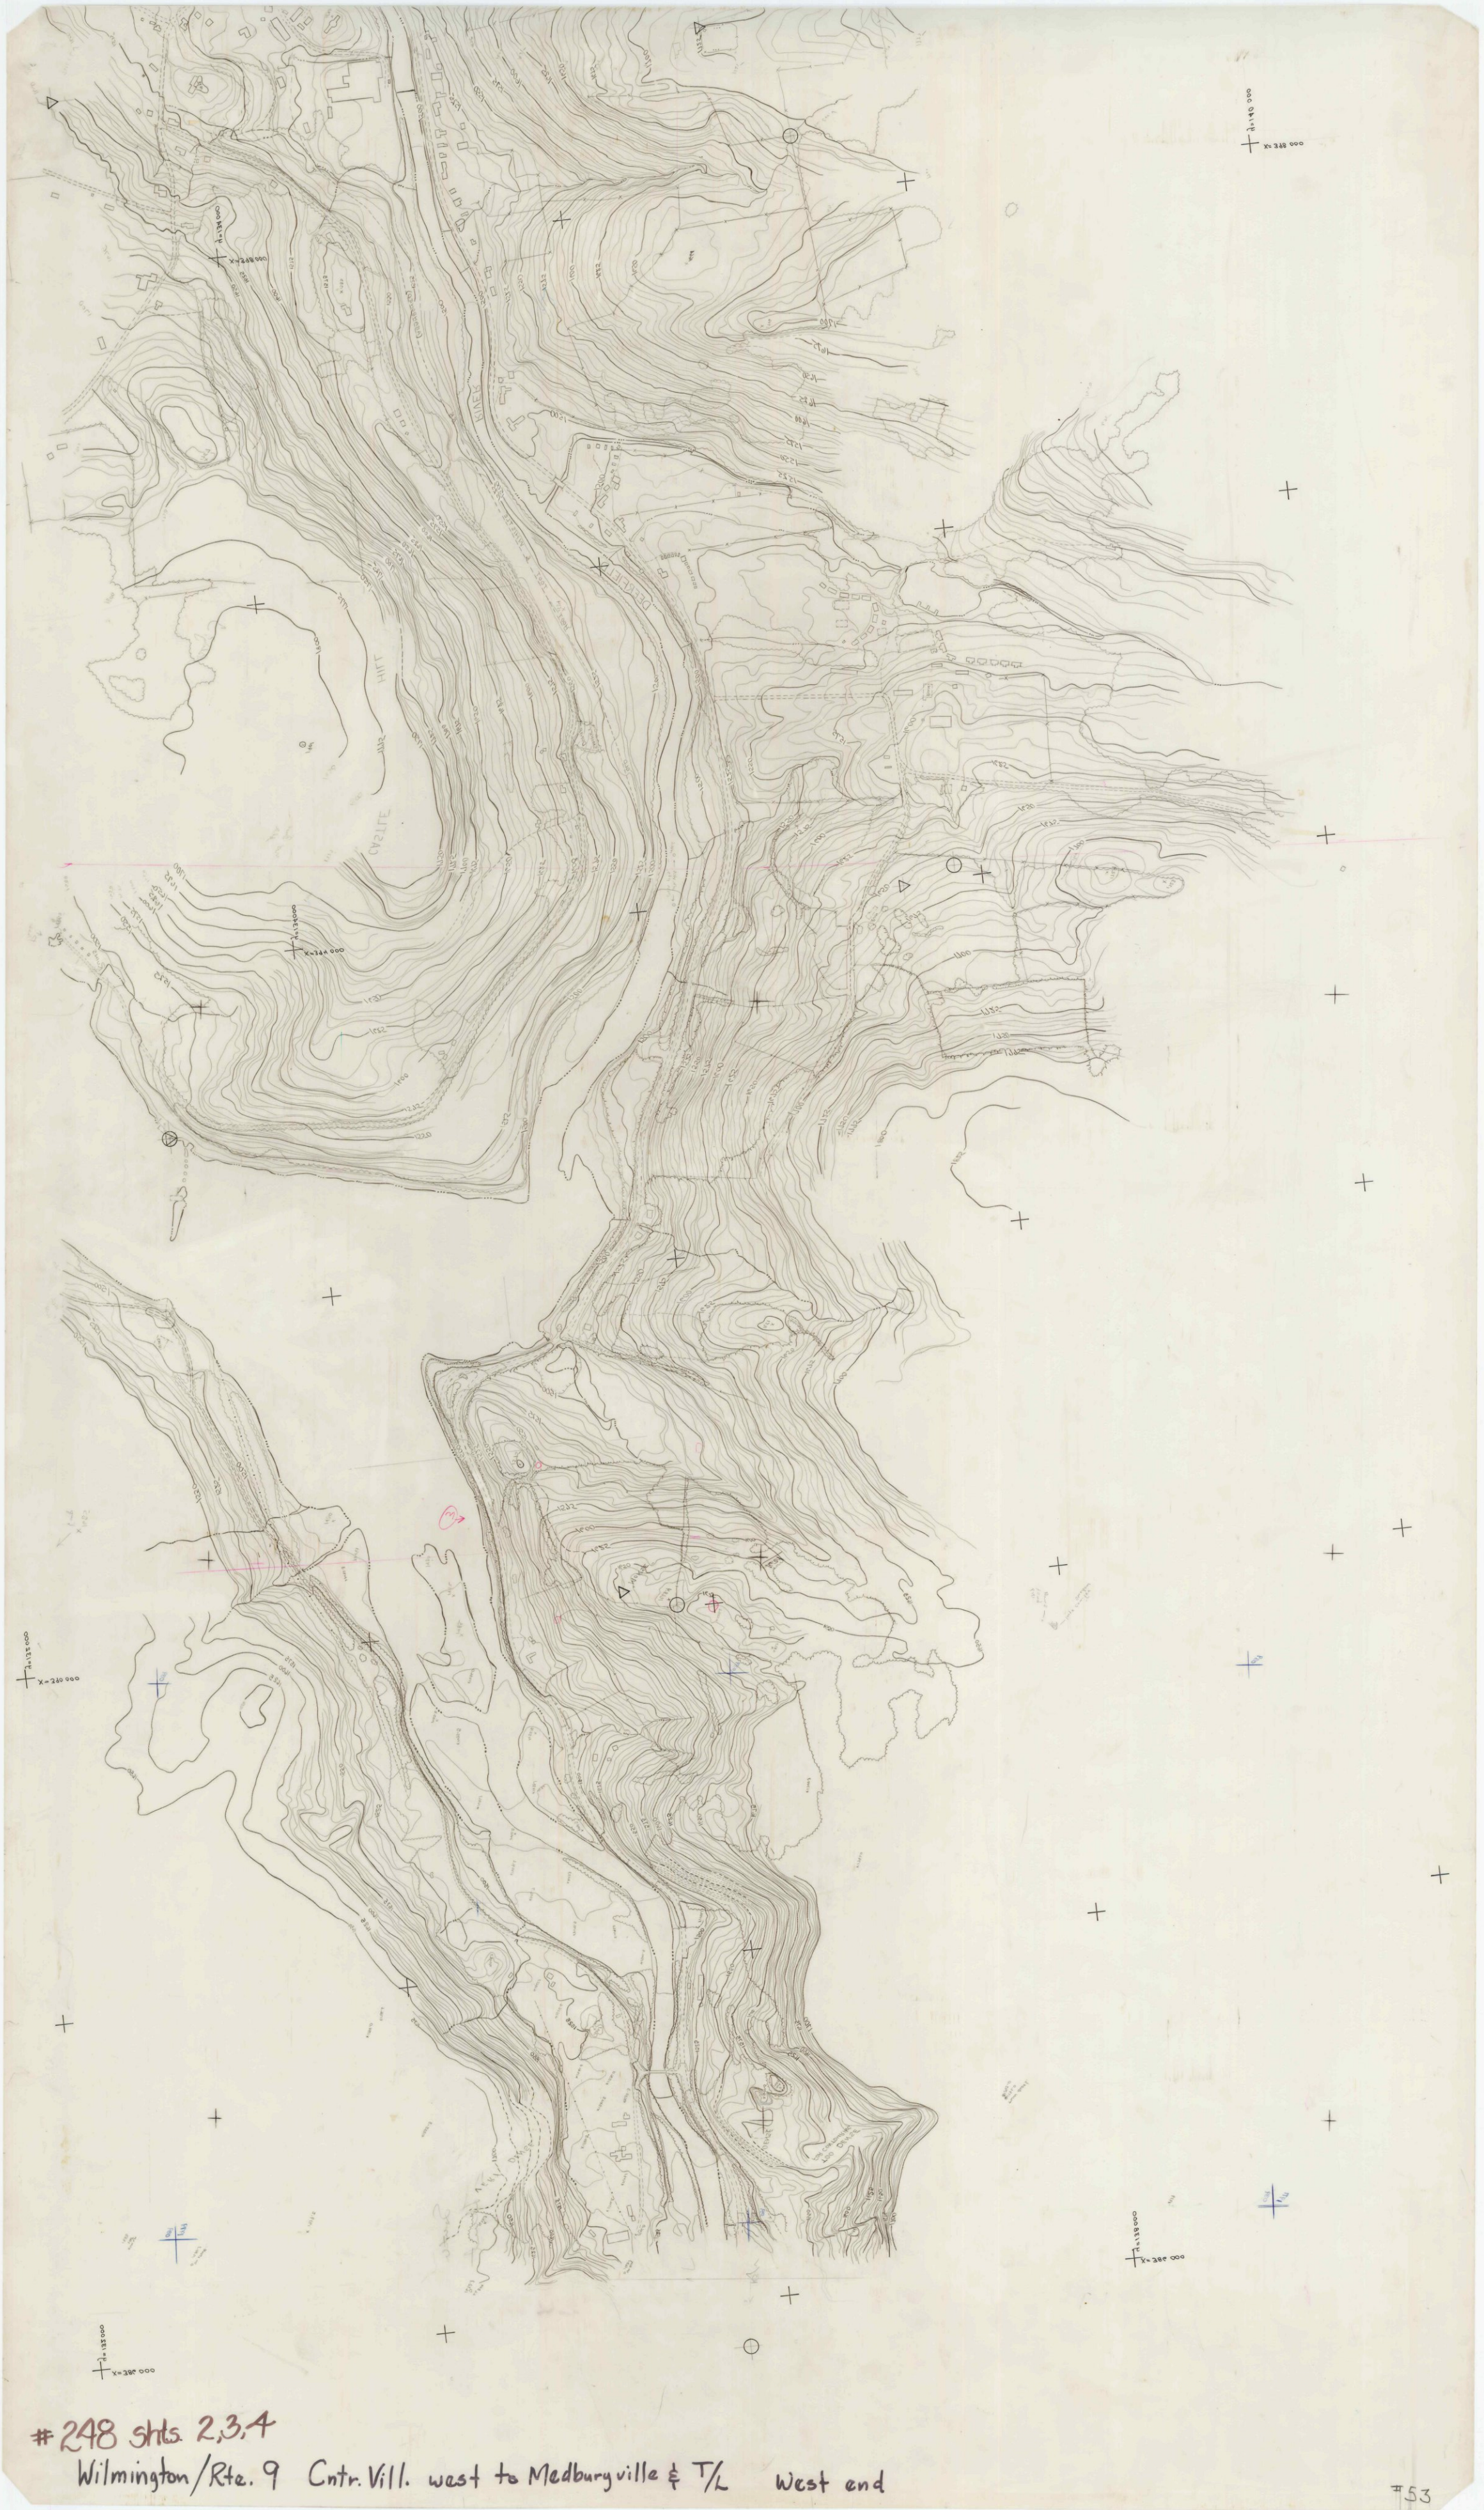

#248 shts. 2,3,4

Wilmington/Rte. 9 Cntr. Vill. west to Medburyville & T/L West end

#53