


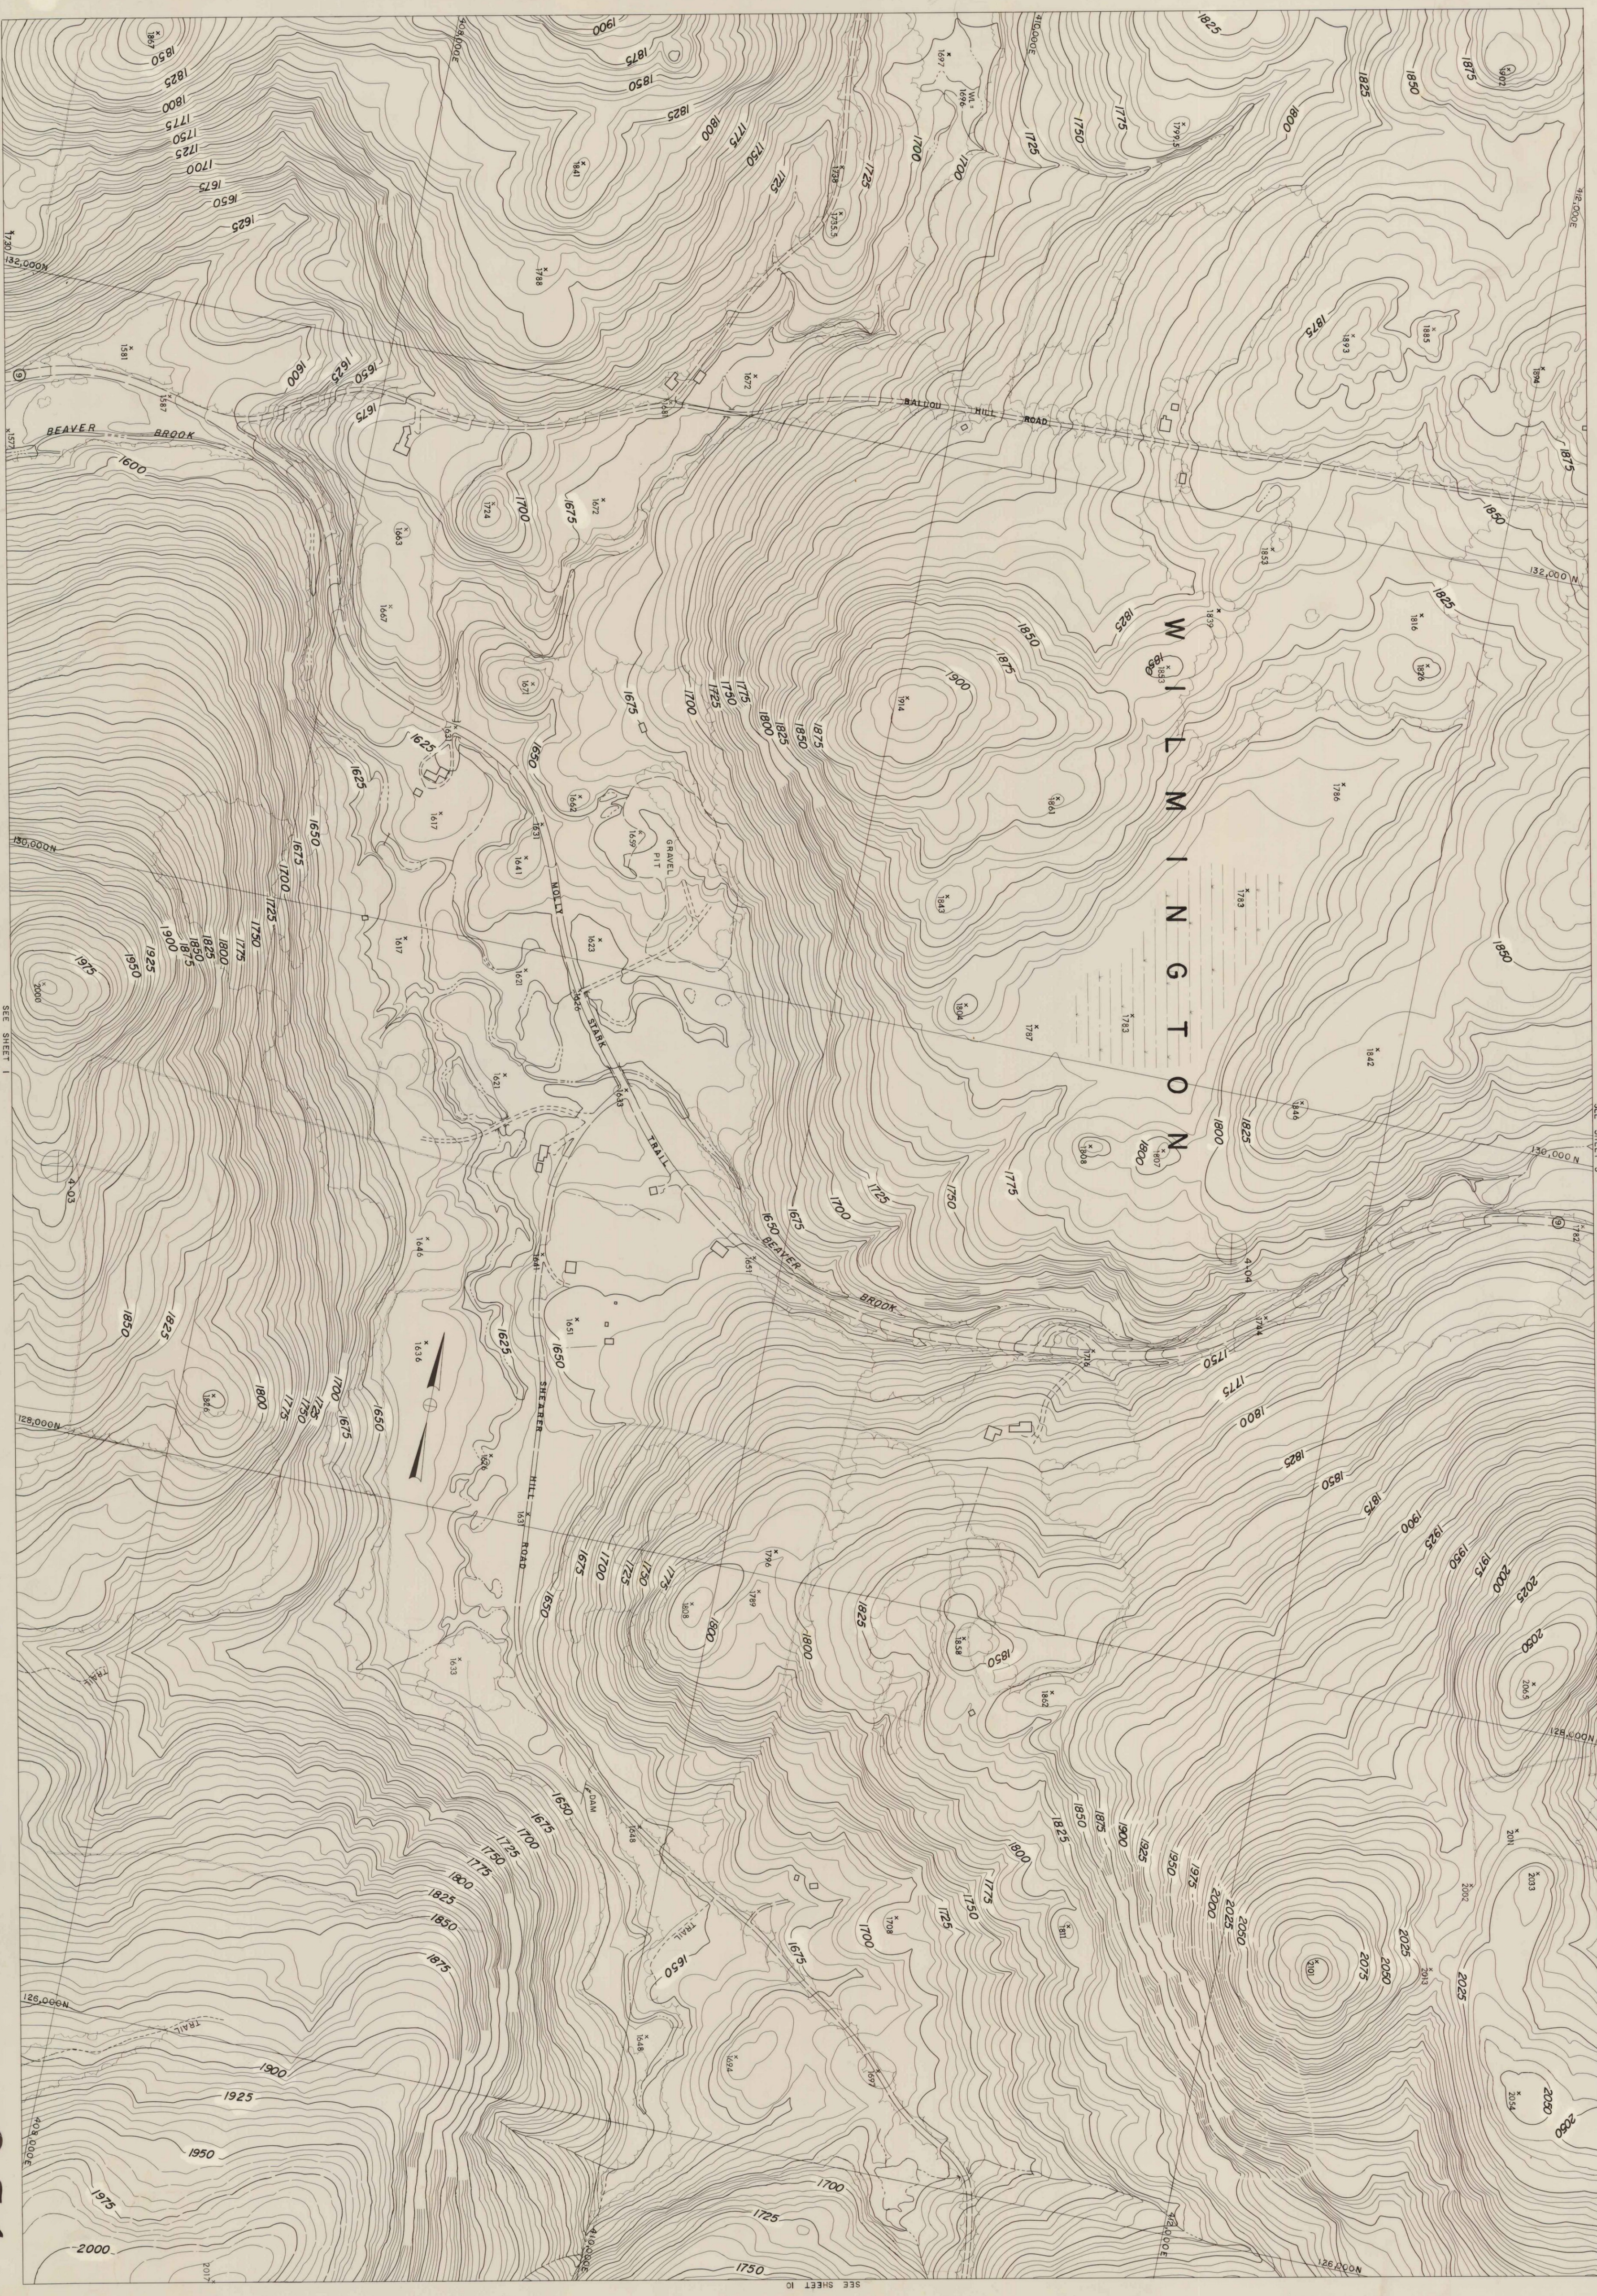

COMPILED BY PHOTOGRAMMETRIC METHODS  
MOORE SURVEY & MAPPING CORP.  
CONTROL BY VT GEODETIC SURVEY, USCGAS & M.S.M. CORP.

Scale: 1" = 200'  
200' 0' 200' 400' 600' 800'  
CONTOUR INTERVAL 5' 1'  
DATA FROM 1985  
2000' GRID BASED ON VERMONT STATE PLANE COORDINATE SYSTEM  
TRANSVERSE MERCATOR PROJECTION

THE STATE OF VERMONT  
DEPARTMENT OF HIGHWAYS  
WILMINGTON-MARLBORO - BRATTLEBORO  
TOPOGRAPHIC MAP  
CONTRACT # 2-66 DATE OF PHOTOGRAPHY 5/5/66 - 5/23/66  
SHEET 2 OF 21 SHEETS

256