




SEE SHEET 8

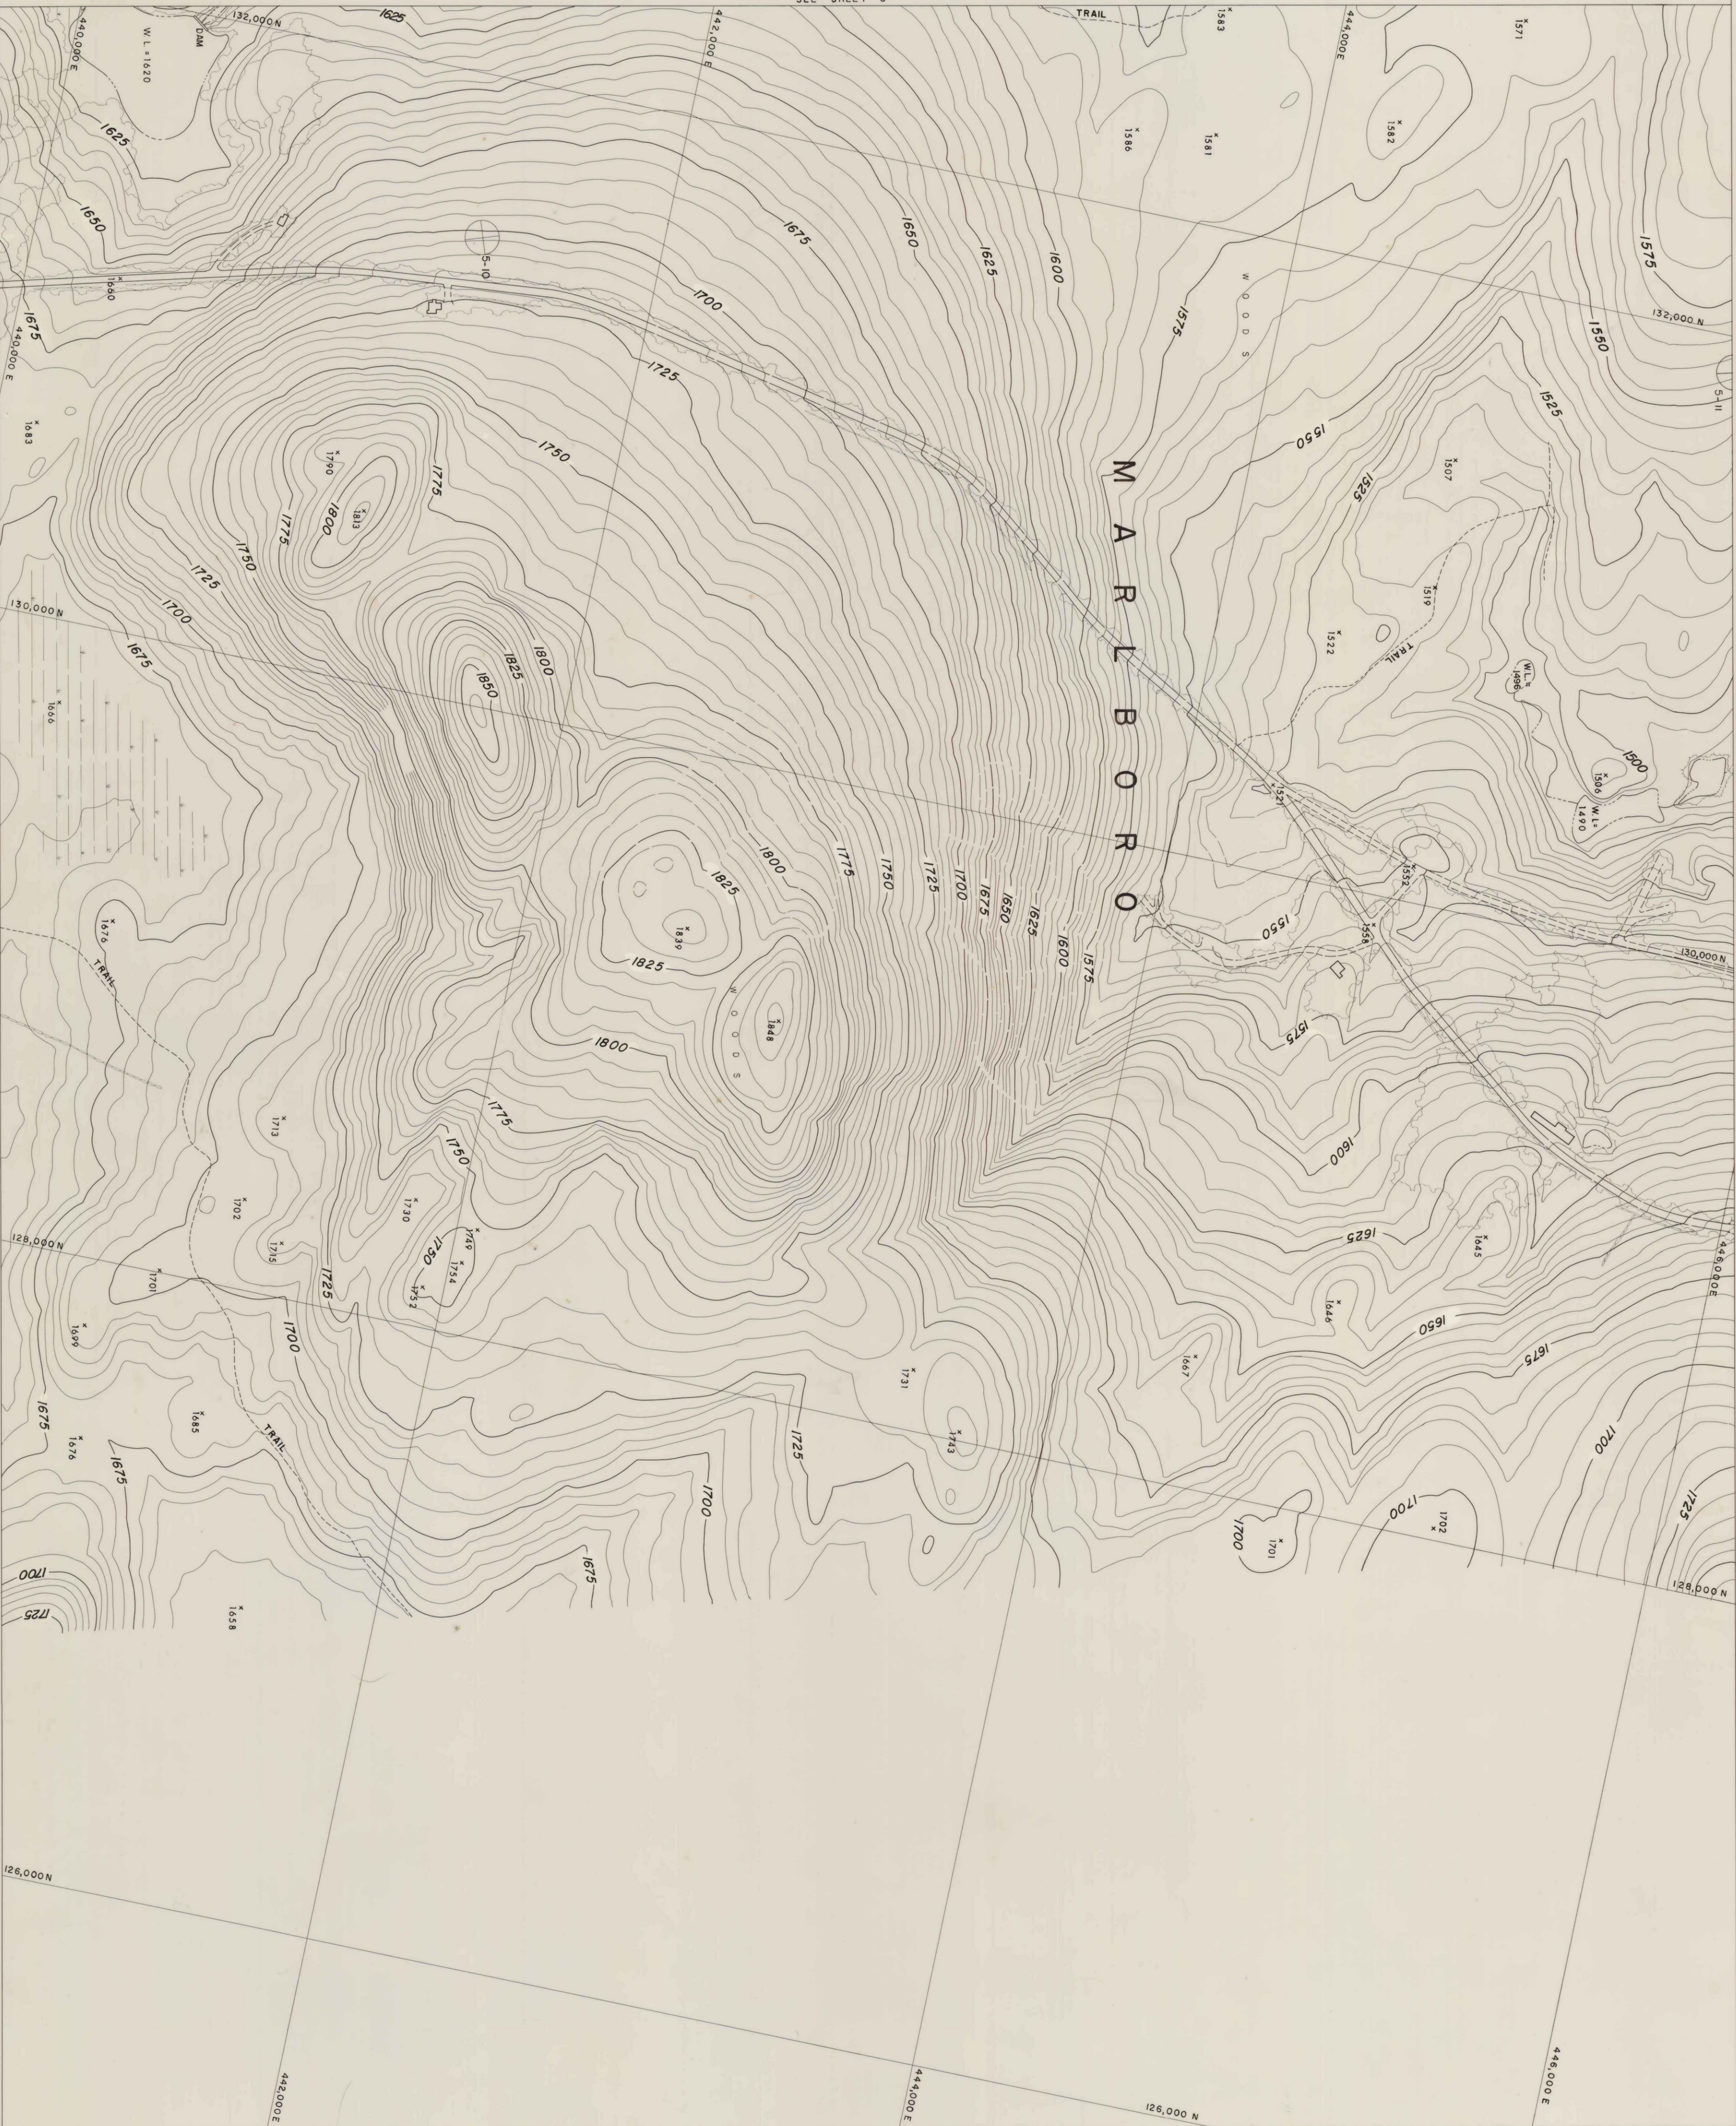

SEE SHEET 17

SEE SHEET 15

COMPILED BY PHOTOGRAMMETRIC METHODS
MOORE SURVEY & MAPPING CORP.
CONTROL BY VT. GEODETIC SURVEY, U.S.C&G.S. & M.S&M CORP.

Scale: 1" = 200'
CONTOUR INTERVAL, 5'
DATUM, MEAN SEA LEVEL, 1929
2000' GRID BASED ON VERMONT STATE COORDINATE SYSTEM
TRANSVERSE MERCATOR PROJECTION

THE STATE OF VERMONT
DEPARTMENT OF HIGHWAYS
WILMINGTON - MARLBORO - BRATTLEBORO
TOPOGRAPHIC MAP
CONTRACT # 2-66
DATE OF PHOTOGRAPHY 5/5/66 - 5/23/66
SHEET 16 OF 27 SHEETS

256