SEE SHEET 8

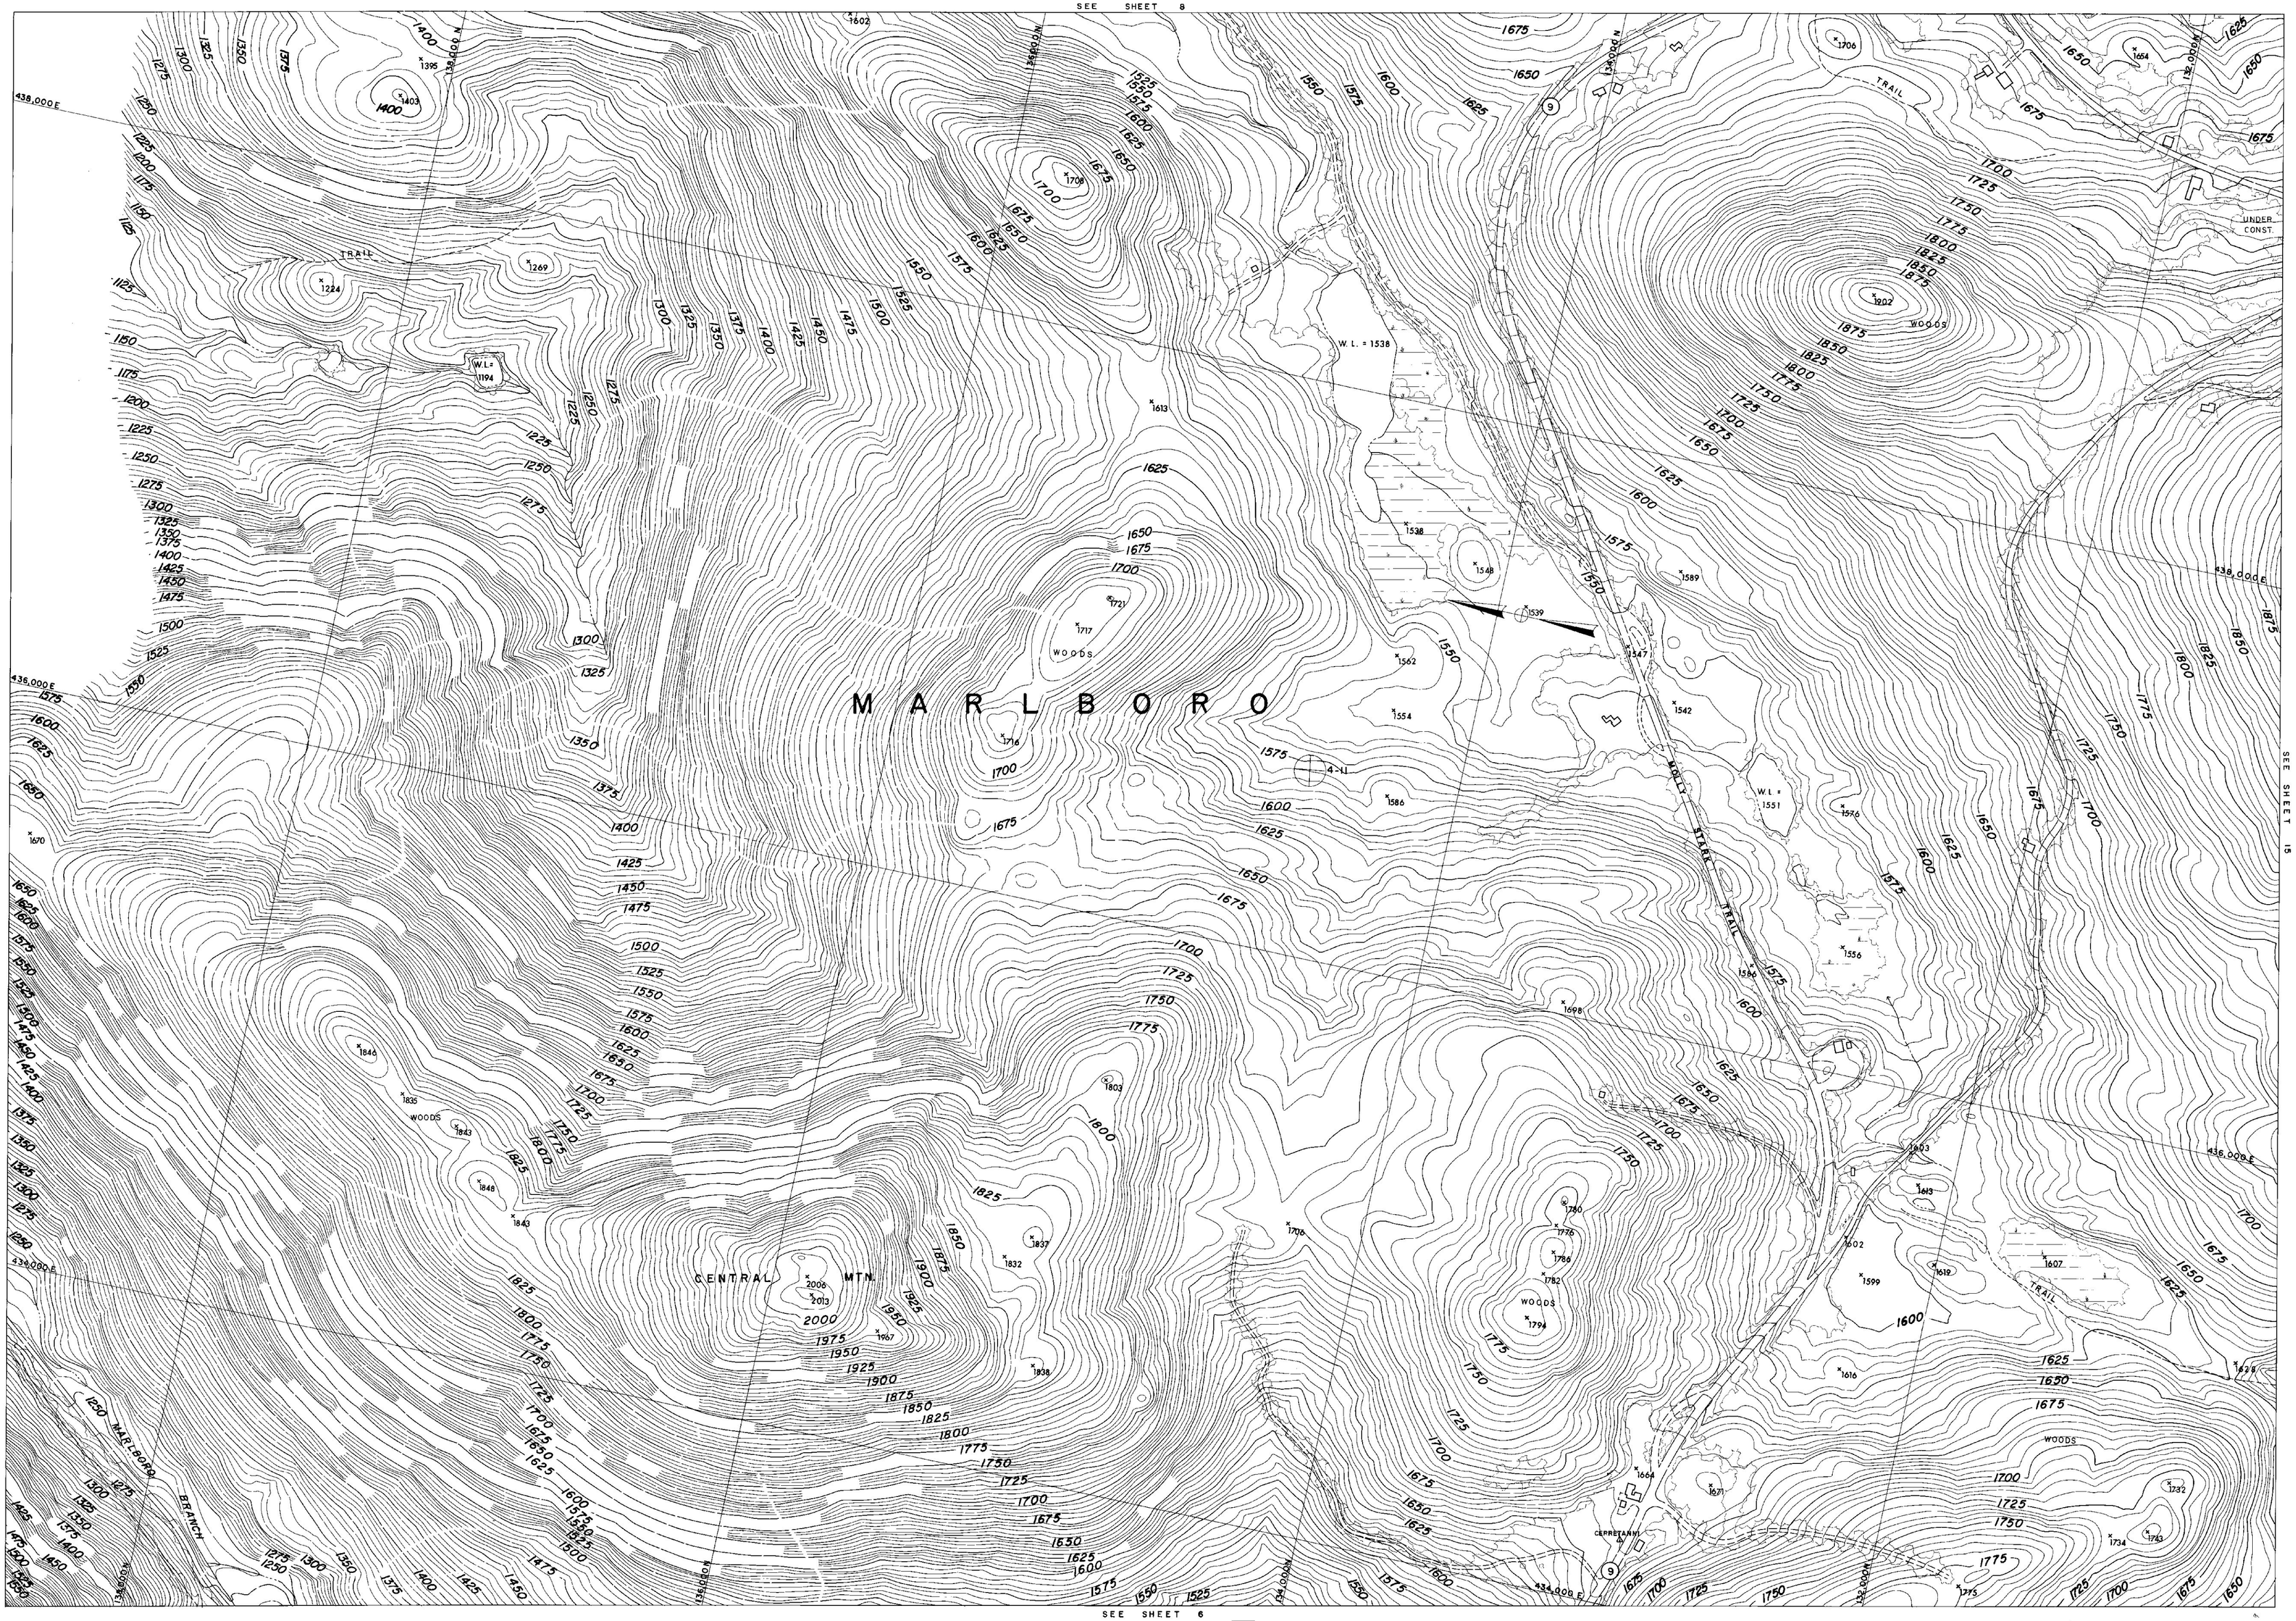

SEE SHEET 6

SEE SHEET 15

COMPILED BY PHOTOGRAMMETRIC METHODS
MOORE SURVEY & MAPPING CORP.
CONTROL BY VT. GEODETIC SURVEY, U.S.C.&G.S. & M.S.&M. CORP.

Scale: 1" = 200'
200 0 200 400 600 800
CONTOUR INTERVAL 5'
DATUM MEAN SEA LEVEL 1929
2000' GRID BASED ON VERMONT STATE PLANE COORDINATE SYSTEM
TRANSVERSE MERCATOR PROJECTION

THE STATE OF VERMONT
DEPARTMENT OF HIGHWAYS
WILMINGTON - MARLBORO - BRATTLEBORO
TOPOGRAPHIC MAP
CONTRACT # 2-66 DATE OF PHOTOGRAPHY: 5/5/66 - 5/23/66
SHEET 7 OF 27 SHEETS

256