


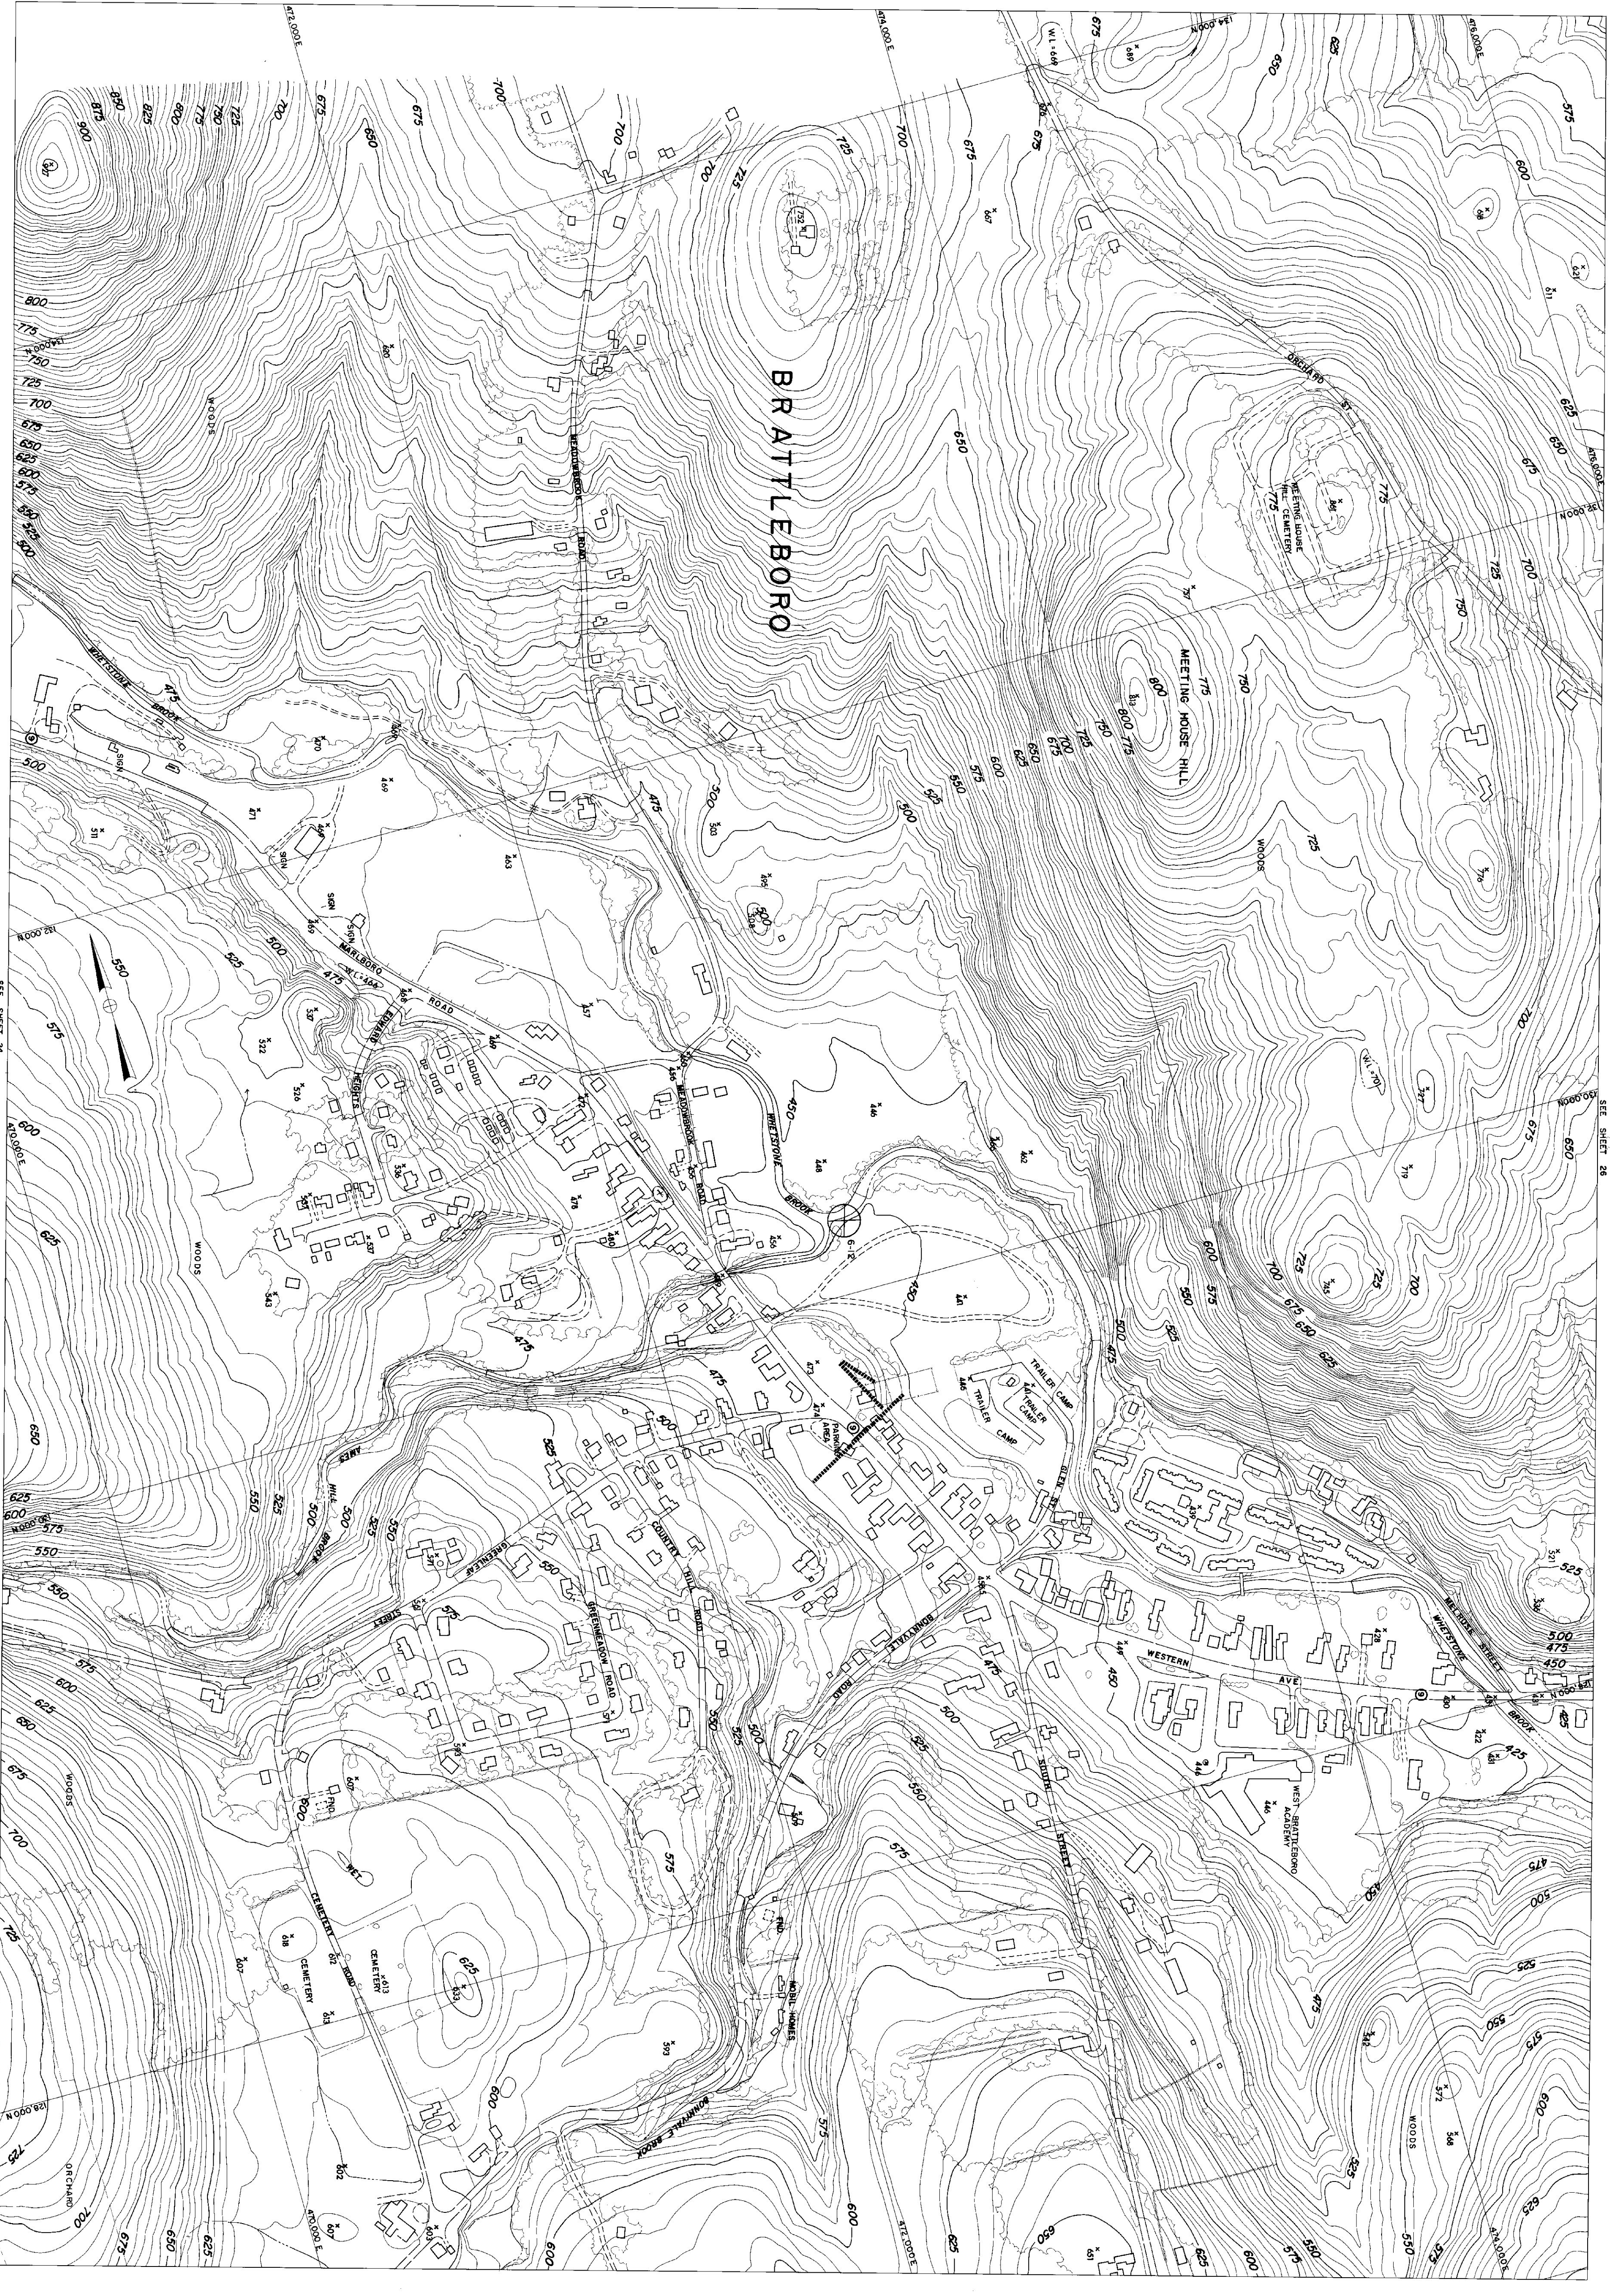

COMPILED BY PHOTOGRAMMETRIC METHODS
MOORE SURVEY & MAPPING CORP.
CONTROL BY VT GEODETIC SURVEY, U.S.C. 863 & M.S.M. CORP.

Scale: 1" = 200'
CONTOUR INTERVAL: 10'
DATUM: MEAN SEA LEVEL 1929
2000' GRID BASED ON VERMONT STATE PLANE COORDINATE SYSTEM
TRANSVERSE MERCATOR PROJECTION

SEE SHEET 24

SEE SHEET 28

THE STATE OF VERMONT
DEPARTMENT OF HIGHWAYS
WILMINGTON - MARLBORO - BRATTLEBORO
TOPOGRAPHIC MAP
CONTRACT # 2-66
DATE OF PHOTOGRAPHY: 5/5/66 - 5/23/66
SHEET 23 OF 27 SHEETS

256