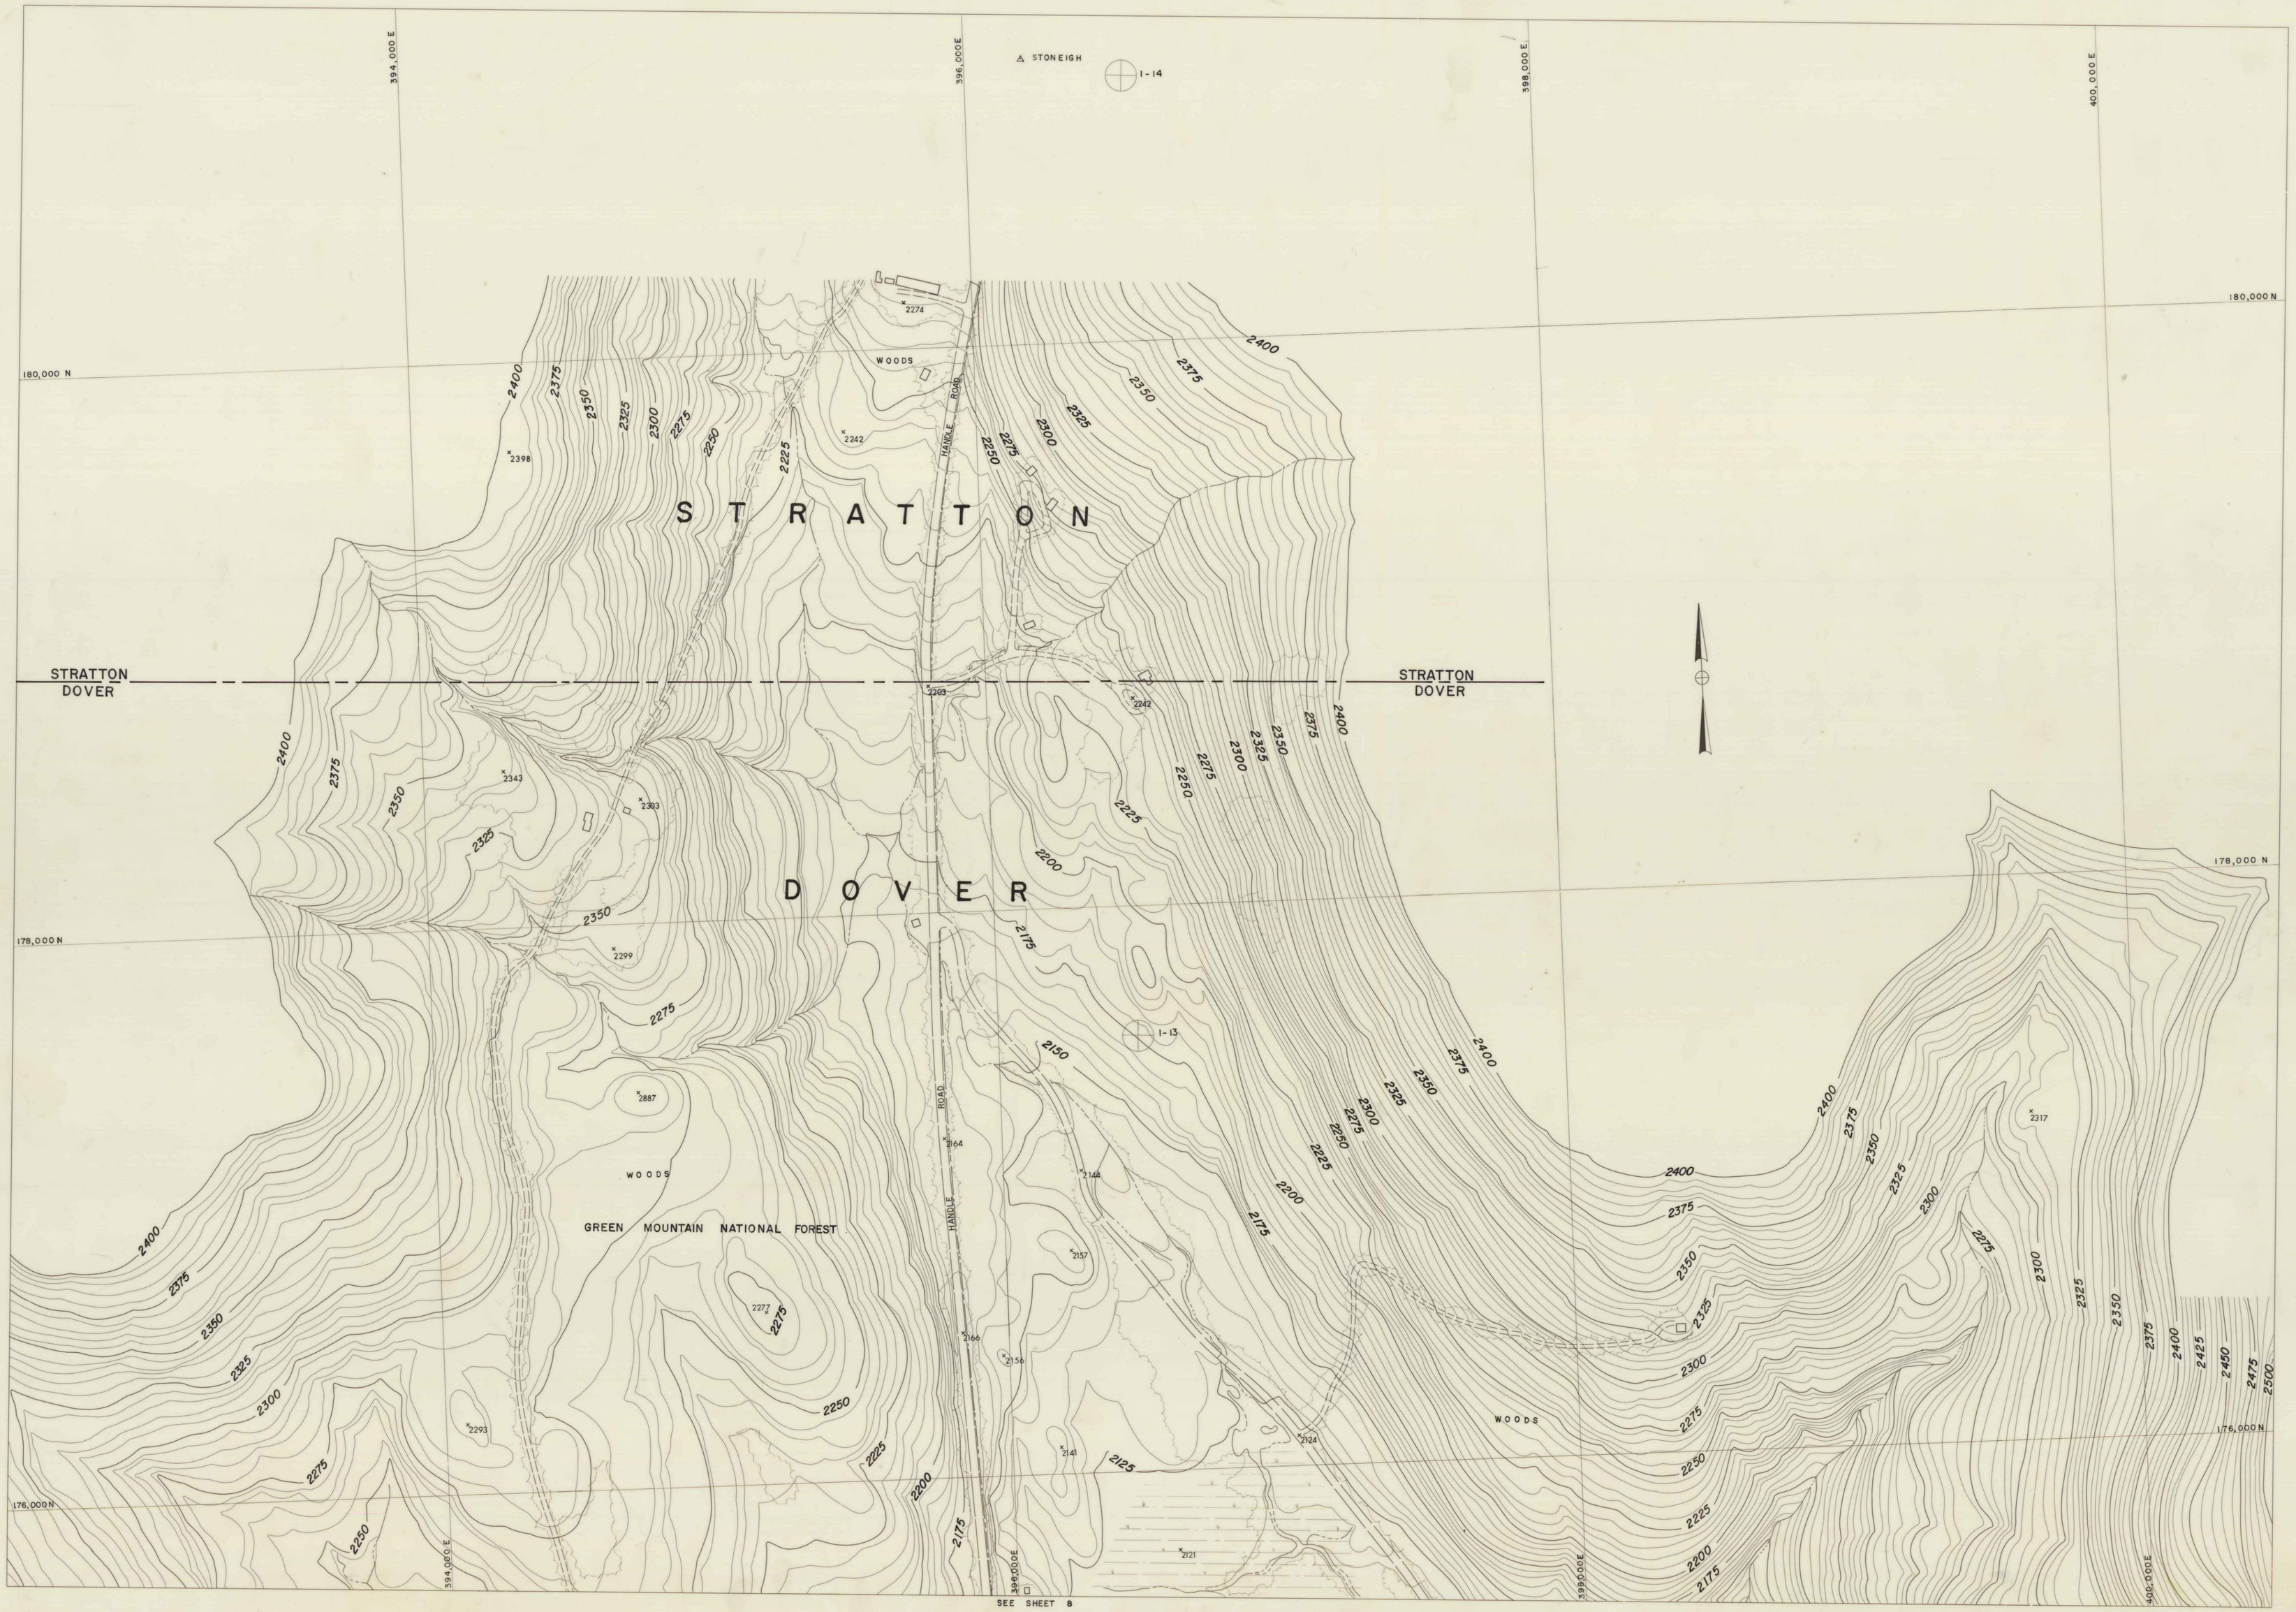

COMPILED BY PHOTOGRAMMETRIC METHODS
MOORE SURVEY & MAPPING CORP.
CONTROL BY VT. GEODETIC SURVEY, U.S.C.&G.S. & M.S.&M. CORP.

Scale: 1" = 200'
200 0 200 400 600 800
CONTOUR INTERVAL 5'
DATUM: MEAN SEA LEVEL 1929
2000' GRID BASED ON VERMONT STATE PLANE COORDINATE SYSTEM
TRANSVERSE MERCATOR PROJECTION

THE STATE OF VERMONT
DEPARTMENT OF HIGHWAYS
WILMINGTON - DOVER
TOPOGRAPHIC MAP
CONTRACT # 3-66 DATE OF PHOTOGRAPHY: 5/5/66 - 5/23/66
SHEET 9 OF 19 SHEETS

257