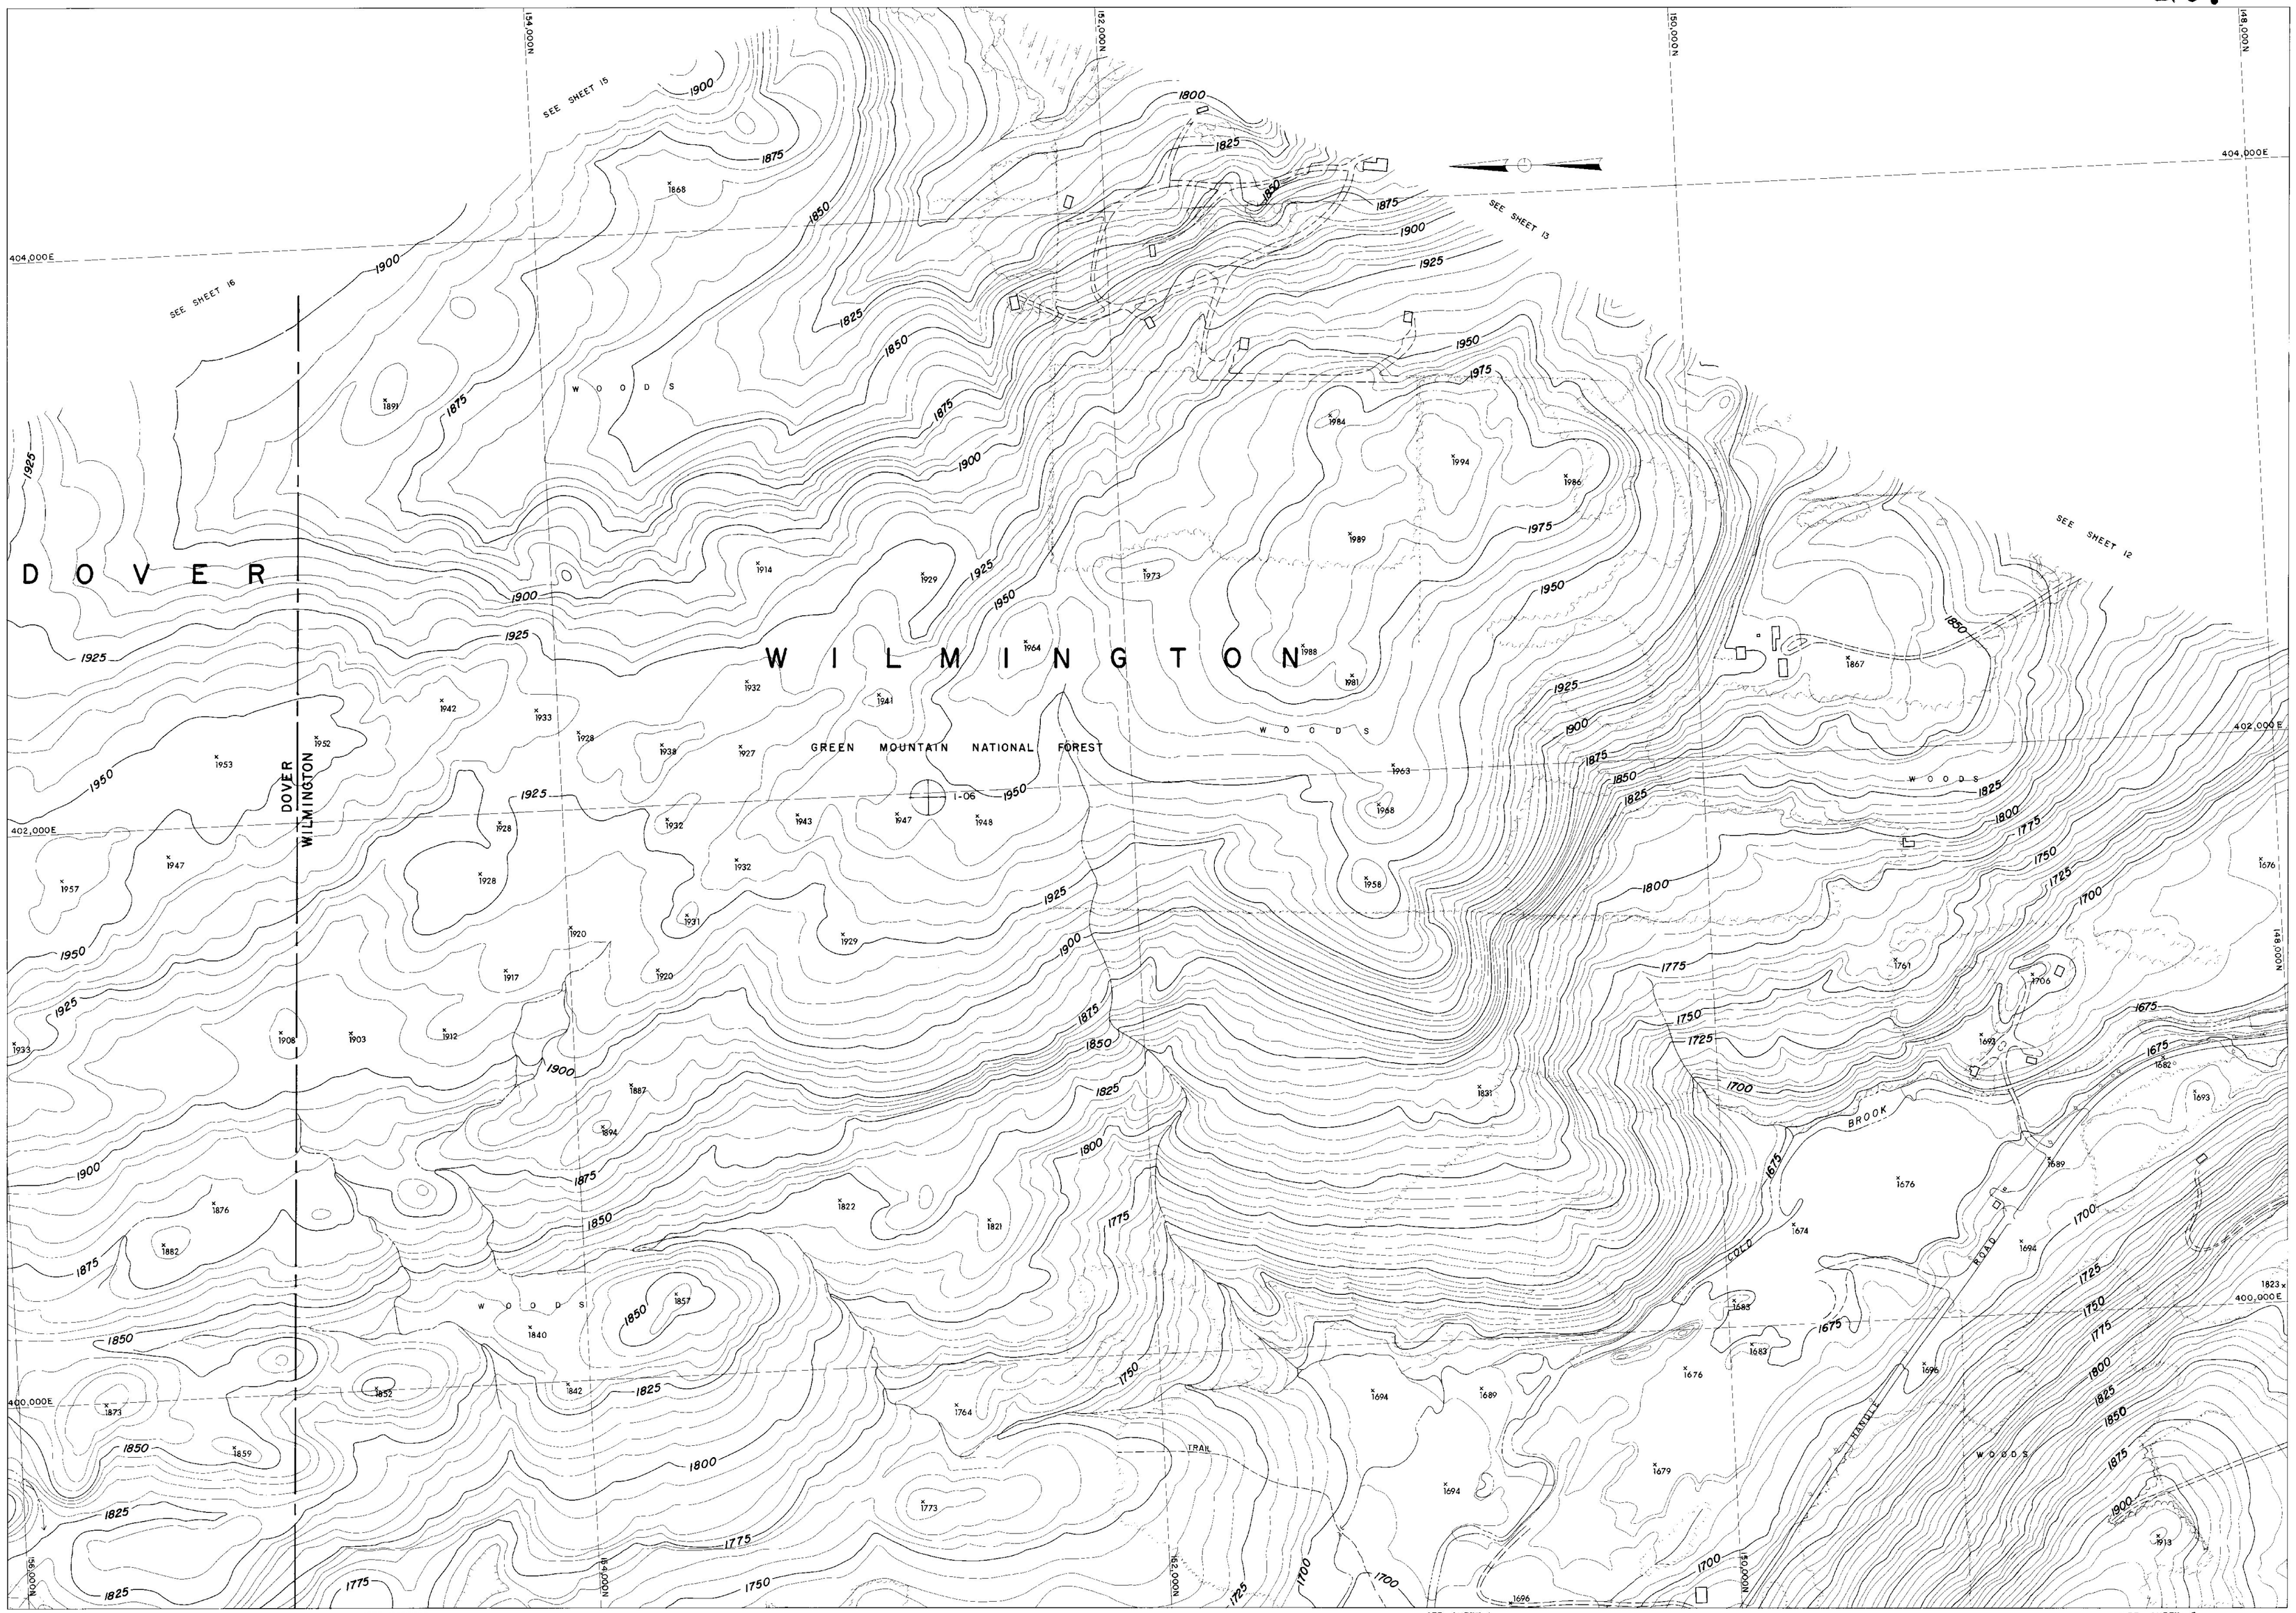

COMPILED BY PHOTOGRAMMETRIC METHODS

MOORE SURVEY & MAPPING CORP.

CONTROL BY V.T. GEODETIC SURVEY, U.S.C.&G.S. & M.S.&M. CORP.

Scale: 1" = 200'

200 0 200 400 600 800

CONTOUR INTERVAL 5'

DATUM: MEAN SEA LEVEL 1929

2000' GRID BASED ON VERMONT STATE PLANE COORDINATE SYSTEM

TRANSVERSE MERCATOR PROJECTION

THE STATE OF VERMONT
DEPARTMENT OF HIGHWAYS
WILMINGTON - DOVER

TOPOGRAPHIC MAP

CONTRACT 3-67 DATE OF PHOTOGRAPHY: 4/26/67

SHEET 24 OF 3 SHEETS