



2-91

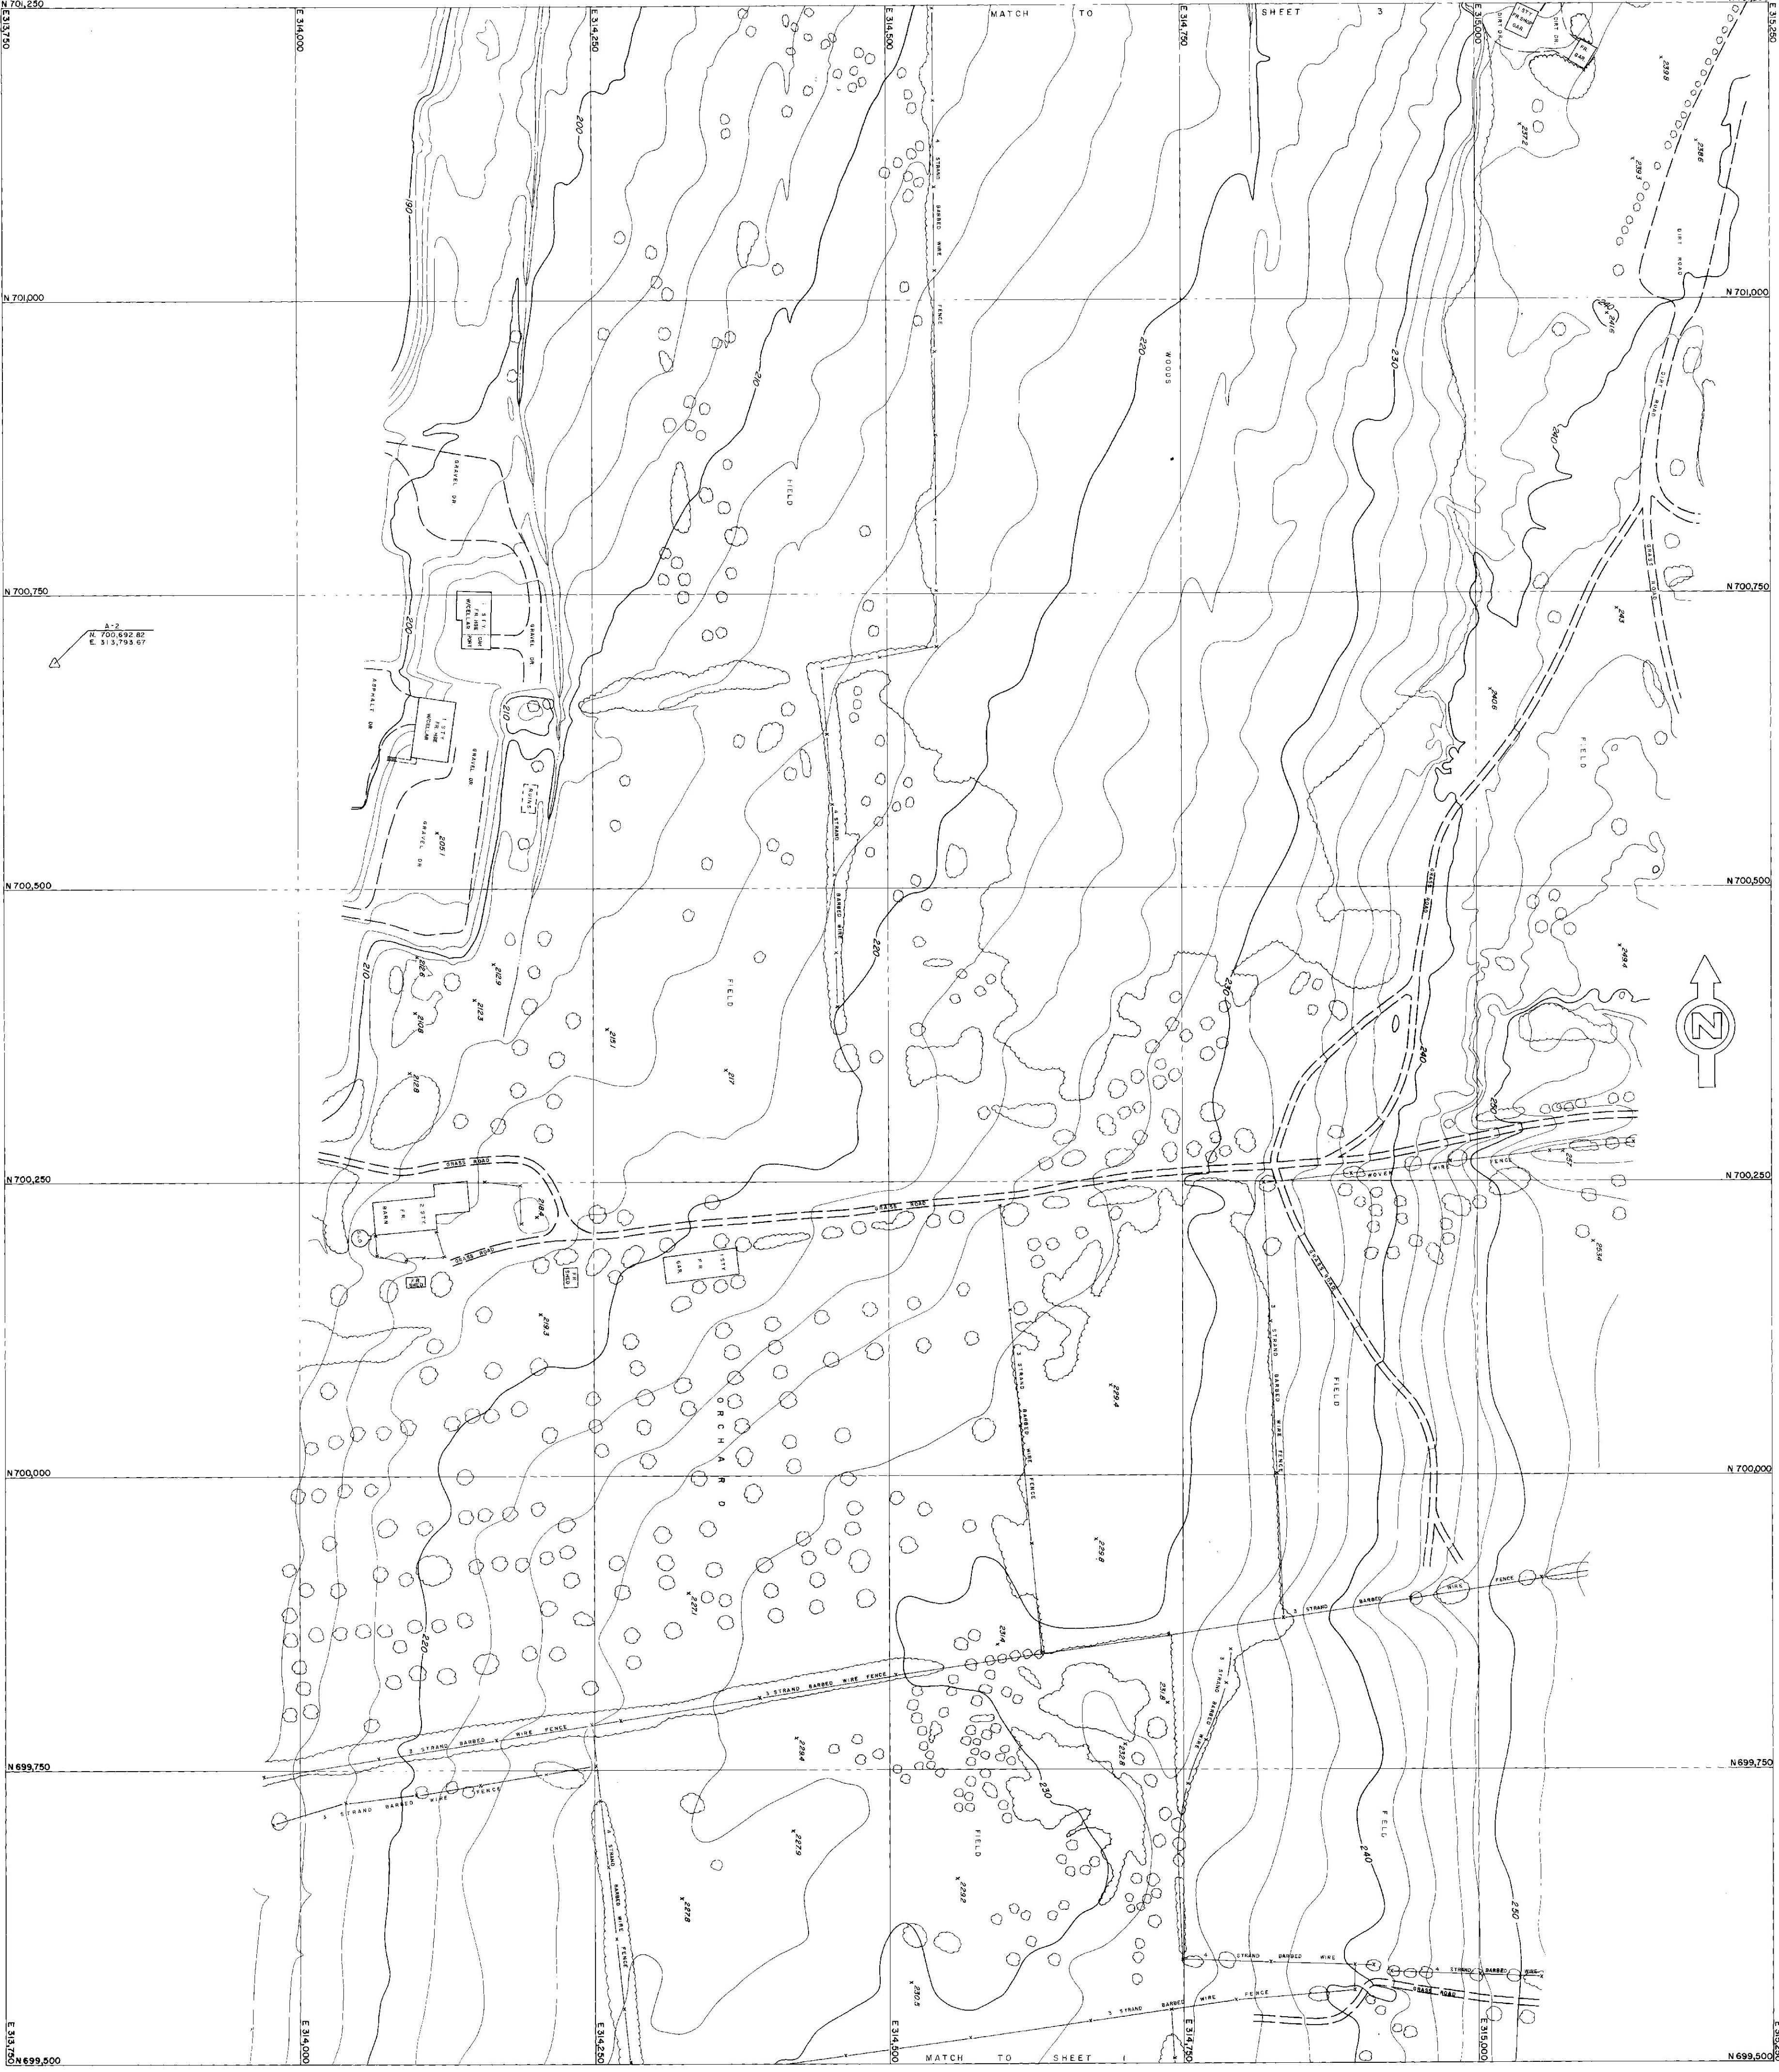


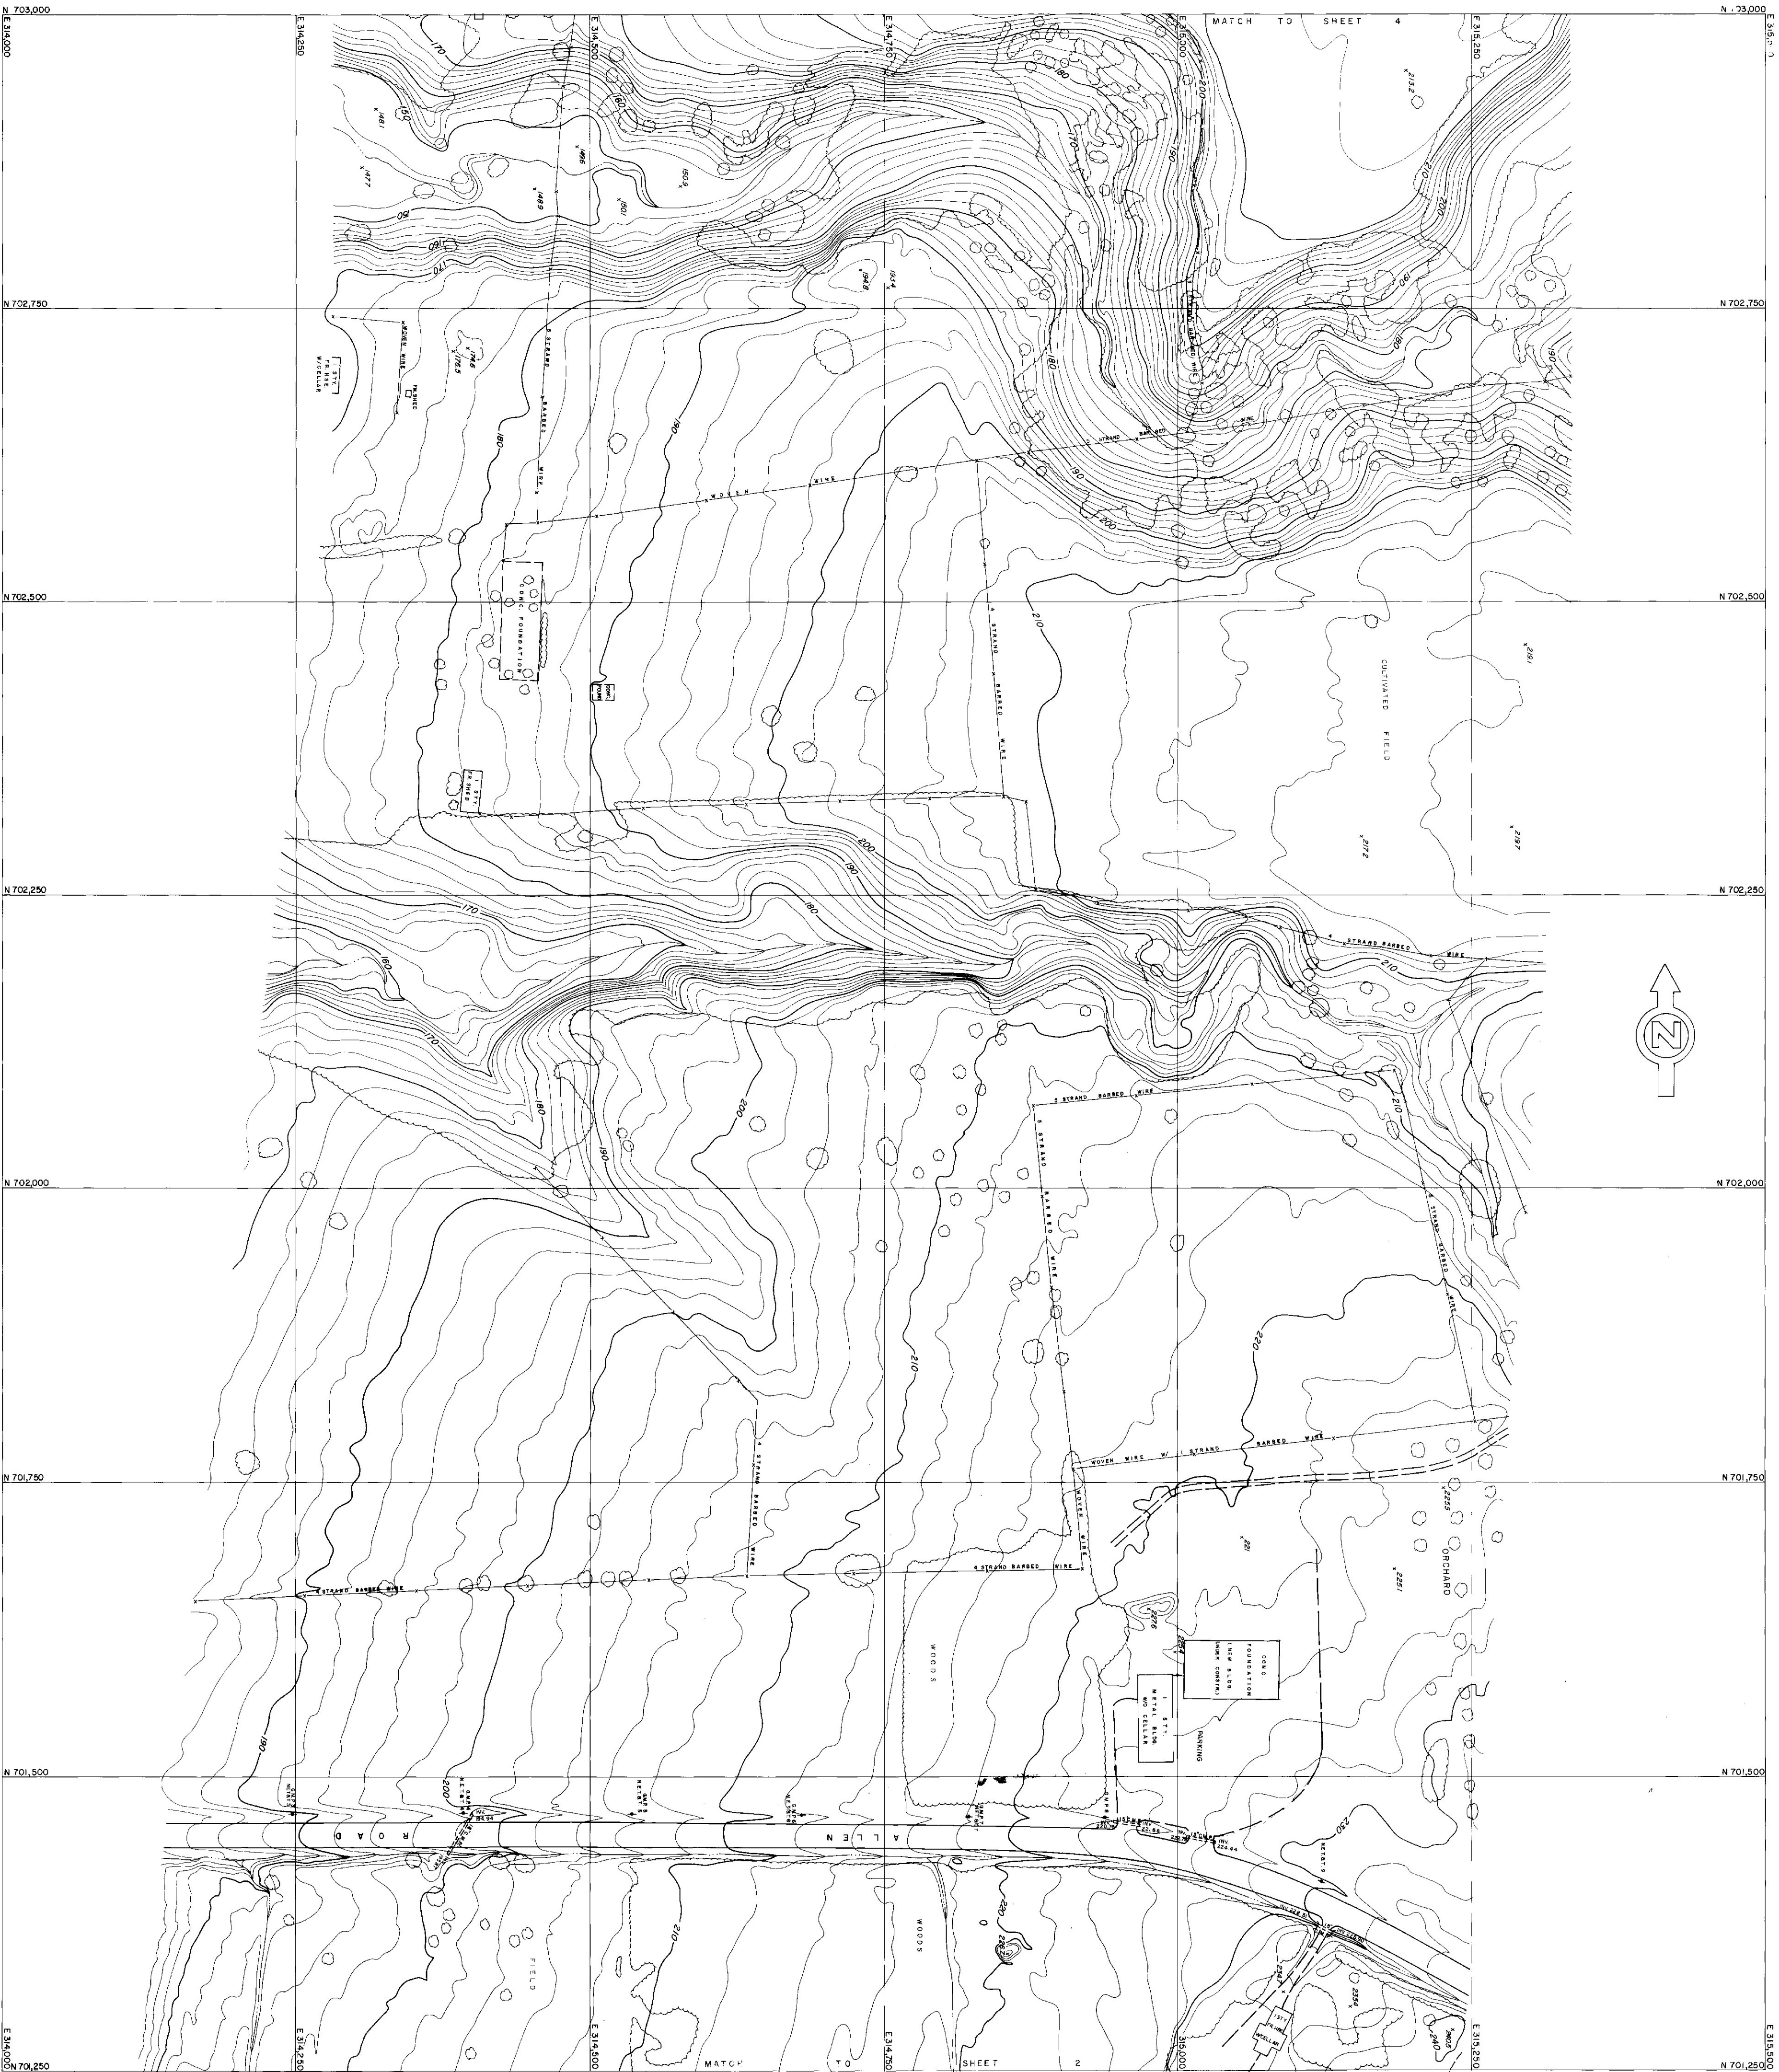

VERMONT DEPARTMENT
OF HIGHWAYS
TOPOGRAPHIC MAP
BURLINGTON
ST-0223 (1)

SCALE
0 50 100 FT.

PHOTOGRAPHED BY
AMERICAN AIR SURVEYS, INC.
DATE 260 SHEET 3 OF 52

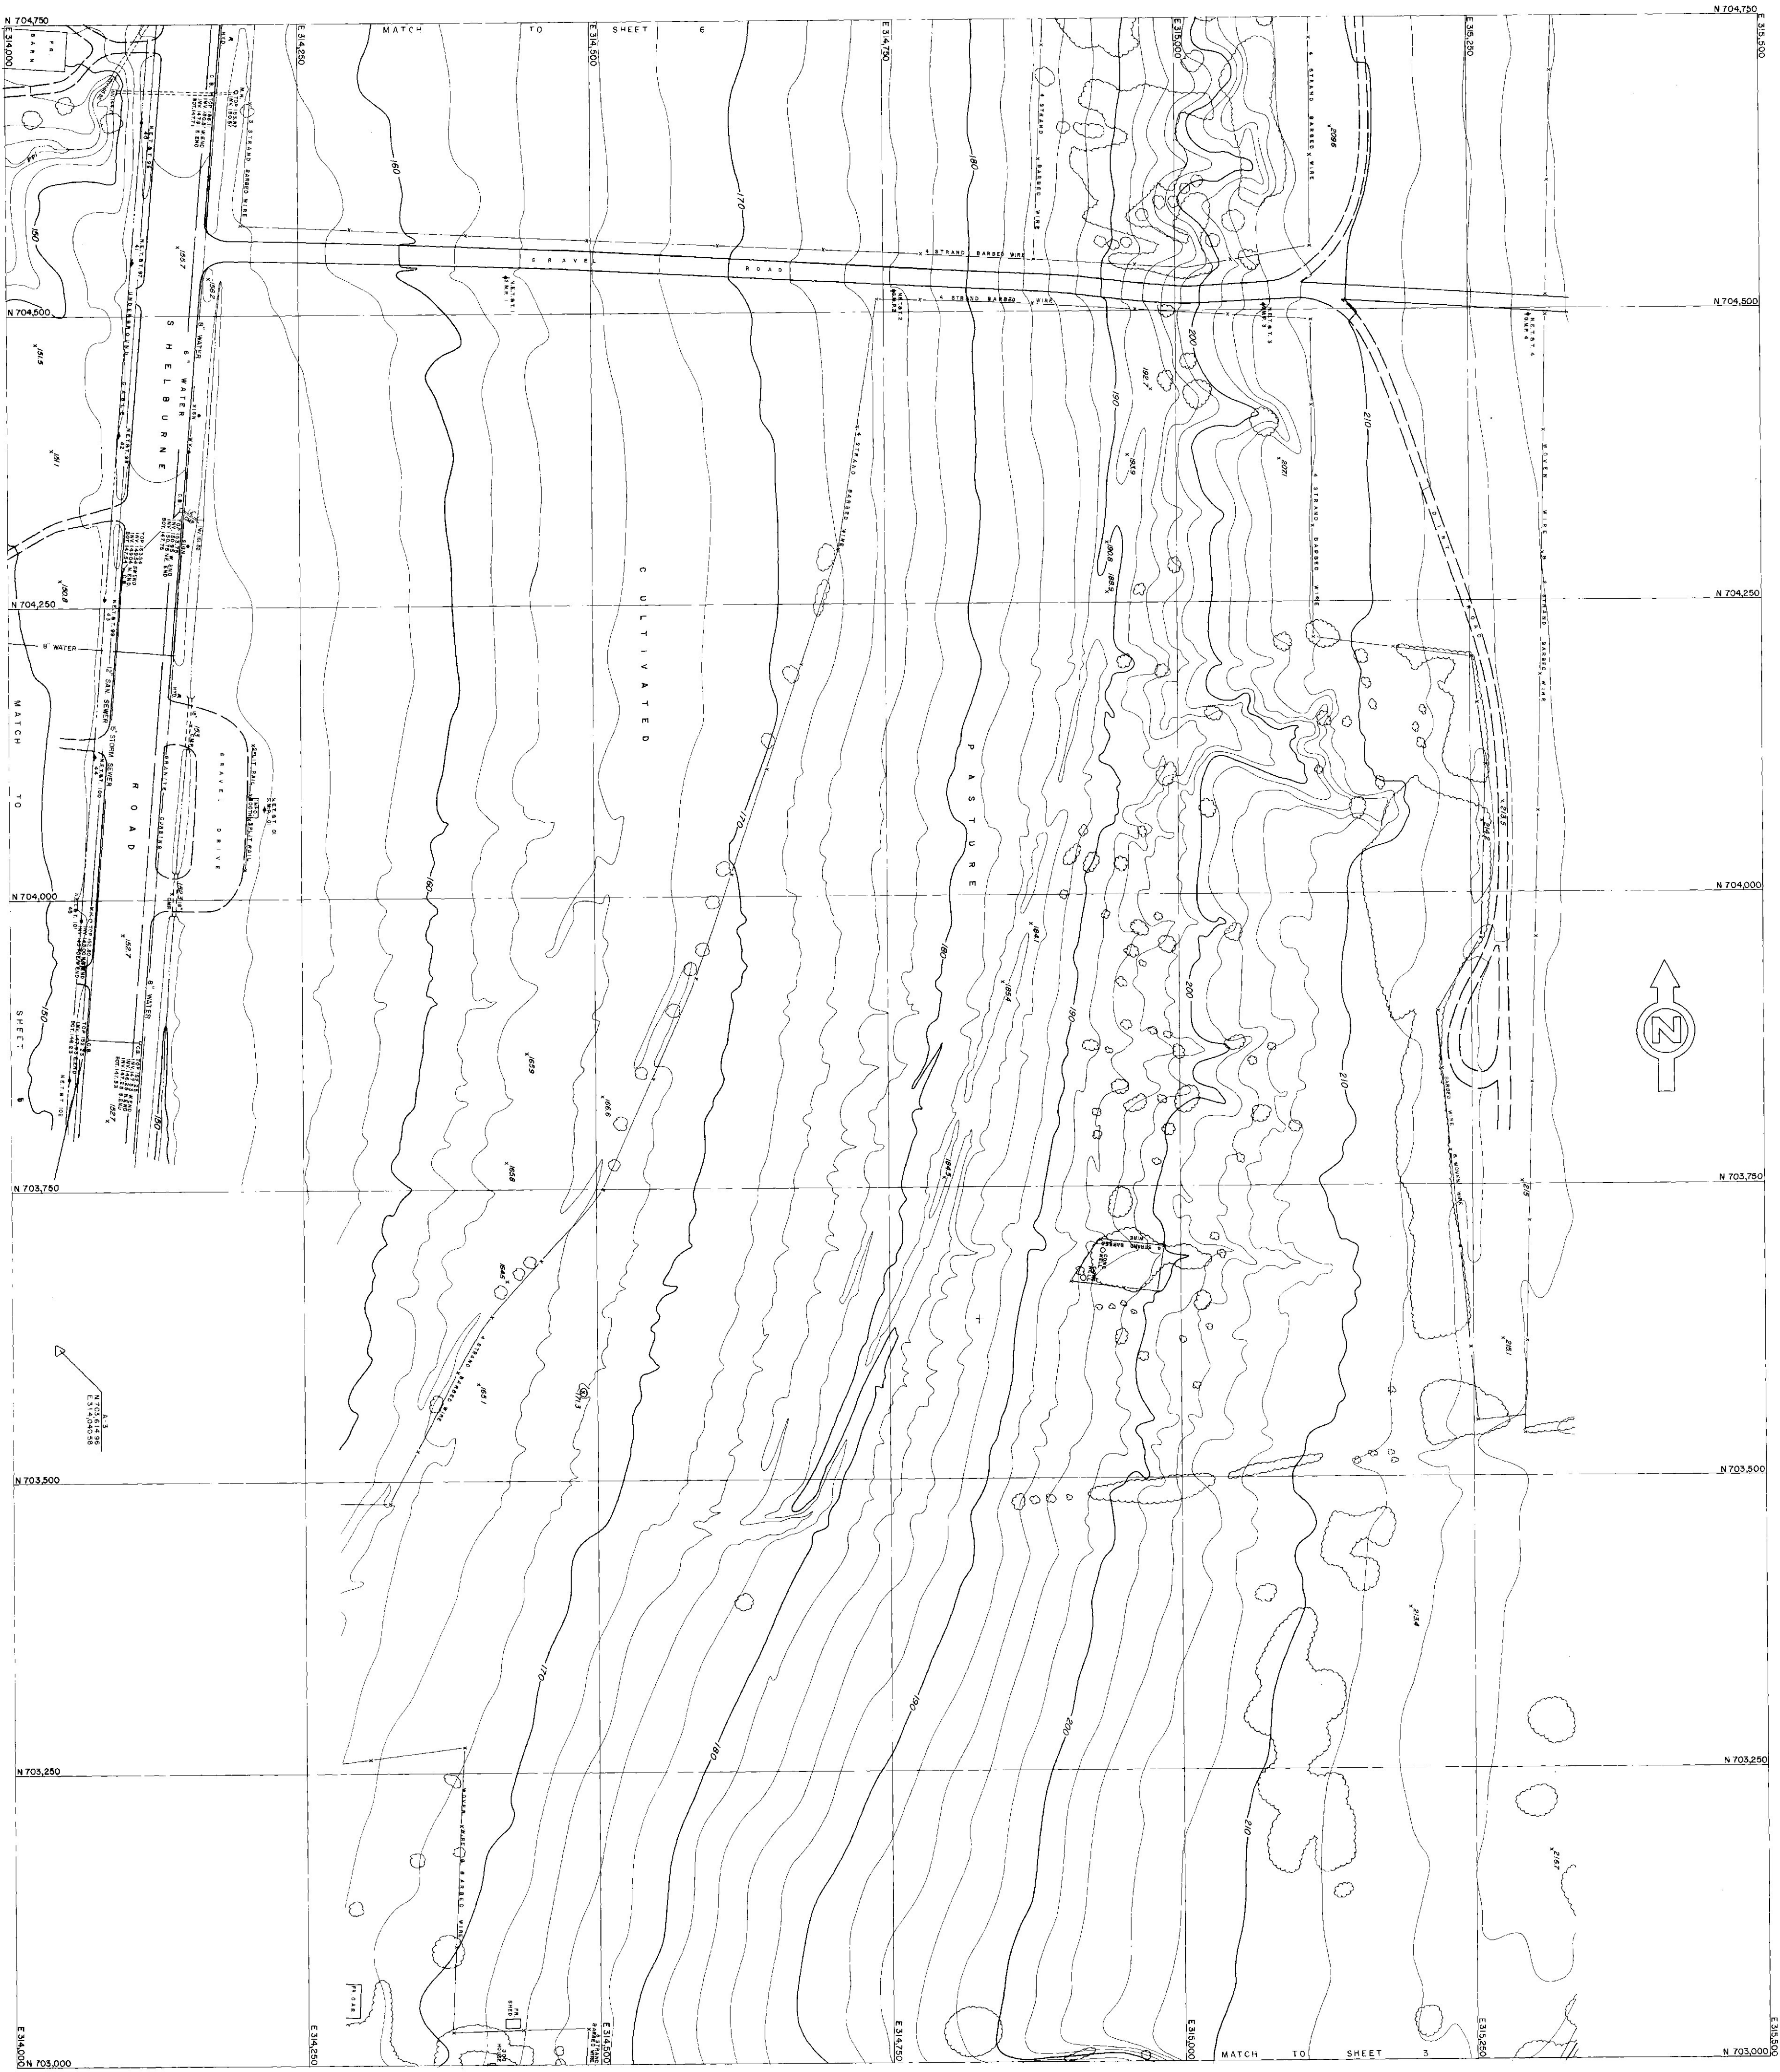


0 50 100 FT.
SCALE

BURLINGTON
ST-0223 (1)

VERMONT DEPARTMENT
OF HIGHWAYS
TOPOGRAPHIC MAP

DATE 260
SHEET 4 OF 52
PHOTOGRAPHED BY
AMERICAN AIR SURVEYS, INC.
BLAUVELT ENGINEERING CO.
CONSULTING ENGINEERS

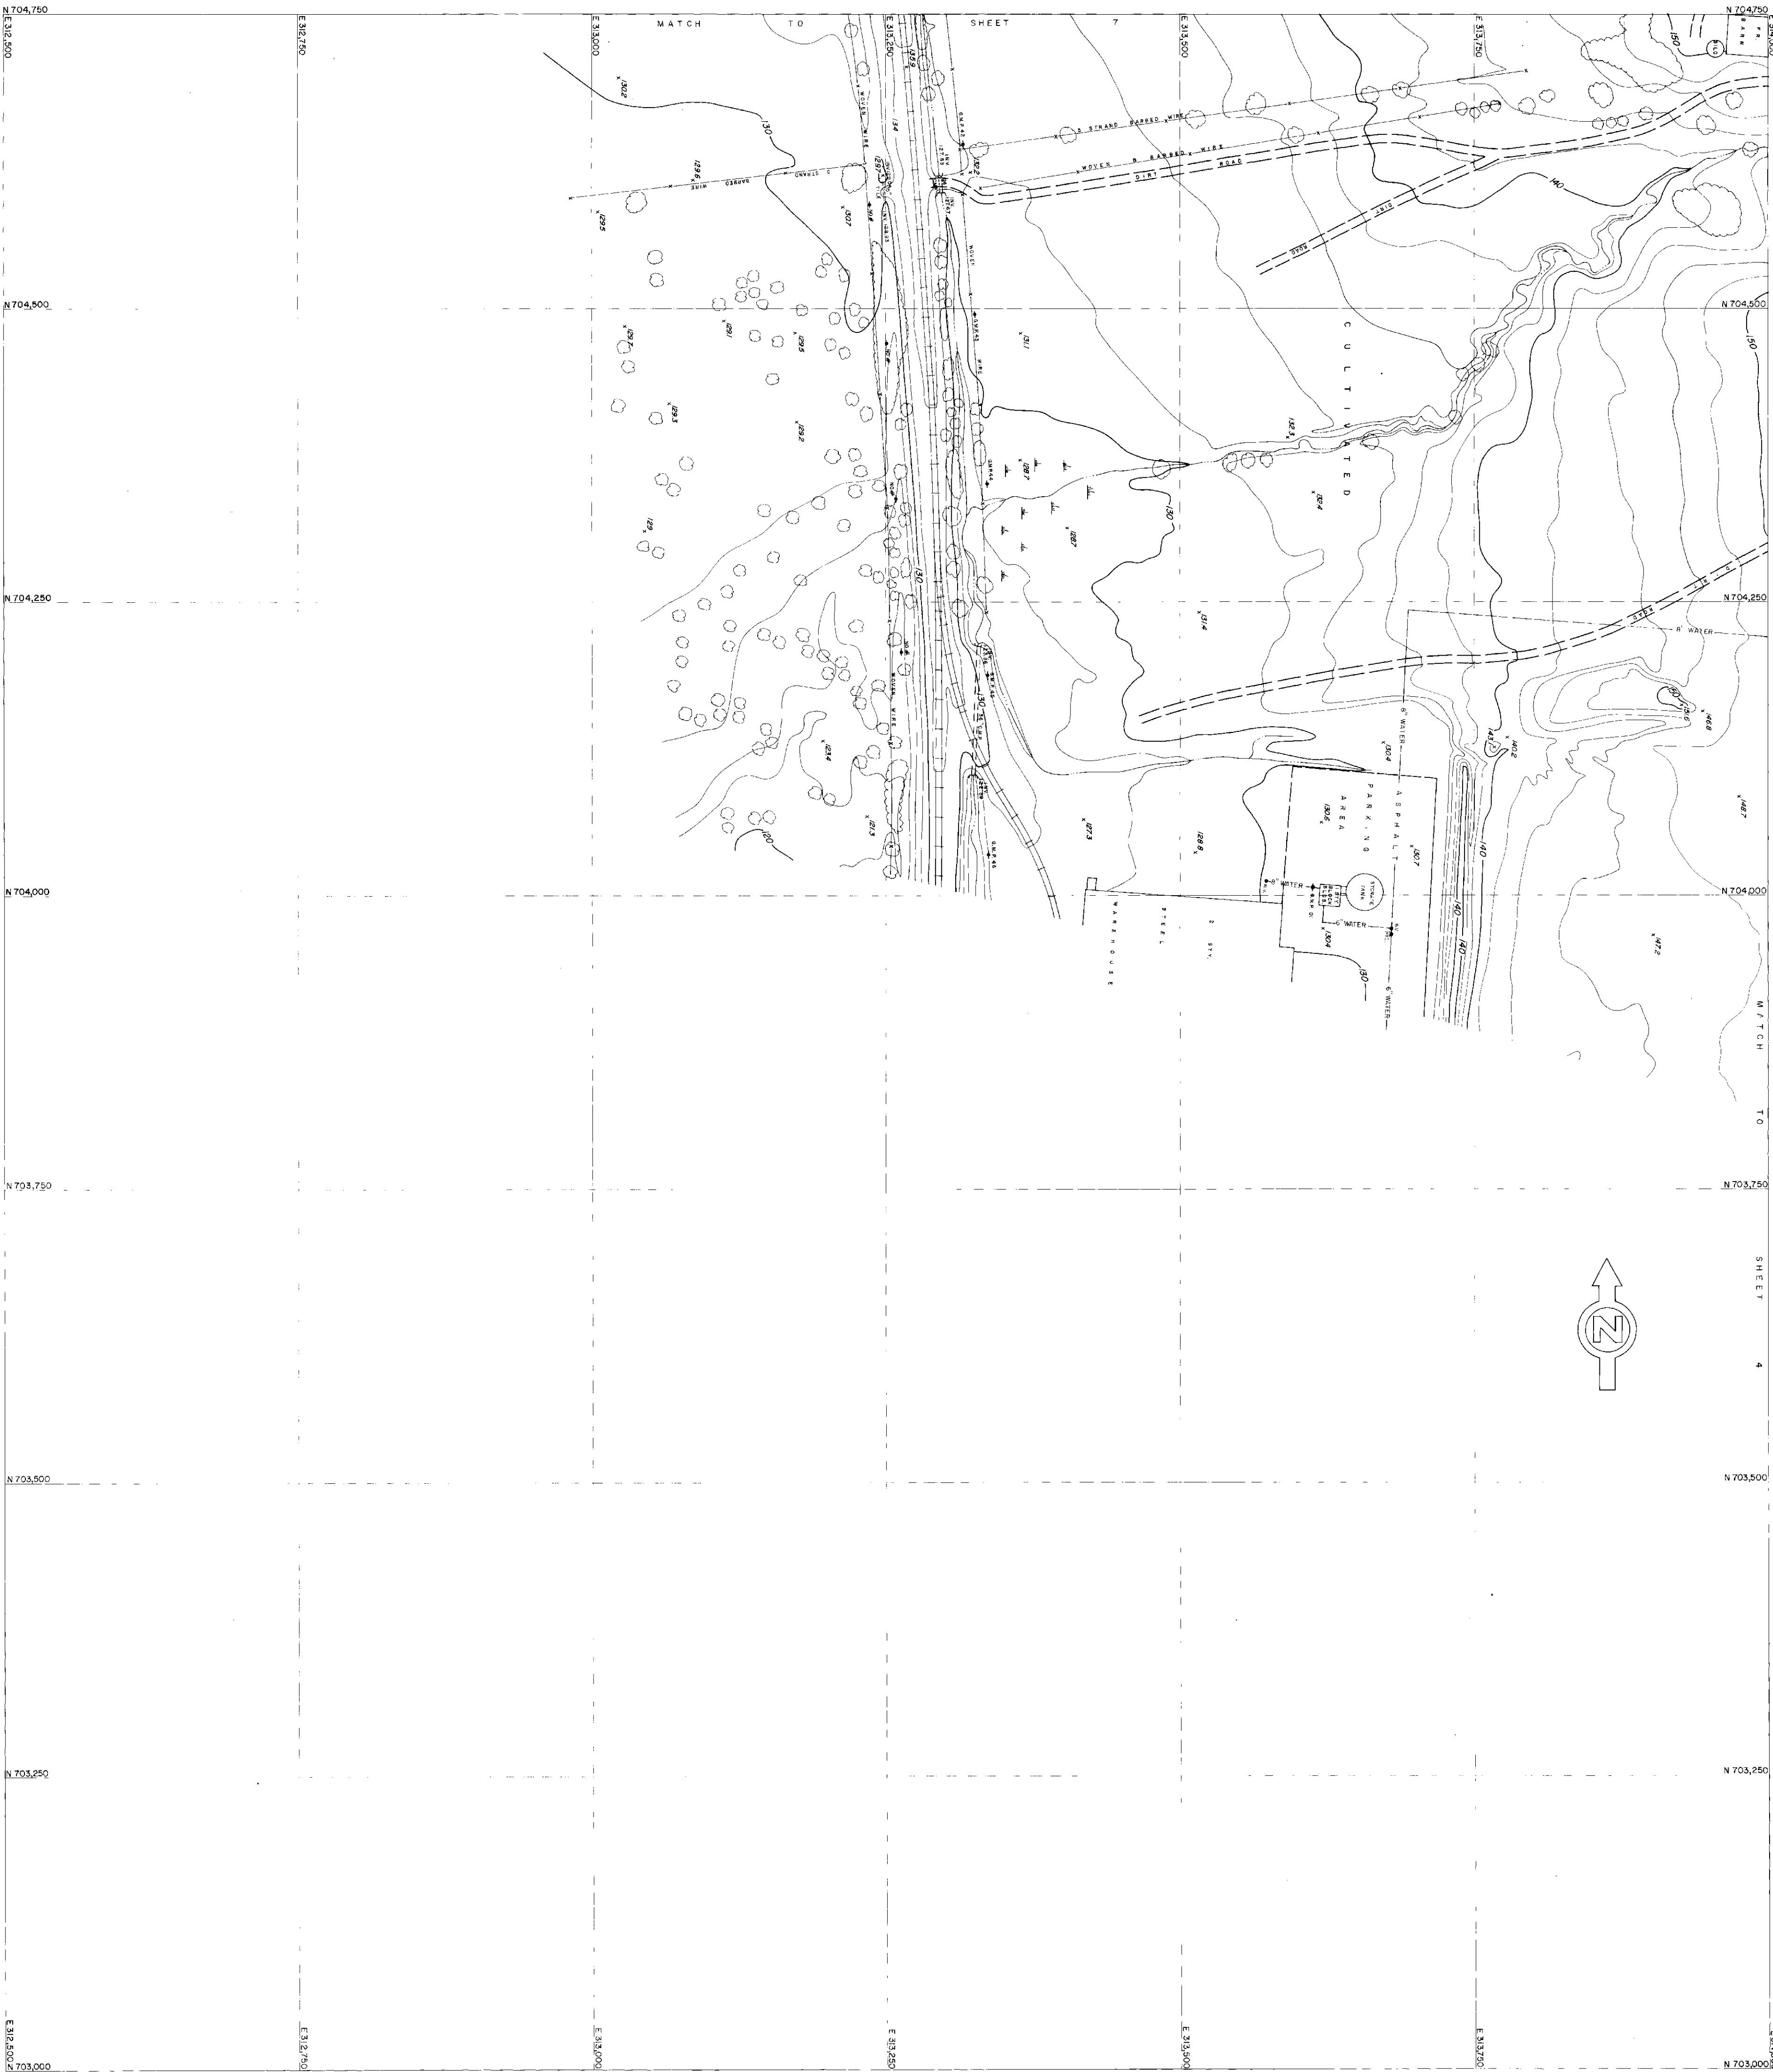

VERMONT DEPARTMENT
OF HIGHWAYS

TOPOGRAPHIC MAP

BURLINGTON
ST-0223 (1)

SCALE
0 50 100 FT.

BLAUVELT ENGINEERING CO.
CONSULTING ENGINEERS

PHOTOGRAMMETRY BY
AMERICAN AIR SURVEYS, INC.

DATE 1952 SHEET 5 OF 52



0
50
100 FT.
SCALE

BURLINGTON
ST-0223 (I)

VERMONT DEPARTMENT
OF HIGHWAYS
TOPOGRAPHIC MAP

BLAUVELT ENGINEERS CO.
CONSULTING ENGINEERS

PHOTOGRAMMETRY BY
AMERICAN AIR SURVEYS, INC.

DATE 260 SHEET 6 OF 52



VERMONT DEPARTMENT
OF HIGHWAYS
TOPOGRAPHIC MAP
BURLINGTON
ST-0223 (I)

SCALE
0 50 100 FT.

DATE 260 SHEET 8 OF 52
BLAUVELT ENGINEERING CO.
CONSULTING ENGINEERS
PHOTOGRAMMETRY BY
AMERICAN AIR SURVEYS, INC.

Topographic map of a section of Vermont, showing the Vermont Railway, a quarry, woods, and a river. The map includes a grid with coordinates (E 312,000 to E 312,250 and N 708,250 to N 709,750) and a north arrow. The map is labeled "MATCH TO SHEET 12" and "MATCH TO SHEET 8".


VERMONT DEPARTMENT
OF HIGHWAYS
TOPOGRAPHIC MAP
BURLINGTON
ST-0223 (1)

BLAUVELT ENGINEERING CO.
CONSULTING ENGINEERS

PHOTOGRAMMETRY BY
AMERICAN AIR SURVEYS, INC.

DATE 7/2 SHEET 9 OF 52

SCALE
0 50 100 FT.

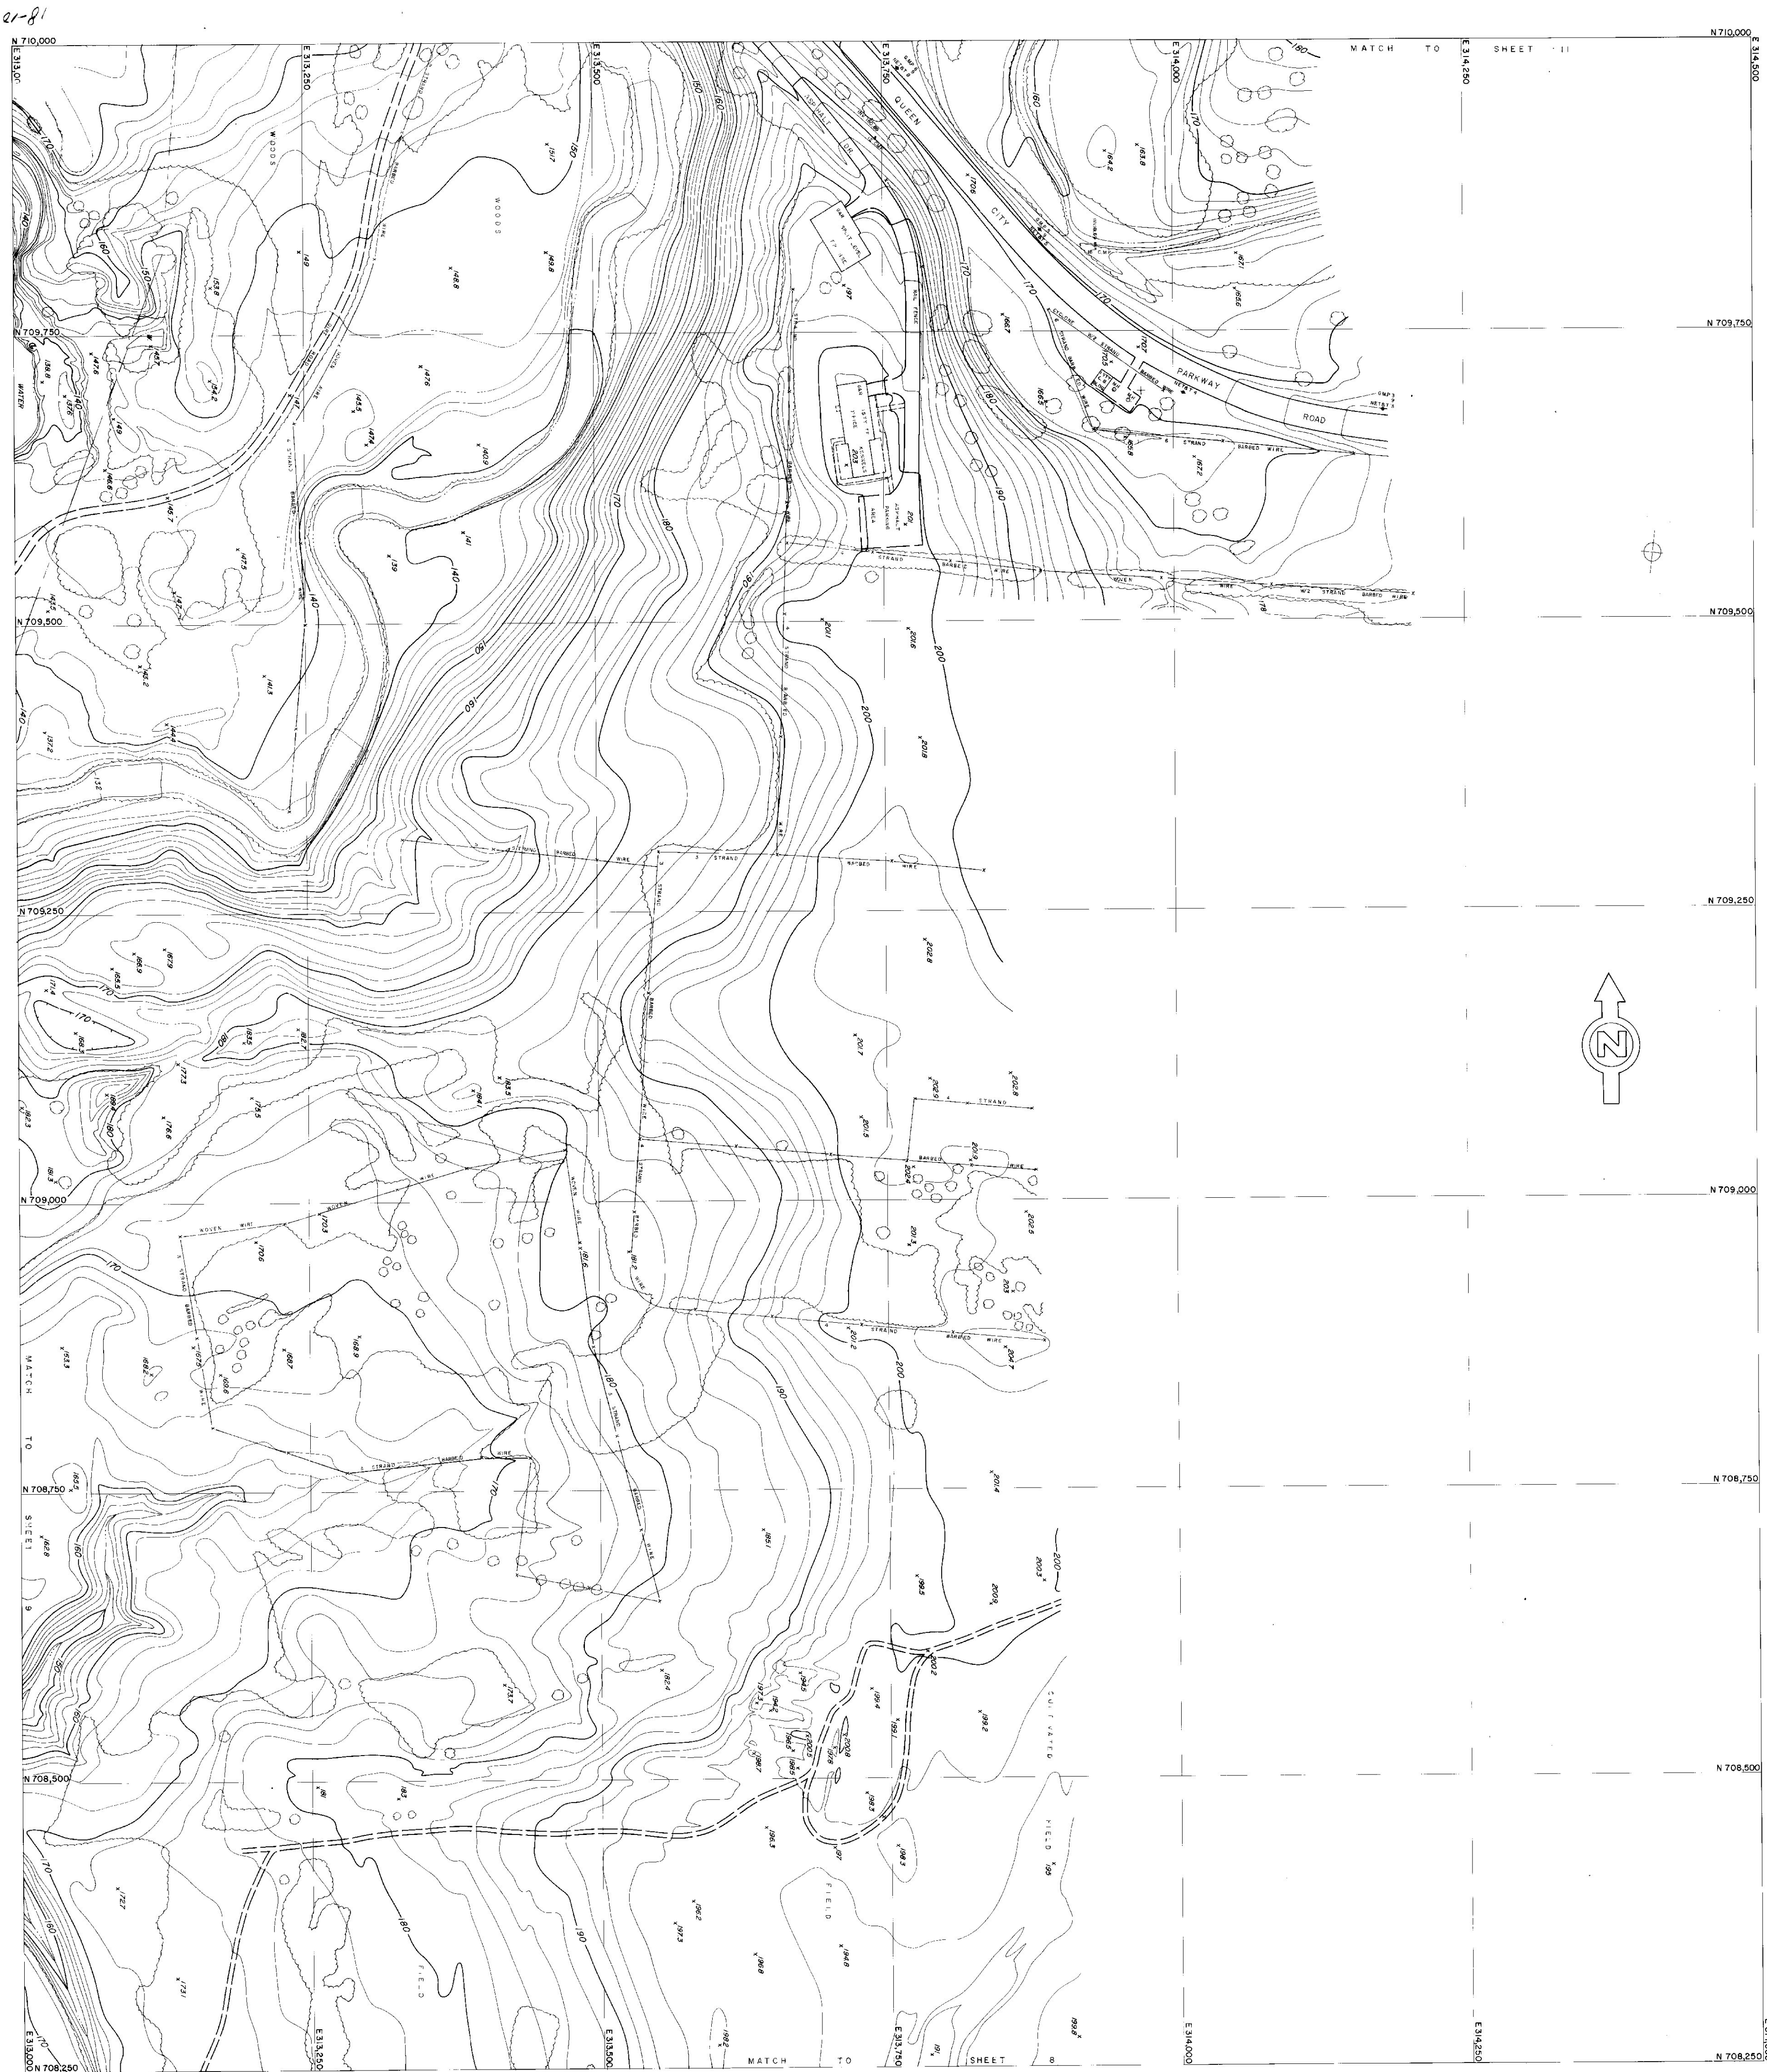


VERMONT DEPARTMENT
OF HIGHWAYS
TOPOGRAPHIC MAP
BURLINGTON
ST-0223 (I)

SCALE
0 50 100 FT.

BLAUVELT ENGINEERING CO.
CONSULTING ENGINEERS

PHOTOGRAMMETRY BY
AMERICAN AIR SURVEYS, INC.

DATE 260 SHEET 10 OF 52

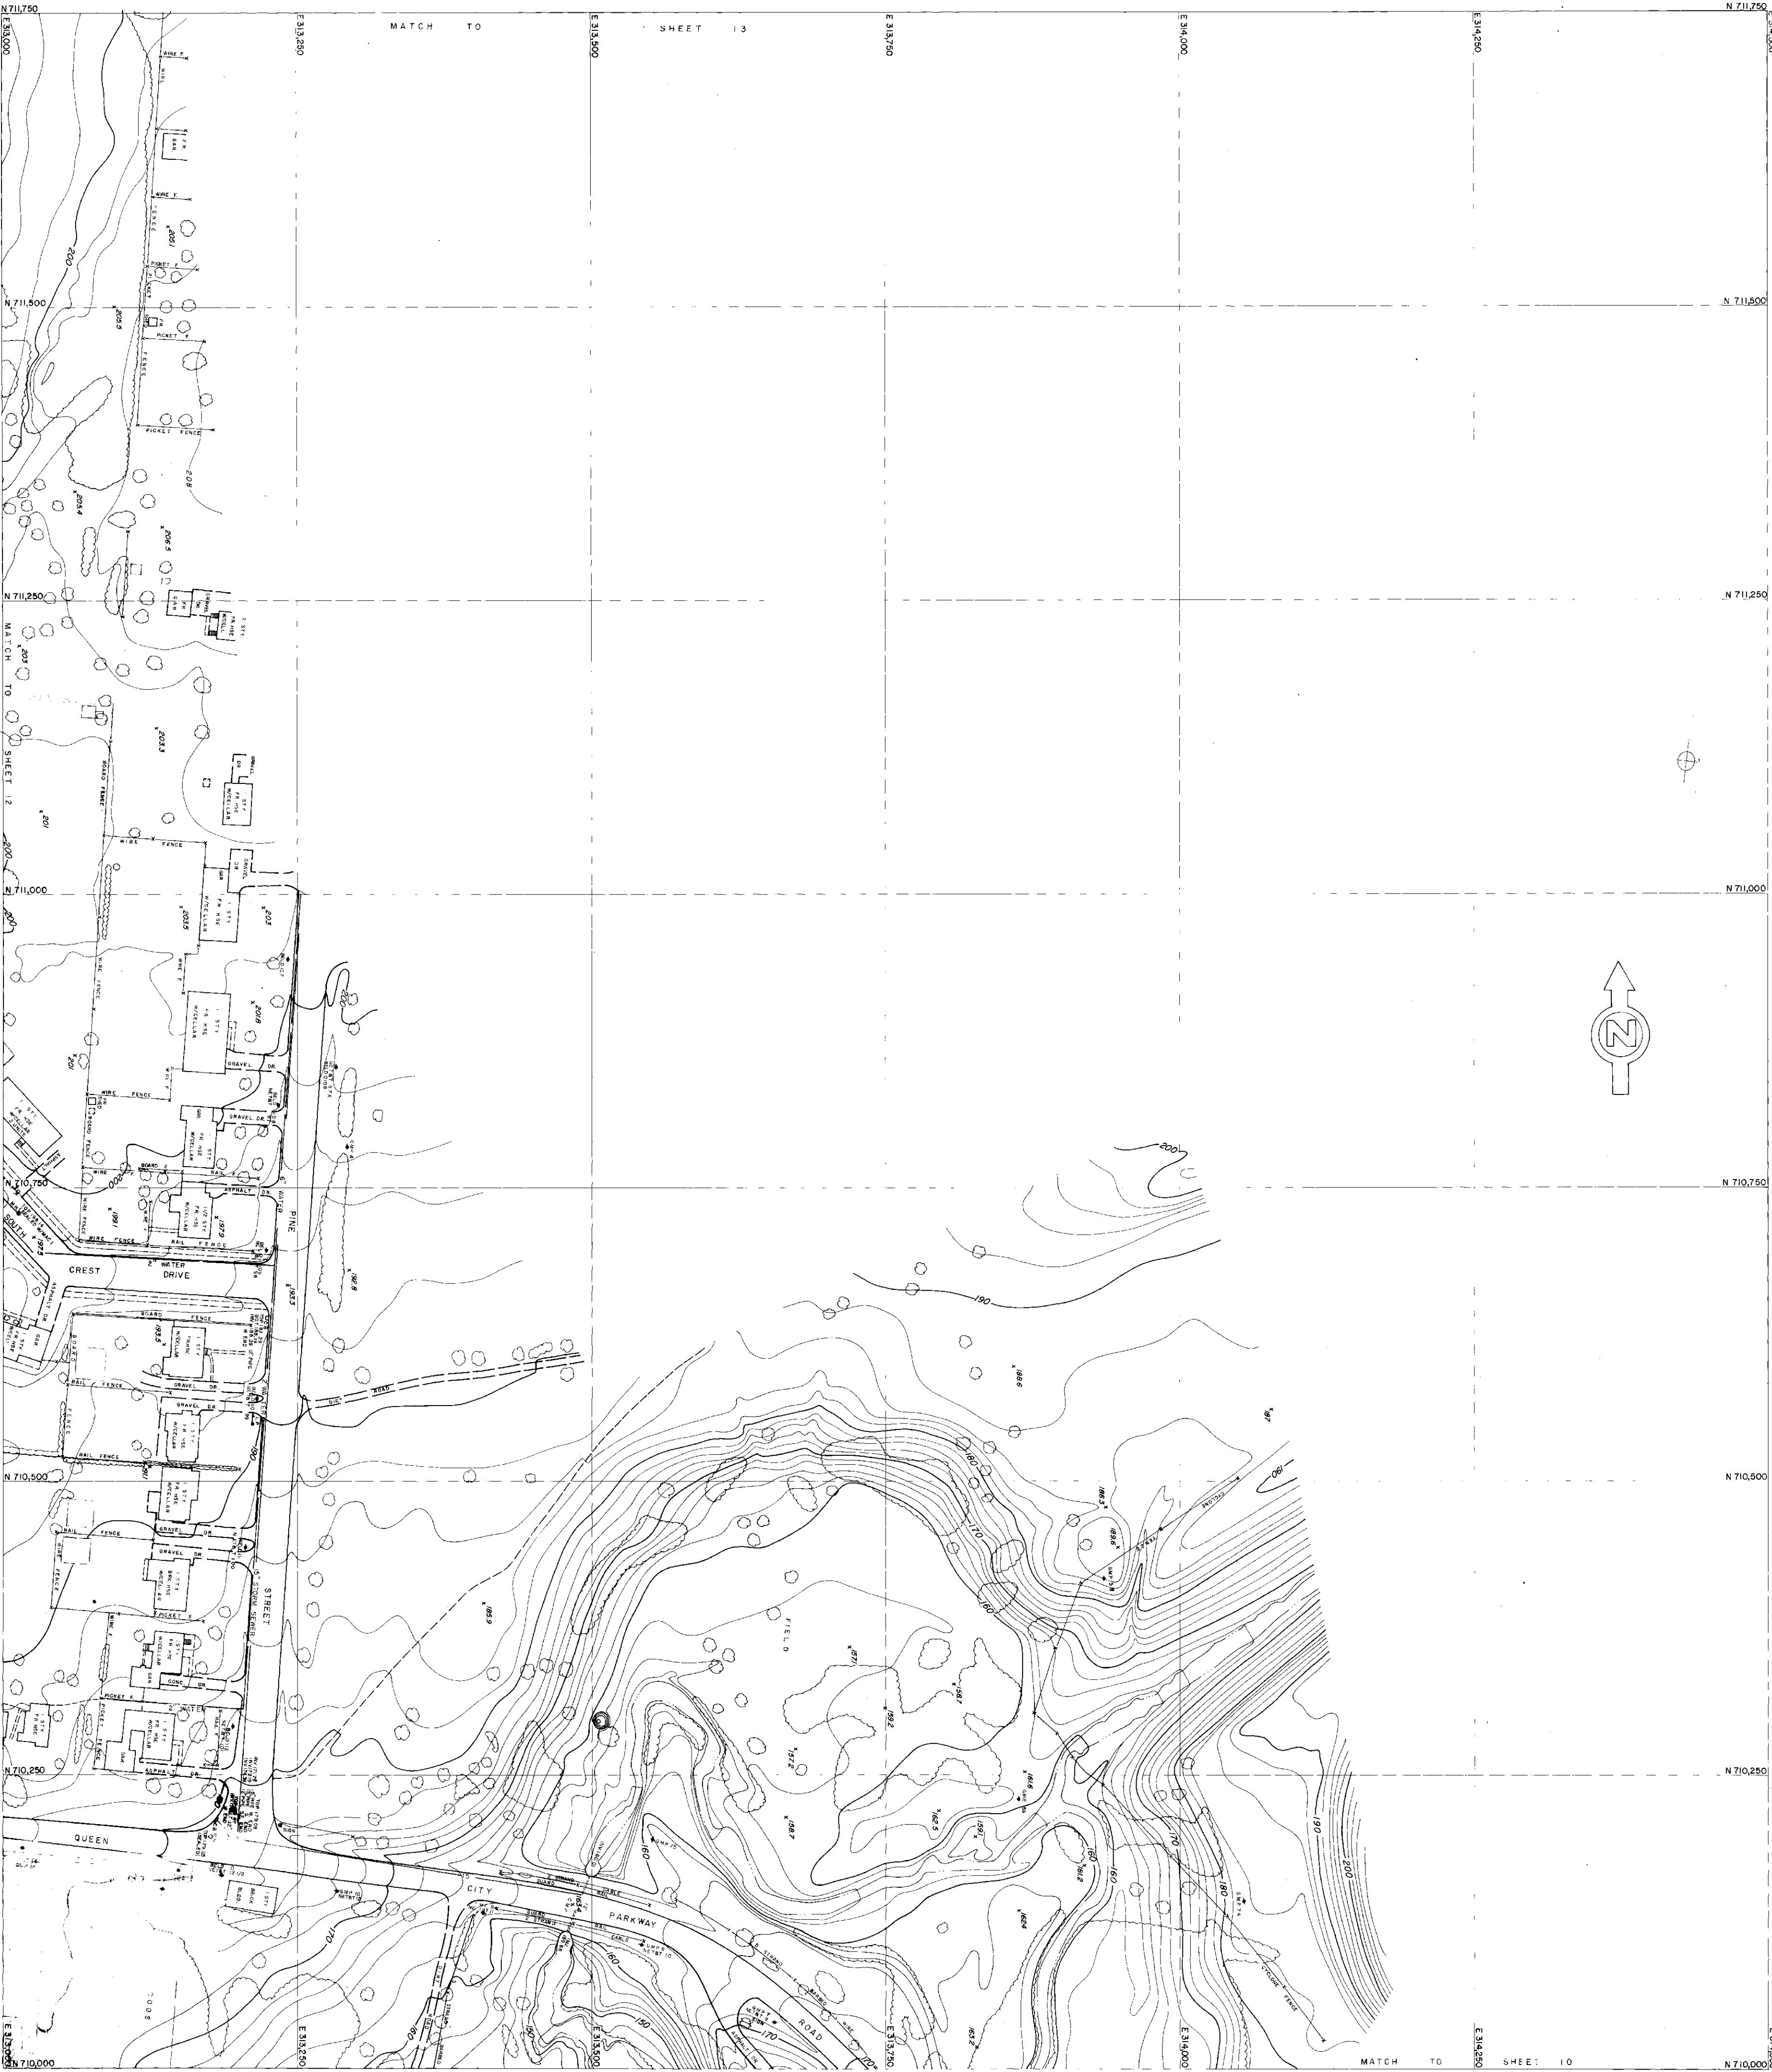

VERMONT DEPARTMENT
OF HIGHWAYS
TOPOGRAPHIC MAP
BURLINGTON
ST-0223 (1)

BLAUVELT ENGINEERING CO.
CONSULTING ENGINEERS

PHOTOGRAPHY BY
AMERICAN AIR SURVEYS, INC.

DATE 260 SHEET 11 OF 52



VERMONT DEPARTMENT
OF HIGHWAYS
TOPOGRAPHIC MAP
BURLINGTON
ST-0223 (1)

SCALE
0 50 100 FT.

DATE 2.60 SHEET 12 OF 52



VERMONT DEPARTMENT
OF HIGHWAYS
TOPOGRAPHIC MAP
BURLINGTON
ST-0223 (I)

SCALE
0 50 100 FT

DATE 260
SHEET 13 OF 52
BLAUVELT ENGINEERING CO.
CONSULTING ENGINEERS
AMERICAN AIR SERVICES, INC.



VERMONT DEPARTMENT

OF HIGHWAYS

TOPOGRAPHIC MAP

BURLINGTON

ST-0223 (1)

SCALE 0 50 100 FT.

BLUVELT ENGINEERING CO.

CONSULTING ENGINEERS

PHOTOGRAPHY BY

AMERICAN AIR SURVEYS, INC.

DATE 260 SHEET 14 OF 52



SCALE
0 50 100 FT.

VERMONT DEPARTMENT
OF HIGHWAYS
TOPOGRAPHIC MAP
BURLINGTON
ST-0223 (1)

BLAUVELT ENGINEERING CO.
CONSULTING ENGINEERS

PHOTOGRAMMETRY BY
AMERICAN AIR SURVEYS, INC.

DATE 260 SHEET 15 OF 52



VERMONT DEPARTMENT

OF HIGHWAYS

TOPOGRAPHIC MAP

BURLINGTON

ST-0223 (I)

SCALE 0 50 100 FT.


BLAUVELT ENGINEERS CO.


CONSULTING ENGINEERS

PHOTOGRAMMETRY BY

AMERICAN AIR SURVEYS, INC.

DATE 260 SHEET 16 OF 32

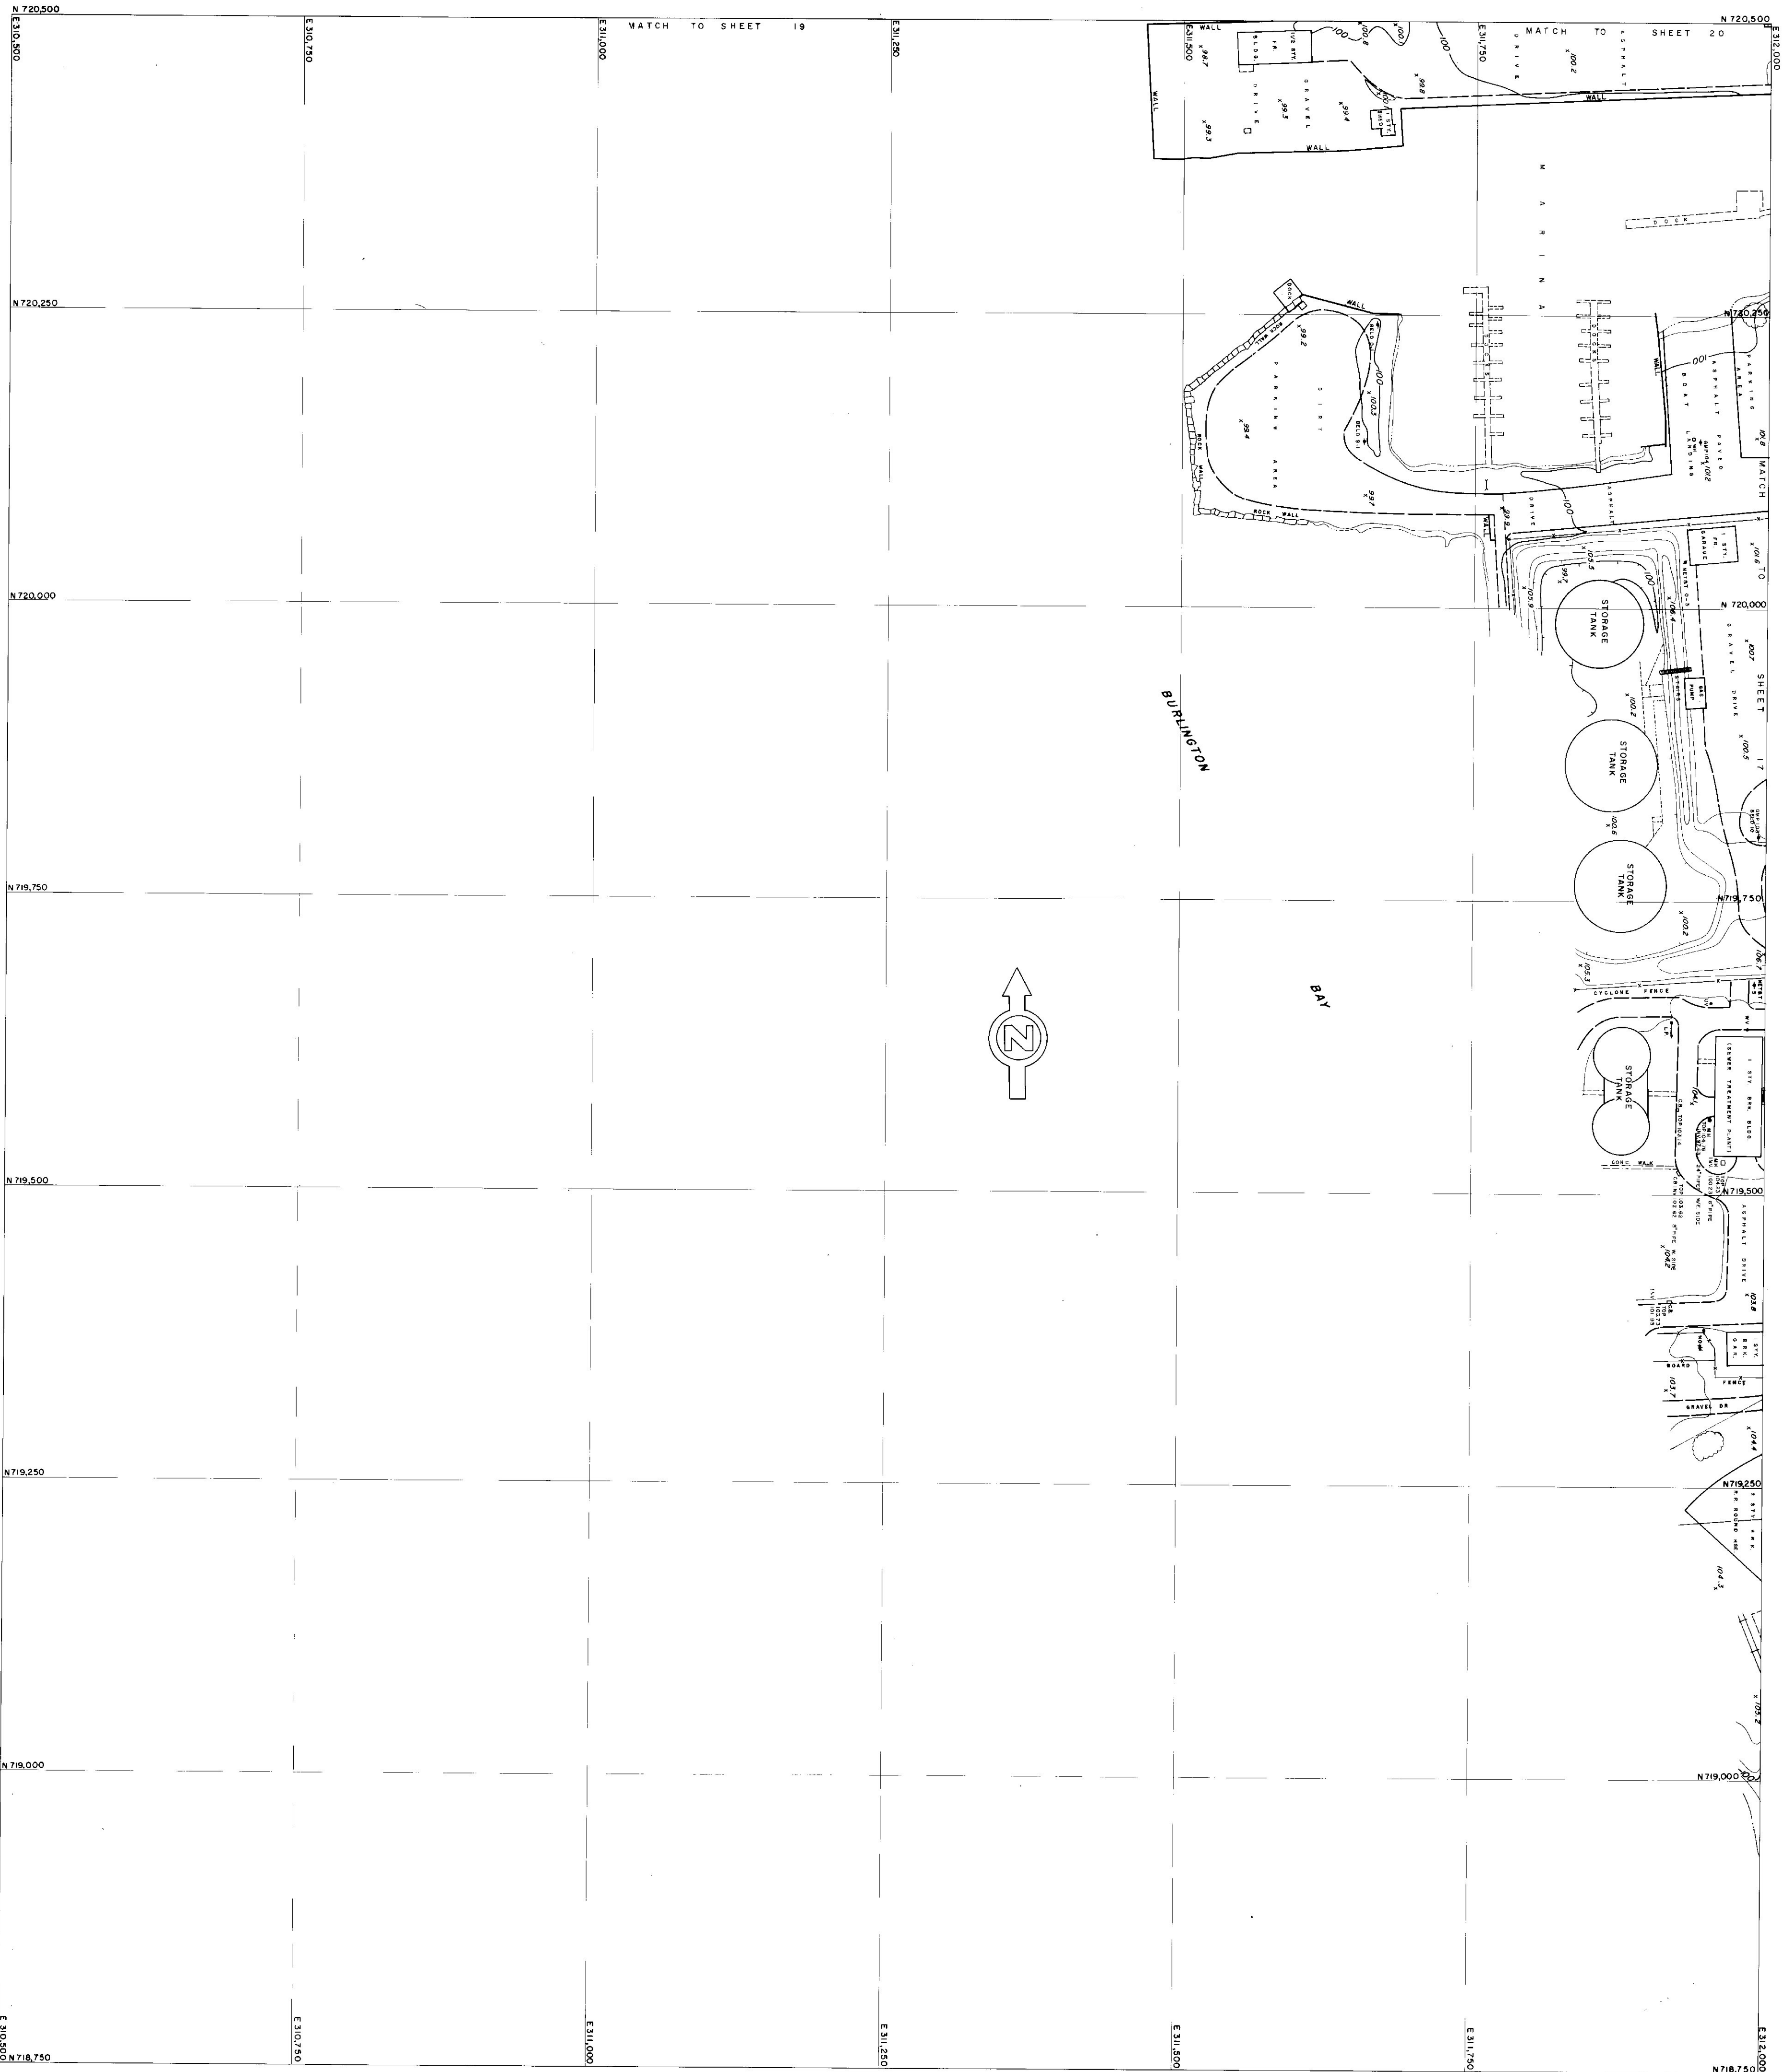

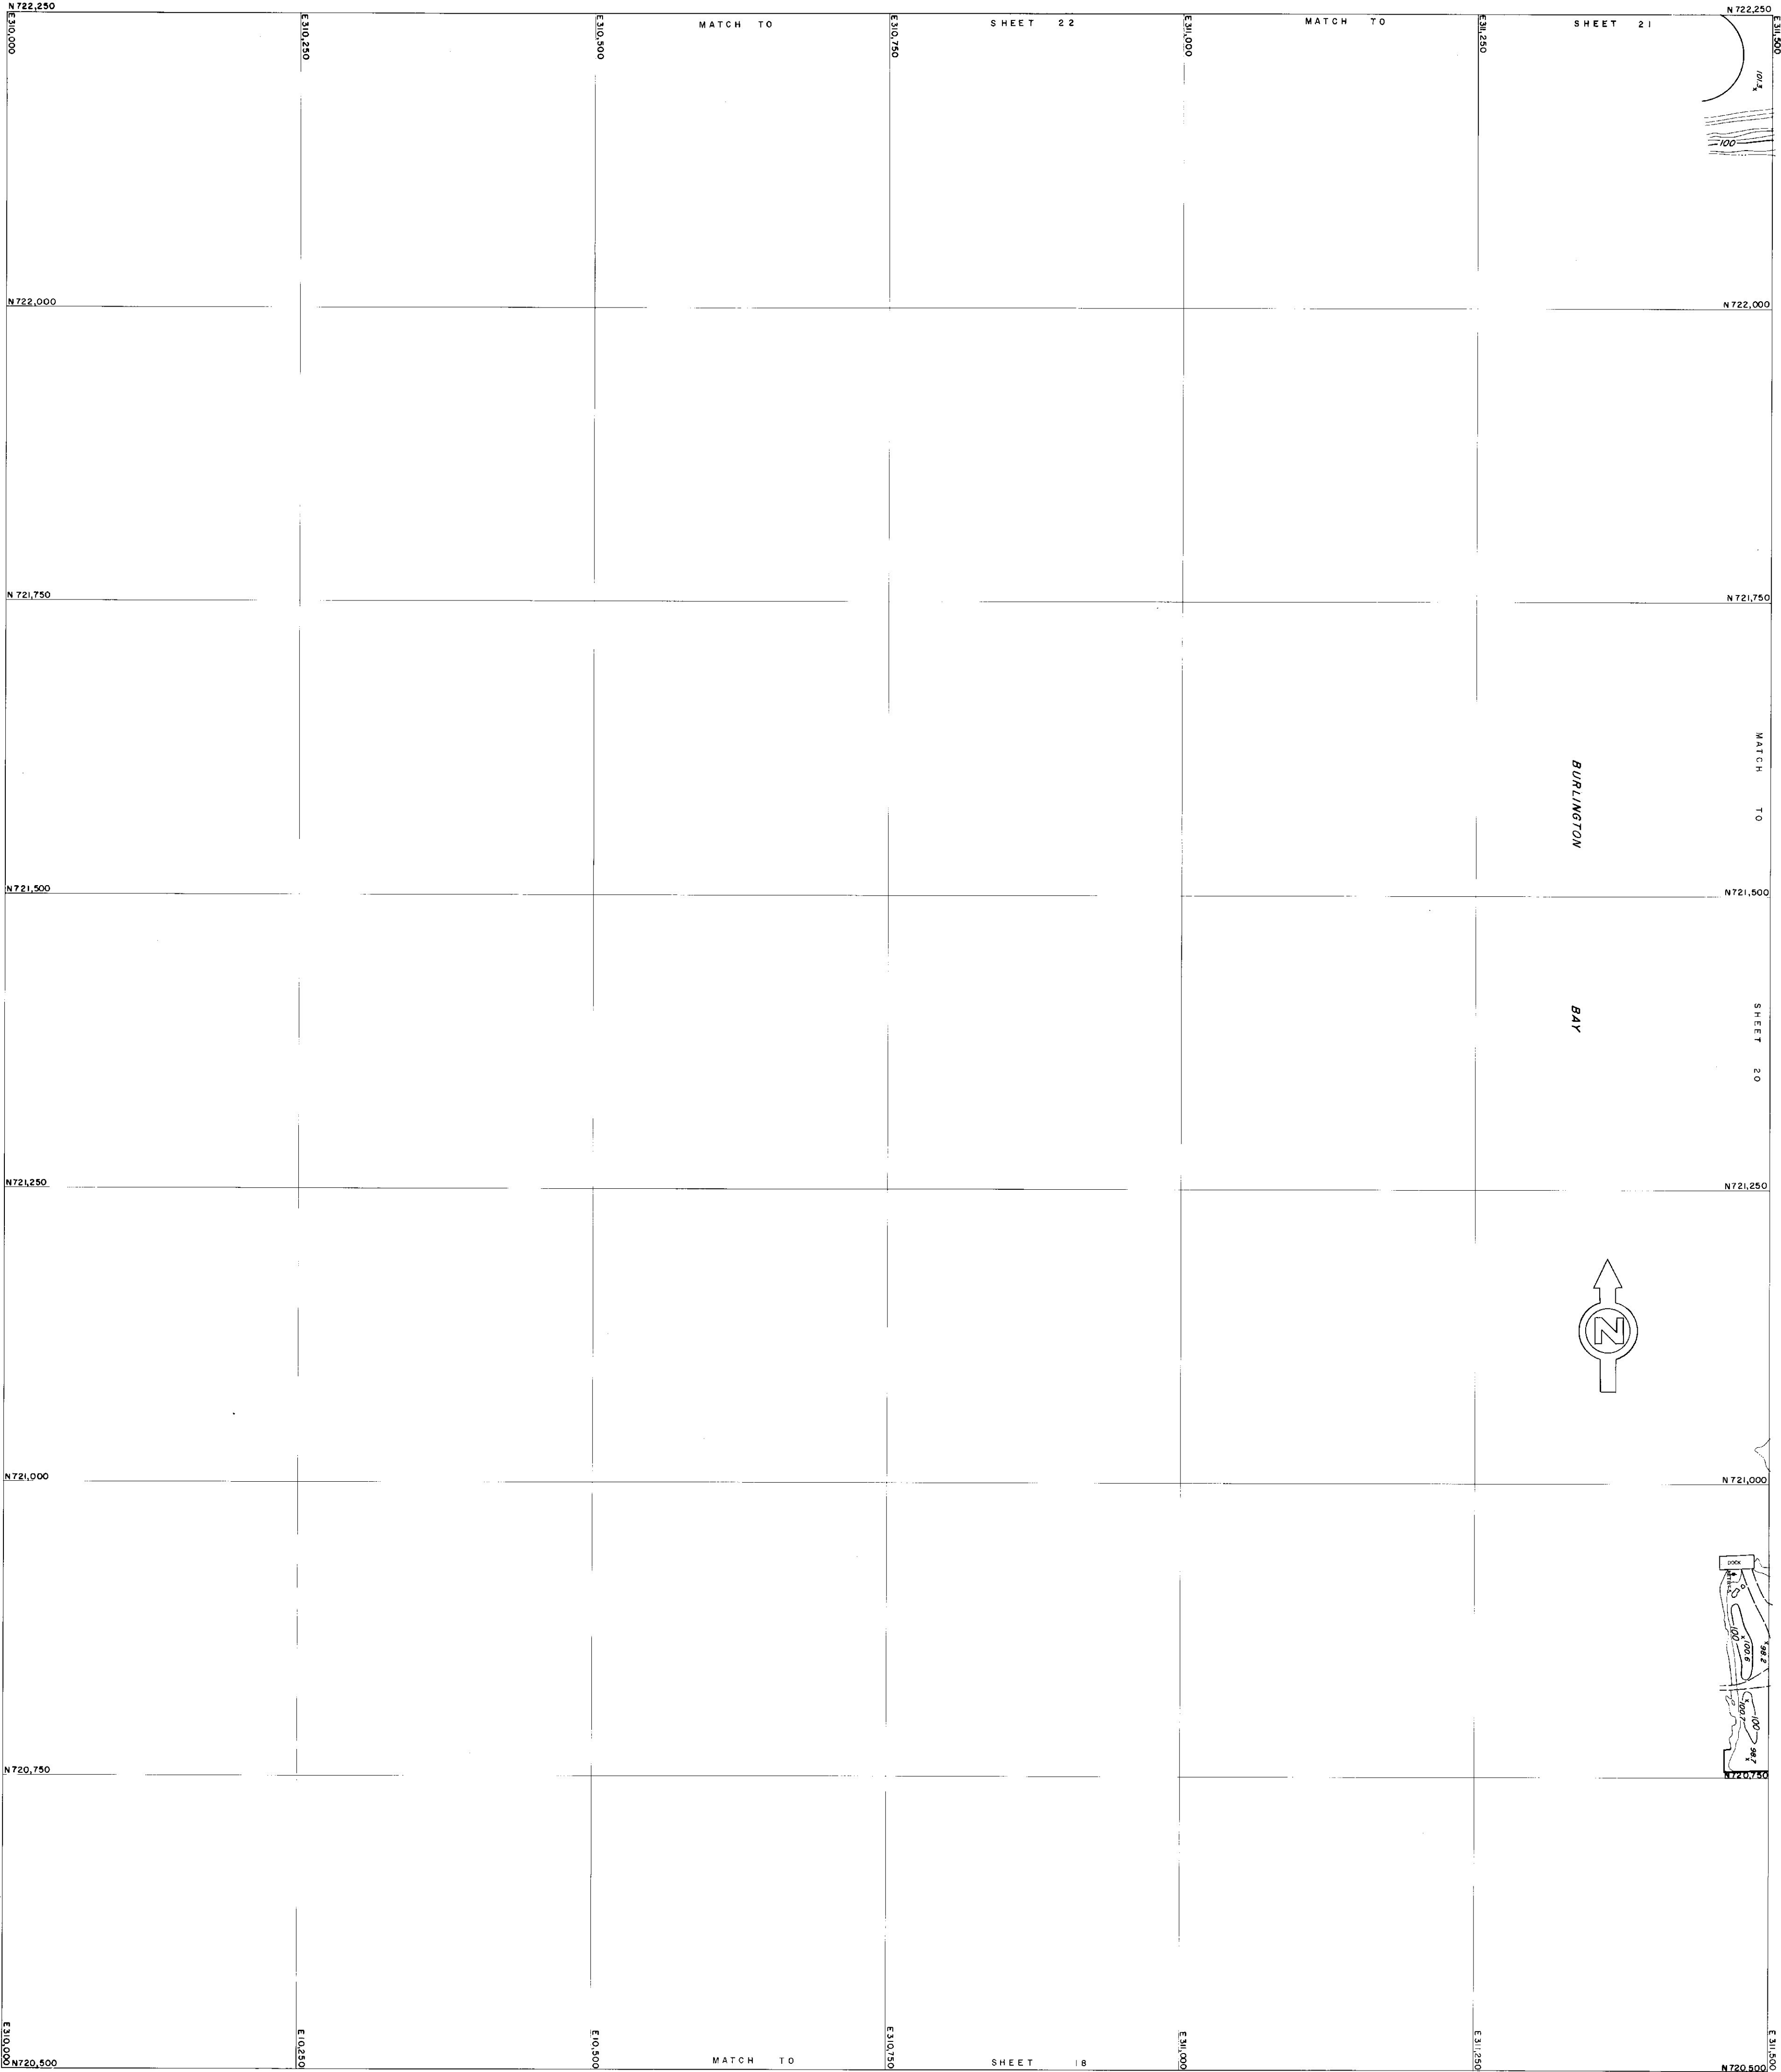

VERMONT DEPARTMENT
OF HIGHWAYS

TOPOGRAPHIC MAP

BURLINGTON
ST-0223 (1)

SCALE
0 50 100 FT.

BLAUVELT ENGINEERING CO.
CONSULTING ENGINEERS

PHOTOGRAMMETRY BY
AMERICAN AIR SURVEYS, INC.

DATE

2/66

SHEET 19 OF 52



ALL BUILDINGS SHOWN EAST
OF BATTERY STREET AND
NORTH OF COLLEGE STREET
NOT CLASSIFIED HAS BEEN
DEMOLISHED

VERMONT DEPARTMENT
OF HIGHWAYS
TOPOGRAPHIC MAP
BURLINGTON
ST-0223 (I)

SCALE 100 FT.

BLAUVELT ENGINEERING CO.

PHOTOGRAMMETRY BY
AMERICAN AIR SURVEYS, INC.

DATE 260 SHEET 20 OF 52

725,000 North to 724,250
by A.E.





VERMONT DEPARTMENT
OF HIGHWAYS
TOPOGRAPHIC MAP
BURLINGTON
ST-0223 (I)

SCALE
0 50 100 FT.

DATE
260
SHEET 21 OF 52

BLAUVELT ENGINEERING CO.
CONSULTING ENGINEERS

PHOTOGRAPHED BY
AMERICAN AIR SURVEYS, INC.

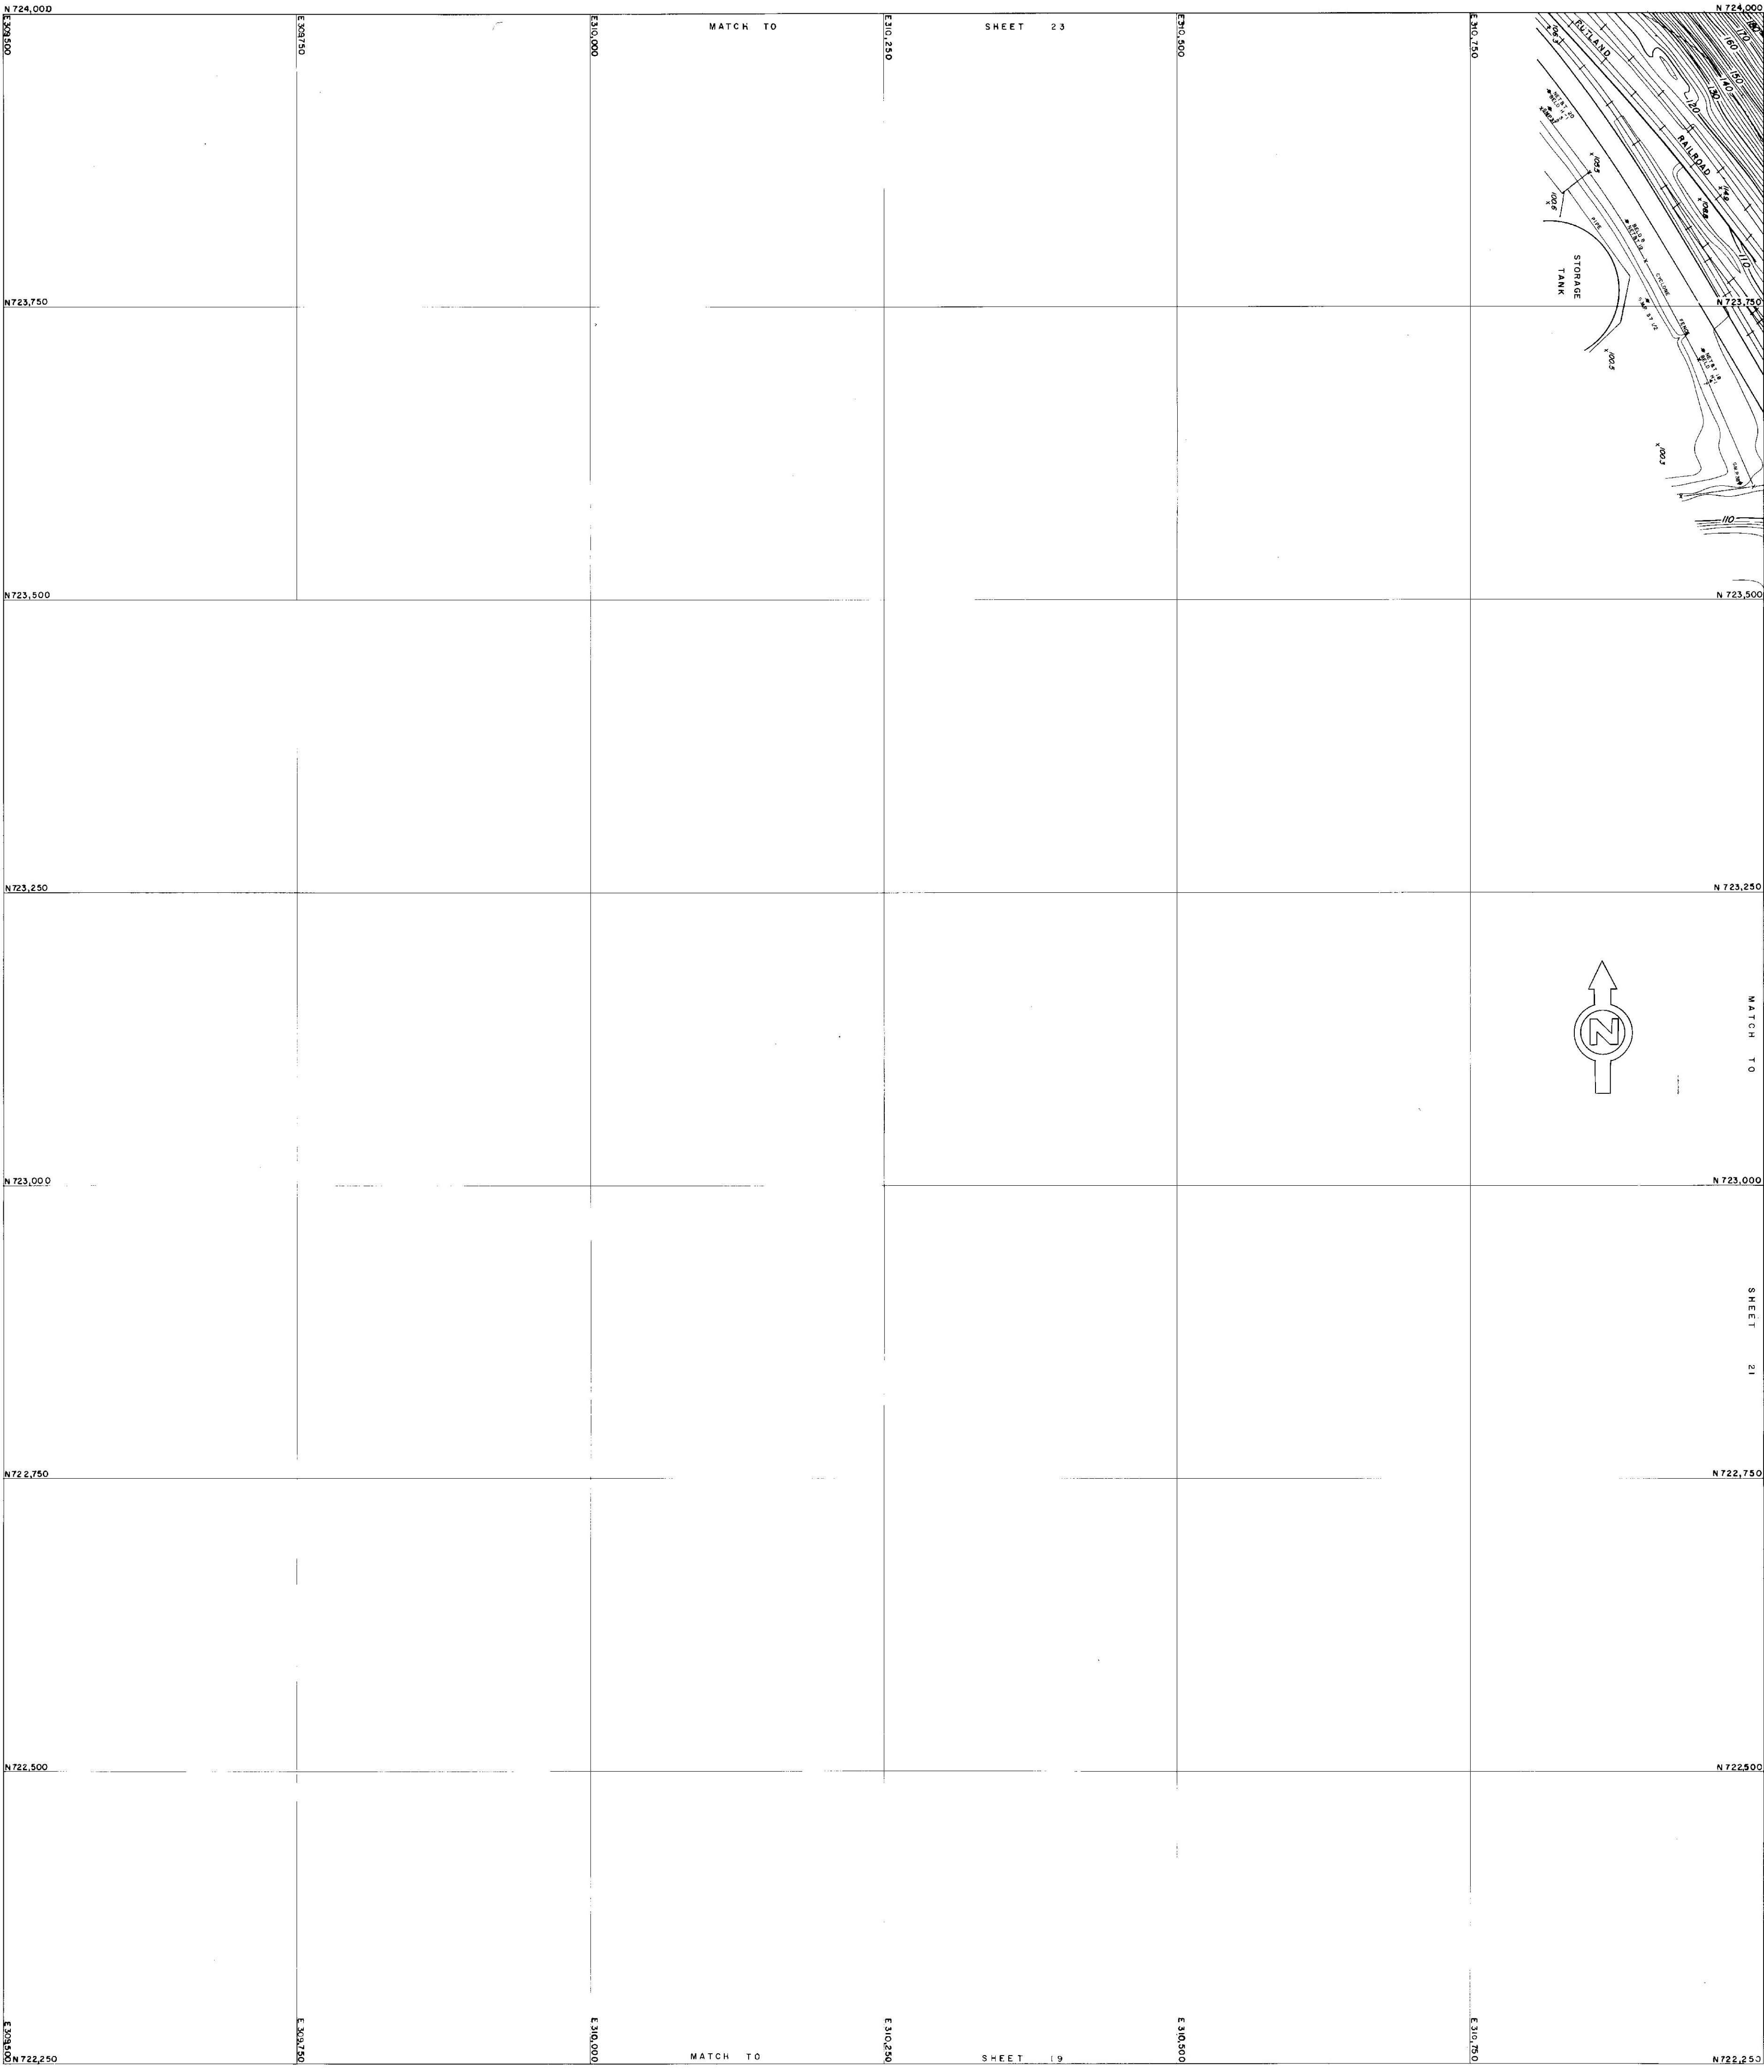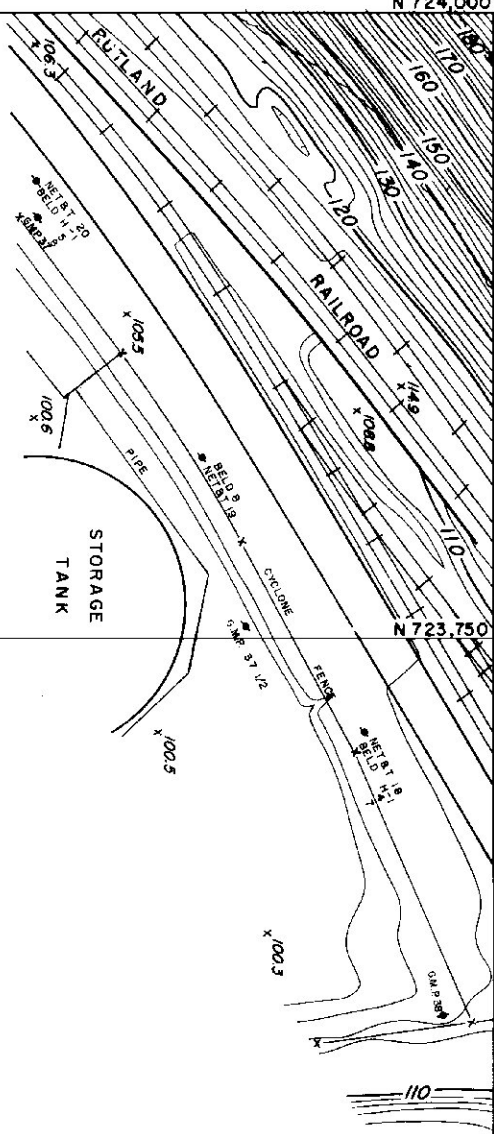

VERMONT DEPARTMENT
OF HIGHWAYS
TOPOGRAPHIC MAP
BURLINGTON
ST-0223 (I)
SCALE
0 50 100 FT.
BLAUVELT ENGINEERING CO.
CONSULTING ENGINEERS
DATE 260 SHEET 22 OF 32
PHOTOGRAPHY BY
AMERICAN AIR SURVEYS, INC.



VERMONT DEPARTMENT
OF HIGHWAYS

TOPOGRAPHIC MAP

BURLINGTON
ST-0223 (1)

SCALE
0 50 100 FT.

BLAUVELT ENGINEERING CO.
CONSULTING ENGINEERS

PHOTOGRAPHY BY
AMERICAN AIR SERVICE, INC.

DATE 260 SHEET 23 OF 52



CURVE DATA
Δ = 48° 30' 00"
D = 38' 11' 50"
T = 150.000'
L = 126.972'
E = 14.321'




VERMONT DEPARTMENT
OF HIGHWAYS

TOPOGRAPHIC MAP
BURLINGTON
ST-0223 (I)


SCALE
0 50 100 FT.

BLAUVELT ENGINEERING CO.
CONSULTING ENGINEERS

DATE 260 SHEET 24 OF 52
PHOTOGRAPHED BY
AMERICAN AIR SURVEYS, INC.

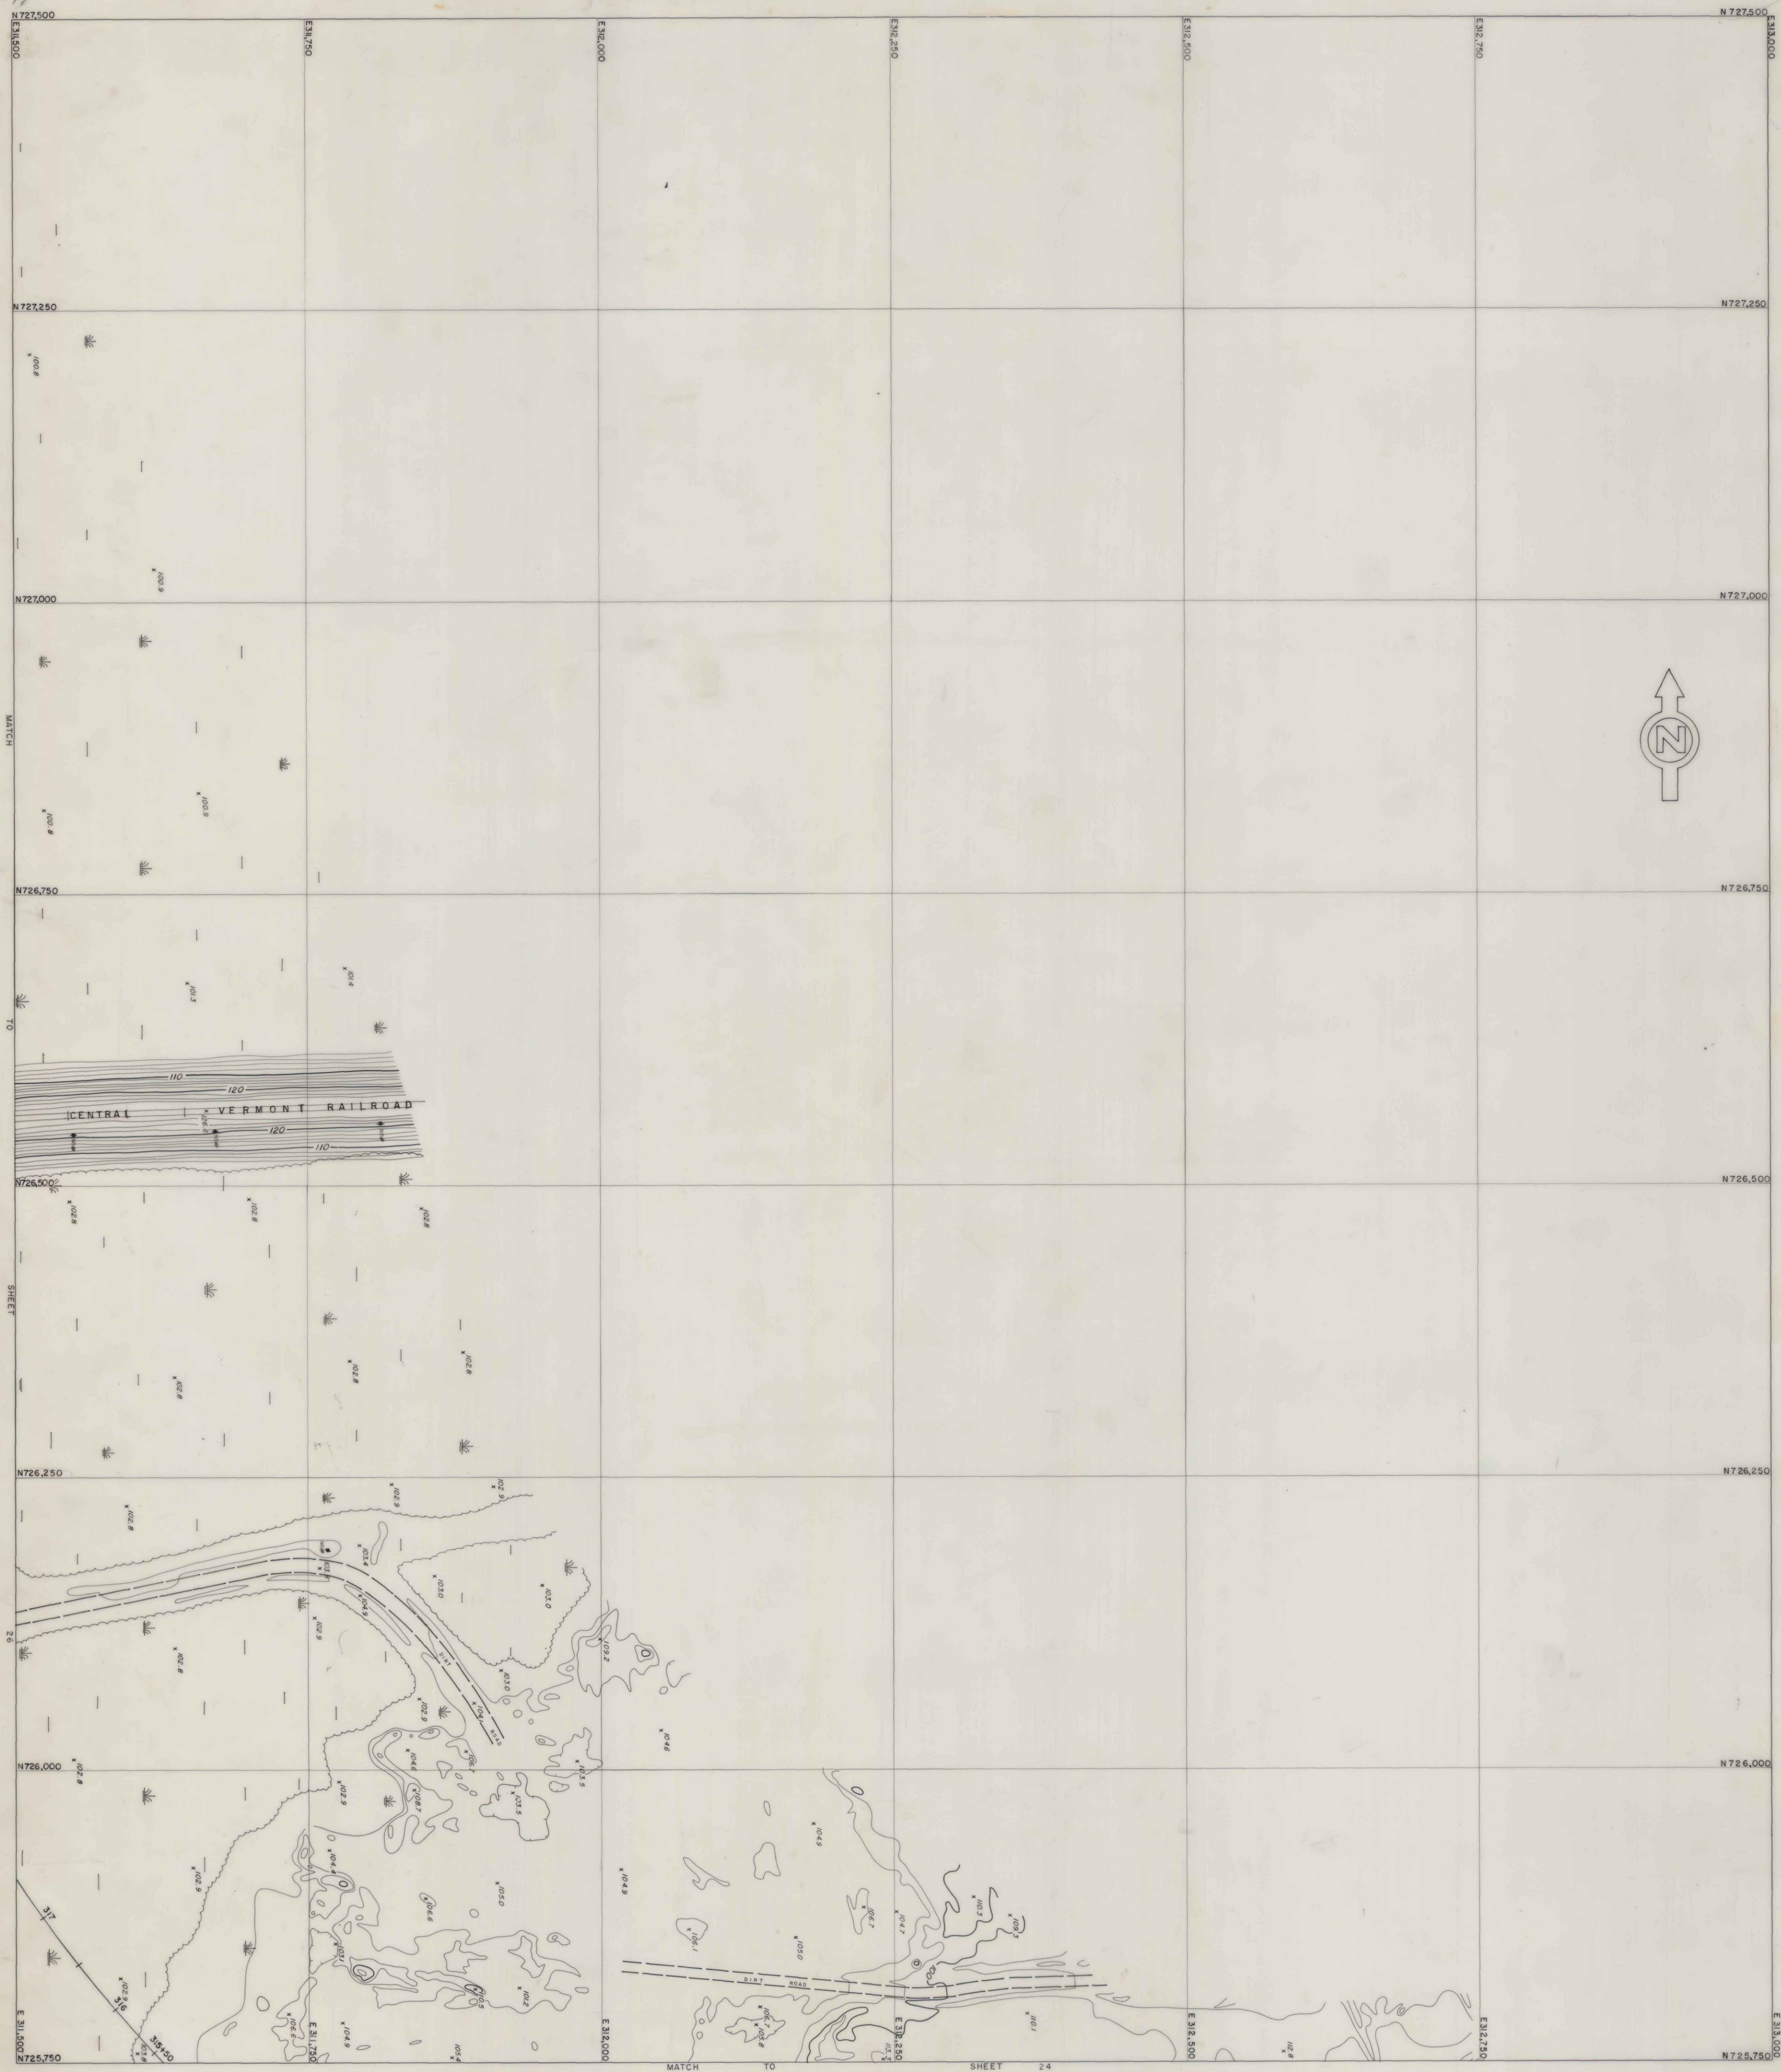

VERMONT DEPARTMENT
OF HIGHWAYS
TOPOGRAPHIC MAP
BURLINGTON
ST-0223 (1)
SCALE
0 50 100 FT.
BLAUVELT ENGINEERING CO.
CONSULTING ENGINEERS
PHOTOGRAMMETRY BY
AMERICAN AIR SURVEYS, INC.
DATE 2.60 SHEET 23 OF 52

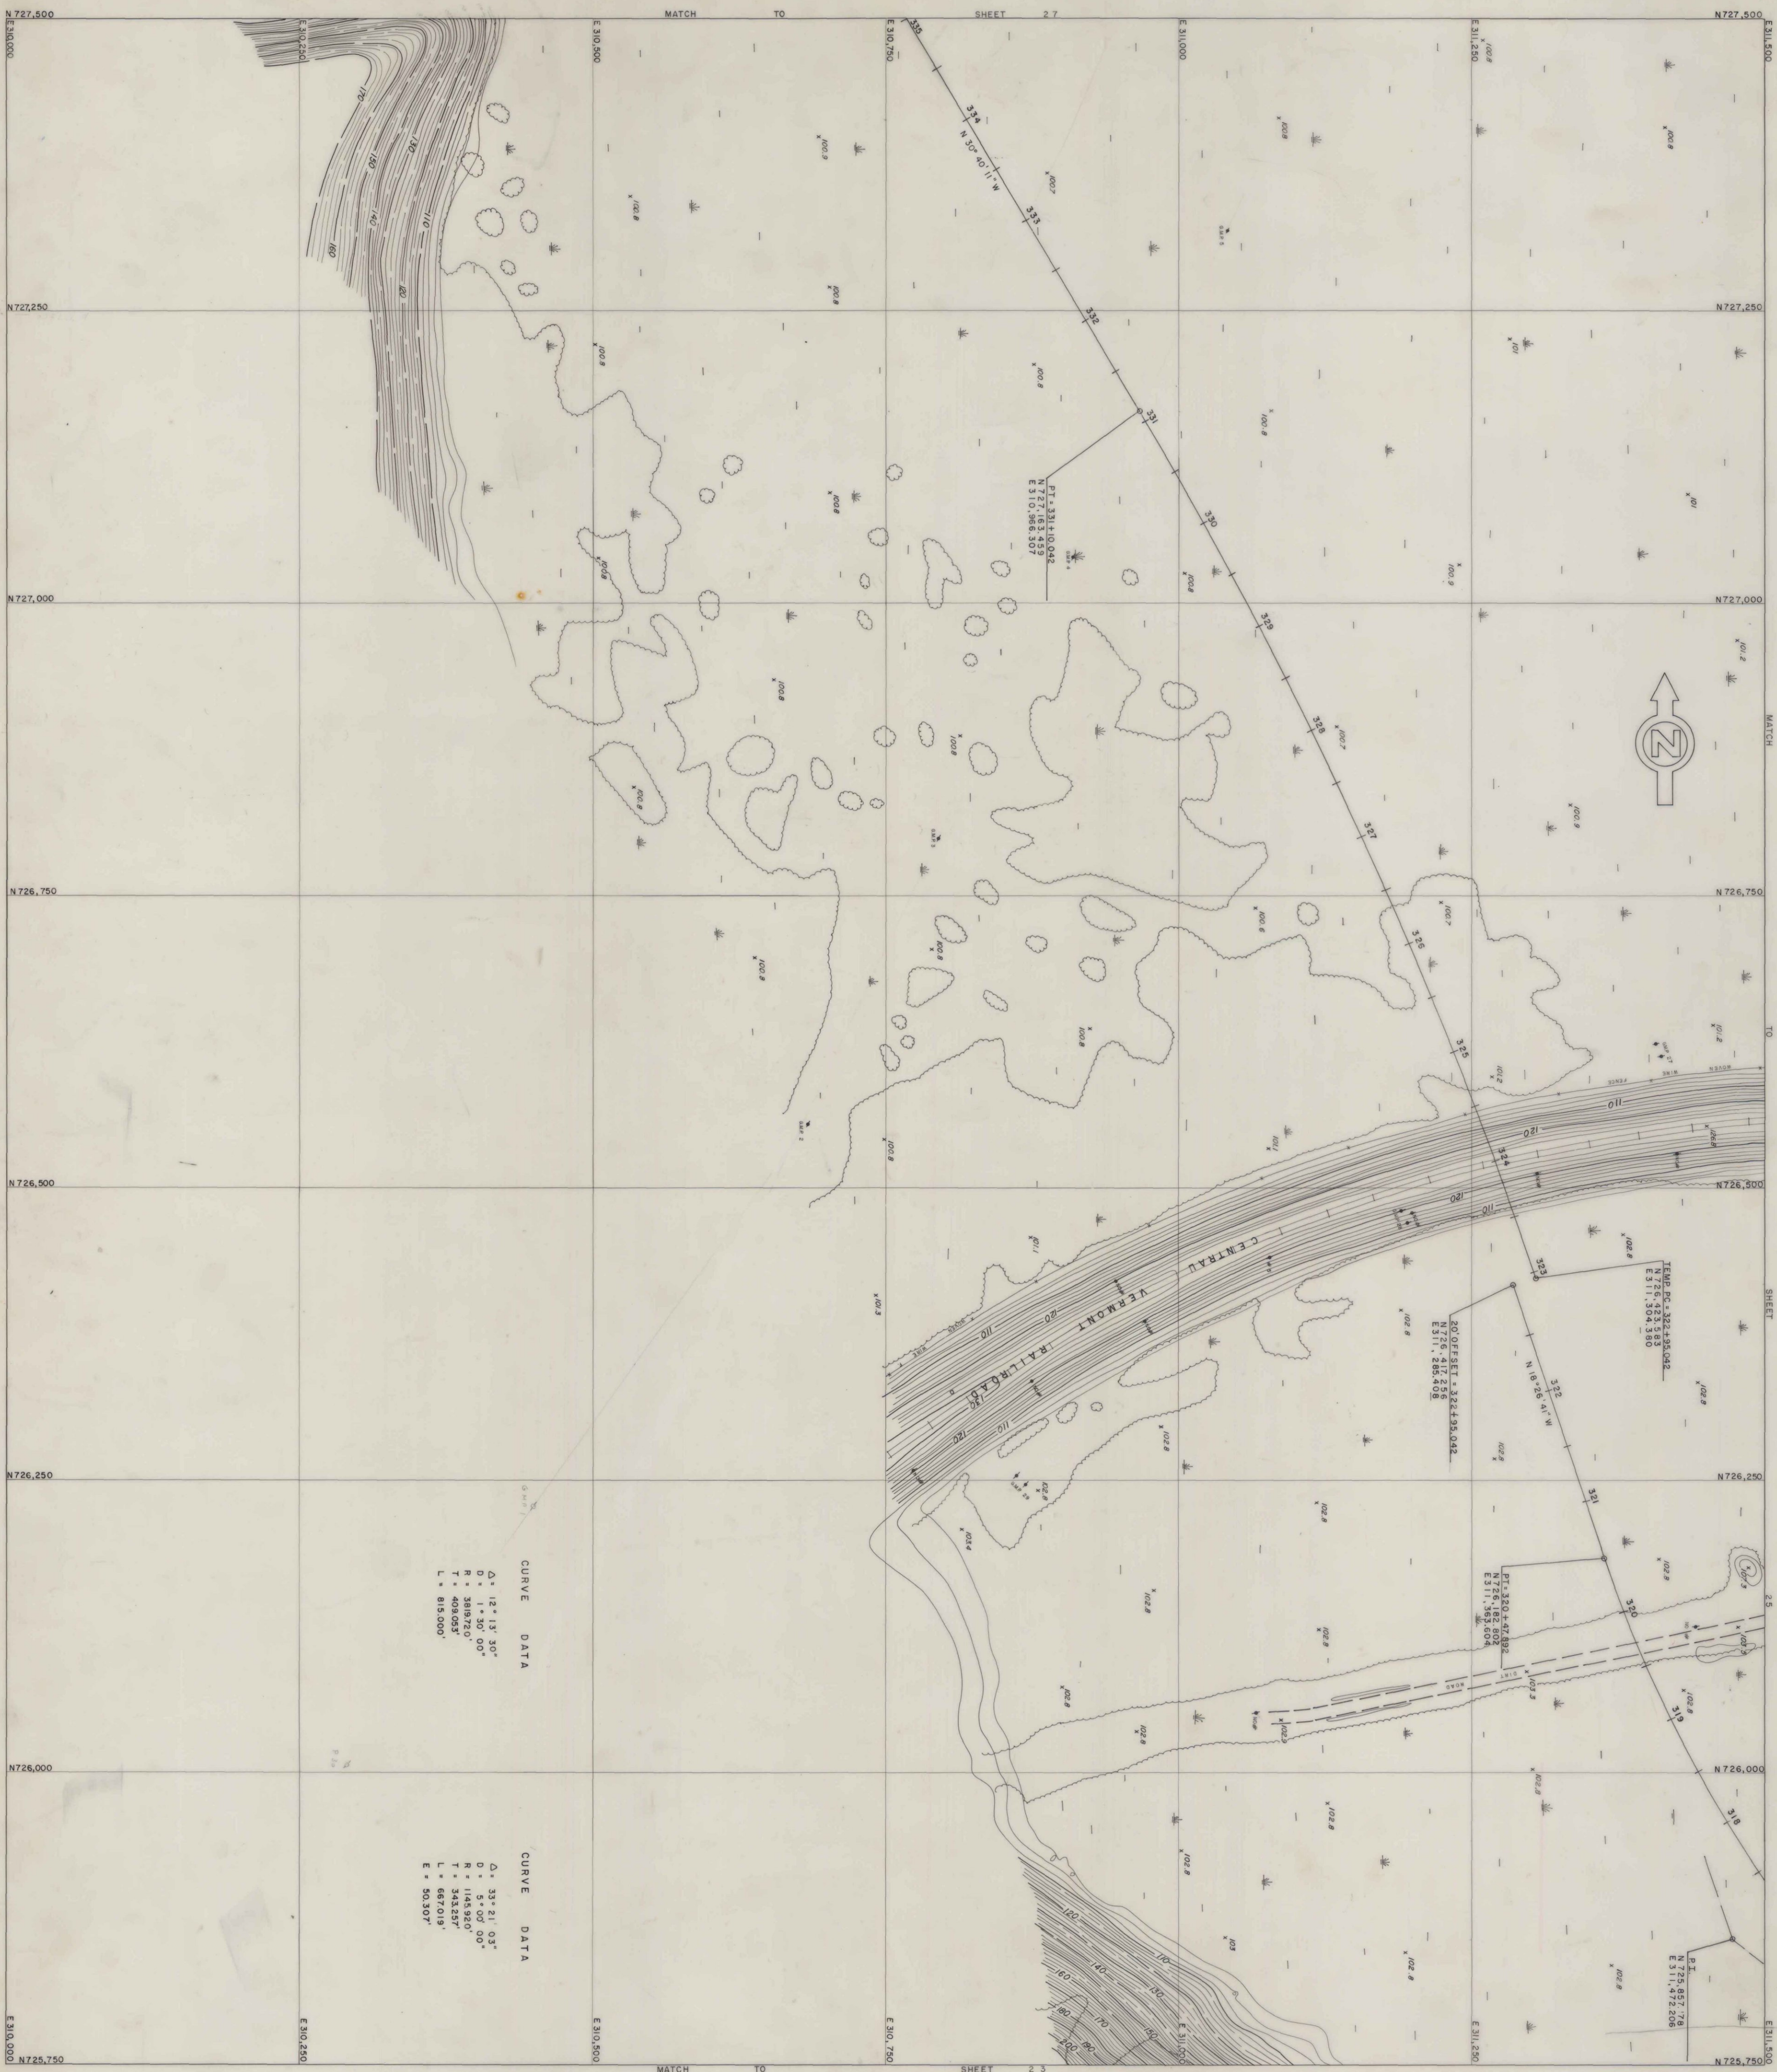

VERMONT DEPARTMENT
OF HIGHWAYS
TOPOGRAPHIC MAP
BURLINGTON
ST-0223 (1)

BLAUVELT ENGINEERING CO.
CONSULTING ENGINEERS

PHOTOGRAMMETRY BY
AMERICAN AIR SURVEYS, INC.


DATE 260 SHEET 26 OF 52

VERMONT DEPARTMENT
OF HIGHWAYS
TOPOGRAPHIC MAP
BURLINGTON
ST-0223 (1)


BLAUVELT ENGINEERING CO.
CONSULTING ENGINEERS

PHOTOGRAMMETRY BY
AMERICAN AIR SURVEYS, INC.

DATE 7/10 SHEET 27 OF 52

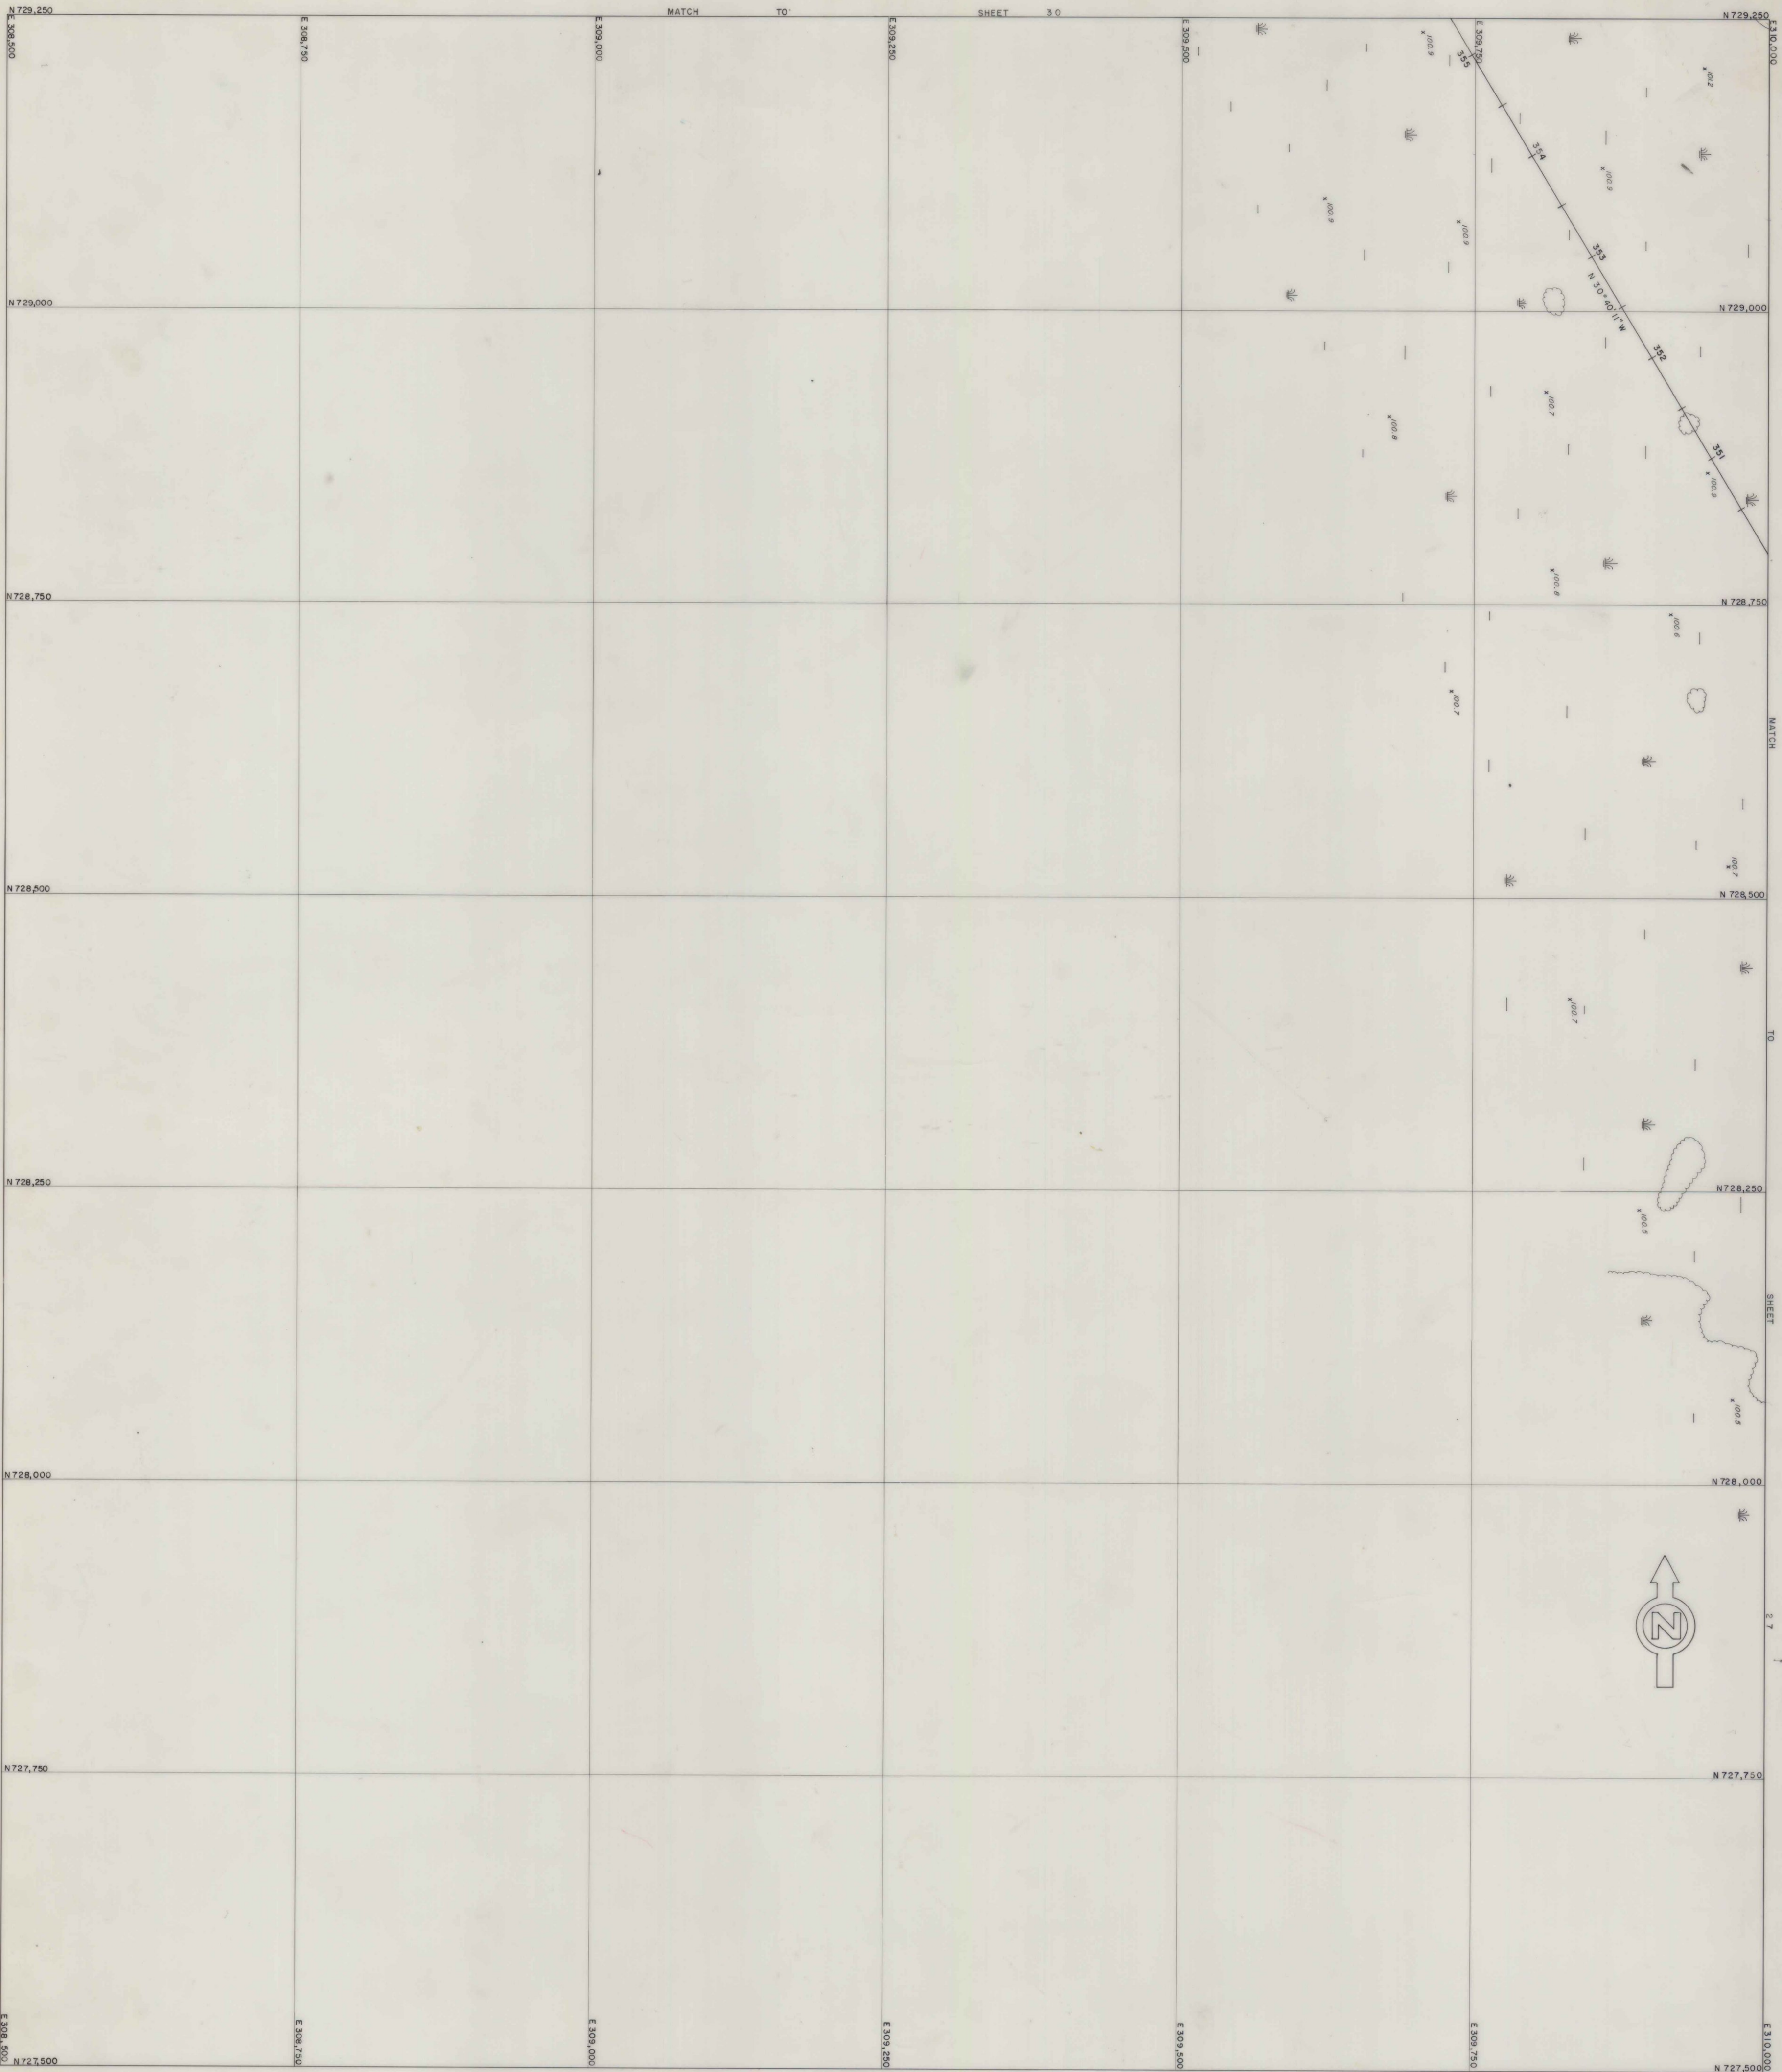

VERMONT DEPARTMENT
OF HIGHWAYS
TOPOGRAPHIC MAP
BURLINGTON
ST-0223 (I)
SCALE
0 50 100 FT.
BLAUVELT ENGINEERING CO.
CONSULTING ENGINEERS
PHOTOGRAMMETRY BY
AMERICAN AIR SURVEYS, INC.
DATE 260 SHEET 28 OF 52

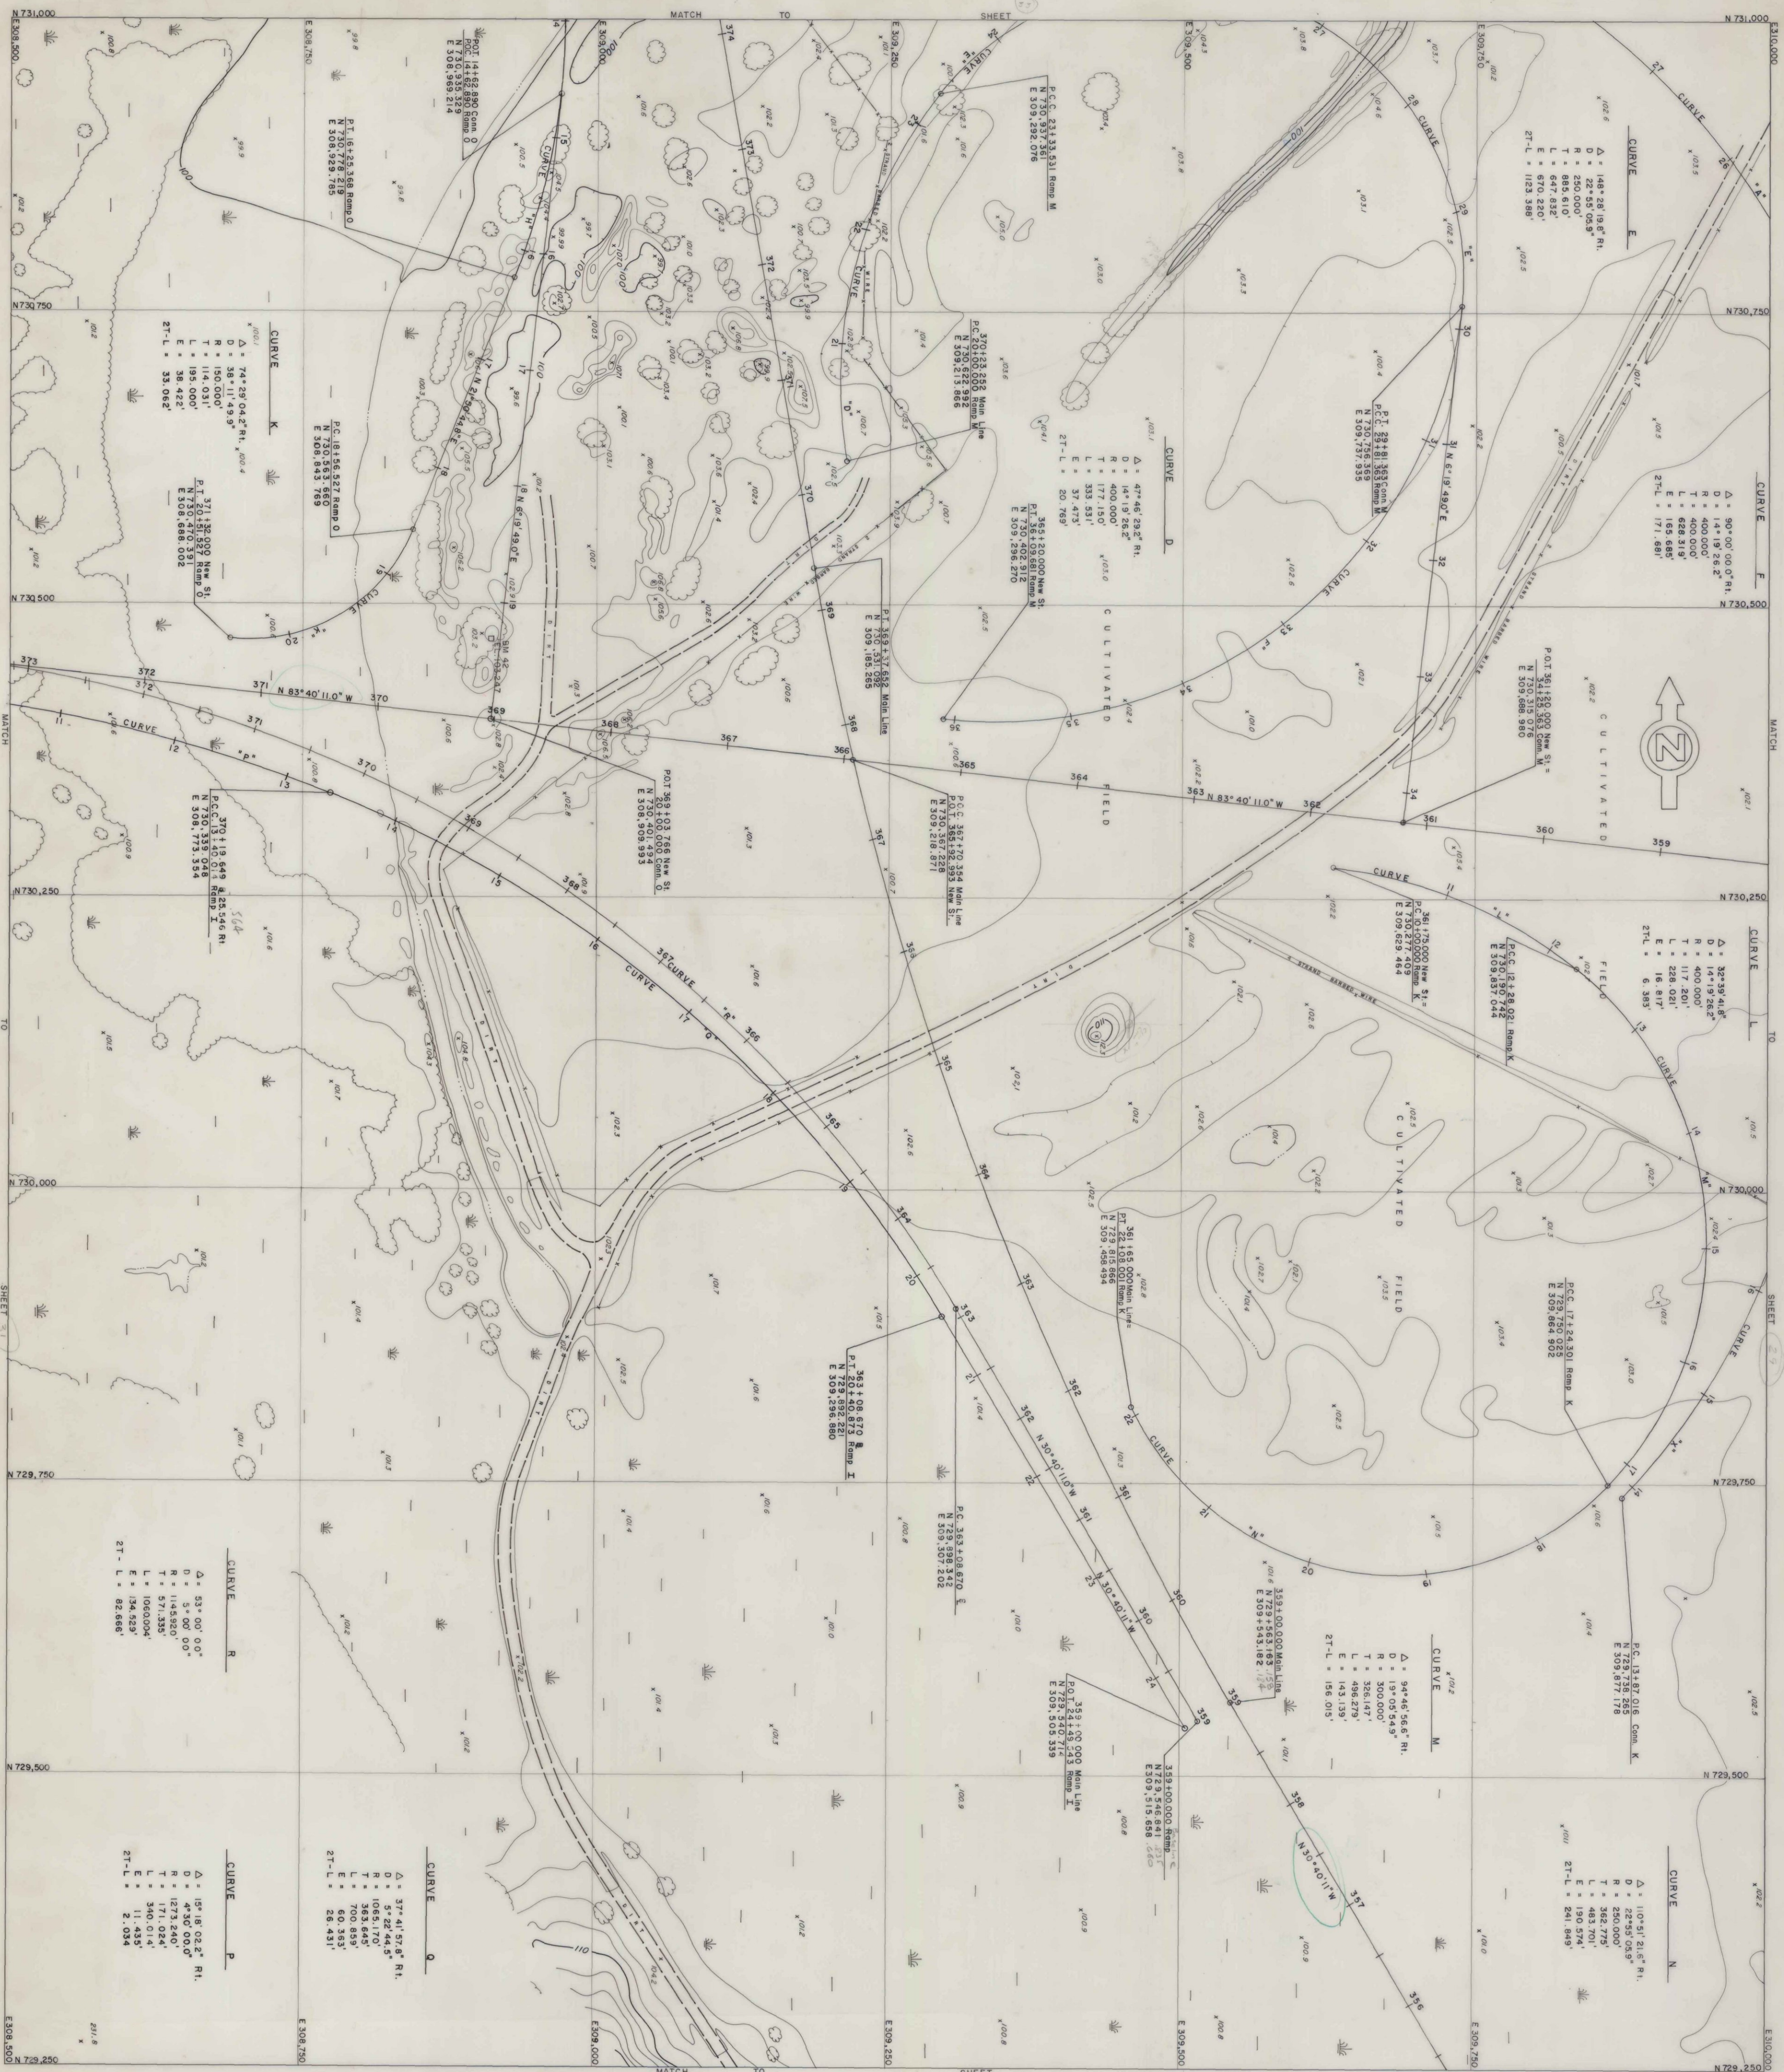

VERMONT DEPARTMENT
OF HIGHWAYS
TOPOGRAPHIC MAP
BURLINGTON
ST-0223 (I)

DATE 260
SHEET 30 OF 52
BLAUVELT ENGINEERING CO.
CONSULTING ENGINEERS
PHOTOGRAPHY BY
AMERICAN AIR SURVEYS, INC.




CURVE DATA
Δ = 47° 11' 28"
D = 57.11' 17"
R = 103.935
T = 468.283
L = 309.600
E = 100.747



VERMONT DEPARTMENT
OF HIGHWAYS
TOPOGRAPHIC MAP
BURLINGTON
ST-0223 (1)
SCALE
0 50 100 FT.

DATE 260 SHEET 31 OF 52
PHOTOGRAPHY BY
AMERICAN AIR SURVEYS, INC.
BLAUVELT ENGINEERING CO.
CONSULTING ENGINEERS

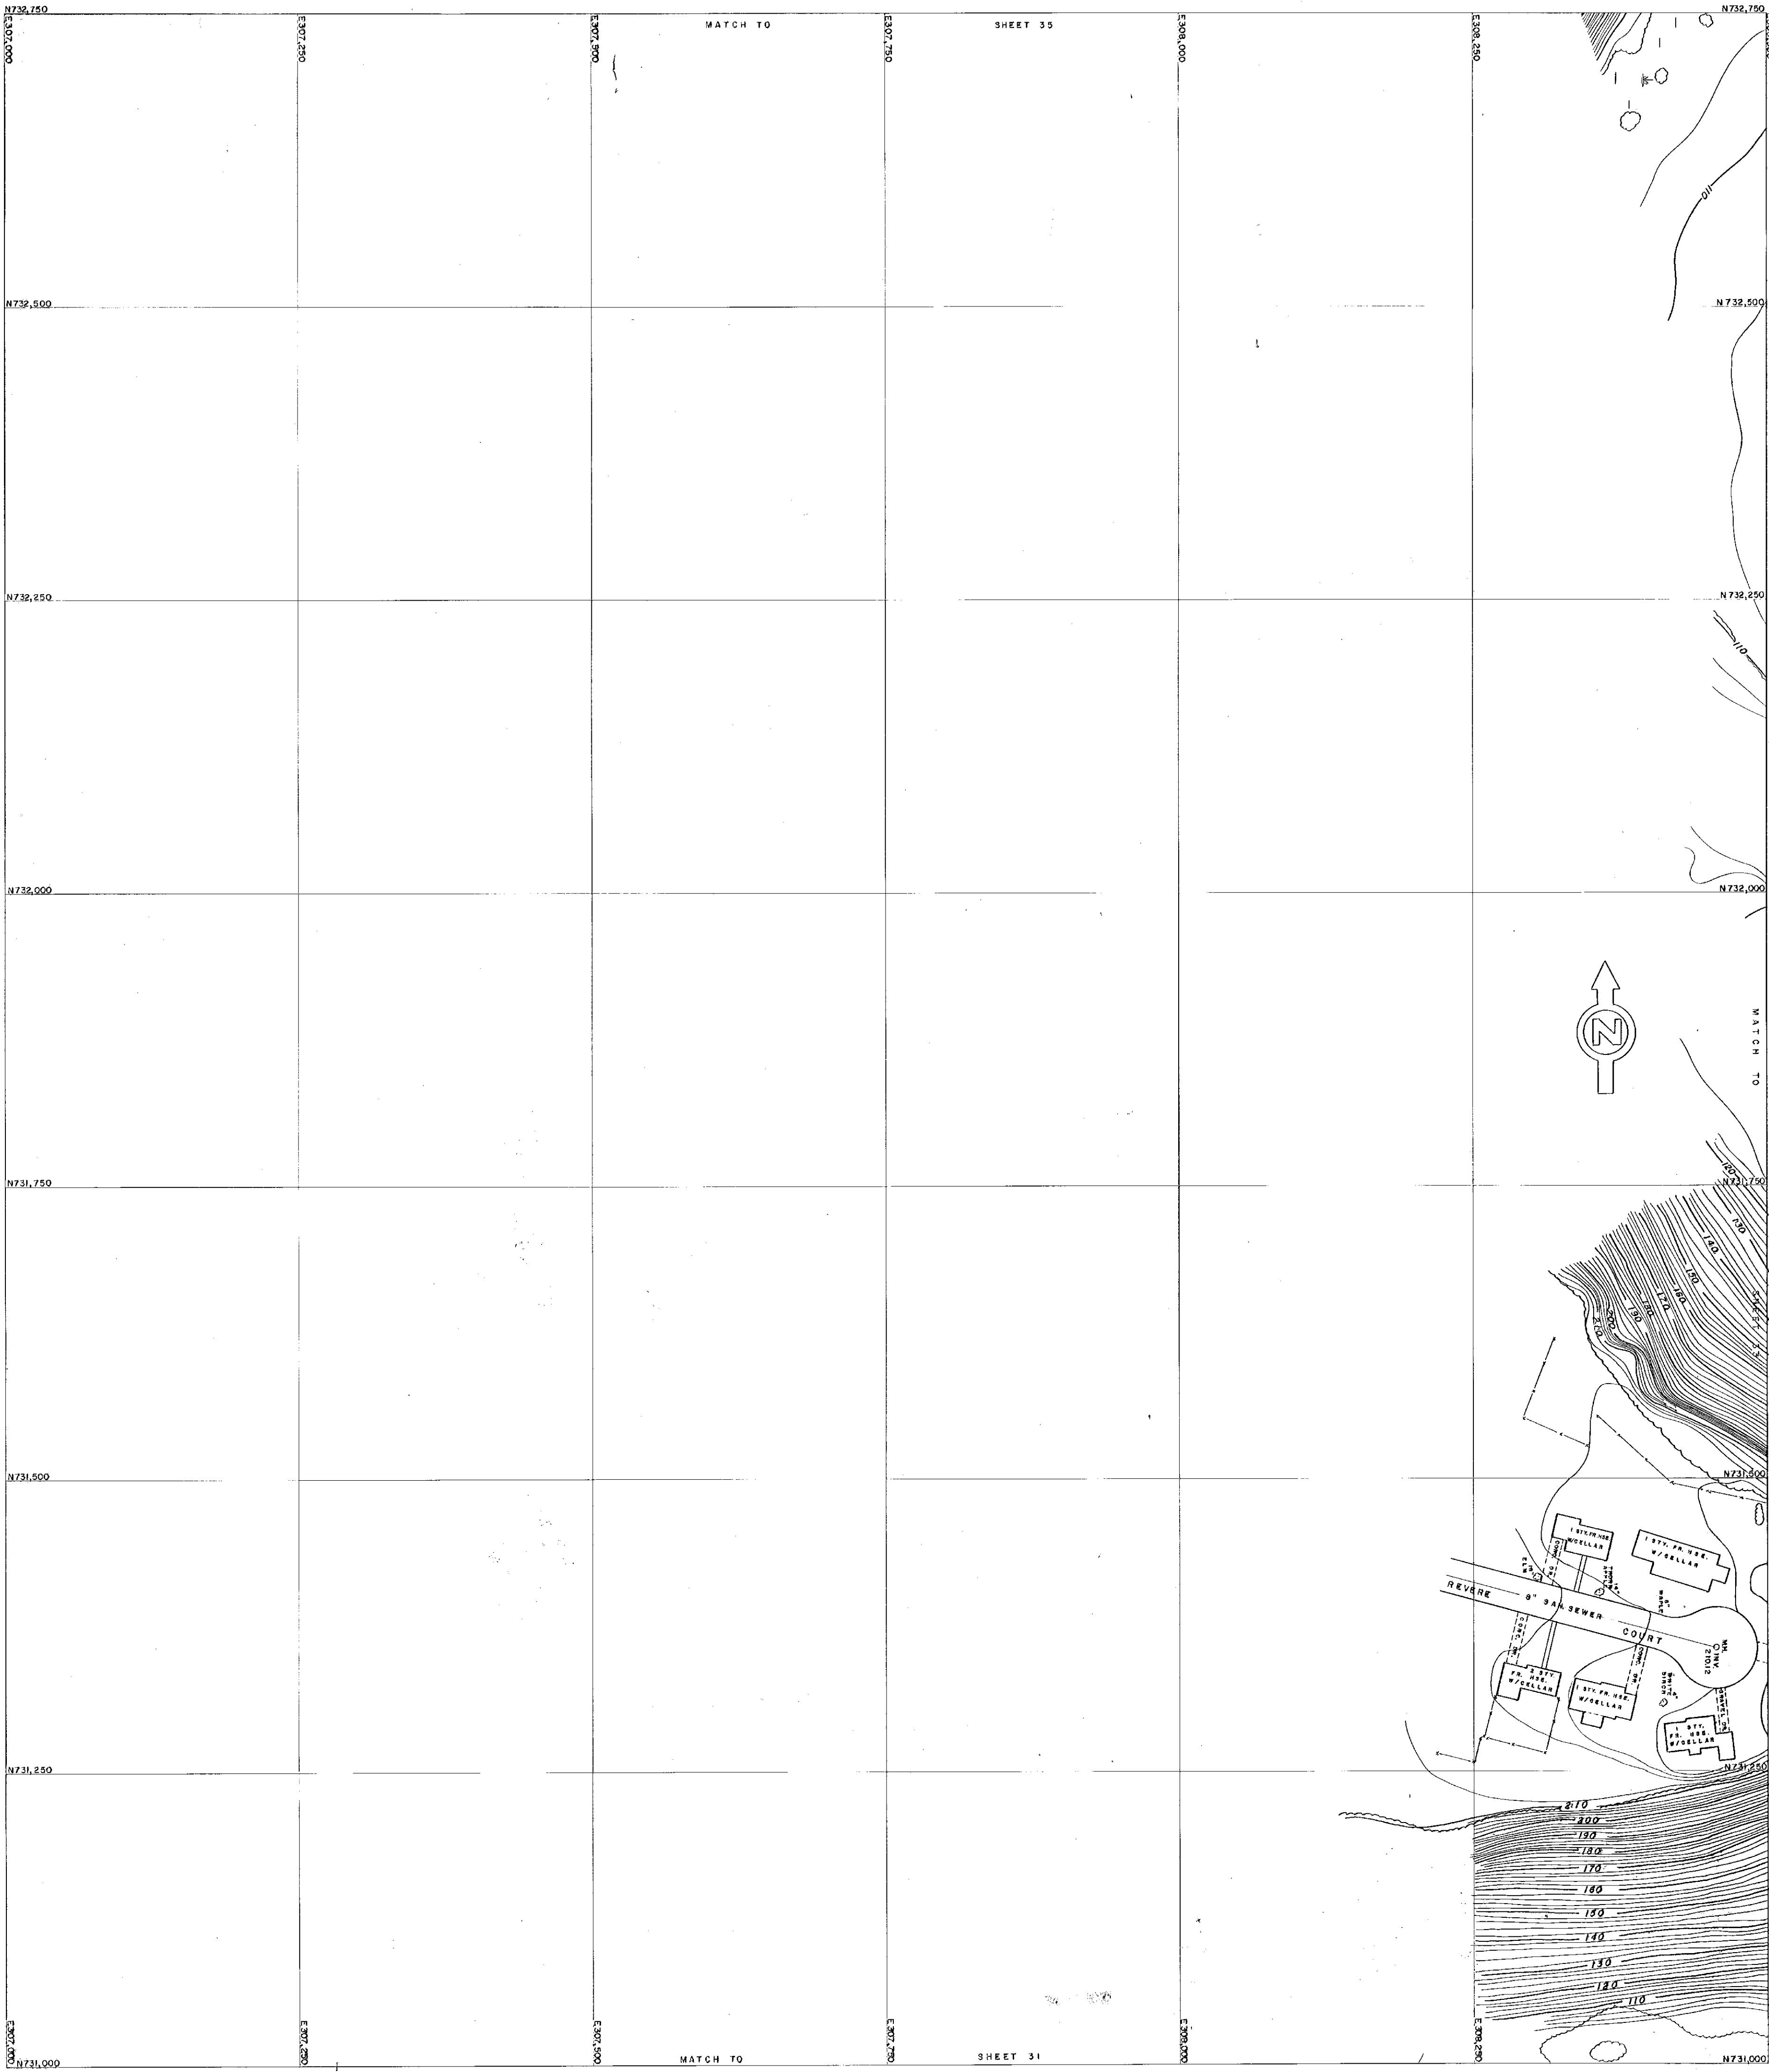

VERMONT DEPARTMENT
OF HIGHWAYS

TOPOGRAPHIC MAP

BURLINGTON
ST-0223 (I)

SCALE 100 FT.

BLAUVELT ENGINEERING CO.
CONSULTING ENGINEERS

PHOTOGRAPHED BY
AMERICAN AIR SURVEYS, INC.

DATE 260 SHEET 32 OF 52



CURVE 8
Δ = 5°42'00.0" R.
D = 3°00'00.0"
R = 1909.859'
T = 93.079'
L = 190.000'
E = 2.365'
27-L = 0.158'

CURVE B
Δ = 4°11'33.3" R.
D = 3°32'37.5"
R = 600.000'
T = 249.719'
L = 473.270'
E = 49.592'
27-L = 26.168'


P.T. 27+33.043 Farming Rd.
N 731+018.338
E 300+620.778

CURVE H
Δ = 2°01'44.7" R.
D = 3°32'37.5"
R = 600.000'
T = 138.865'
L = 272.925'
E = 13.860'
27-L = 4.805'


VERMONT DEPARTMENT
OF HIGHWAYS
TOPOGRAPHIC MAP
BURLINGTON
ST-0223 (I)

SCALE 100 FT.
BLAUVELT ENGINEERS CO.
CONSULTING ENGINEERS
PHOTOGRAPHED BY
AMERICAN AIR SURVEYS, INC.
DATE 12/60
SHEET 33 OF 32



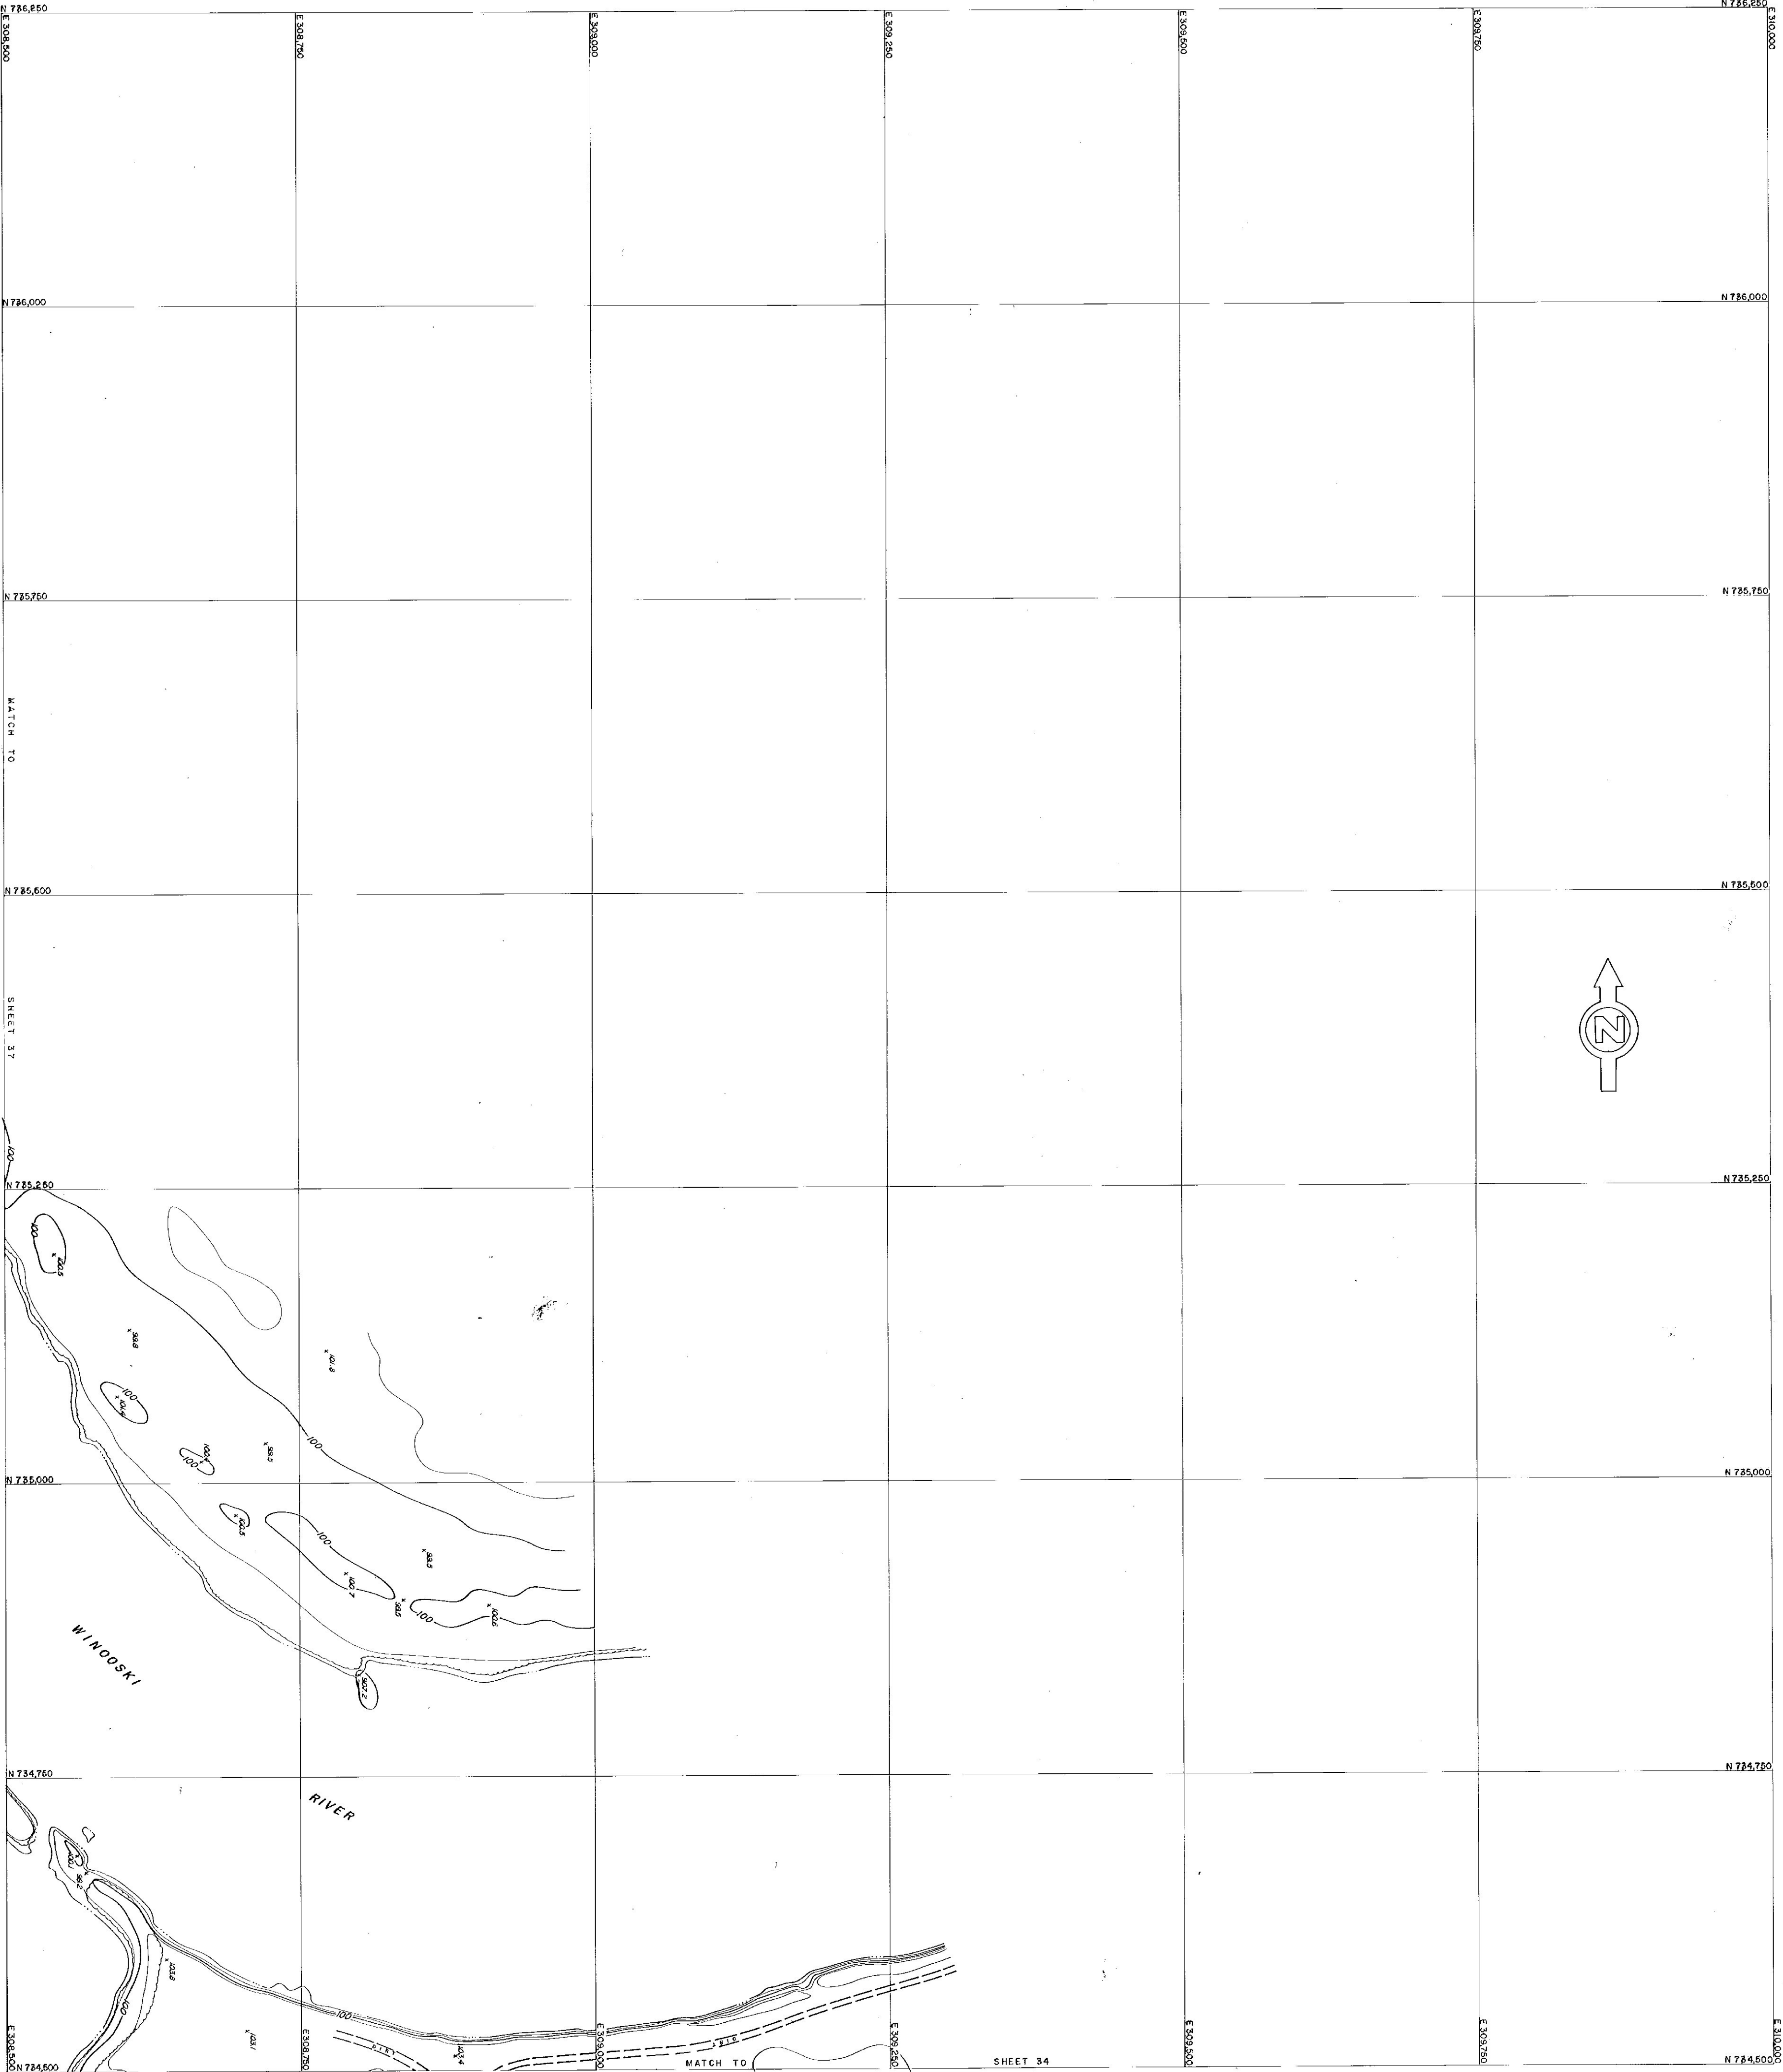

VERMONT DEPARTMENT
OF HIGHWAYS
TOPOGRAPHIC MAP
BURLINGTON
ST-0223 (1)
SCALE
0 50 100 FT.
BLAUVELT ENGINEERING CO.
CONSULTING ENGINEERS
DATE 2/60 SHEET 36 OF 52
POSTED BY
AMERICAN AIR SERVICES, INC.

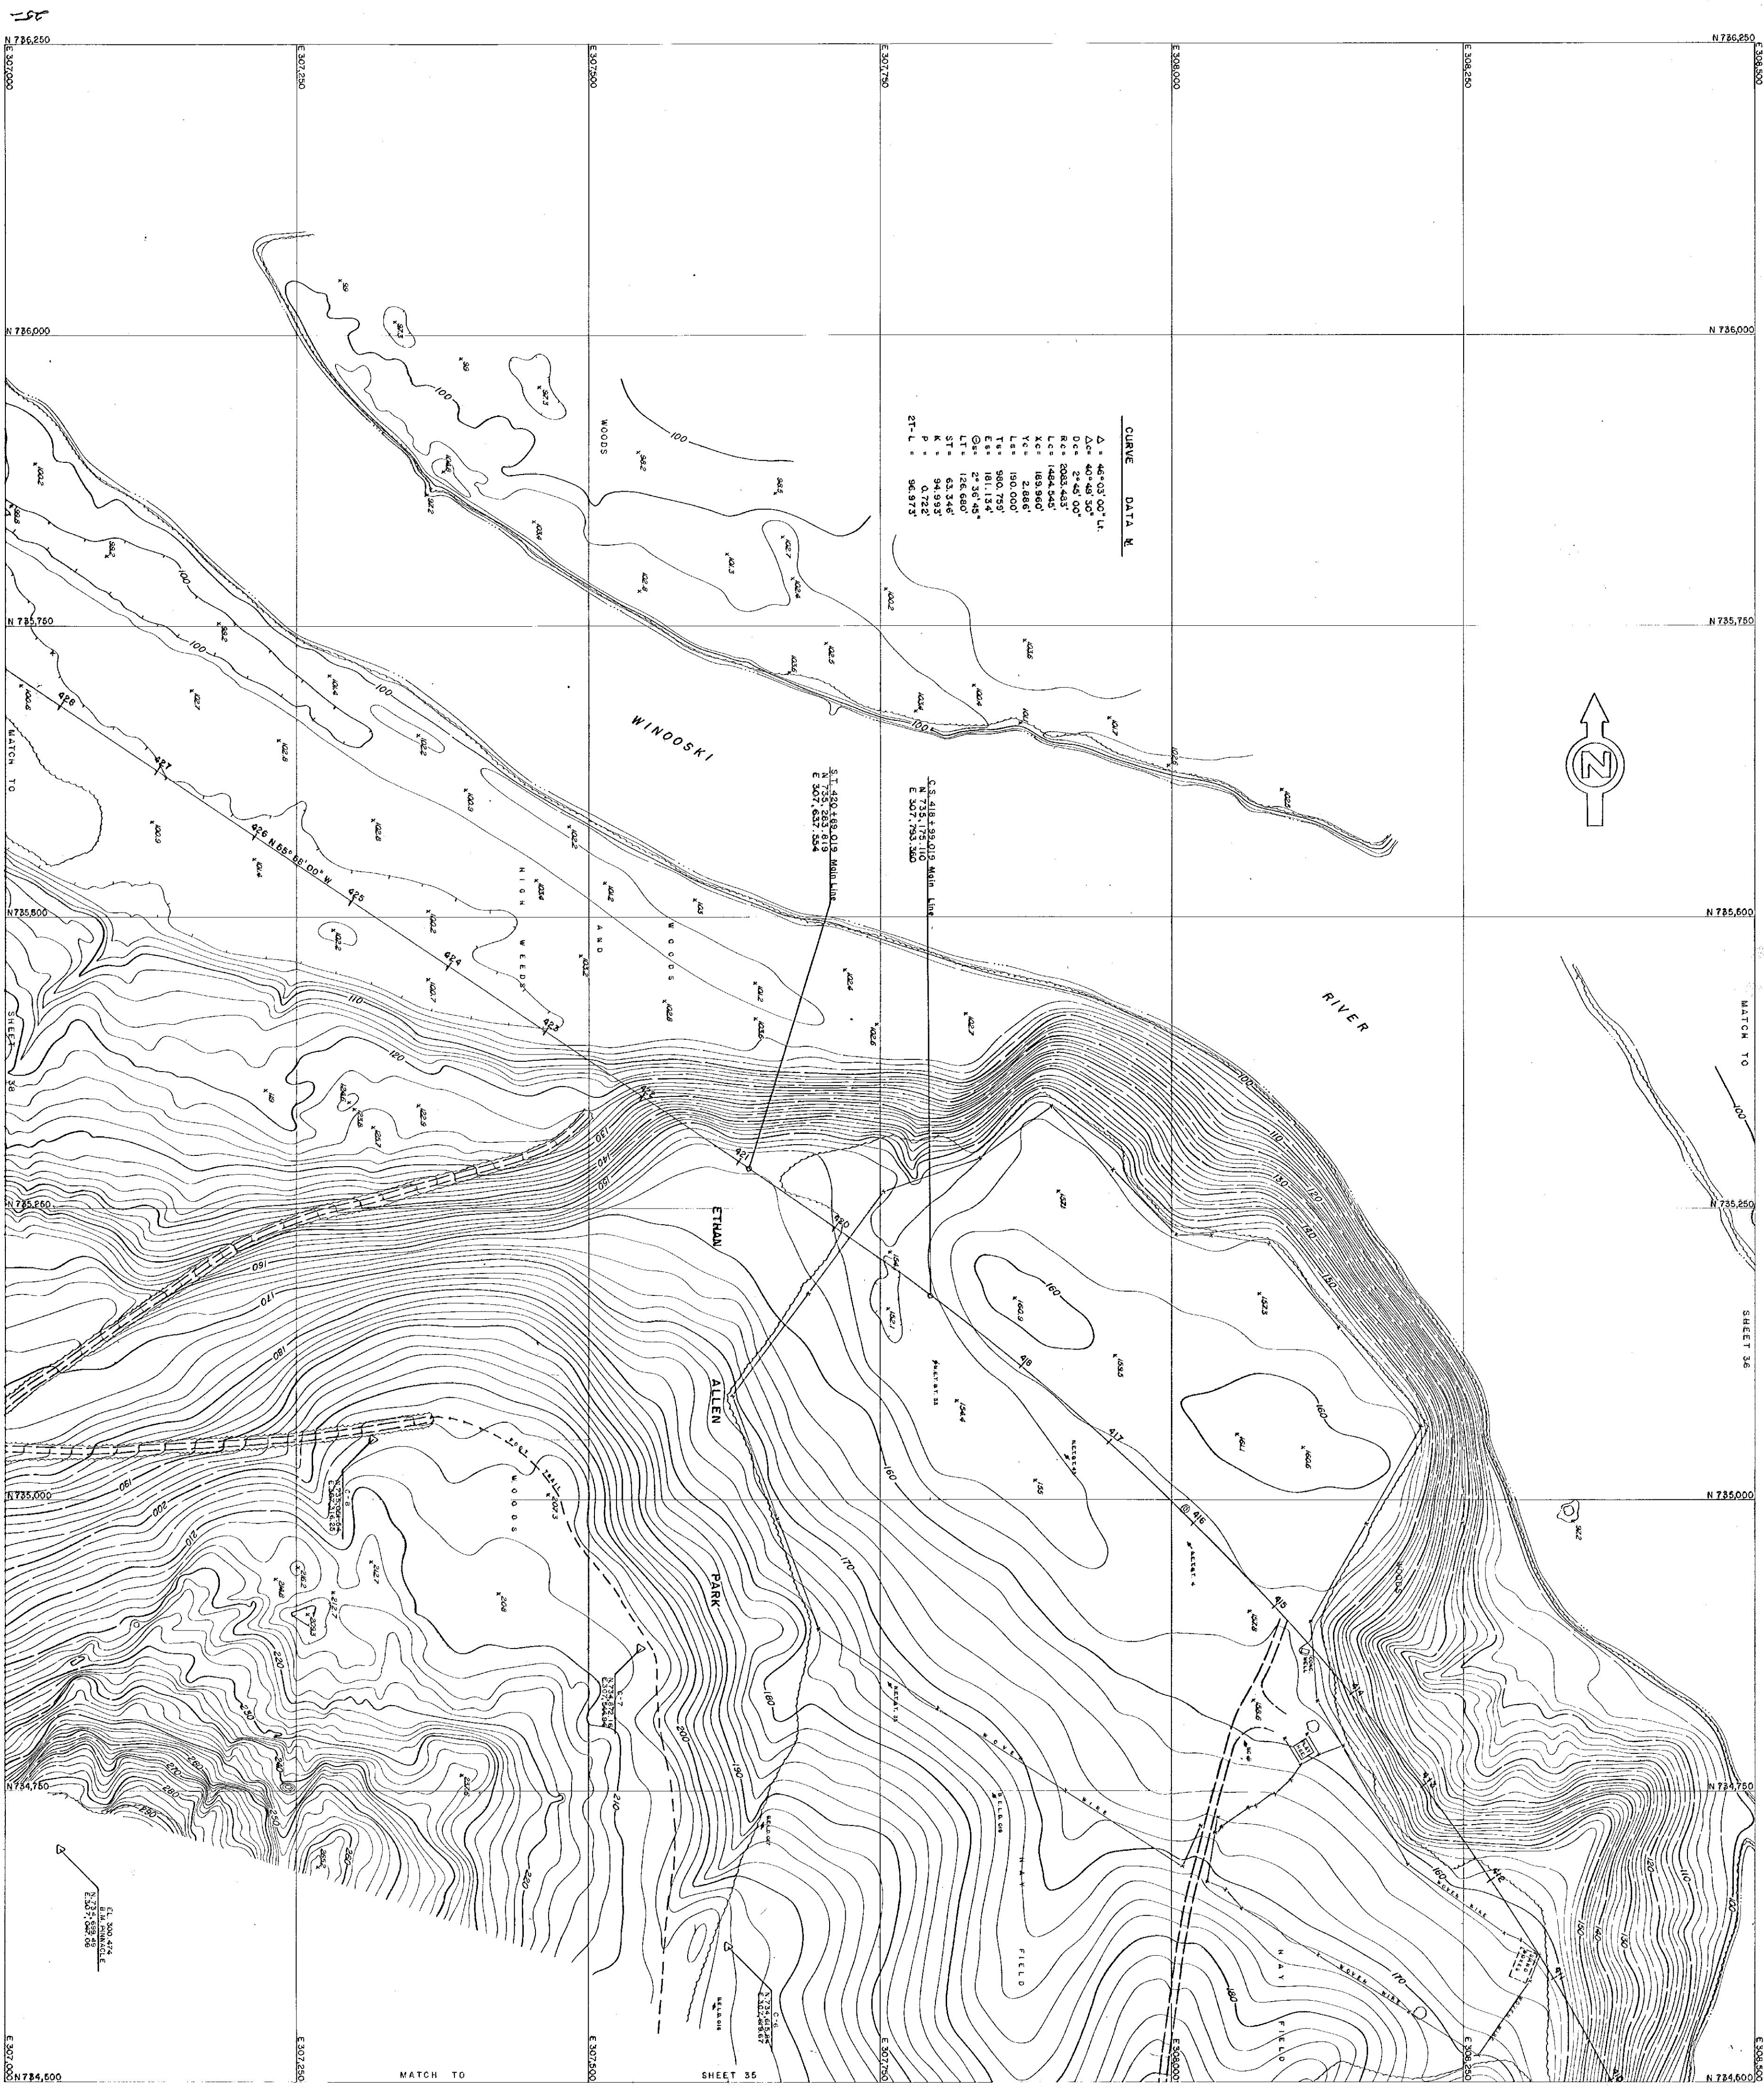



VERMONT DEPARTMENT
OF HIGHWAYS
TOPOGRAPHIC MAP

BURLINGTON
ST-0223 (1)


SCALE
0 50 100 FT.


BLADVELT ENGINEERING CO.
CONSULTING ENGINEERS


PHOTOGRAMMETRY BY
AMERICAN AIR SURVEYS, INC.

DATE _____ SHEET 38 OF 52

260

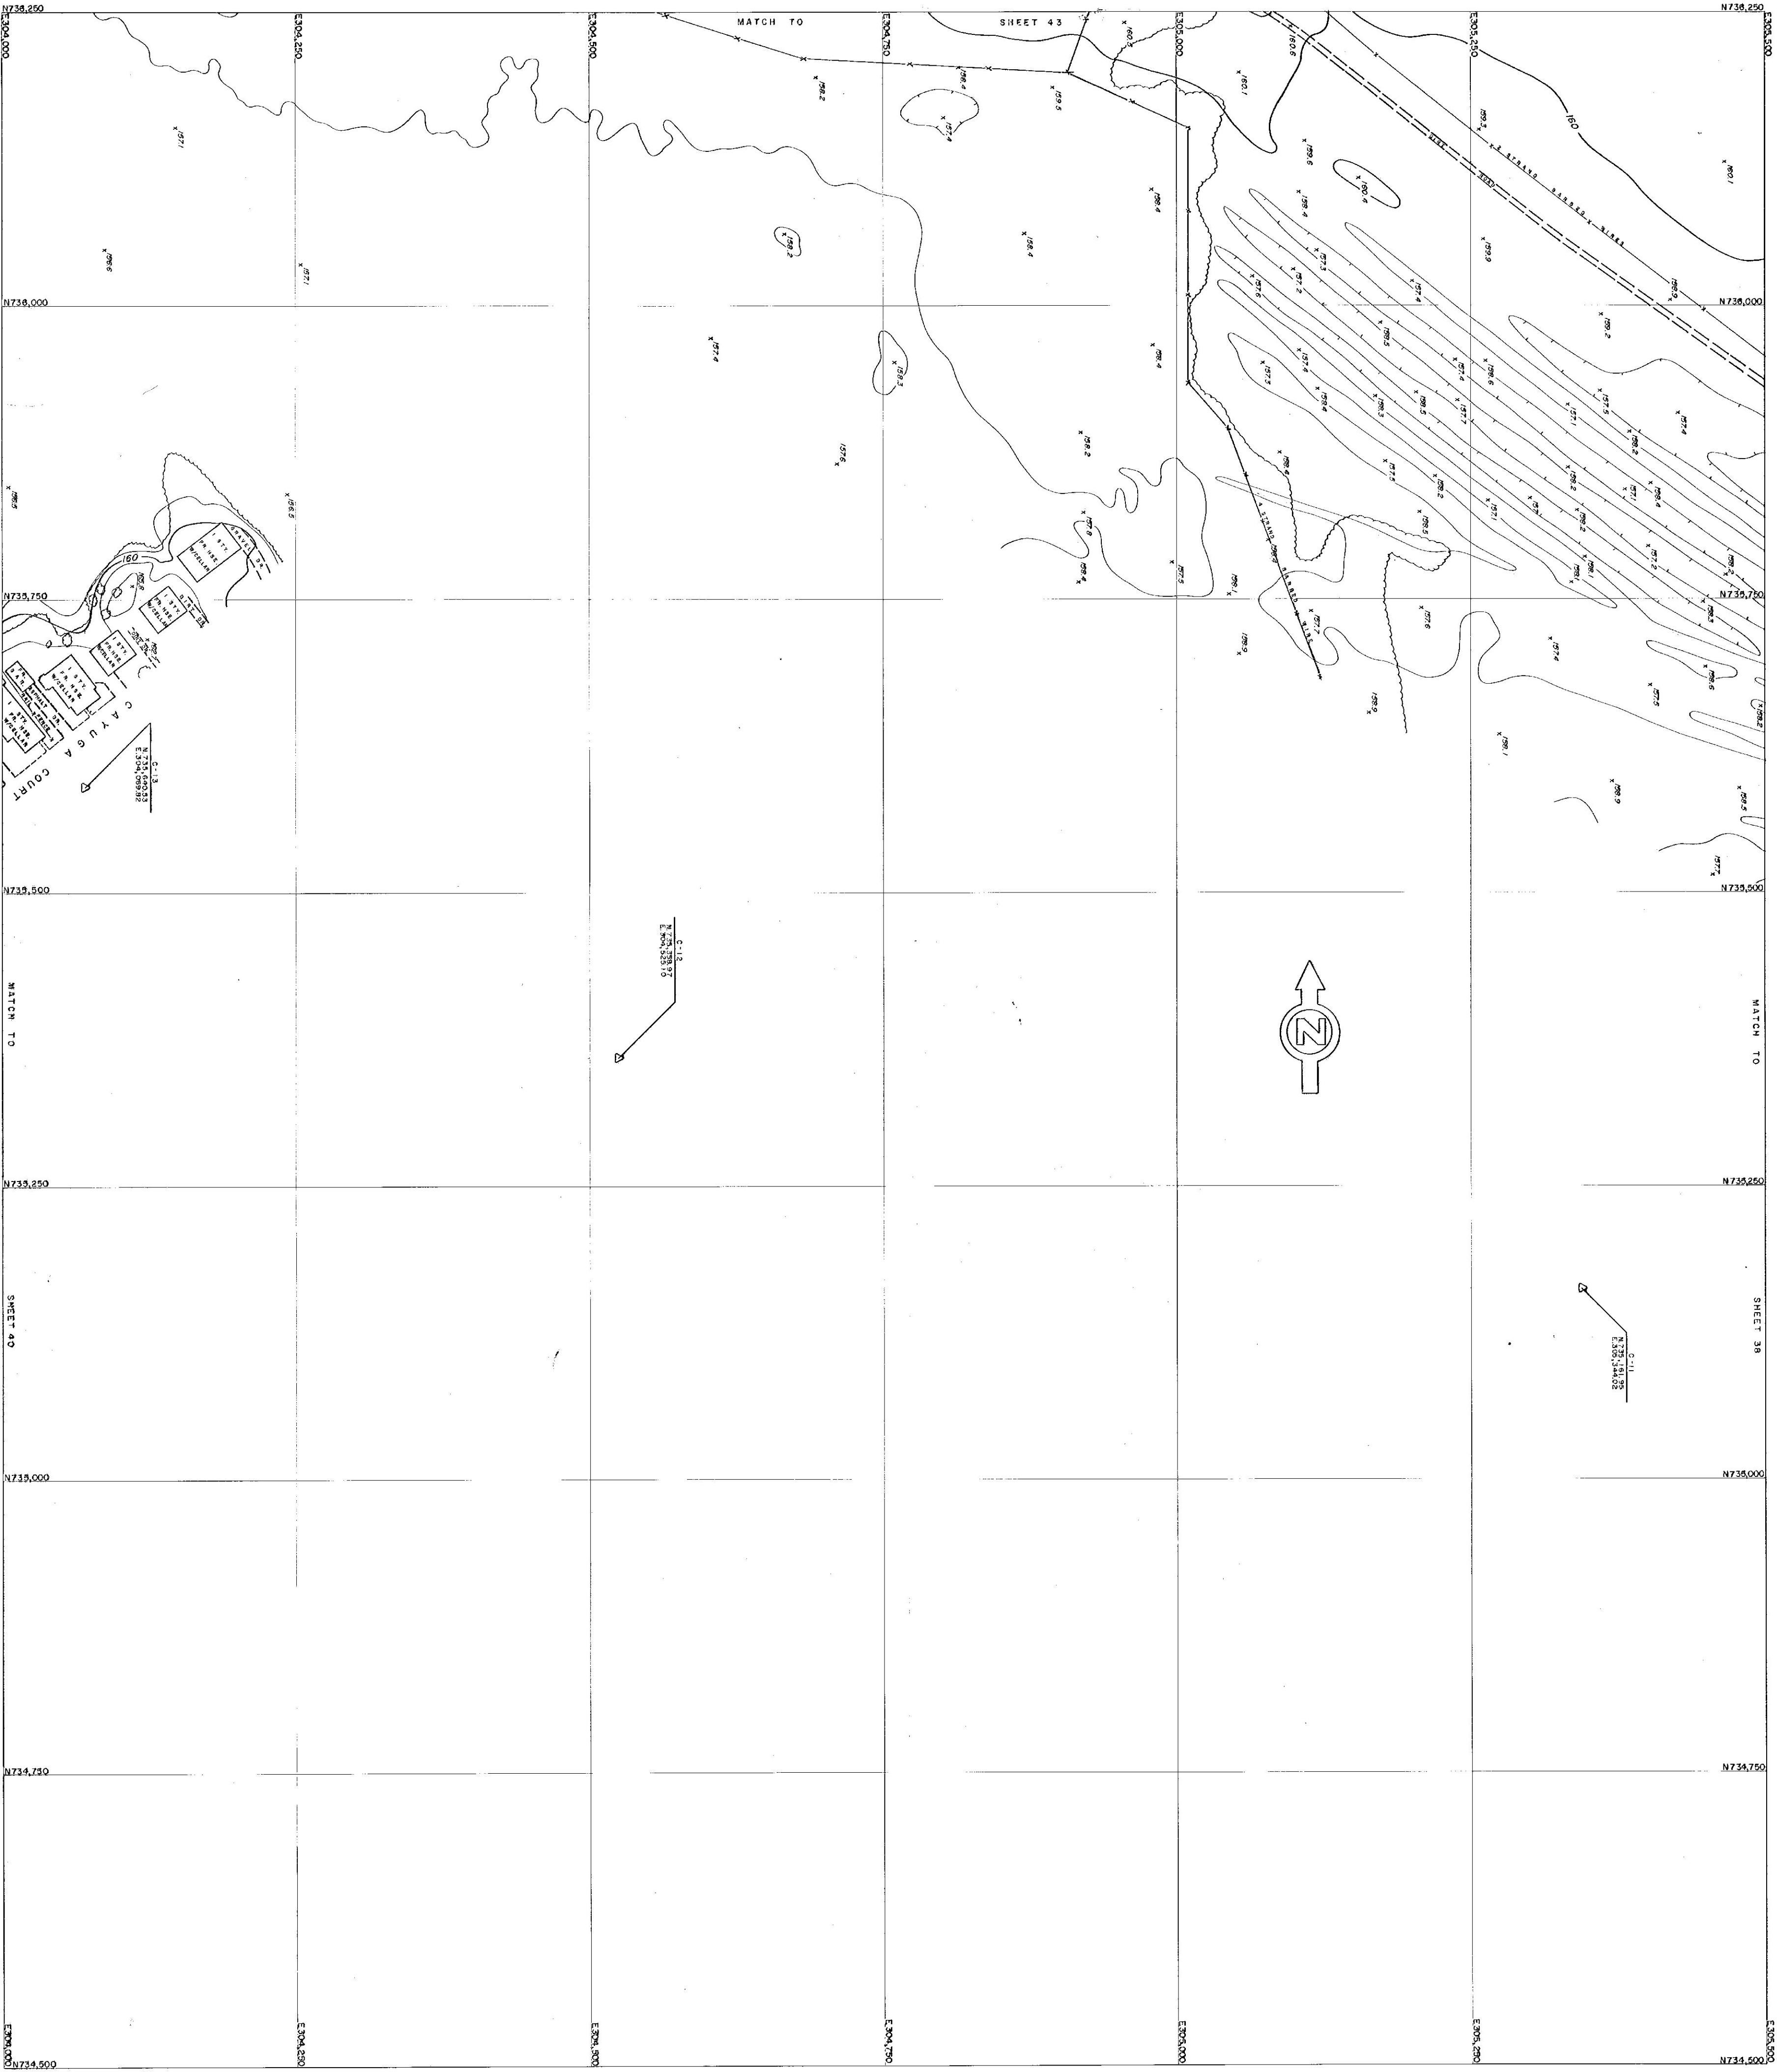

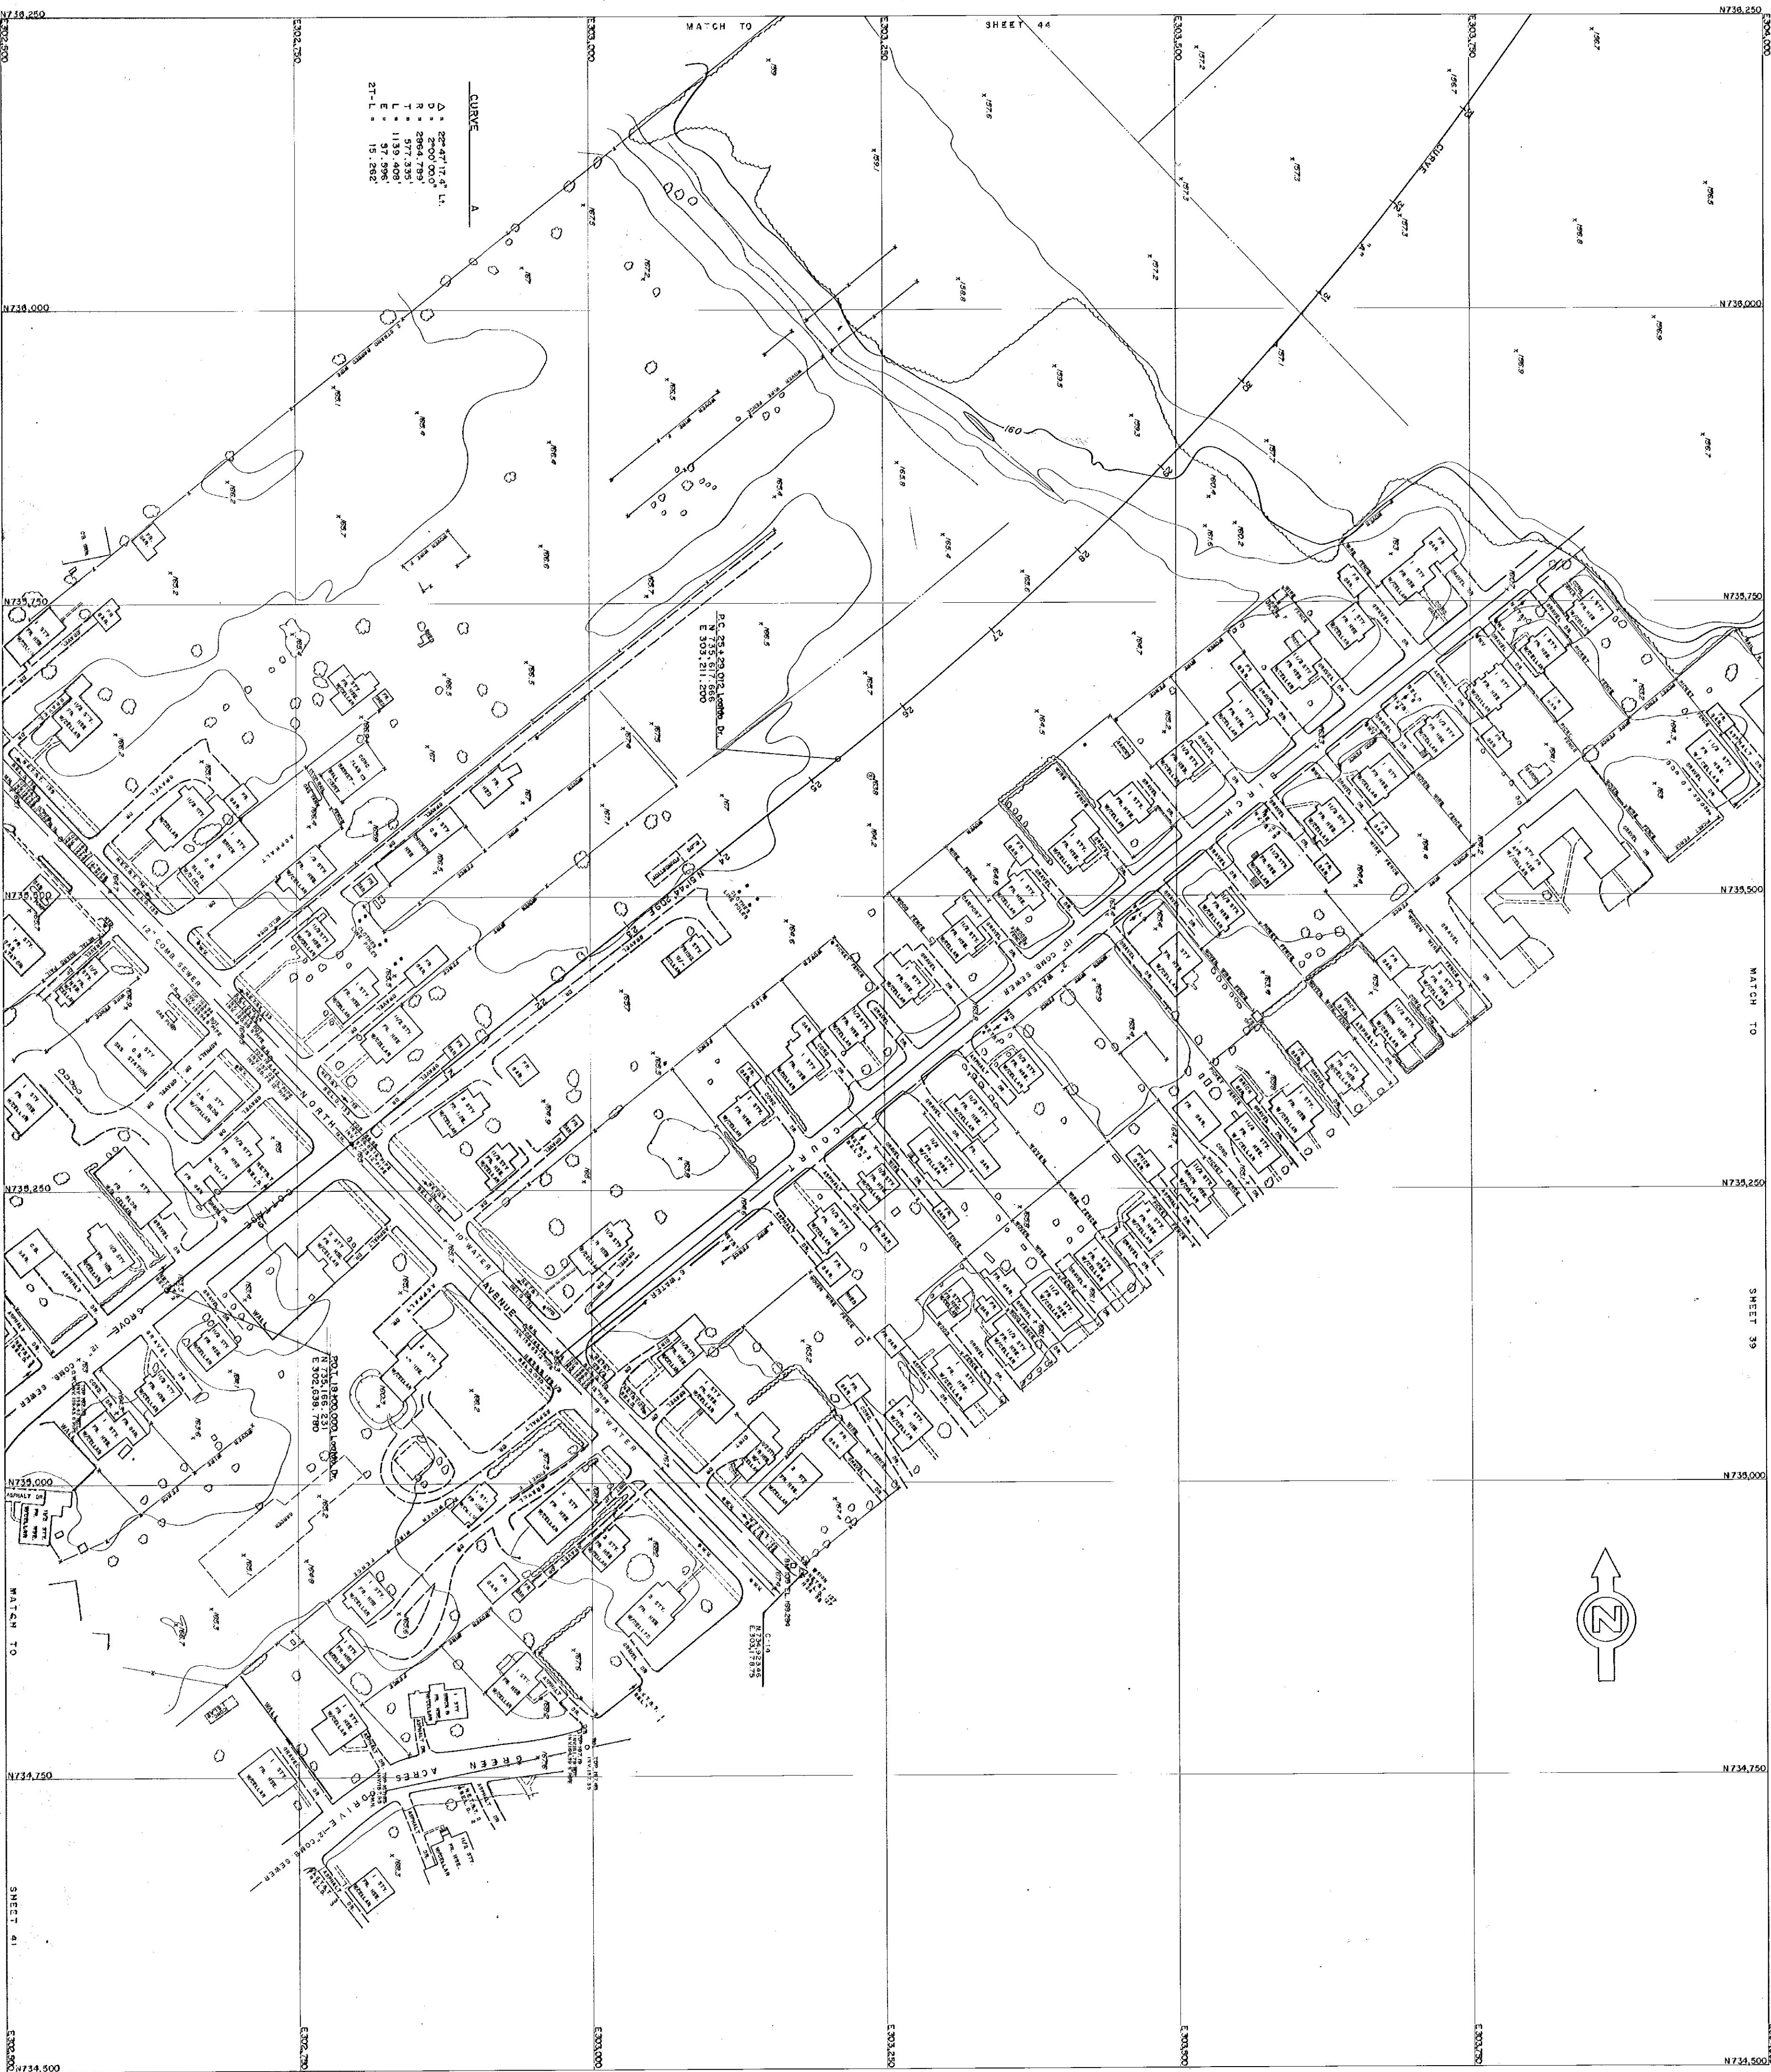

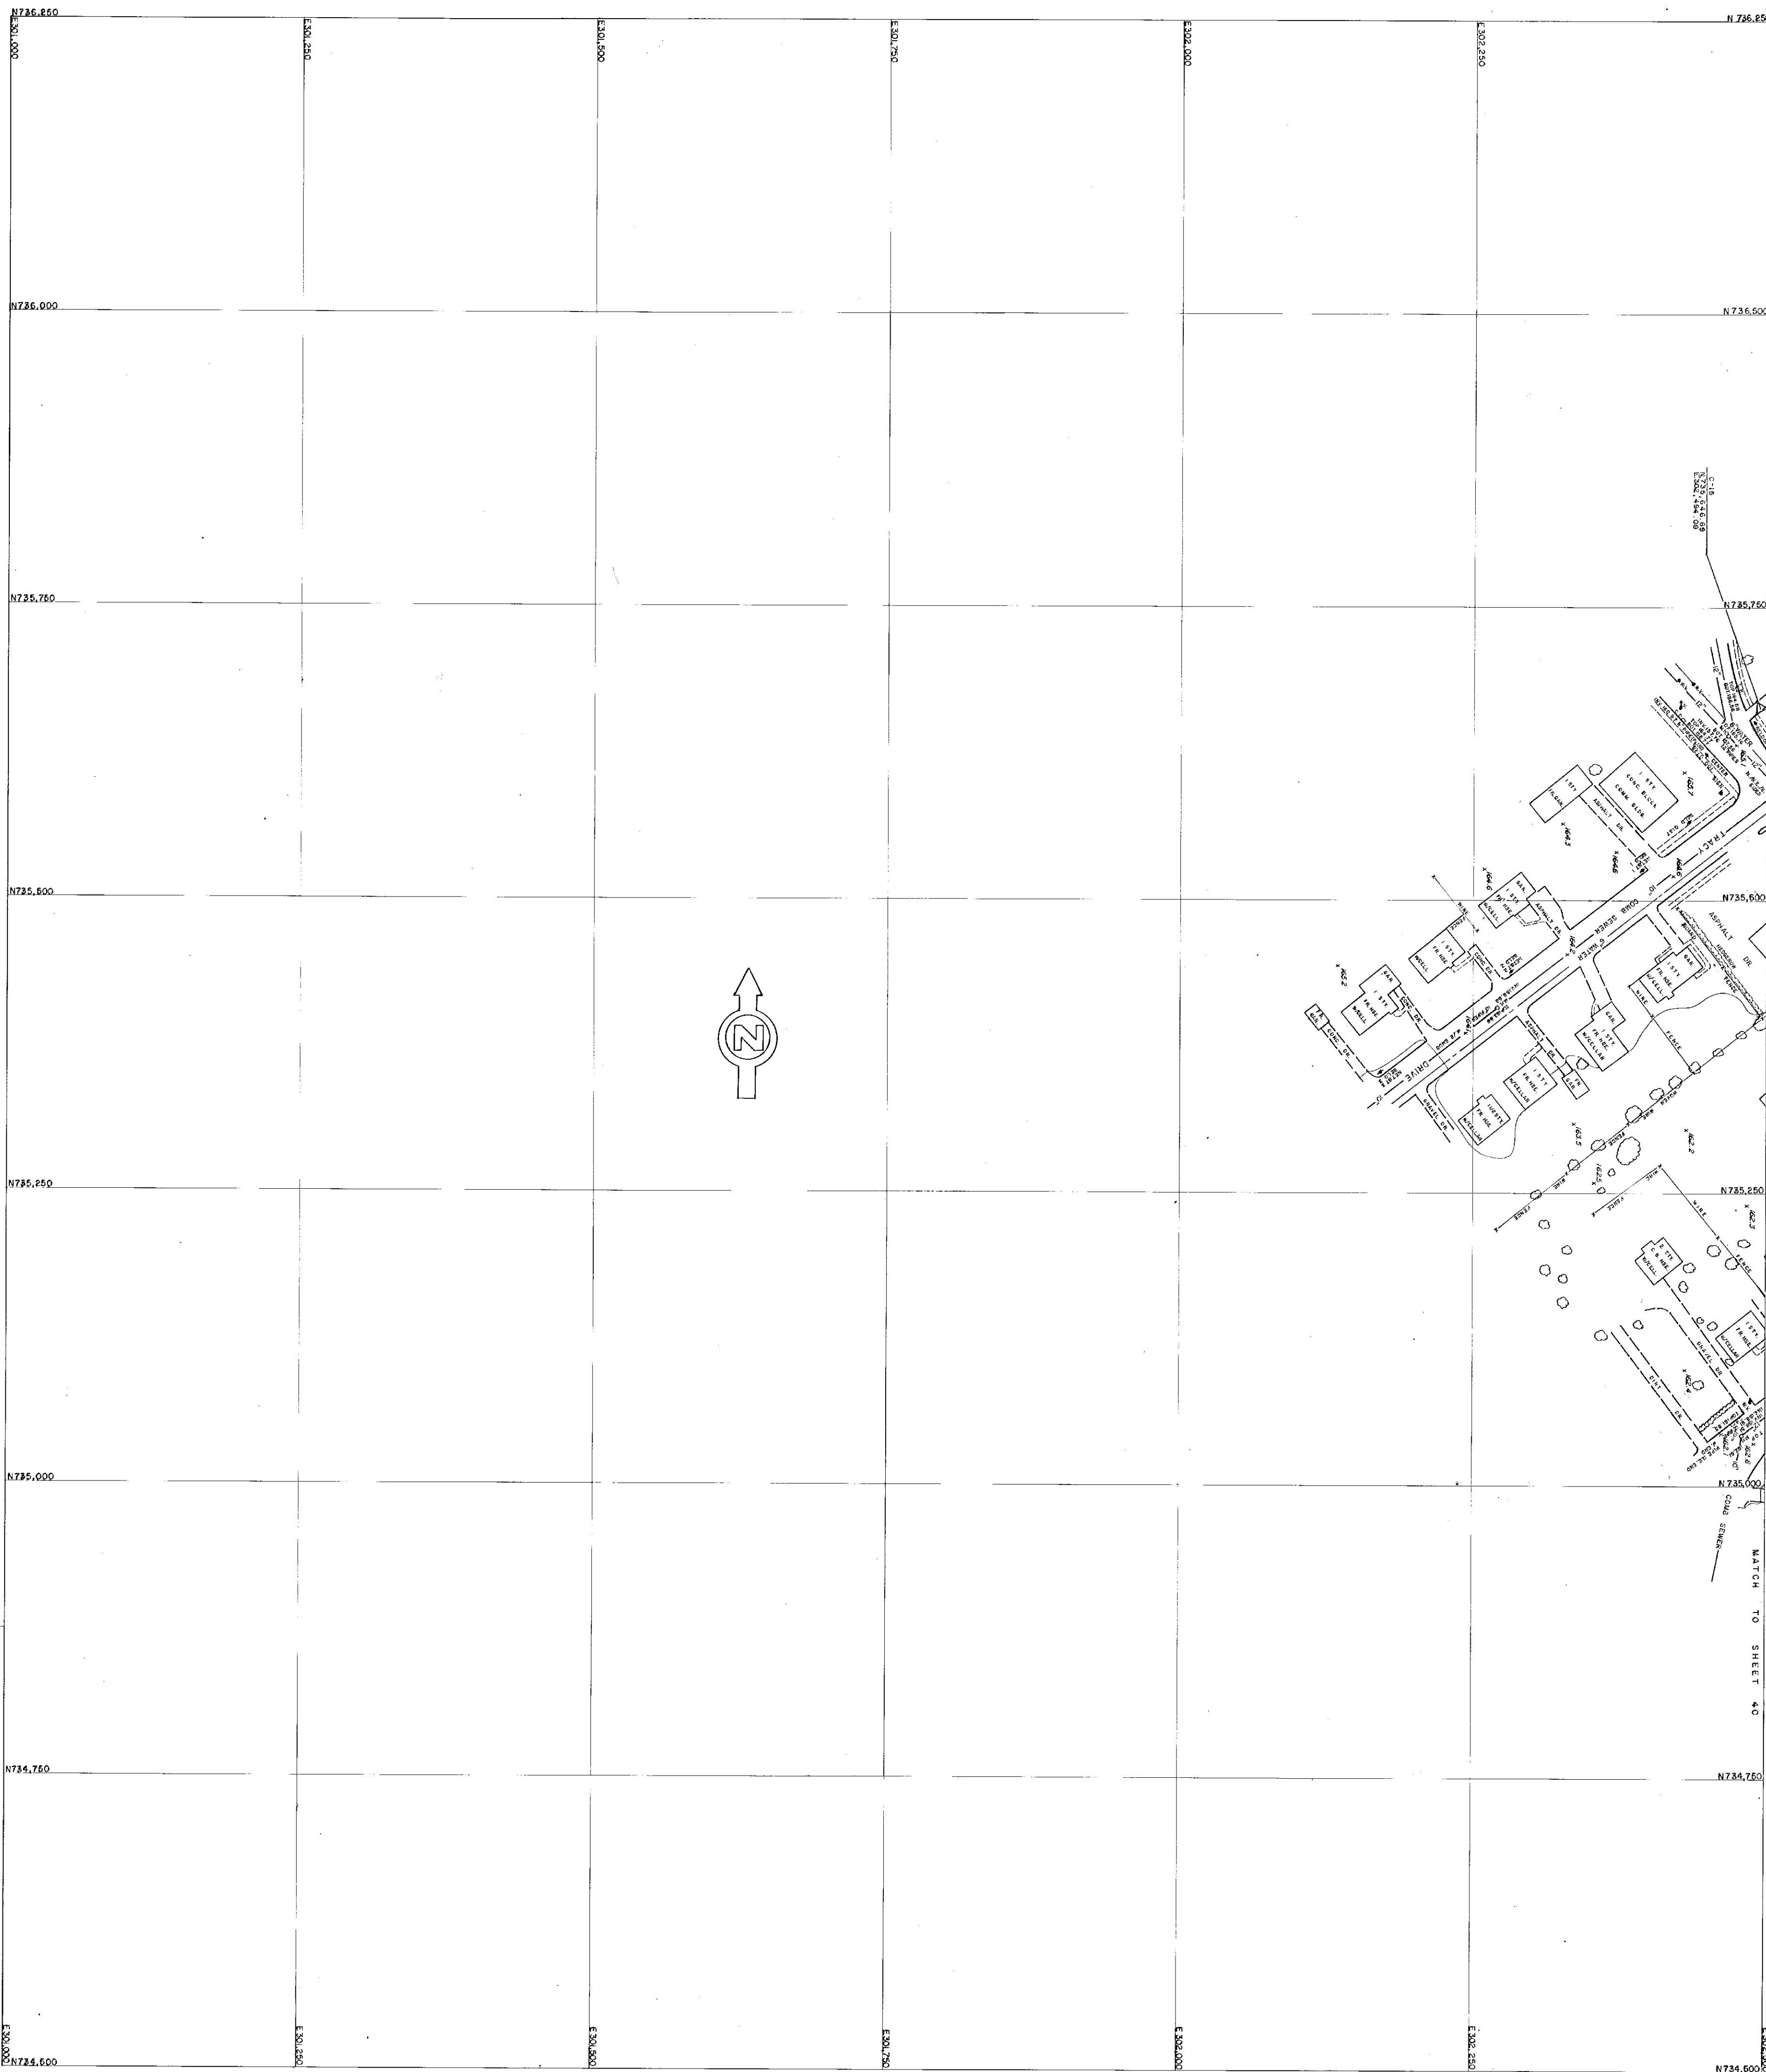


VERMONT DEPARTMENT
OF HIGHWAYS
TOPOGRAPHIC MAP
BURLINGTON
ST-0223 (1)

BLAUVELT ENGINEERING CO
CONSULTING ENGINEERS

PHOTOGRAMMETRY BY
AMERICAN AIR SURVEYS, INC.

DATE 7/6/00 SHEET 41 OF 52

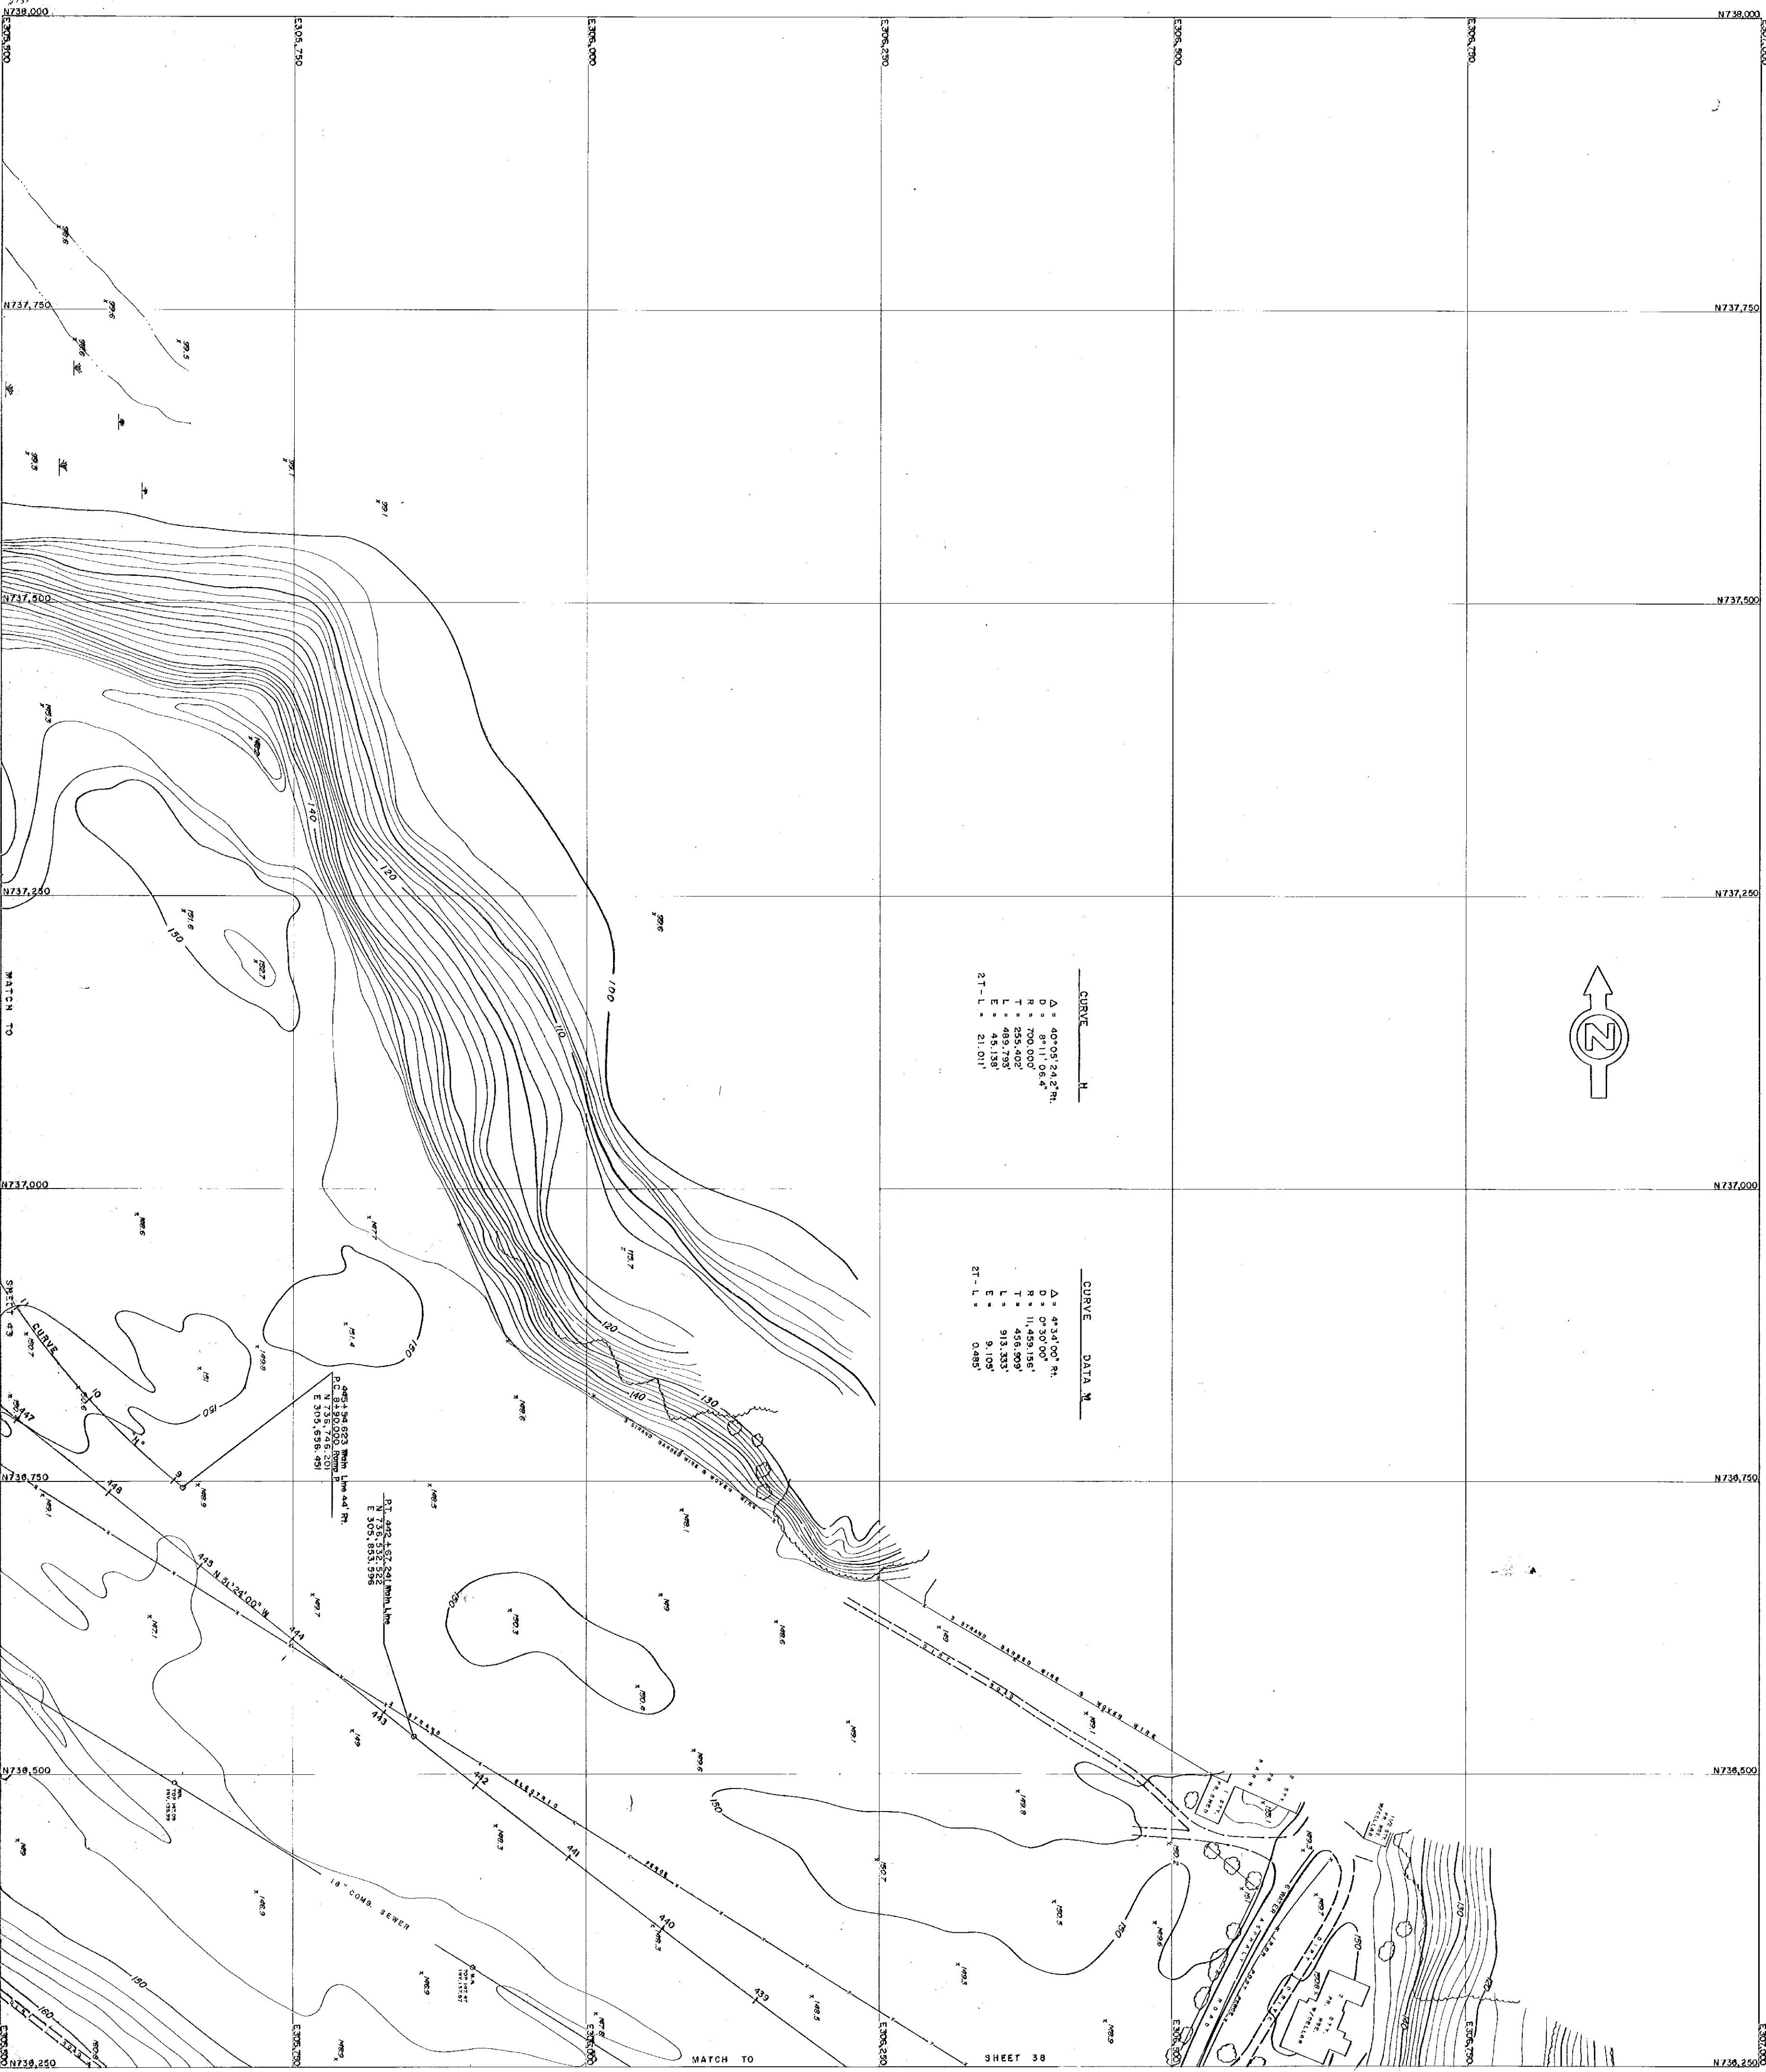


CURVE DATA
H
Δ = 40°08'24" R.
D = 811.06'
R = 700.00'
T = 255.402'
L = 489.793'
E = 49.138'
2T-L = 21.011'

CURVE DATA
M
Δ = 47°14'00" R.
D = 0'30.00'
R = 11,459.156'
T = 456.909'
L = 913.333'
E = 9.105'
2T-L = 0.485'

VERMONT DEPARTMENT
OF HIGHWAYS
TOPOGRAPHIC MAP
BURLINGTON
ST-0223 (1)
SCALE 1" = 100 FT.
BLADWELL ENGINEERING CO.
CONSULTING ENGINEERS
PHOTOGRAPHY BY
AMERICAN AIR SURVEYS, INC.

DATE 260 SHEET 42 OF 52

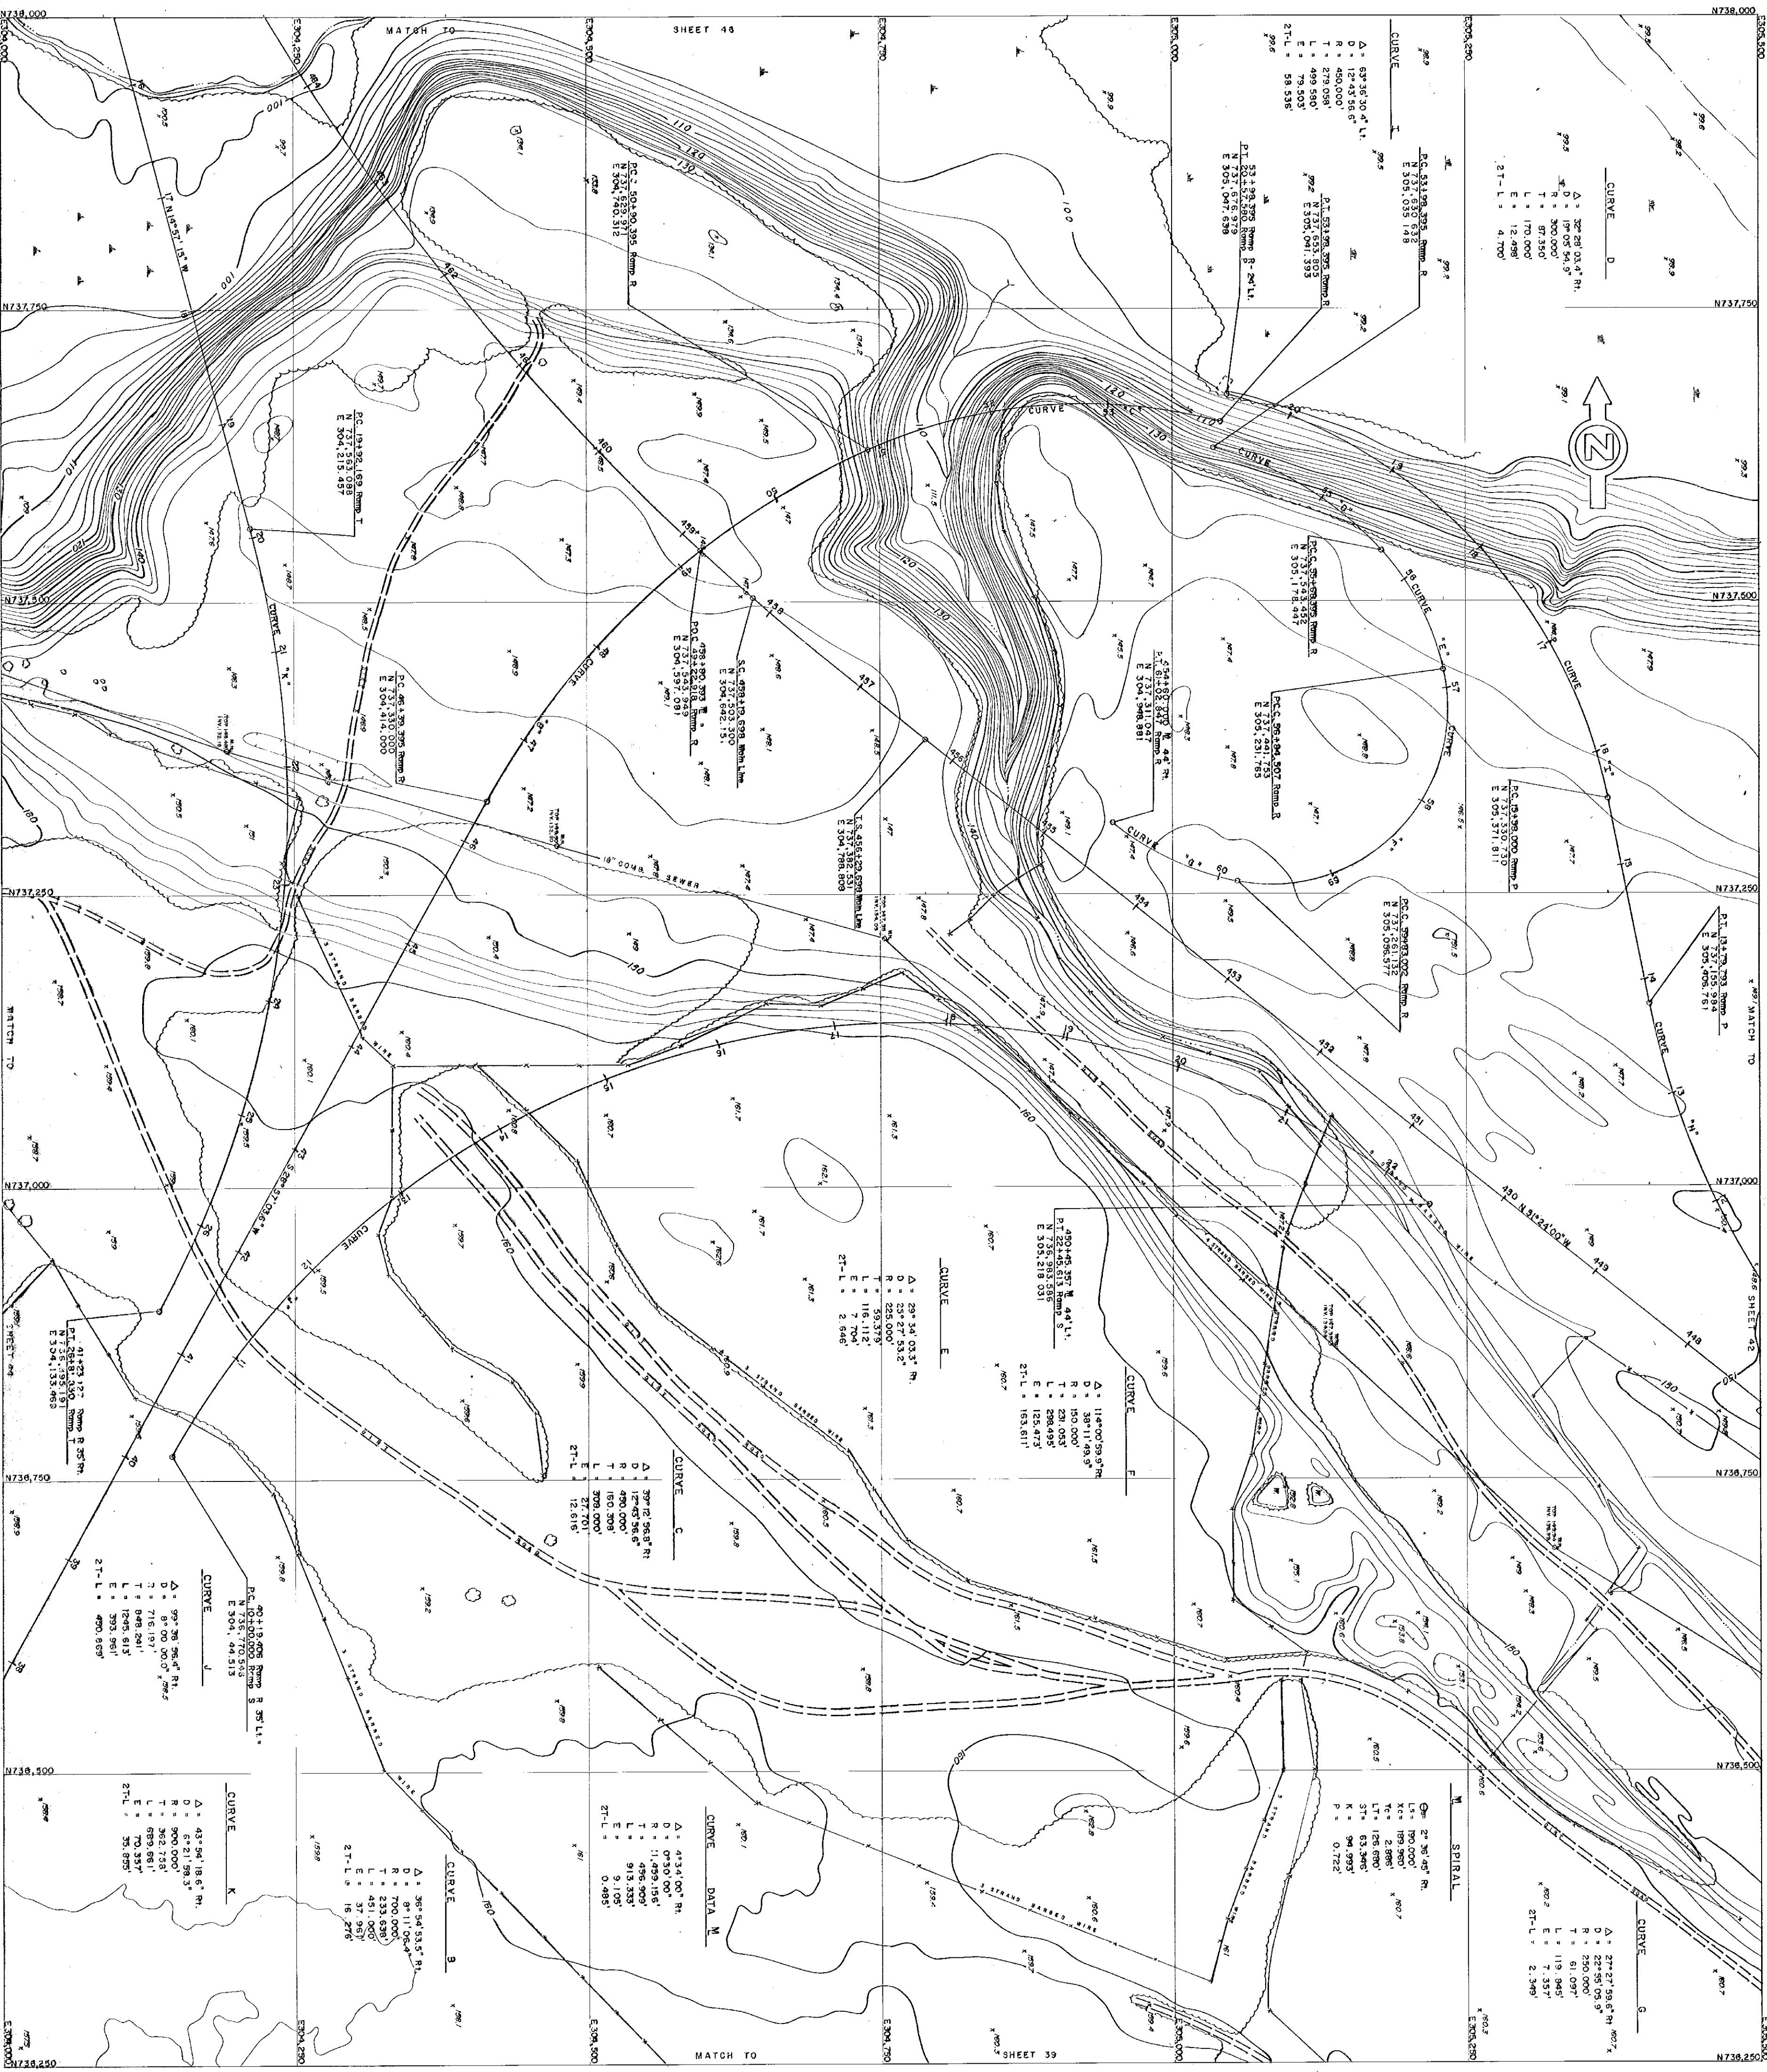


VERMONT DEPARTMENT
OF HIGHWAYS
TOPOGRAPHIC MAP
BURLINGTON
ST-0223 (I)

SCALE
1" = 100 FT.

BLAUVELT ENGINEERING CO.
CONSULTING ENGINEERS

PHOTOGRAPHY BY
AMERICAN AIR SURVEYS, INC.

DATE 260 SHEET 43 OF 52

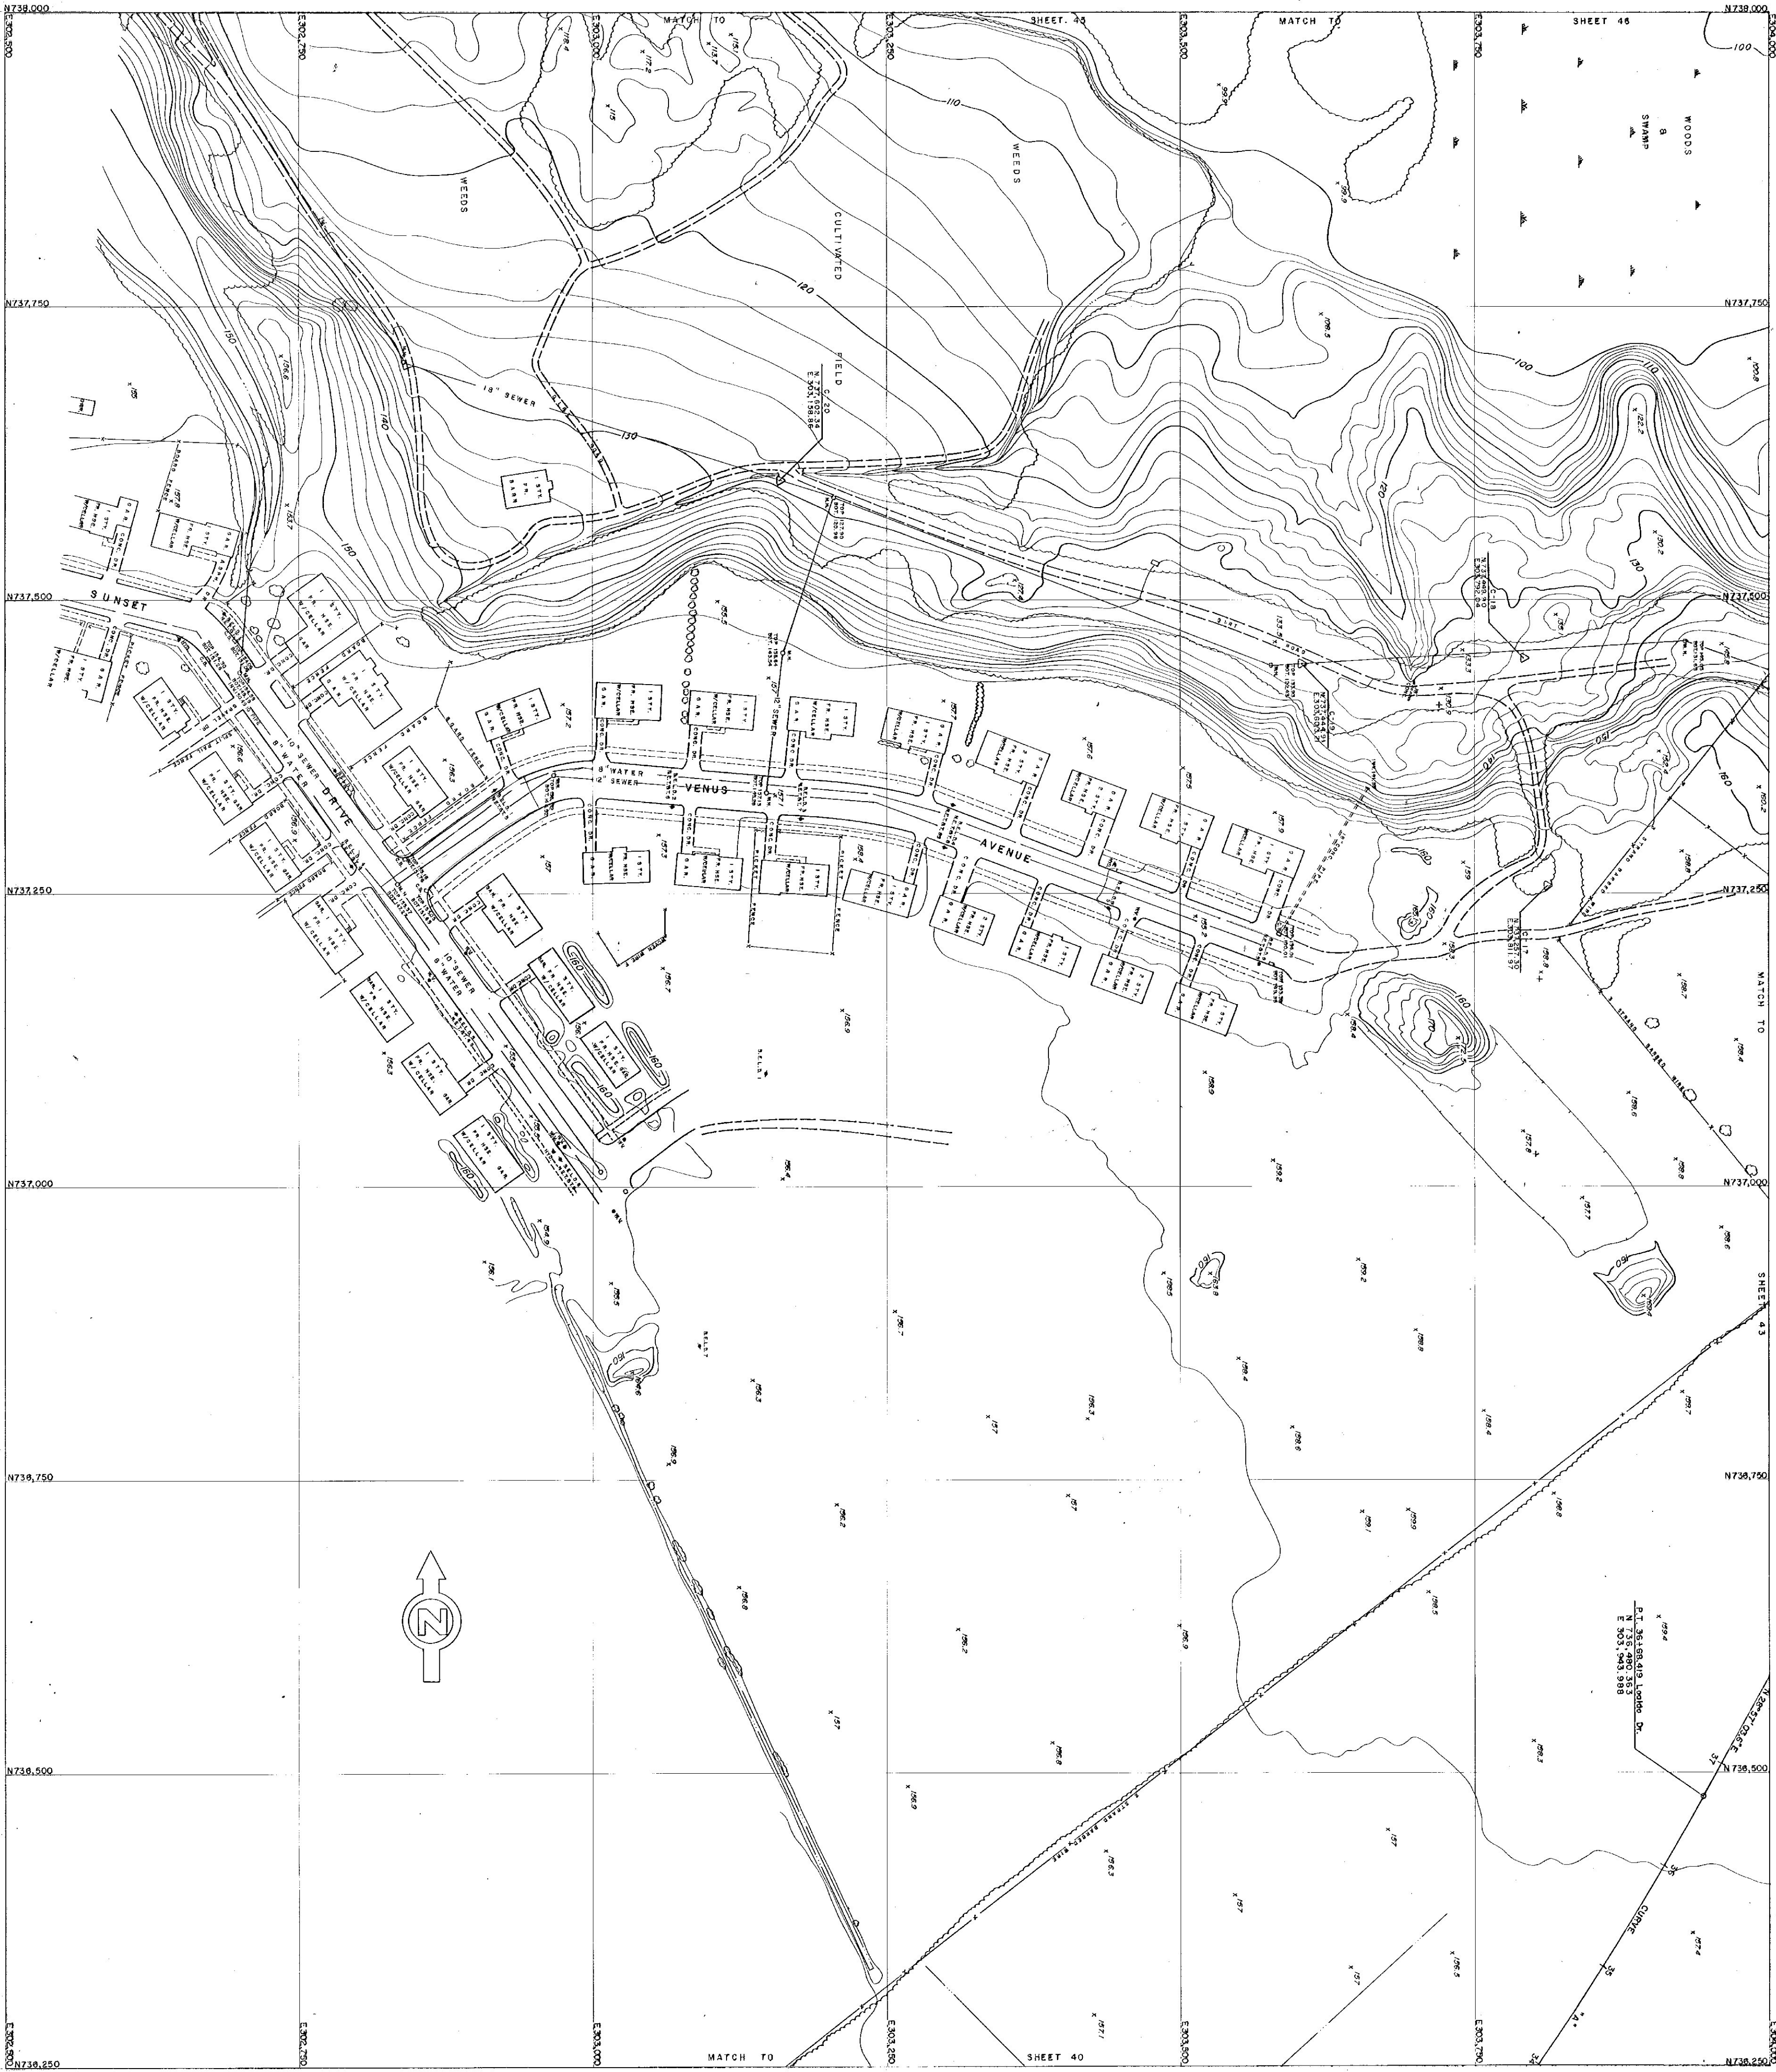

R.T. 35.68.419, Loc. 04, Dr.
N 737.500 35.6
E 303.500 35.6


VERMONT DEPARTMENT
OF HIGHWAYS
TOPOGRAPHIC MAP
BURLINGTON
ST-0223 (I)

SCALE
0 50 100 FT.


BLAUVELT ENGINEERING CO.
CONSULTING ENGINEERS

PHOTOGRAPHED BY
AMERICAN AIR SURVEYS, INC.

DATE 260 SHEET 44 OF 52

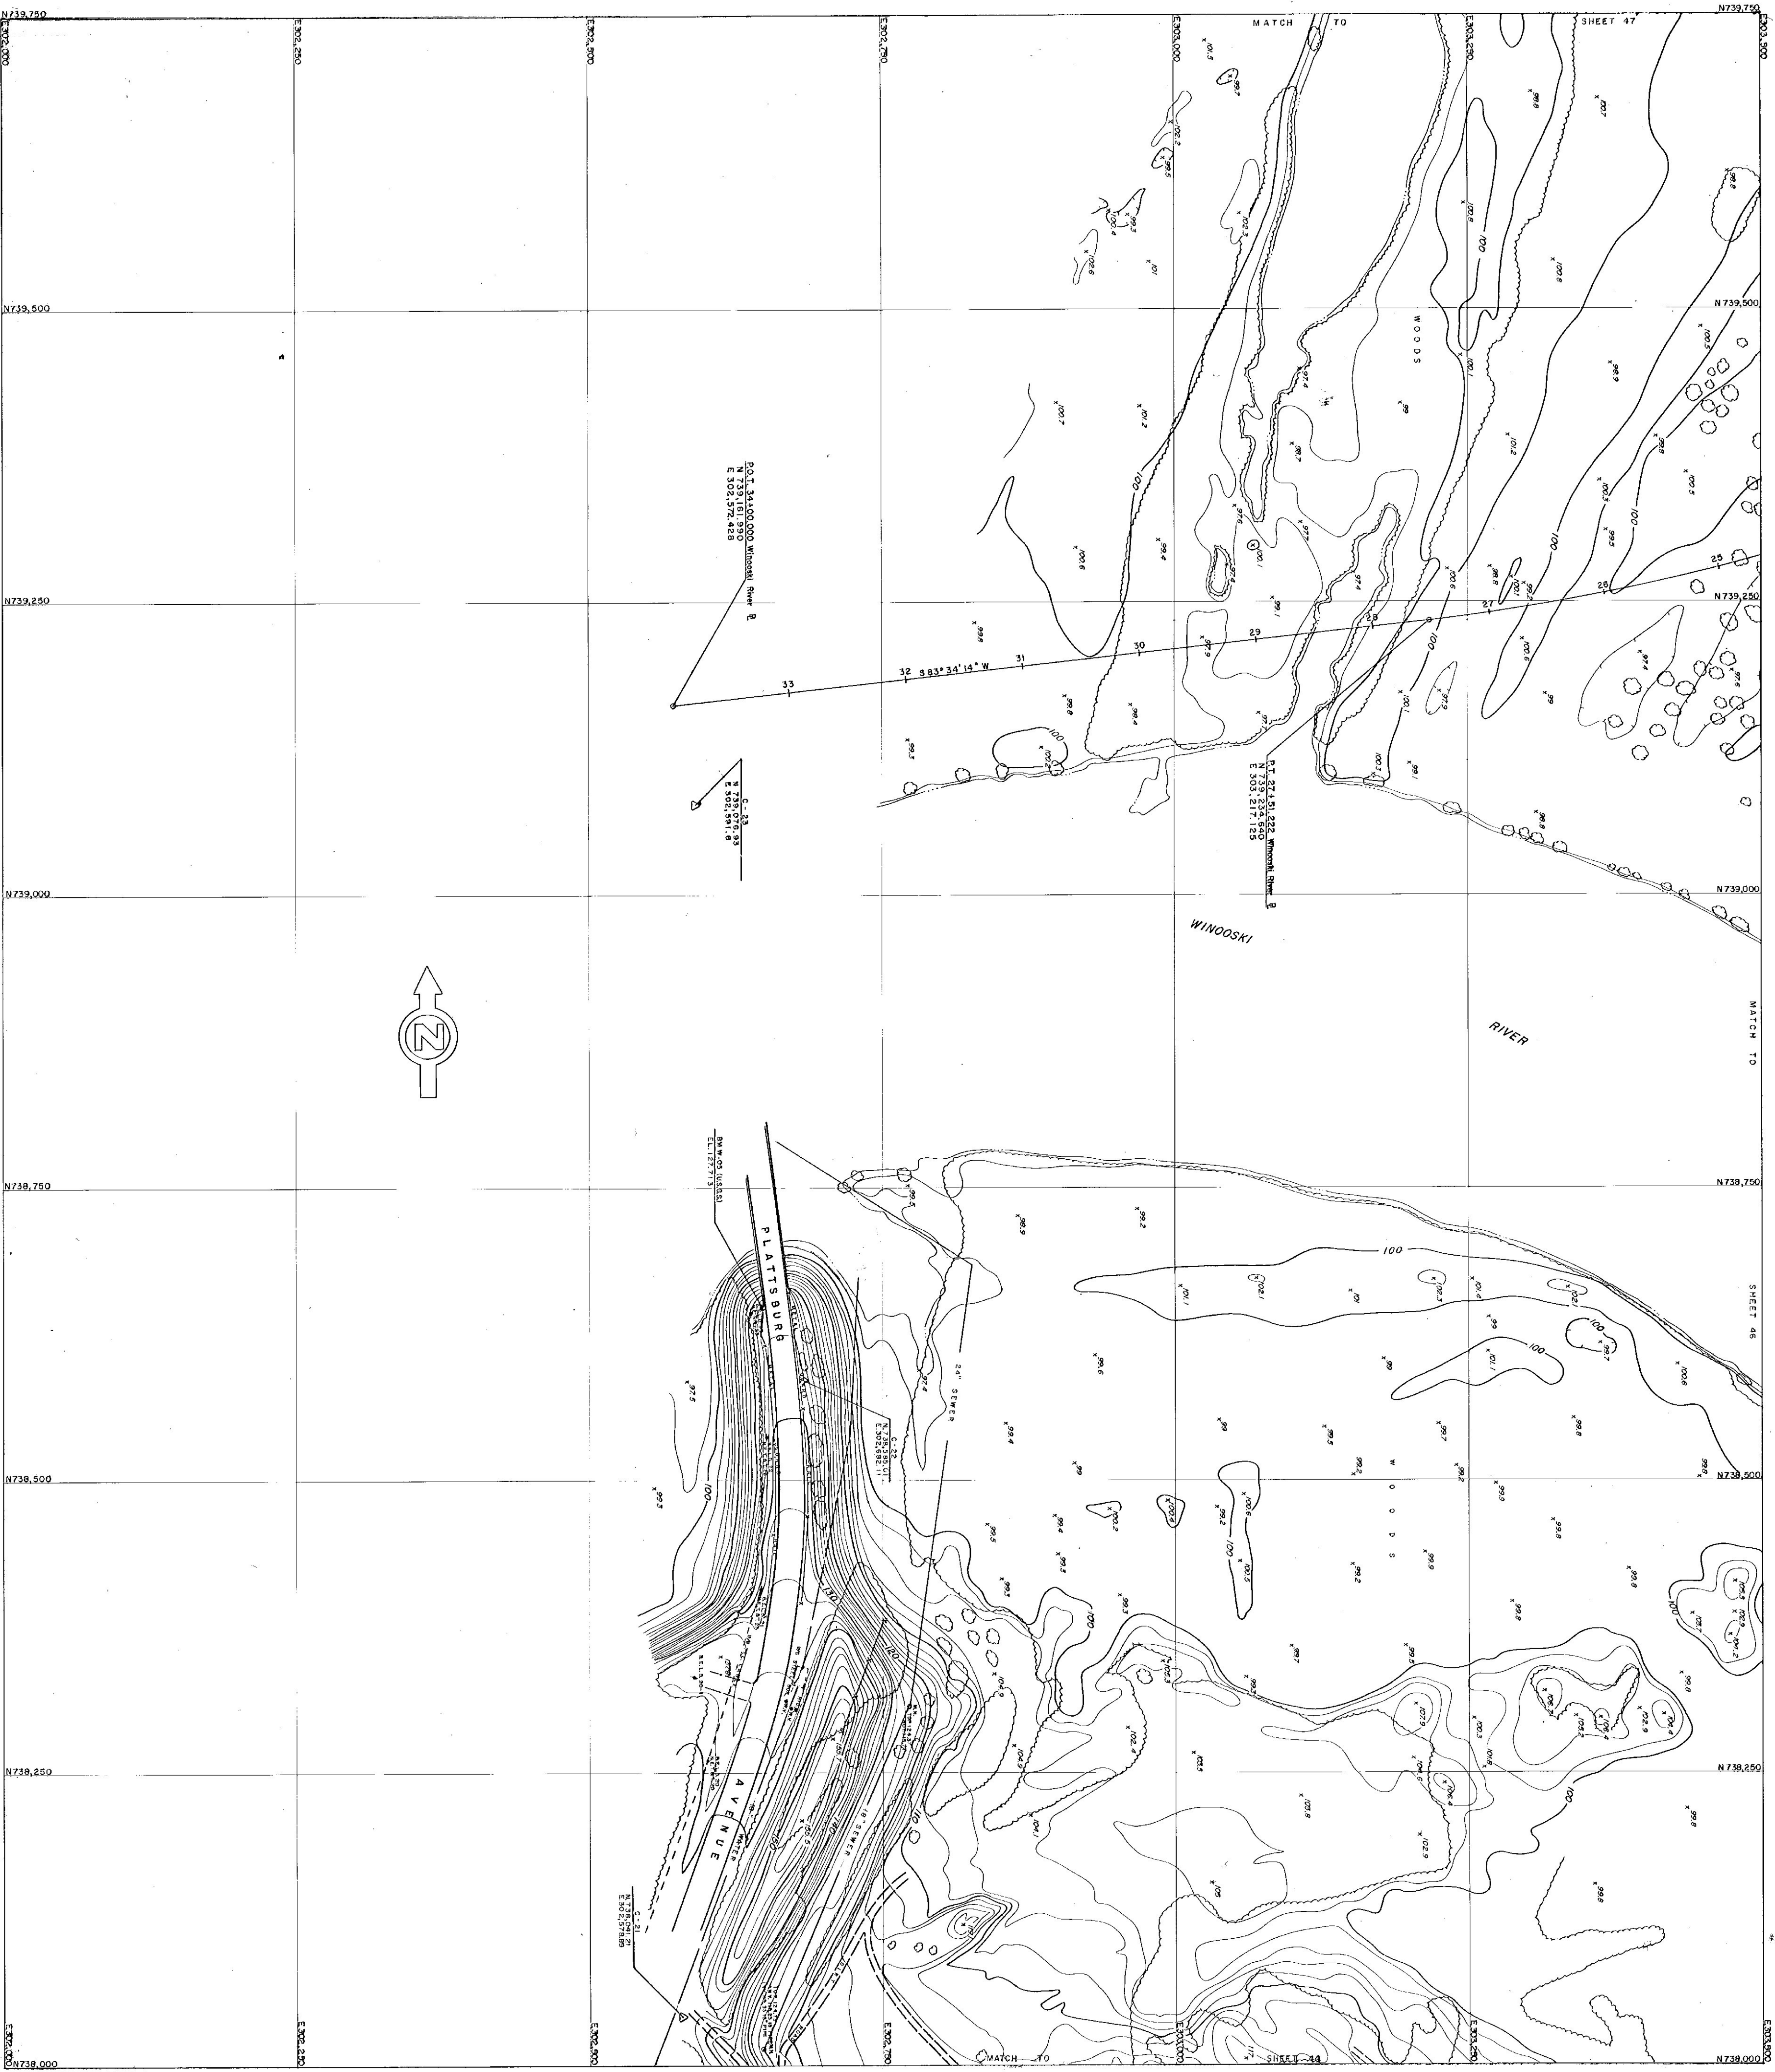

VERMONT DEPARTMENT
OF HIGHWAYS
TOPOGRAPHIC MAP
BURLINGTON
ST-0223 (1)
SCALE 1" = 100 FT.
BLAUVELT ENGINEERING CO.
CONSULTING ENGINEERS
PHOTOGRAPHED BY
AMERICAN AIR SURVEYS, INC.
DATE 860
SHEET 45 OF 52

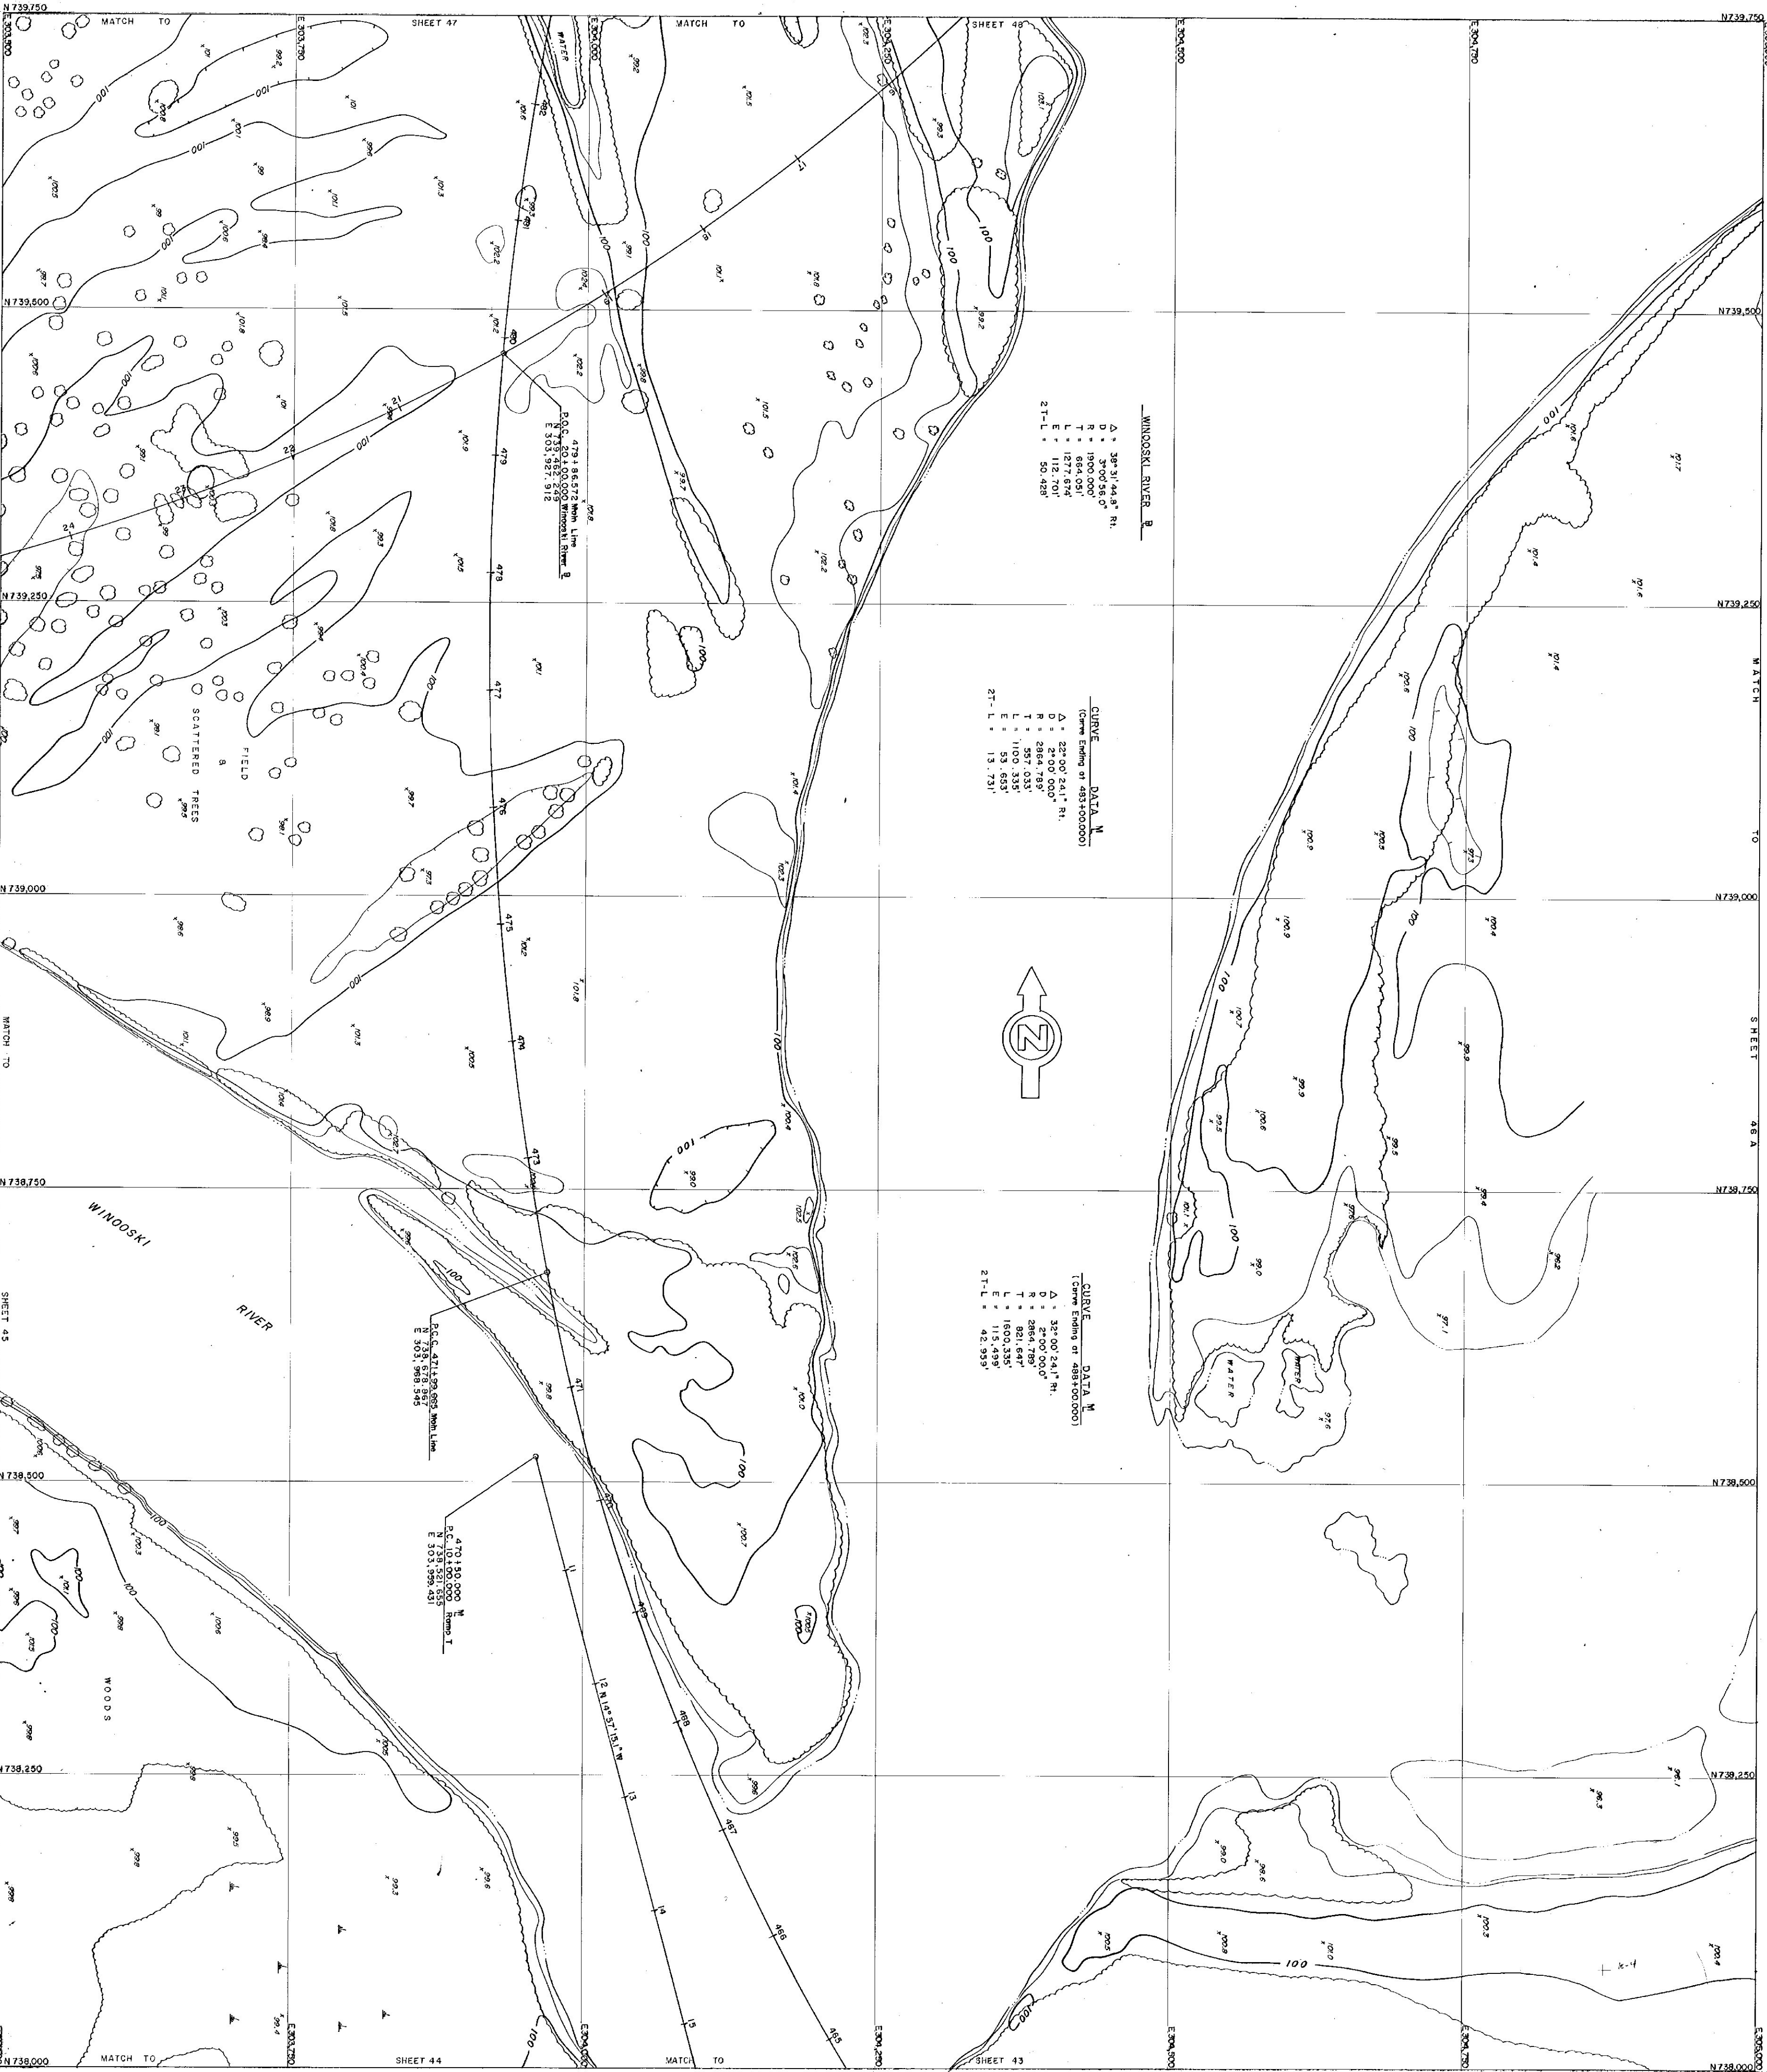

WINDOSKI RIVER B


Δ = 35° 31' 44.8" Rt.
D = 500.000'
R = 500.000'
T = 127.874'
L = 112.701'
E = 50.428'

CURVE DATA M
(Curve Ending at 483+00.000)

Δ = 32° 00' 24.1" Rt.
D = 2864.789'
R = 2864.789'
T = 557.033'
L = 1100.335'
E = 53.653'

CURVE DATA M
(Curve Ending at 488+00.000)

Δ = 32° 00' 24.1" Rt.
D = 2864.789'
R = 2864.789'
T = 557.033'
L = 1100.335'
E = 53.653'

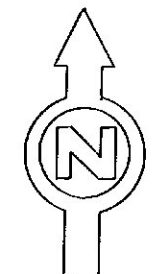

P.C. 470.150.000
P.T. 470.150.000
E 303.950.431

P.C. 471.150.000
P.T. 471.150.000
E 303.950.431

VERMONT DEPARTMENT
OF HIGHWAYS
TOPOGRAPHIC MAP
BURLINGTON
ST-0223 (1)


SCALE
0 50 100 FT.

BLAUVELT ENGINEERING CO.
CONSULTING ENGINEERS
AMERICAN AND SURVEYING, INC.

DATE 2/60 SHEET 46 OF 52



VERMONT DEPARTMENT
OF HIGHWAYS
TOPOGRAPHIC MAP
BURLINGTON
ST-0223 (I)
SCALE
0 50 100 FT.
BLAUVELT ENGINEERING CO.
CONSULTING ENGINEERS
PHOTOGRAMMETRY BY
AMERICAN AIR SURVEYS, INC.
DATE
260
SHEET 47 OF 52

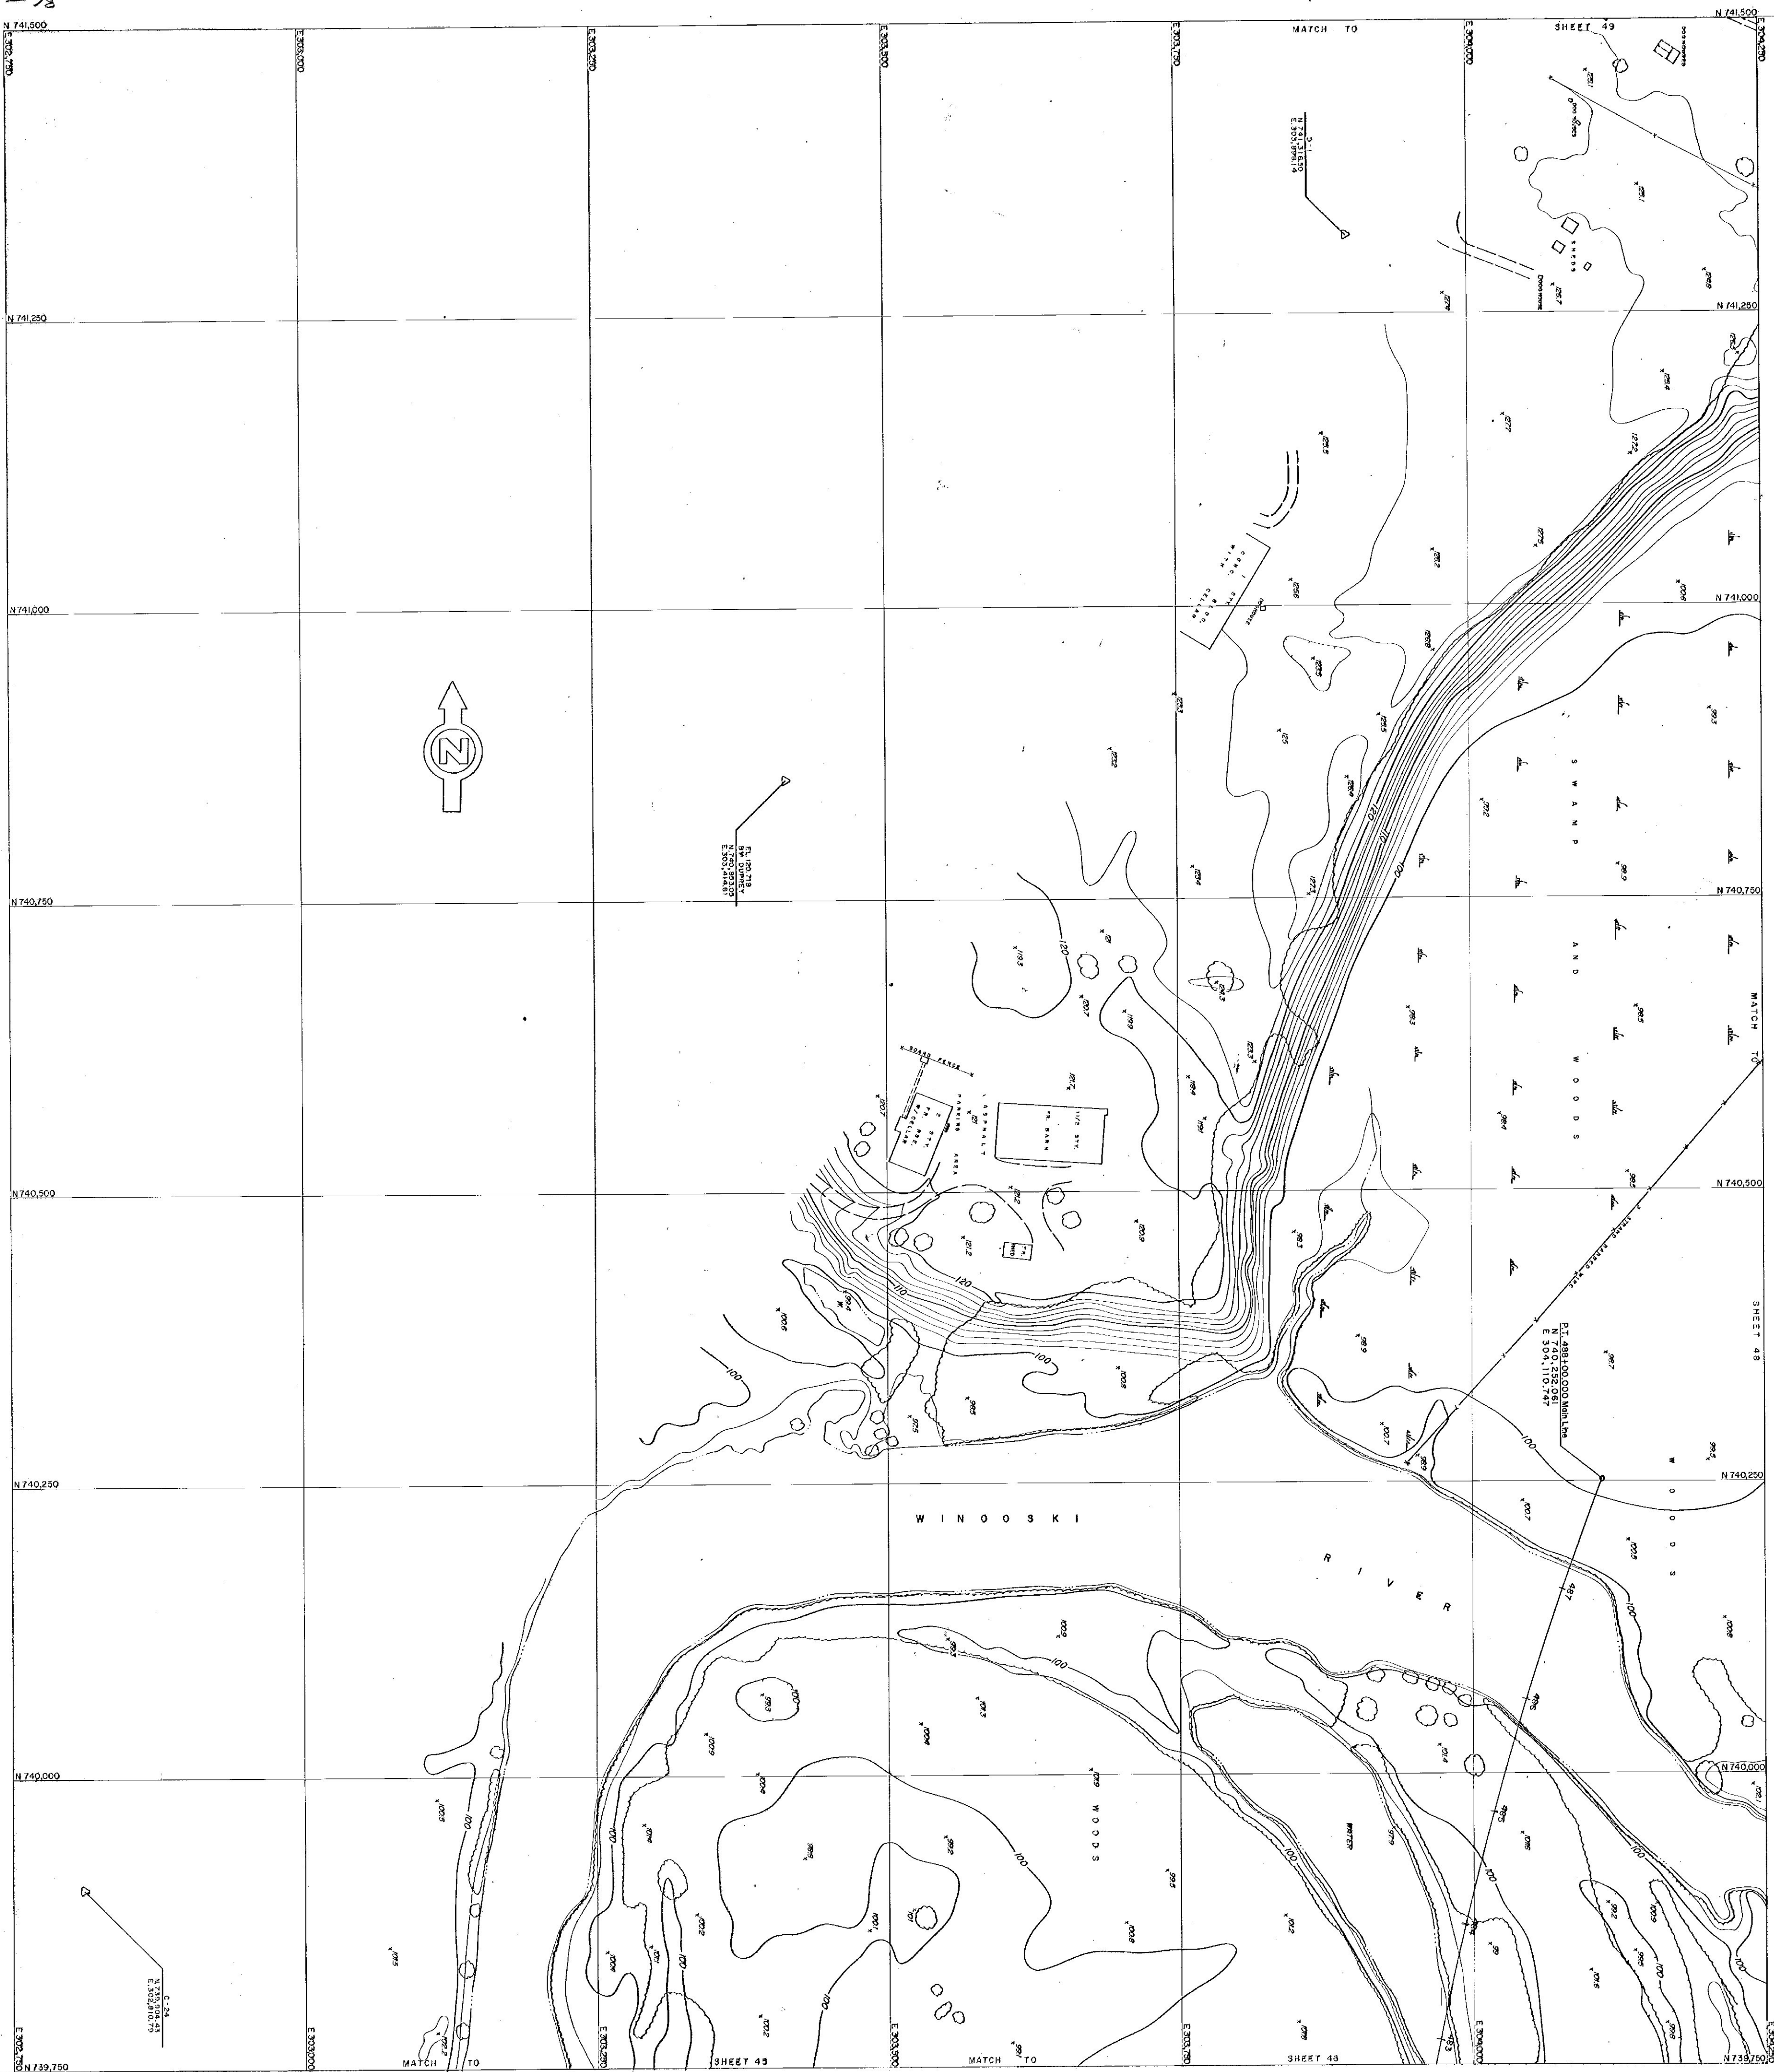

VERMONT DEPARTMENT
OF HIGHWAYS
TOPOGRAPHIC MAP
BRURLINGTON
ST-0223 (1)
SCALE
0 50 100 FT.
PHOTOGRAPHED BY
AMERICAN AIR SURVEYS, INC.
DATE 260 SHEET 47 OF 52





VERMONT DEPARTMENT
OF HIGHWAYS
TOPOGRAPHIC MAP
BURLINGTON
ST-0223 (I)

SCALE
0 50 100 FT.

BLAUVELT ENGINEERING CO.
CONSULTING ENGINEERS
PHOTOGRAPHY BY
AMERICAN AIR SURVEYS, INC.

DATE
260 SHEET 48 OF 52

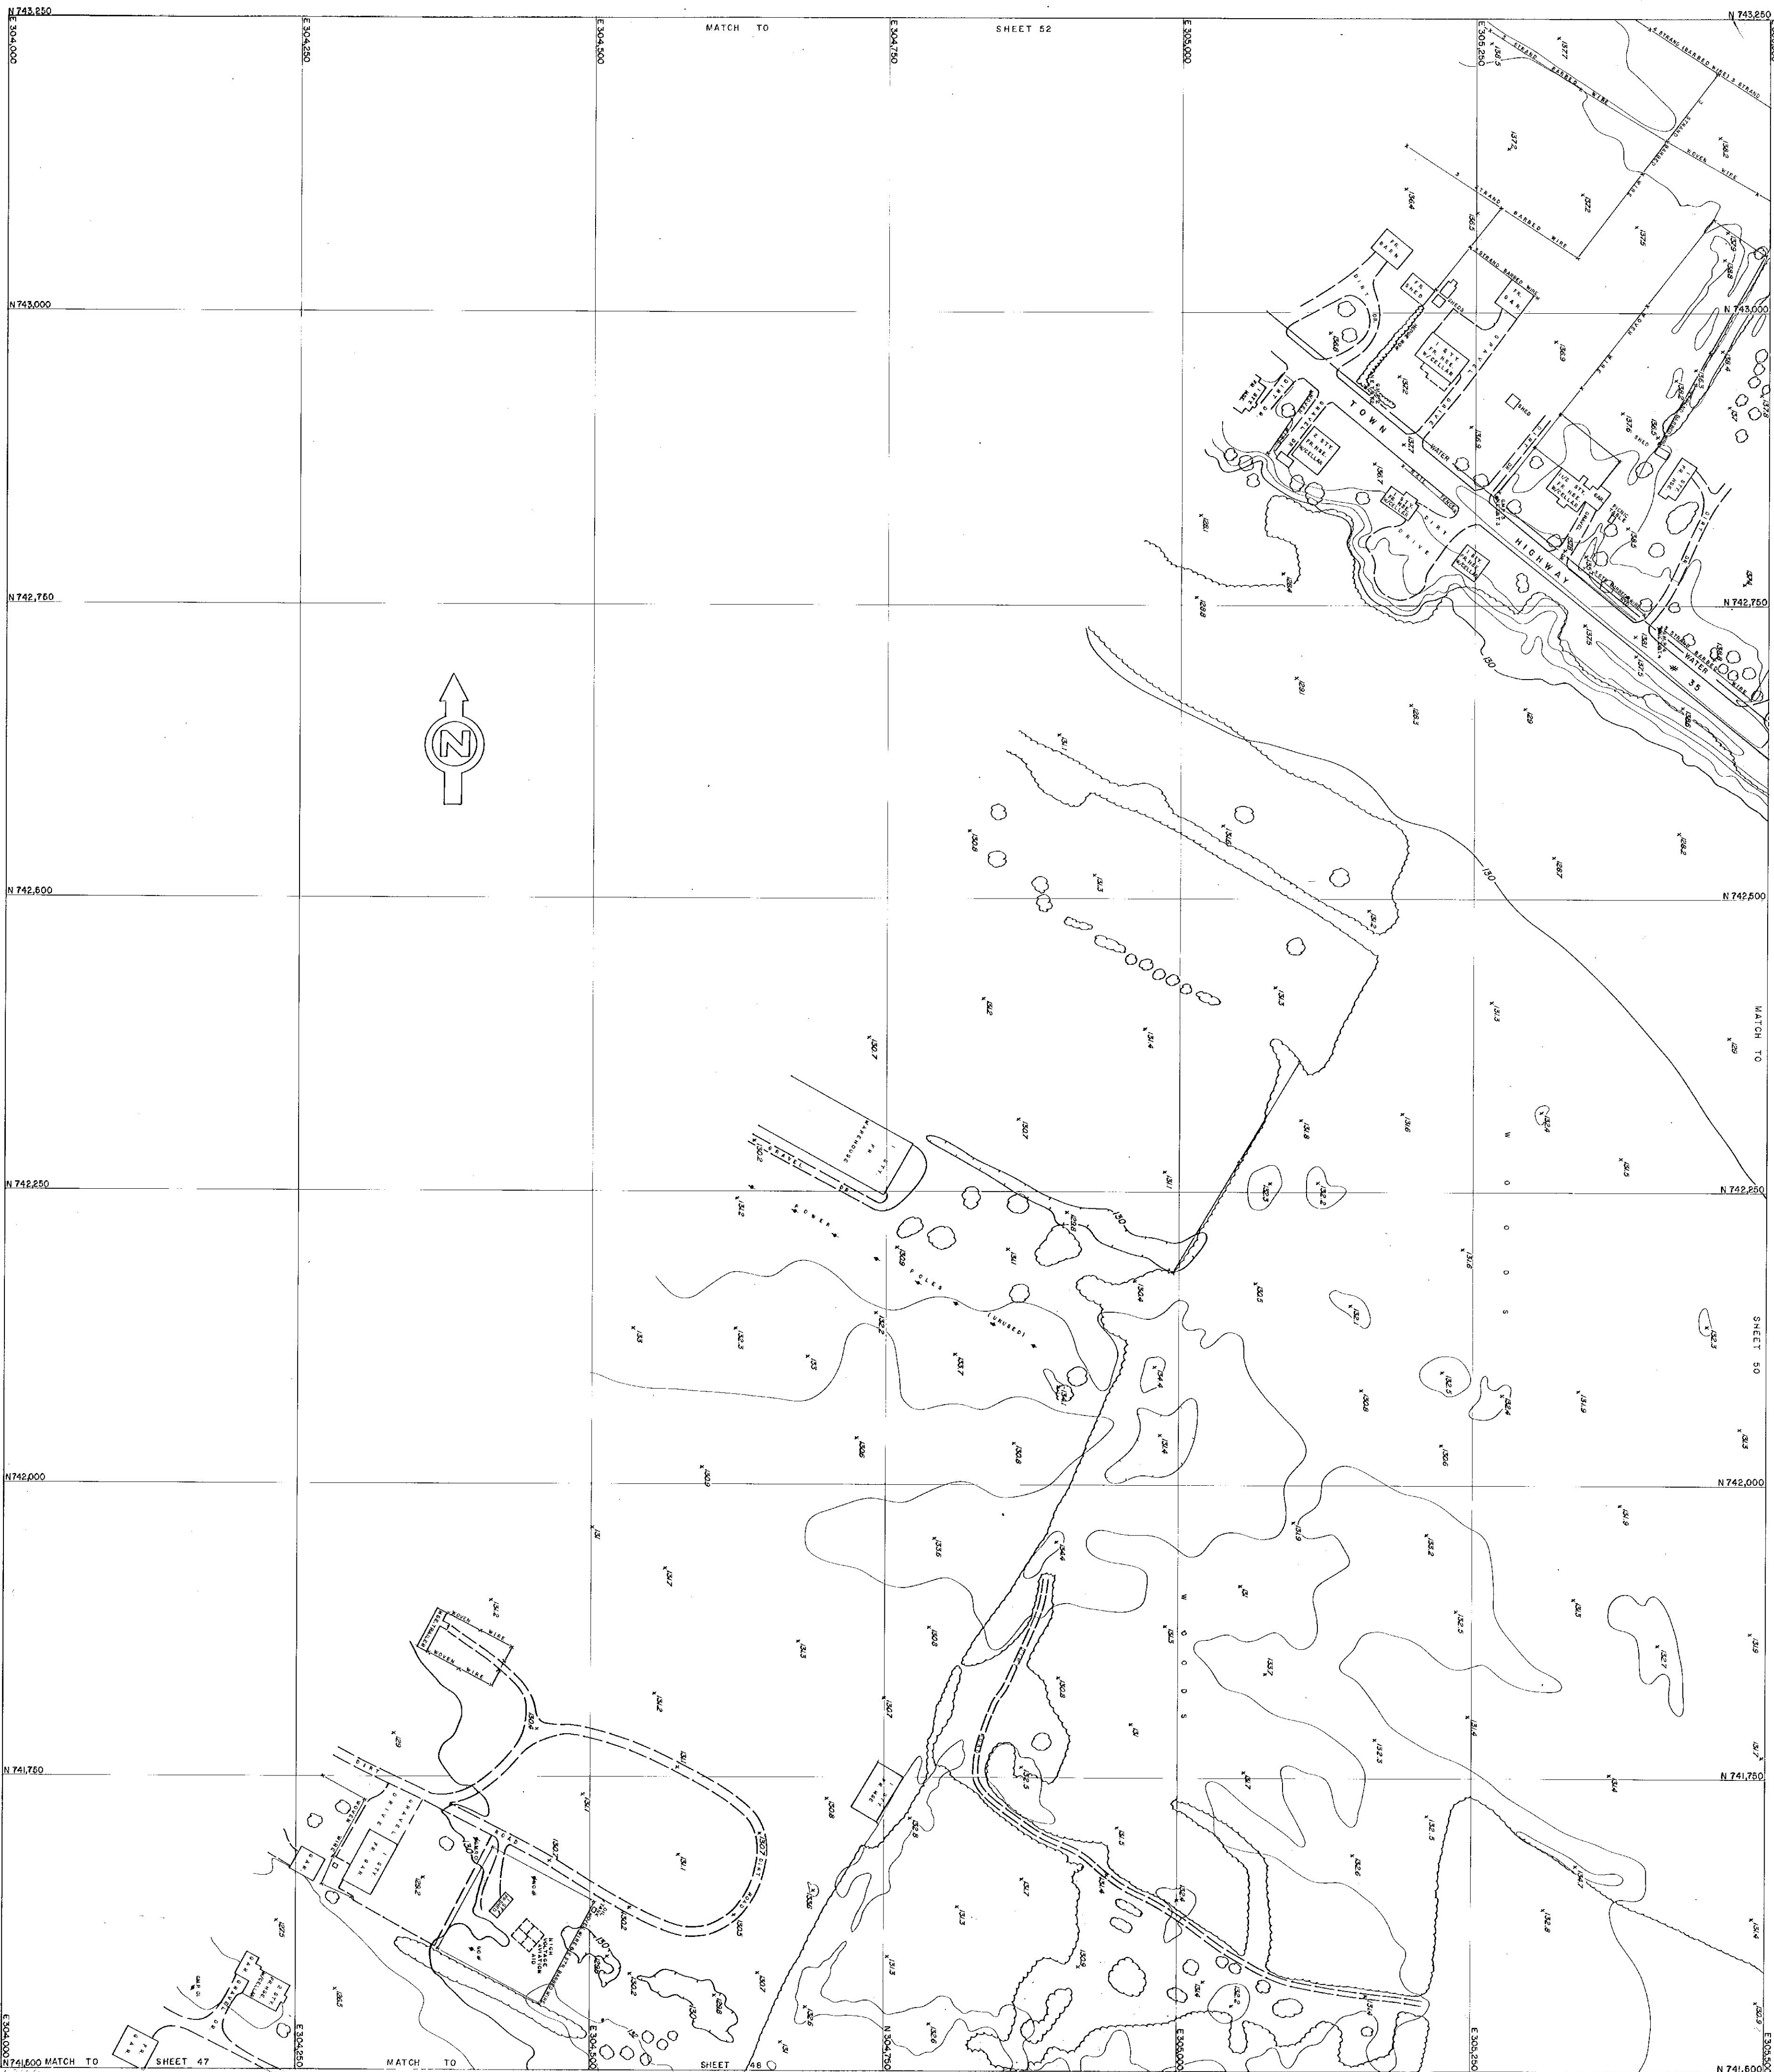

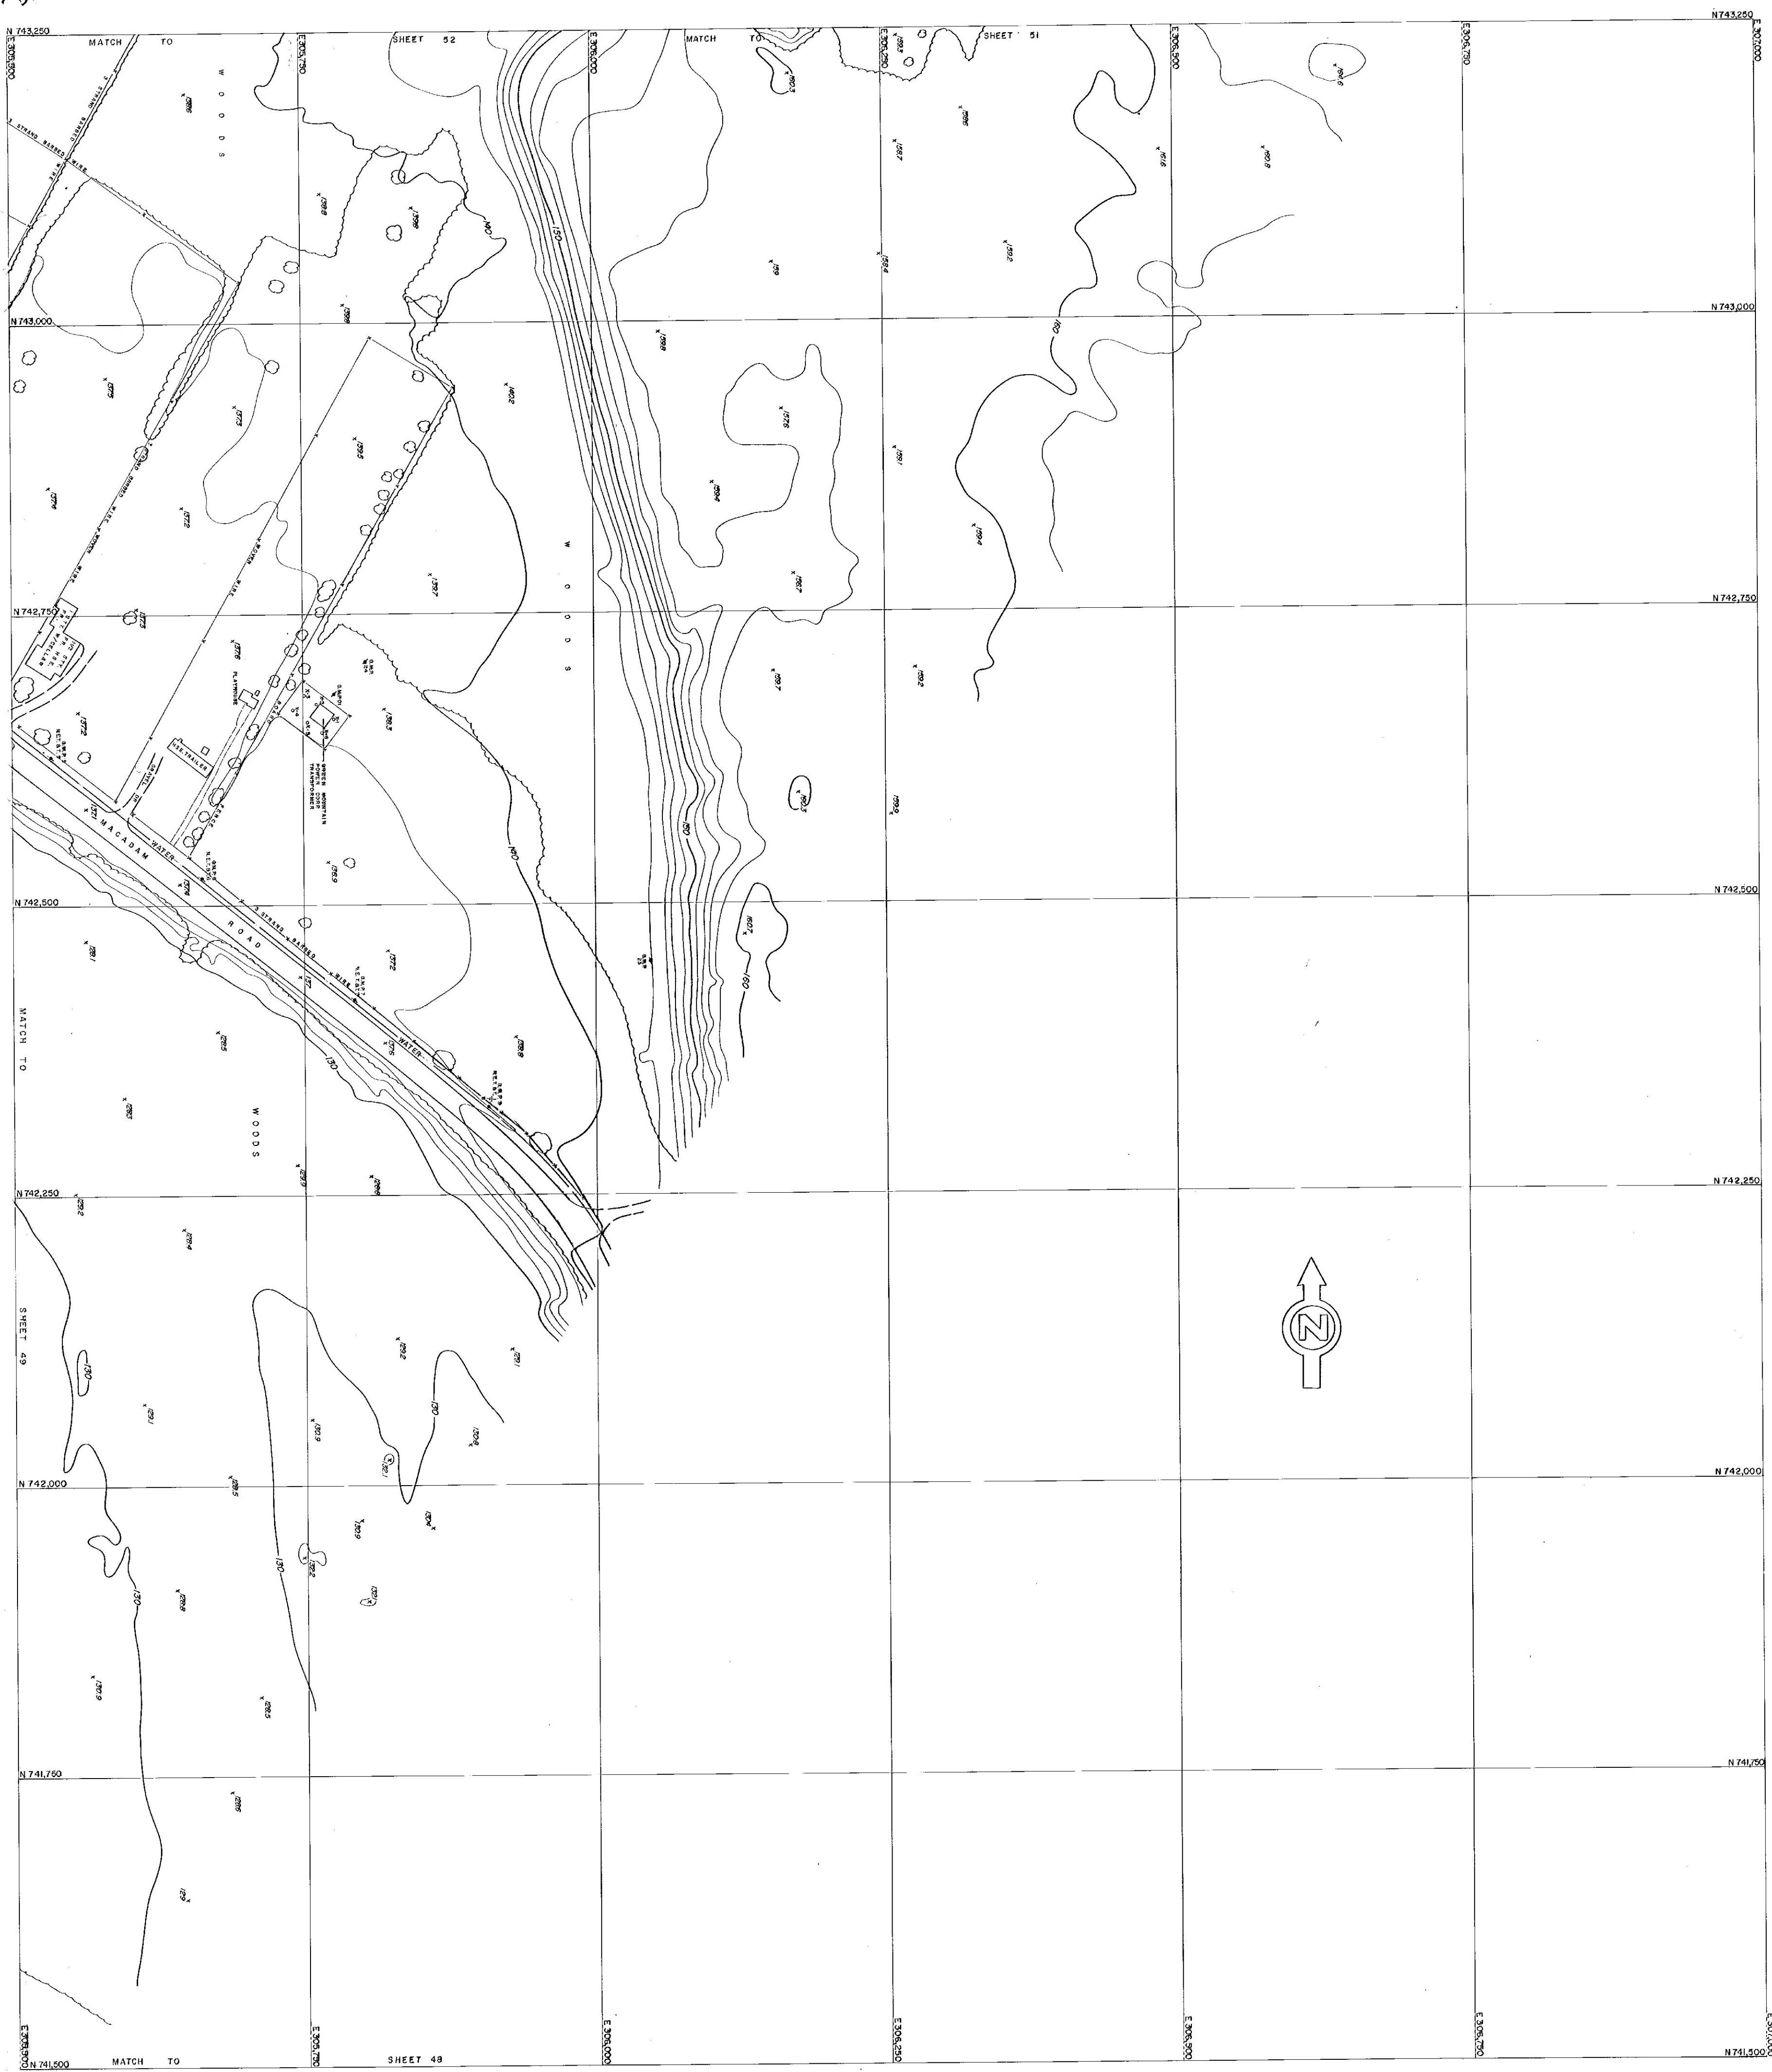

VERMONT DEPARTMENT
OF HIGHWAYS
TOPOGRAPHIC MAP
BURLINGTON
ST-0223 (I)


SCALE
0 50 100 FT.

BLAUVELT ENGINEERING CO.
CONSULTING ENGINEERS

PHOTOGRAPHED BY
AMERICAN AIR SURVEYS, INC.


DATE 260 SHEET 50 OF 52

81-81

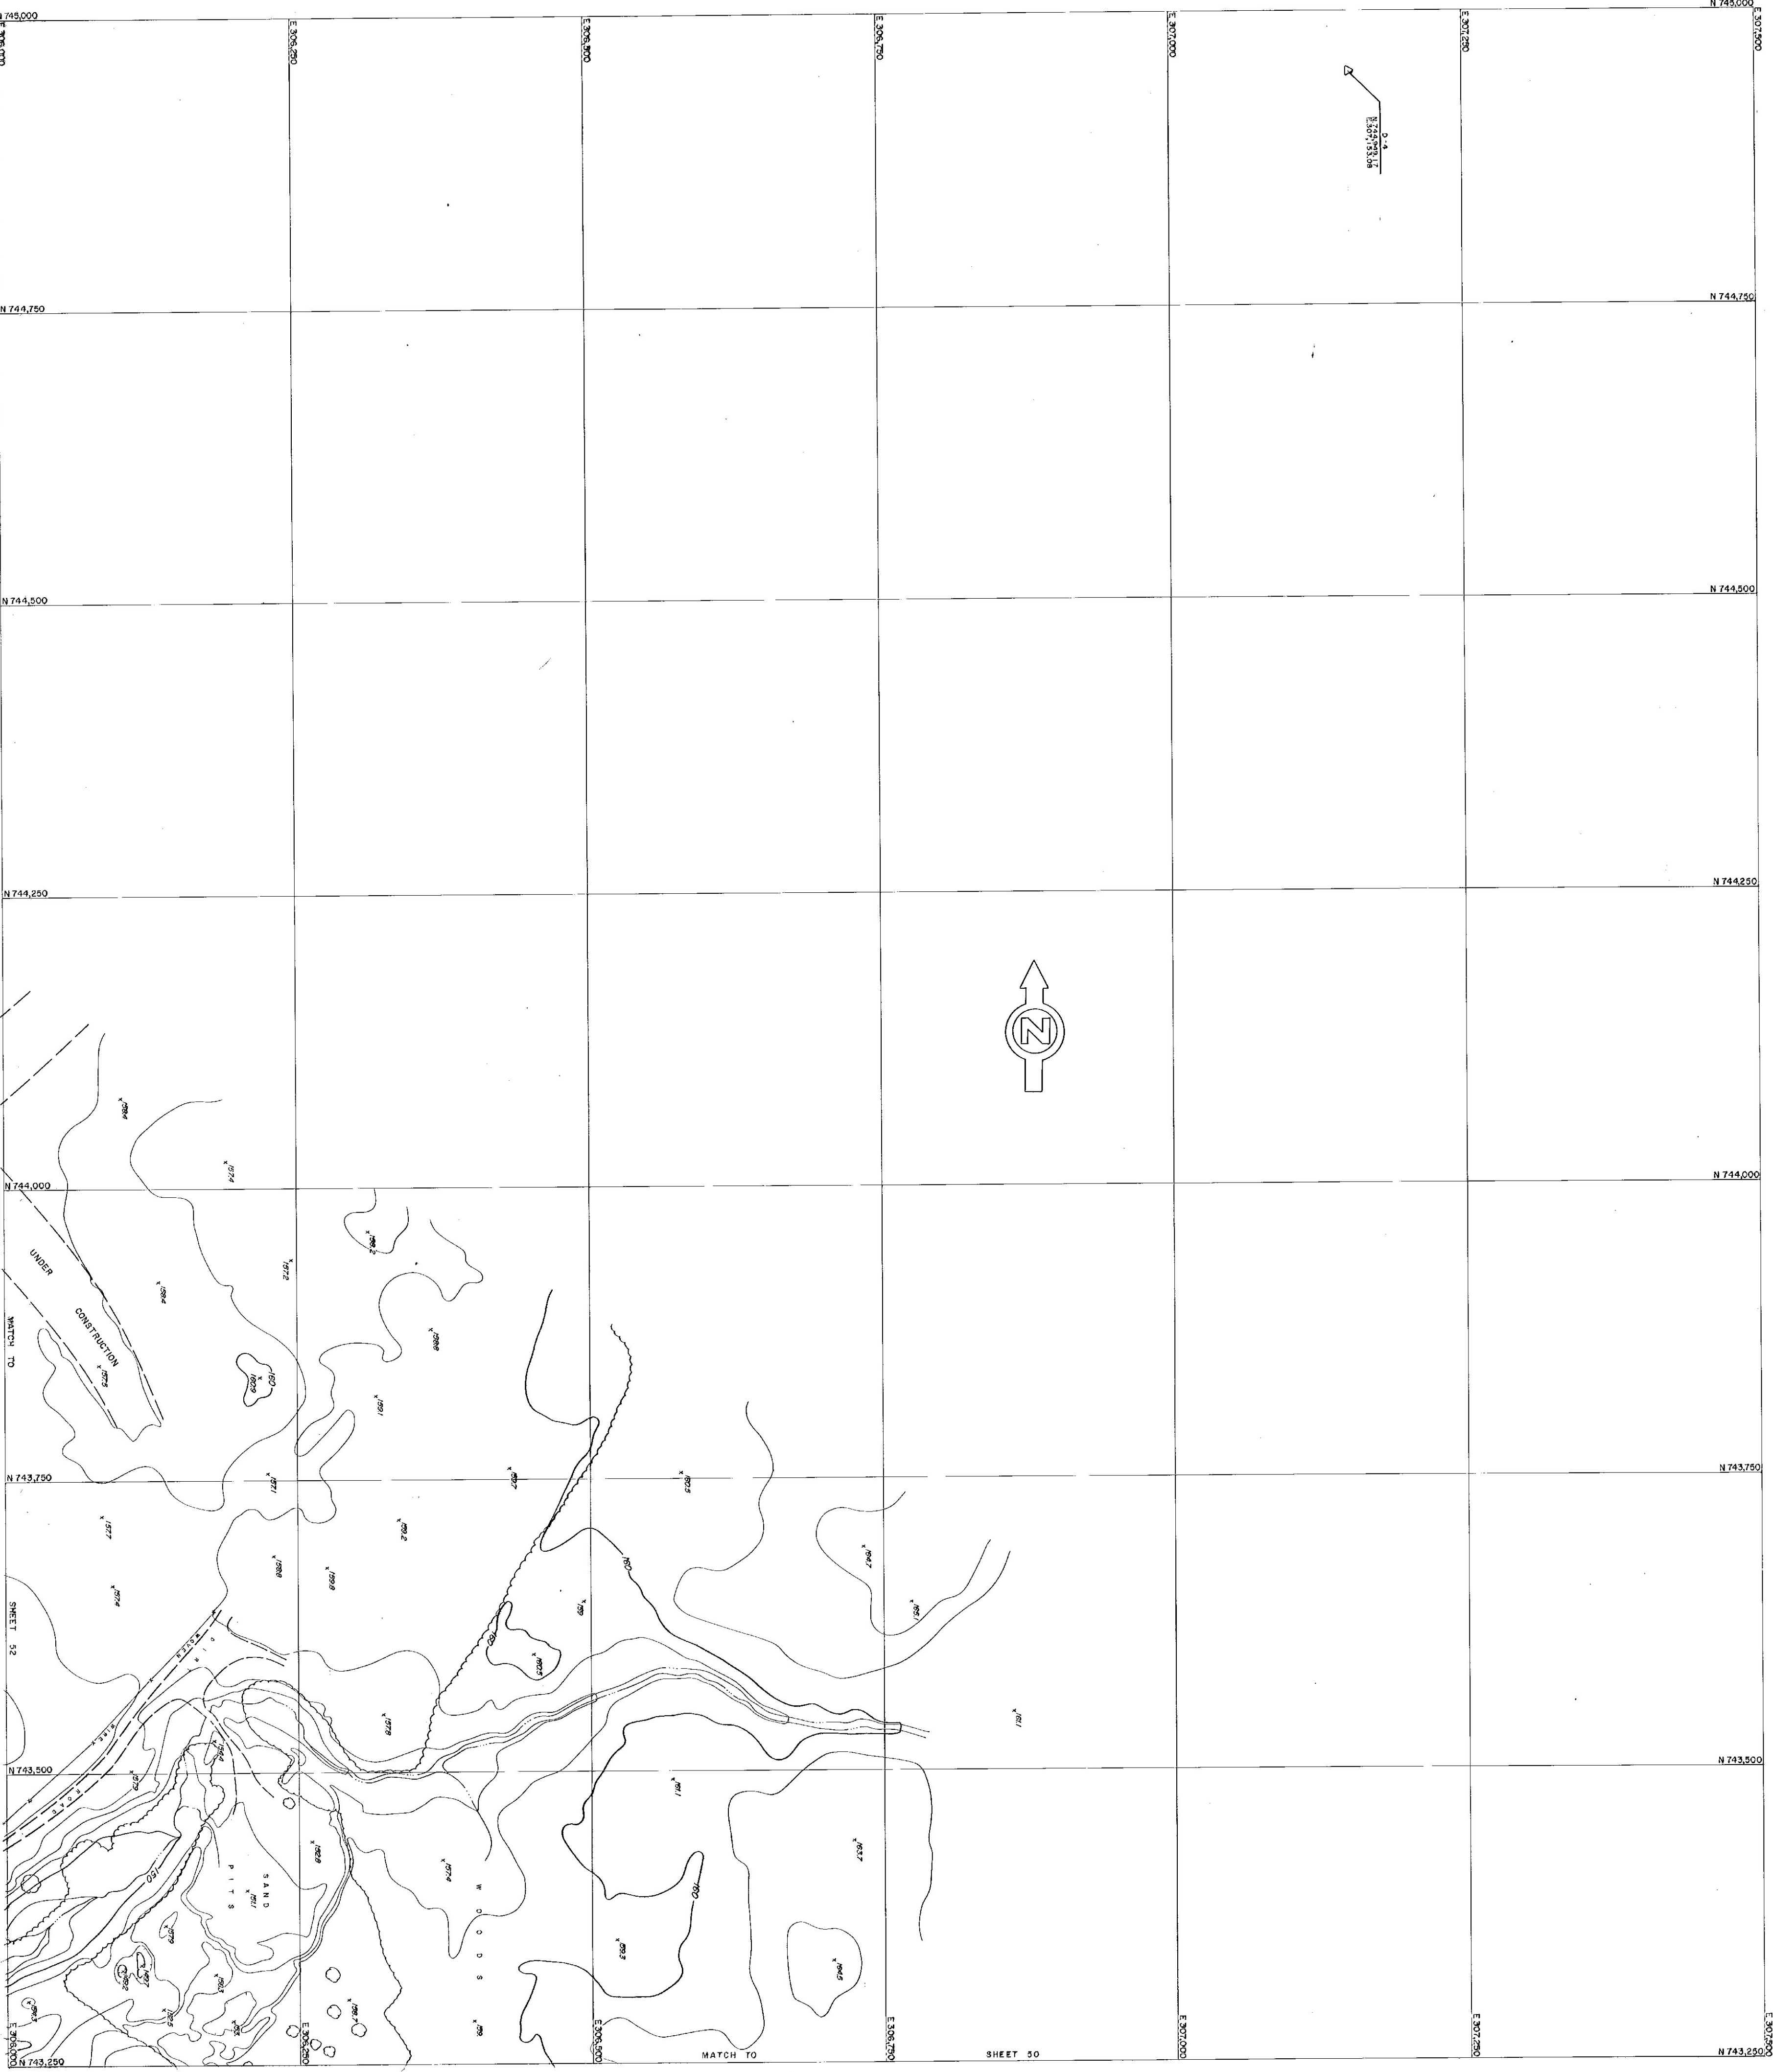

VERMONT DEPARTMENT
OF HIGHWAYS
TOPOGRAPHIC MAP
BURLINGTON
ST-0223 (I)
SCALE
0 50 100 FT.
BLAUVELT ENGINEERING CO.
CONSULTING ENGINEERS
PHOTOGRAPHY BY
AMERICAN AIR SURVEYS, INC.
DATE 260 SHEET 51 OF 52

81181

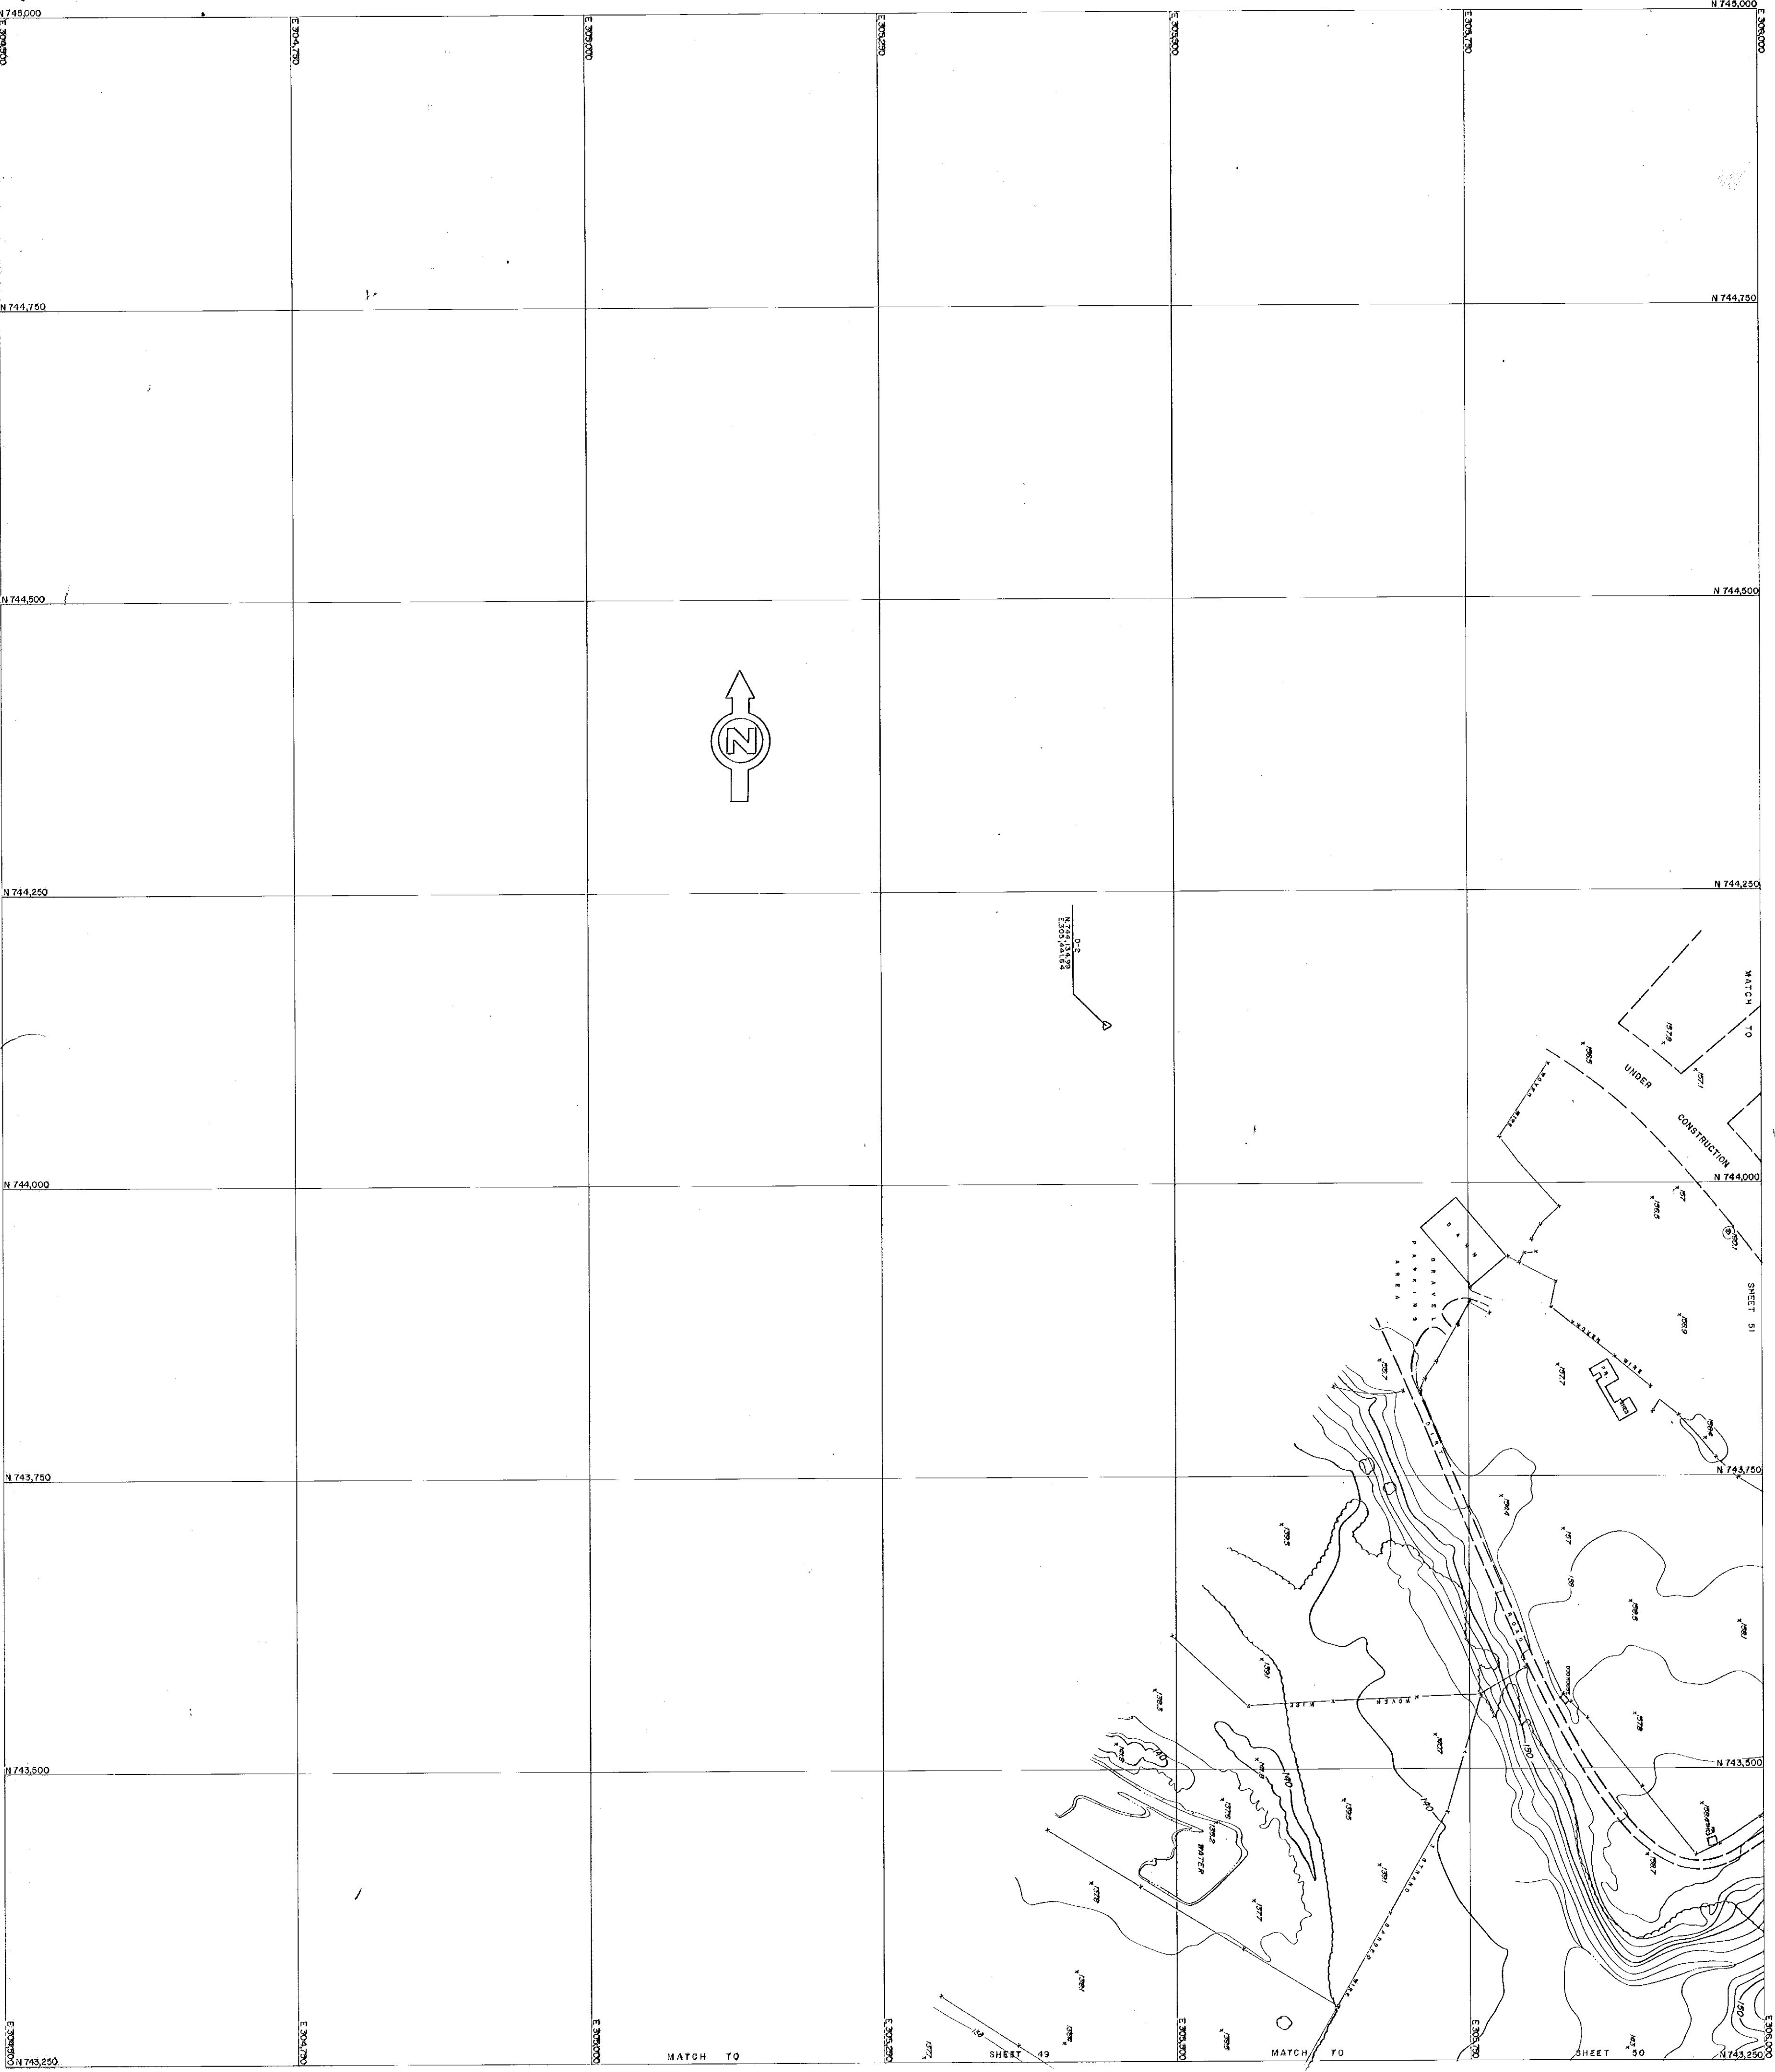


VERMONT DEPARTMENT
OF HIGHWAYS

TOPOGRAPHIC MAP
BURLINGTON
ST-0223 (1)

BLAYVELL ENGINEERING CO.
CONSULTING ENGINEERS

SCALE
0 50 100 FT.

DATE 260
SHEET 52 OF 55

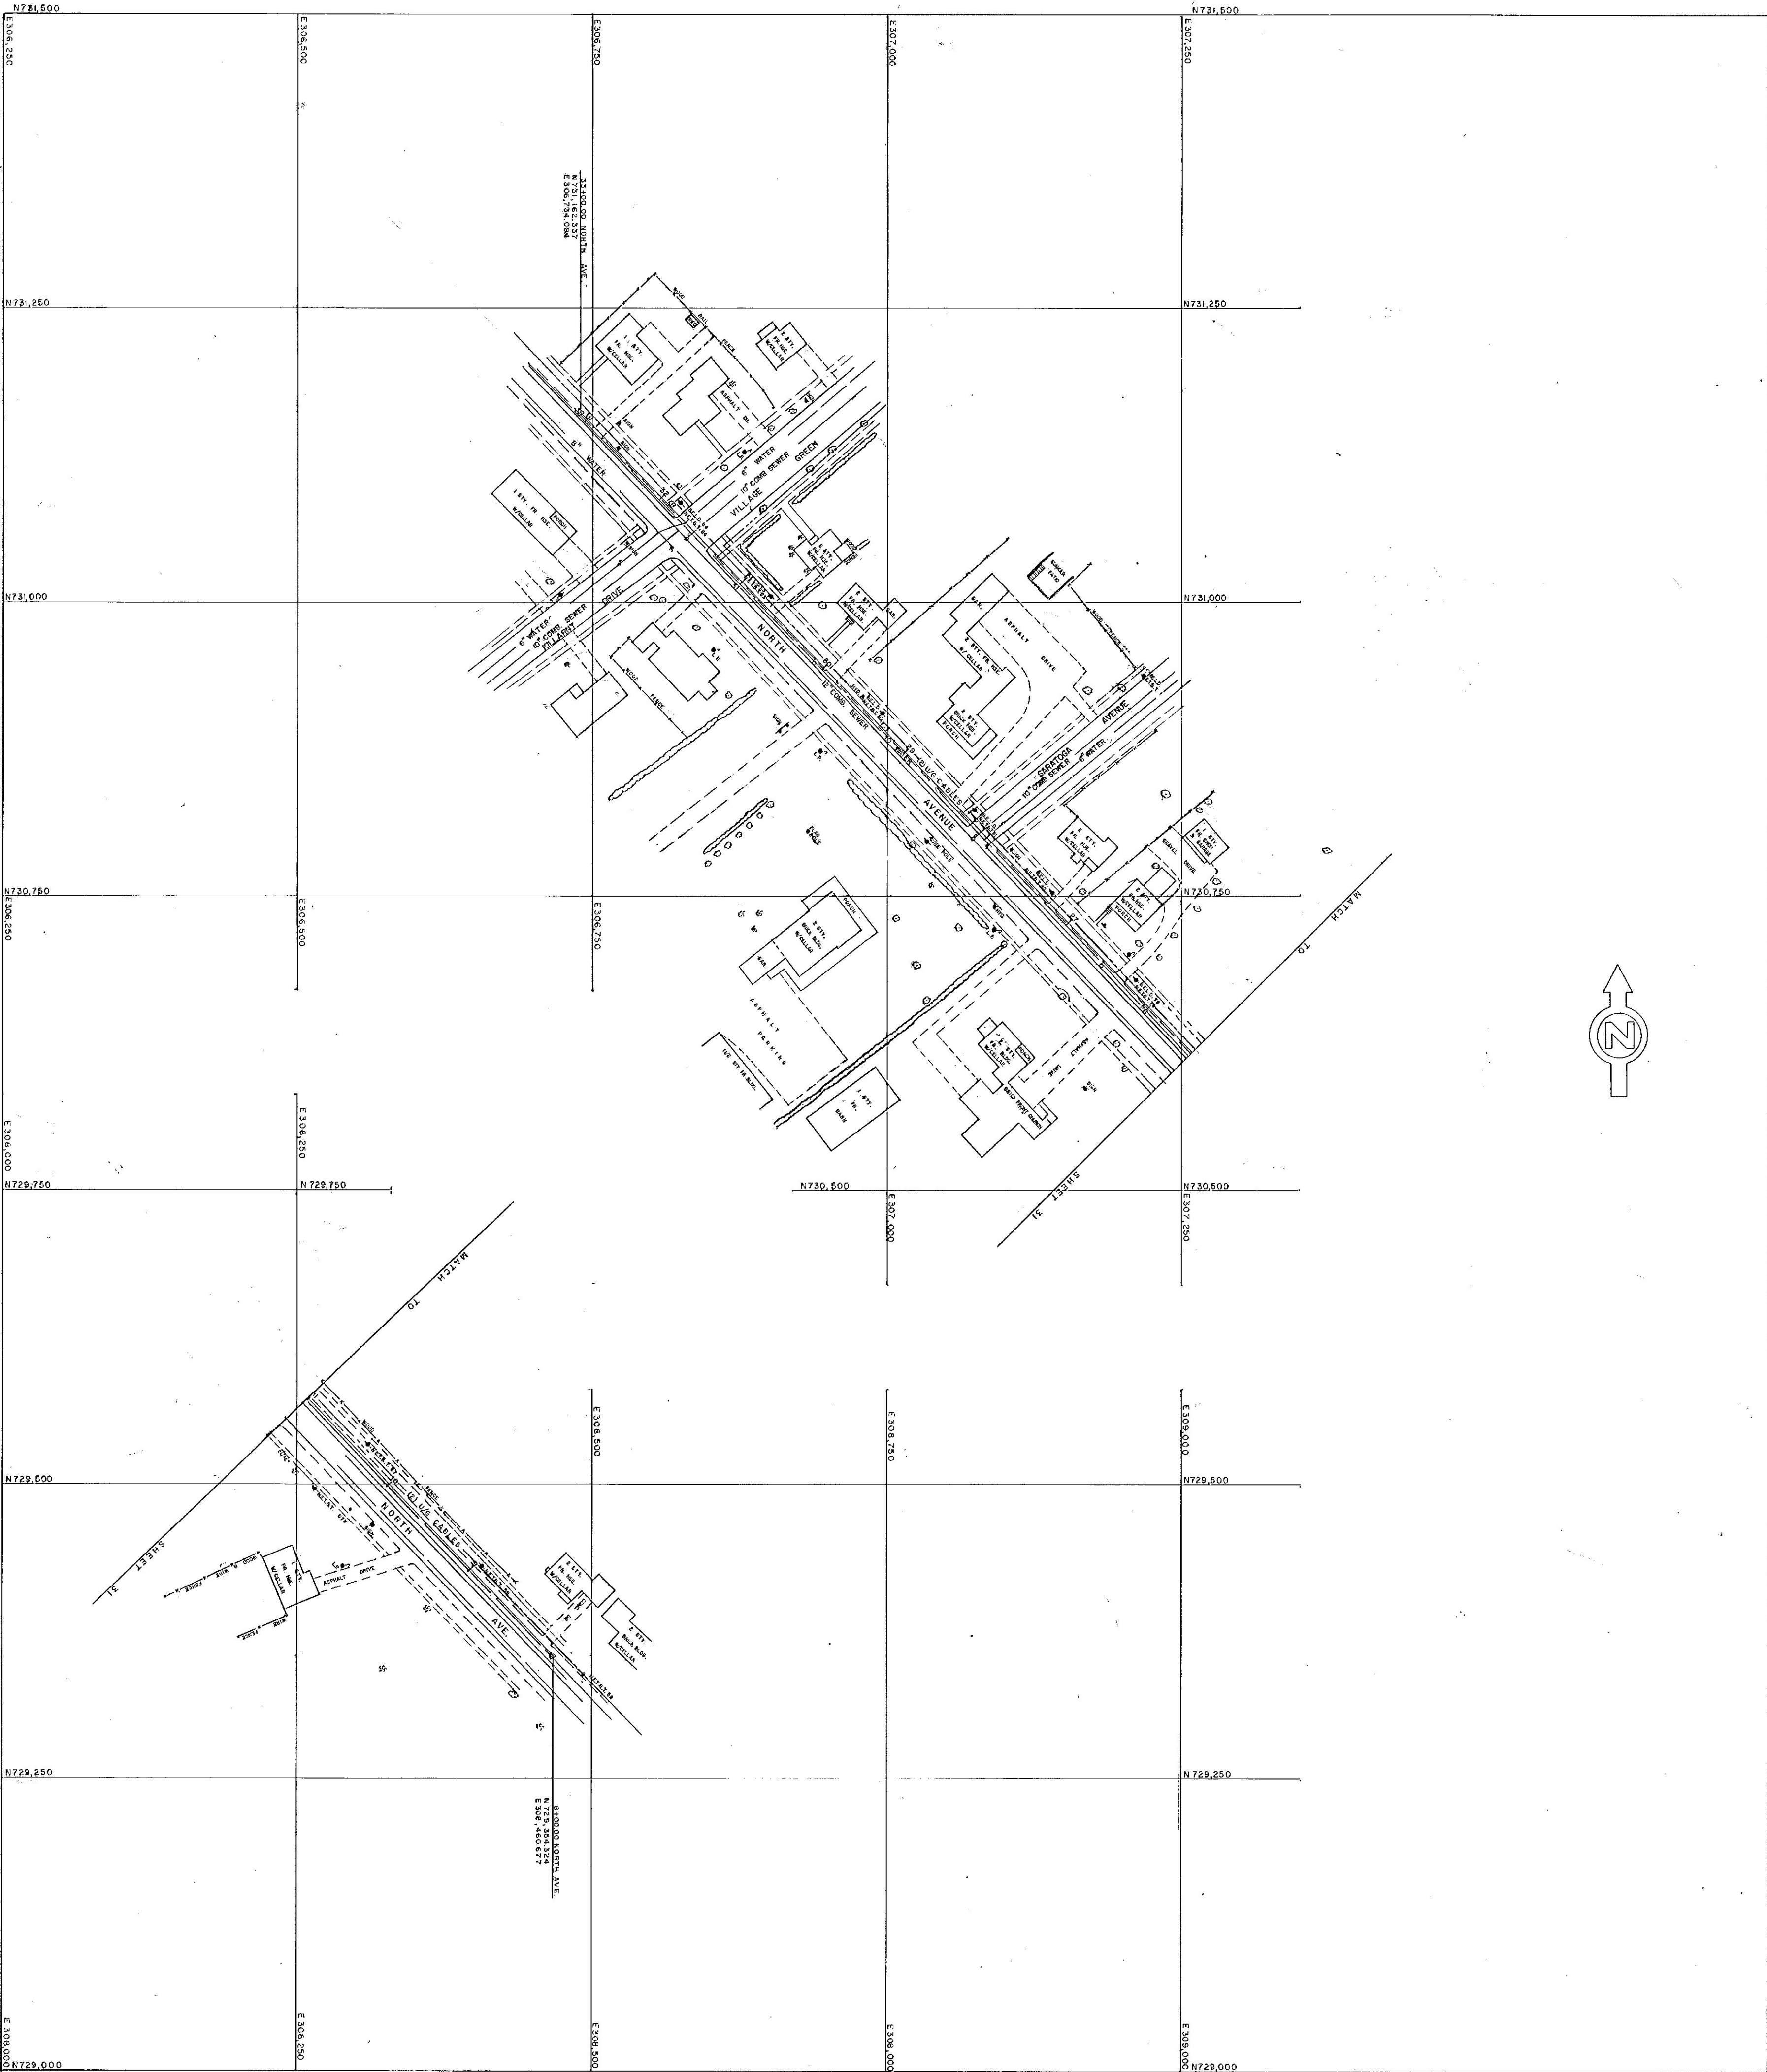



VERMONT DEPARTMENT
OF HIGHWAYS
TOPOGRAPHIC MAP
BURLINGTON
ST-0223 (1)

SCALE
0 50 100 FT.

PHOTOGRAPHED BY
BLAUVELT ENGINEERING CO.
CONSULTING ENGINEERS


DATE 260 SHEET 31 ADP 52

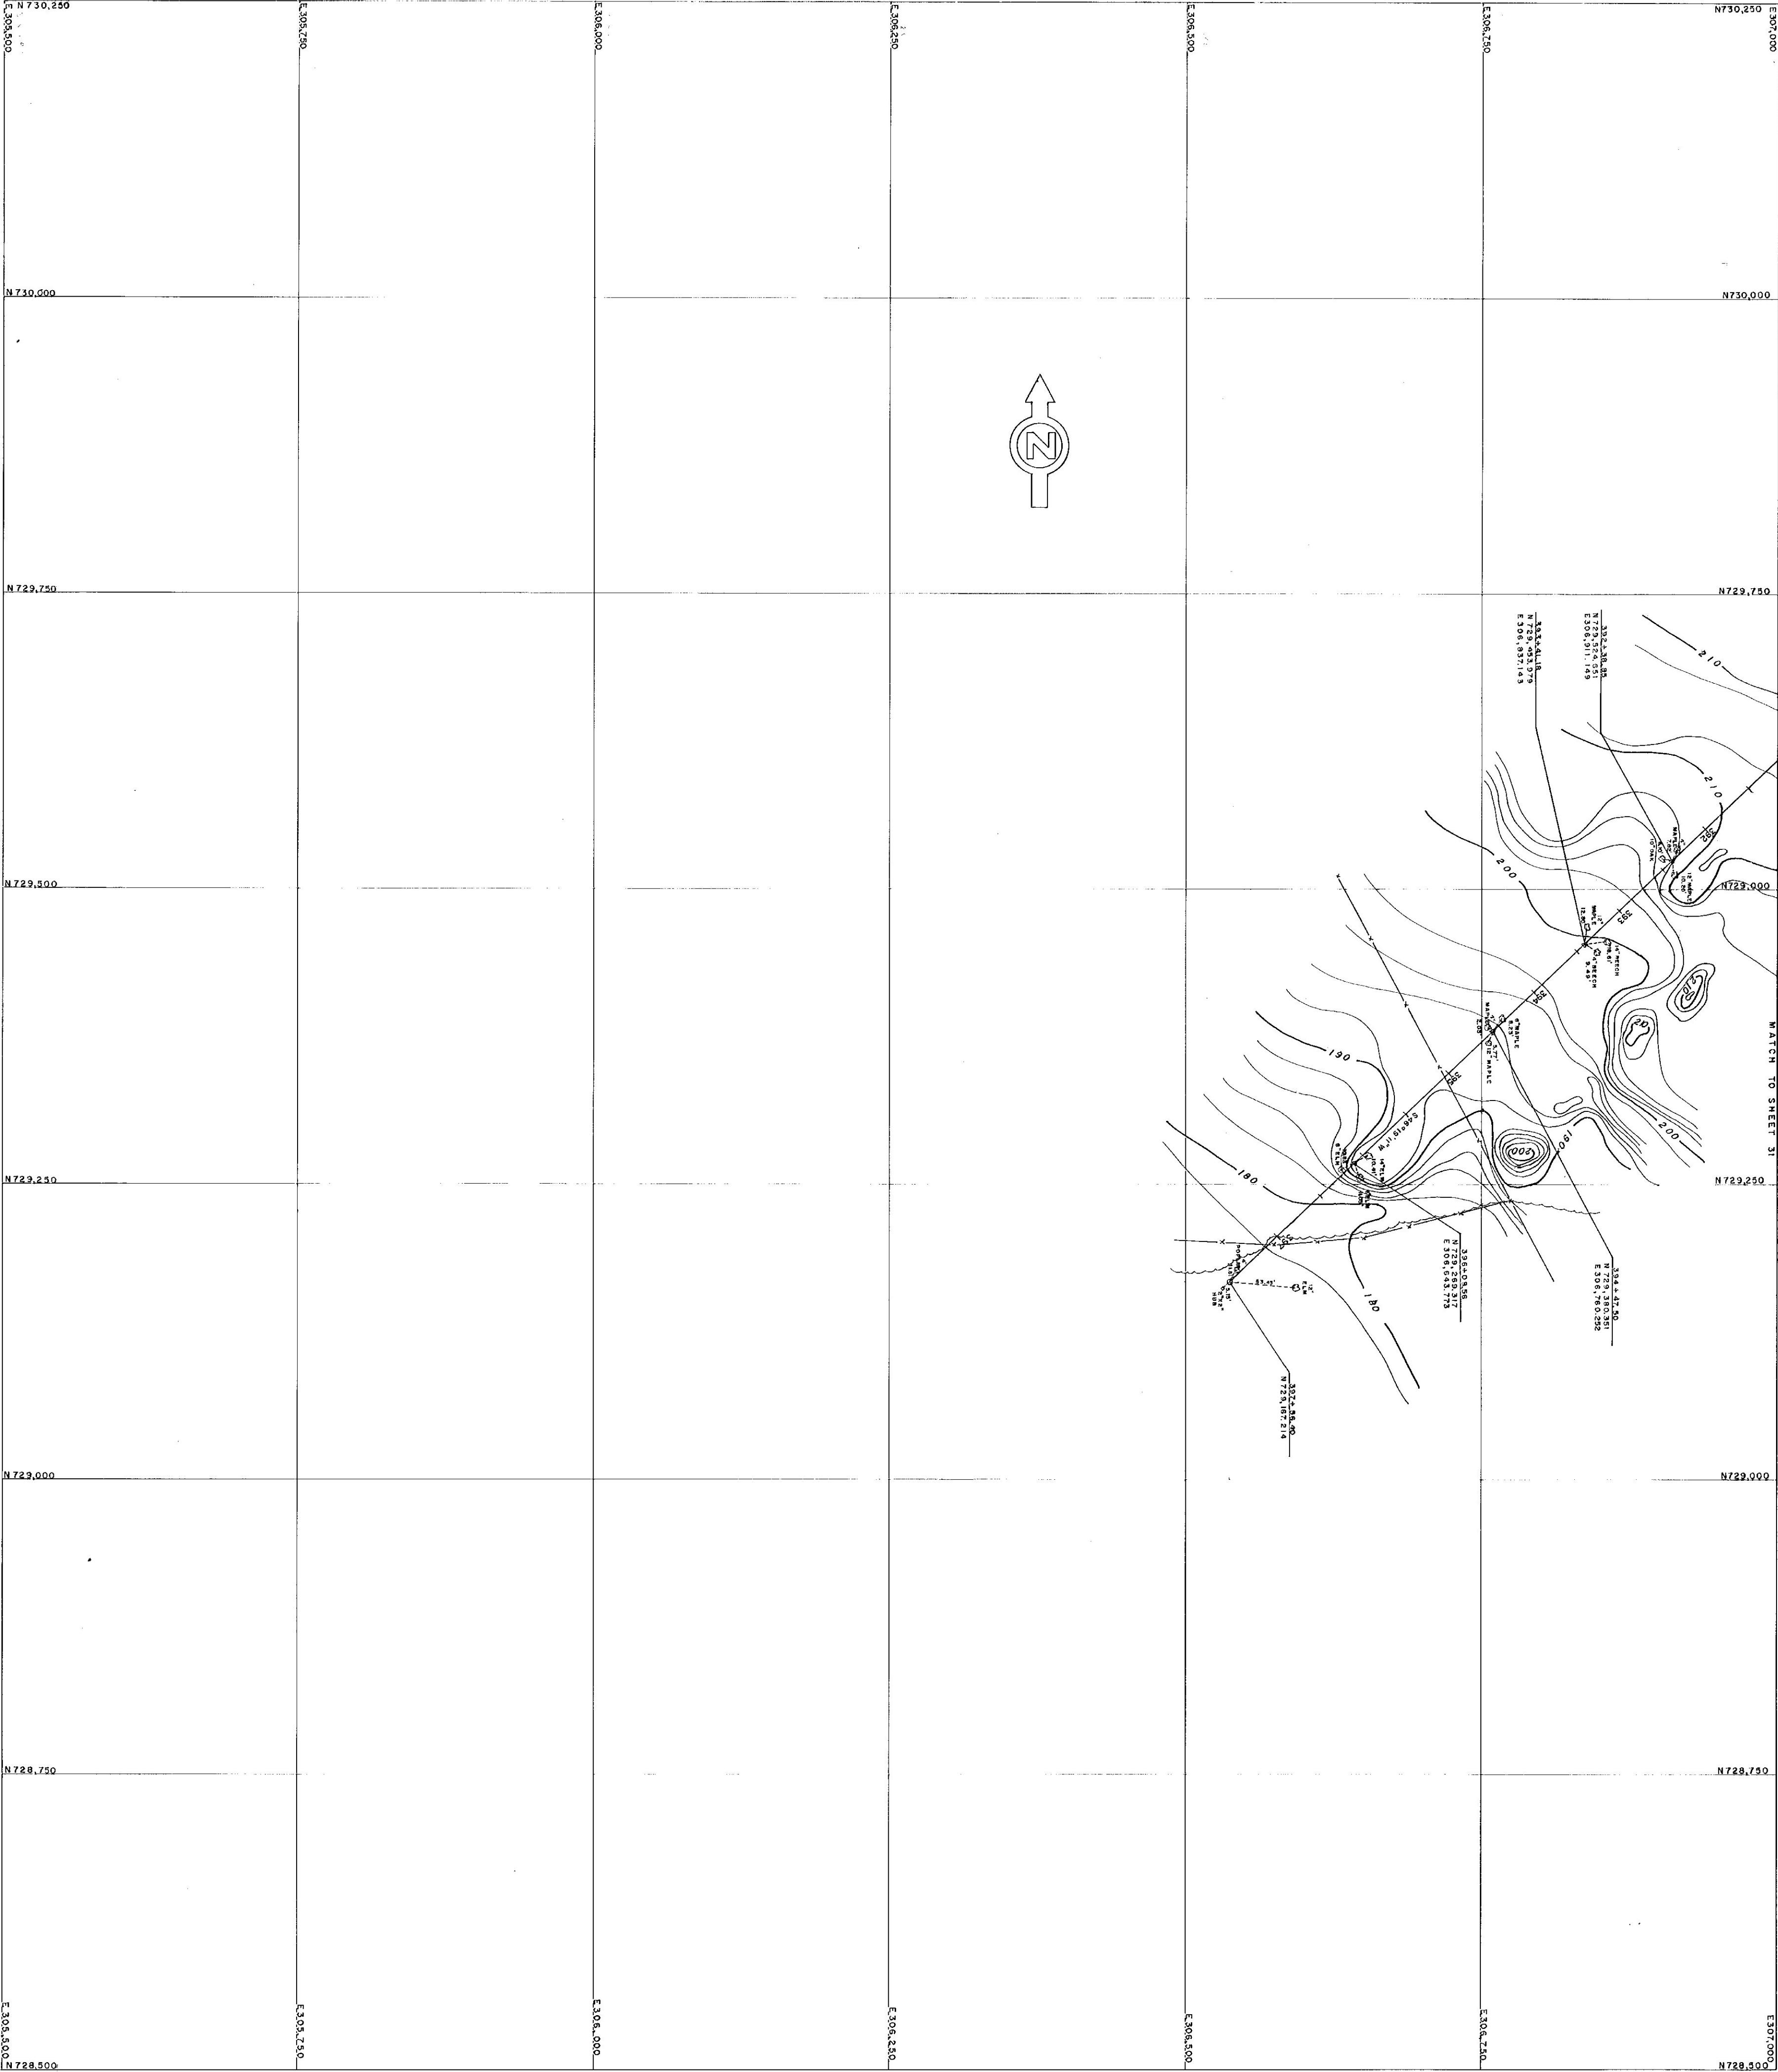

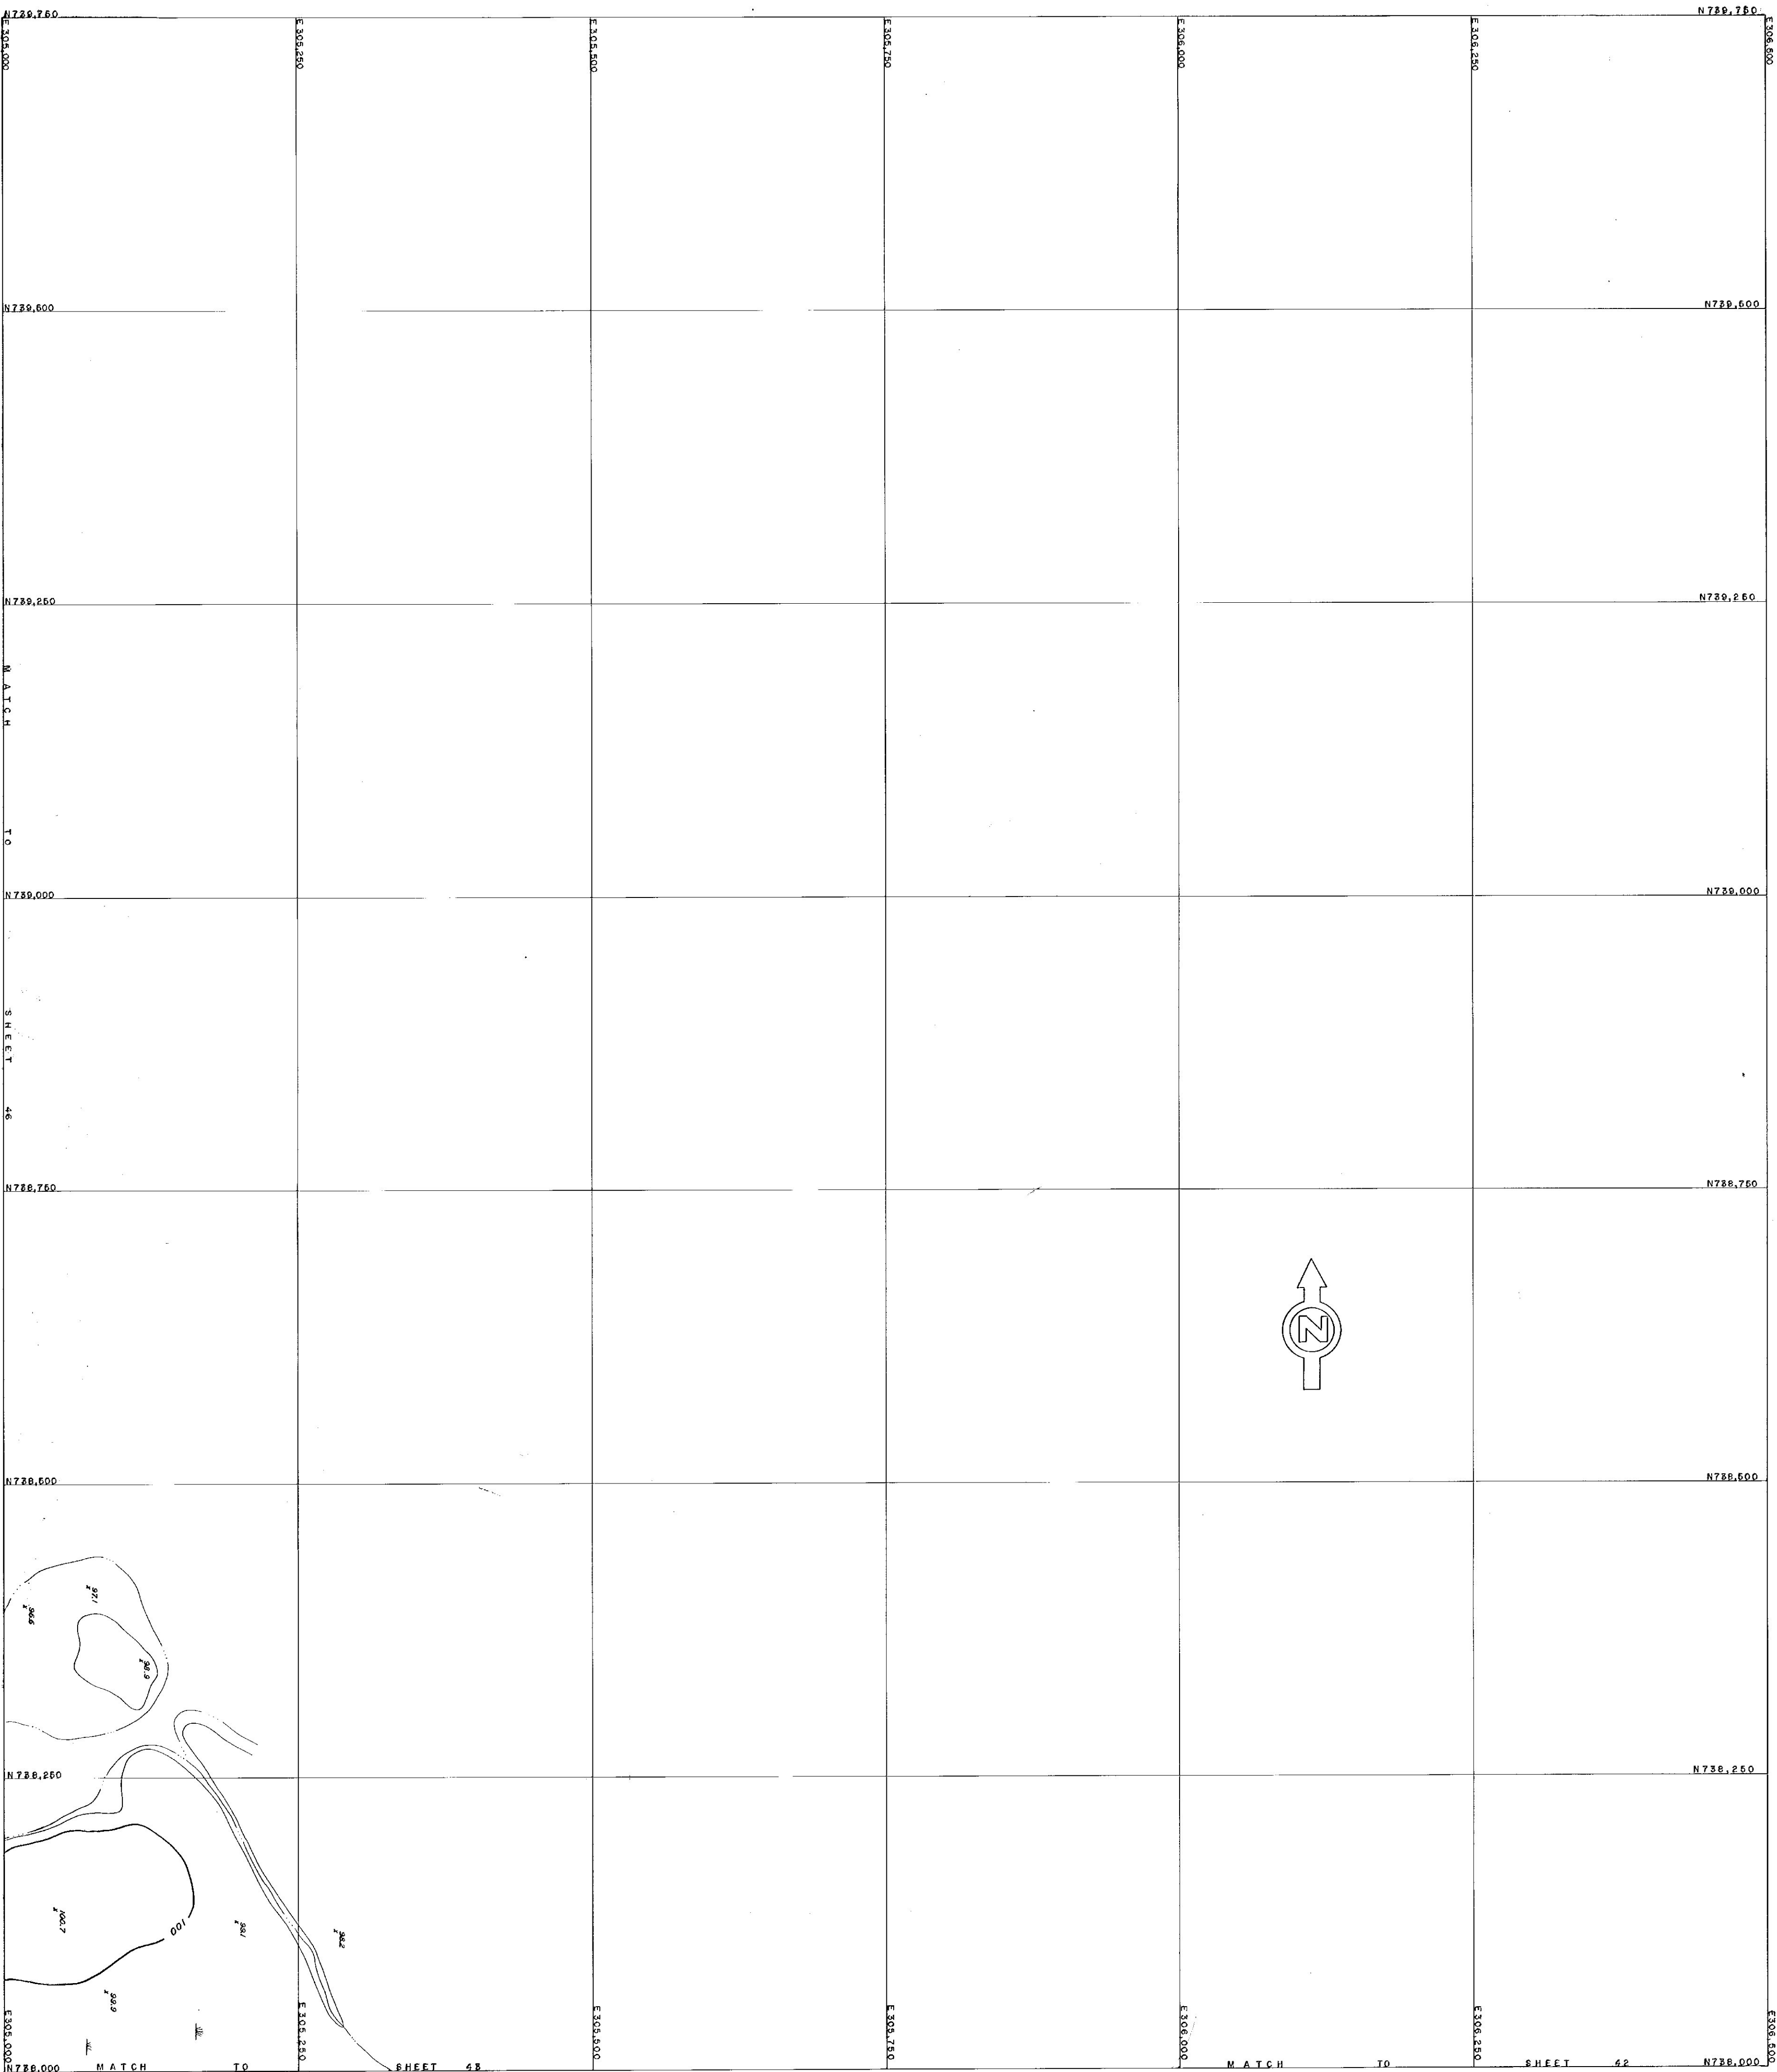

VERMONT DEPARTMENT
OF HIGHWAYS
TOPOGRAPHIC MAP
BURLINGTON
ST-0223 (1)
BLAUVELT ENGINEERING CO.
CONSULTING ENGINEERS
DATE 2/6/00
SHEET 46A OF 52
PHOTOGRAPHY BY
AMERICAN SURVEYING, INC.

BURLINGTON BELT LINE PROJECT AP 0223 (I)

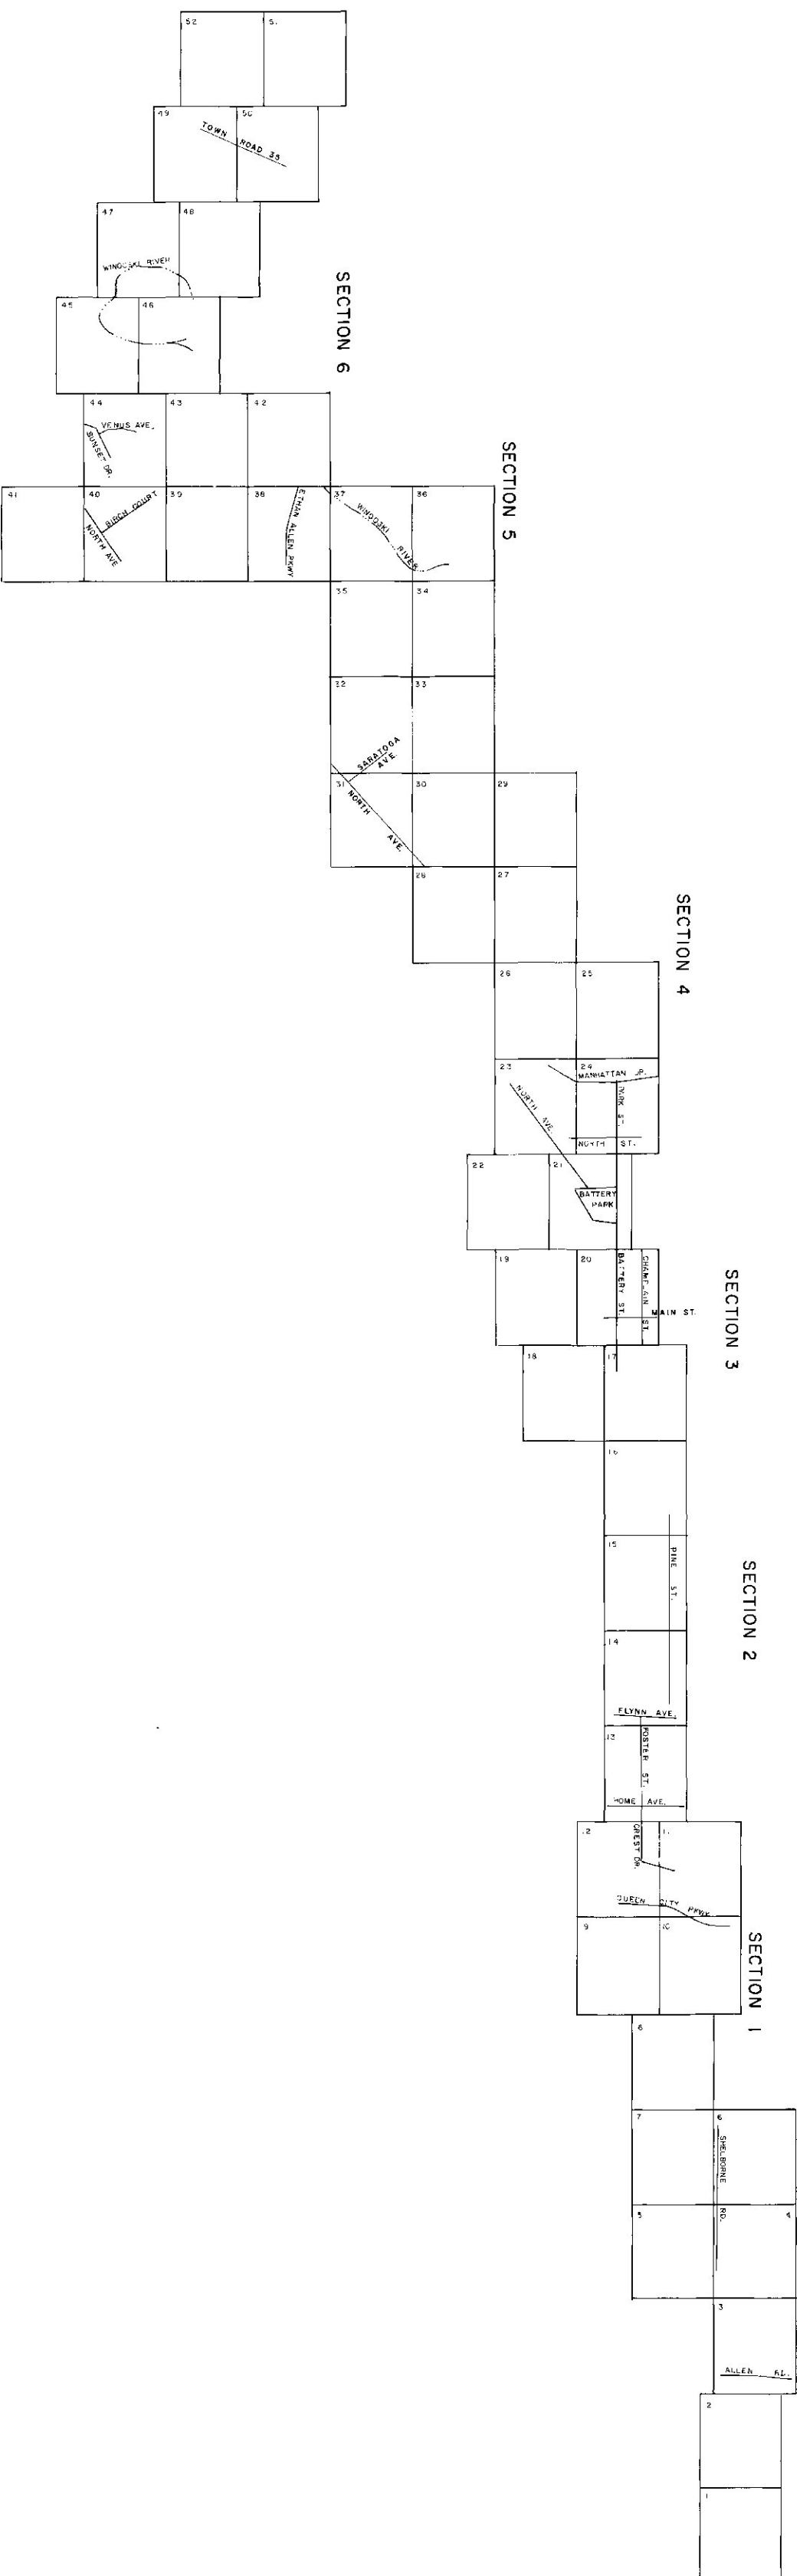

VERMONT DEPARTMENT
OF HIGHWAYS
INDEX OF TOPOGRAPHIC MAPS
BURLINGTON
AP-0223 (I)

SCALE
0 5000 FT.

BLAUVELT ENGINEERING CO.
CONSULTING ENGINEERS

PHOTODUPLICATION BY
AMERICAN AIR SURVEYS, INC.

DATE 260 INDEX