


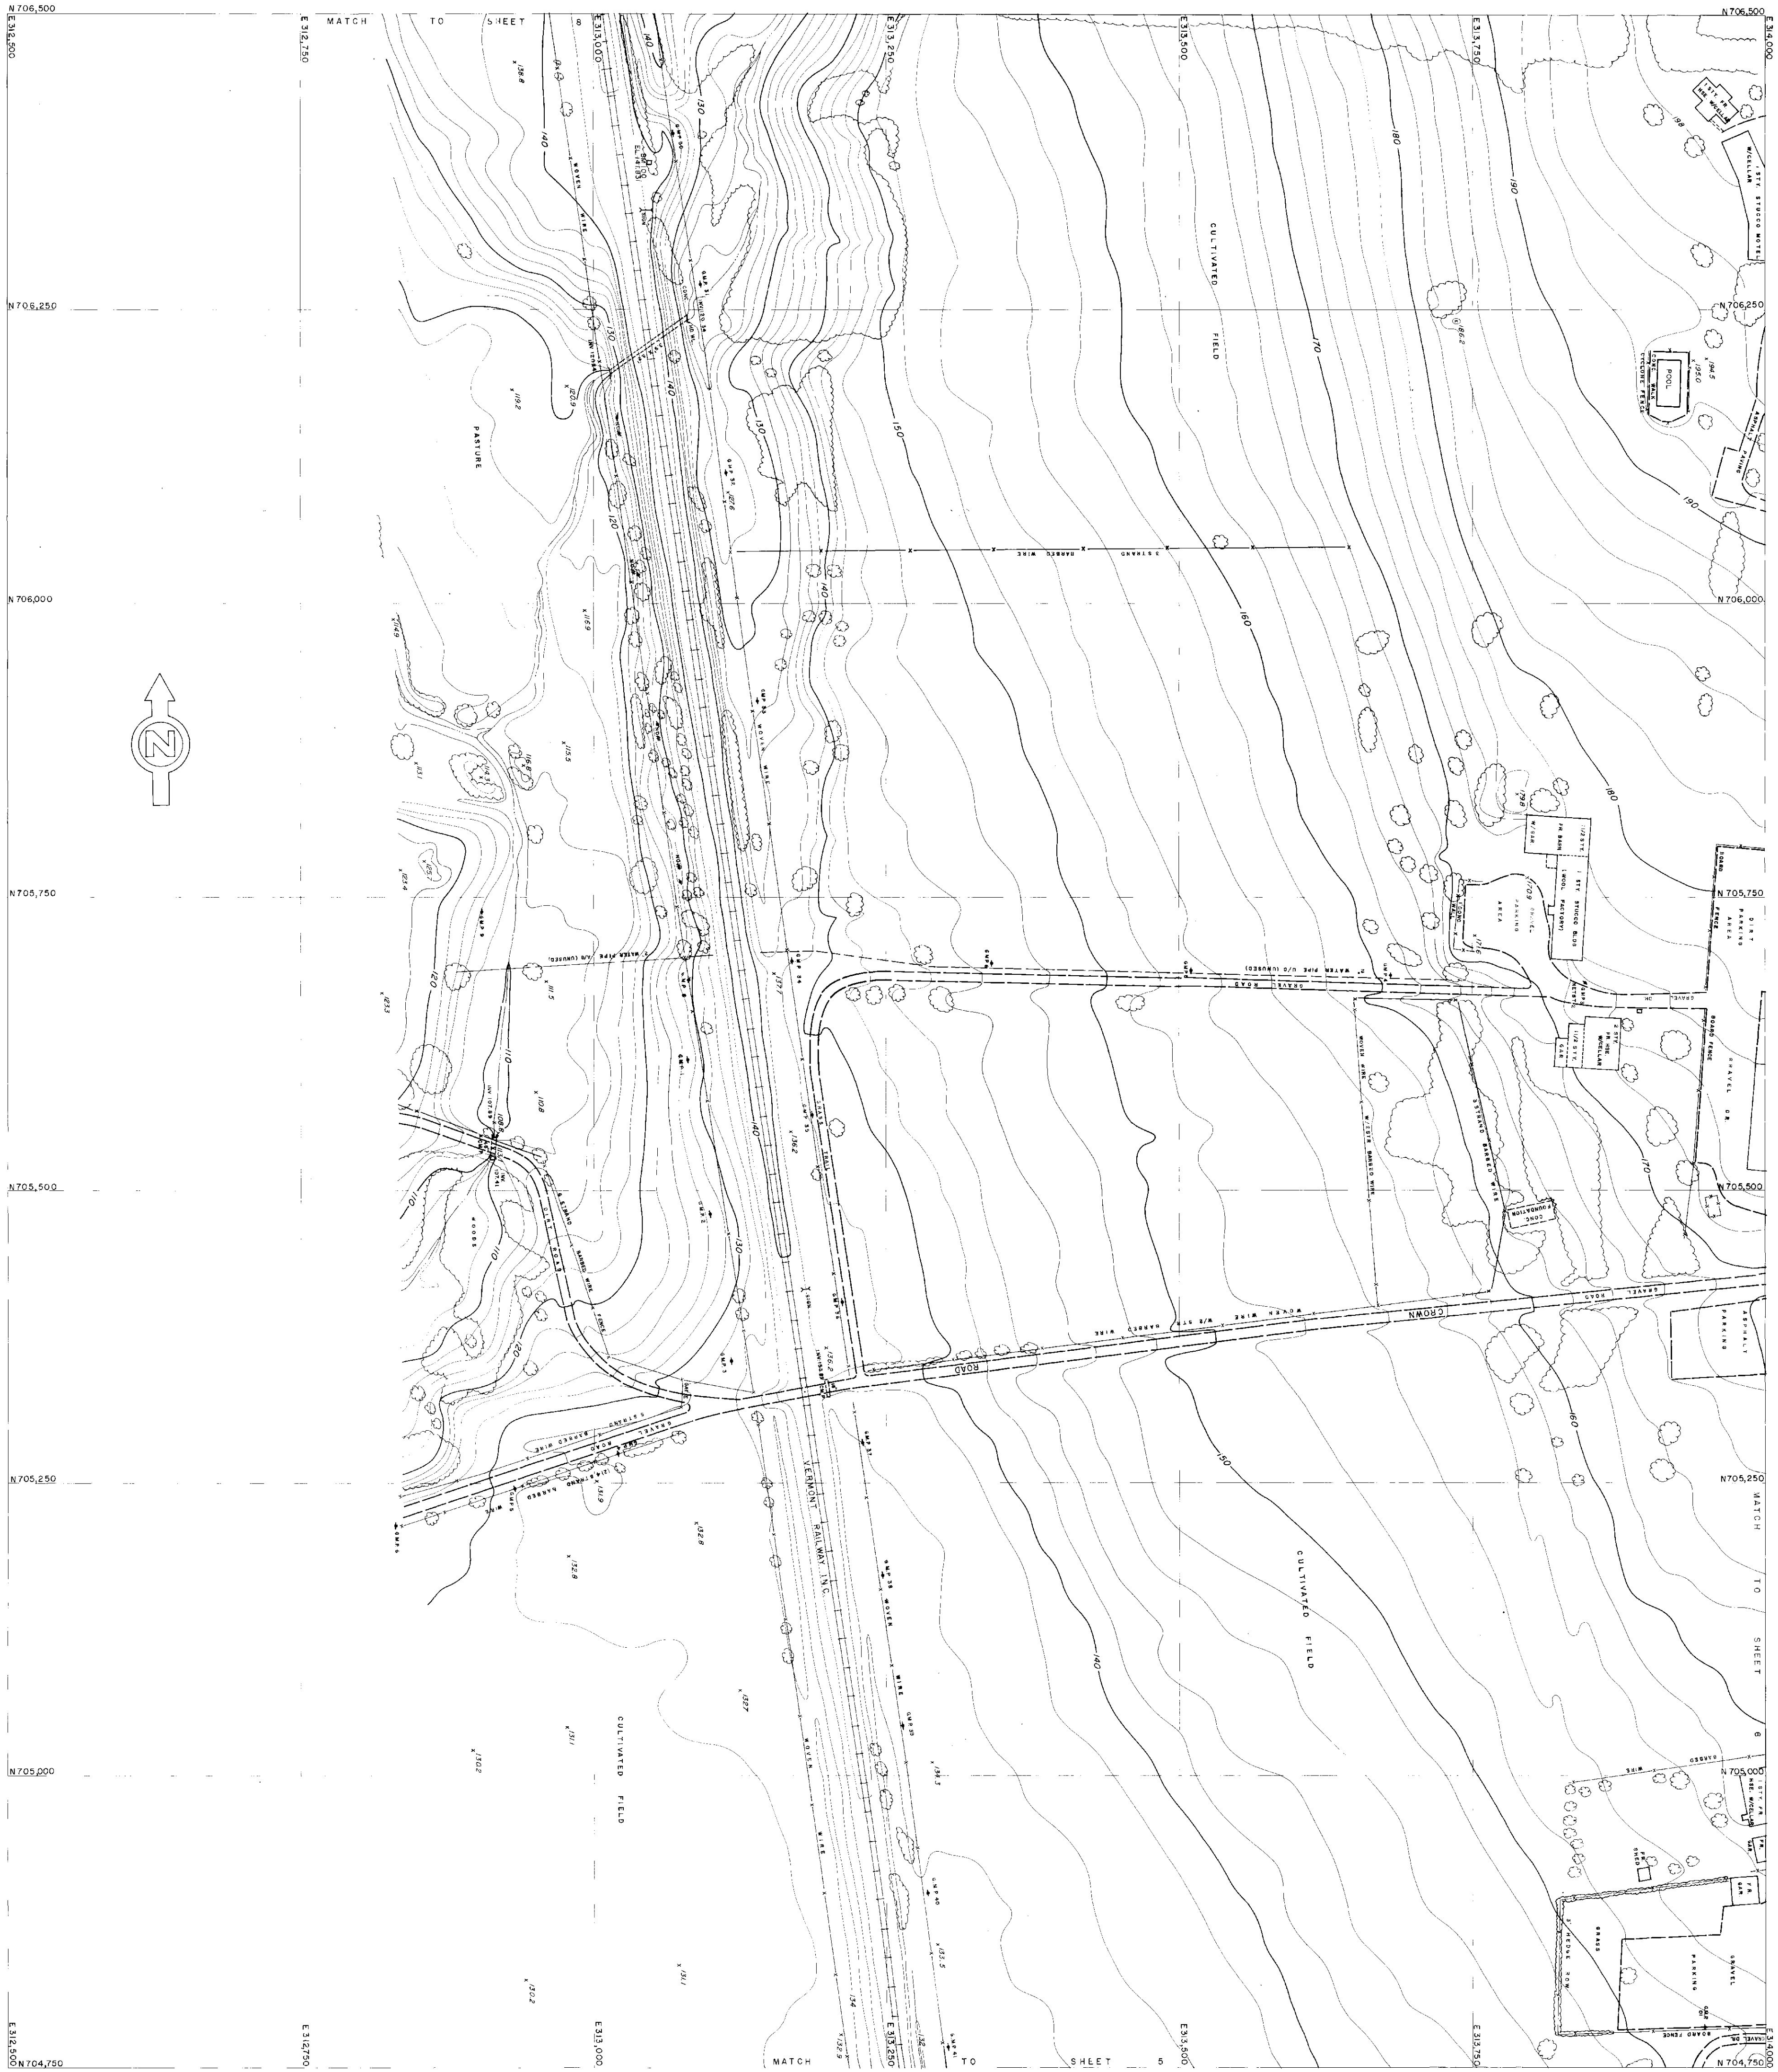

VERMONT DEPARTMENT
OF HIGHWAYS
TOPOGRAPHIC MAP
BURLINGTON
ST-0223 (I)

PHOTOGRAPHED BY
AMERICAN AIR SURVEYS, INC.
BLAUVELT ENGINEERING CO.
CONSULTING ENGINEERS

DATE 2000 SHEET 7 OF 52