



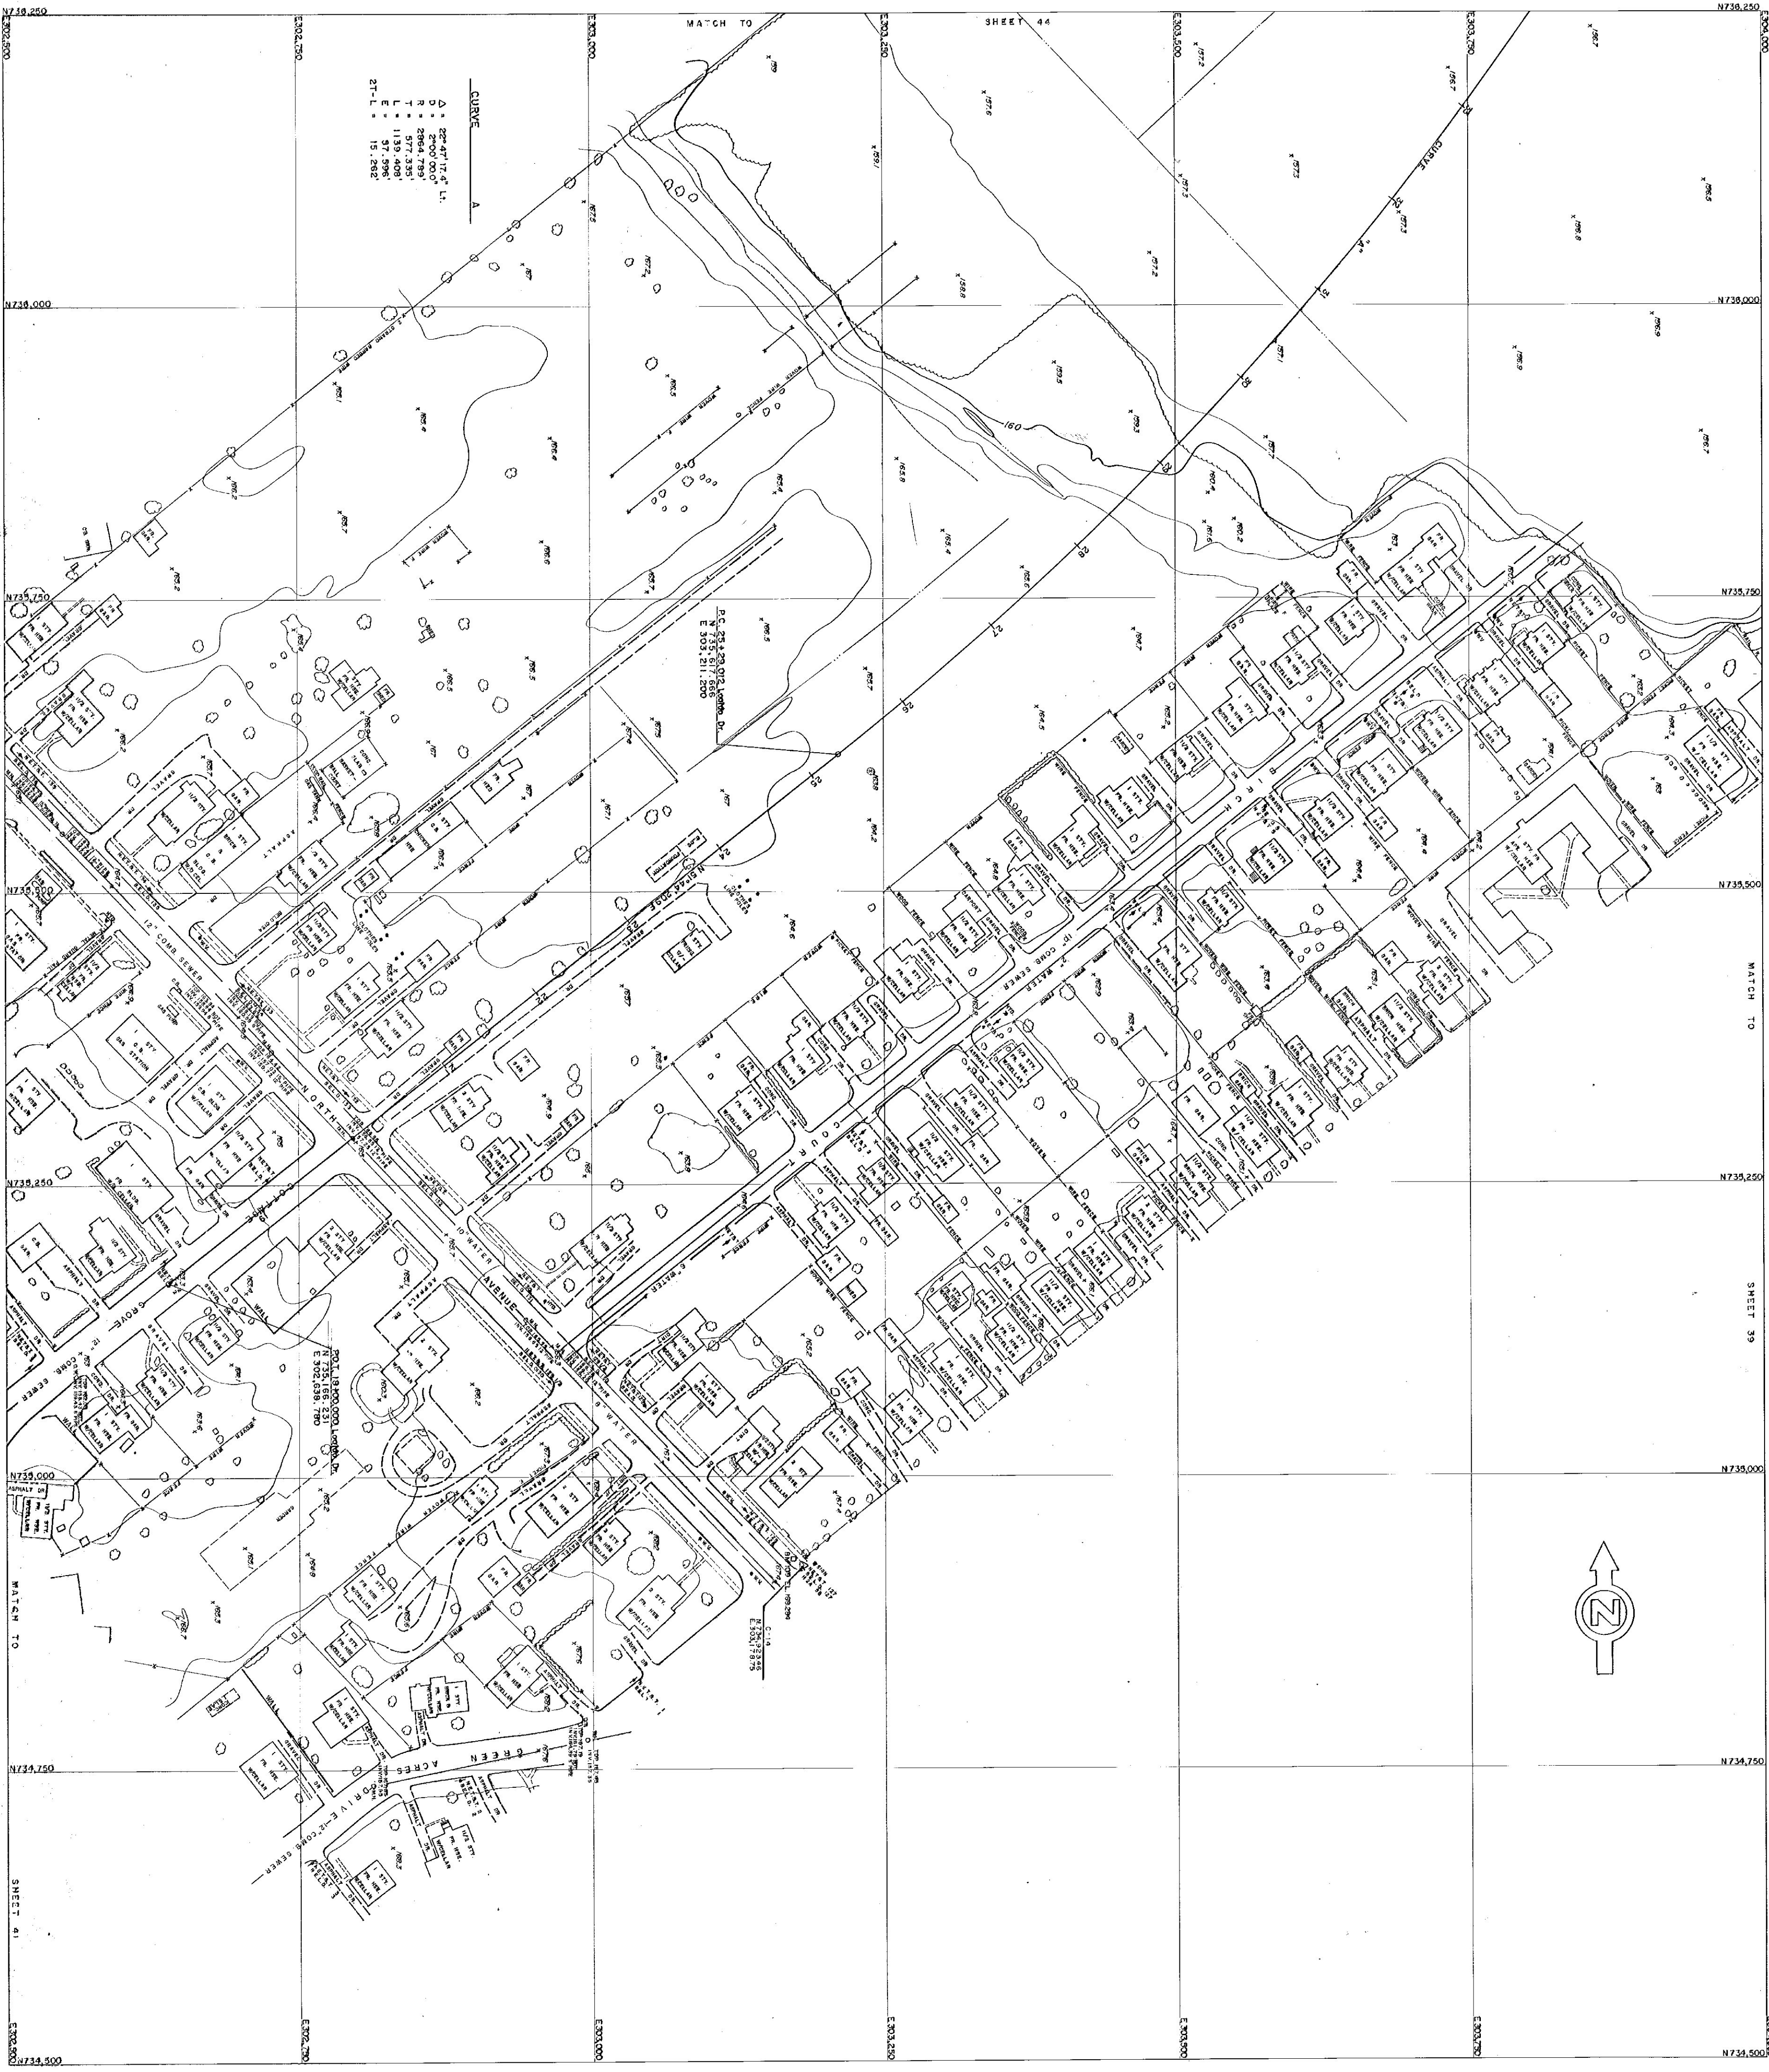

CURVE
 A
 Δ = 22° 47' 17.4" L.
 D = 250.000'
 T = 277.333'
 L = 1139.408'
 E = 37.296'
 27-L = 15.262'

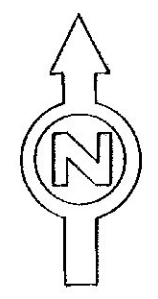

VERMONT DEPARTMENT
 OF HIGHWAYS

TOPOGRAPHIC MAP

BURLINGTON
 ST-0223 (1)

SCALE
 0 50 100 FT.

BLANDFILL ENGINEERING CO.
 CONSULTING ENGINEERS

PHOTOGRAPHY BY
 AMERICAN AIR SURVEYS, INC.

DATE 260 SHEET 40 OF 52