


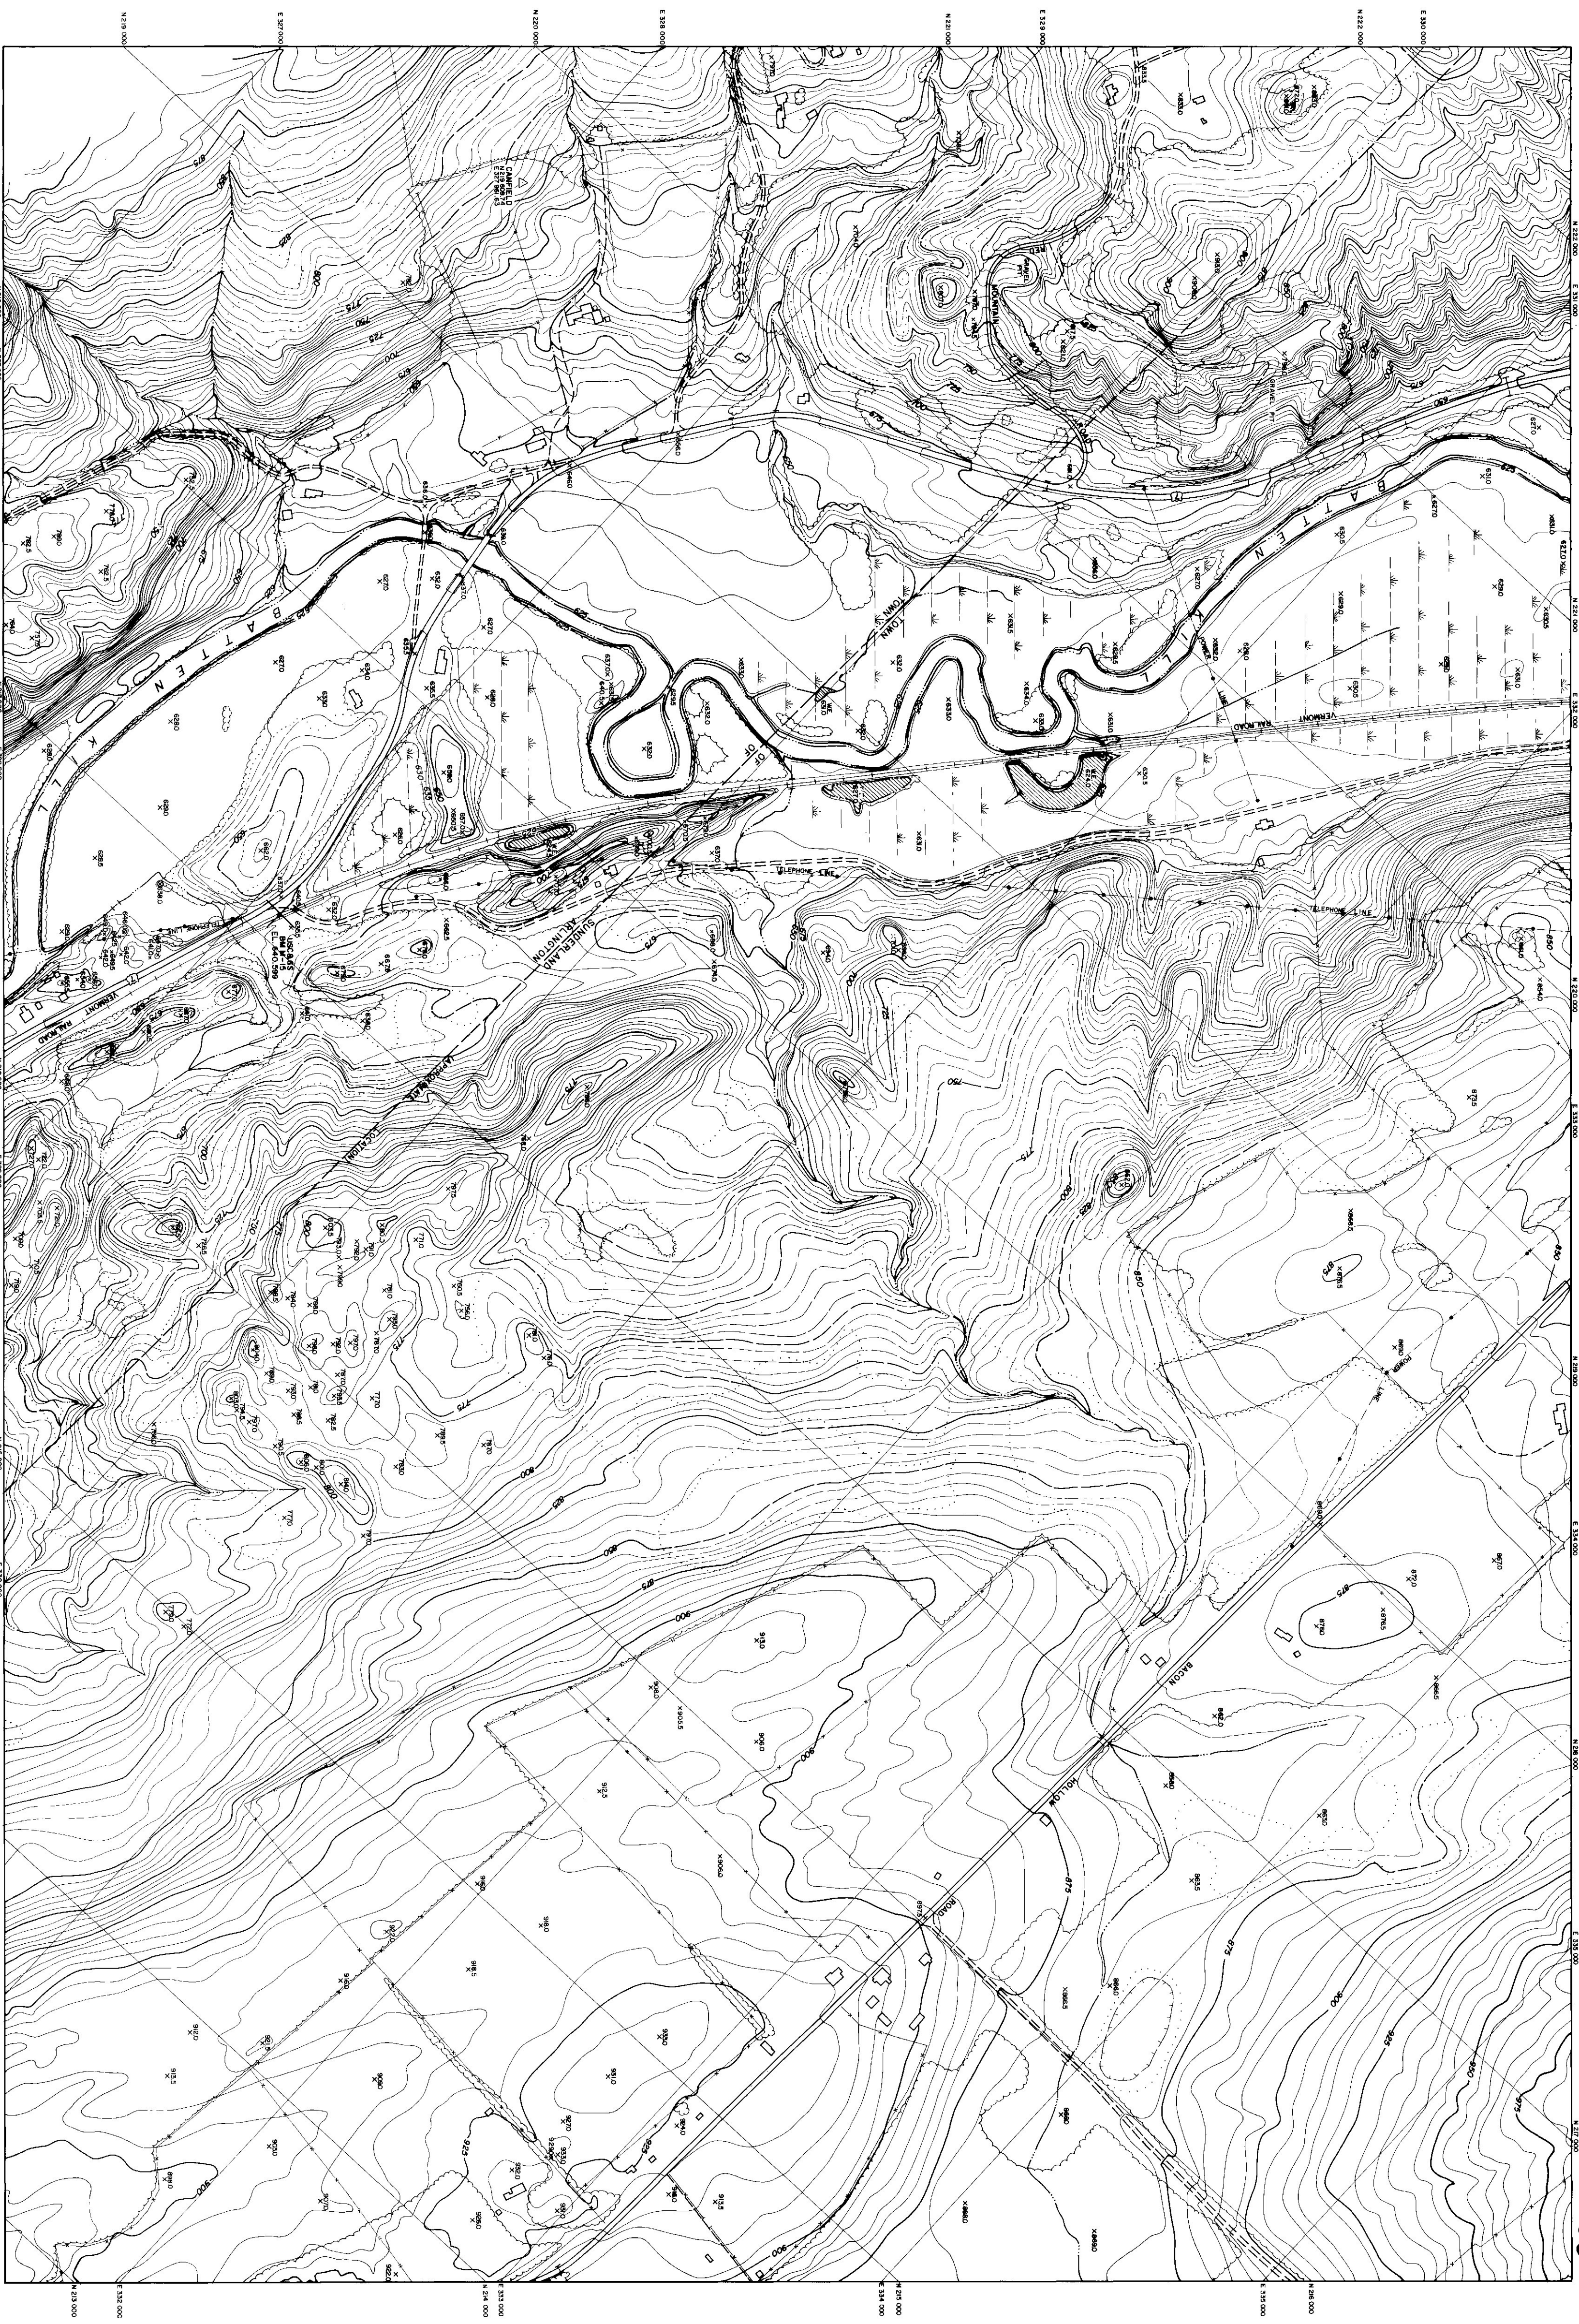

CONTR. BY: MASSACHUSETTS HIGHWAYS
LEWIS & DICKERSON ASSOCIATES
CIVIL ENGINEERS
WATERTOWN, N.Y.

263

VERTICAL DATUM: MEAN SEA LEVEL, 1989 GENERAL ADJUSTMENT
DATE OF PHOTOGRAPHY: 3/29/87 & 3/27/88
VERMONT COORDINATE SYSTEM
SCALE: 1"=200'
0 200 400 600 800

STATE OF VERMONT HIGHWAY DEPT.
ARLINGTON SUnderLAND
SHEET NO. 4 OF 40