


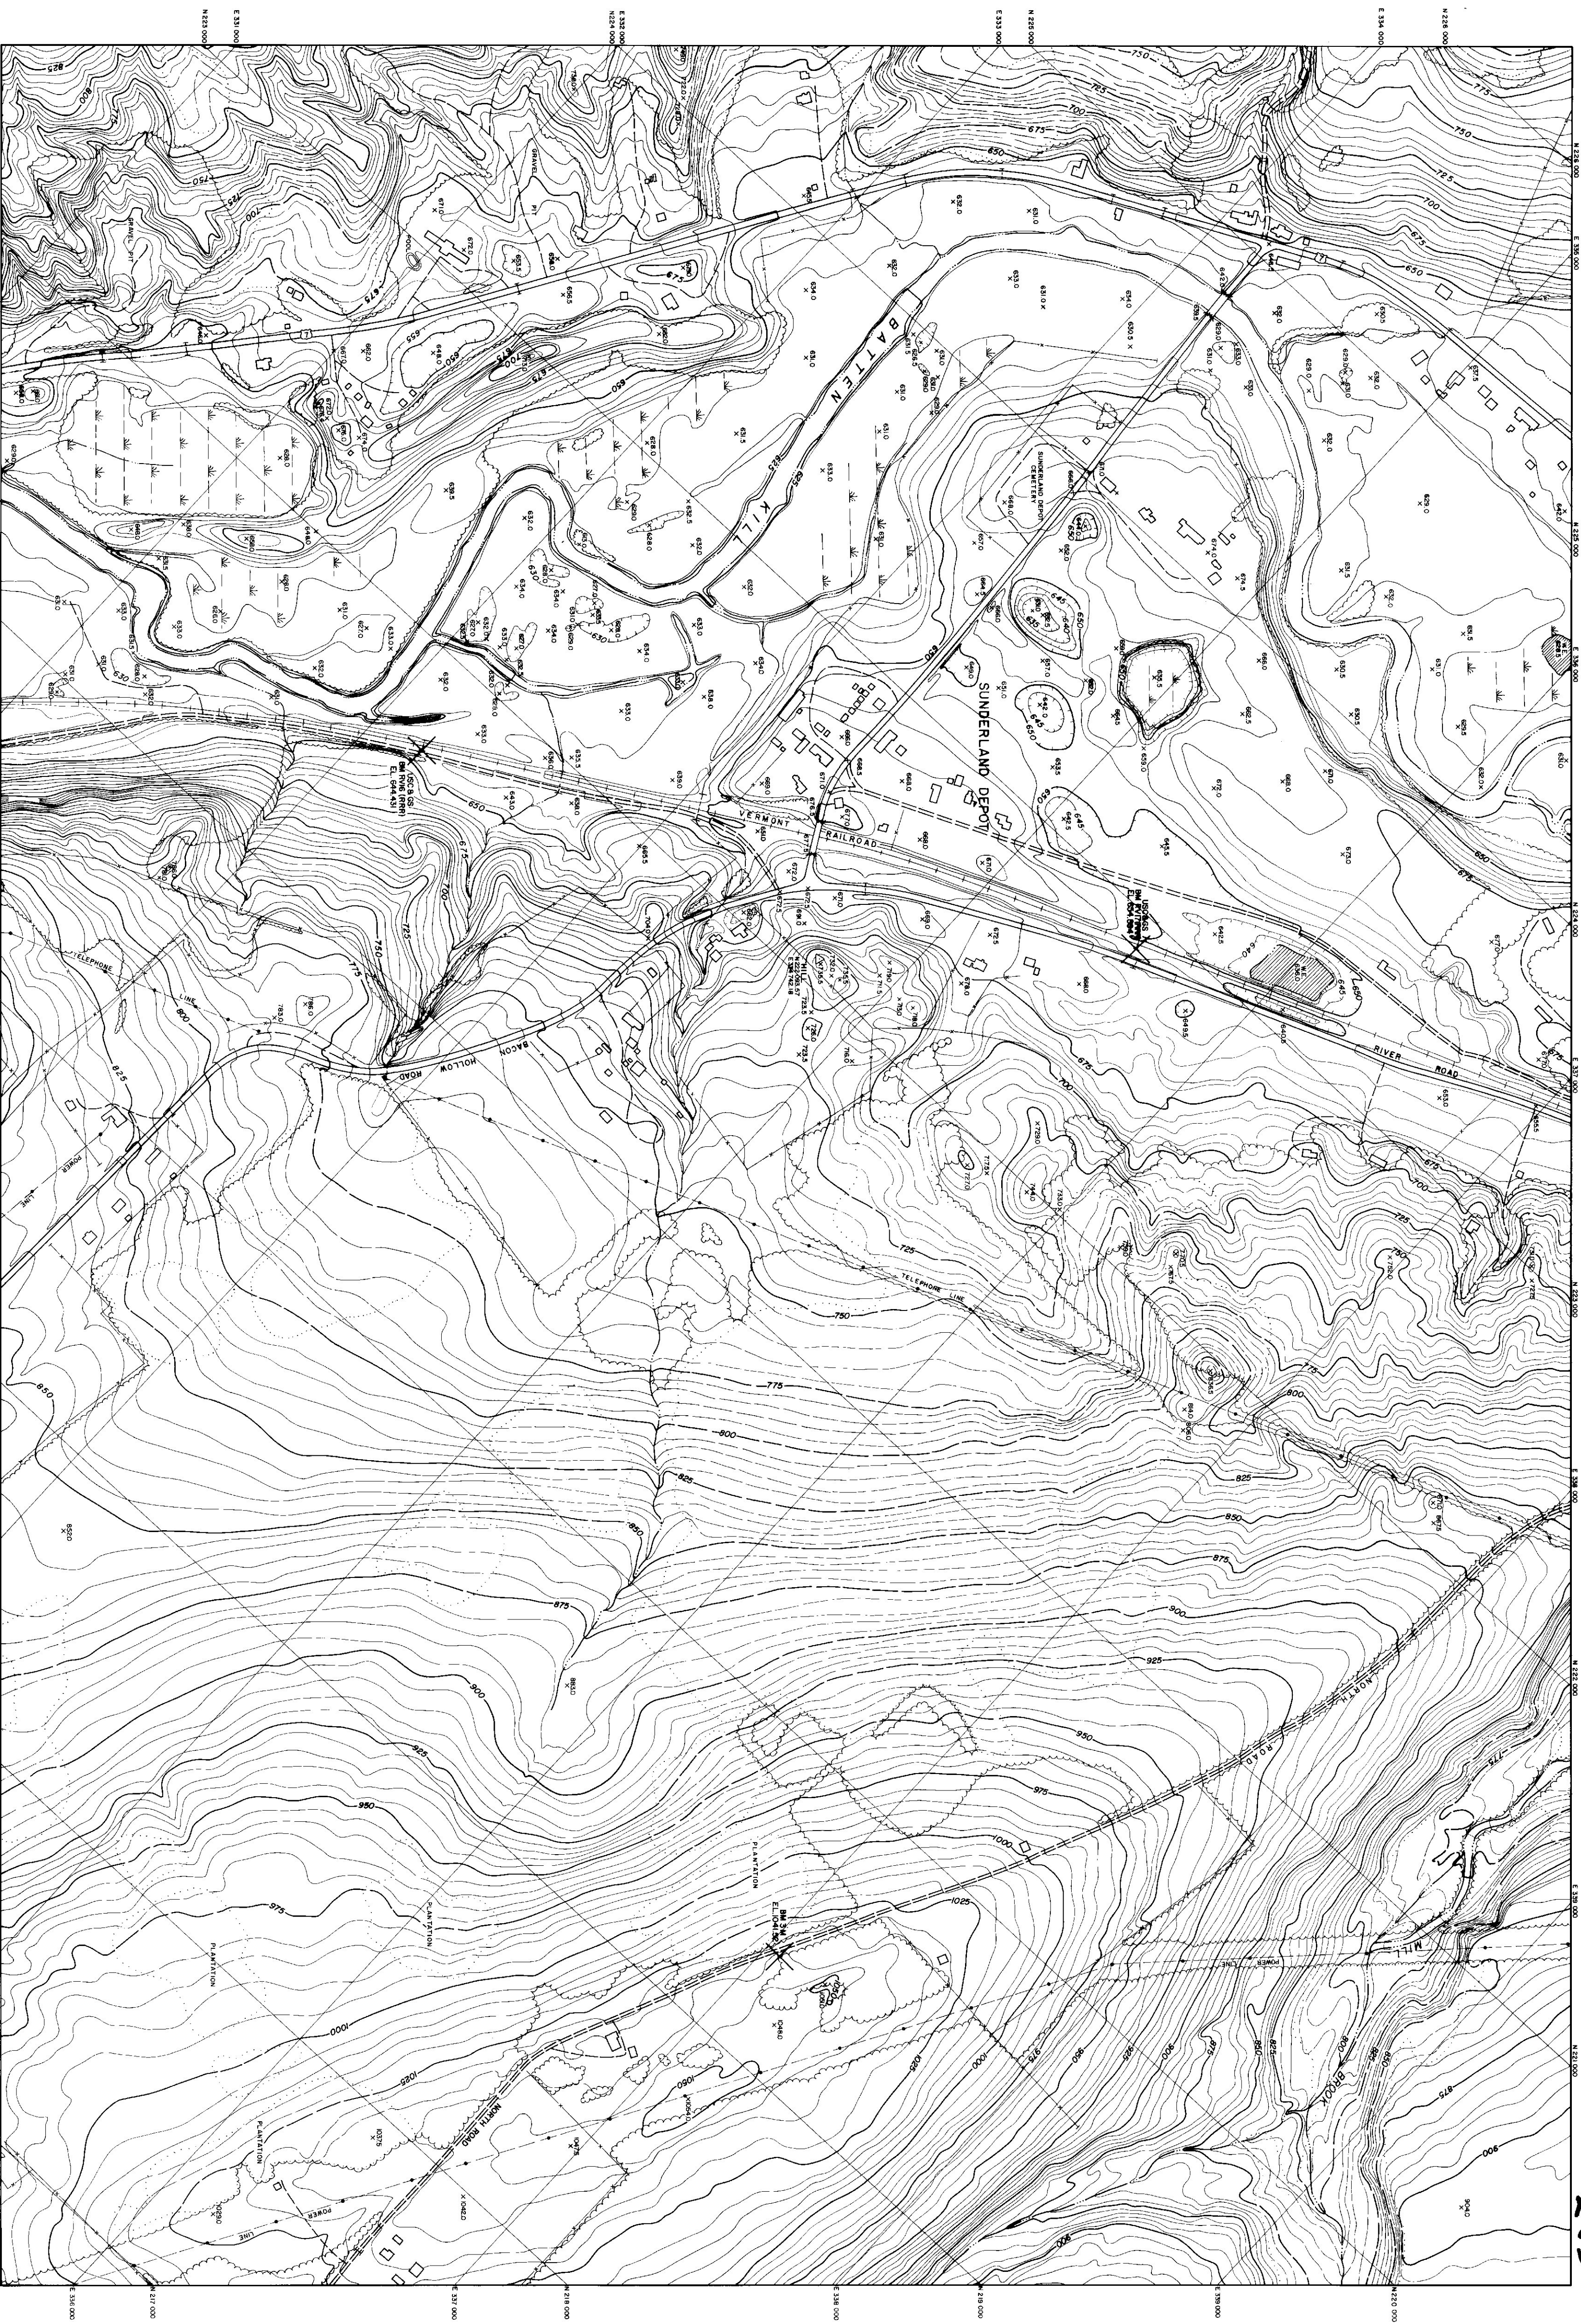

COMPILED BY PHOTOGRAMMETRIC METHODS
LEWIS & CLARK ASSOCIATES
CIVIL ENGINEERS
SUNDERLAND, VT.

263

SCALE 1"=1,000'
VERTICAL INTERVAL 100 FEET
DATE OF PHOTOGRAPHY 12/27/83 5/2/84

STATE OF VERMONT HIGHWAY DEPT.
SUNDERLAND
SHEET NO. 7 OF 40