


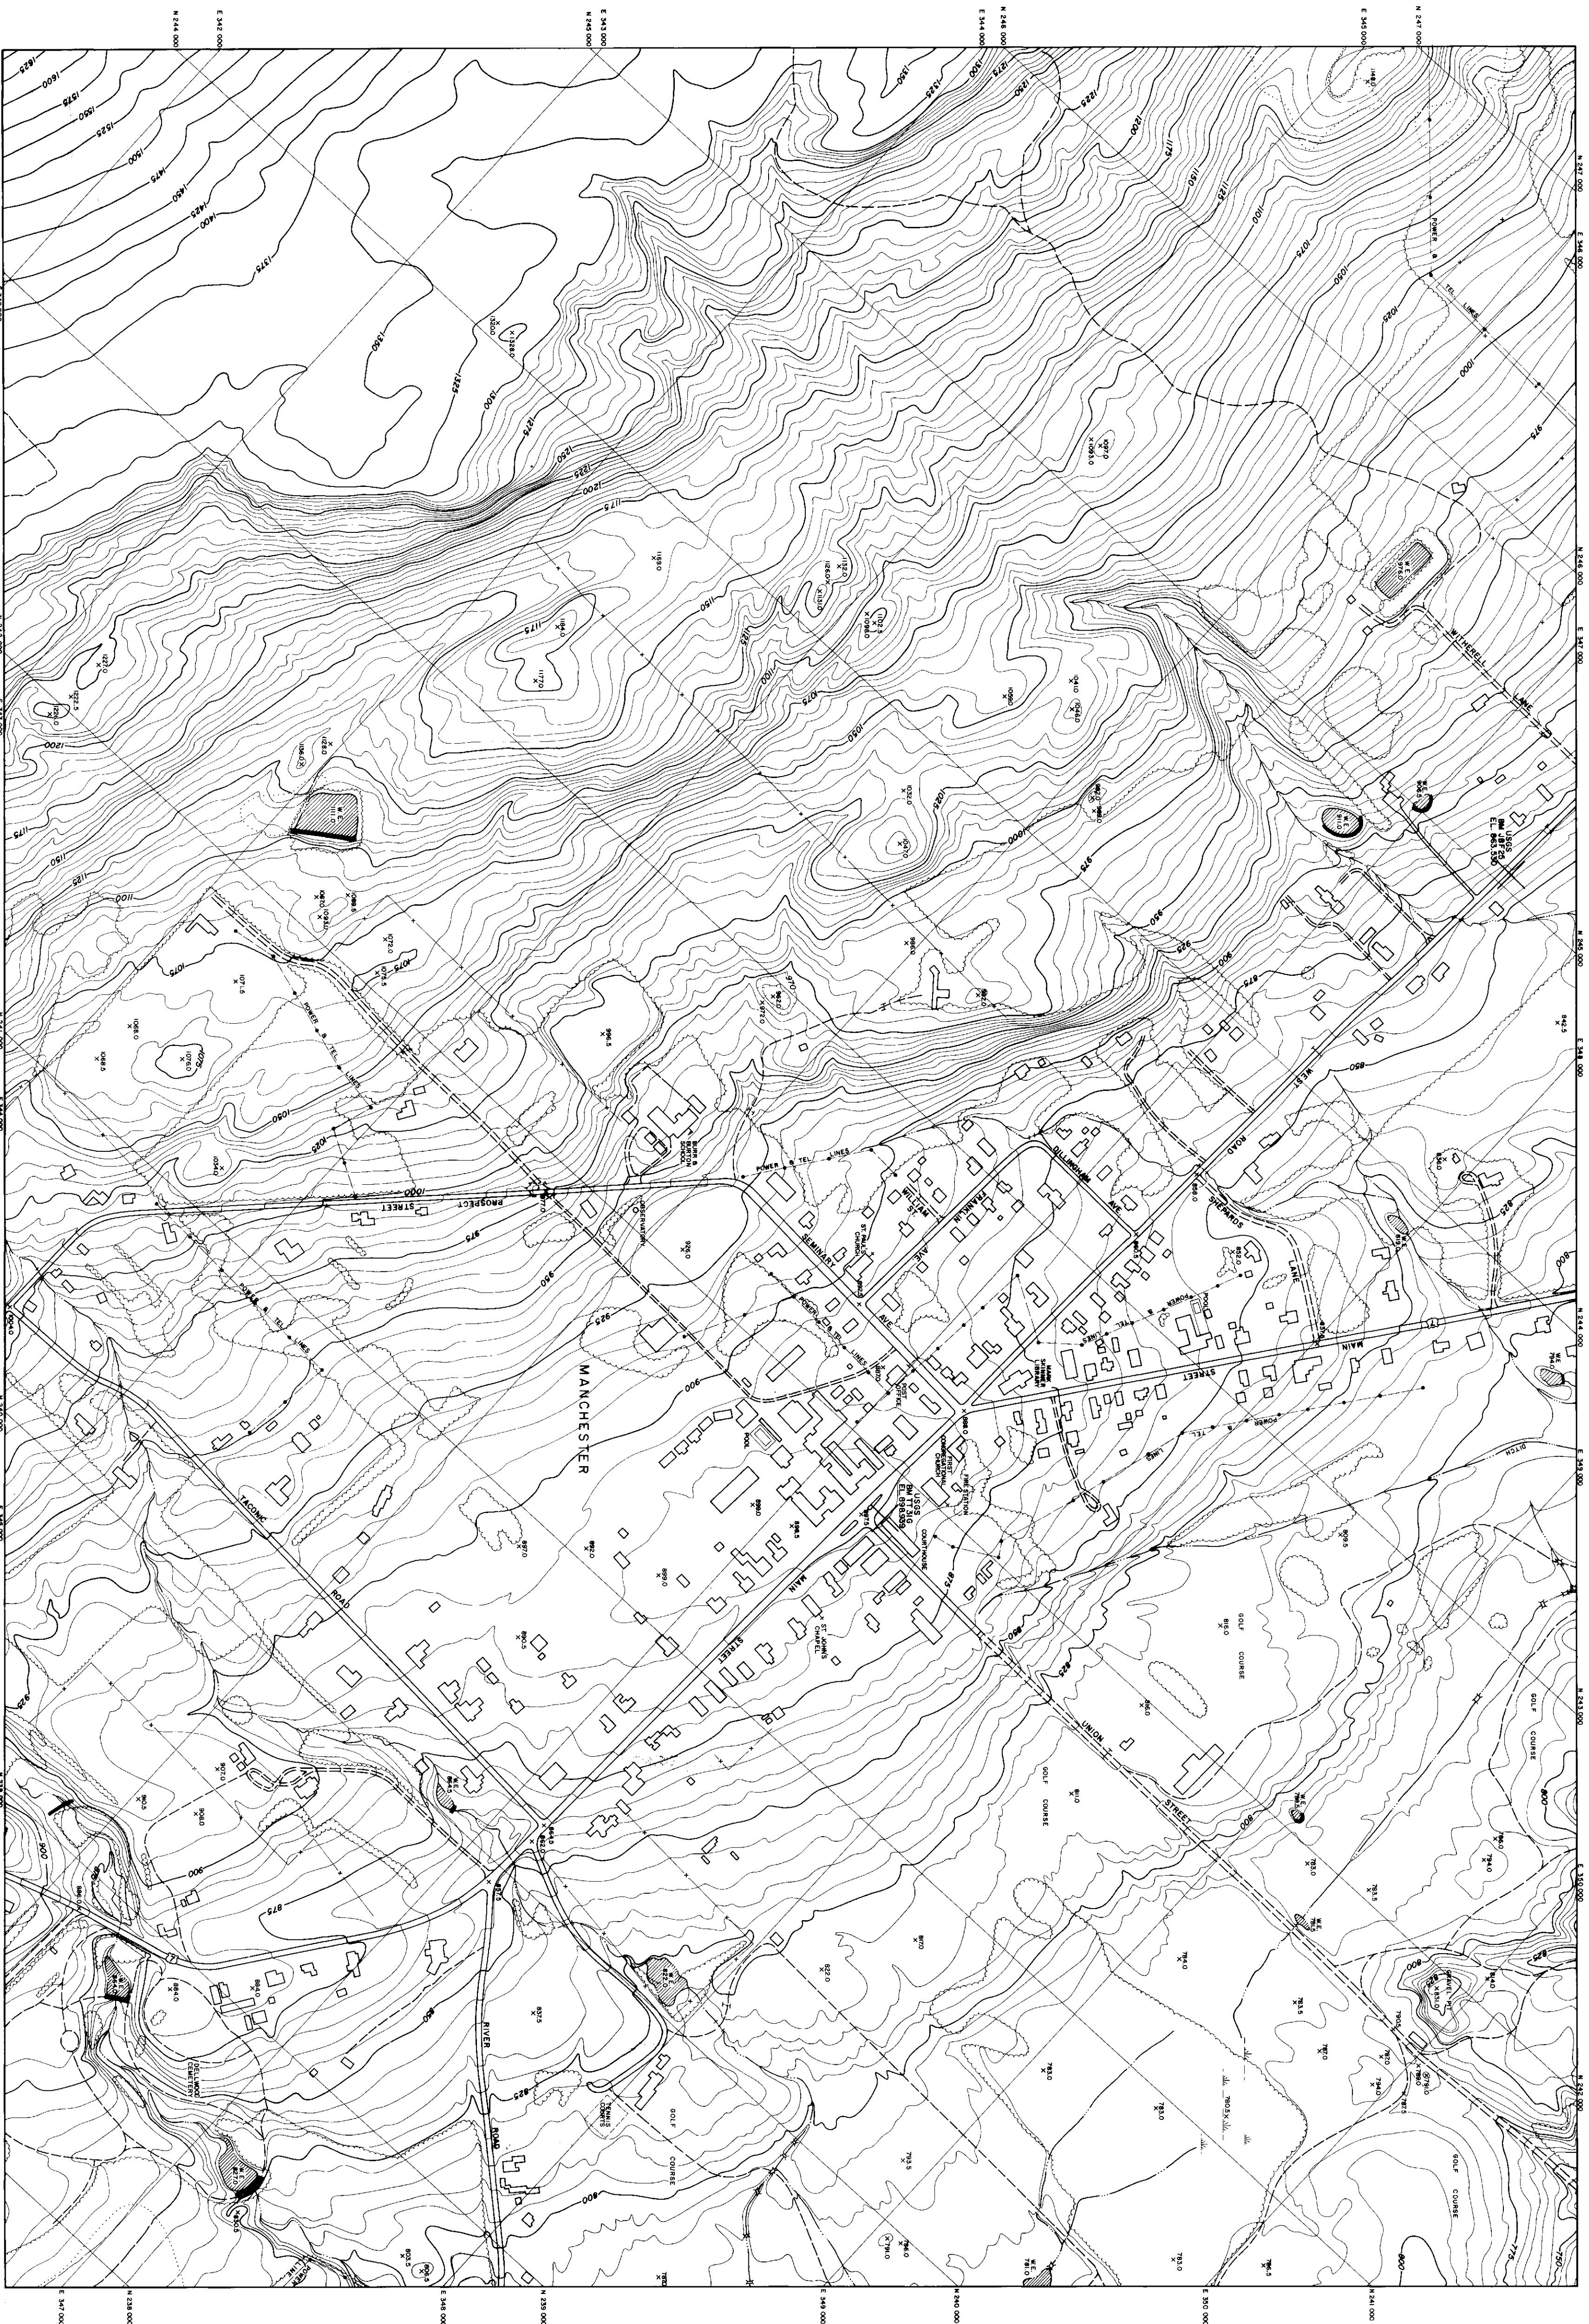

MANCHESTER, VERMONT
LEWIS & CLARK ASSOCIATES
CIVIL ENGINEERS
WATERTOWN, N.Y.

292

SCALE 1"=200'
VERTICAL DATUM MEAN SEA LEVEL, 1929 BENCH MARK
DATE OF PHOTOGRAPH 3/27/1929

STATE OF VERMONT HIGHWAY DEPT.
MANCHESTER
SHEET NO. 19 OF 40

Map of 1927