


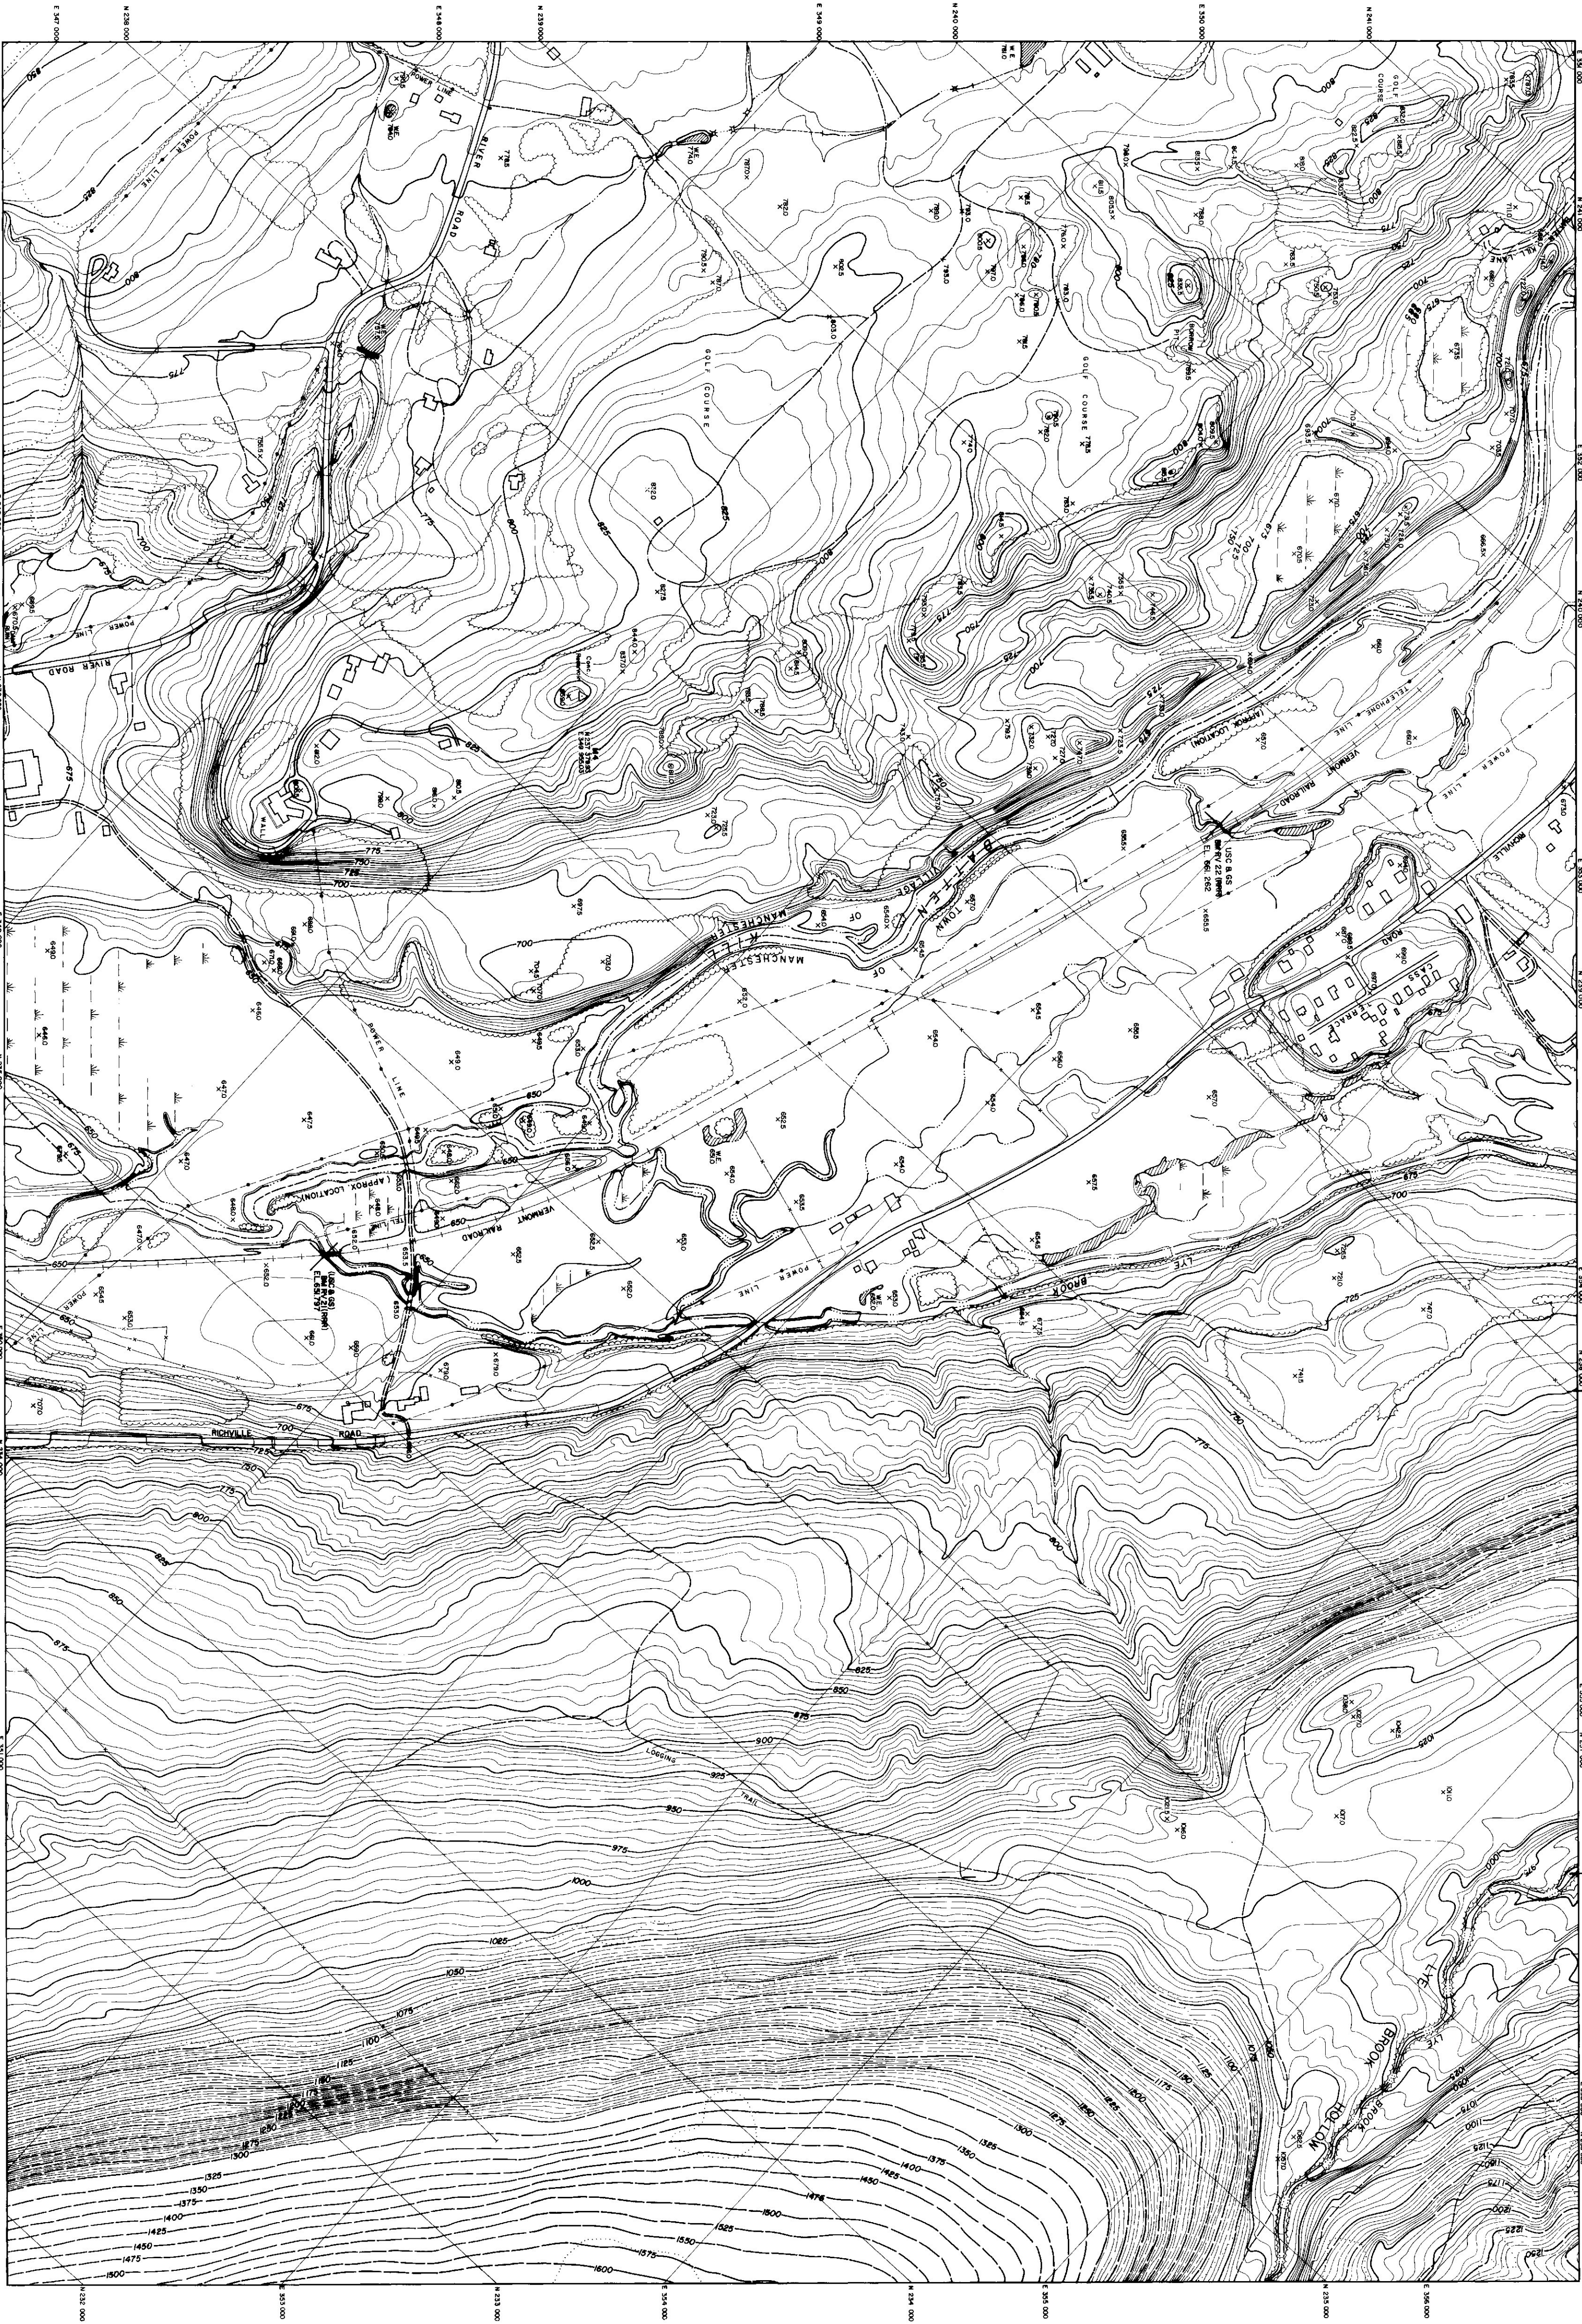

COMP. BY: B. J. BROWN, JR., M.S. 1953
CIVIL ENGINEERS
WATERBURY, N.Y.

392

VERTICAL DATUM: MEAN SEA LEVEL, 1929 GENERAL ADJUSTMENT
DATE OF PHOTOGRAPHY: 12/27/53
SCALE: 1" = 100'
VERMONT COORDINATE SYSTEM

STATE OF VERMONT HIGHWAY DEPT.
MANCHESTER
SHEET NO. 20 OF 40

1/1/54

263