


692

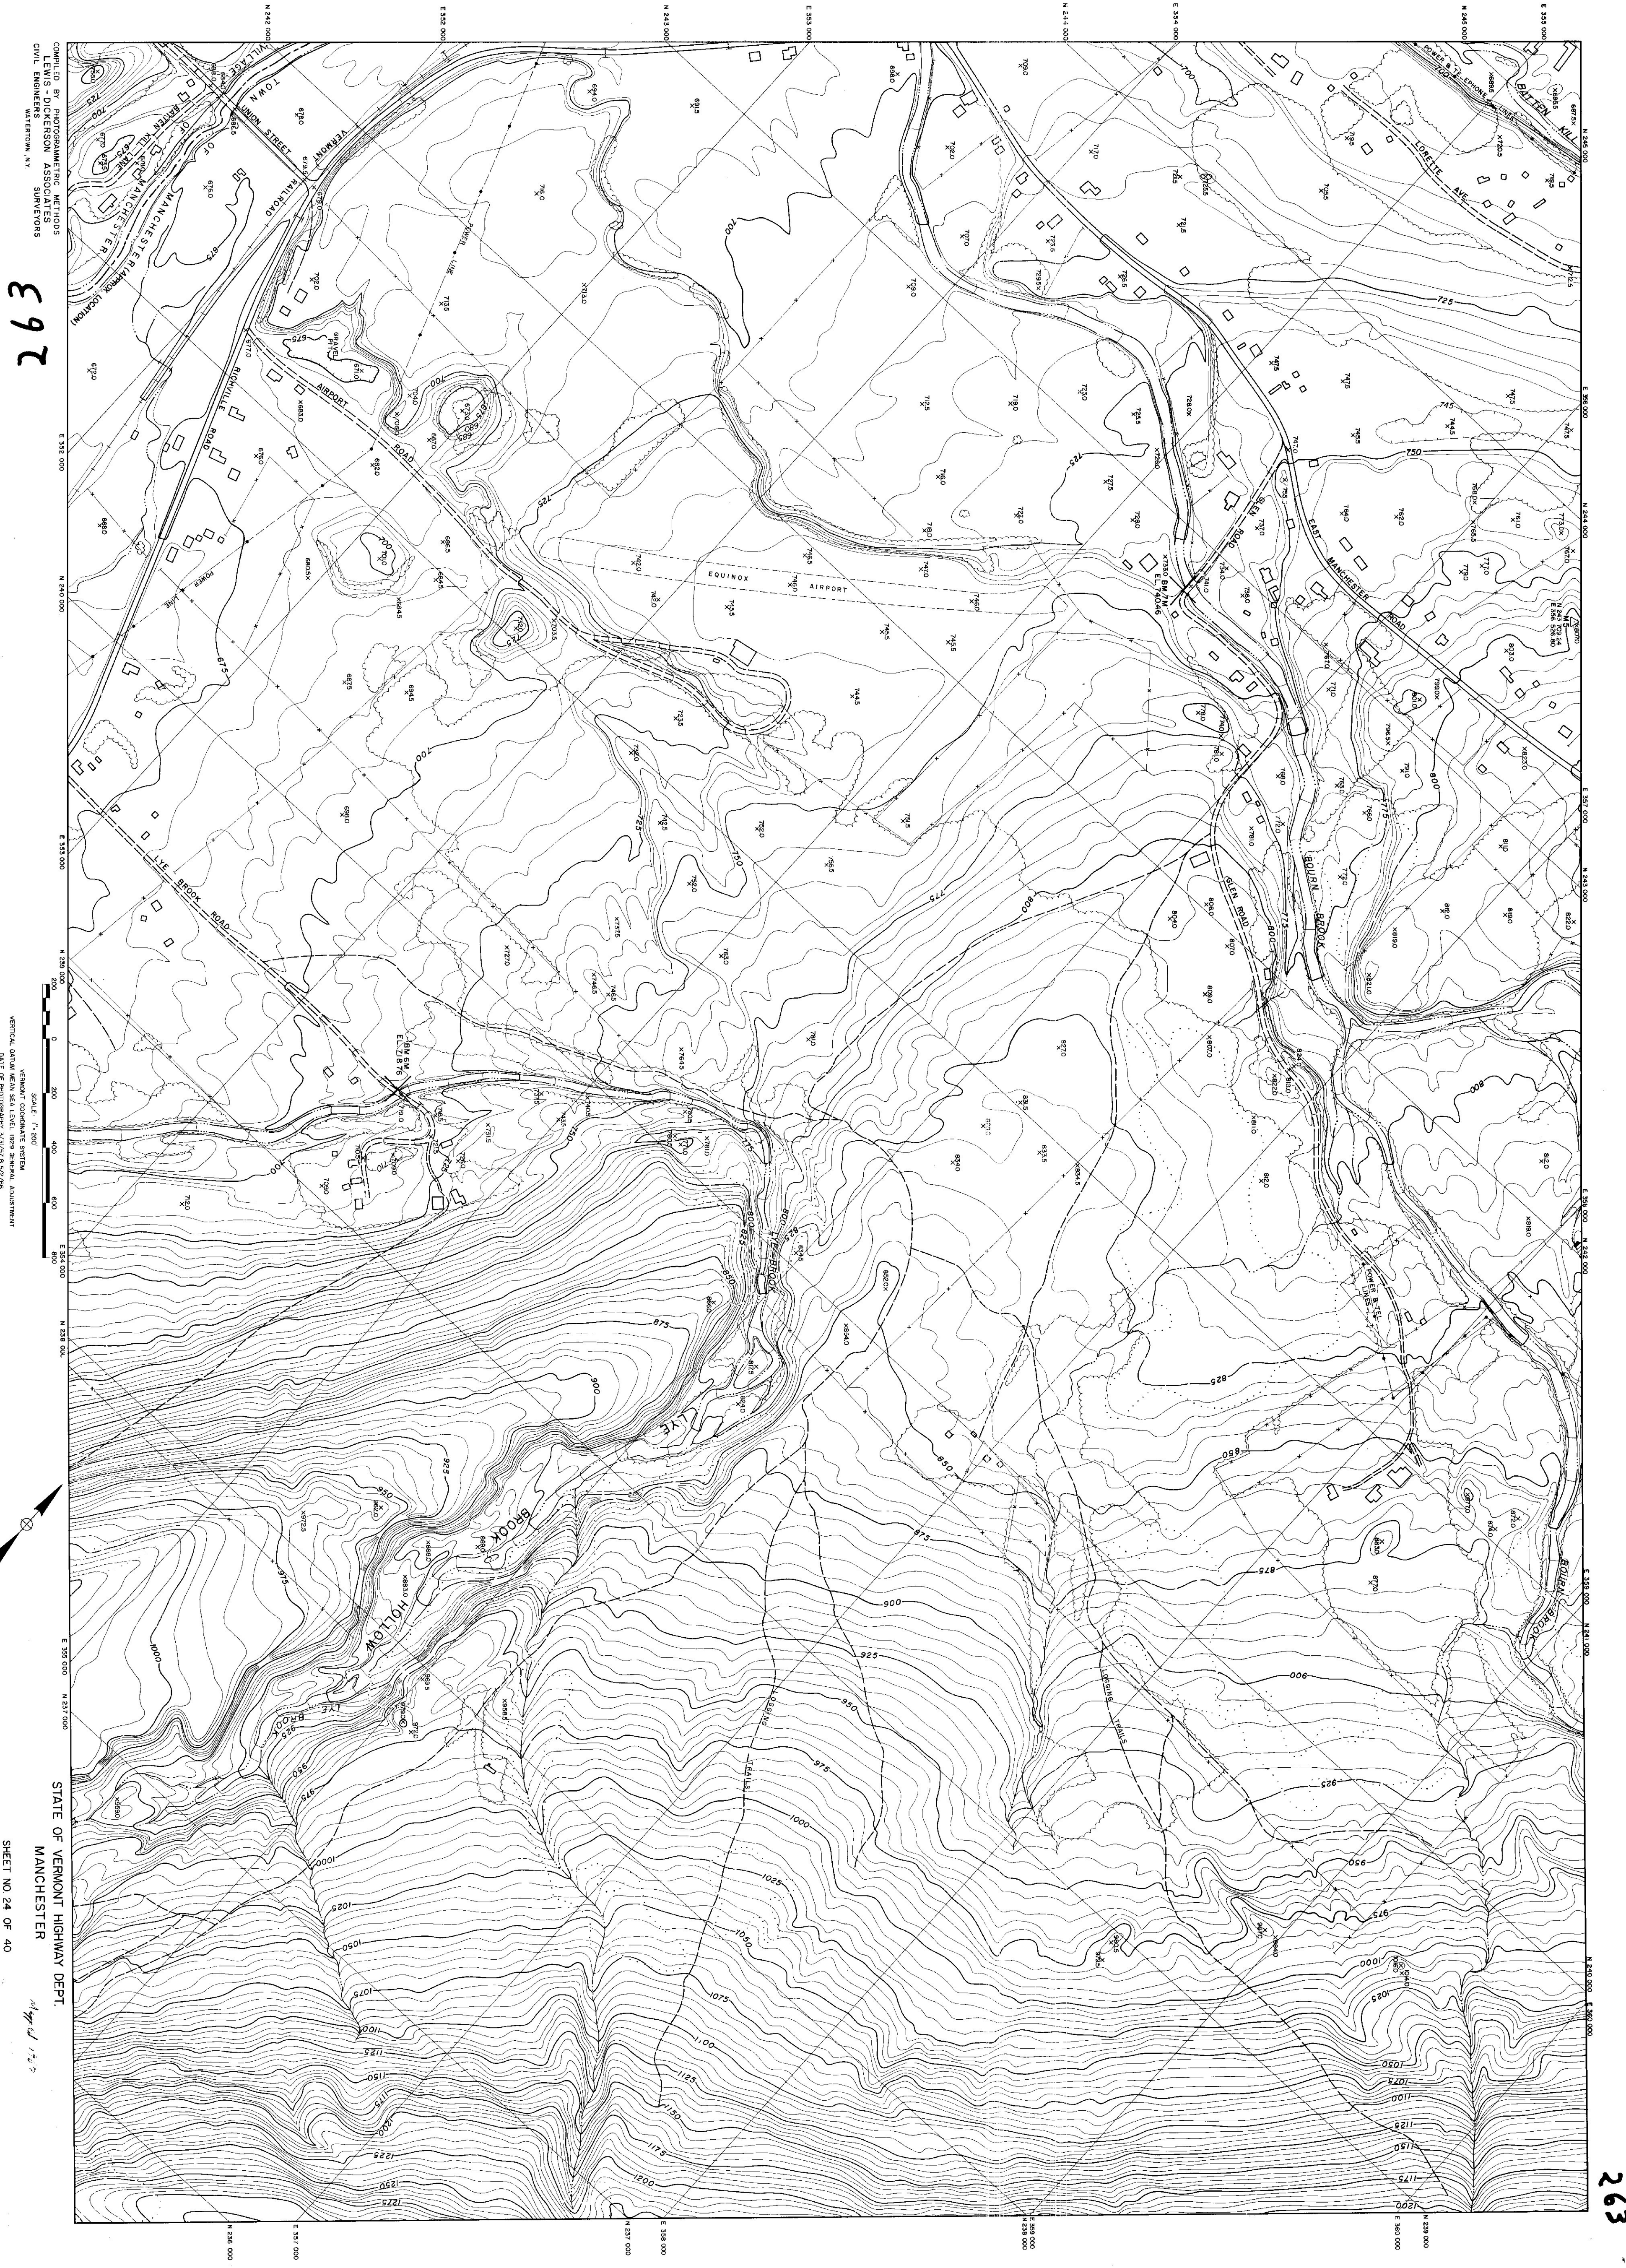

COMPILED BY PHOTOGRAMMETRIC METHODS
CIVIL ENGINEERS
WATERLOO, N.Y.

STATE OF VERMONT HIGHWAY DEPT.
MANCHESTER

SHEET NO 24 OF 40