


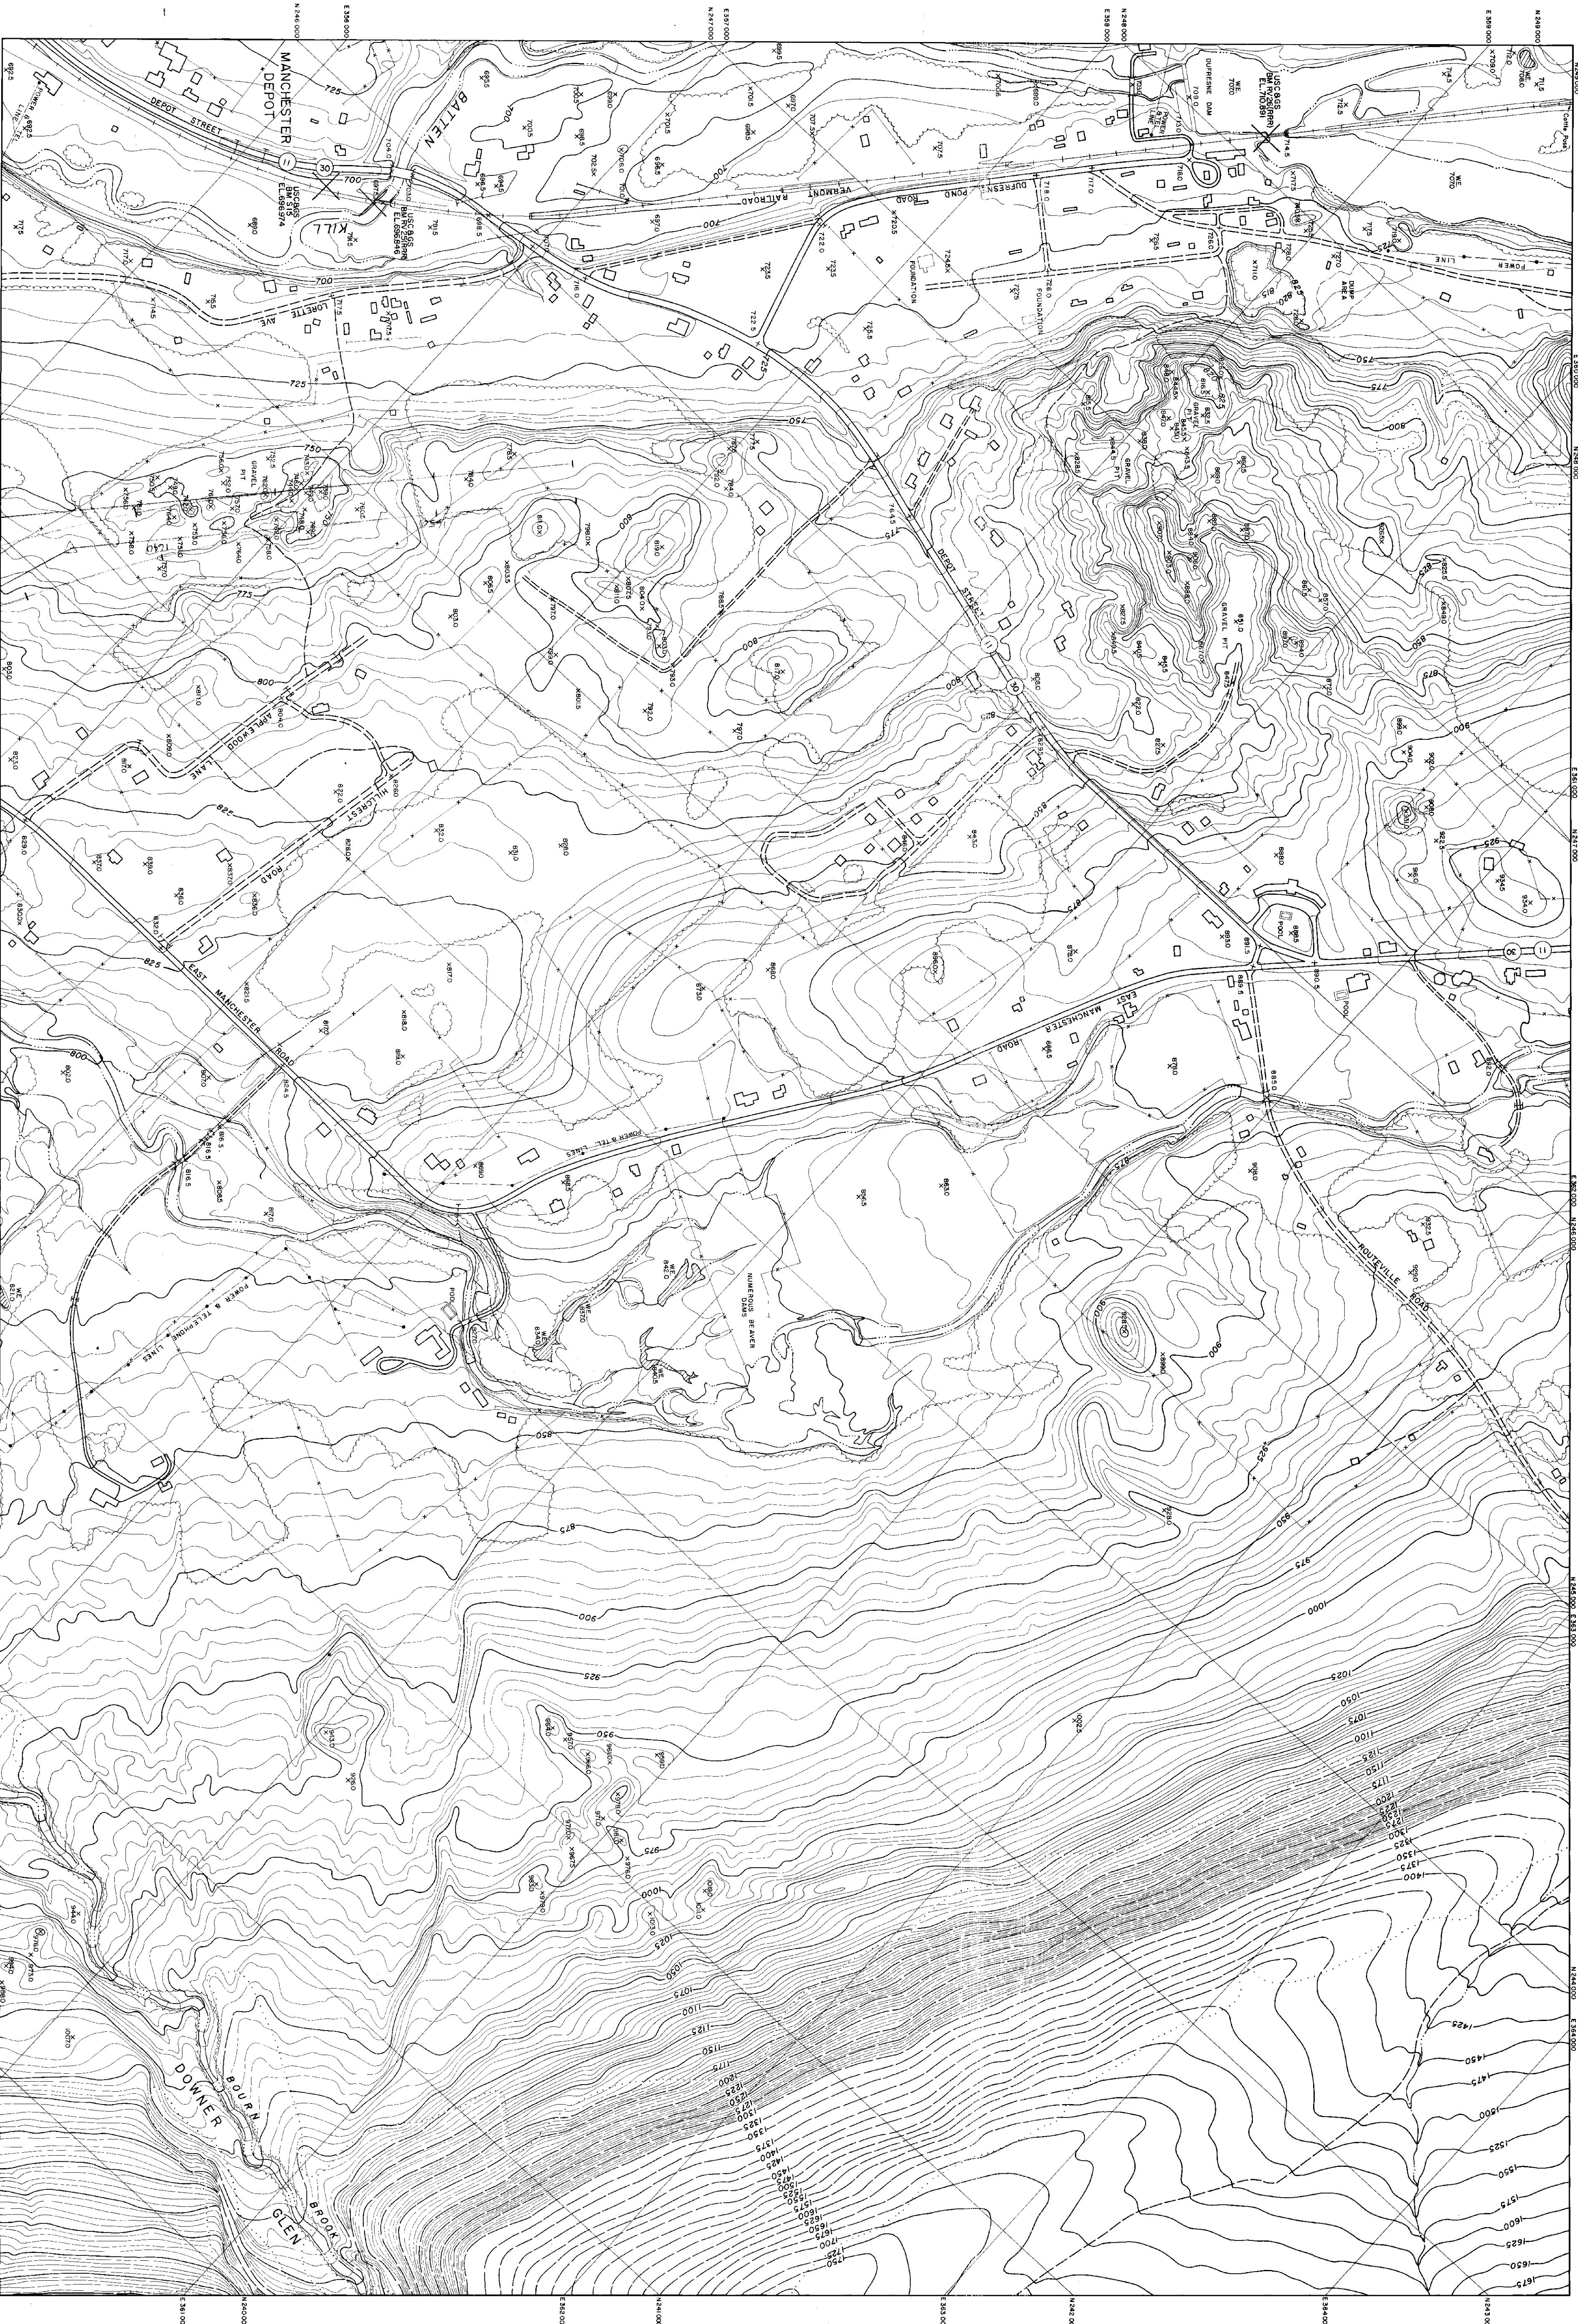

692

STATE OF VERMONT HIGHWAY DEPT.
MANCHESTER
SHEET NO. 28 OF 40

MANCHESTER
SHEET NO. 28 OF 40

MANCHESTER
SHEET NO. 28 OF 40