


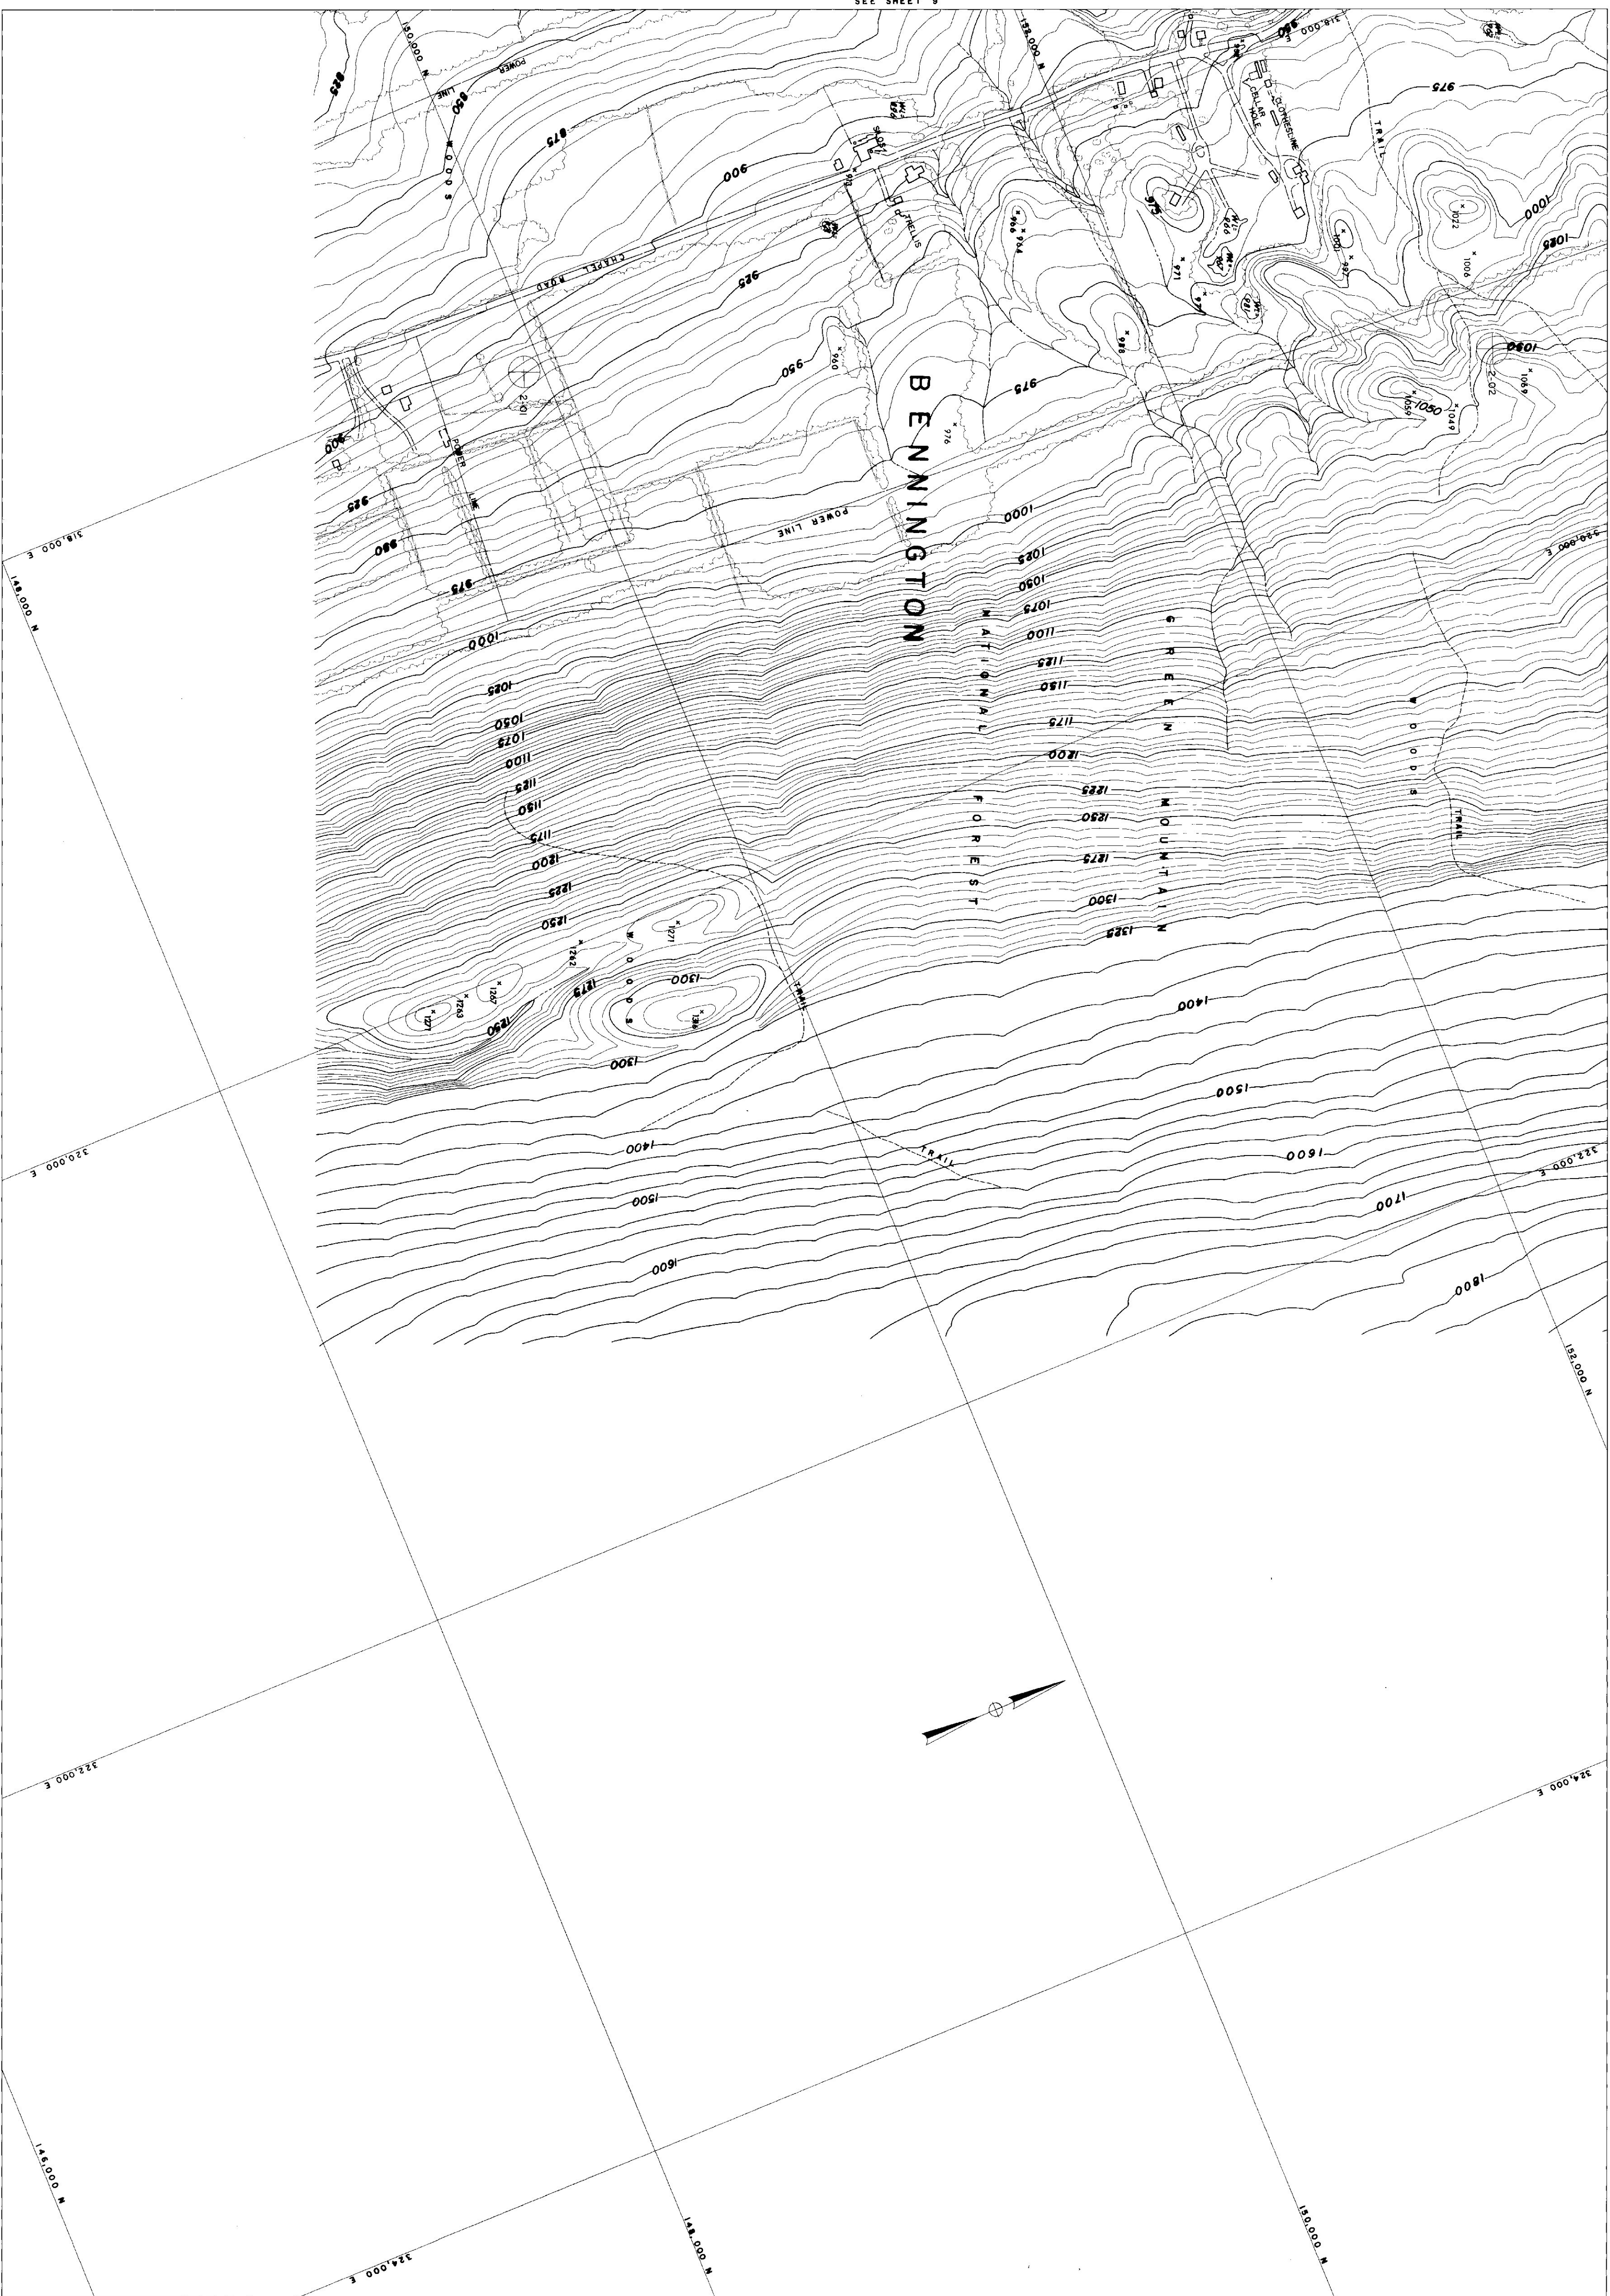

Scale: 1" = 200'

200' 0 200 400 600 800 FT

CONTOUR INTERVAL 5'


DATUM: MEAN SEA LEVEL 829

2000' GMD BASED ON VERMONT STATE PLANE COORDINATE SYSTEM

TRANSVERSE MERCATOR PROJECTION

THE STATE OF VERMONT
DEPARTMENT OF HIGHWAYS
BENNY-SHAFTS-GLAST-ARL-SUND.
TOPOGRAPHIC MAP
CONTRACT: AP 089-1(4) DATE OF PHOTOGRAPHY: 4/2 9/67
SHEET 1 OF 35 SHEETS

265

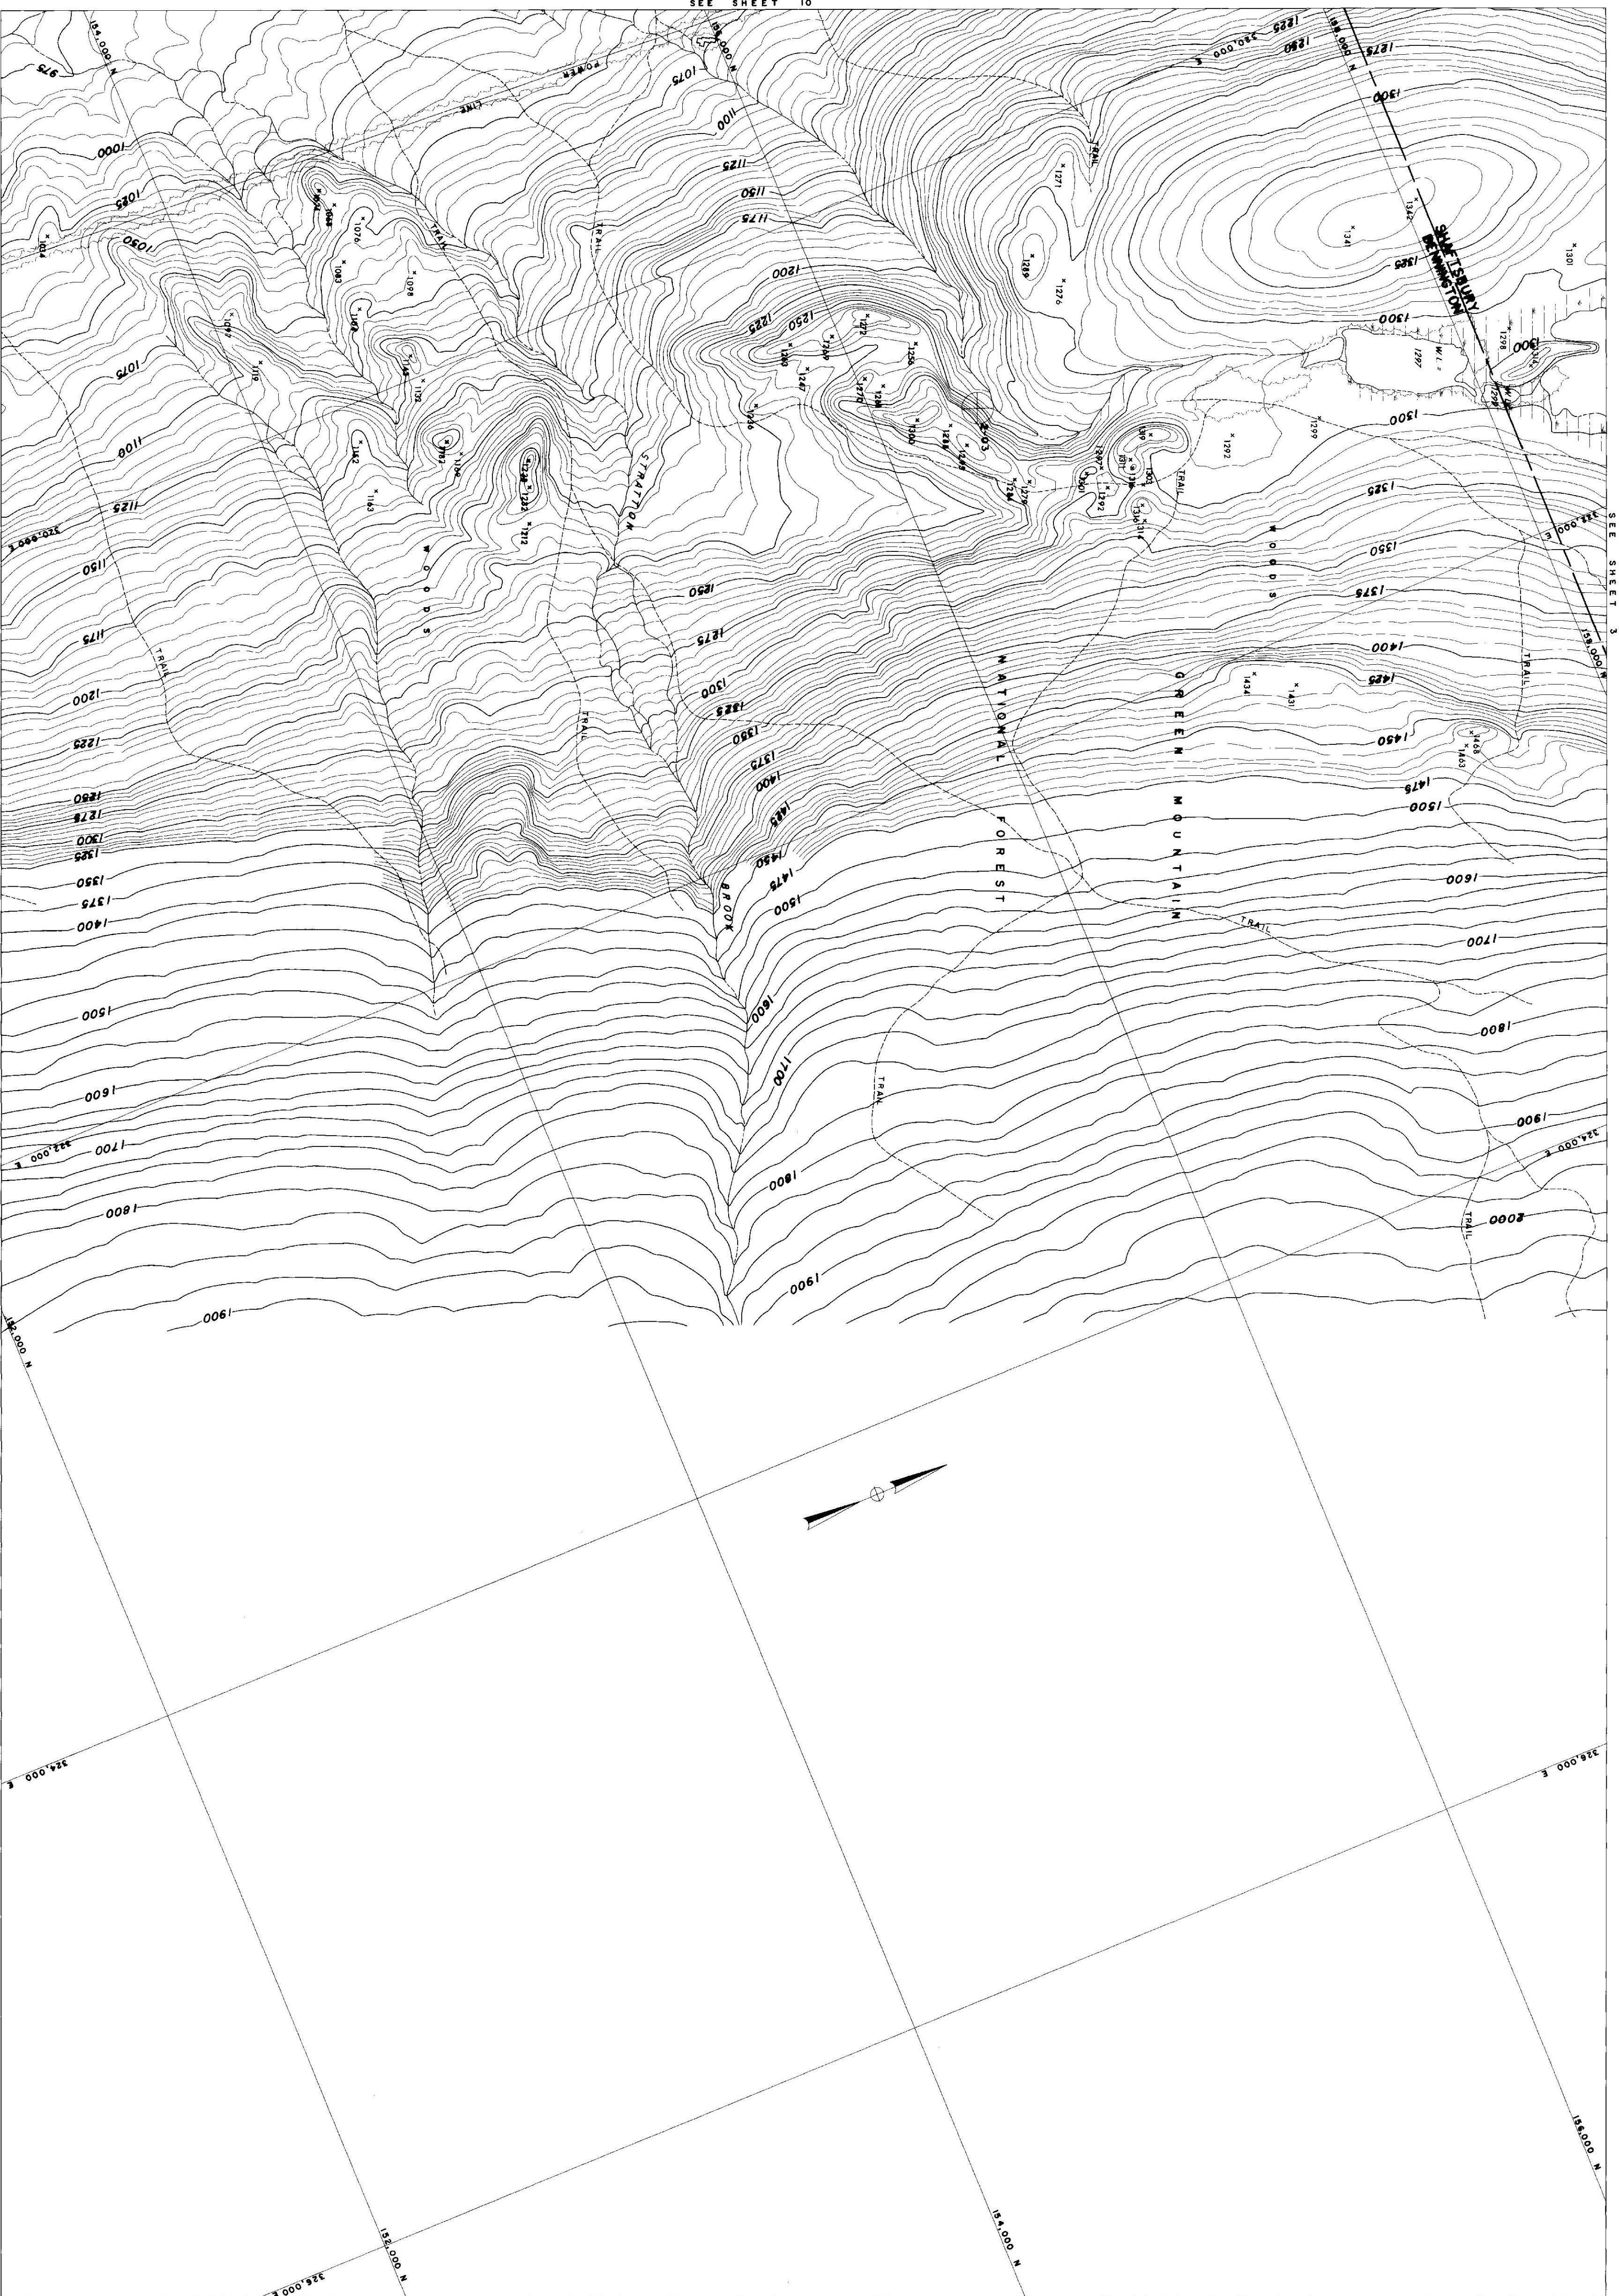

SEE SHEET 10

SEE SHEET 3

SEE SHEET 1


COMPILED BY PHOTOGRAMMETRIC METHODS
MOORE SURVEY & MAPPING CORP.
CONTROL BY VI. GEODETIC SURVEY, USCGS, & M.S.M. CORP.

Scale: 1" = 200'
CONTOUR INTERVAL: 5'
DATUM: MEAN SEA LEVEL 1929
2000' GRID BASED ON VERMONT STATE COORDINATE SYSTEM
TRANSVERSE MERCATOR PROJECTION

THE STATE OF VERMONT
DEPARTMENT OF HIGHWAYS
BENJ. SHAFES-GLAST-ARL-SUND.
TOPOGRAPHIC MAP
CONTRACT AP 09-1(4) DATE OF PHOTOGRAPHY: 4/29/67
SHEET 2 OF 33 SHEETS

SEE SHEET 4

SEE SHEET 11

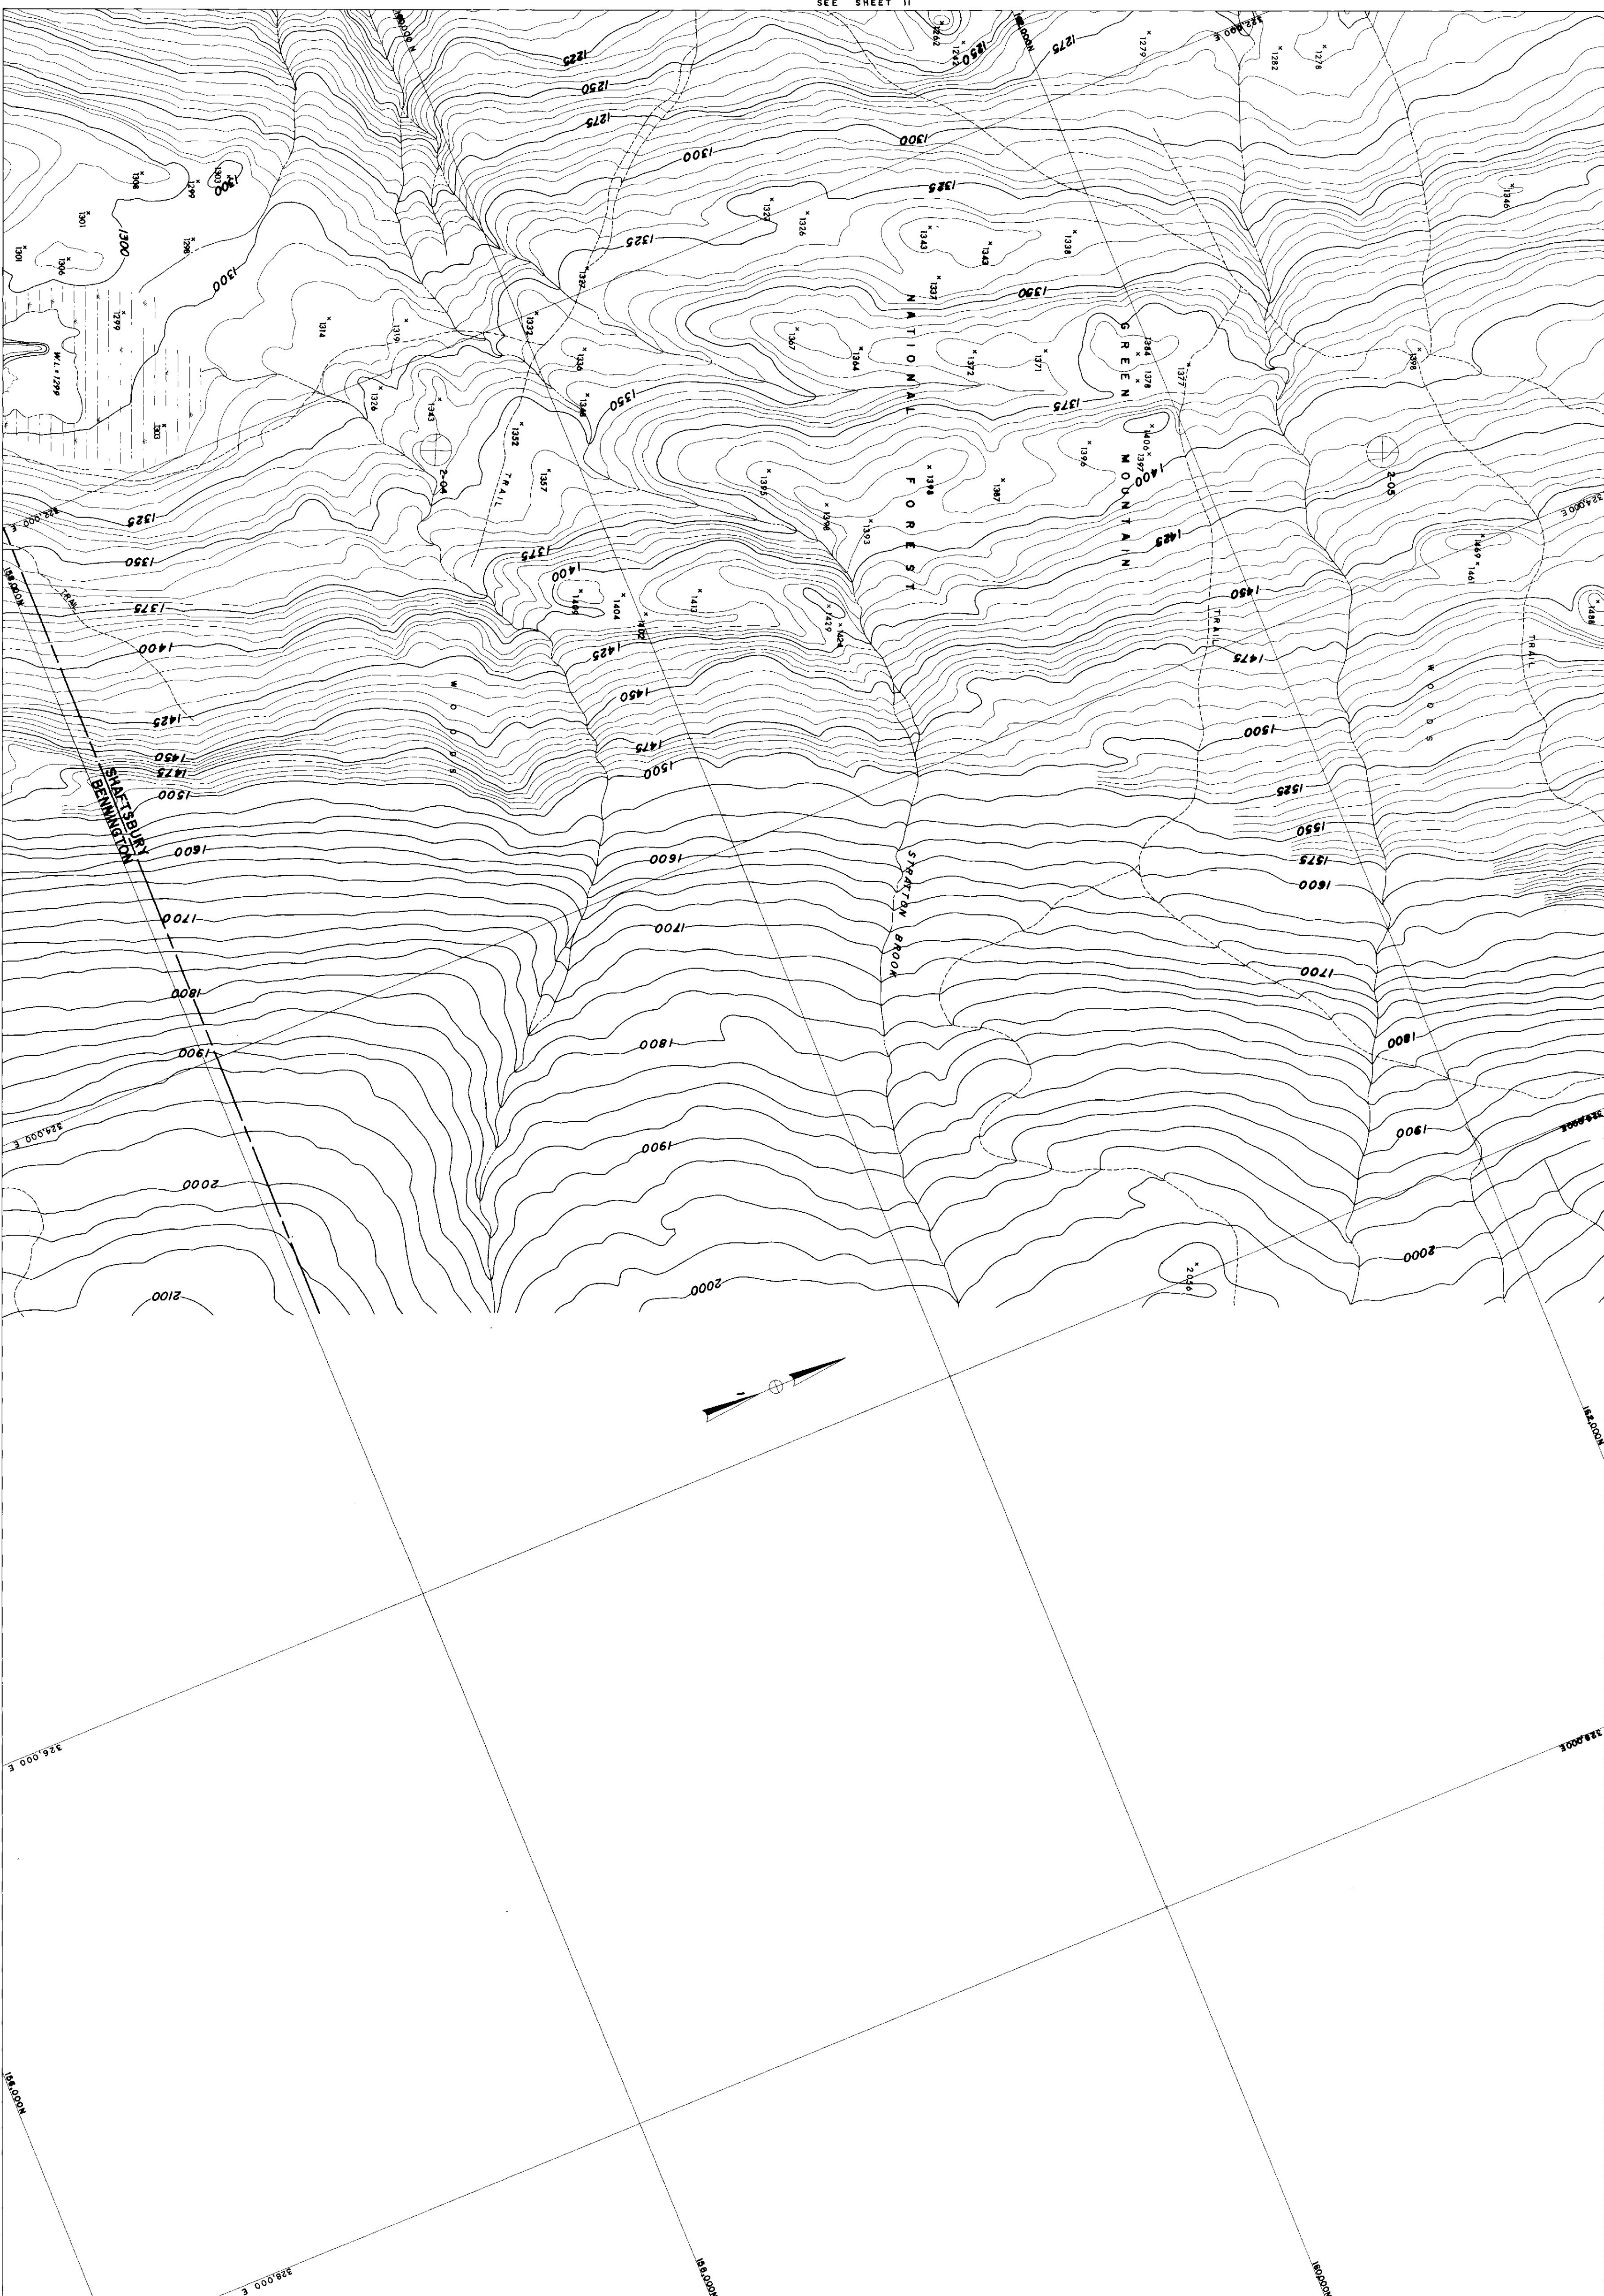


COMPILED BY PHOTOGRAPHIC METHODS
MOORE SURVEY & MAPPING CORP.
CONTROL BY VI GEODETIC SURVEY, U.S.G.E.S. & M.S.M. CORP.

SEE SHEET 2

Scale: 1" = 200'
CONTOUR INTERVAL, 5'
DATUM: MEAN SEA LEVEL, 1929
2000' GRID BASED ON U.S. NATIONAL TRANSVERSE MERCATOR PROJECTION


THE STATE OF VERMONT
DEPARTMENT OF HIGHWAYS
BENNY-SHAFTS-GLAST-ARL-SUND
TOPOGRAPHIC MAP PHOTOGRAPHY 4/28/67
CONTRACT AF 019-164 DATE OF PHOTOGRAPHY 4/28/67
SHEET 3 OF 3 SHEETS

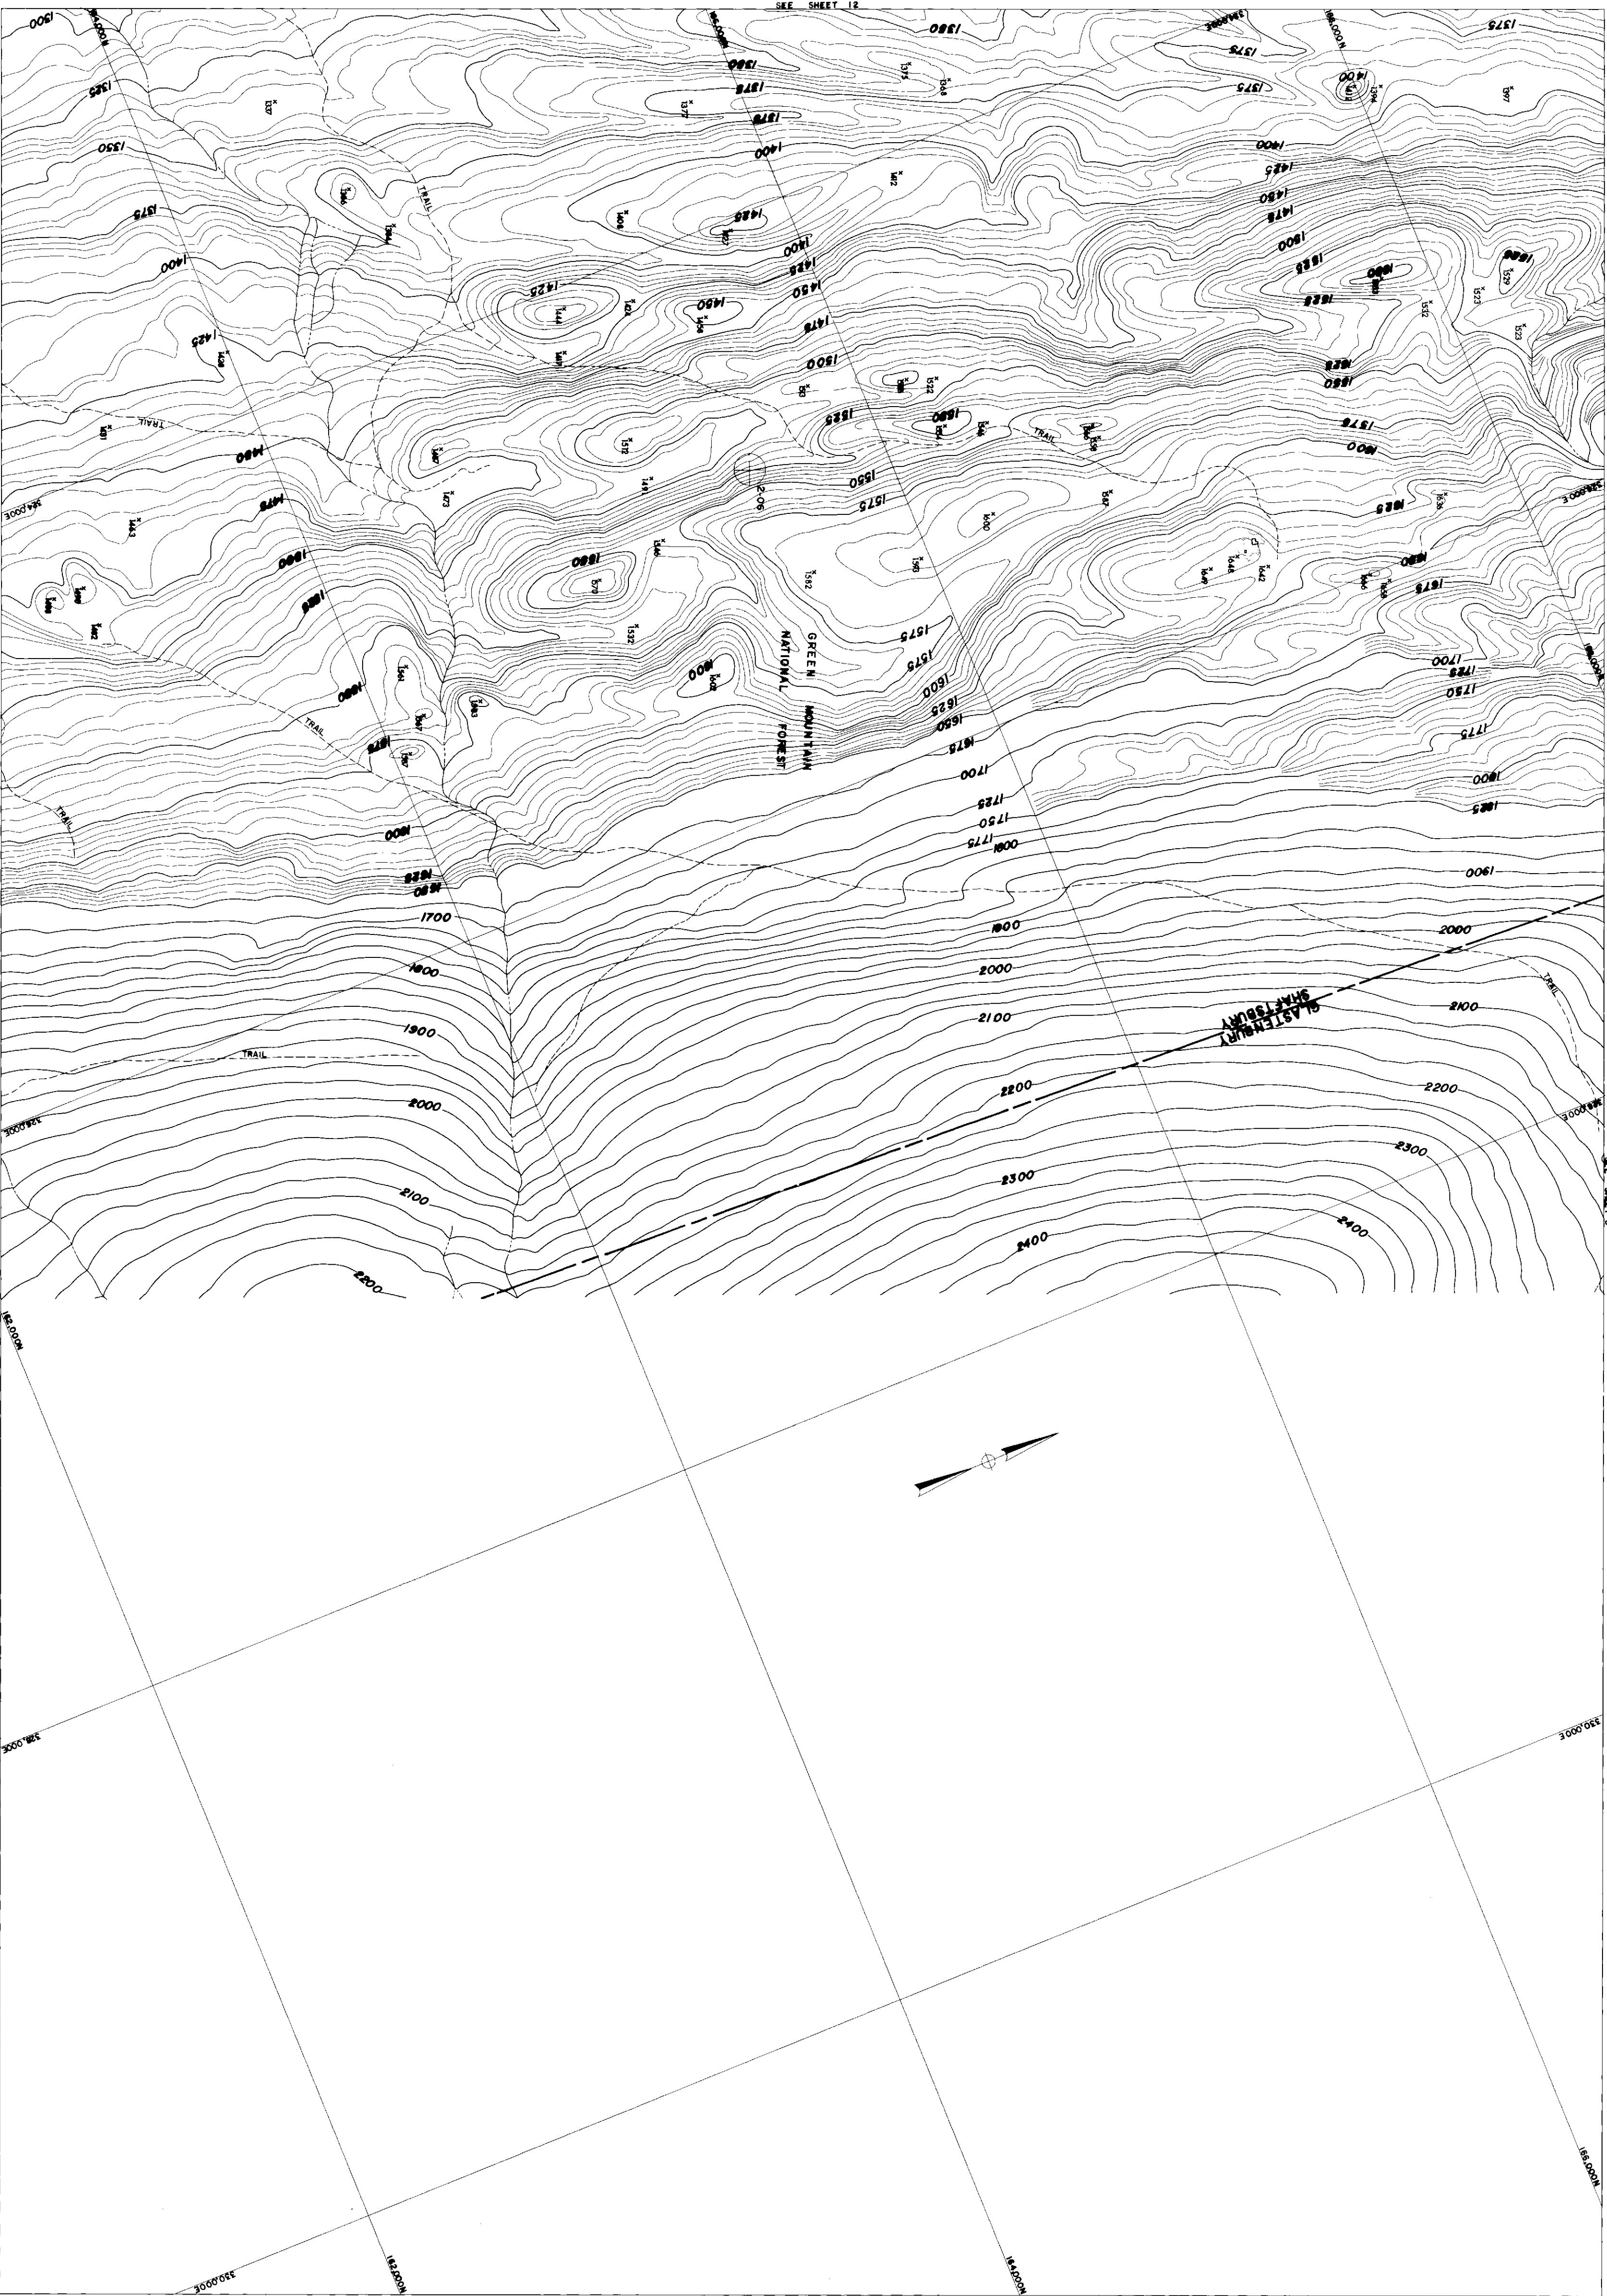

COMPILED BY PHOTOGRAMMETRIC METHODS
MOORE SURVEY & MAPPING CORP.
CONTROL BY VT. GEODETIC SURVEY, U.S.C.A.S.S. & M.S.M. CORP.

Scale: 1" = 200'
CONTINUOUS INTERVAL, 5'
DATUM: MEAN SEA LEVEL, 1929
2000' GRID BASED ON VERMONT STATE PLANE COORDINATE SYSTEM
TRANSVERSE MERCATOR PROJECTION


THE STATE OF VERMONT
DEPARTMENT OF HIGHWAYS
BENJ. SHAFER - GLAST. ARL.

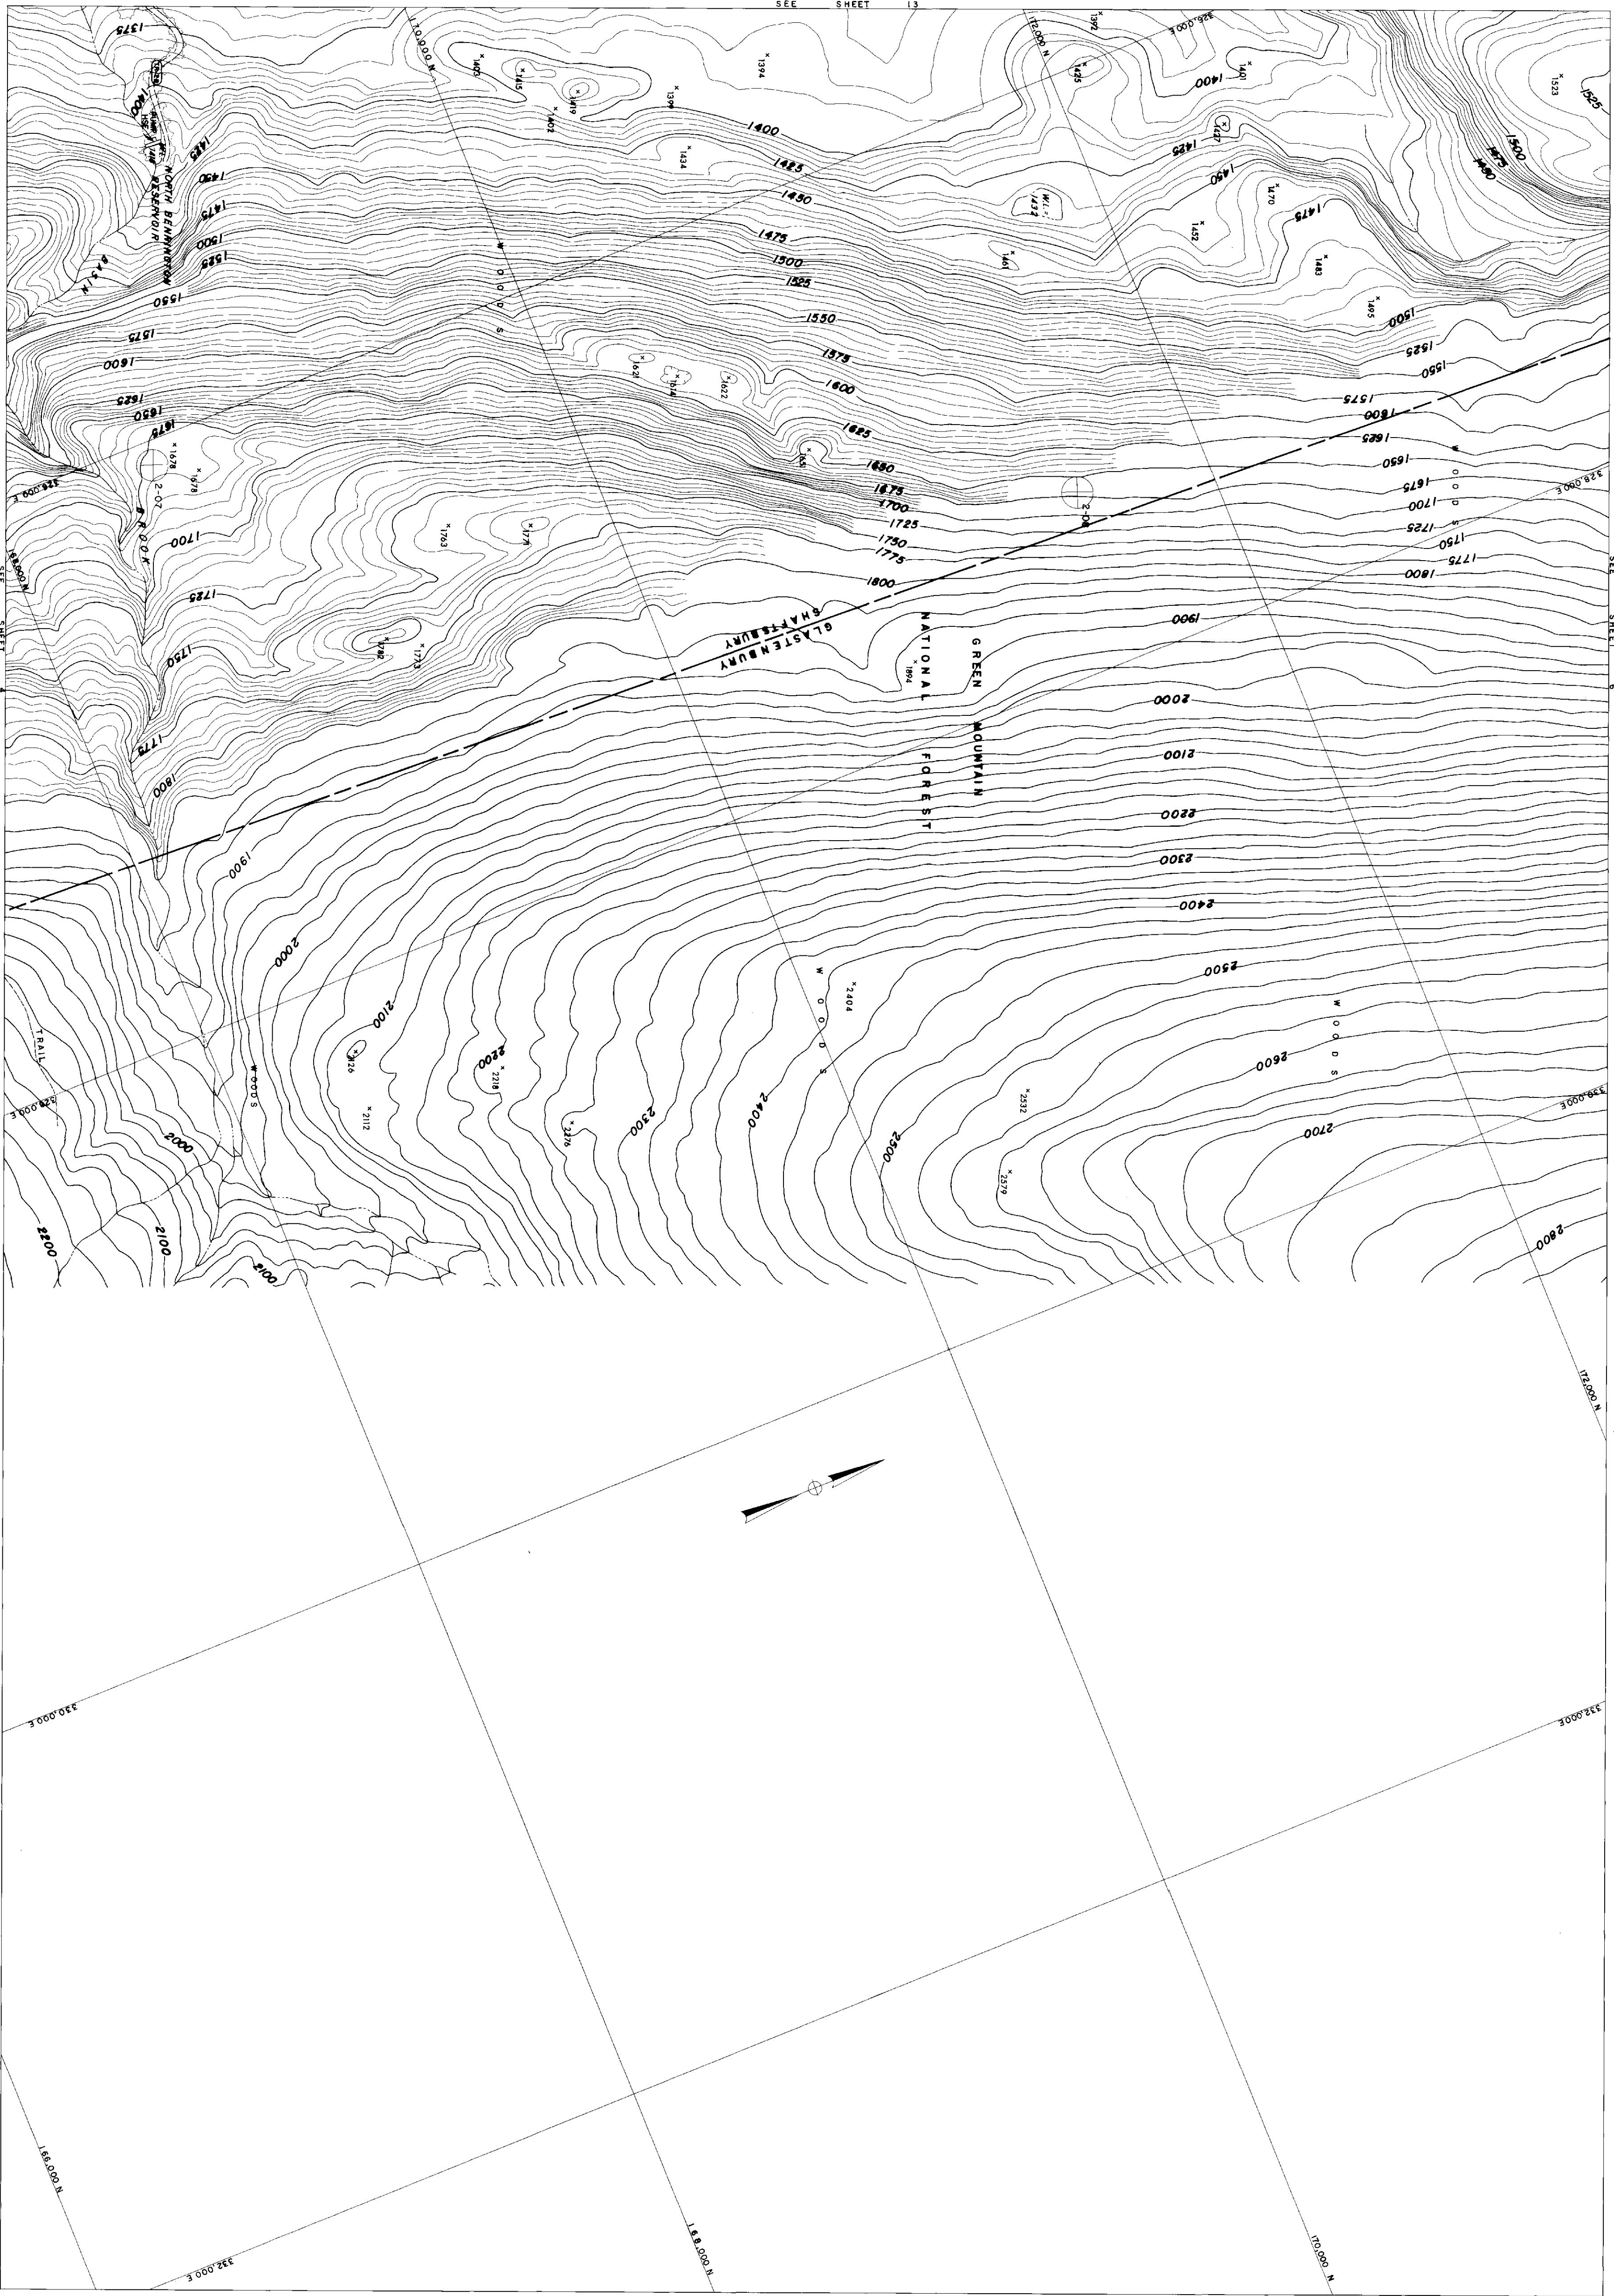

COMPILED BY PHOTOGRAPHIC METHODS
MOORE SURVEY & MAPPING CORP.
CONTROL BY VT. GEODETIC SURVEY, U.S.C.E.S. & M.S.M. CORP.

Scale: 1" = 200'
CONTOUR INTERVAL: 20'
DATUM: MEAN SEA LEVEL, 1929
2000' GRID BASED ON VERMONT STATE PLANE COORDINATE SYSTEM
TRANSVERSE MERCATOR PROJECTION

THE STATE OF VERMONT
DEPARTMENT OF HIGHWAYS
BENCH-SHEDS - GLAXTON - ARL - SUND.
CONTRACT: AP 019-14 DATE OF PHOTOGRAPHY: 4/29/67
SHEET 5 OF 39 SHEETS

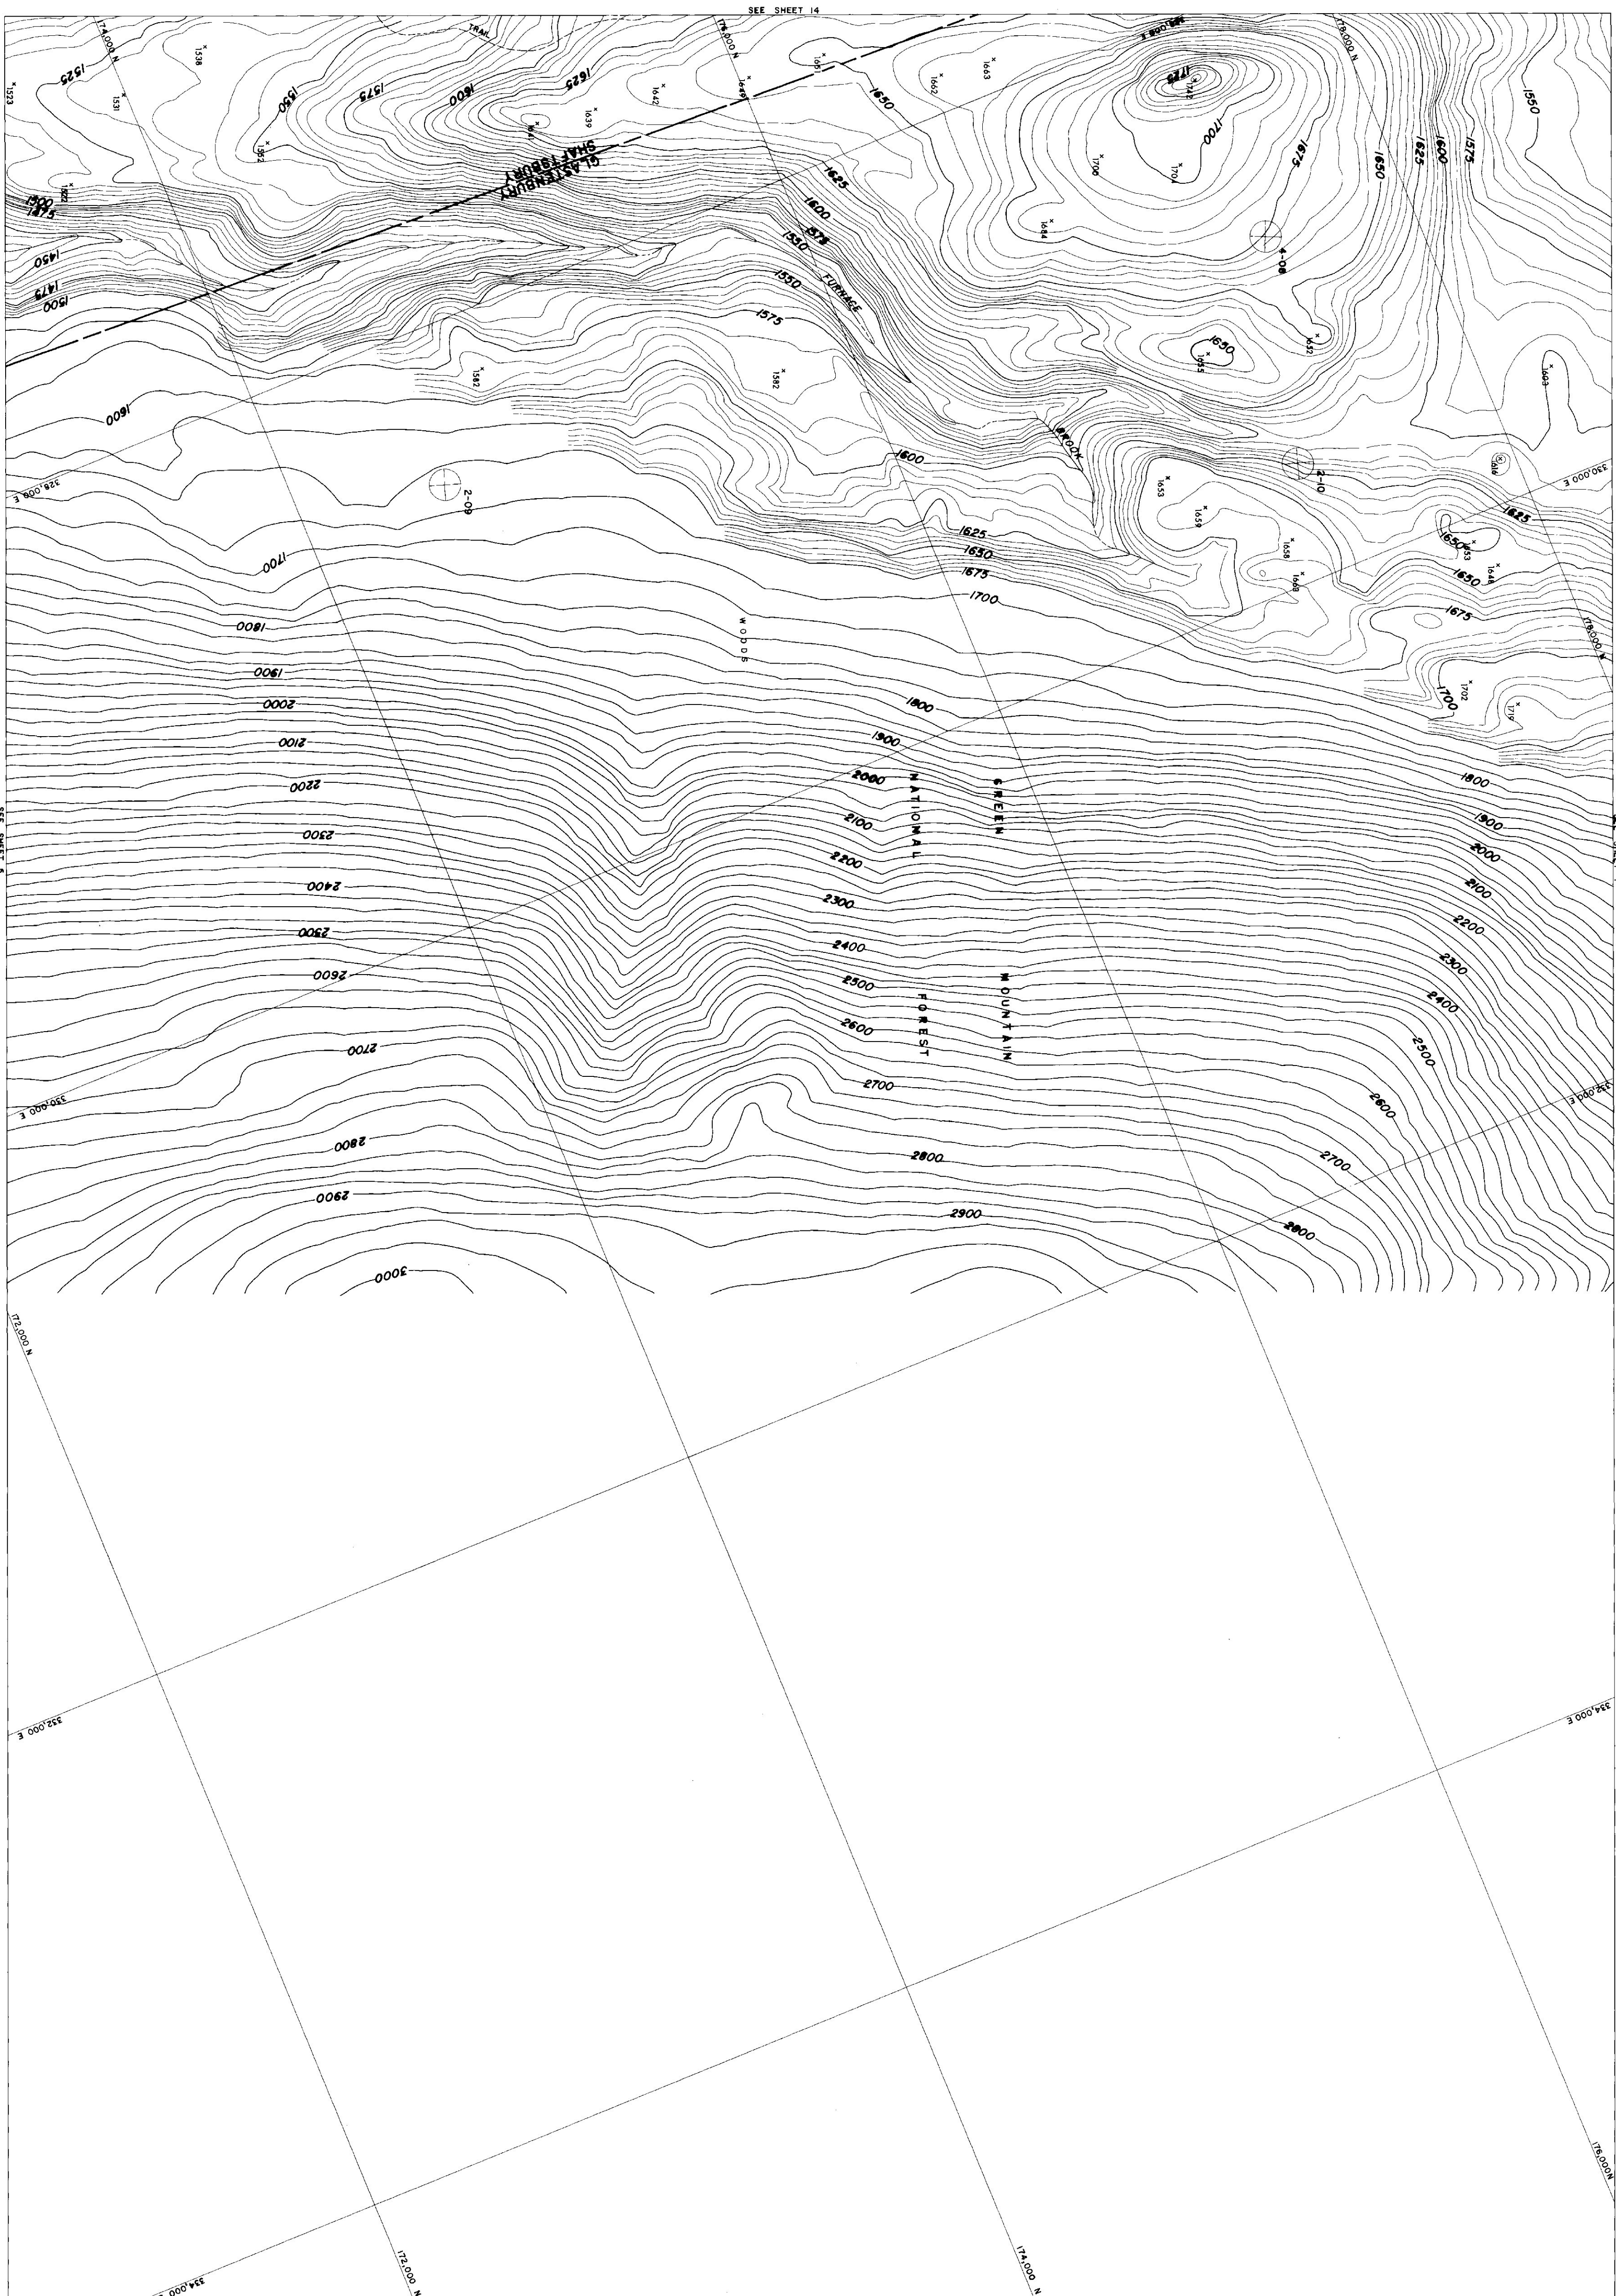

COMPILED BY PHOTOGRAMMETRIC METHODS
MOORE SURVEY & MAPPING CORP.
 CONTROL BY VT. GEODETIC SURVEY, U.S.C.A.G.S. & M.S.M. CORP.

Scale: 1" = 200'

CONTOUR INTERVAL: 5'

2000' GRID BASED ON VERMONT STATE PLANE COORDINATE SYSTEM TRANSVERSE MERCATOR PROJECTION

THE STATE OF VERMONT
DEPARTMENT OF HIGHWAYS
BENNY-SHAFTS-GLAST-ARL.-SUND.
TOPOGRAPHIC MAP
CONTRACT: AP 009-11(4) DATE OF PHOTOGRAPHY: 4/29/67
SHEET 6 OF 39 SHEETS

26

STATION

200 250 300 350 400

0 250 500 750

DRAINAGE: MEAN SEA LEVEL 1985

1" = 200'

CONTINUOUS INTERVAL 5'

TRANSVERSE METER

THE STATE OF VERMONT
DEPARTMENT OF HIGHWAYS
BENN.-SHAFTS.-GLAST.-ARL.-SUND.
TOPOGRAPHIC MAP
CONTRACT : AP 09-1(4) DATE OF PHOTOGRAPHY: 4/29/67
SHEET 7 OF 39 SHEETS


Scale: 1" = 200'


CONTOUR INTERVAL 5'

DATUM: MEAN SEA LEVEL 1983

0 200 400 600 800 FT

THE STATE OF VERMONT
DEPARTMENT OF HIGHWAYS
BENNY-SHAFTS--GLAST--ARL--SUND.
TOPOGRAPHIC MAP
CONTRACT : AP 019-1(4) DATE OF PHOTOGRAPHY: 4/28/67
SHEET 9 OF 39 SHEETS

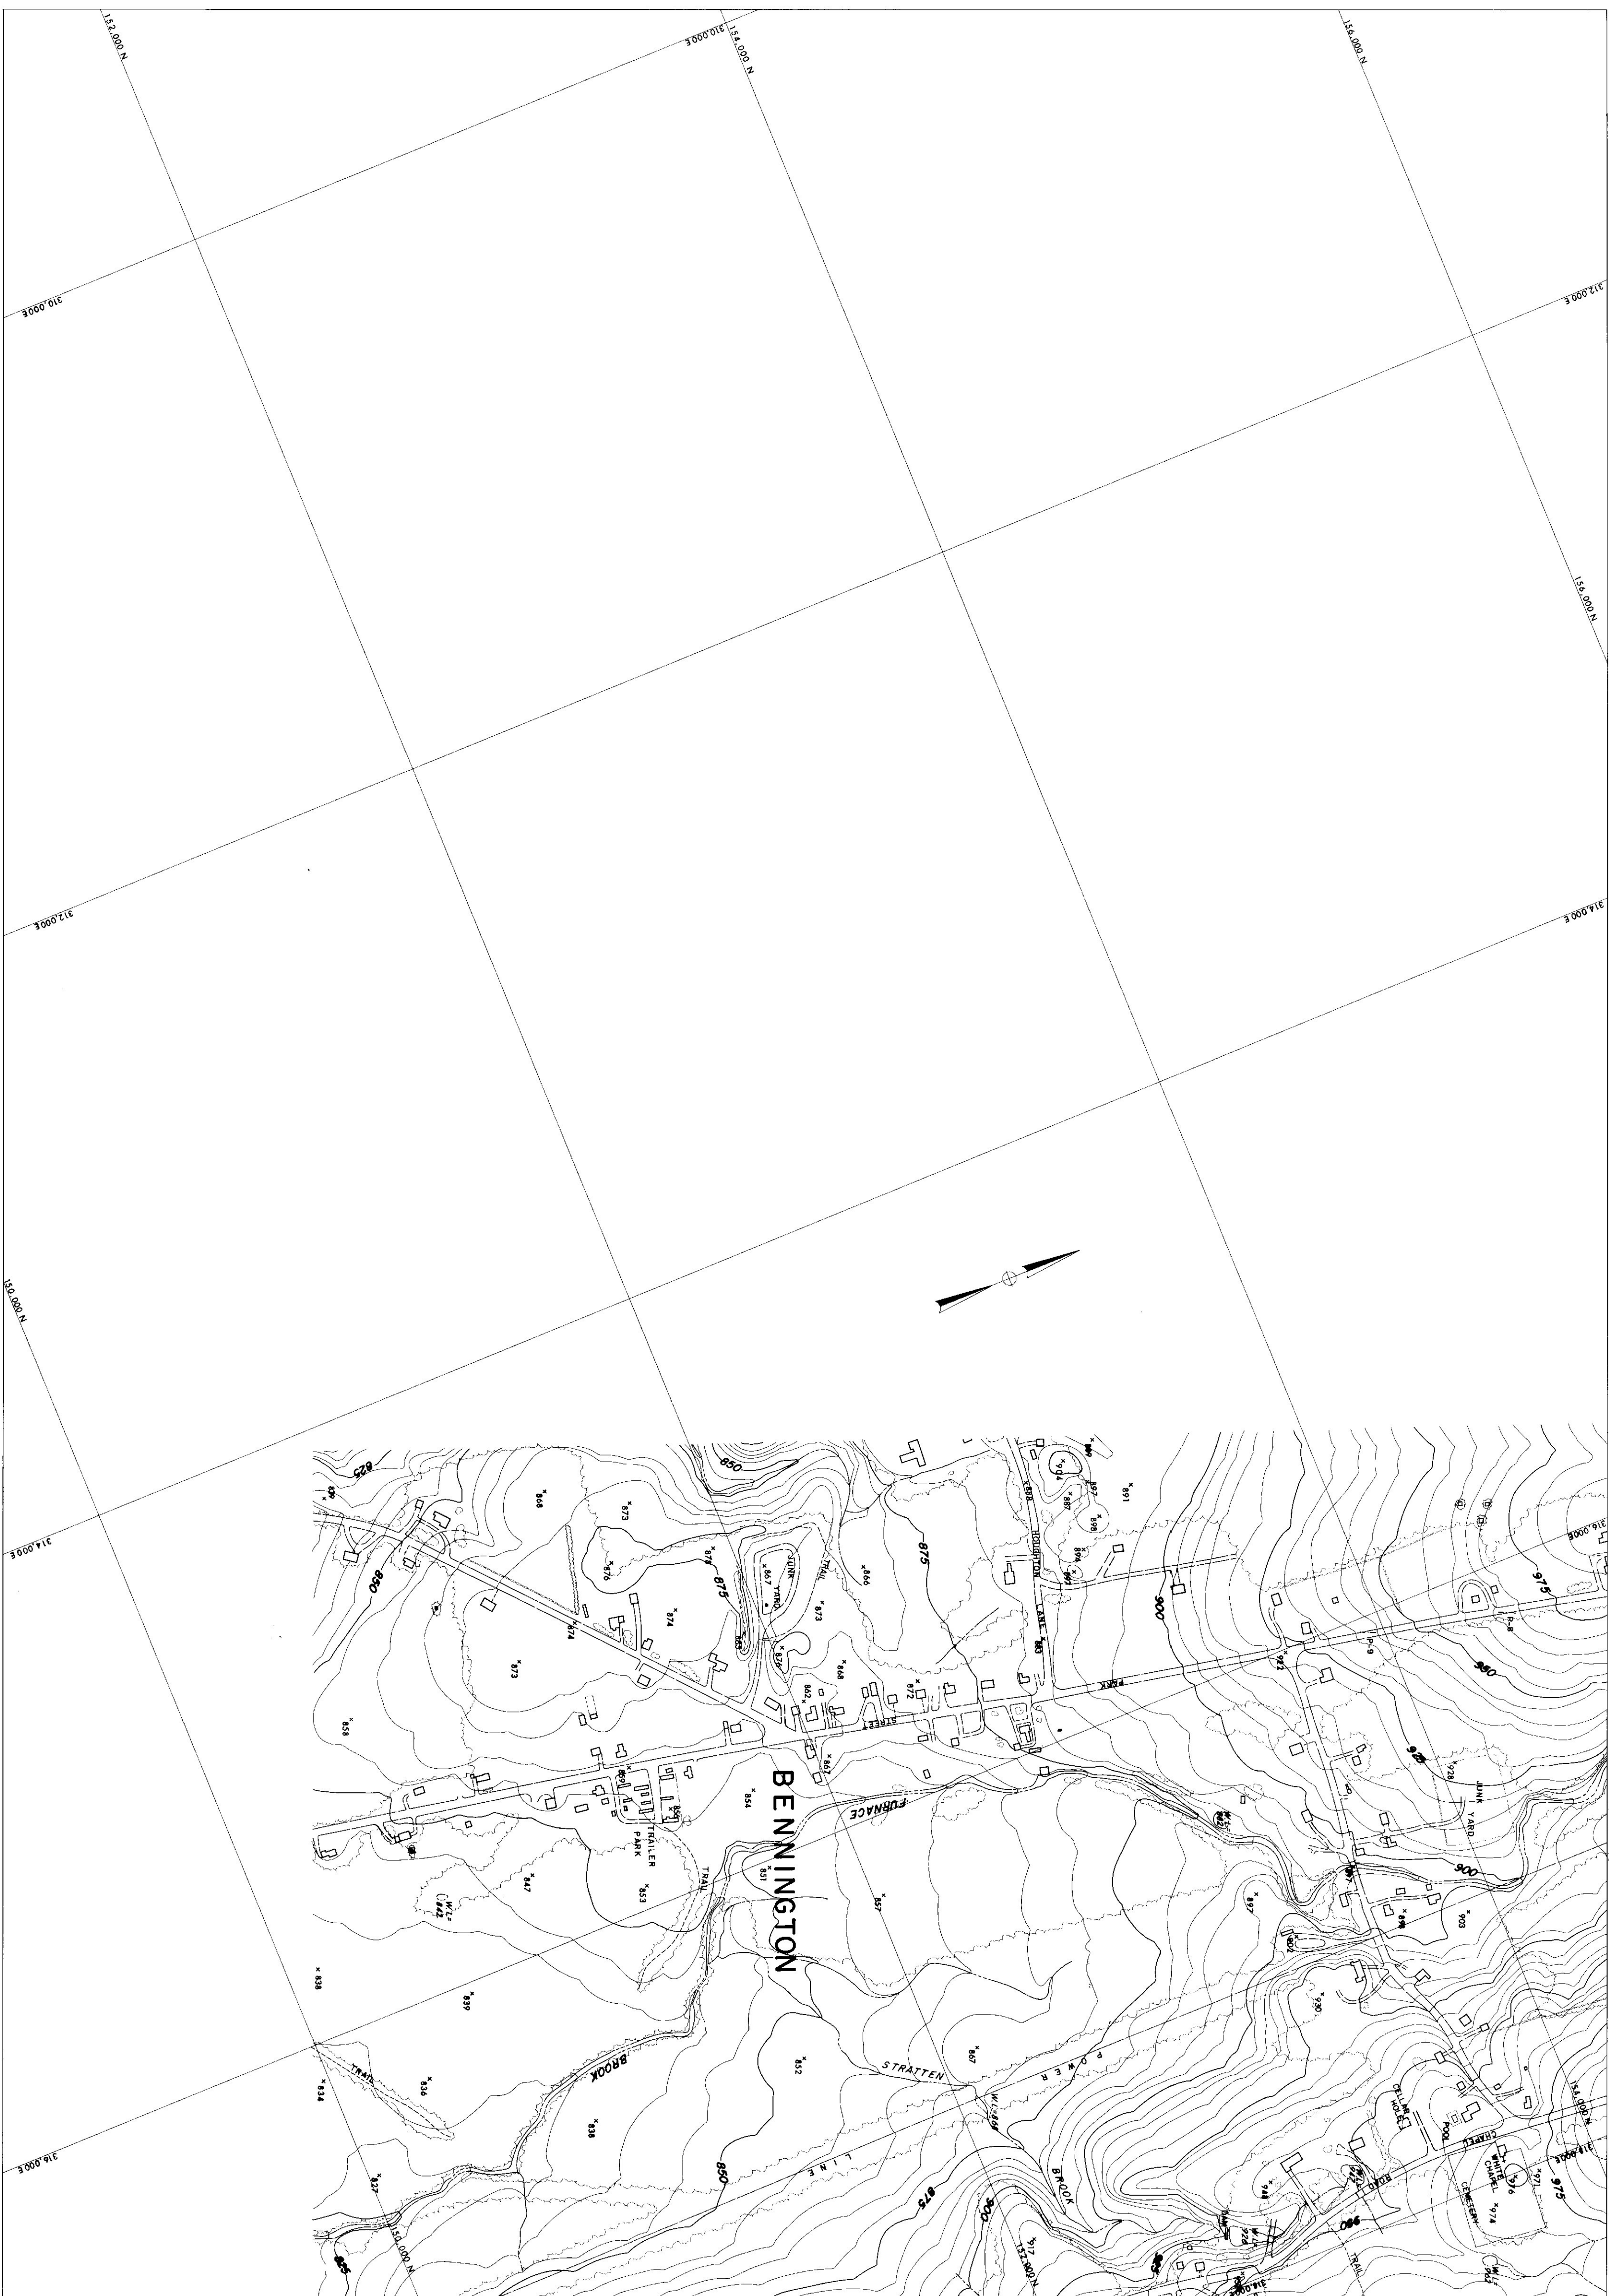

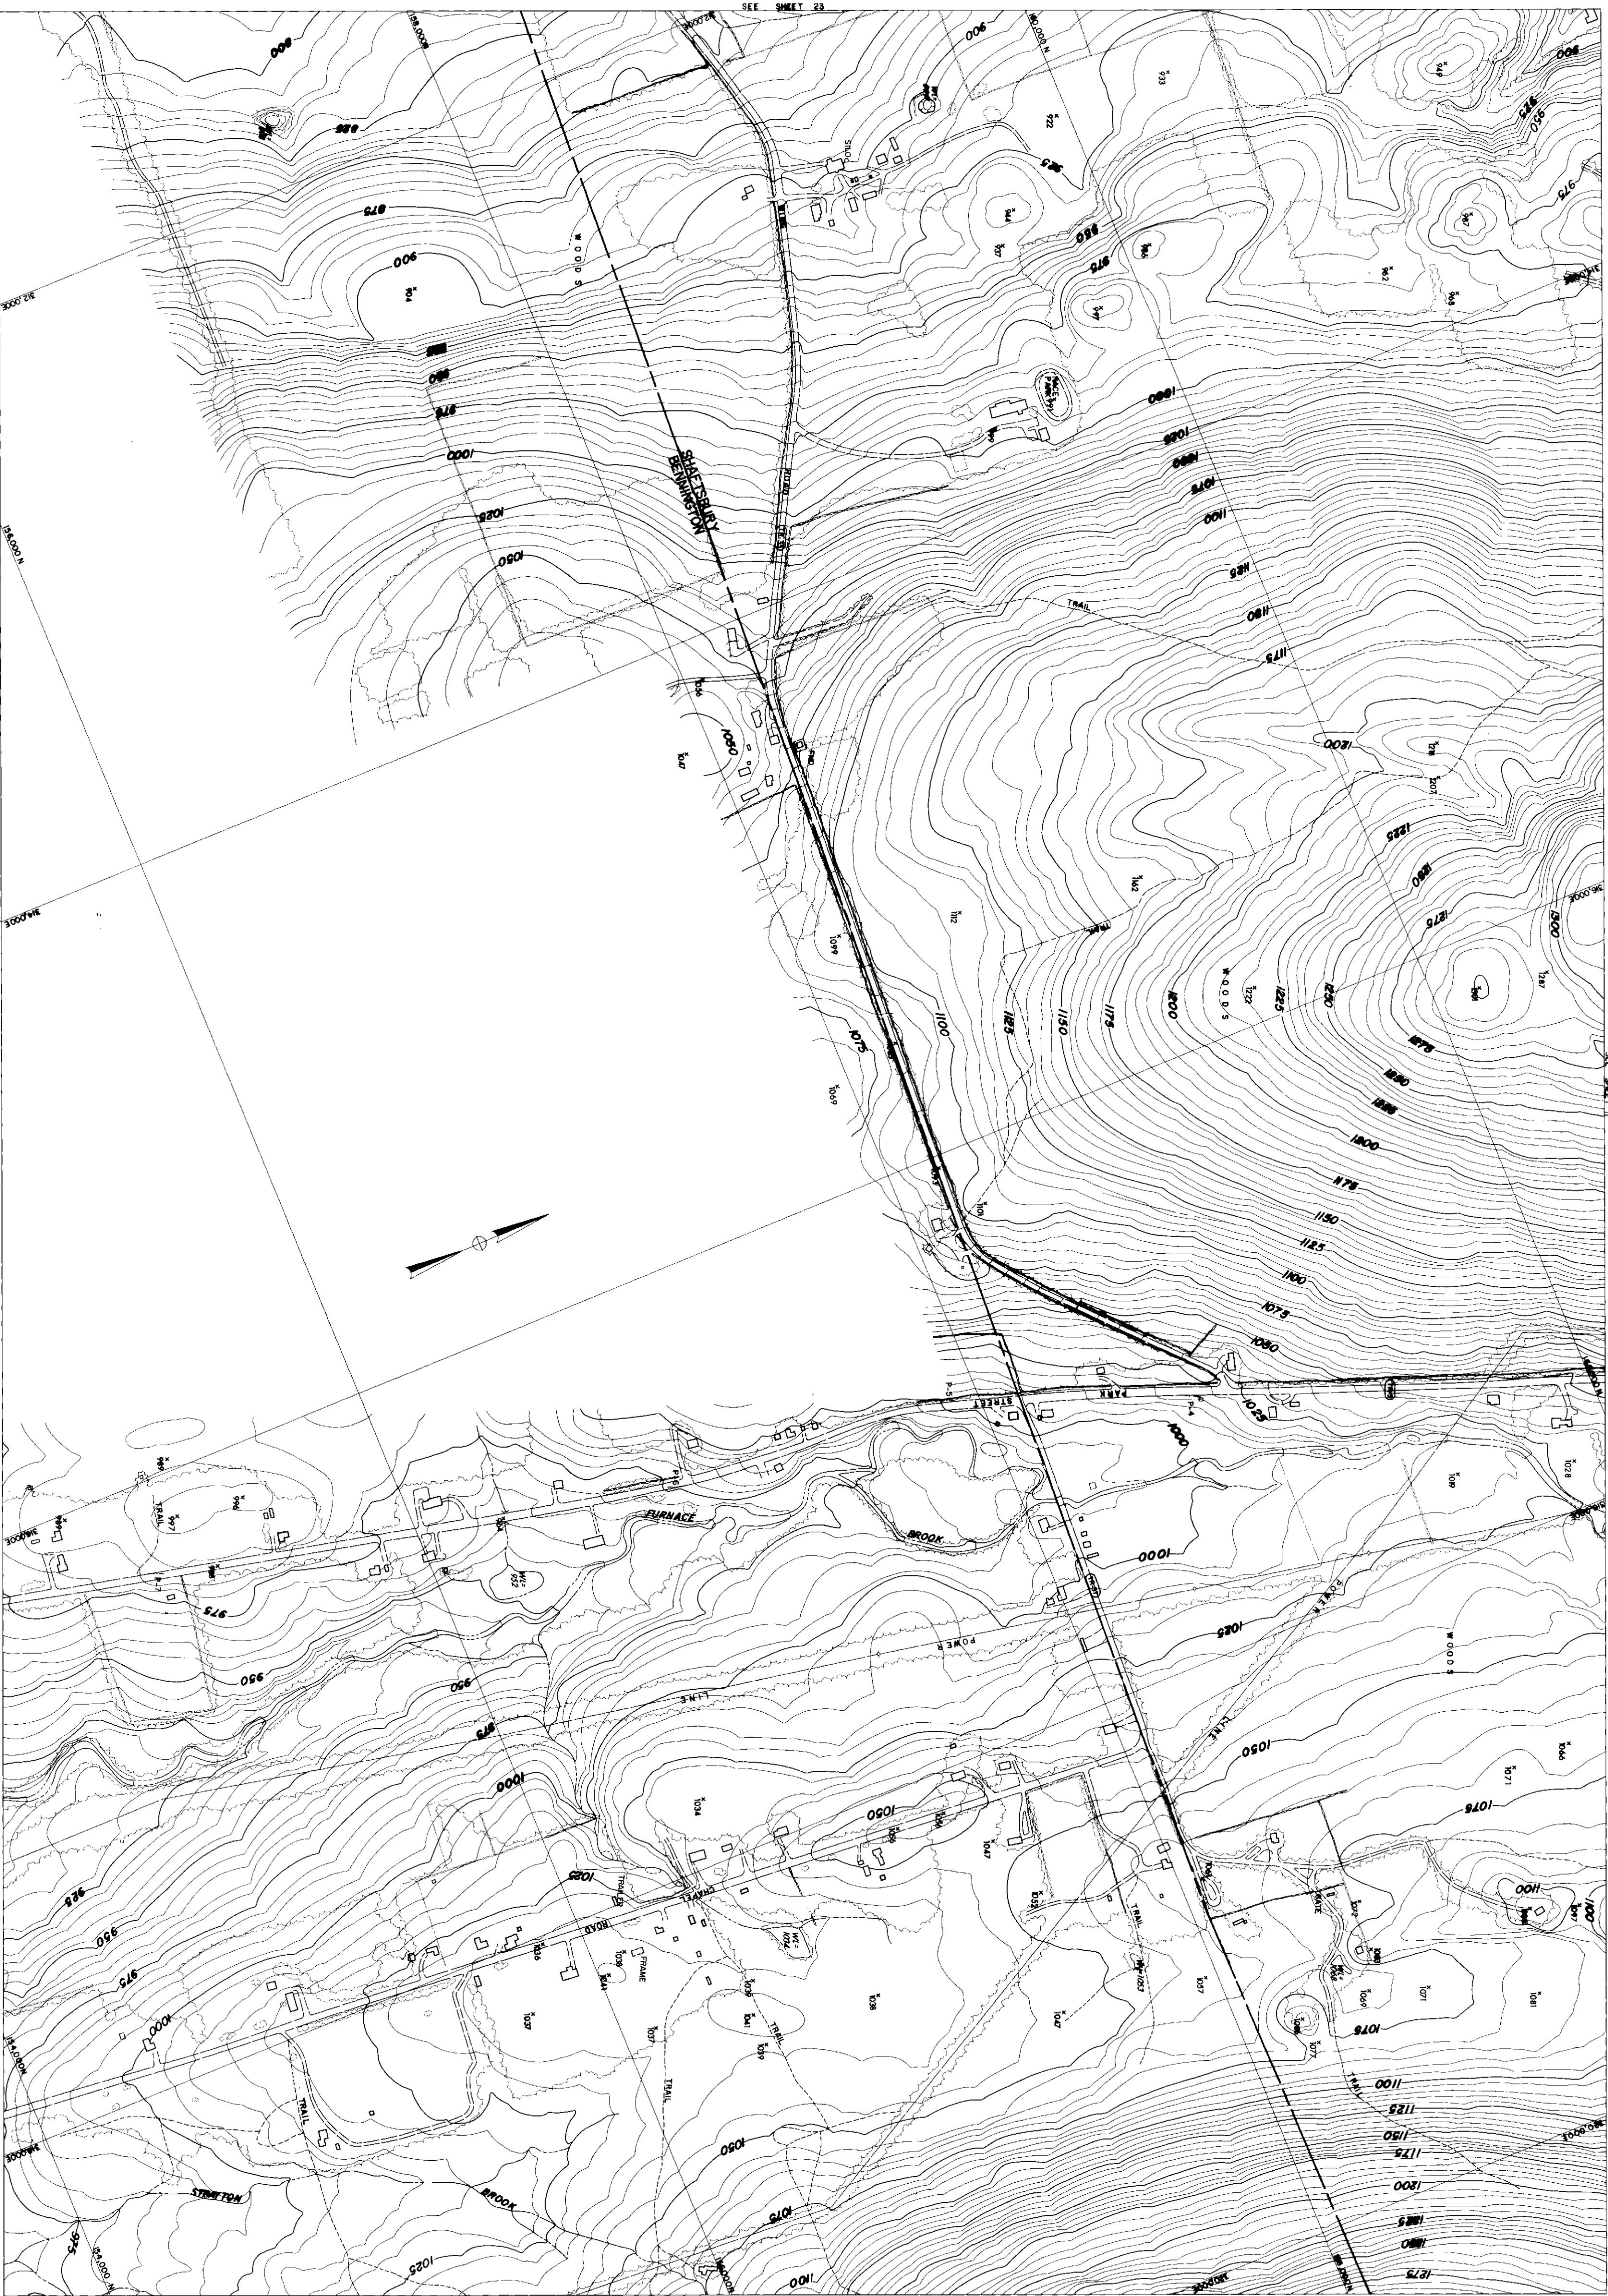

COMPILED BY PHOTOGRAMMETRIC METHODS
ROUTE SURVEY & MAPPING CORP.
CONTROL BY TRIANGULAR SURVEY, U.S.C.S. & M.S.M. CORP.

Scale: 1"=200'
CONTOUR INTERVAL: 5'
DATUM: MEAN SEA LEVEL, 1929
2000' AND BASED ON VERMONT STATE PLANE COORDINATE SYSTEM
TRANSVERSE MERCATOR PROJECTION

THE STATE OF VERMONT
DEPARTMENT OF HIGHWAYS
BENJ. SHAFES, CL. ASST. - SUND.
TOPOGRAPHIC MAP
CONTRACT: AP 015-1(4) DATE OF PHOTOGRAPHY: 5/24/64, 4/29/67
SHEET 10 OF 29 SHEETS


265

SEE SHEET 12

SEE SHEET 24

SEE SHEET 3

SHAFTS BURY

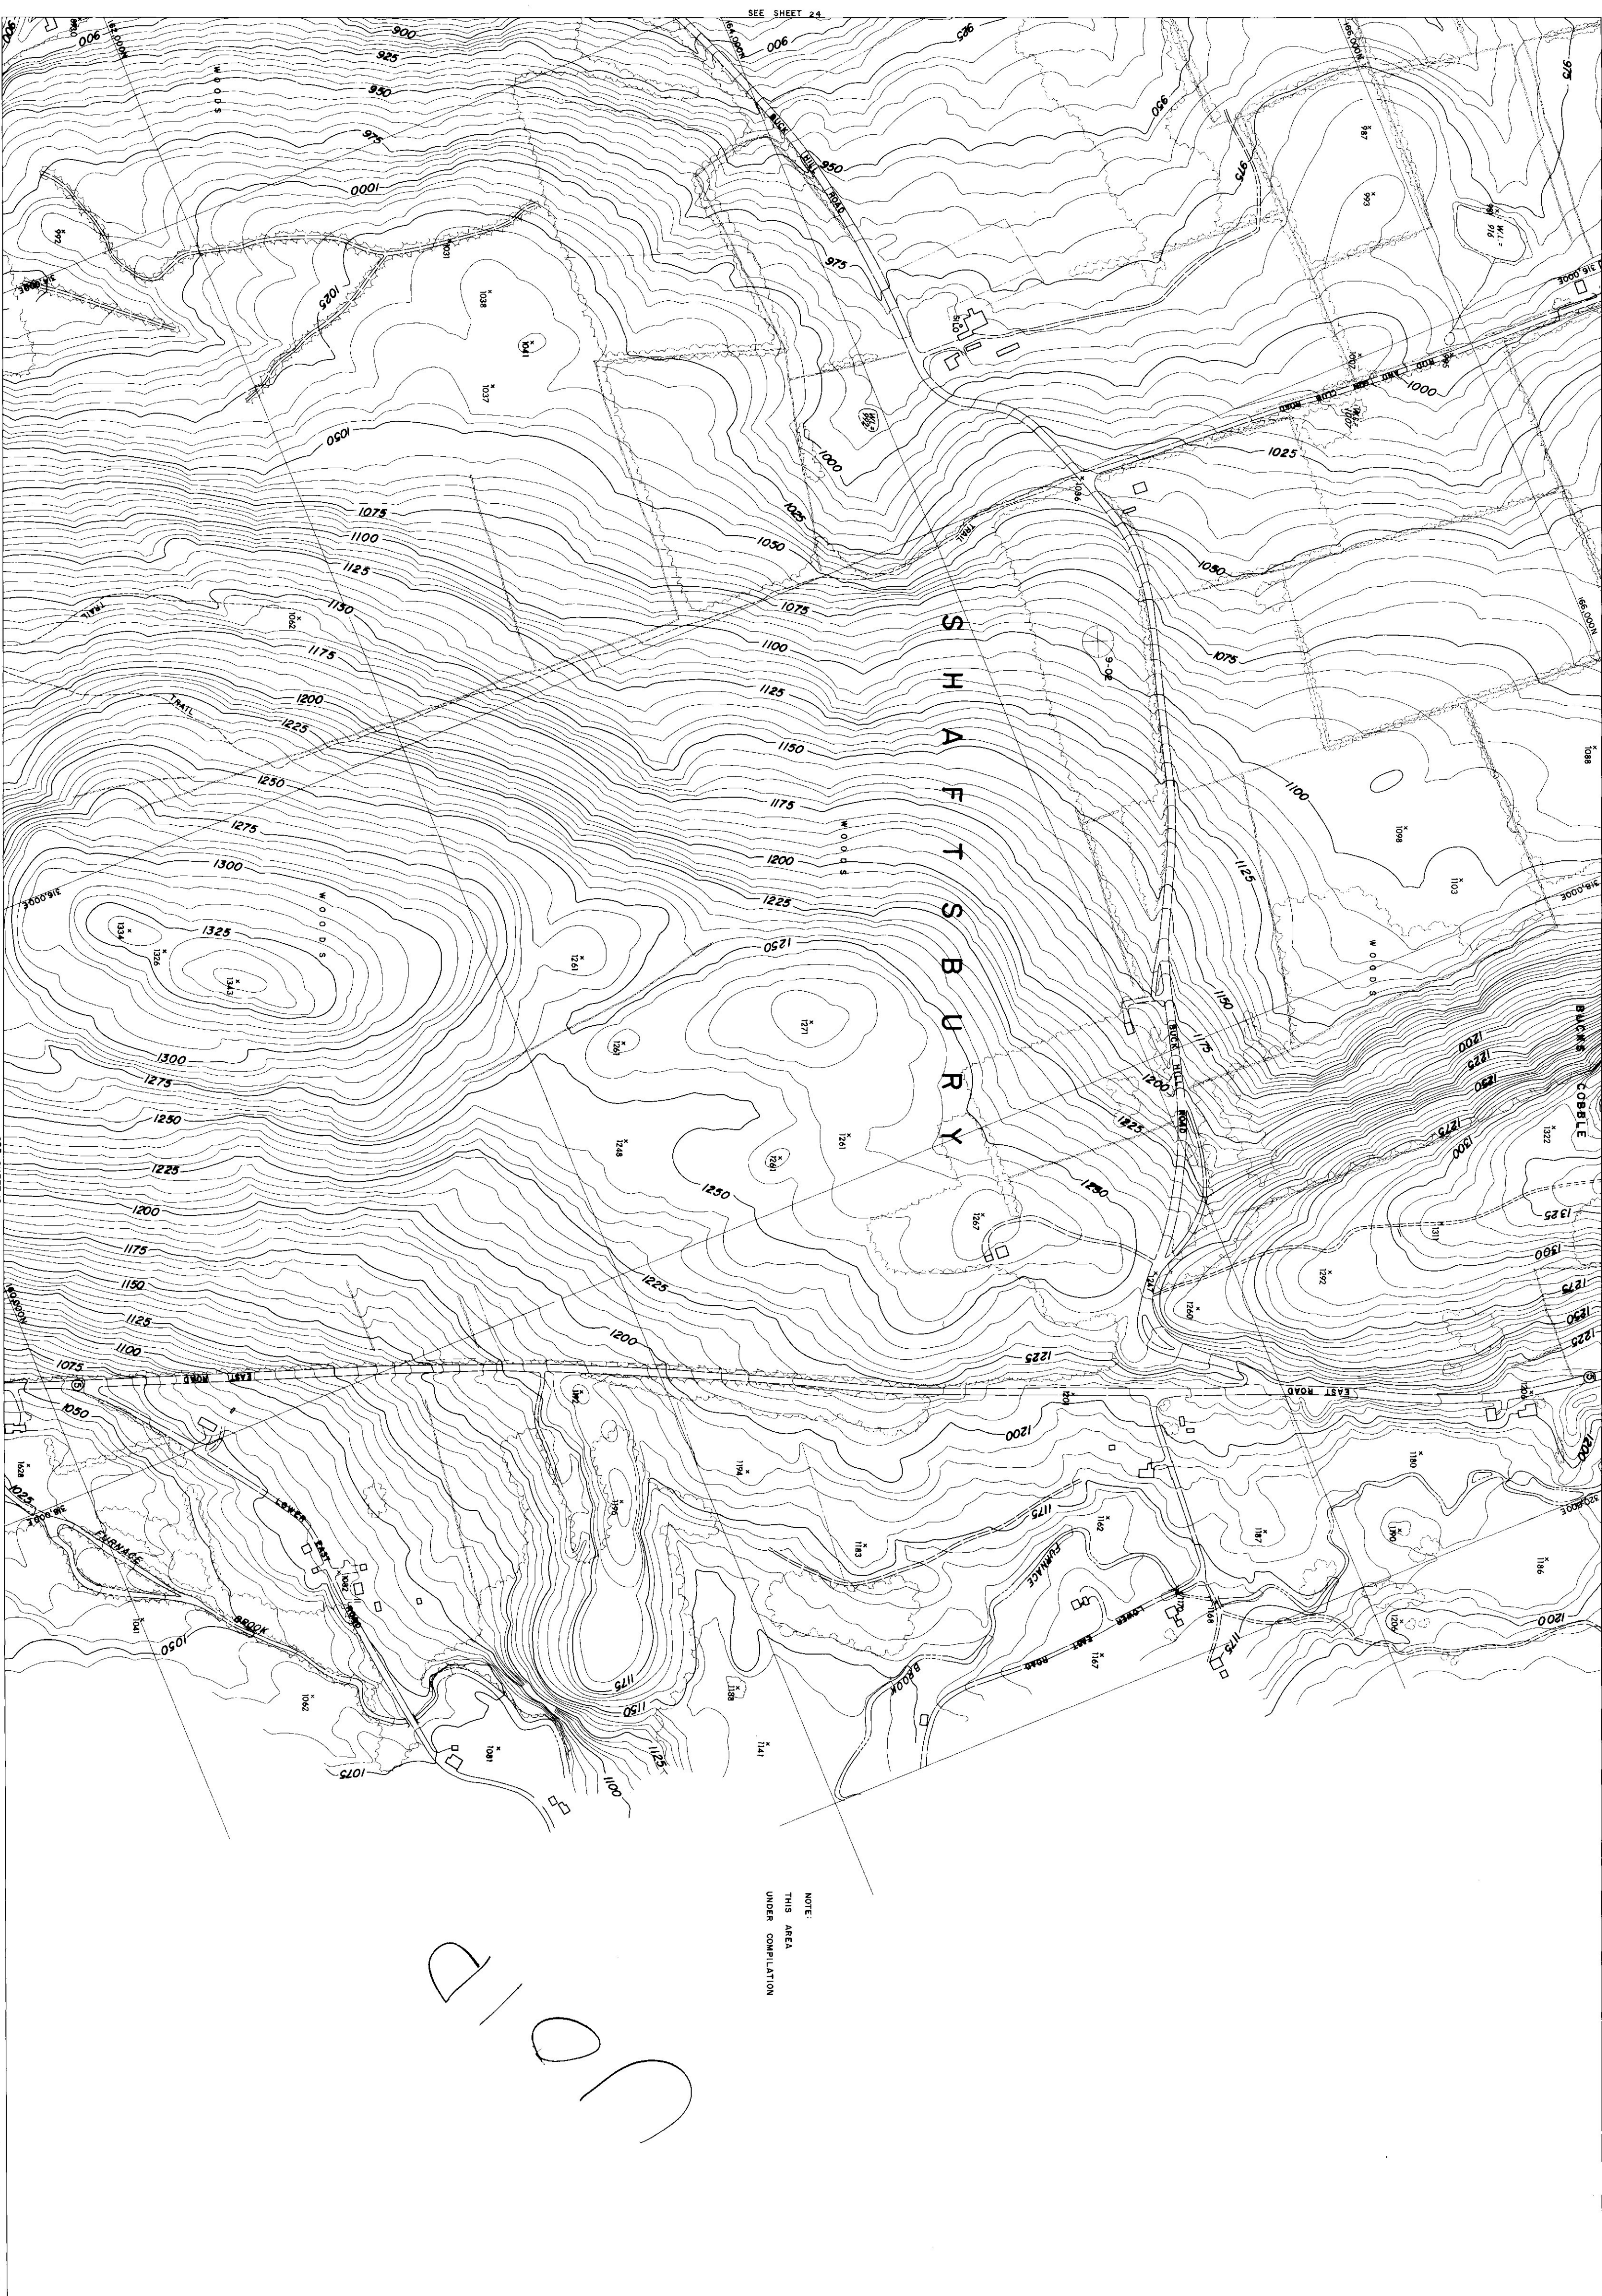


NOTE:
THIS AREA
UNDER COMPIATION

265 Mic

COMPIED BY PHOTOGRAMMETRIC METHODS
AERIAL SURVEY & MAPPING CORP.
CONTROL BY U.S. GEODETIC SURVEY, U.S.C.G.S. & M.S.M. CORP.

Scale: 1" = 200'
CONTOUR INTERVAL: 5'
DATUM: MEAN SEA LEVEL, 1929
2000' GMD BASED ON VERMONT STATE COORDINATE SYSTEM
TRANSVERSE MERCATOR PROJECTION

THE STATE OF VERMONT
DEPARTMENT OF HIGHWAYS
BENNY-SHAFTS-GLAST-ARL-SUND
TOPOGRAPHIC MAP
DATE OF PHOTOGRAPHY: 5/2/66
SHEET 11 OF 39 SHEETS

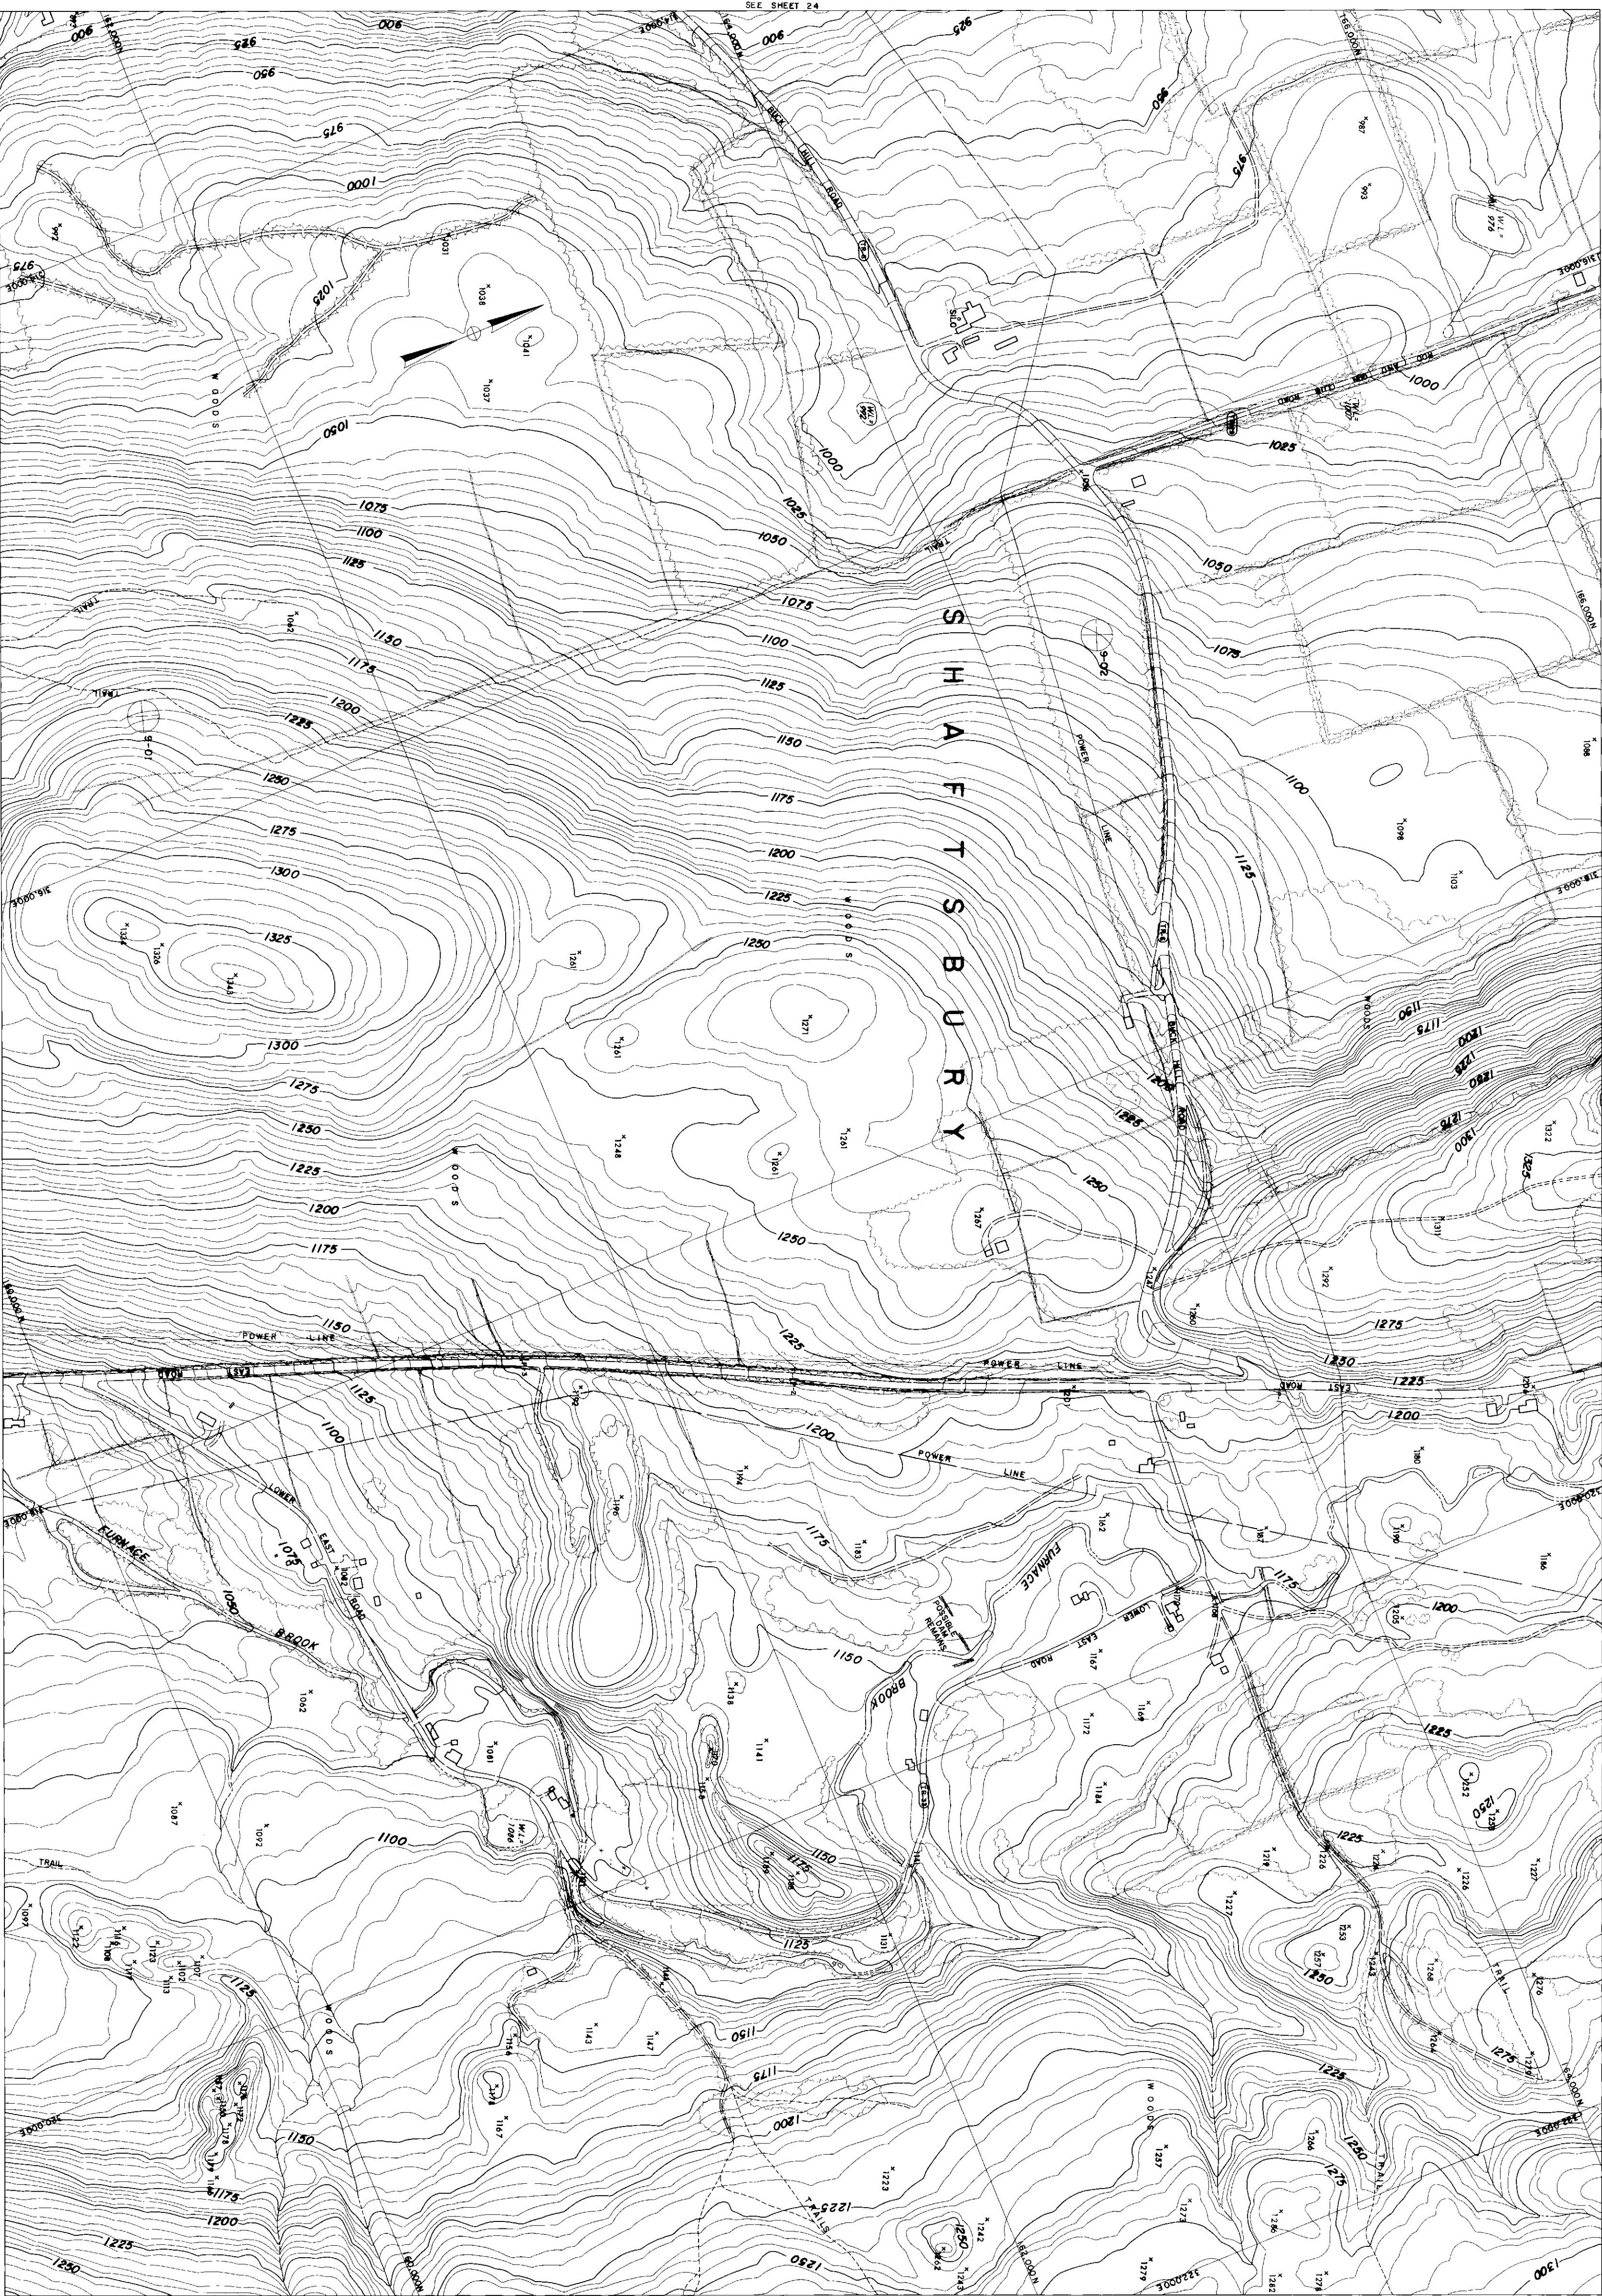


COMPILED BY PHOTOGRAPHIC METHODS
MOORE SURVEY & MAPPING CORP.
CONTROL BY U.S. GEODETIC SURVEY, U.S.C.G.S. & M.S.M. CORP.

Scale: 1" = 200'
CONTAINING METERS & FEET
DATUM: MEAN SEA LEVEL, 1929
2000' GRID BASED ON VERMONT STATE PLANE COORDINATE SYSTEM
TRANSVERSE MERCATOR PROJECTION

THE STATE OF VERMONT
DEPARTMENT OF HIGHWAYS
BENK. SHAFTS. GLAST. AIRL. SIND.
TOPOGRA. MAP
CONTRACT: AP 019-141 DATE OF PHOTOGRAPH: 5/2/66, 4/28/67
SHEET 11 OF 33 SHEETS

265

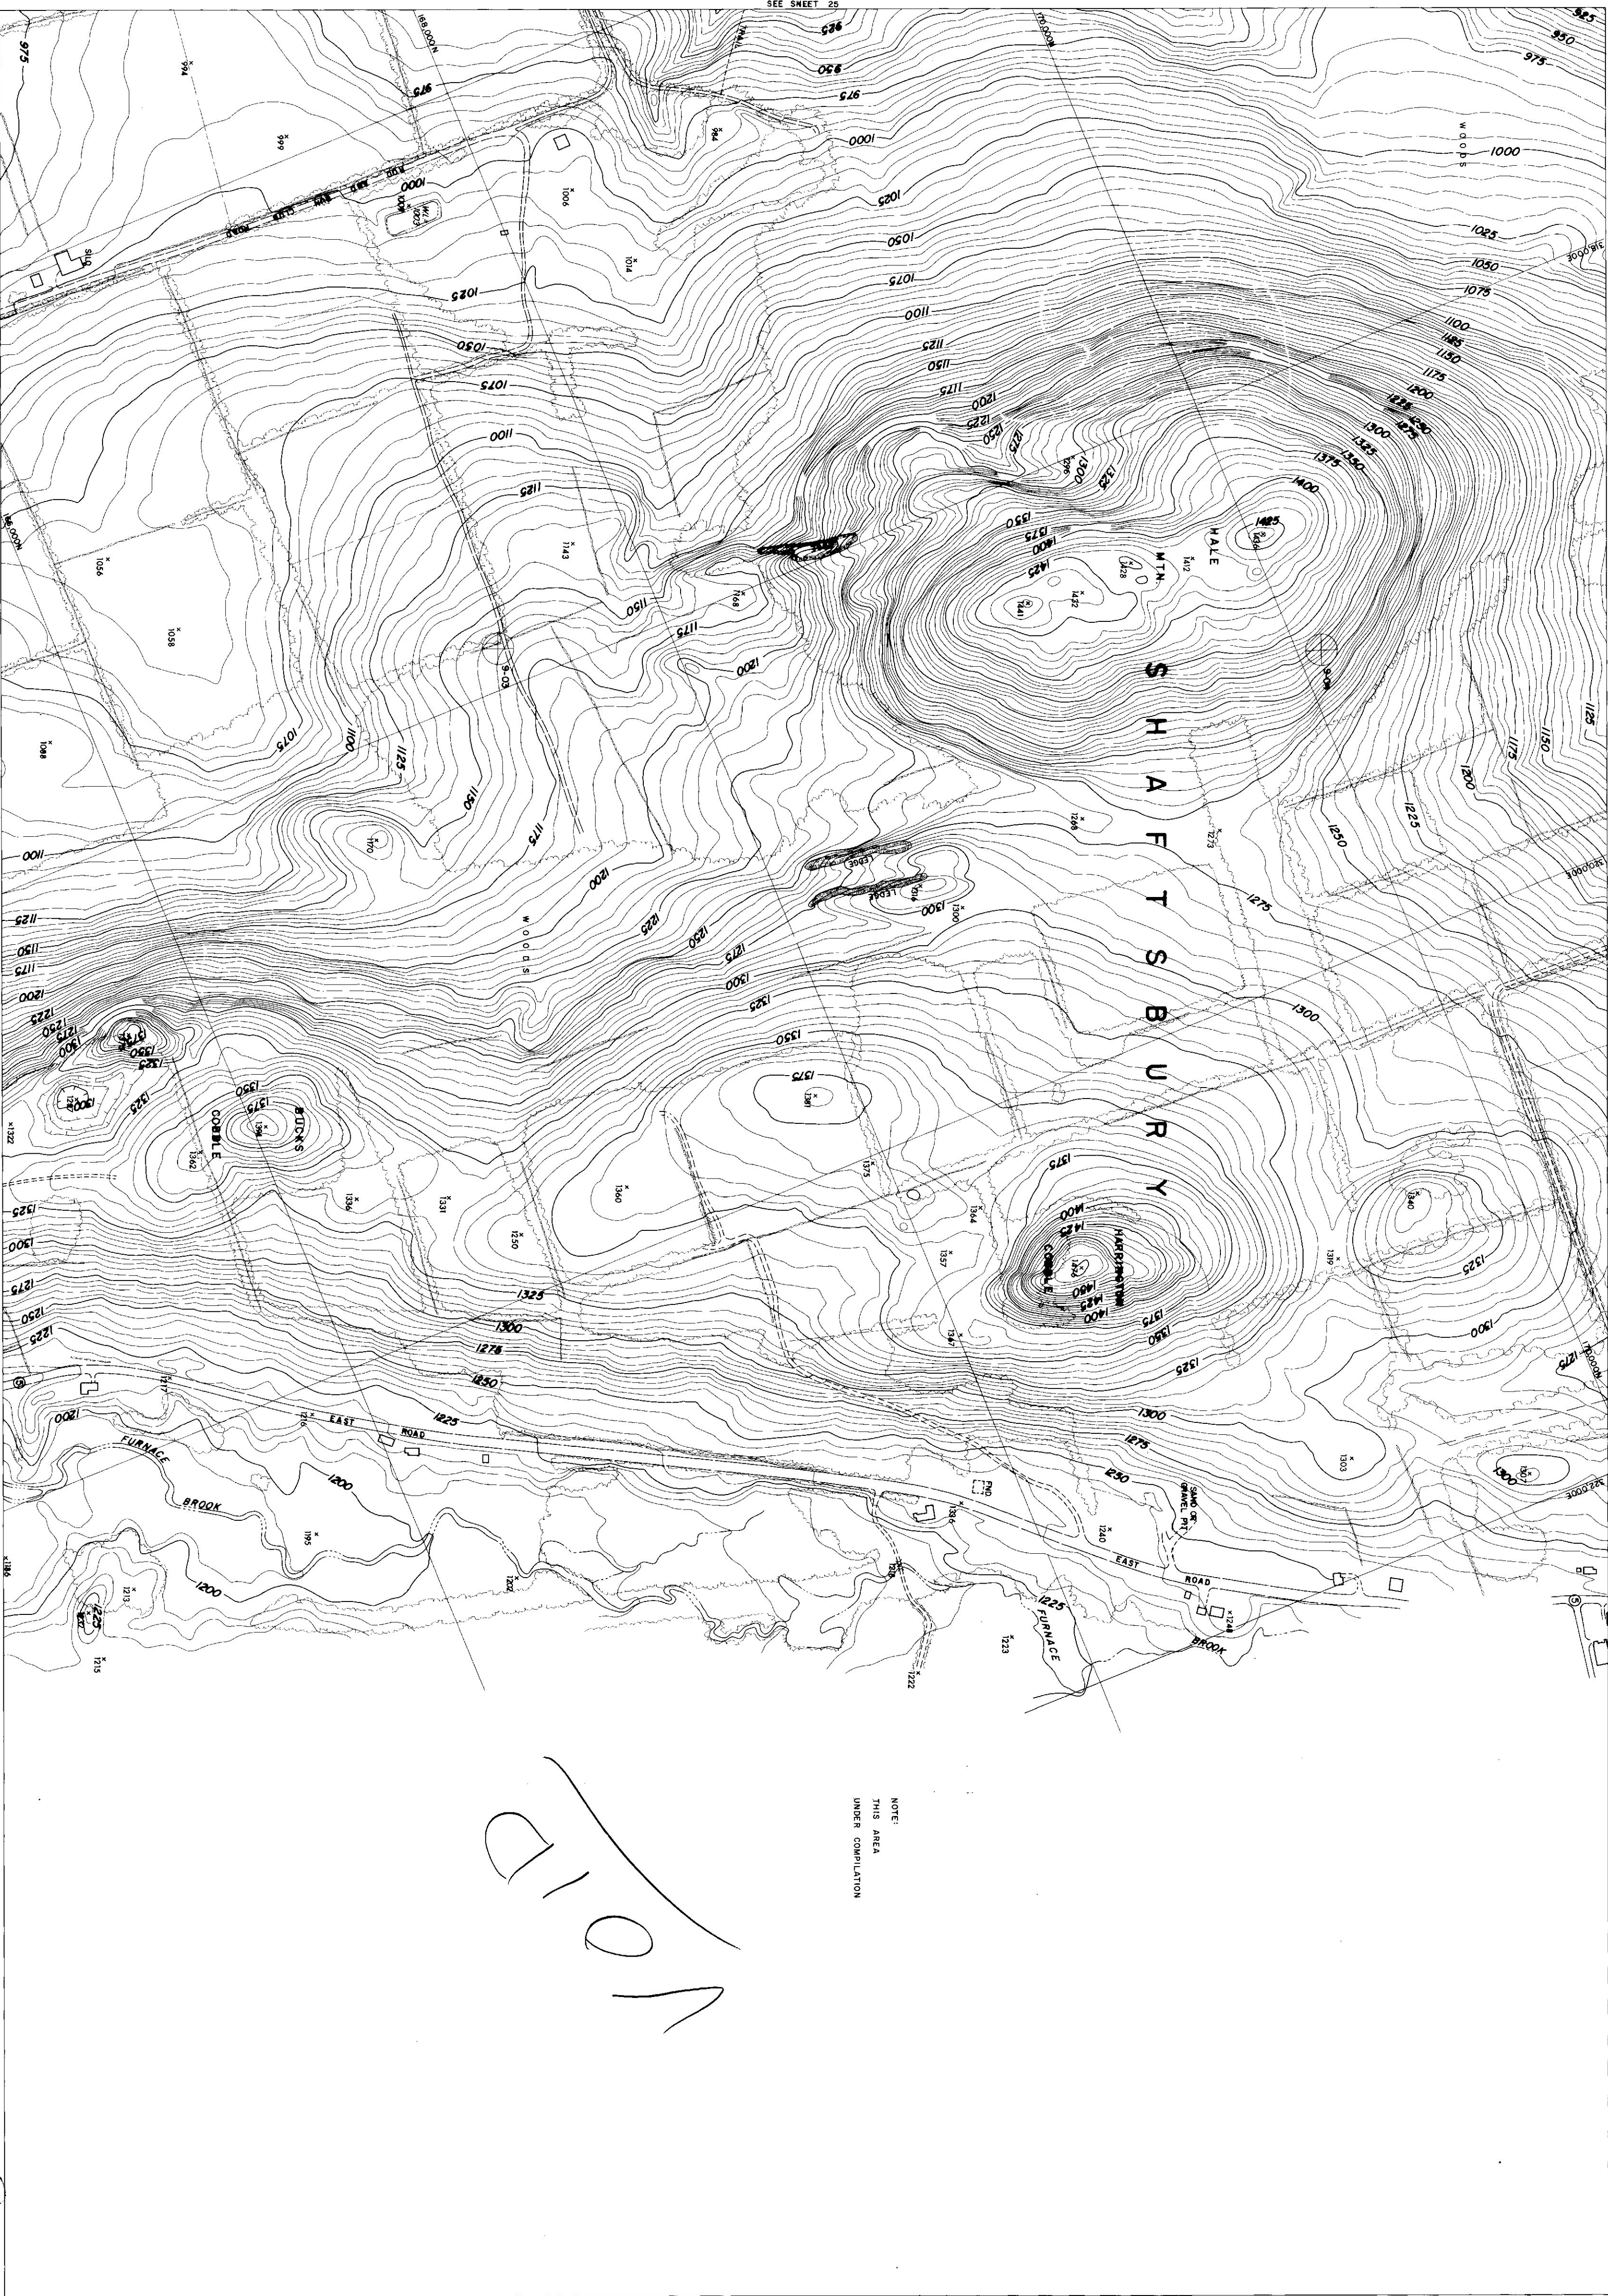

SEE SHEET 25

SEE SHEET 18


SEE SHEET 4

COMPILED BY PHOTOGRAMMETRIC METHODS
CONTING SURVEY & MAPPING CORP.
CONTROL BY VT. GEODETIC SURVEY, U.S. COAST & GEOD. SURV.

Scale: 1"=200'
CONTING SURVEY & MAPPING CORP.
2000' GROUND BASED ON VERMONT STATE PLANE COORDINATE SYSTEM
TRANSVERSE MERCATOR PROJECTION

THE STATE OF VERMONT
DEPARTMENT OF HIGHWAYS
BENJ. SHAFIS-GLASS-ARL-SUND.
TOPOGRAPIK MAP
DATE OF PHOTOGRAPHY: 5/2/66
SHEET 12 OF 39 SHEETS

265 M.S.

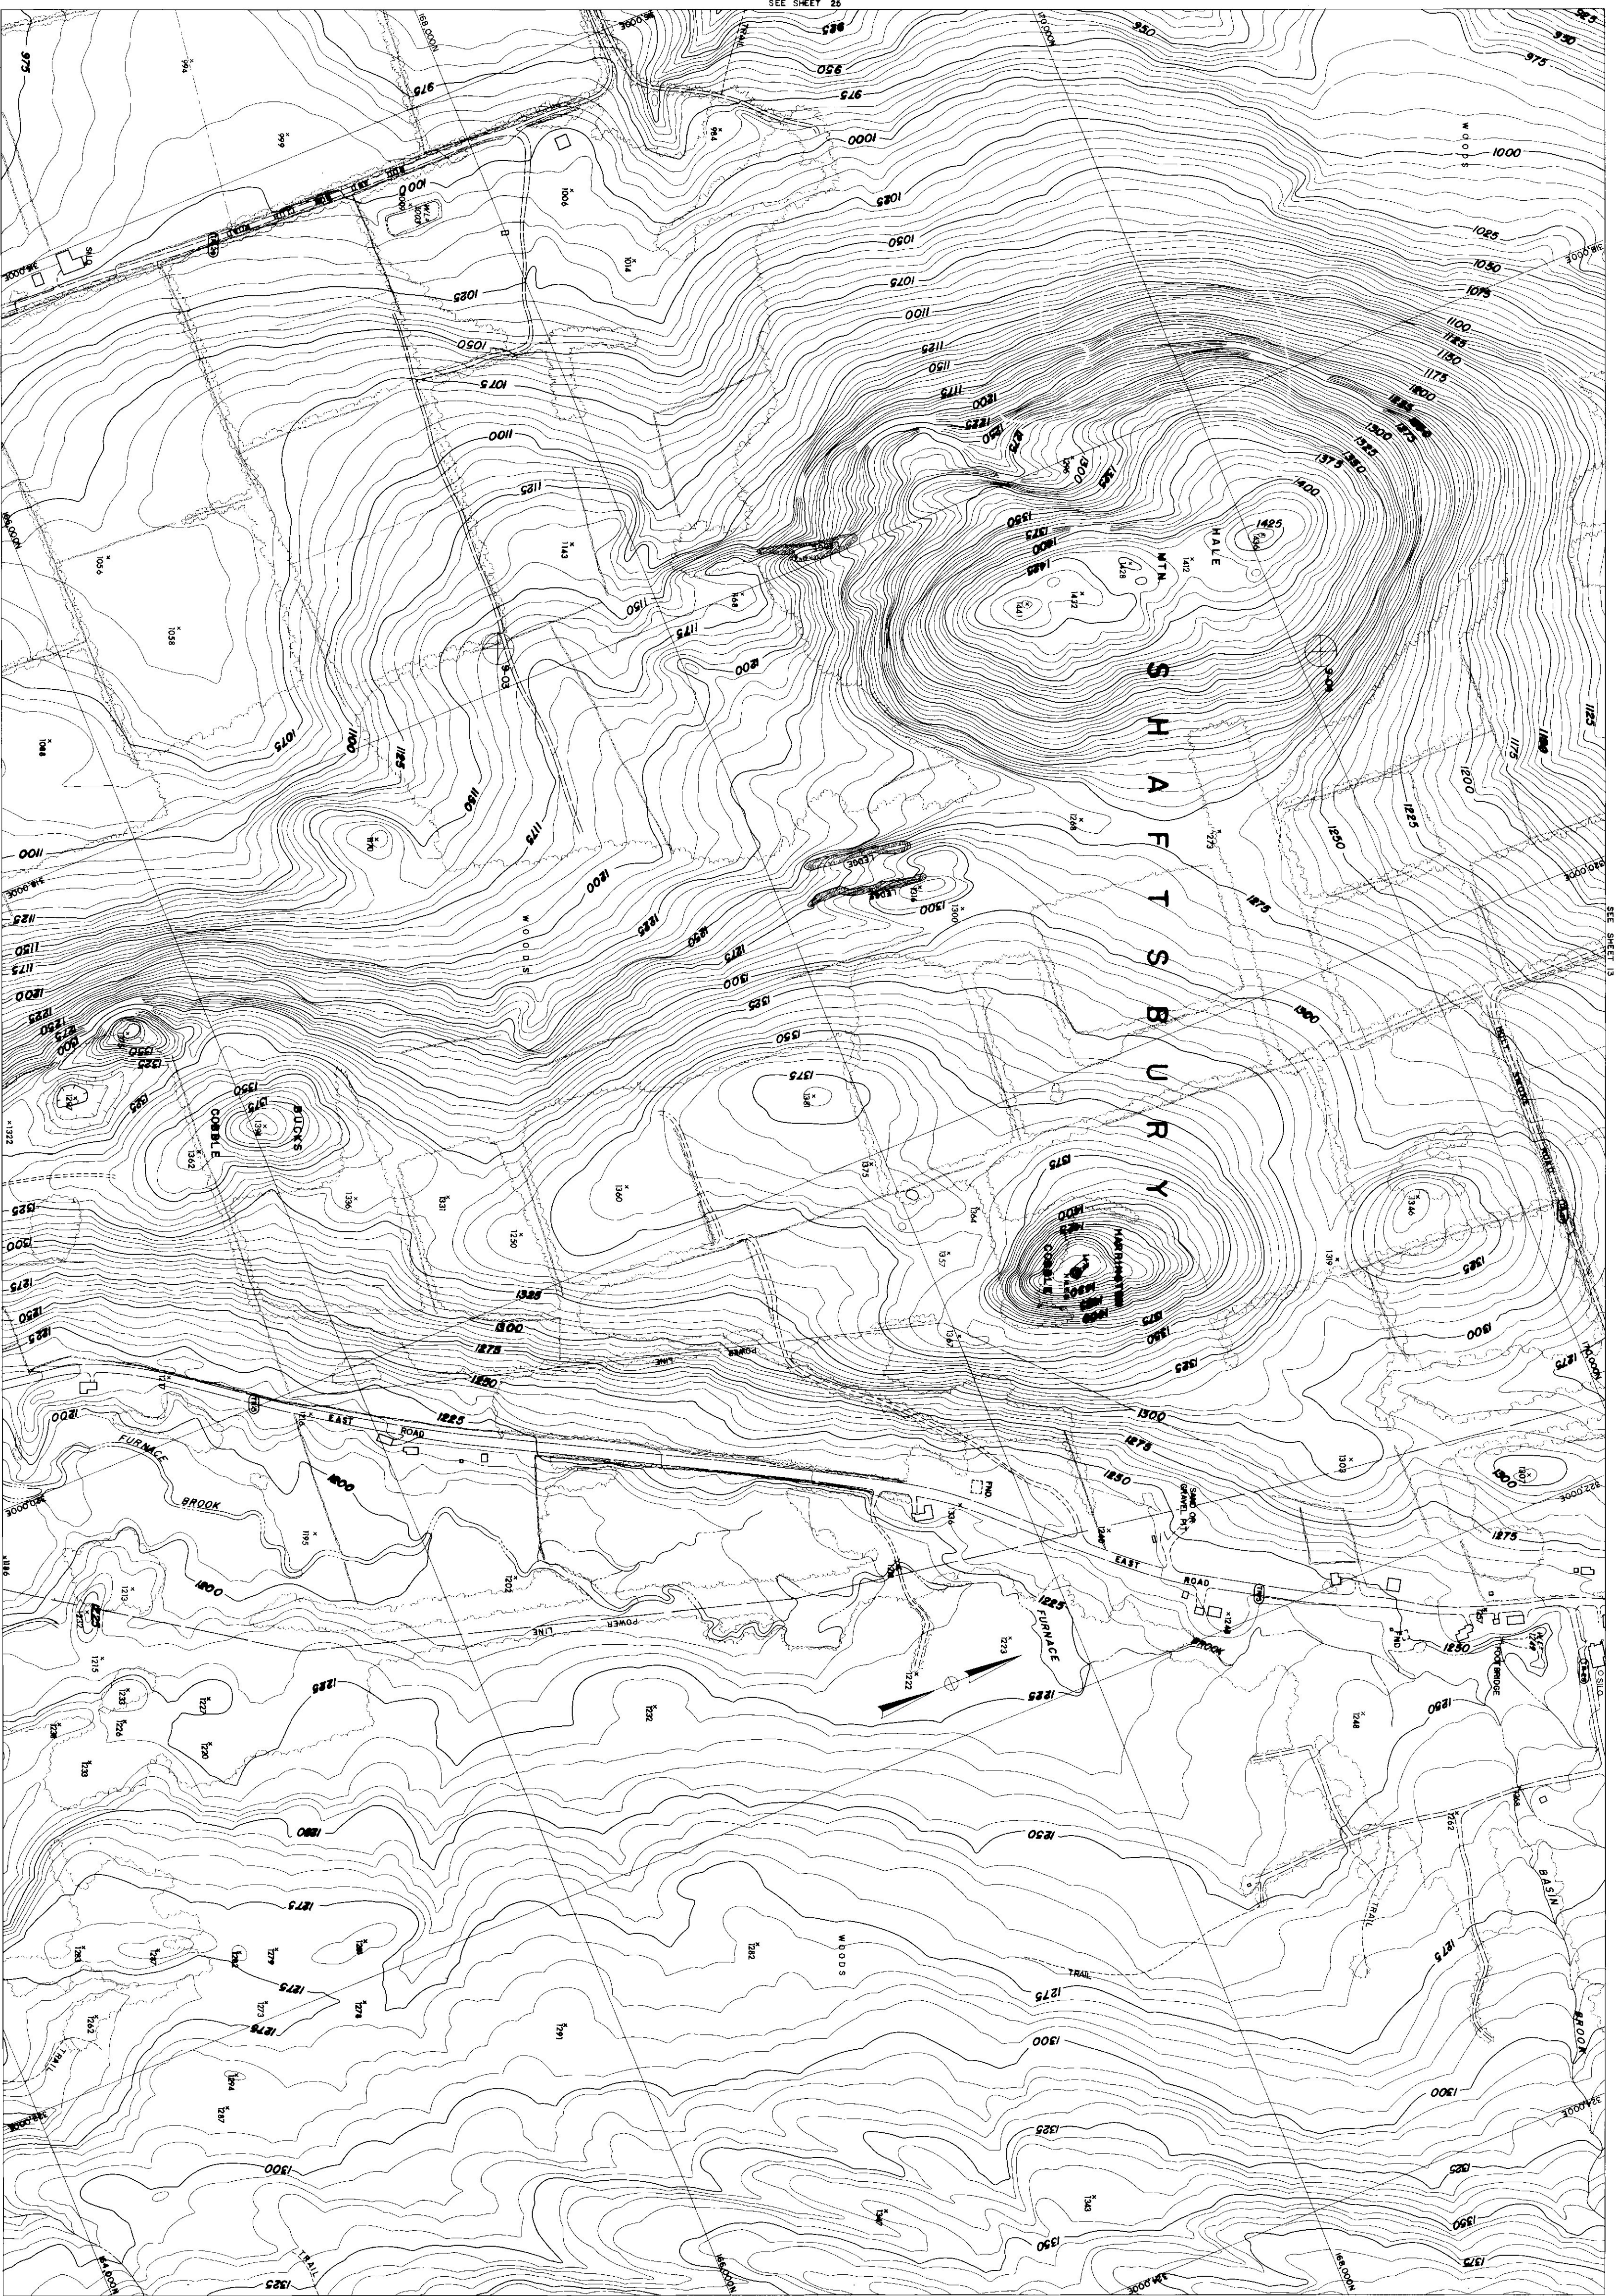

SEE SHEET 25

SEE SHEET 13

SEE SHEET 4

COMPILED BY PHOTOGRAPHIC METHODS
MOORE SURVEY & MAPPING CORP.
CONTROL BY U.S. GEODETIC SURVEY, U.S.C.A.S. & M.S.M. CORP.

Scale: 1" = 200'
VERTICAL INTERVAL, 5'
DUTCH: MEAN SEA LEVEL, 829
2000' GRID BASED ON VERTICAL STATE PLANE COORDINATE SYSTEM
TRANSVERSE MERCATOR PROJECTION

THE STATE OF VERMONT
DEPARTMENT OF HIGHWAYS
BENJ. SHAFTS - GLAST. ARL. - SUND.
TOPOGRAPHIC MAP
CONTRACT: AP 015 (4) DATE OF PHOTOGRAPHY: 5/2/46
SHEET 12 OF 25 SHEETS


265

SEE SHEET 26

SEE SHEET 14

NOTE:
THIS AREA
UNDER COMPLETION

1012

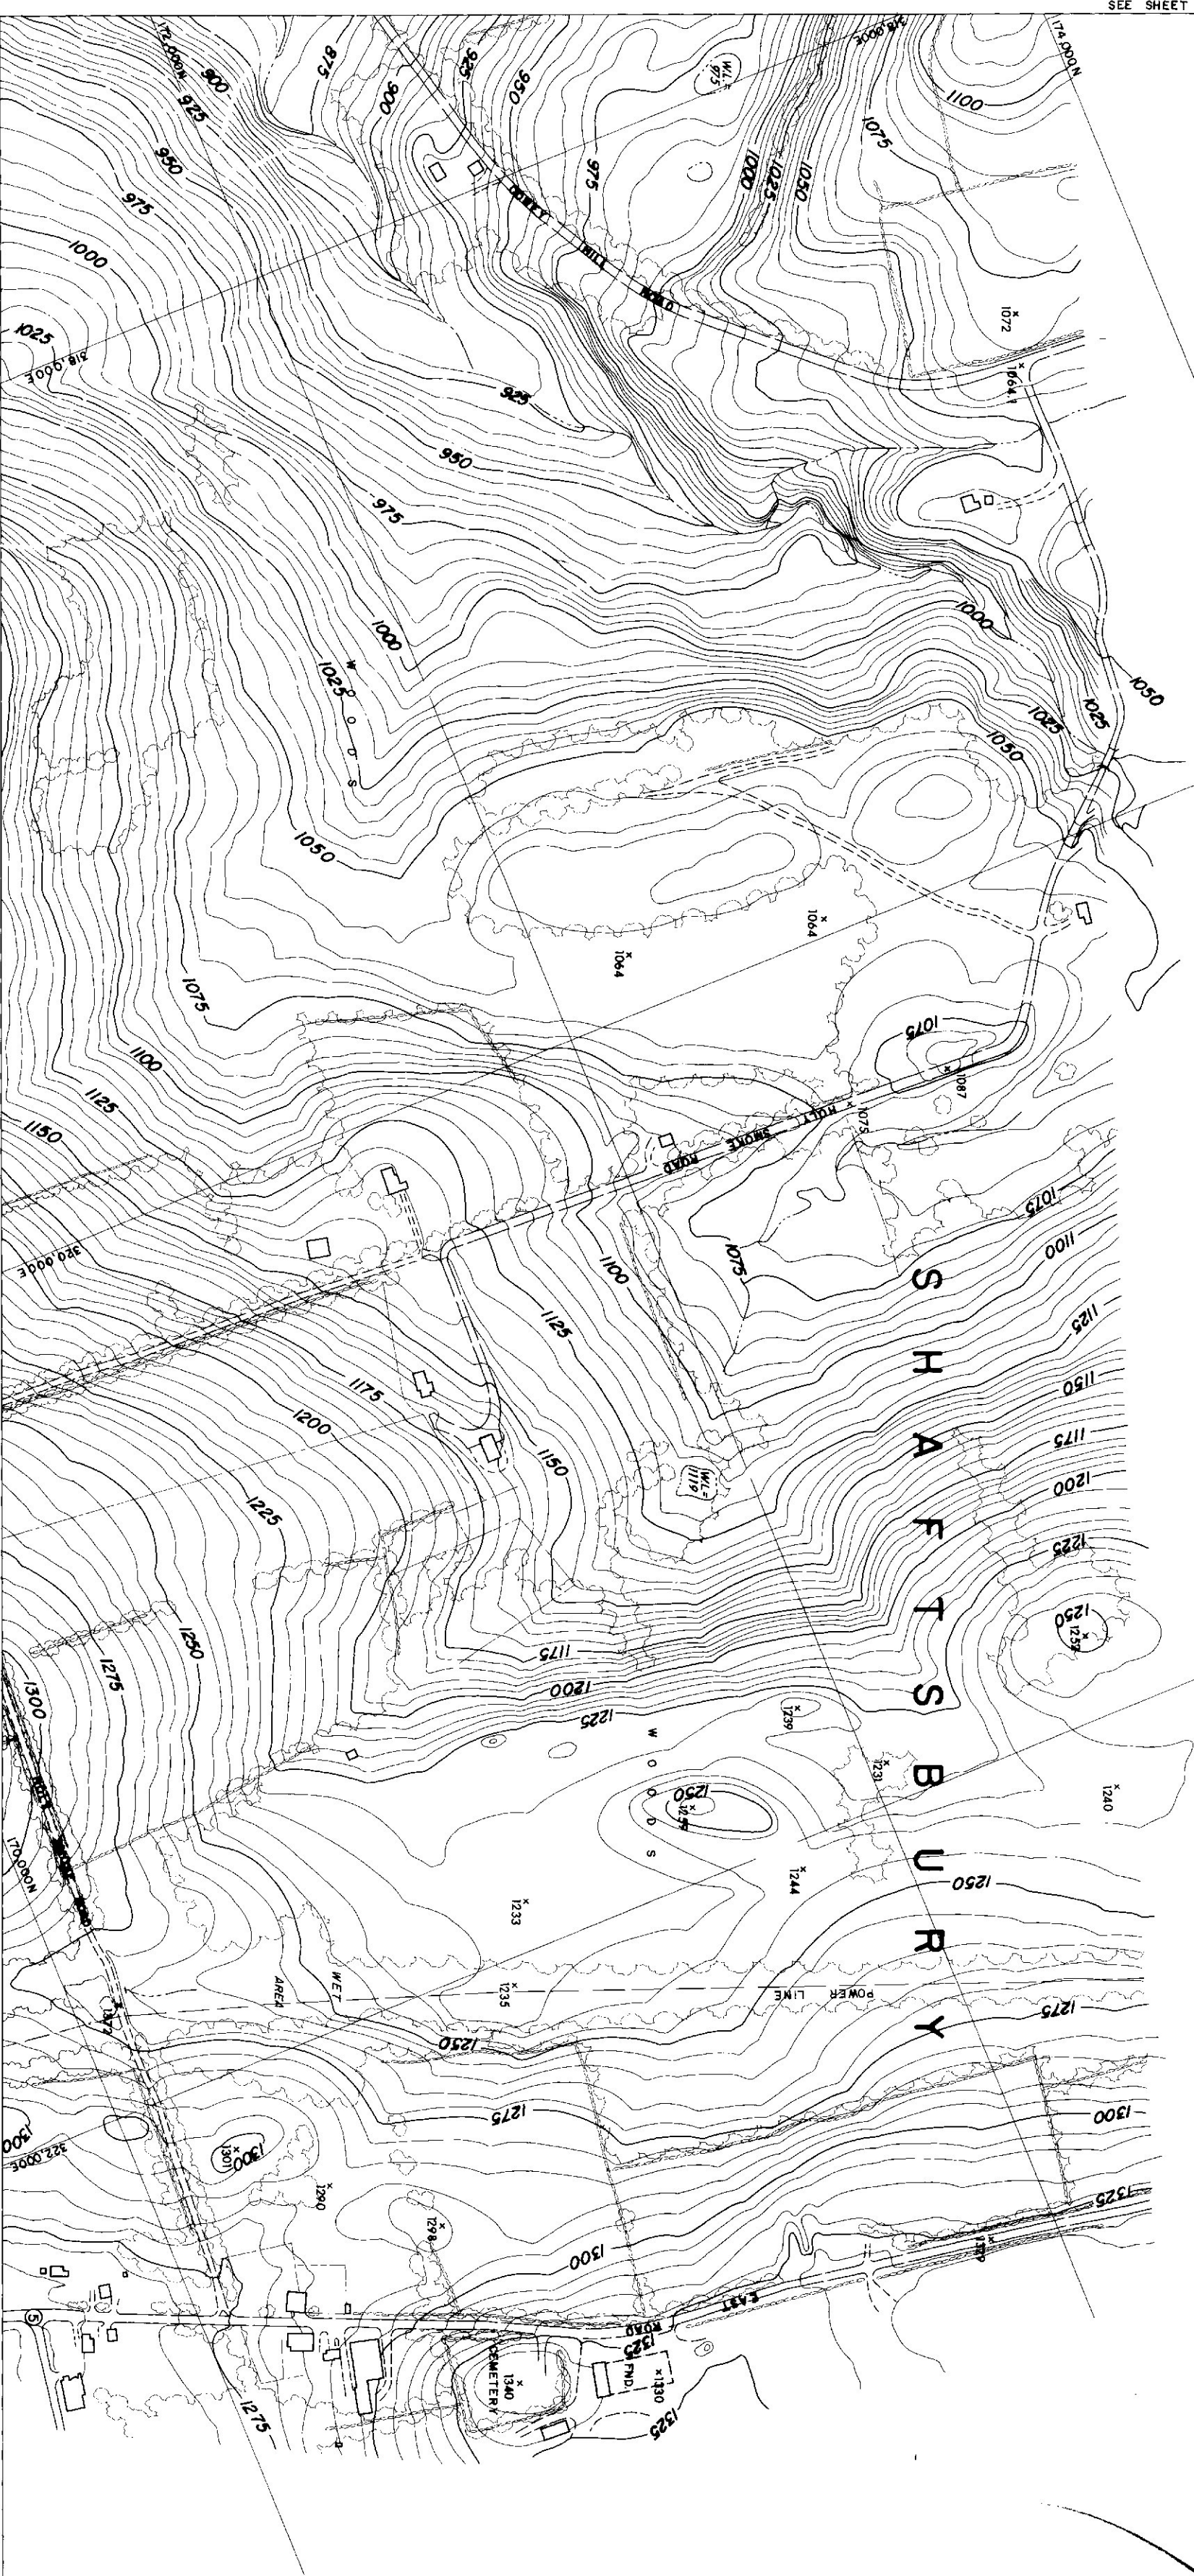


SEE SHEET 9

COMPILED BY PHOTOGRAPHIC METHODS
MOORE SURVEY & MAPPING CORP.
CONTROL BY VT GEODETIC SURVEY, U.S. ARMY & NAVAL CORP.

Scale: 1" = 200'
CONTOUR INTERVAL: 25'
2000' GROUND BASED ON VERTICAL STATE PLANE COORDINATE SYSTEM
TRANSVERSE MERCATOR PROJECTION

THE STATE OF VERMONT
DEPARTMENT OF HIGHWAYS
BENJ. SHURTIS - CLERK, A.L.S. - CHIEF
TOWNSHIPS - 10/1/76
DATE OF PHOTOGRAPHY 5/2/76
SHEET 15 OF 30 SHEETS

265 14.8

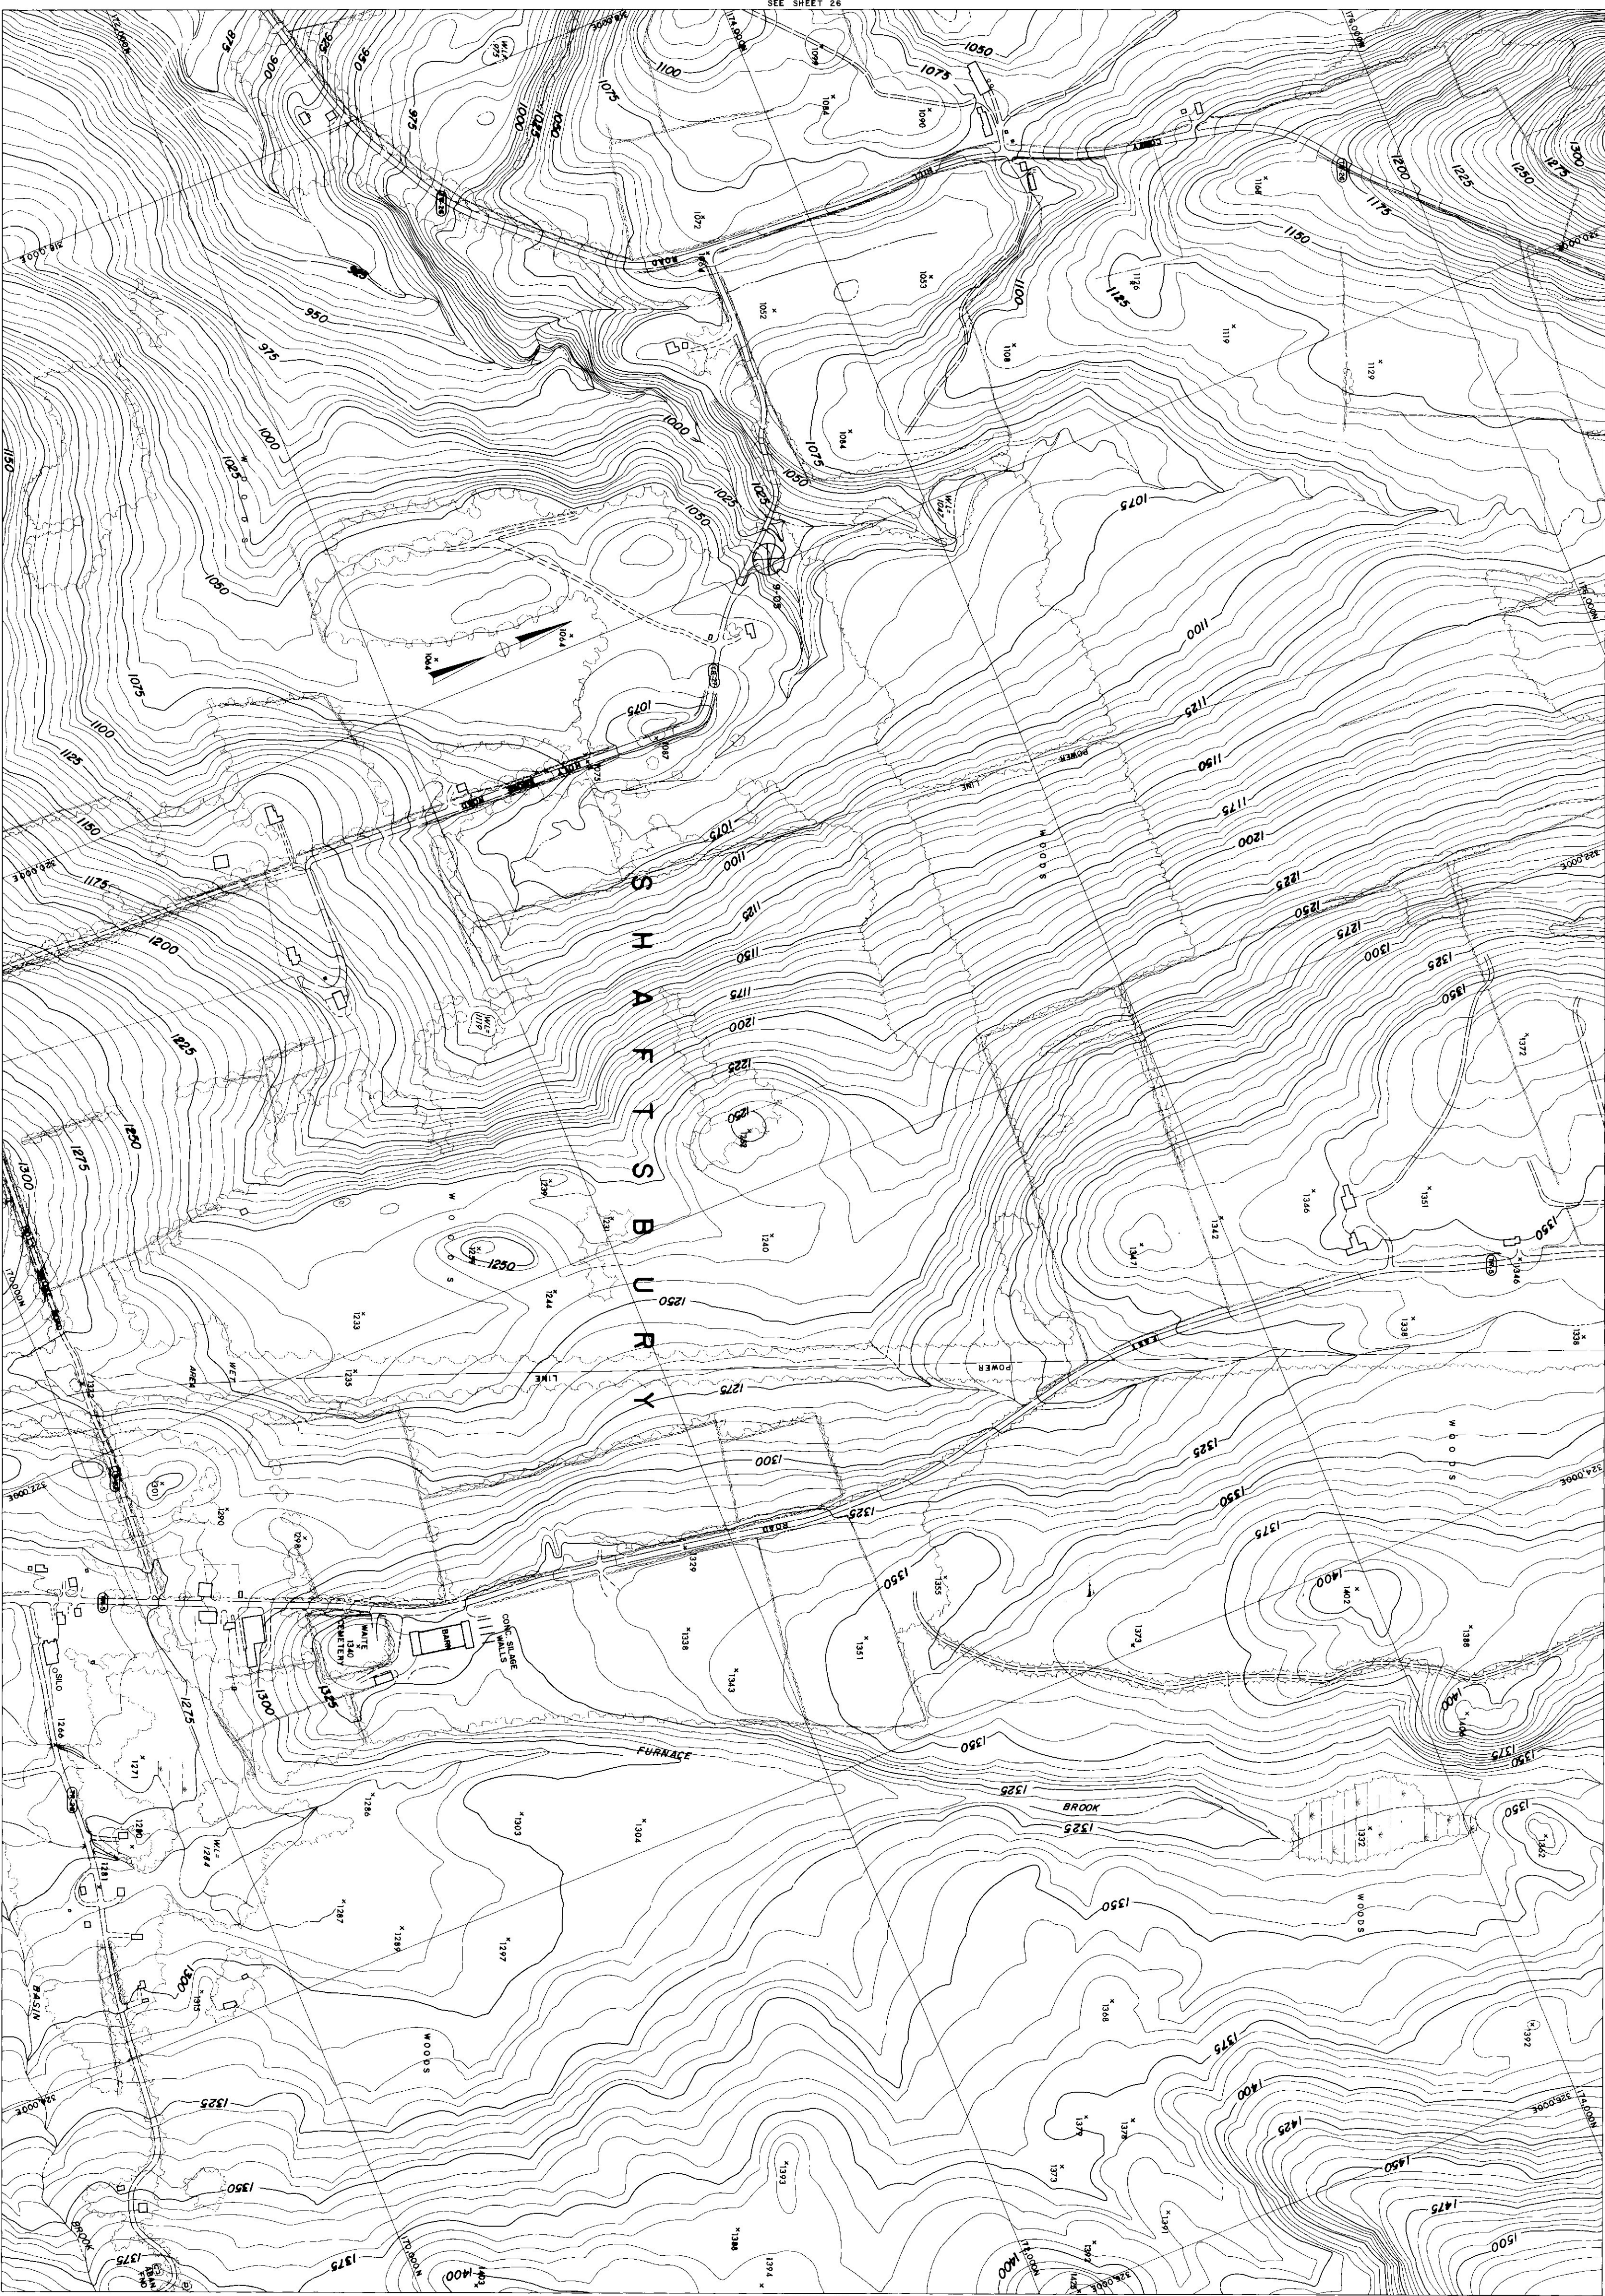


COMPILED BY PHOTOGRAPHIC METHODS
MOORE SURVEY & MAPPING CORP.
CONTROL BY VT. GEODETIC SURVEY, U.S. COAST & GEOD. SURV.

Scale: 1" = 200'
CONTOUR INTERVAL: 5'
DATUM: MEAN SEA LEVEL, 1929
2000' GRID BASED ON VERMONT STATE PLANE COORDINATE SYSTEM
TRANSVERSE MERCATOR PROJECTION

THE STATE OF VERMONT
DEPARTMENT OF HIGHWAYS
BEN. SHAFTS-BLAST-ART-SUND
TOPOGRAPHIC MAP
CONTRACT: AP 035(4) DATE OF PHOTOGRAPHY: 5/2/56, 4/29/57
SHEET 13 OF 39 SHEETS

265

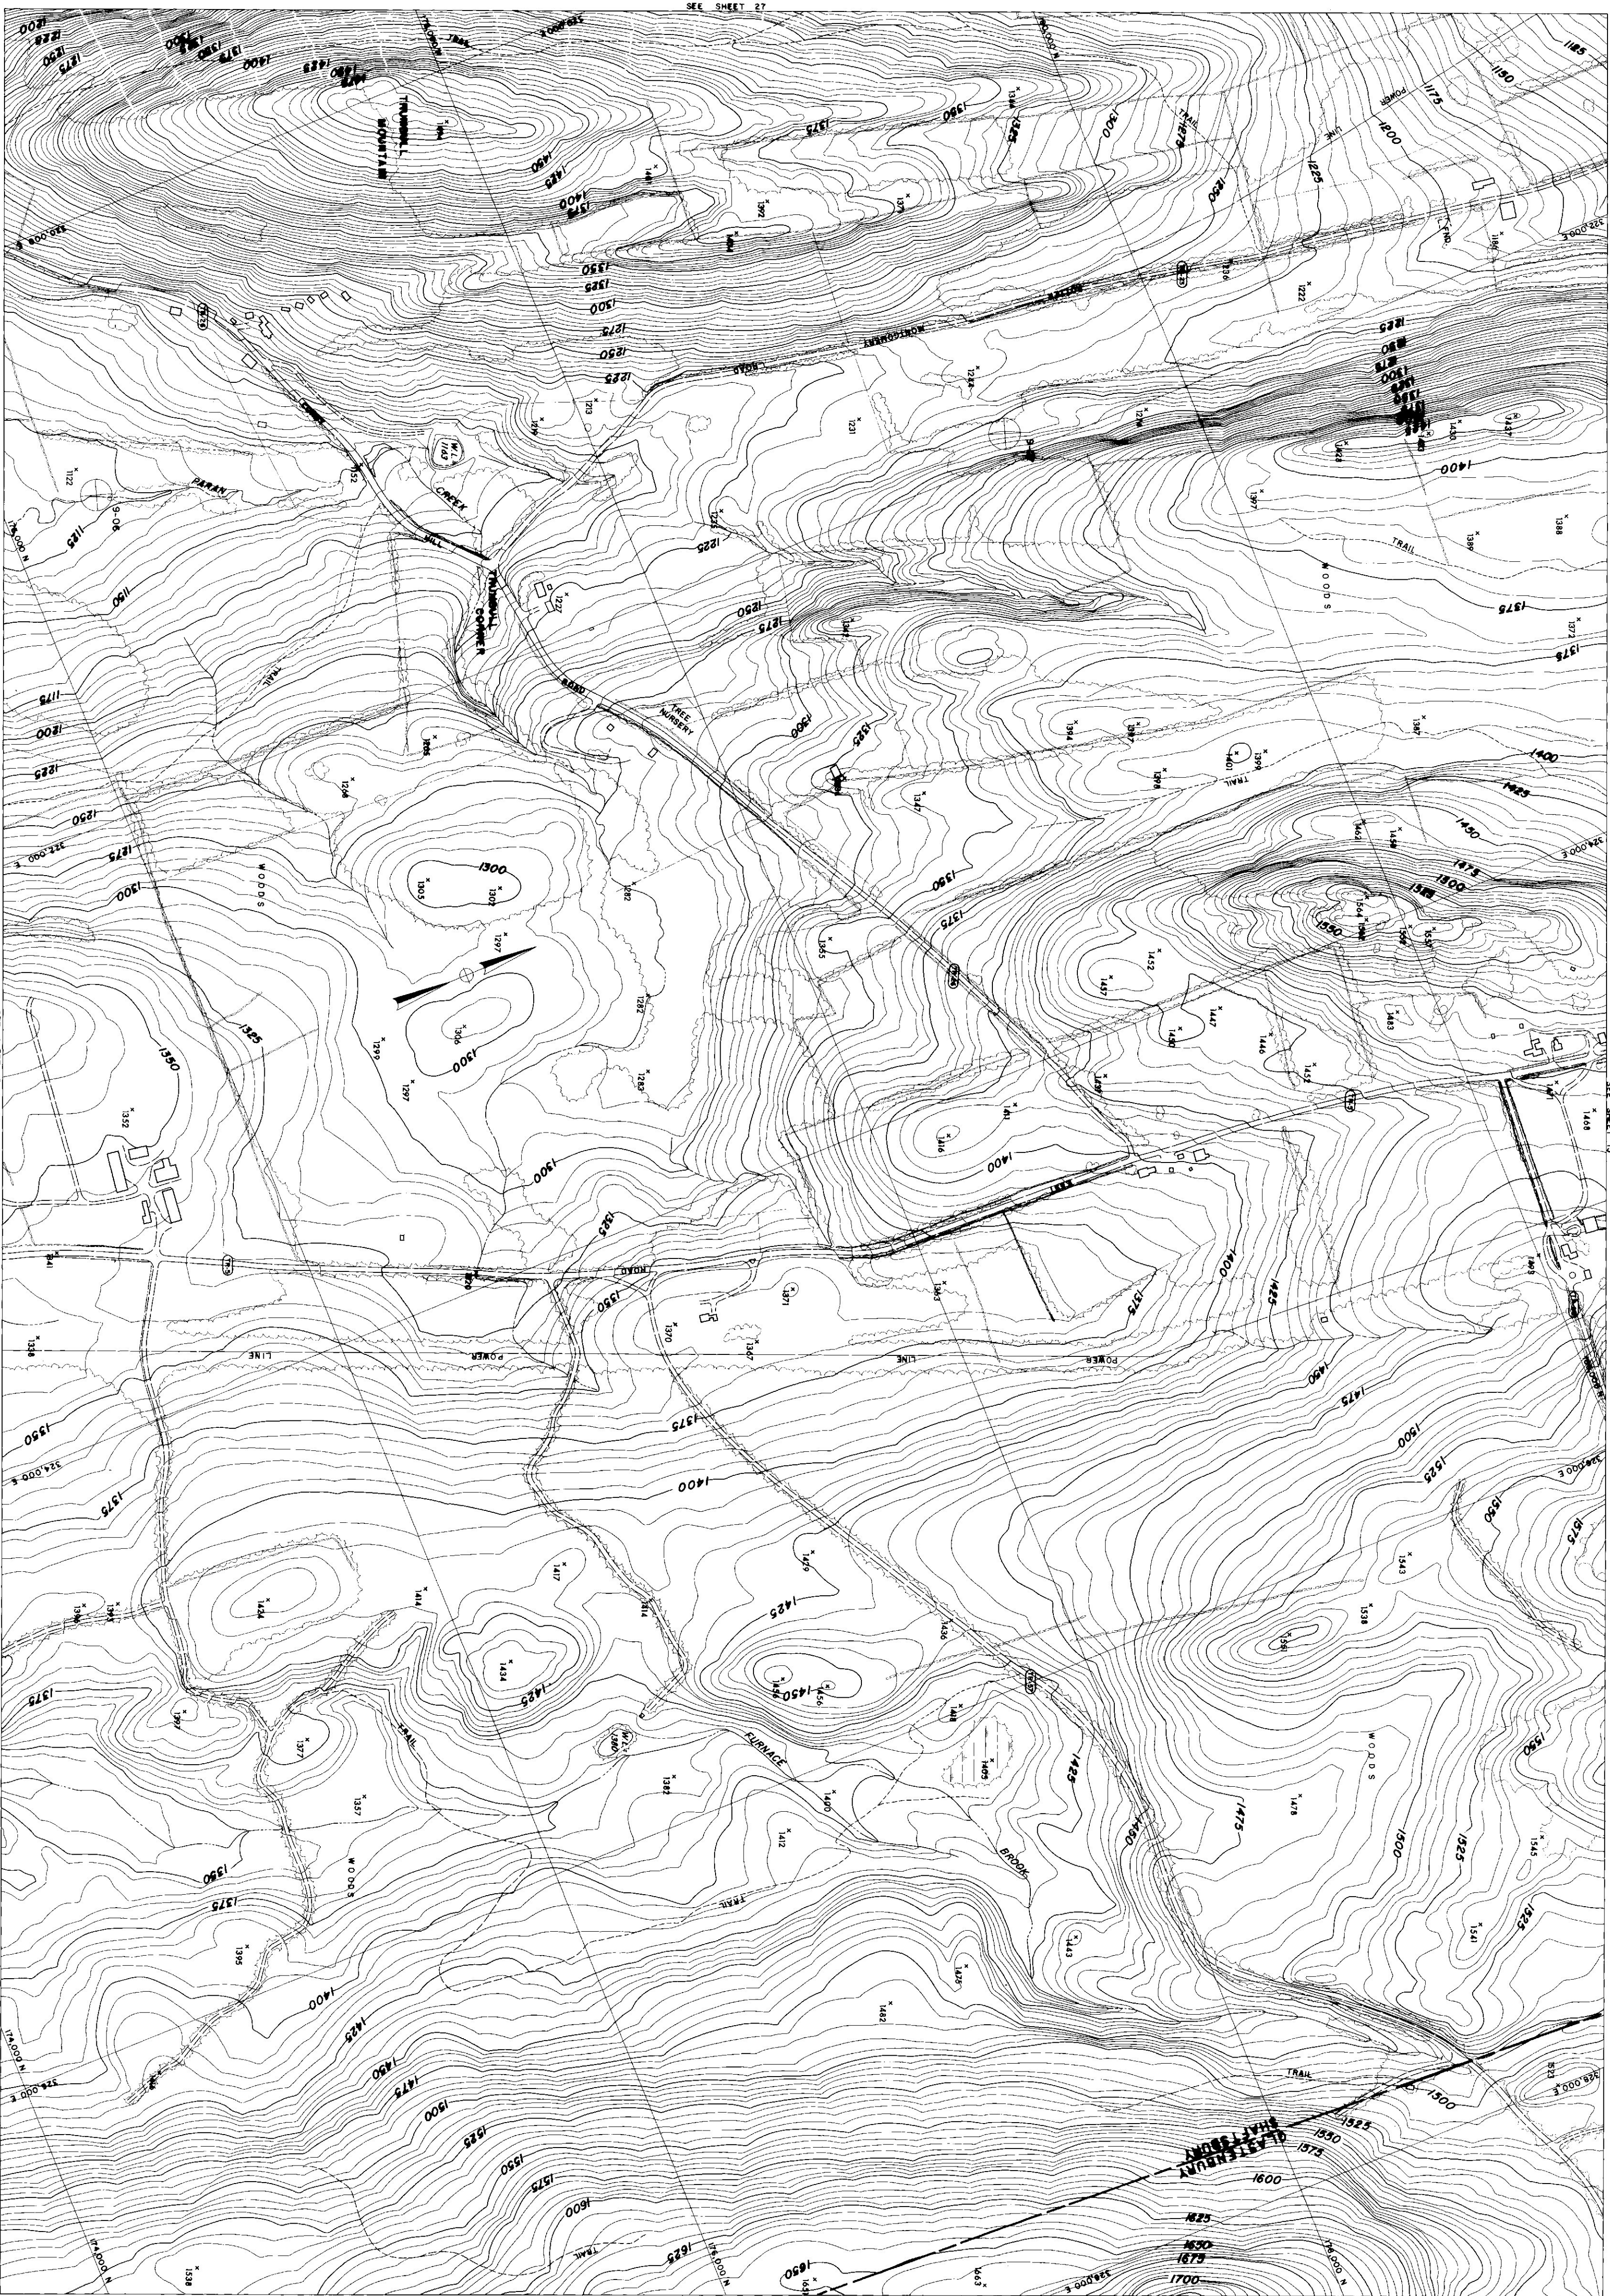


COMPILED BY PHOTOGRAPHIC METHODS
MOORE SURVEY & MAPPING CORP.
CONTROL BY VT. GEODETIC SURVEY, U.S.C.S. & M.S.M. CORP.

Scale: 1" = 200'
CONTOUR INTERVAL: 20'
DATUM: MEAN SEA LEVEL, M.S.L.
2000' GRID BASED ON VERMONT STATE PLANE COORDINATE SYSTEM
TRANSVERSE MERCATOR PROJECTION

THE STATE OF VERMONT
DEPARTMENT OF CONSERVATION
BENJ. SHAFER - DIST. - ANL - SWND
TOPOGRAPHIC MAP
CONTRACT: AP 03-14 DATE OF PHOTOGRAPHY: 5/2/88, 4/29/87
SHEET 14 OF 39 SHEETS

265

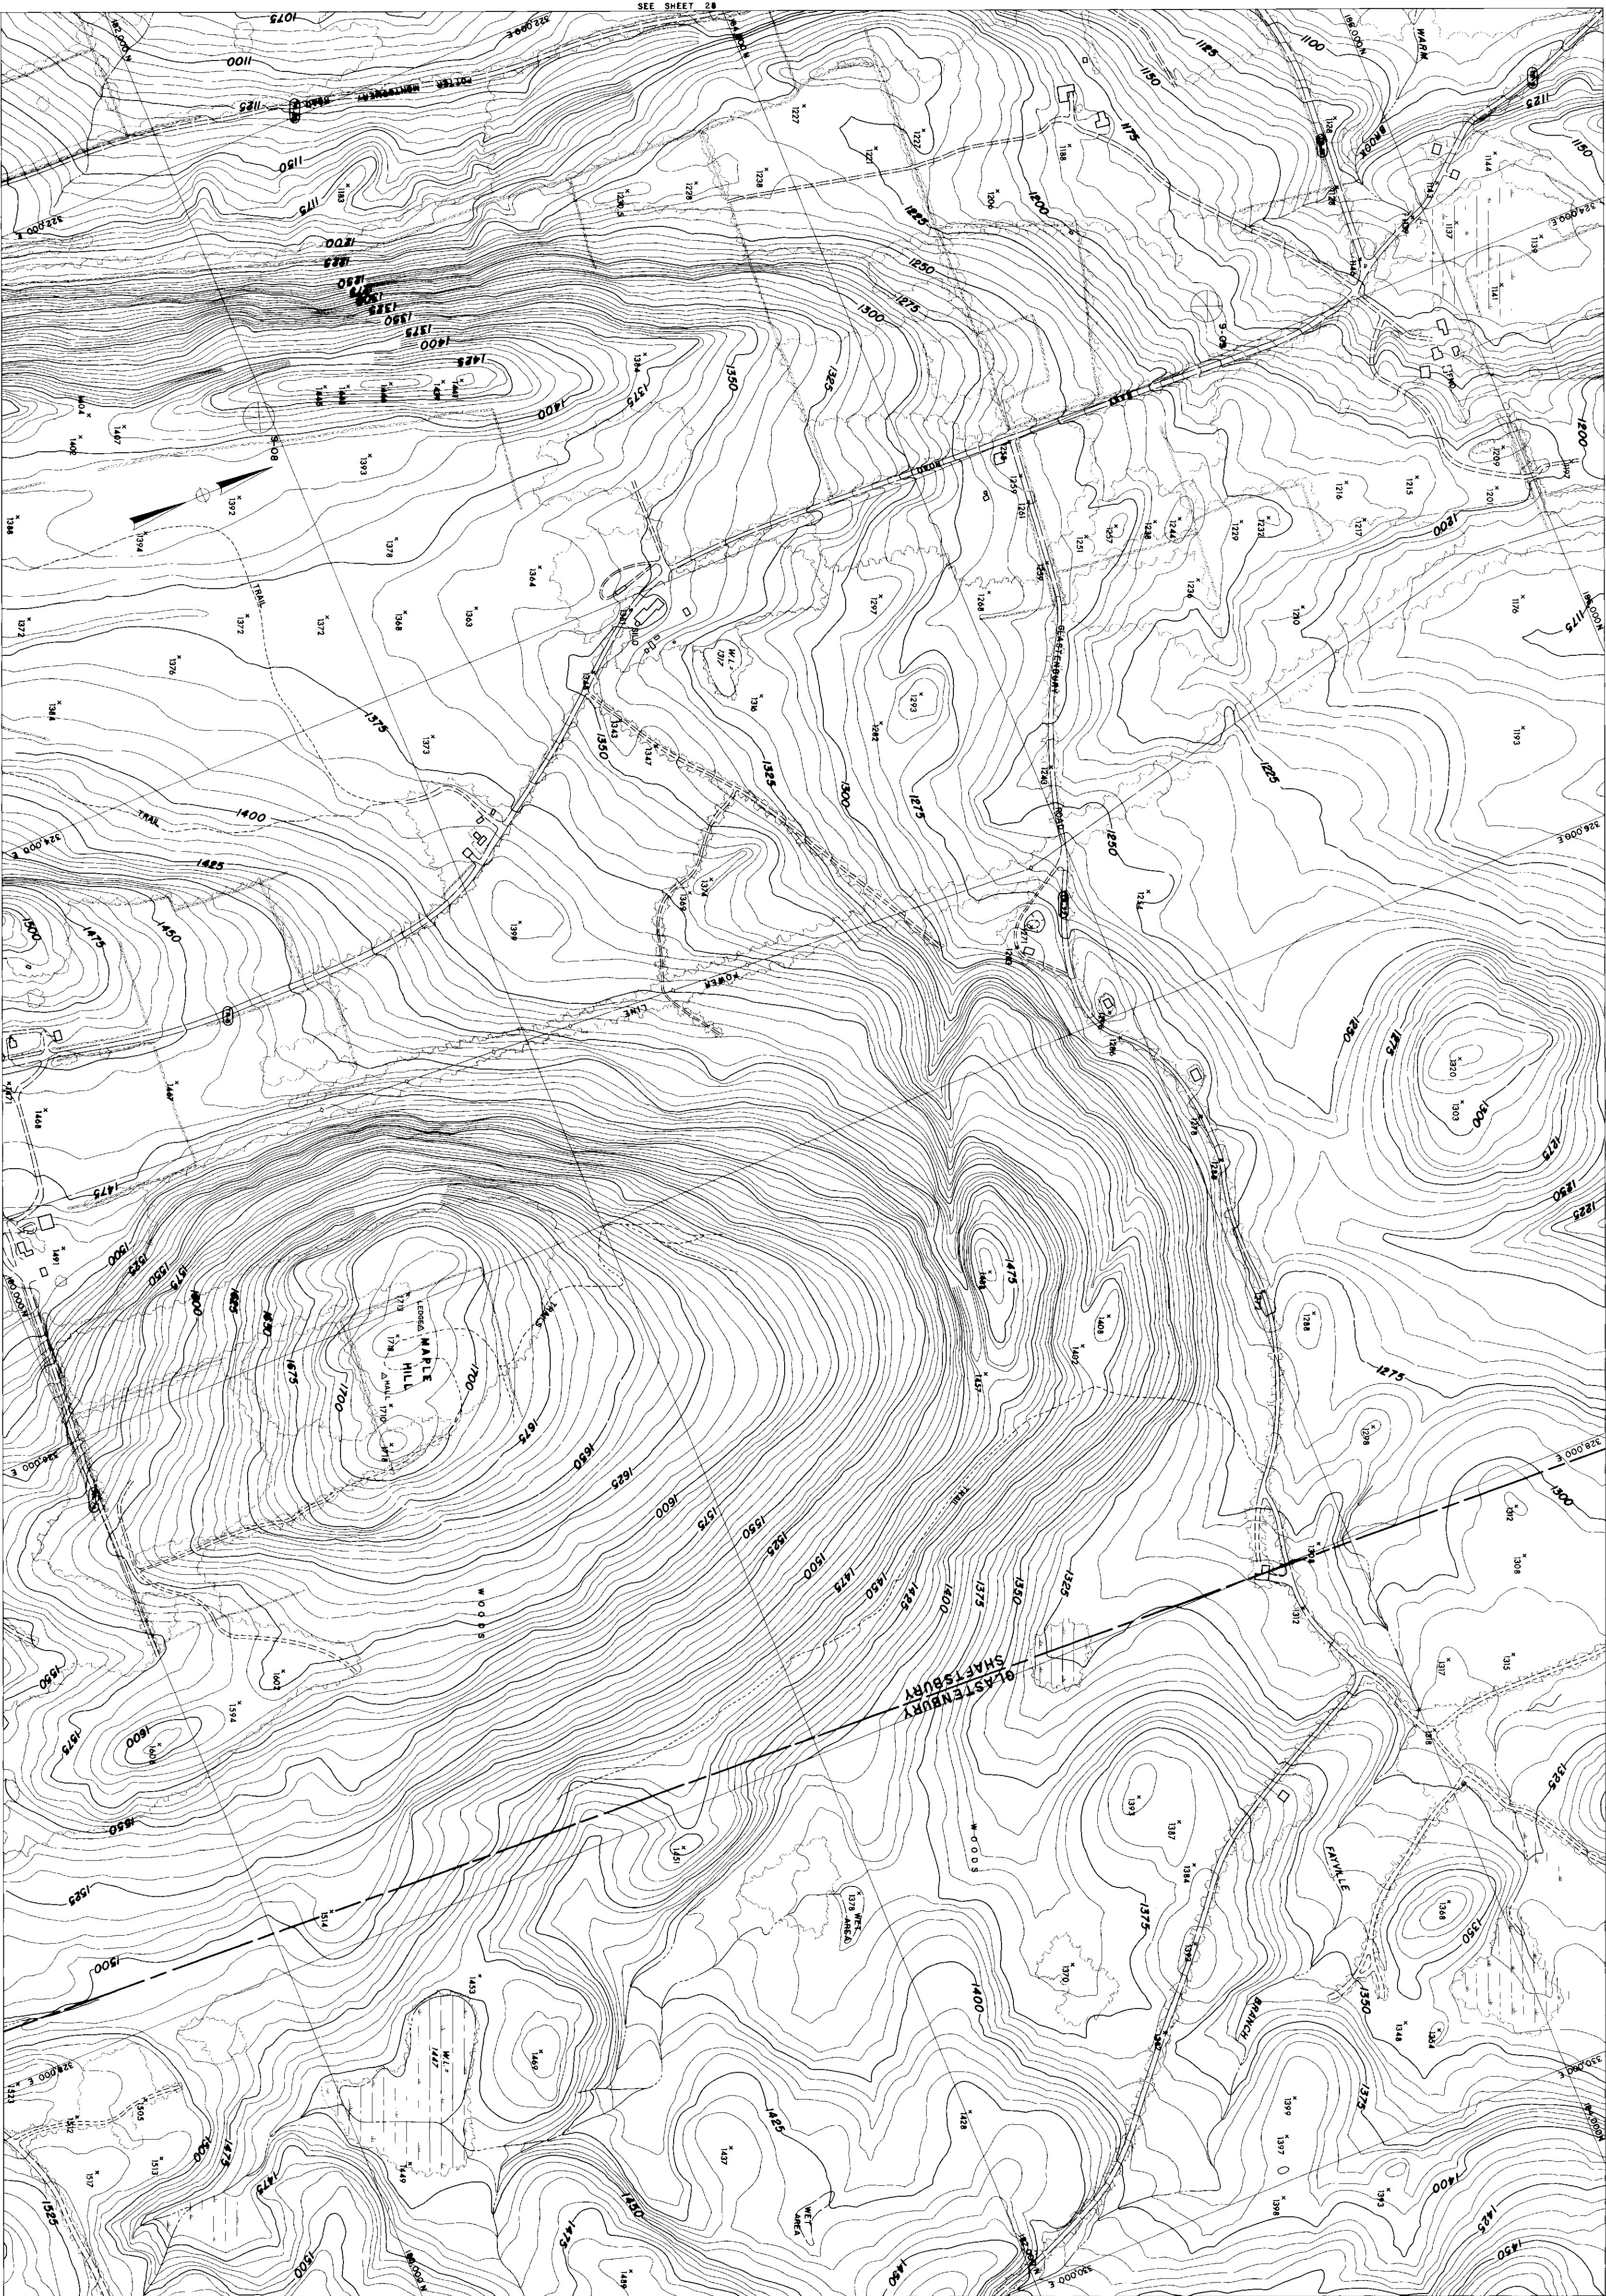


COMPILED BY PHOTOGRAPHIC METHODS
SOURCE: SURVEY & MAPPING CORP.
CONTROL BY U.S. GEODETIC SURVEY, U.S. BUREAU OF LAND MANAGEMENT

Scale: 1" = 200'
Horizontal Scale: 1" = 200'
Vertical Scale: 1" = 200'
2000' GROUND BASED ON VERTICAL SCALE
TRANSVERSE MERCATOR PROJECTION

THE STATE OF VERMONT
DEPARTMENT OF HIGHWAYS
BENnington-Shastenburg
Topographic Map
Contract No. 03-14 DATE OF PHOTOGRAPHY: 5/2/85, 6/23/87
SHEET 15 OF 39 SHEETS

265

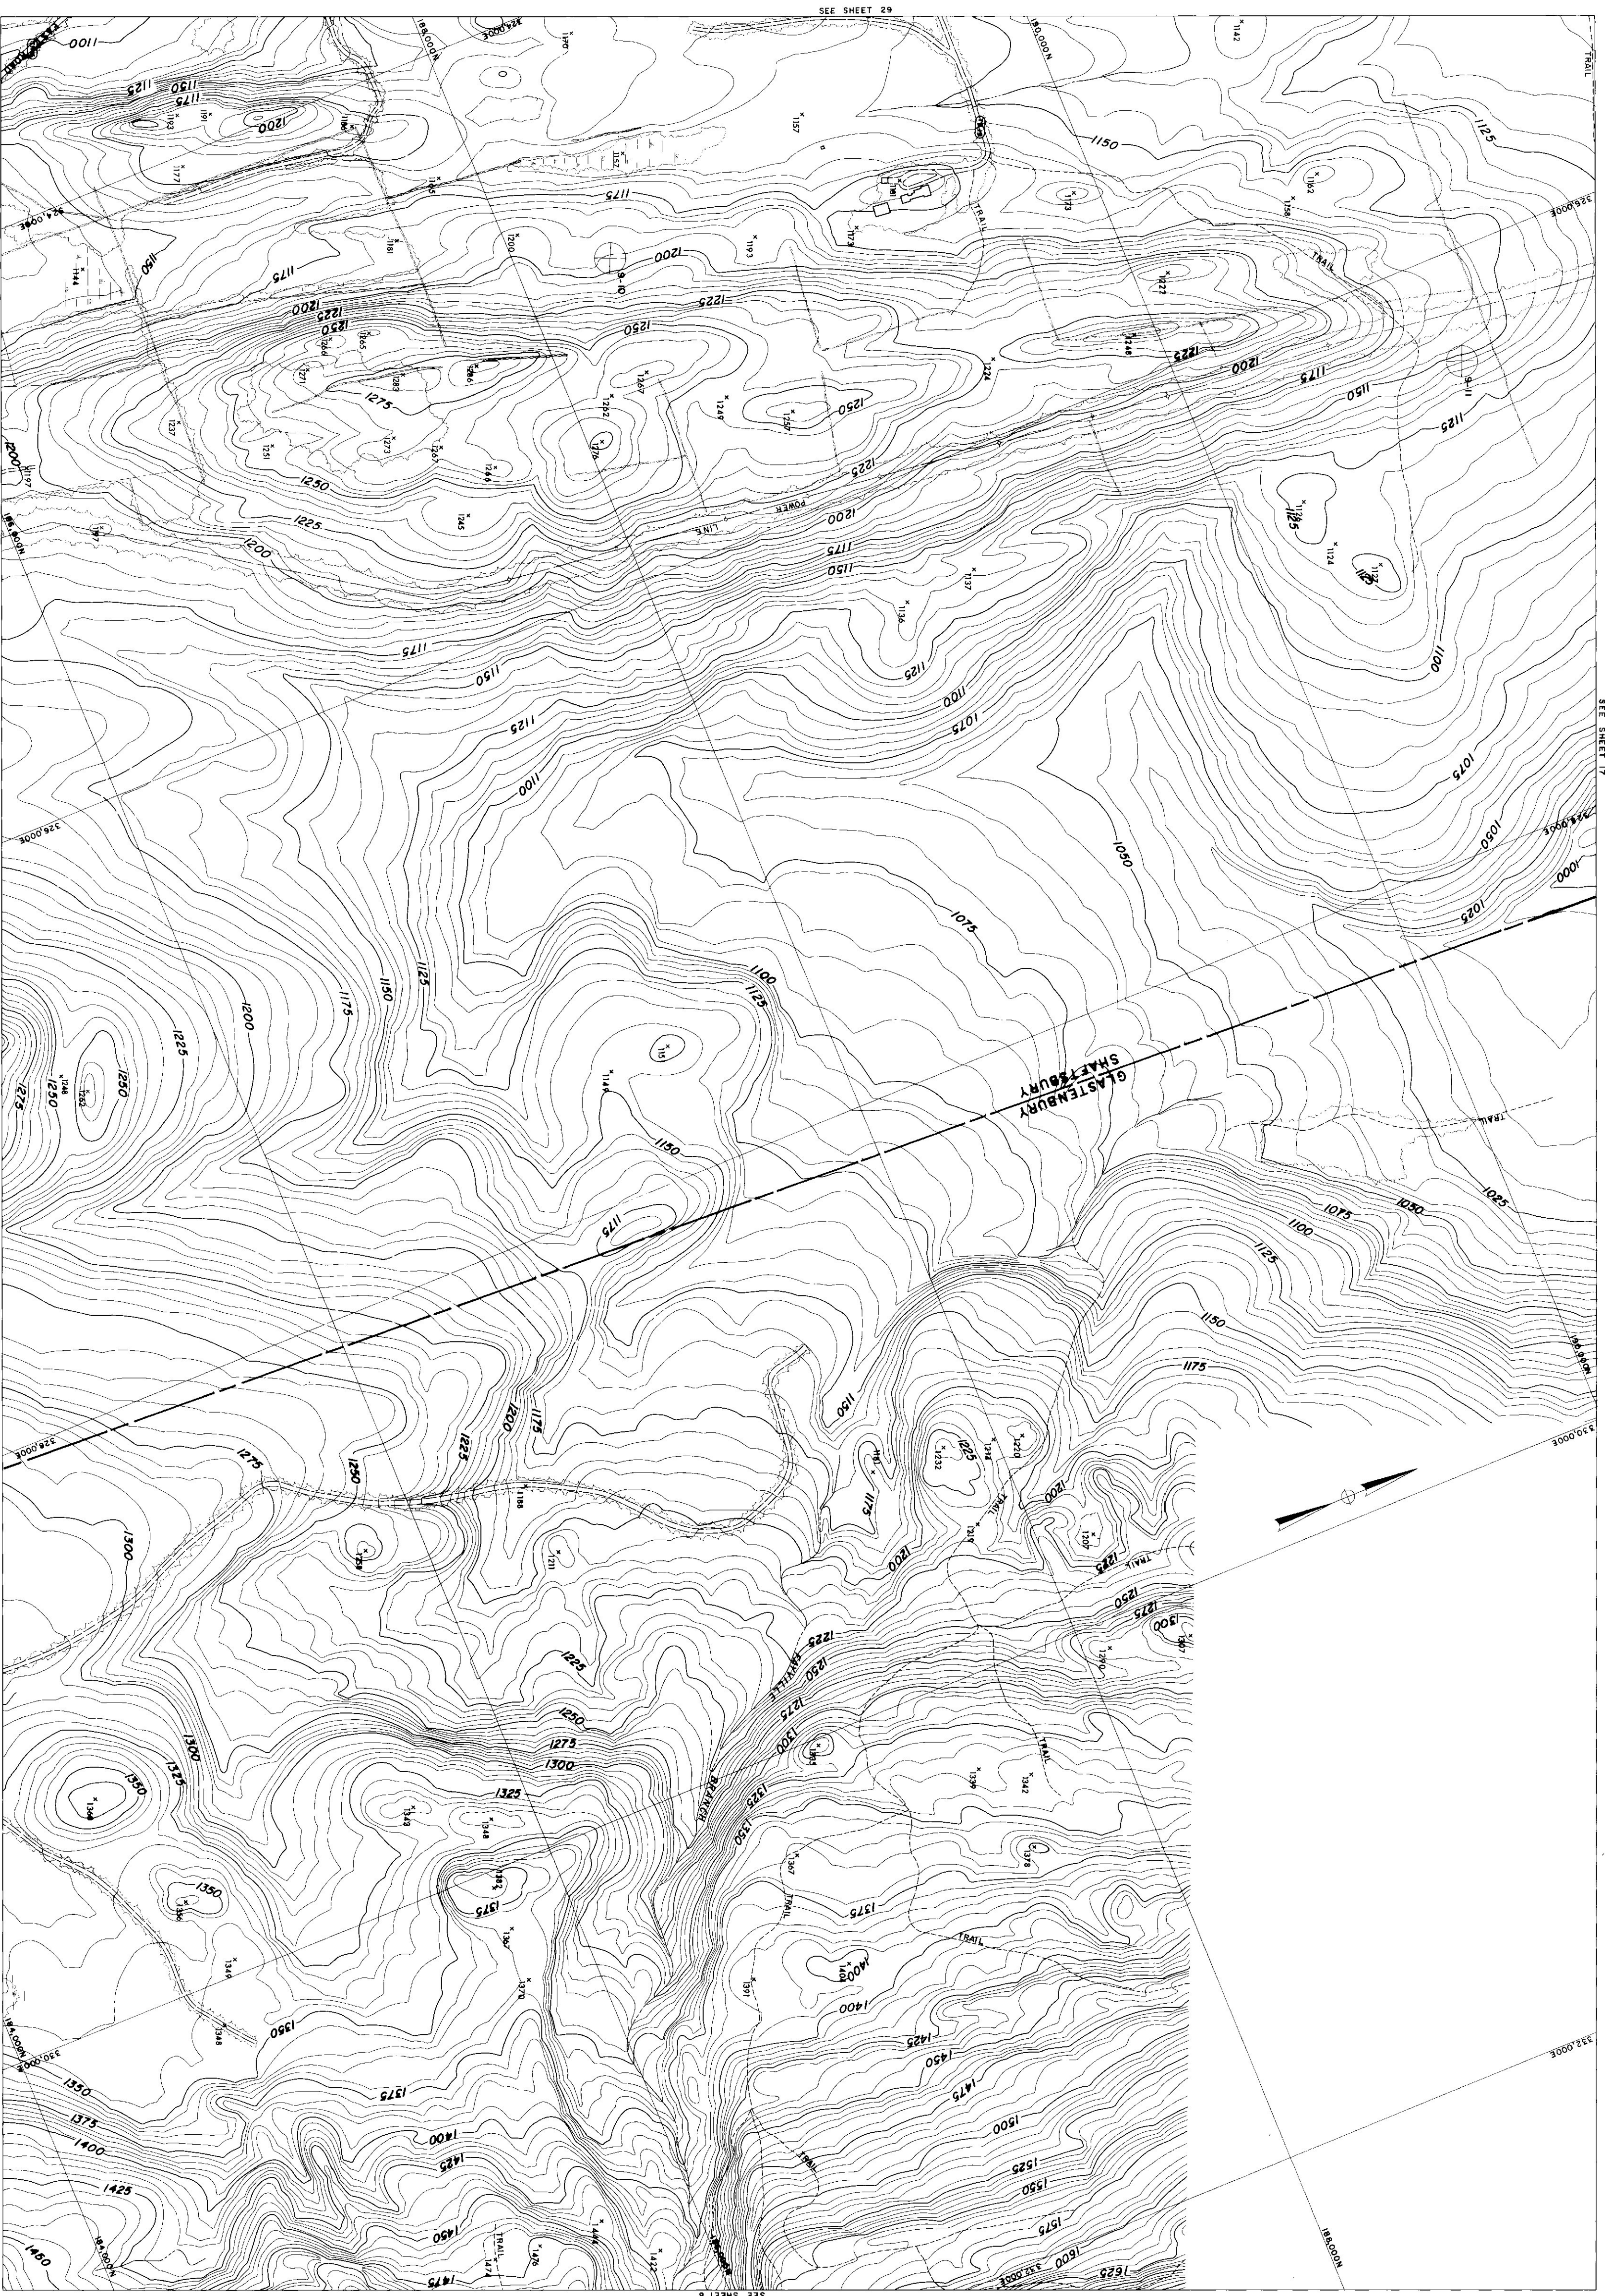


COMPILED BY PHOTOGRAMMETRIC METHODS
SOURCE SURVEY & MAPPING CORP.
CONTROL BY U.S. GEODETIC SURVEY, U.S. COAST & GEOD. SURV.

Scale: 1"=200'
CONTOUR INTERVAL: 20'
DATUM: MEAN SEA LEVEL, 1929
2000' GMD BASED ON VERTICAL CURVATURE SYSTEM
TRANSVERSE MERCATOR PROJECTION

THE STATE OF VERMONT
DEPARTMENT OF HIGHWAYS
BIRMINGHAM-GLAST-ARL-SUND
TOPOGRAPHIC MAP
CONTACT: AD 03-1141 DATE OF PHOTOGRAPH: 5/2/66, 4/2/67
SHEET 16 OF 39 SHEETS

265

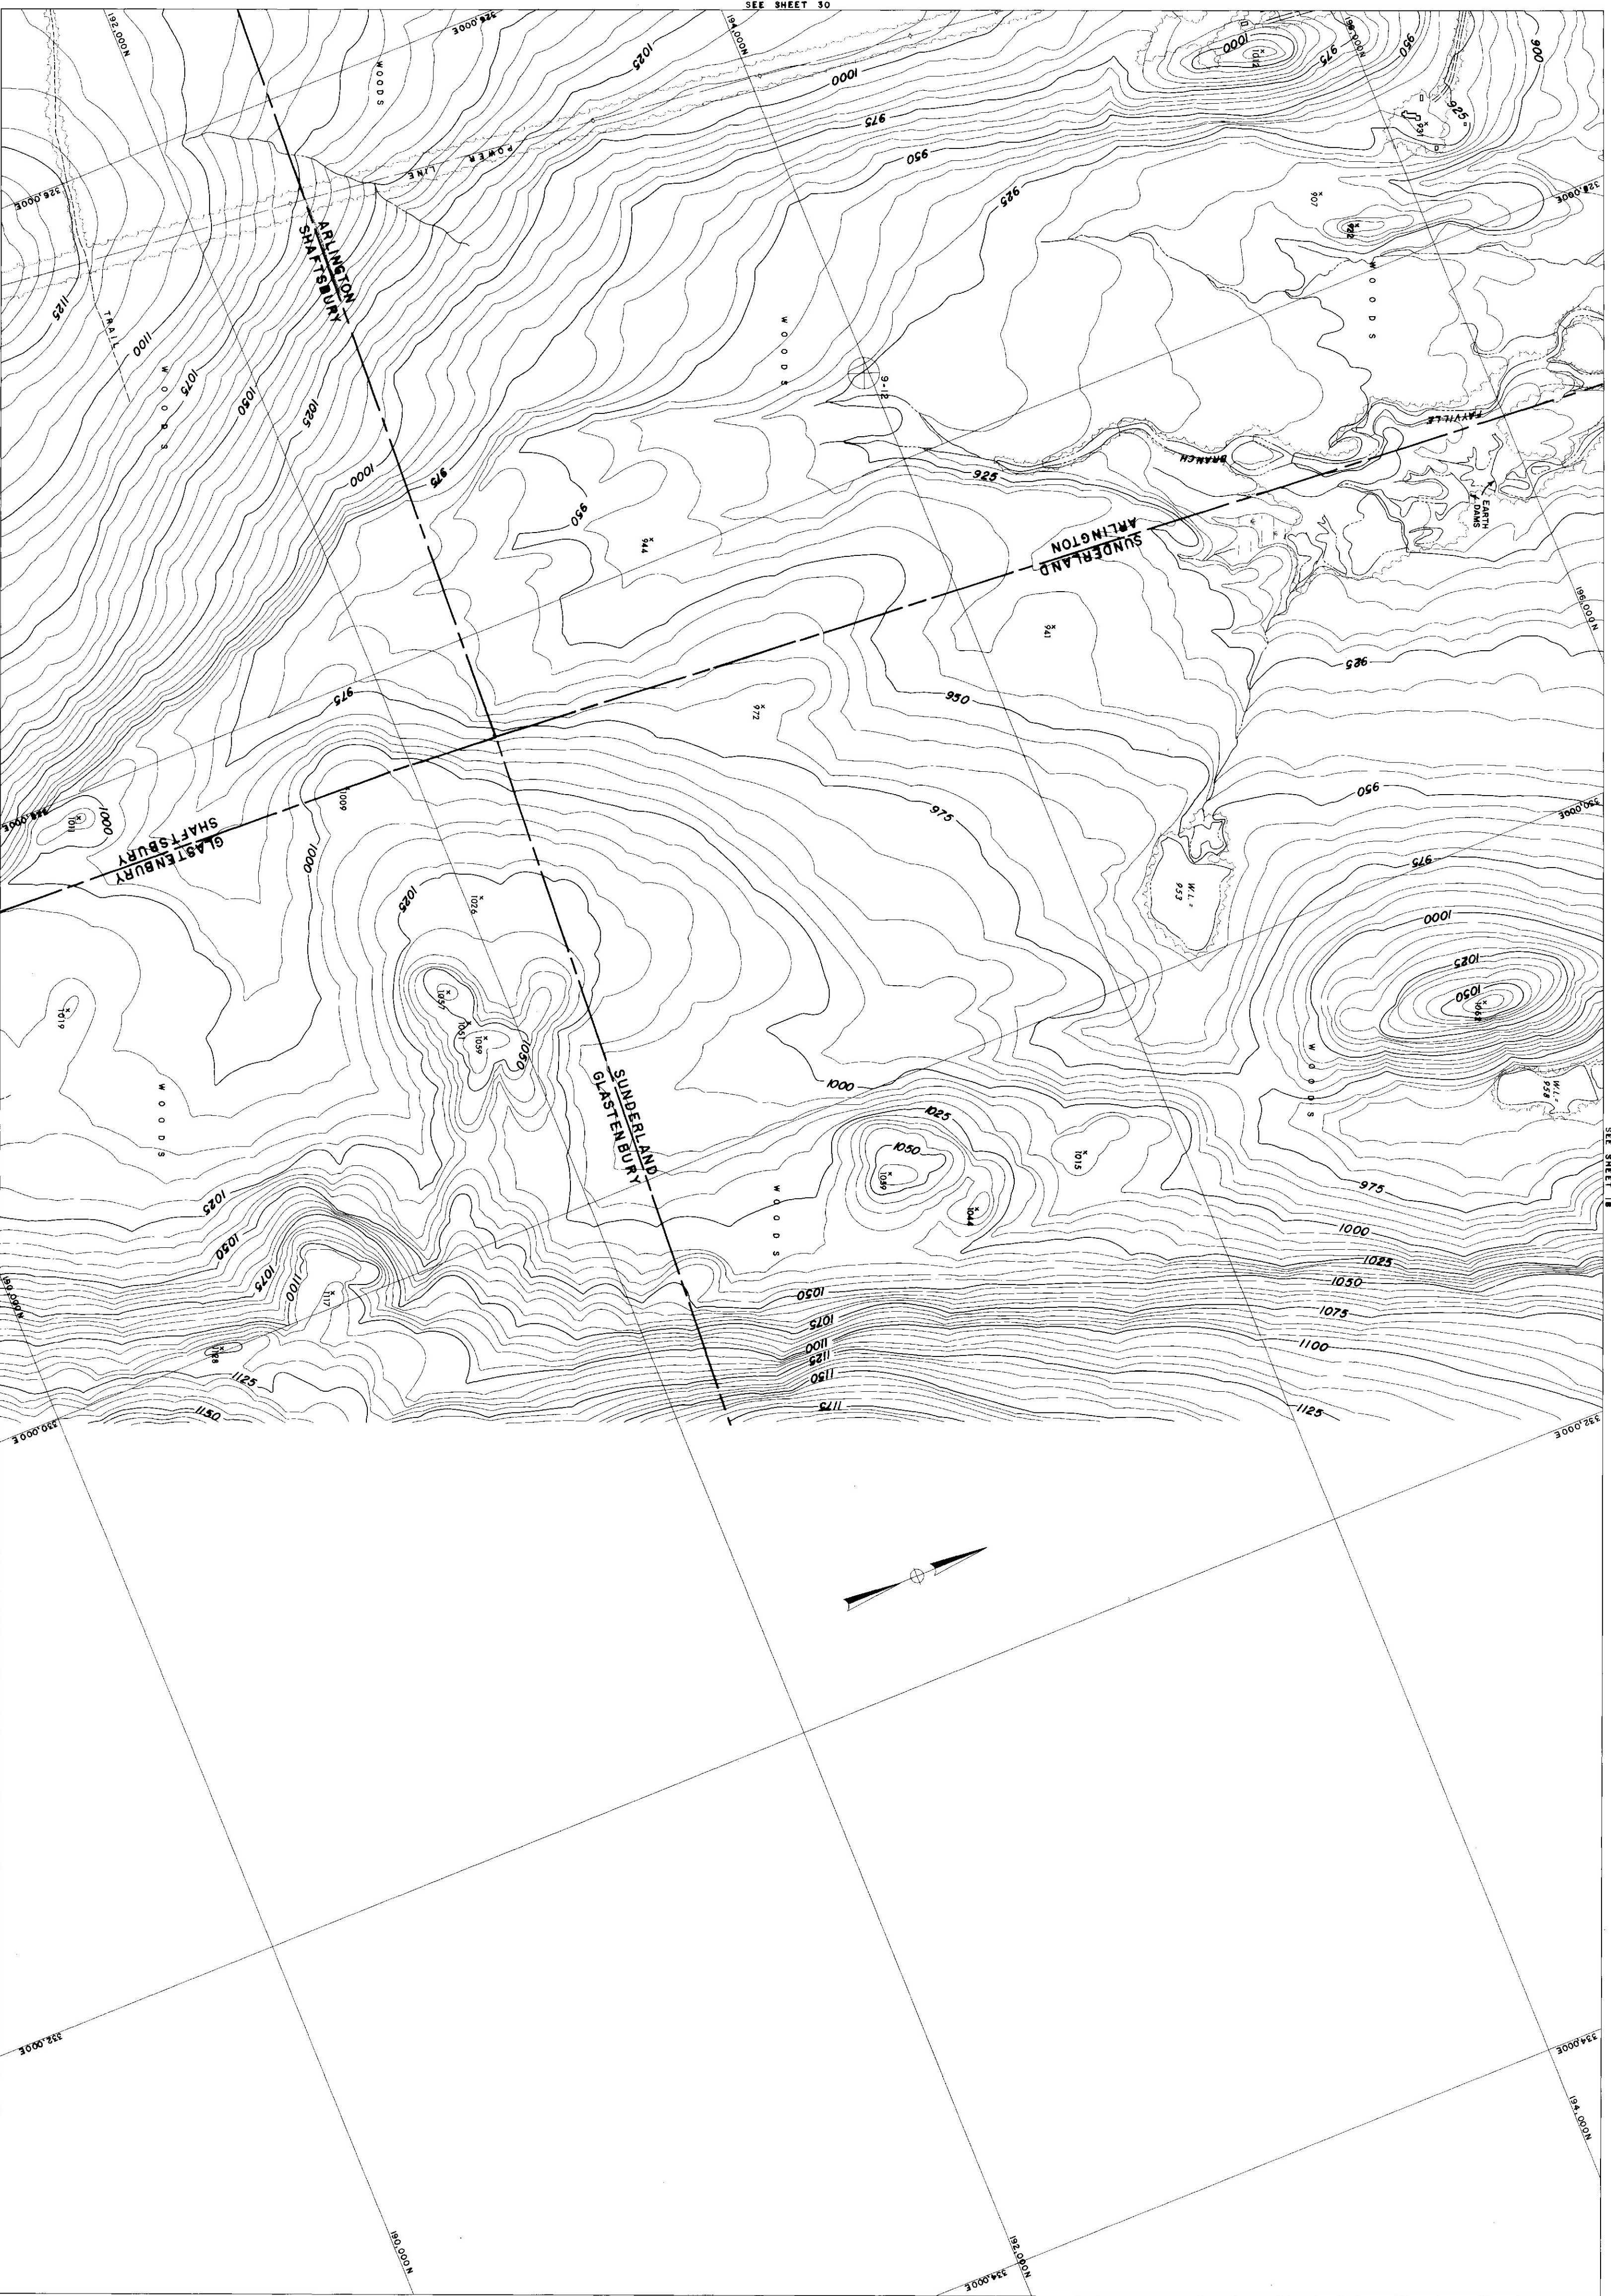


COMPILED BY PHOTOGRAPHIC METHODS
MOORE SURVEY & MAPPING CORP.
CONTROL BY TRIANGULAR SURVEY, U.S.G.S. & M.S.M. CORP.

Scale: 1" = 200'
CONTOUR INTERVAL: 20'
VERTICAL DATUM: 1985
HORIZONTAL DATUM: NAD 83
PROJ: UTM
TRANSVERSE MERCATOR PROJECTION

THE STATE OF VERMONT
DEPARTMENT OF HIGHWAYS
BENnington-Sunderland-Orleans-South
CONTACT AT 05-11 SHEET 17 OF 29 SHEETS

265

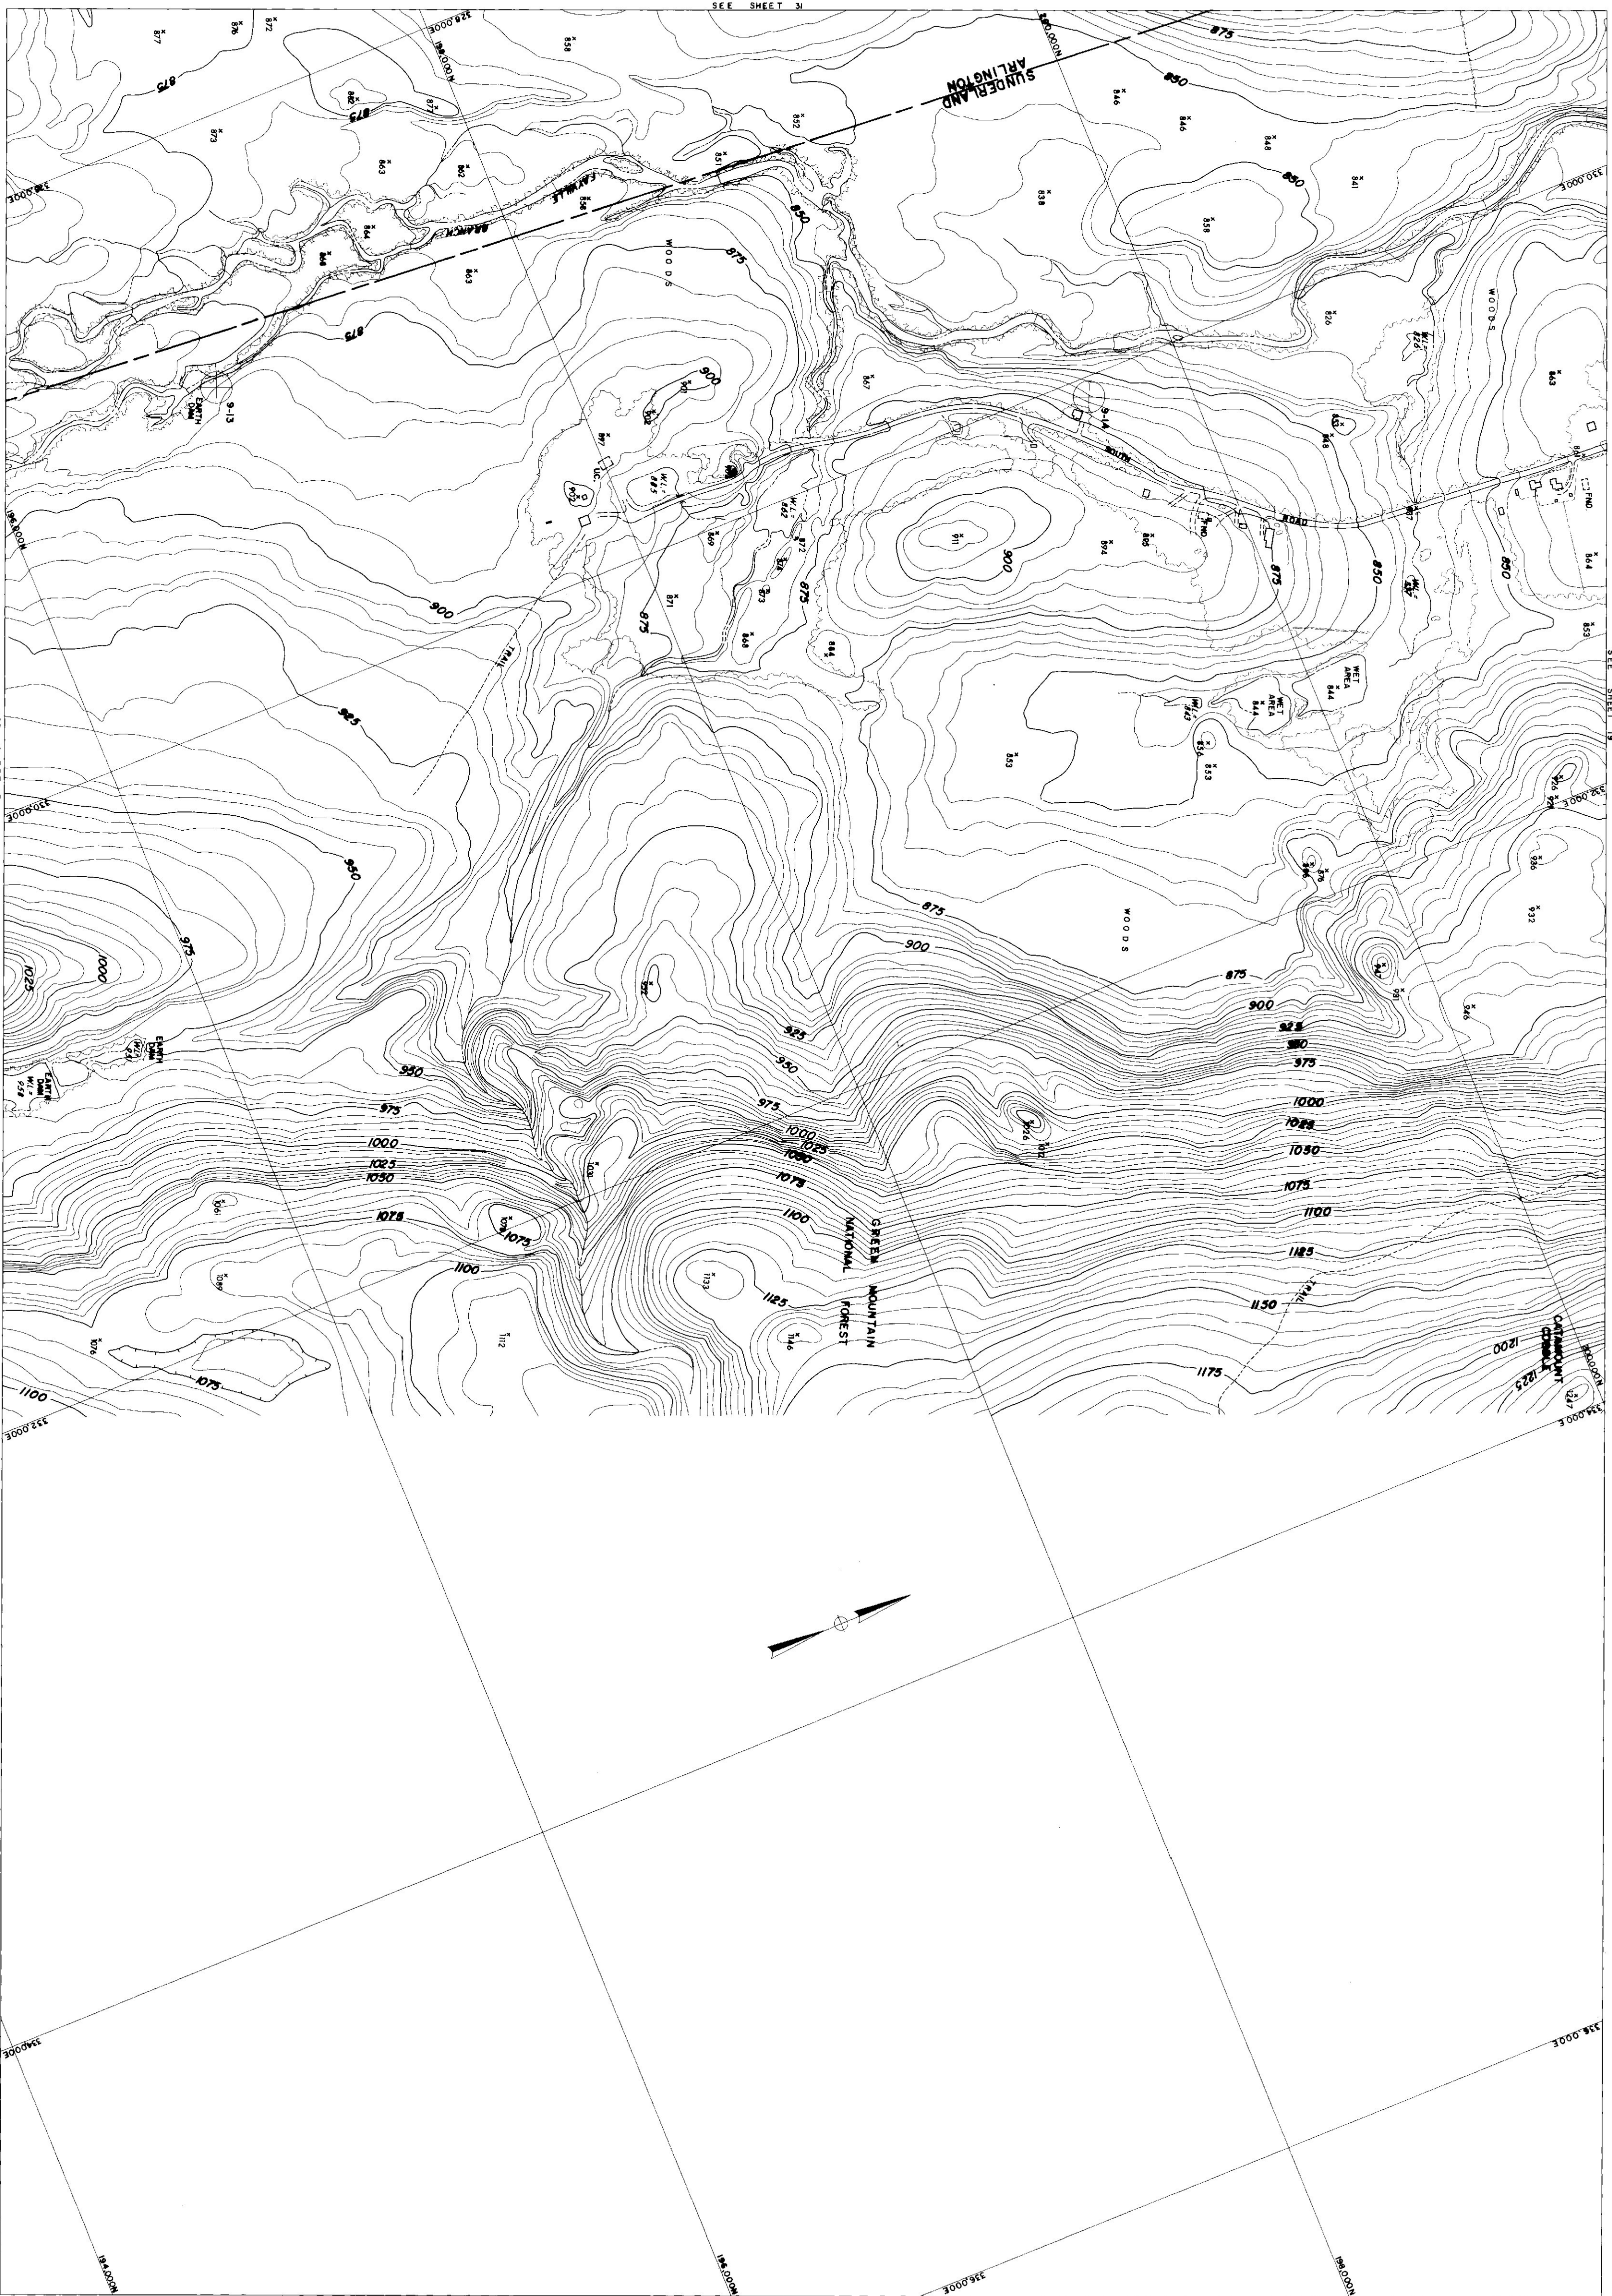


COMPILED BY PHOTOGRAPHIC METHODS
MOORE SURVEY & MAPPING CORP.
CONTROL BY VI. GEODETIC SURVEY, U.S.G.S. & N.E.A.N. CORP.

Scale: 1" = 200'
CONTOUR INTERVAL, 5'
DATA FROM U.S. GEOLOGICAL SURVEY
2000' AMSL BASED ON VERMONT STATE PLANE COORDINATE SYSTEM
TRANSVERSE MERCATOR PROJECTION

THE STATE OF VERMONT
DEPARTMENT OF HIGHWAYS
BENJ. SHAFER - CLINT. ARL. - SOND.
CONTACT AT 013-149 DATE OF PHOTOGRAPHY 5/2/48
SHEET 18 OF 29 SHEETS

265

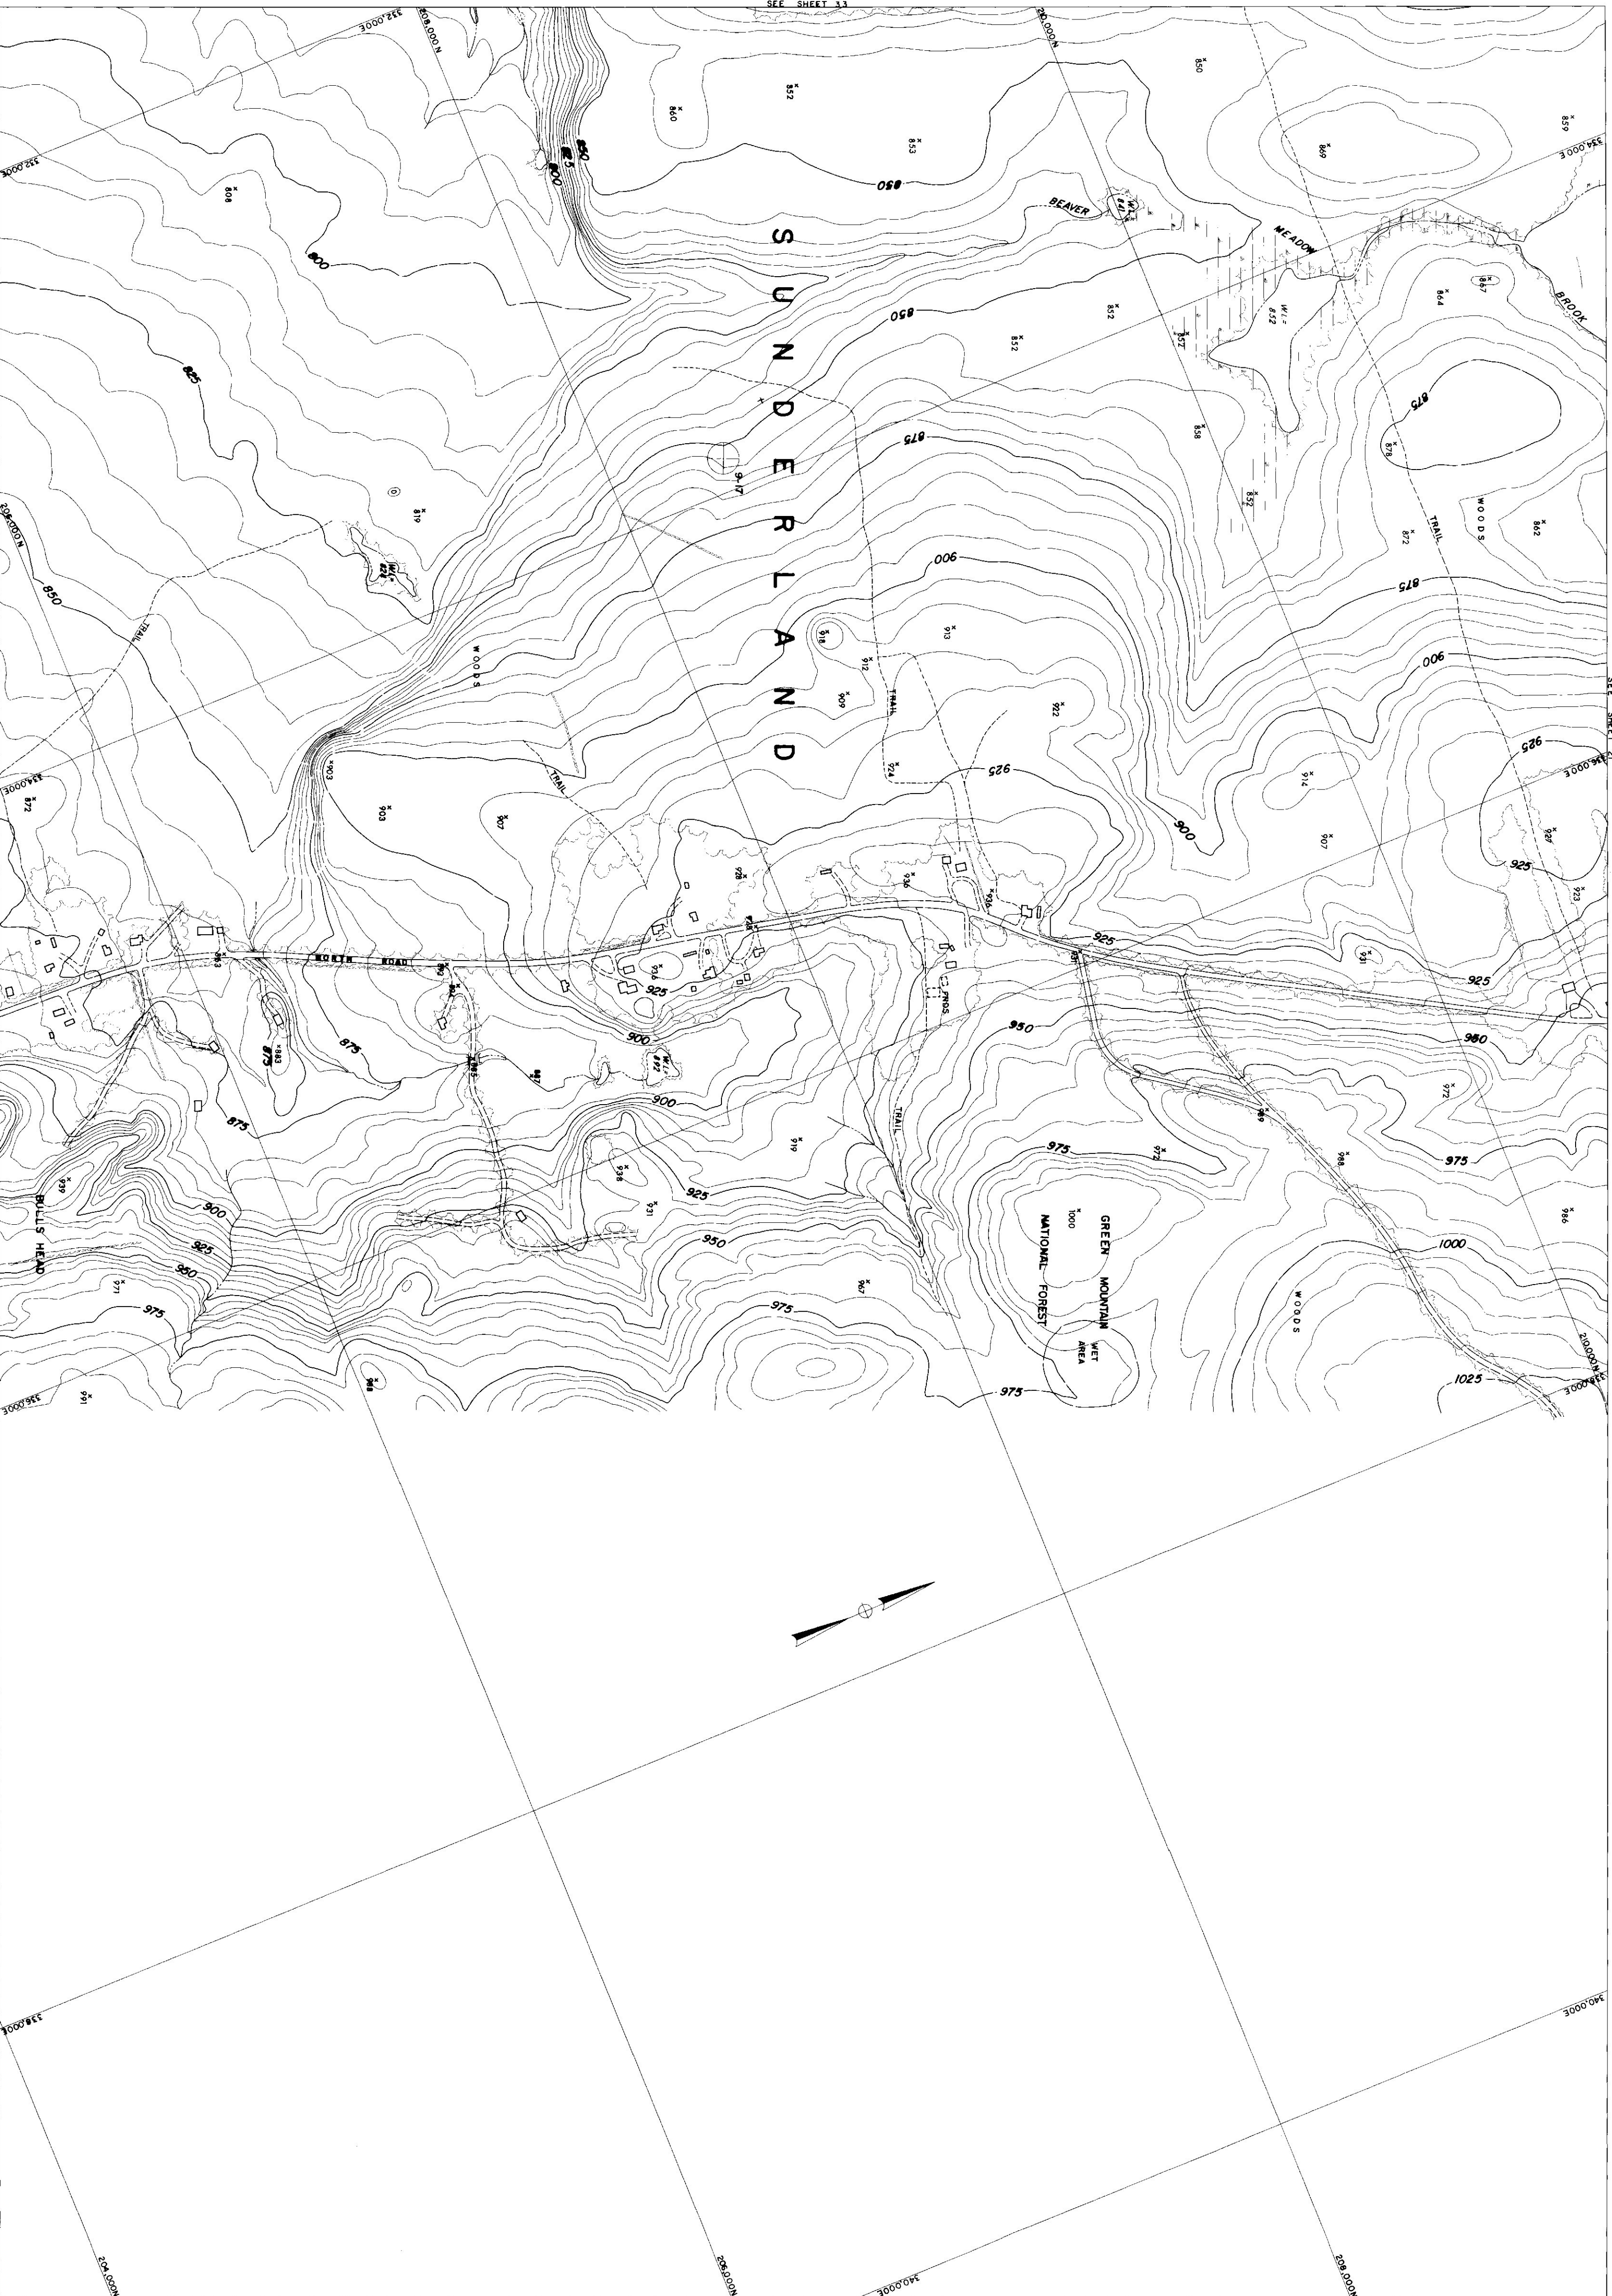


COMPILED BY PHOTOGRAPHIC METHODS
ROUTE SURVEY & MAPPING CORP.
CONTROL BY VT. GEODETIC SURVEY, U.S.C.G.S. & M.S.M. CORP.

Scale: 1" = 200'
CONTOUR INTERVAL: 5'
DATUM: MEAN SEA LEVEL, 1929
2000' GRID BASED ON VERMONT STATE PLANE COORDINATE SYSTEM
TRANSVERSE MERCATOR PROJECTION


THE STATE OF VERMONT
DEPARTMENT OF HIGHWAYS
BENJ. SHAFES-GLAST-ARL-SUND
TOPOGRAPHIC MAP
CONTRACT # 05-114 DATE OF PHOTOGRAPHY 5/2/56
SHEET 20 OF 39 SHEETS

265

COMPILED BY PHOTOGRAMMETRIC METHODS
MOORE SURVEY & MAPPING CORP.
CONTROL BY VT. GEODETIC SURVEY, U.S.C.B.G.S. & M.S.M. CORP.

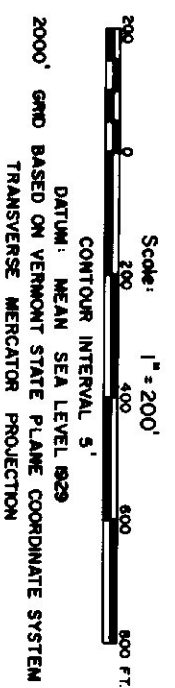

THE STATE OF VERMONT
DEPARTMENT OF HIGHWAYS
BENNY-SHAFTS-GLAST-ARL-SUND.
TOPOGRAPHIC MAP
CONTRACT: AP 09-114 DATE OF PHOTOGRAPHY: 4/23/66
SHEET 22 OF 39 SHEETS

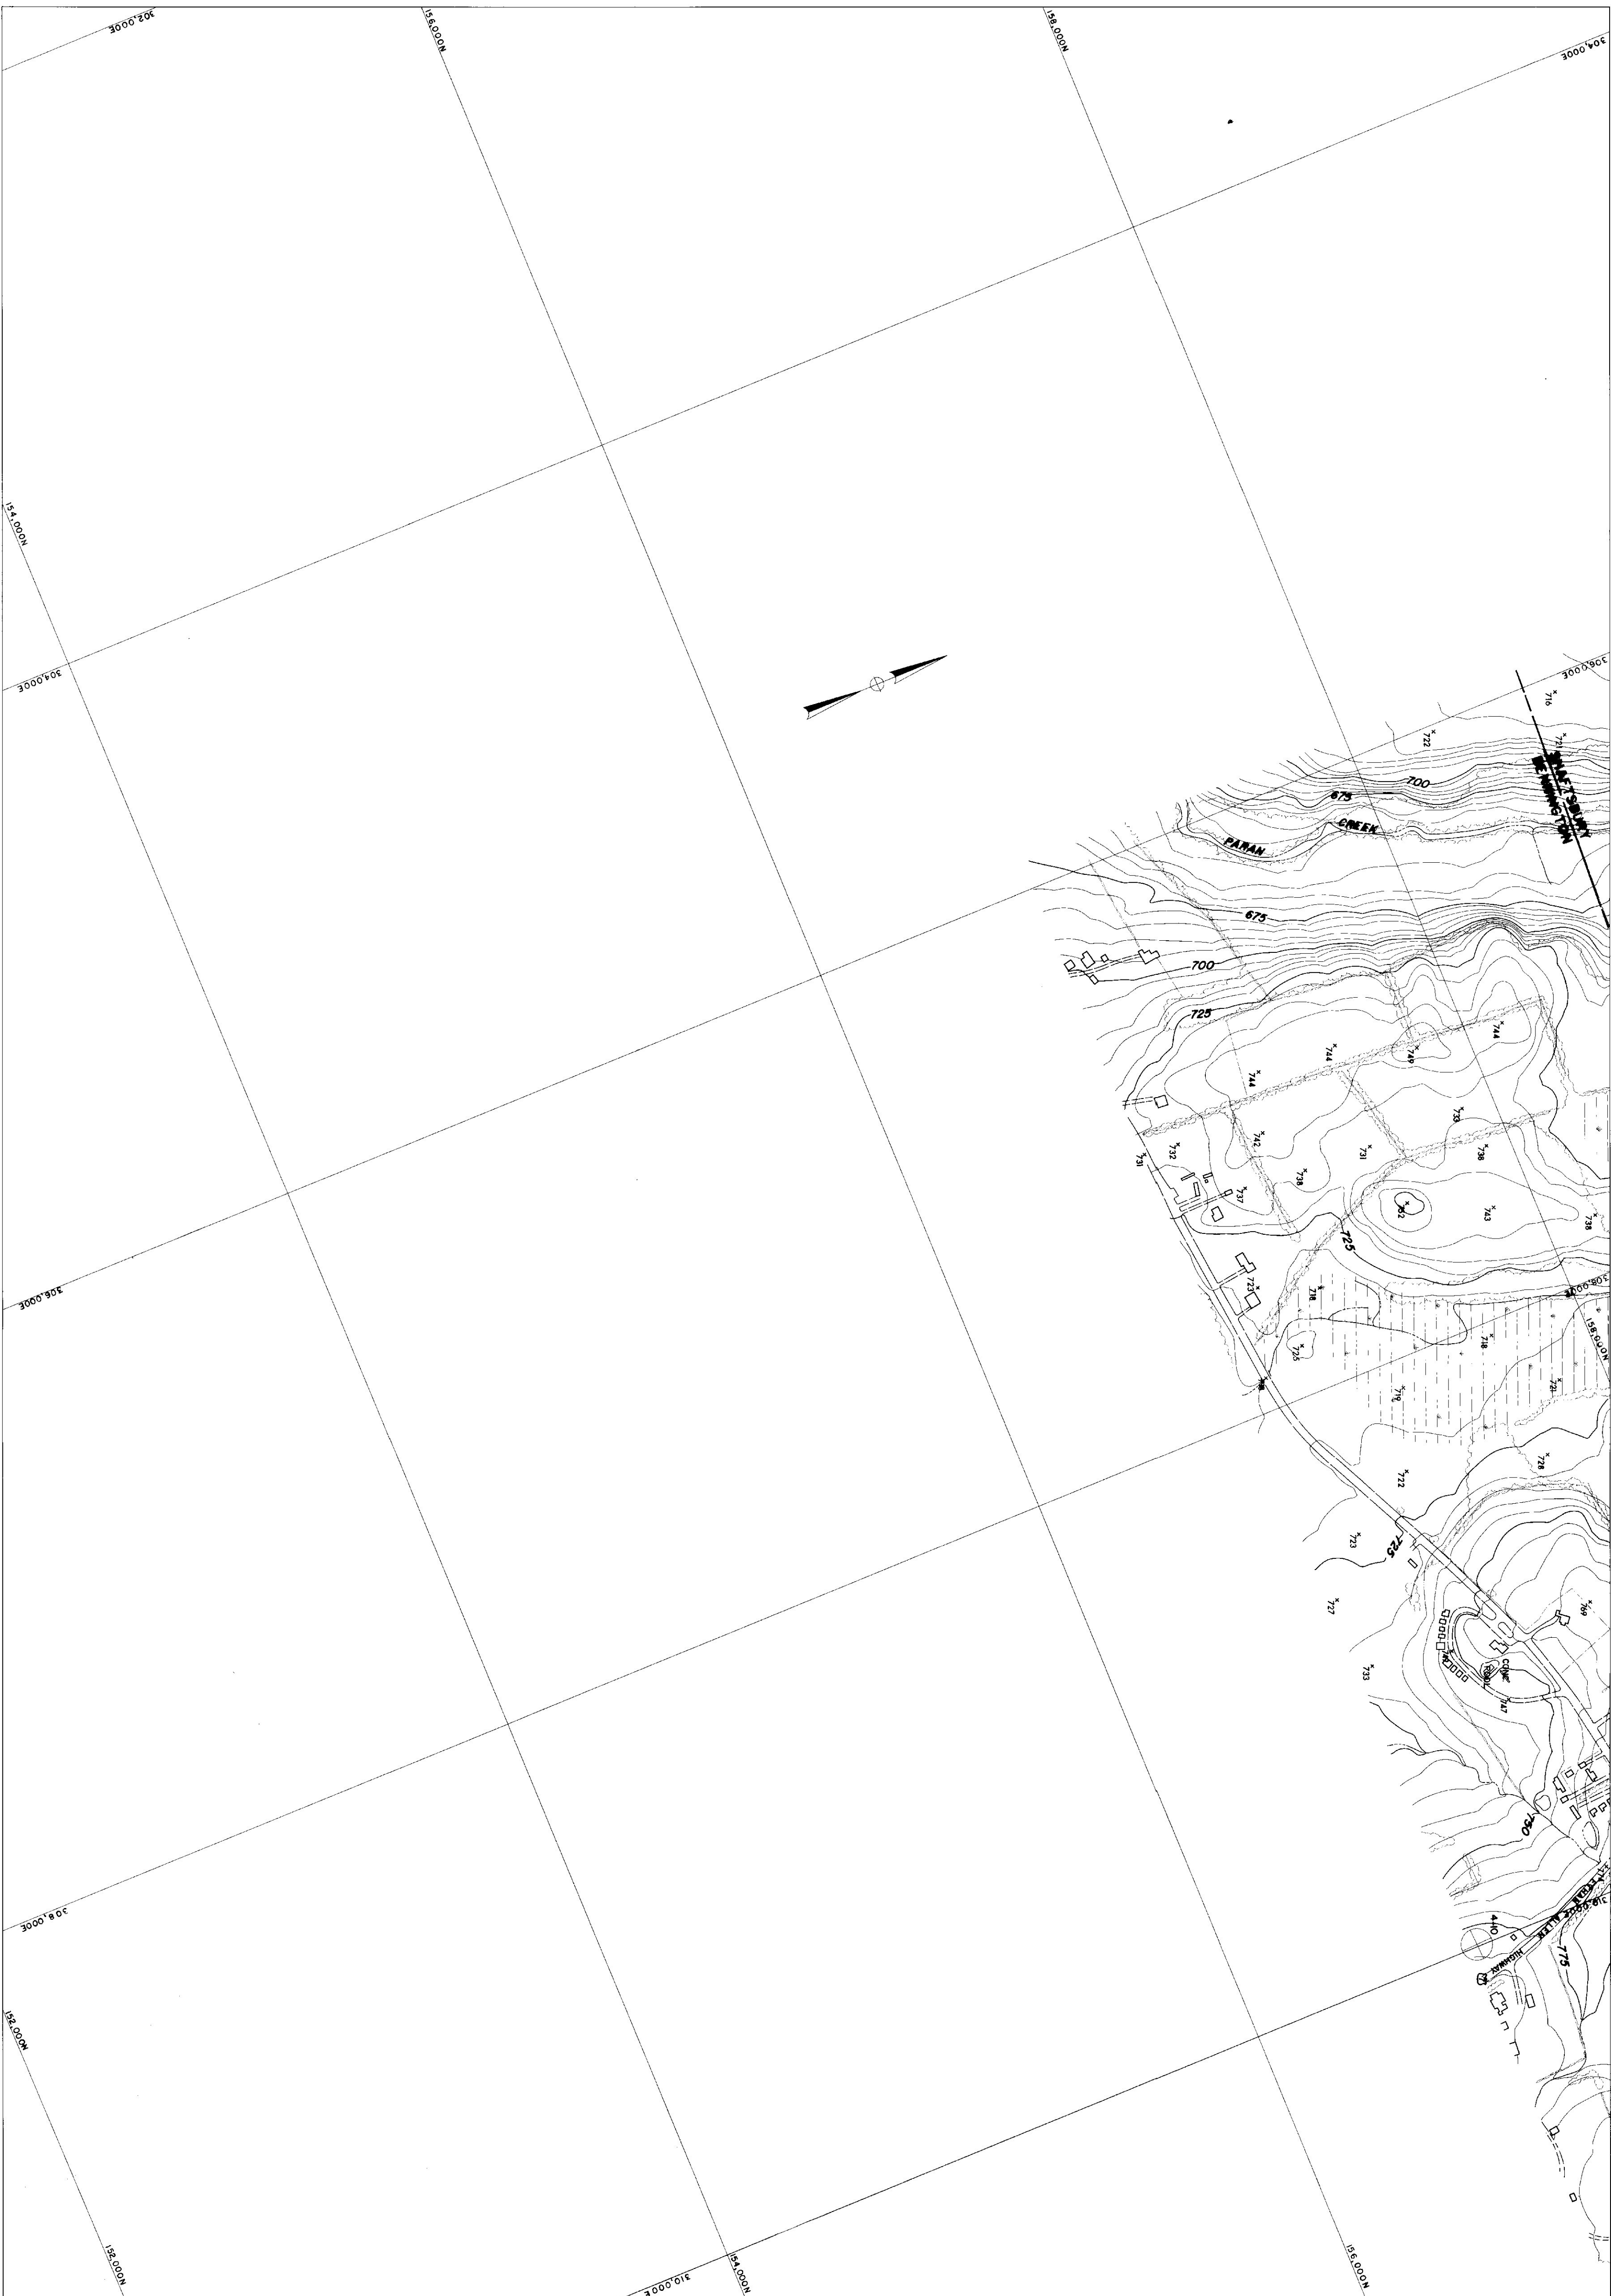


COMPILED BY PHOTOGRAMMETRIC METHODS
MOORE SURVEY & MAPPING, CORP.
CONTROL BY VI. GEODETIC SURVEY, U.S.C.A.S. & M.S.A.M. CORP.

Scale: 1" = 200'
CONTOUR INTERVAL, 5'
DATUM: MEAN SEA LEVEL, 1929
2000' GRS BASED ON VERMONT STATE PLANE COORDINATE SYSTEM
TRANSVERSE MERCATOR PROJECTION

THE STATE OF VERMONT
DEPARTMENT OF HIGHWAYS
BENNING-SHAFTS-GLASTONBURY
TOPOGRA-M-C
DATE OF PHOTOGRAPH: 4/23/66
SHEET 23 OF 39 SHEETS



265

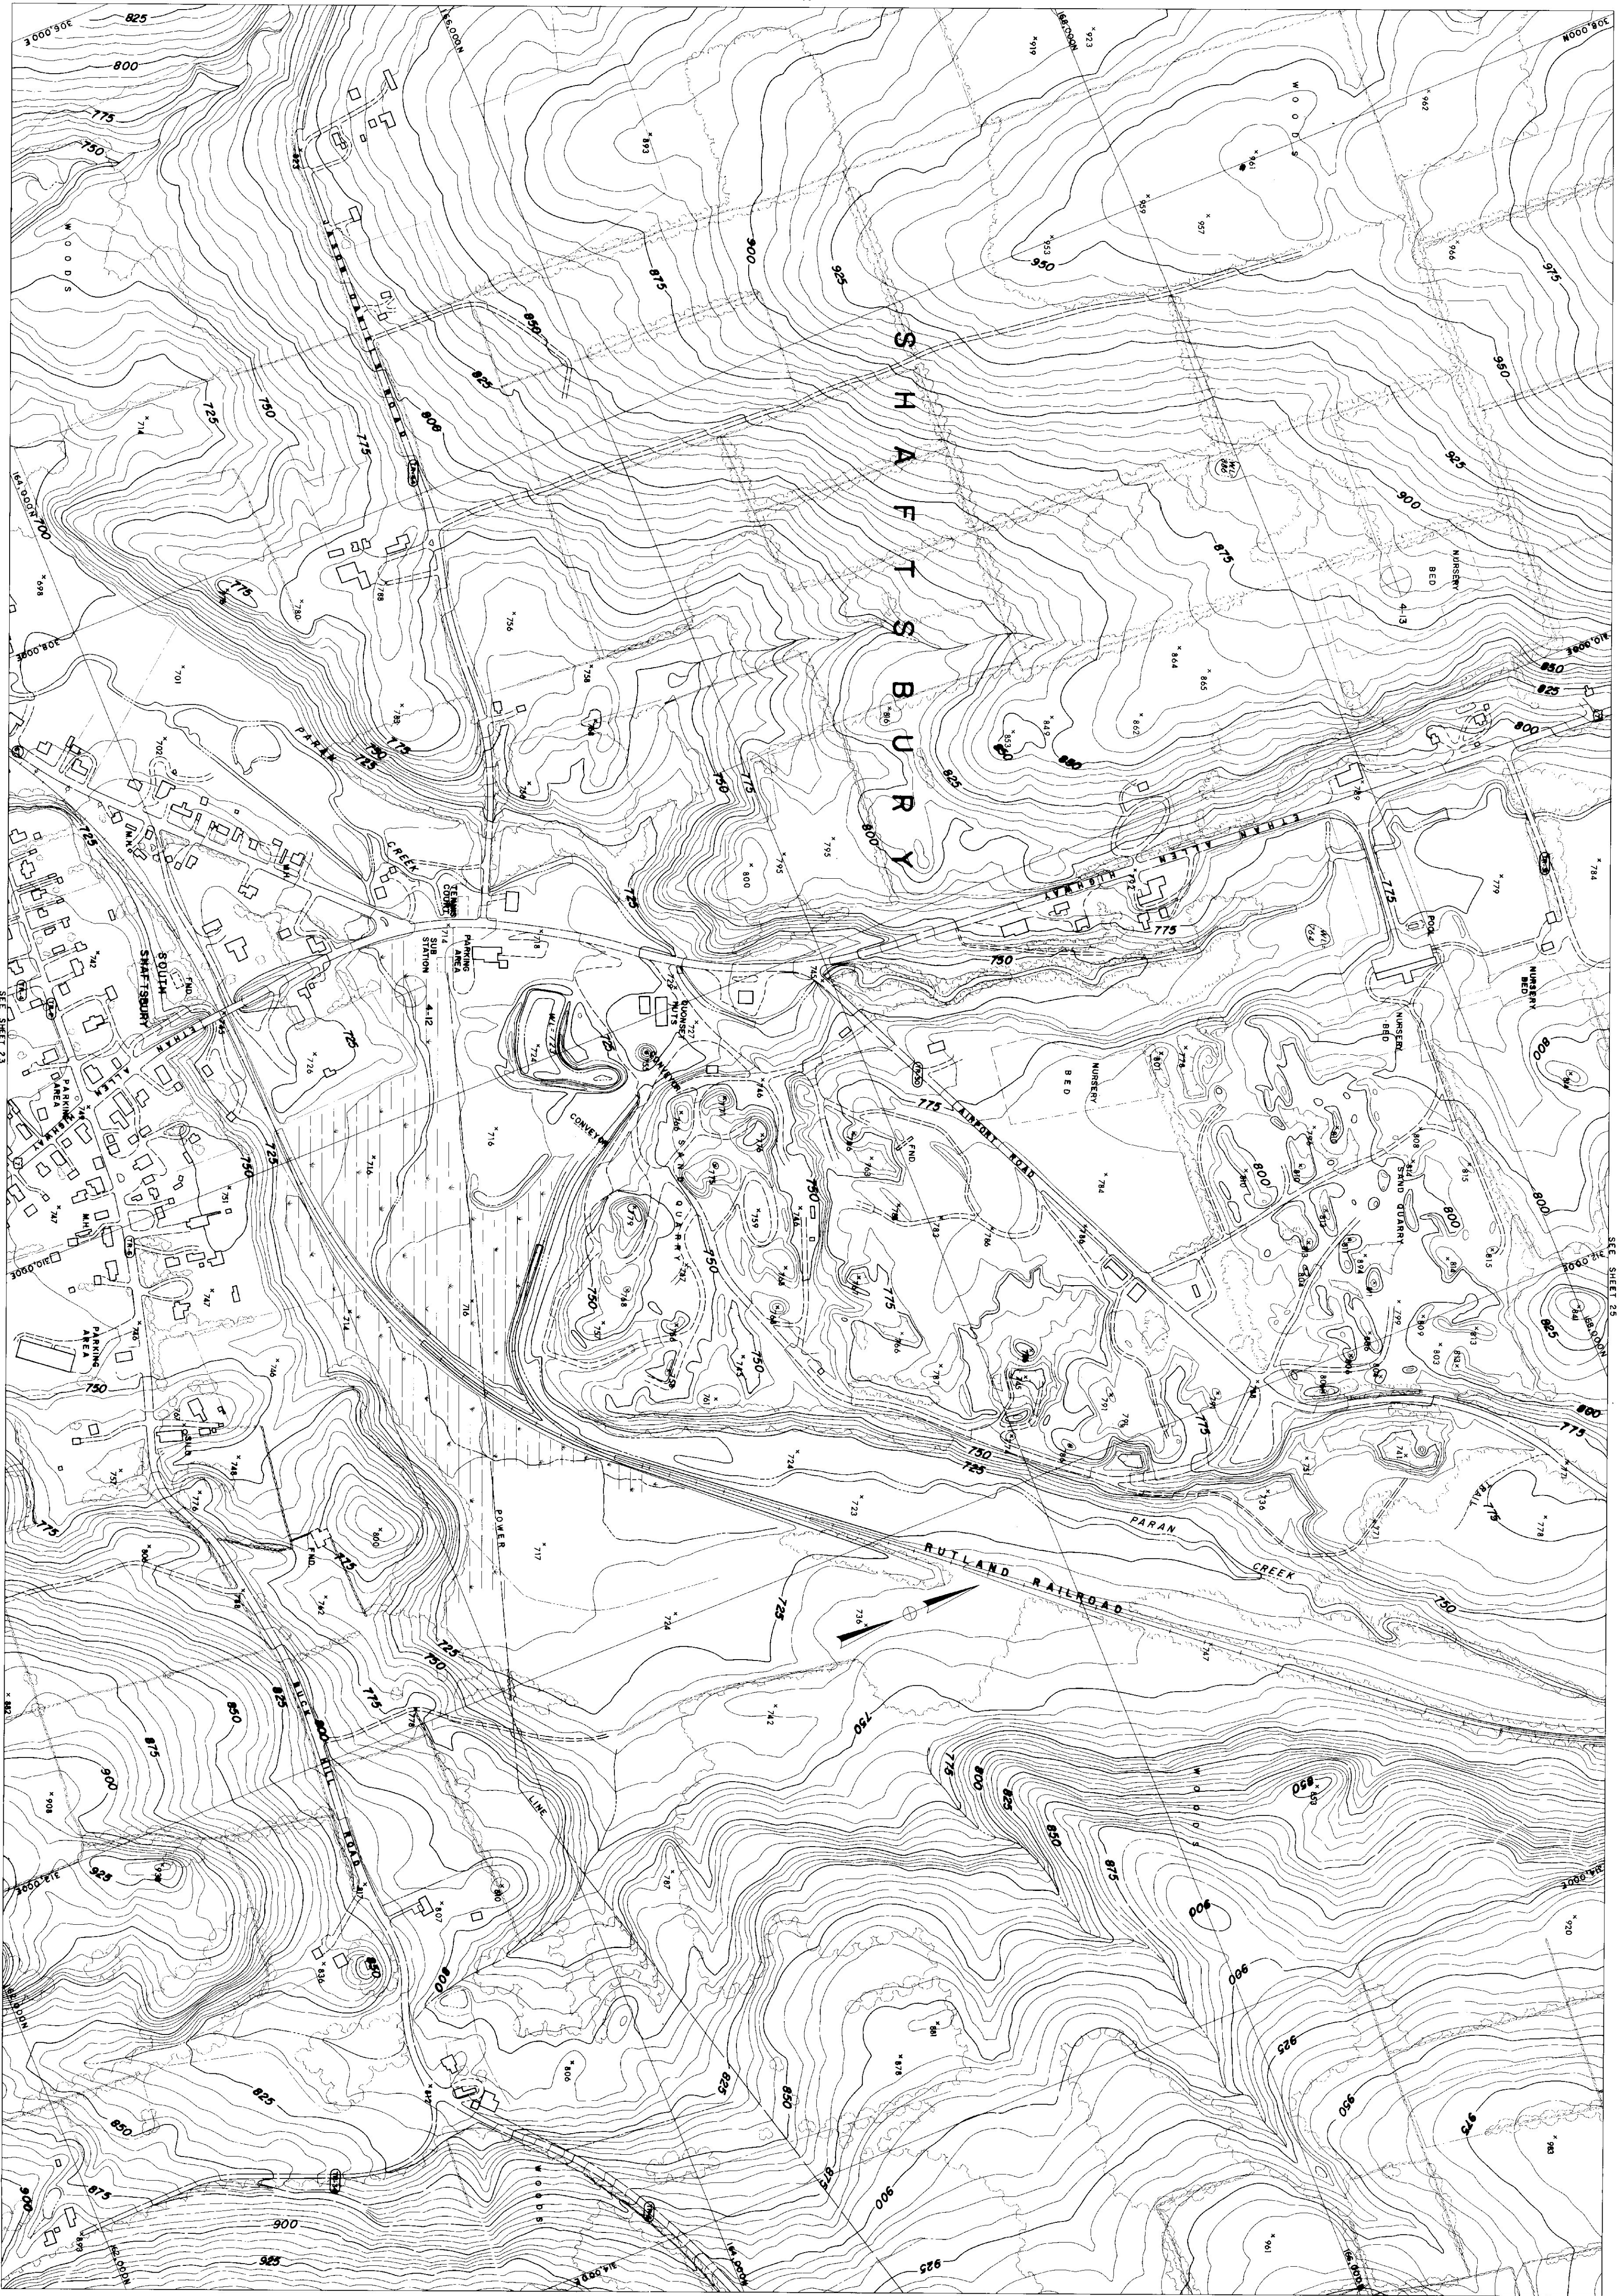


COMPILED BY PHOTOGRAMMETRIC METHODS
RECONSTRUCTION & MAPPING CORP.
CONTROL BY VI GEODETIC SURVEY, U.S.G.S. & N.S.M. CORP.

Scale: 1" = 200'
Contour Interval: 5'
Datum: Mean Sea Level, 1929
2000' GMD Based on Vermont State Plane Coordinate System
Transverse Mercator Projection

THE STATE OF VERMONT
DEPARTMENT OF HIGHWAYS
BENNY-SHAFTS-BLAST-ARL-SUND
TOPOGRAPHIC MAP
CONTACT: AP 018-441 DATE OF PHOTOGRAPHY: 4/23/66
SHEET 24 OF 39 SHEETS

265

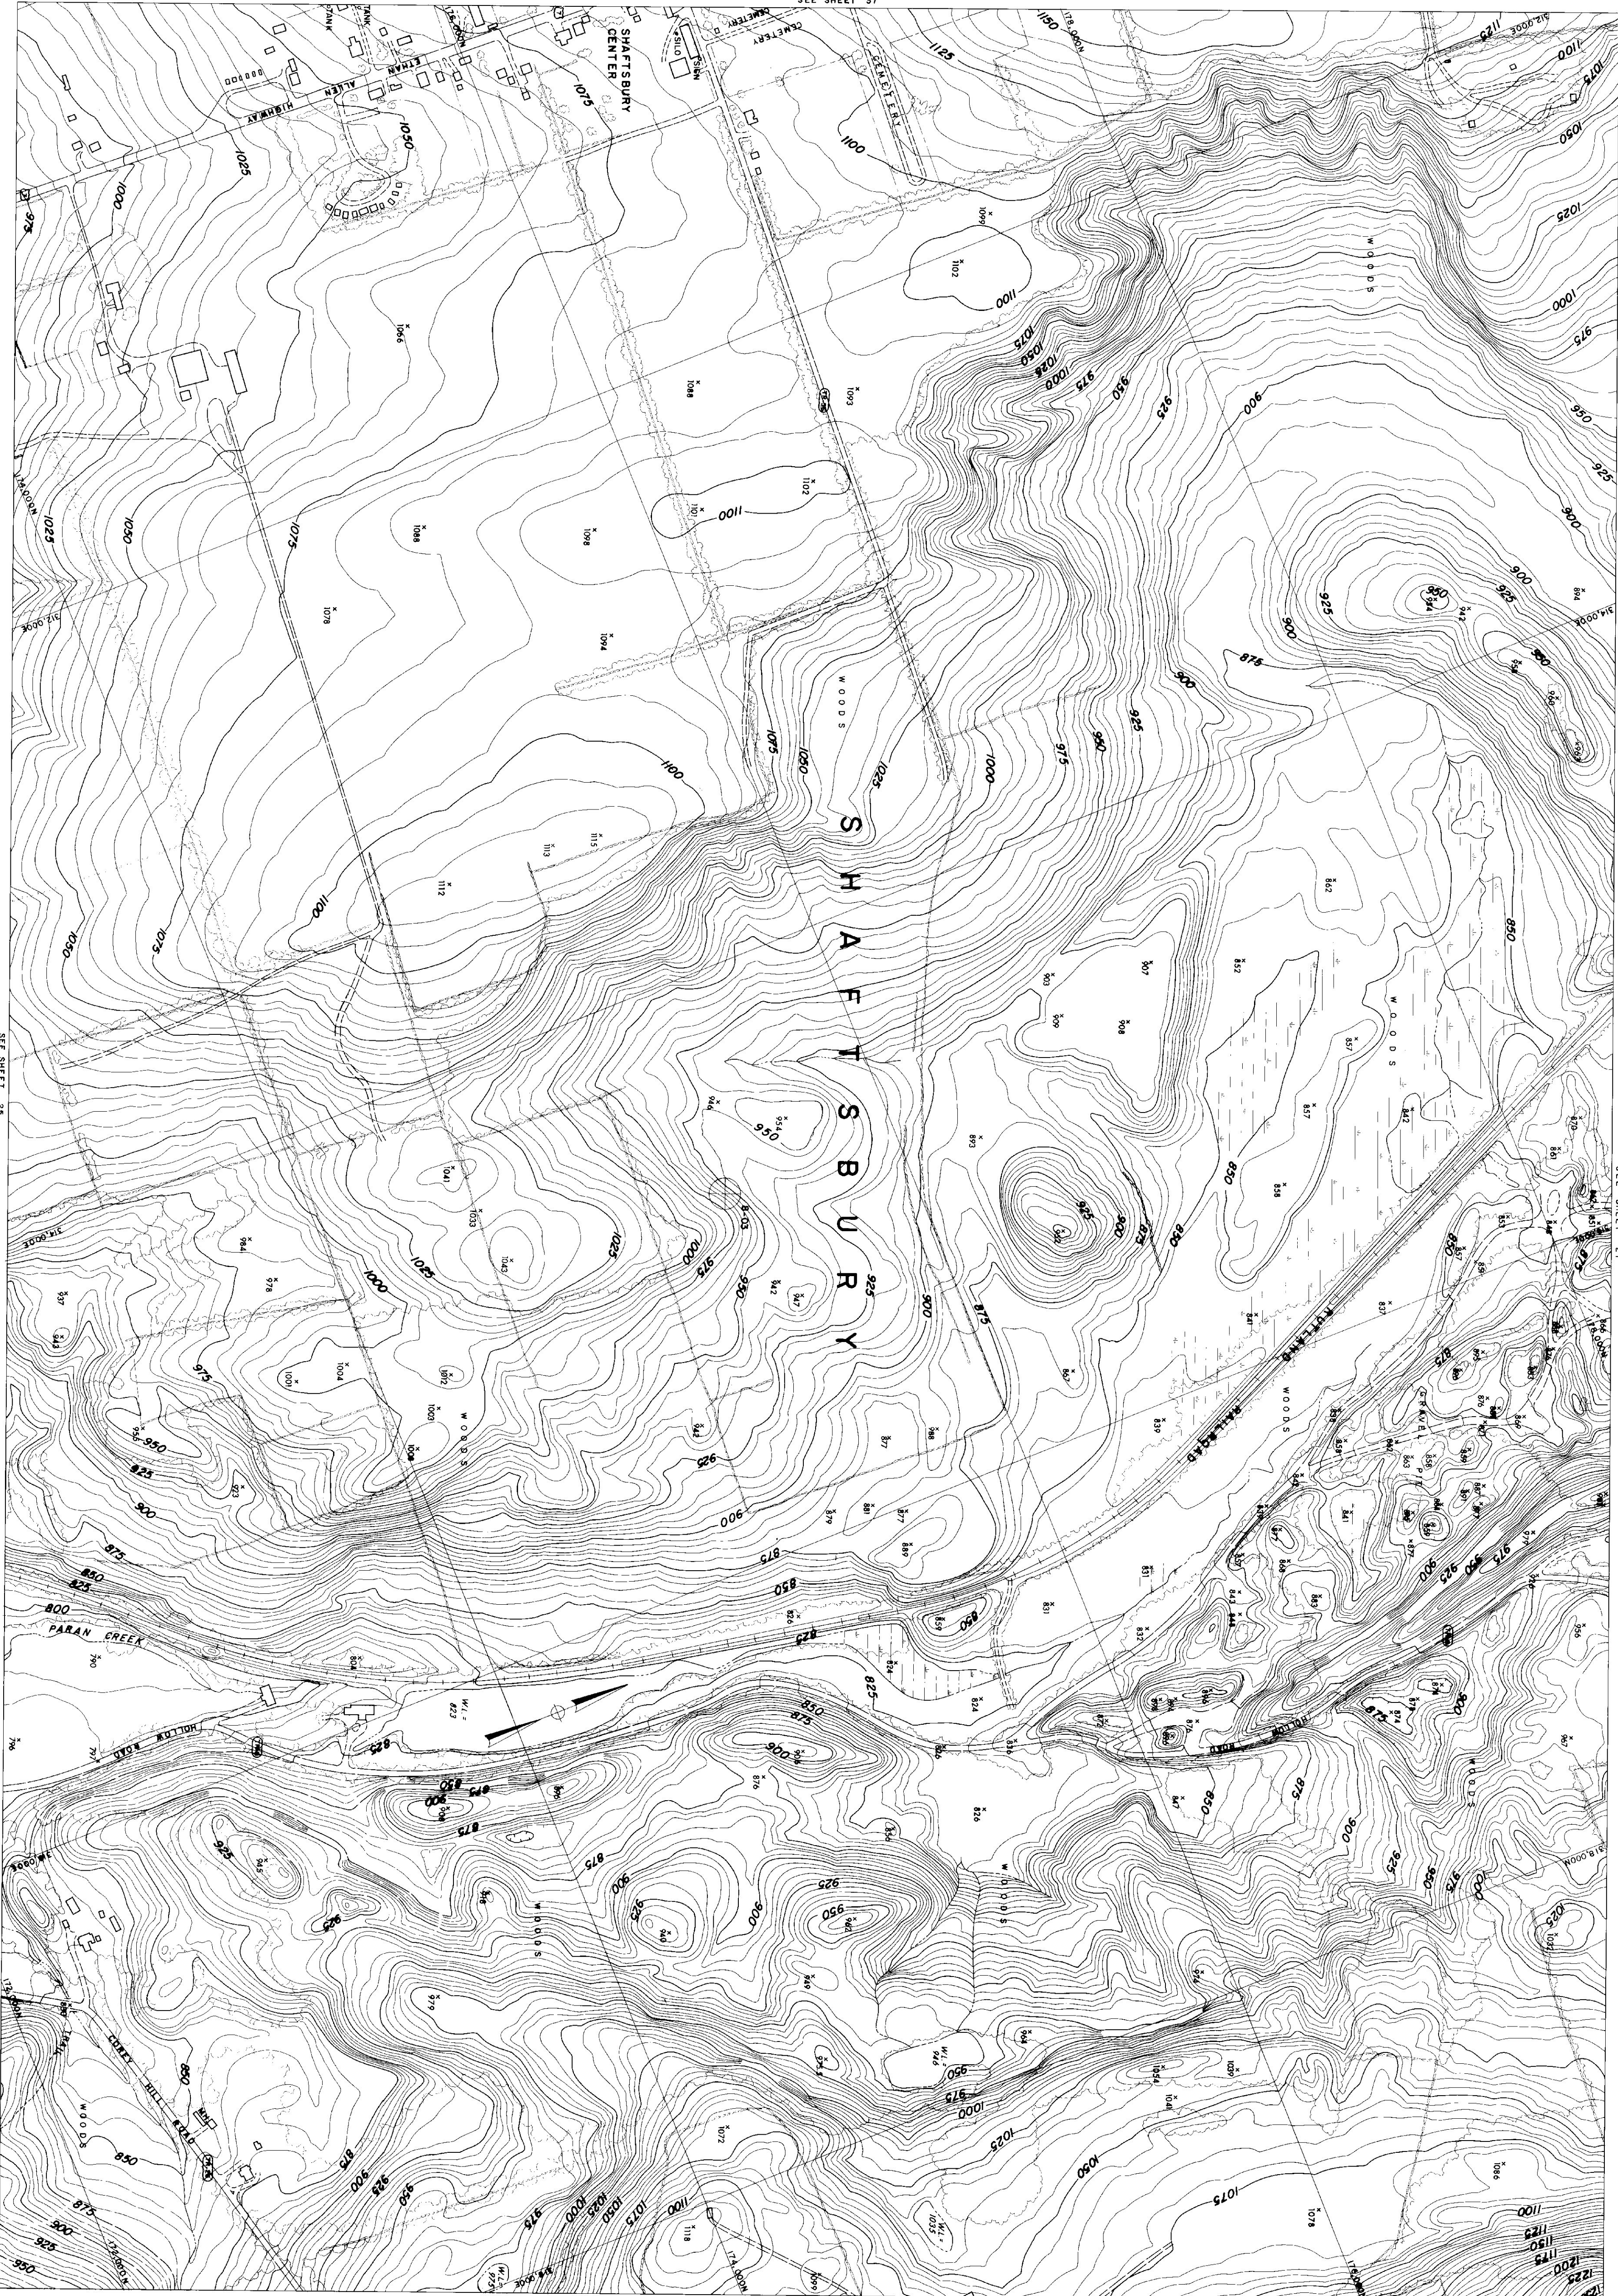


COMPILED BY PHOTOGRAMMETRIC METHODS
MOORE SURVEY & MAPPING CORP.
CONTROL BY VT. GEODETIC SURVEY, U.S. COAST & GEOD. SURV. COM.

Scale: 1" = 200'
CONTOUR INTERVAL: 20'
DATUM: MEAN SEA LEVEL, 1929
2000' GRID BASED ON VERMONT STATE PLANE COORDINATE SYSTEM
TRANSVERSE MERCATOR PROJECTION

THE STATE OF VERMONT
DEPARTMENT OF HIGHWAYS
BROWN-SHAFTS-GLASS-ARL-SOUND
TOPOGRAPHIC MAP
CONTACT: AP 08-140 DATE OF PHOTOGRAPHY: 4/23/66
SHEET 28 OF 39 SHEETS

265

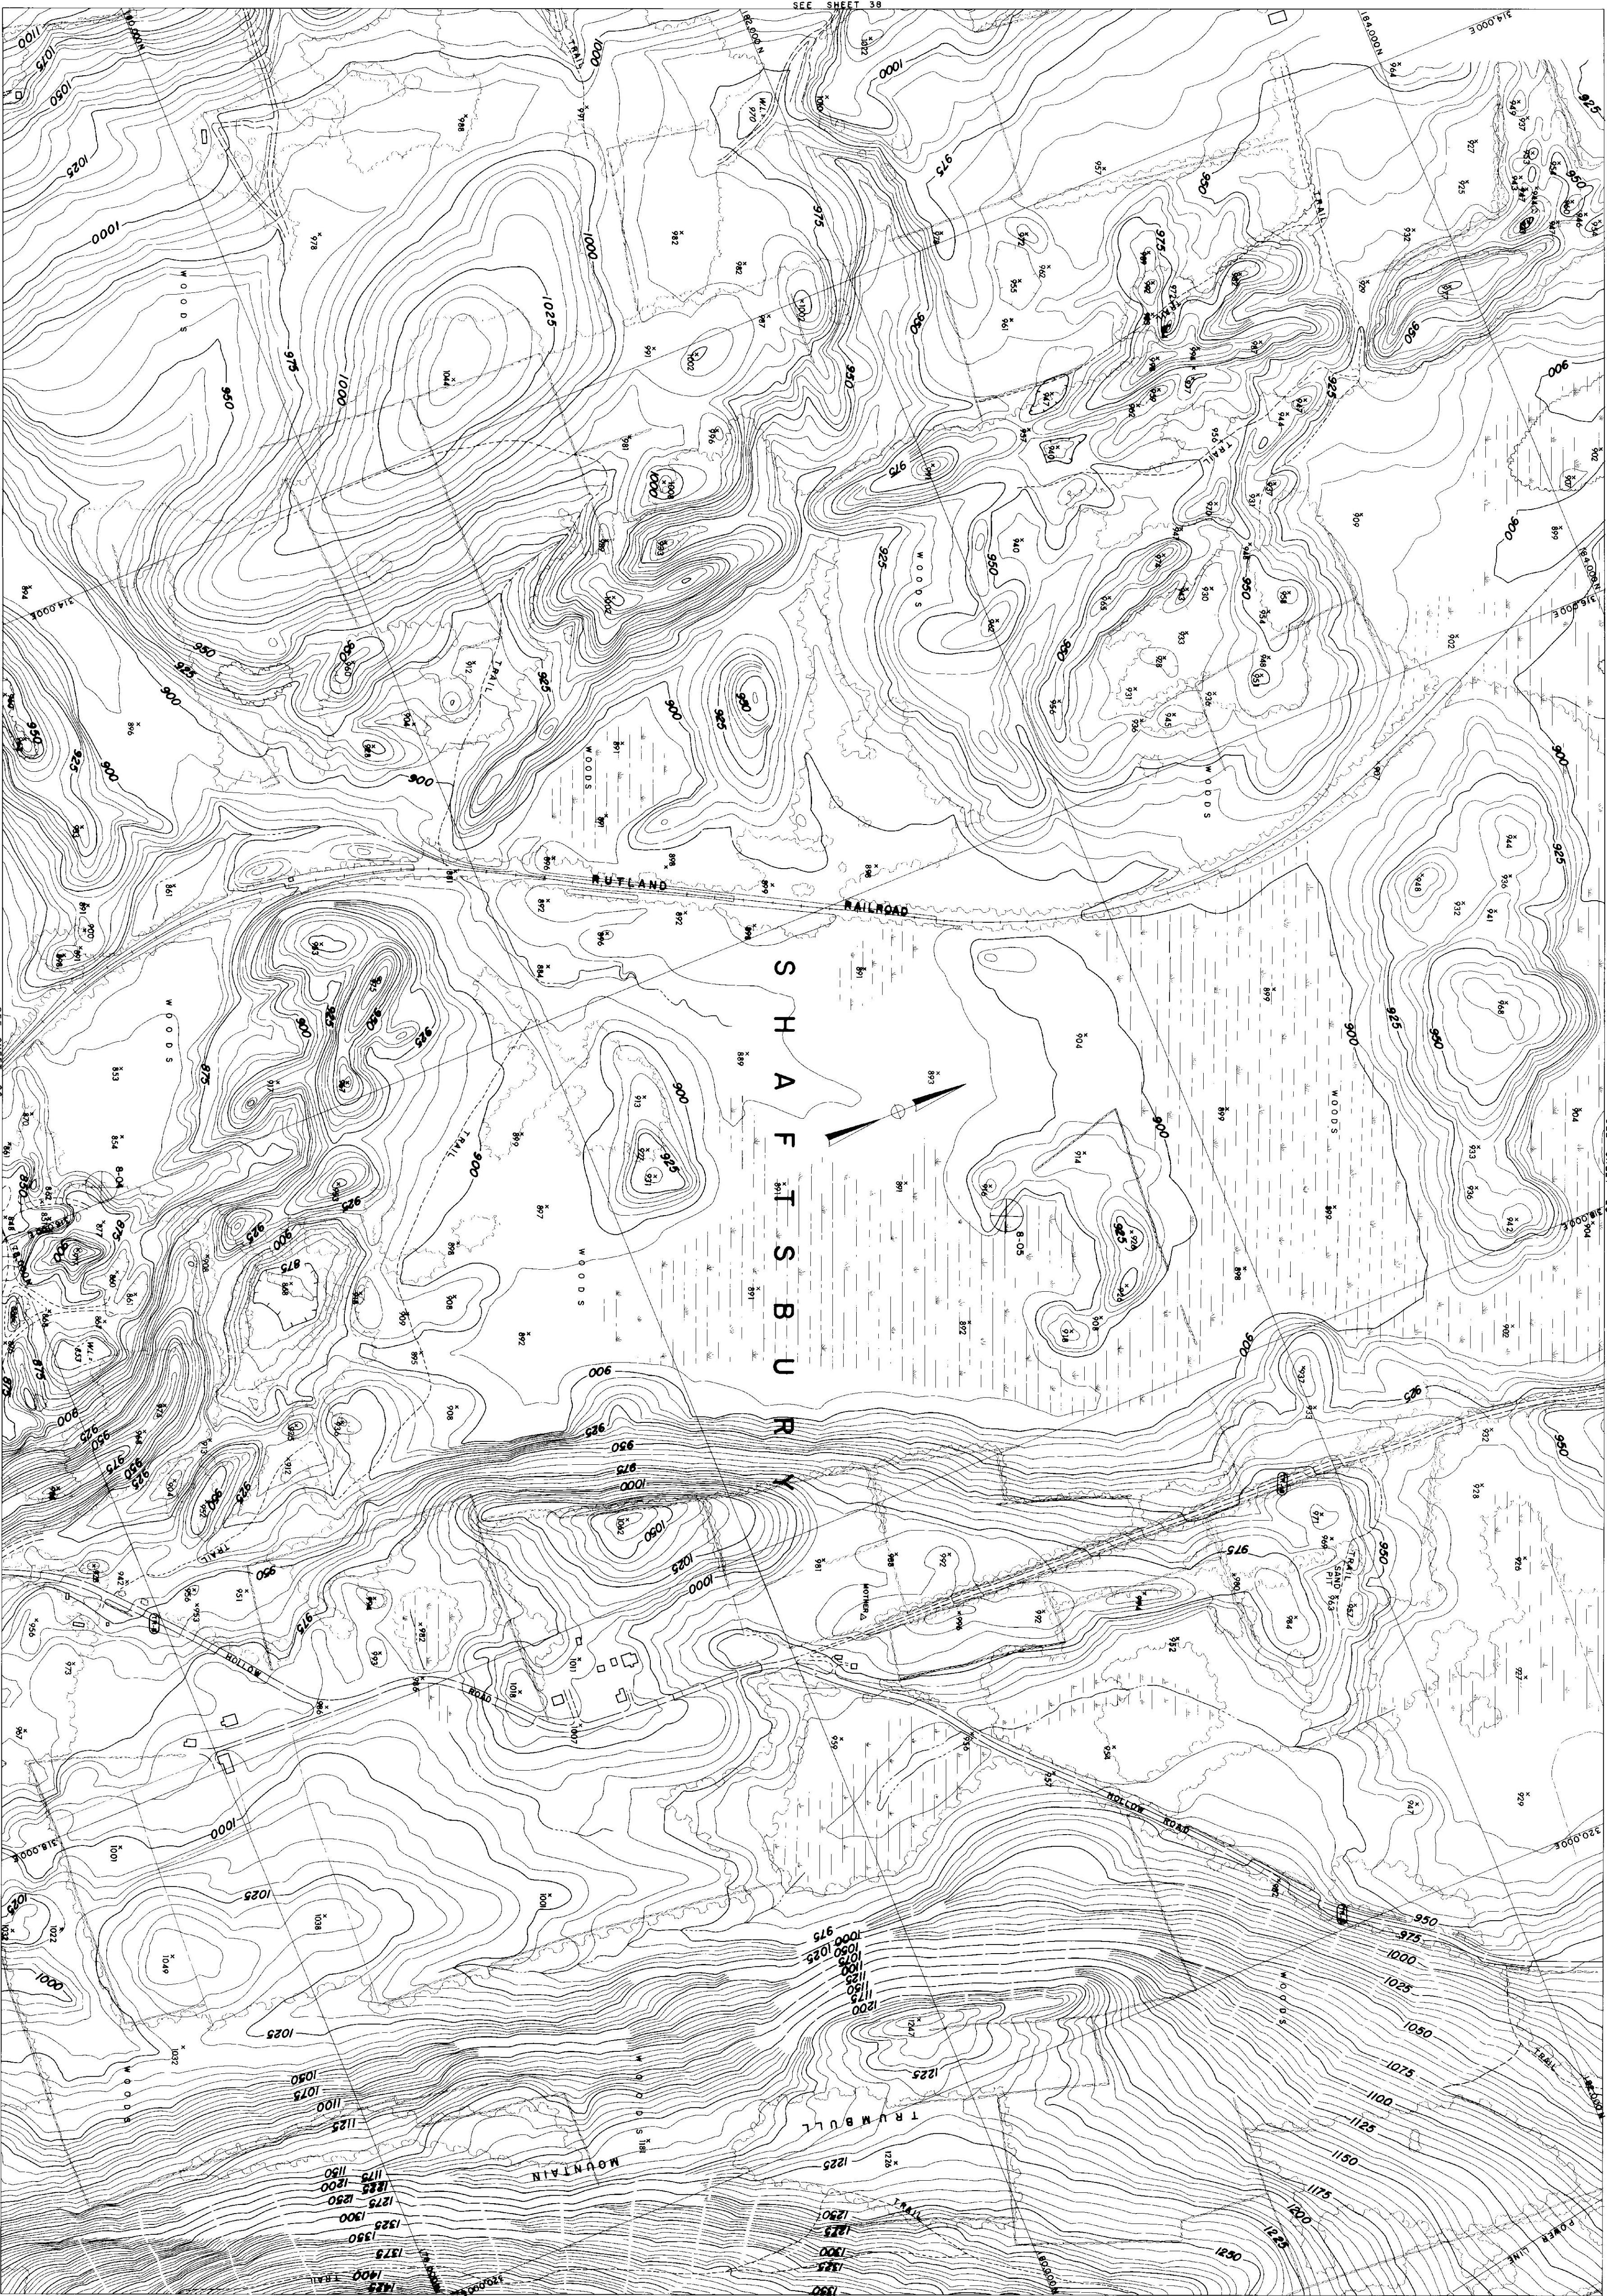

SEE SHEET 38

SEE SHEET 28

SEE SHEET 14


COMPILED BY PHOTOGRAMMETRIC METHODS
MOORE SURVEY & MAPPING CORP.
CONTROL BY VI. GEODETIC SURVEY, U.S.C.G.S. & M.S.M. CORP.

Scale: 1" = 200'
Horizontal Interval: 1'
Vertical Interval: 20'
Datum: Mean Sea Level 1889
2000' GRID BASED ON VERMONT STATE PLANE COORDINATE SYSTEM
TRANSVERSE MERCATOR PROJECTION

THE STATE OF VERMONT
DEPARTMENT OF HIGHWAYS
BENNY-SHAFTS-GLAST-ARTL-SUND
TOPOGRAPHIC MAP
CONTACT: AP 019-141 DATE OF PHOTOGRAPHY: 4/23/66, 5/2/66
SHEET 27 OF 39 SHEETS

265


COMPILED BY PHOTOGRAMMETRIC METHODS
MOORE SURVEY & MAPPING CORP.
CONTROL BY VI GEODETIC SURVEY, USCGS & N.S.M. CORP.

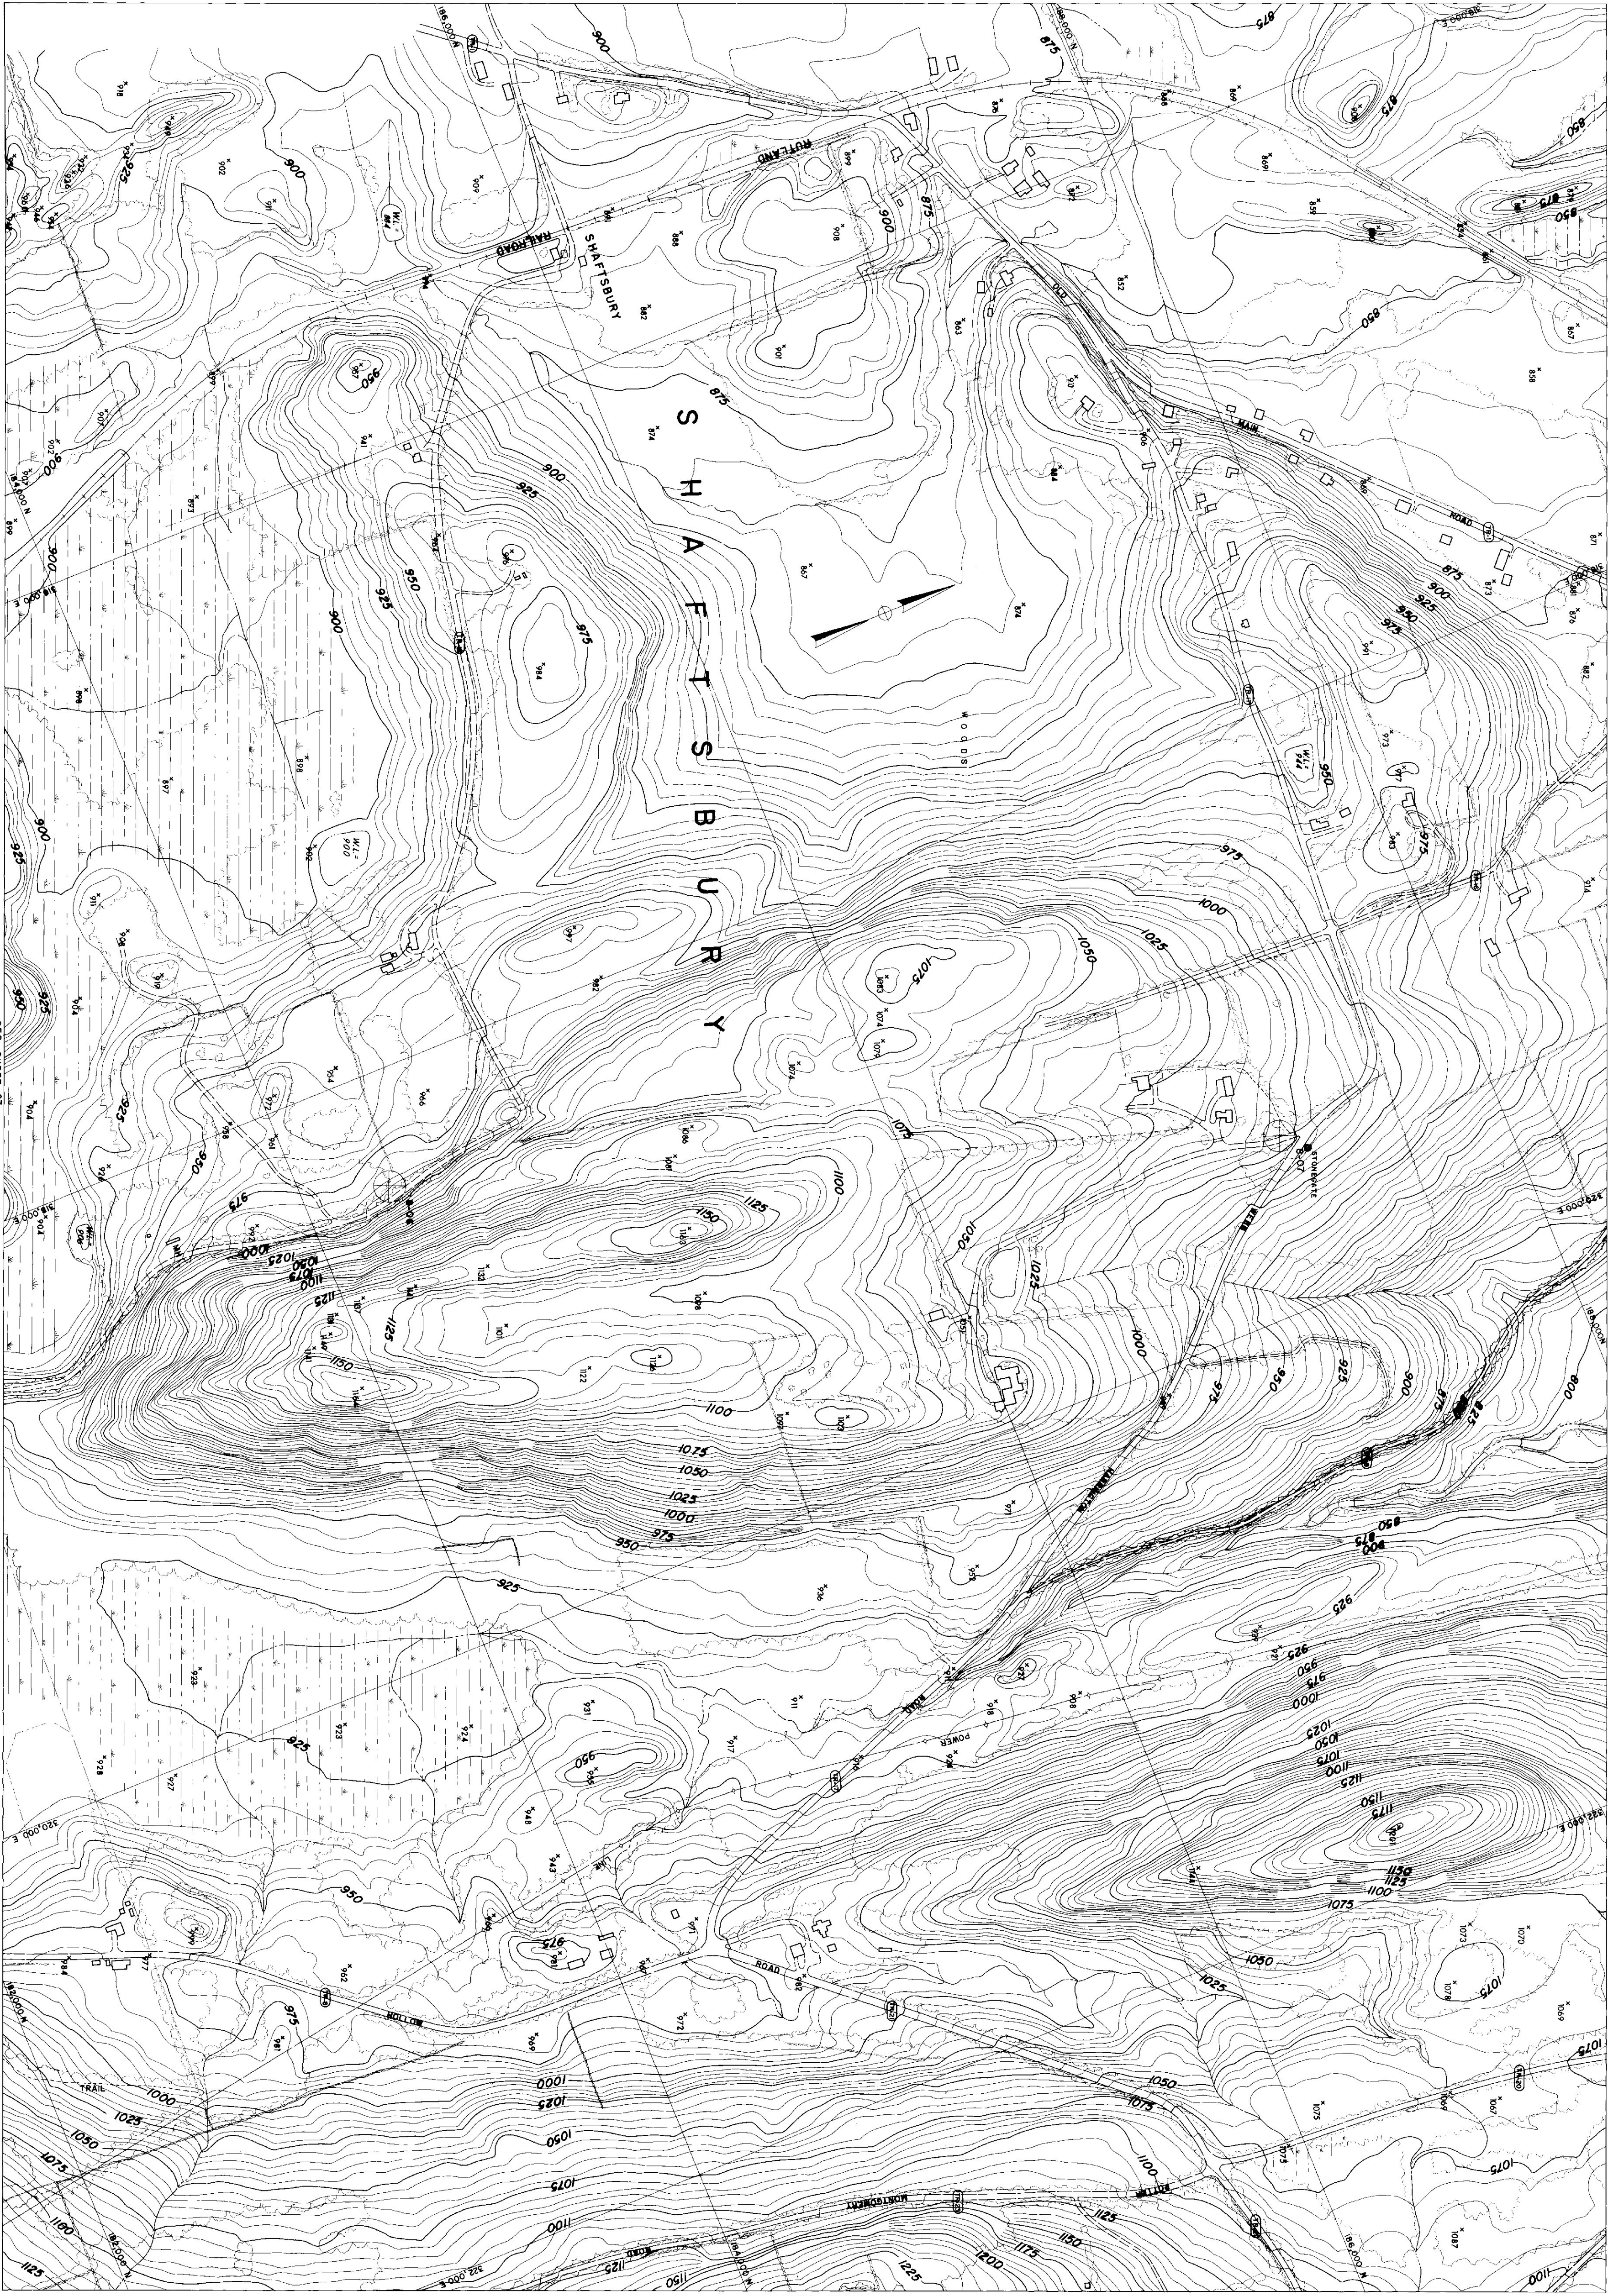

Scale: 1" = 200'
CONTOUR INTERVAL: 20'
DATUM: MEAN SEA LEVEL, 1929
2000' GRID BASED ON VERMONT STATE PLANE COORDINATE SYSTEM
TRANSVERSE MERCATOR PROJECTION

THE STATE OF VERMONT
DEPARTMENT OF HIGHWAYS
BENJ. SHAFTS-GILST-APL-SUND
BENJ. TOPOGRAFC MAP
CONTACT: AP 019-141 DATE OF PHOTOGRAPH: 4/23/66
SHEET 28 OF 39 SHEETS

265

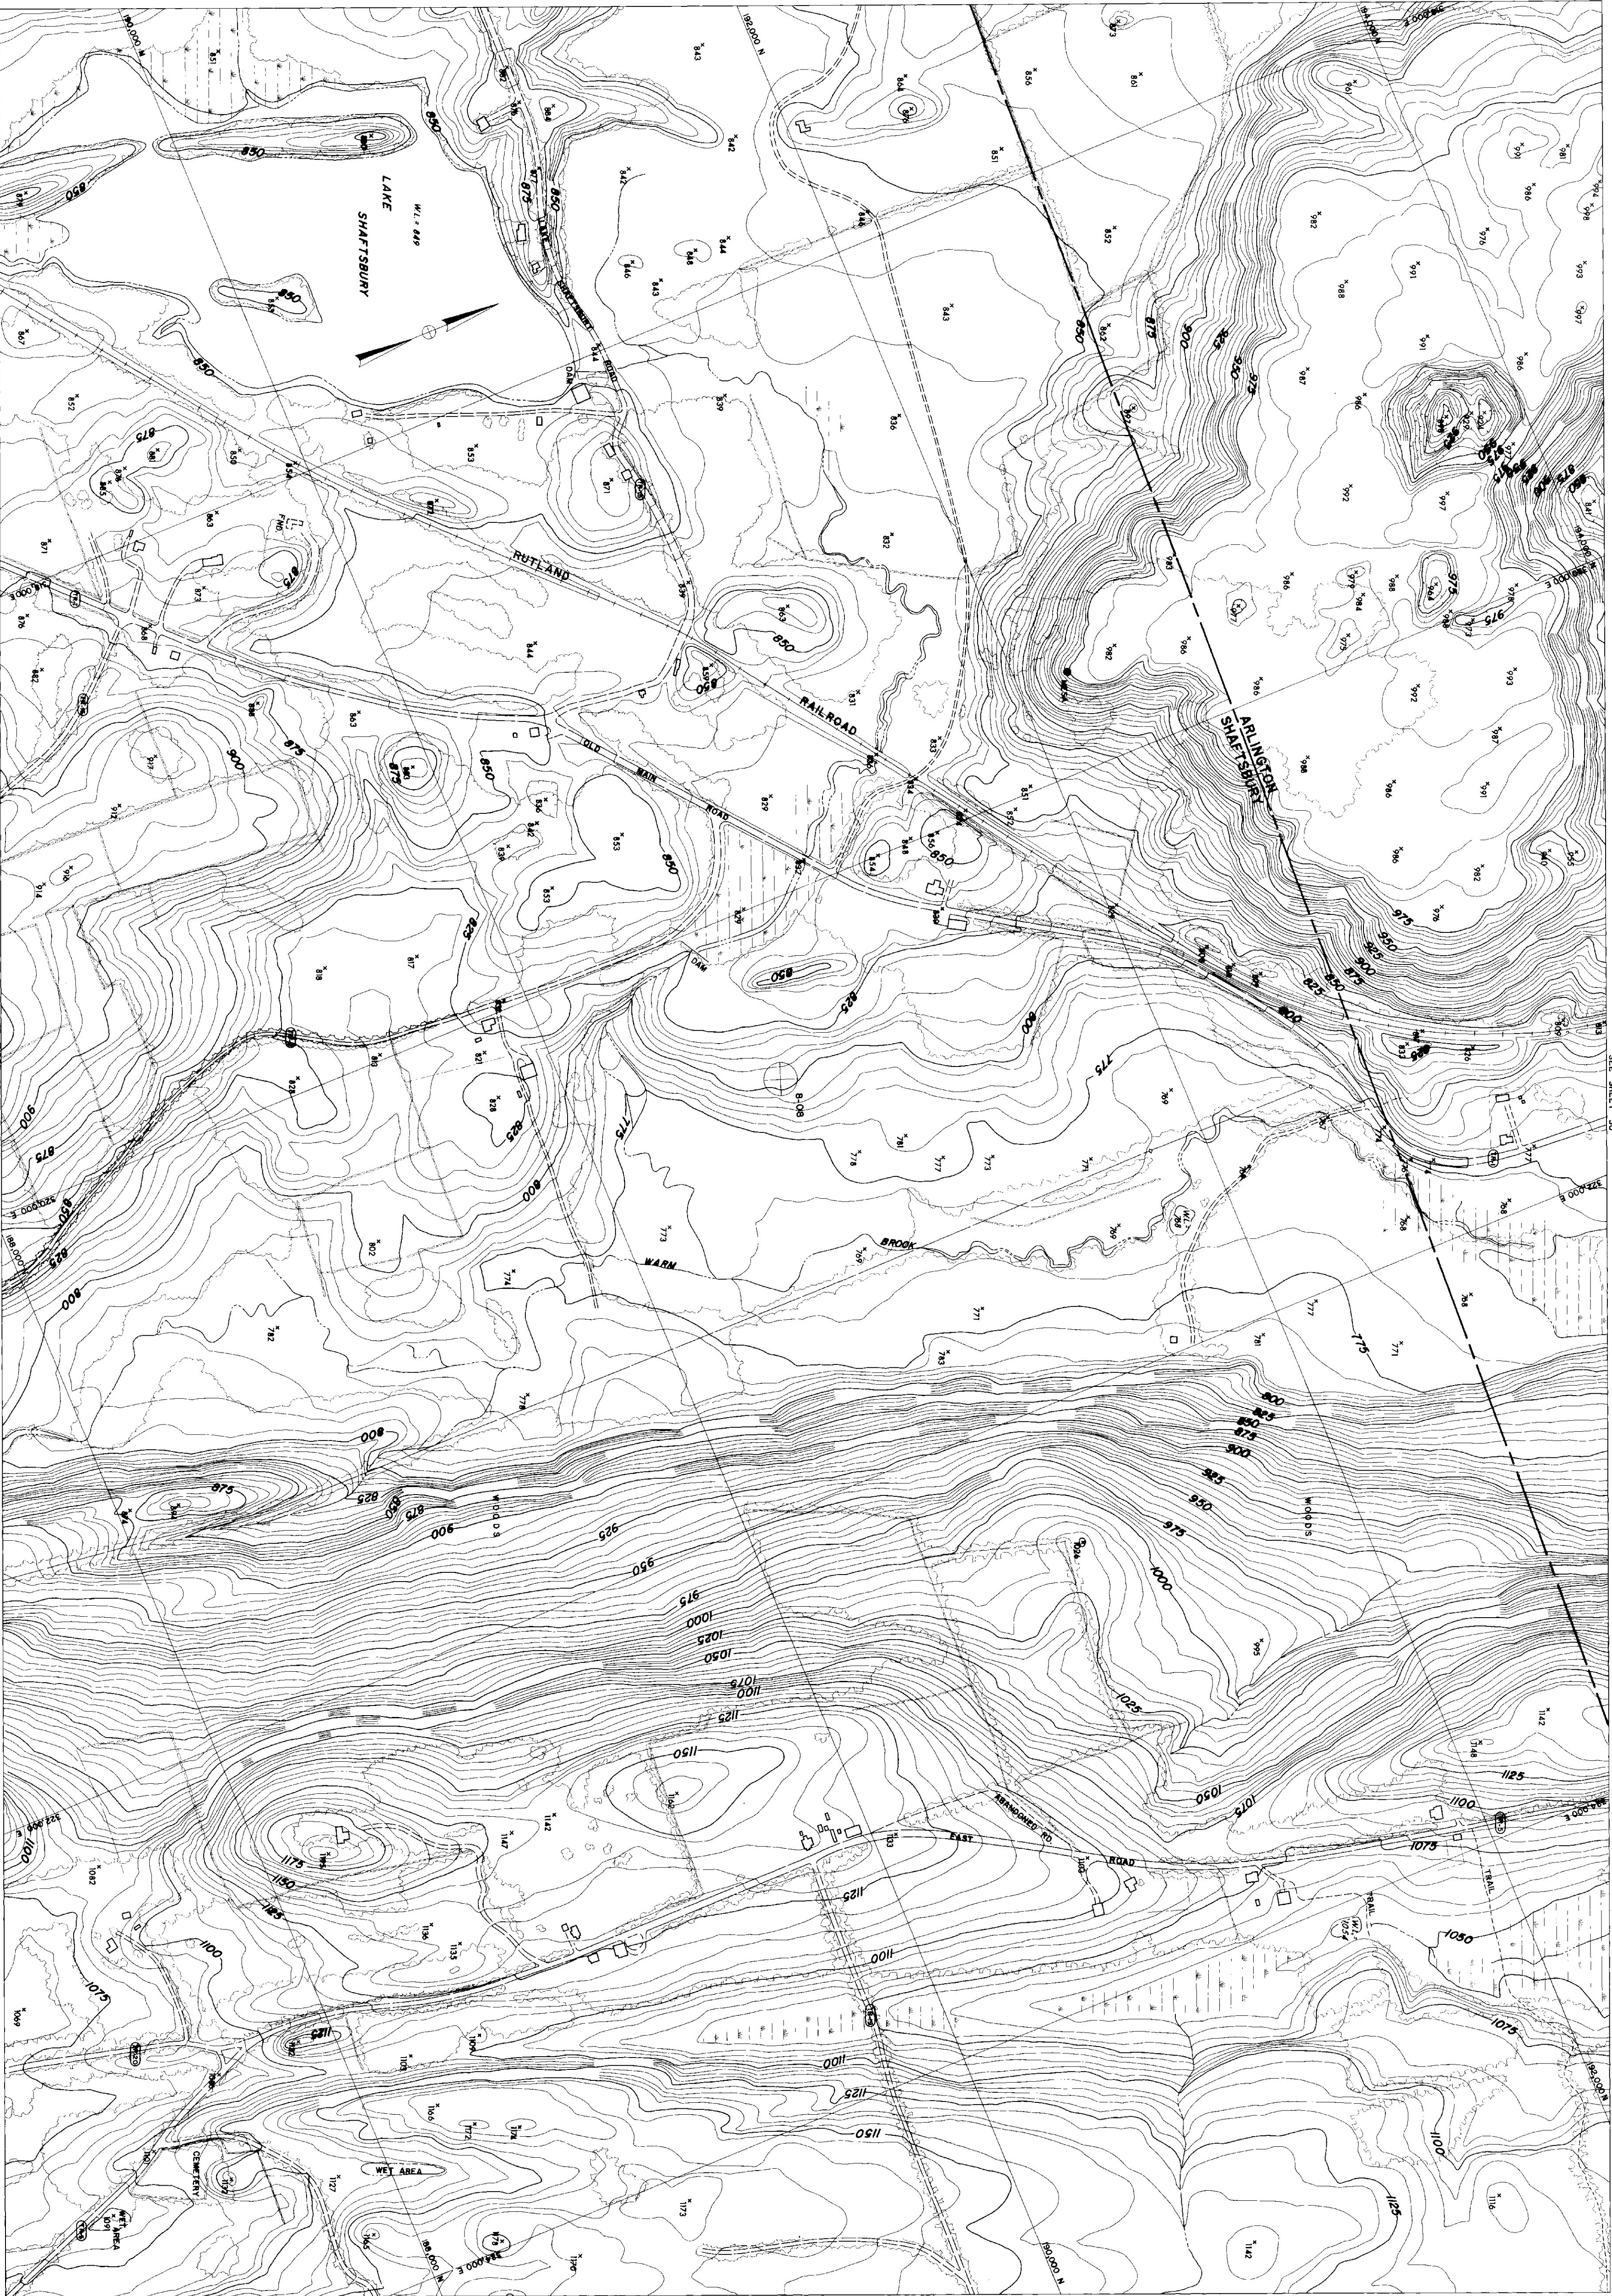


COMPILED BY PHOTOGRAMMETRIC METHODS
MOORE SURVEY & MAPPING CORP.
CONTROL BY VT GEODETIC SURVEY, U.S. CLASS. & N.S.M. CORP.

Scale 1" = 200'
CONTAIN INTERNAL 5'
DATA: MEAN SEA LEVEL AND
2000' GND BASED ON THE TRANSFORMED SYSTEM
TRANSVERSE MERIDIAN PROJECTION

THE STATE OF VERMONT
DEPARTMENT OF HIGHWAYS
BENJ. SHAFTS-GILST-ARL-SUND
CONTRACT: AP 09-16 DATE OF PHOTOGRAPHY 9/2/66
SHEET 29 OF 39 SHEETS

265

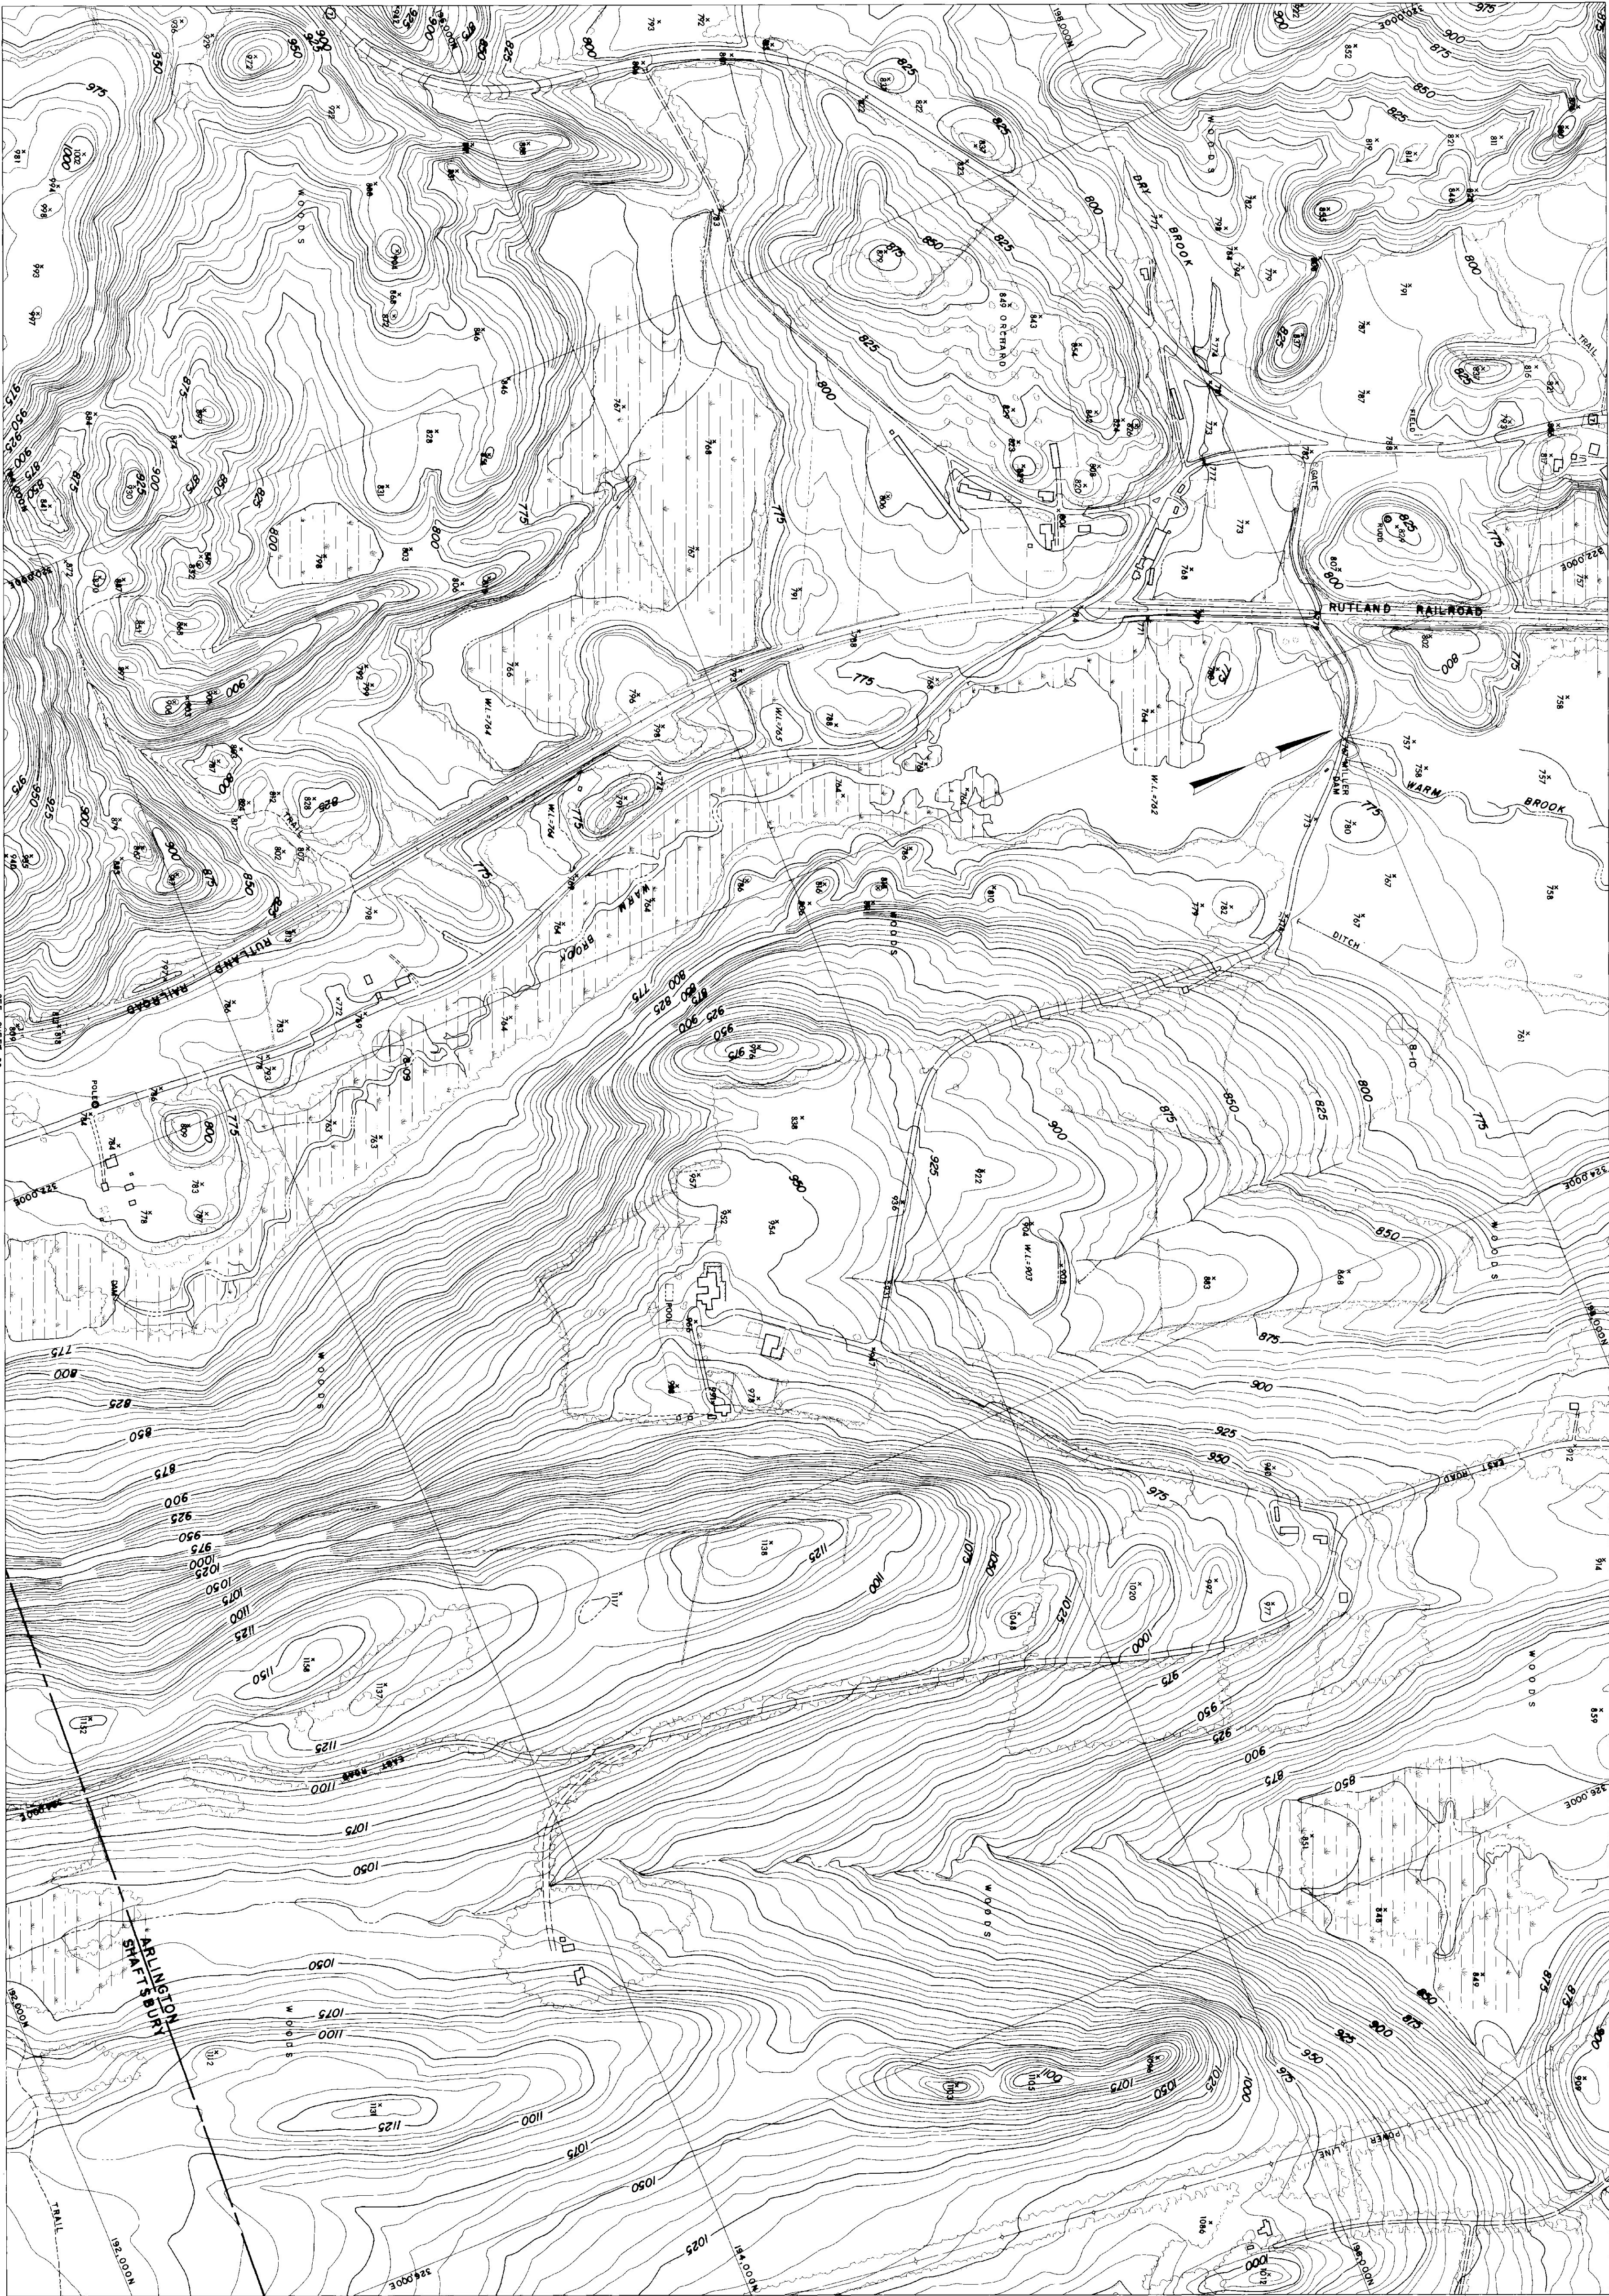


COMPILED BY PHOTOGRAMMETRIC METHODS
MOORE SURVEY & MAPPING CORP.
CONTROL BY VT. GEODETIC SURVEY, U.S.C.E.S. & M.S.M. CORP.

Scale: 1" = 200'
CONTOUR INTERVAL: 5'
DATUM: MEAN SEA LEVEL, 1929
2000' GRID BASED ON VERMONT STATE PLANE COORDINATE SYSTEM
TRANSVERSE MERCATOR PROJECTION

THE STATE OF VERMONT
DEPARTMENT OF HIGHWAYS
BENJ. SHAFES-CLARK, ARL. SUND.
TOPOGRAPHIC MAP
CONTRACT AP 09-1(4) DATE OF PHOTOGRAPHY 5/2/66
SHEET 30 OF 36 SHEETS

265

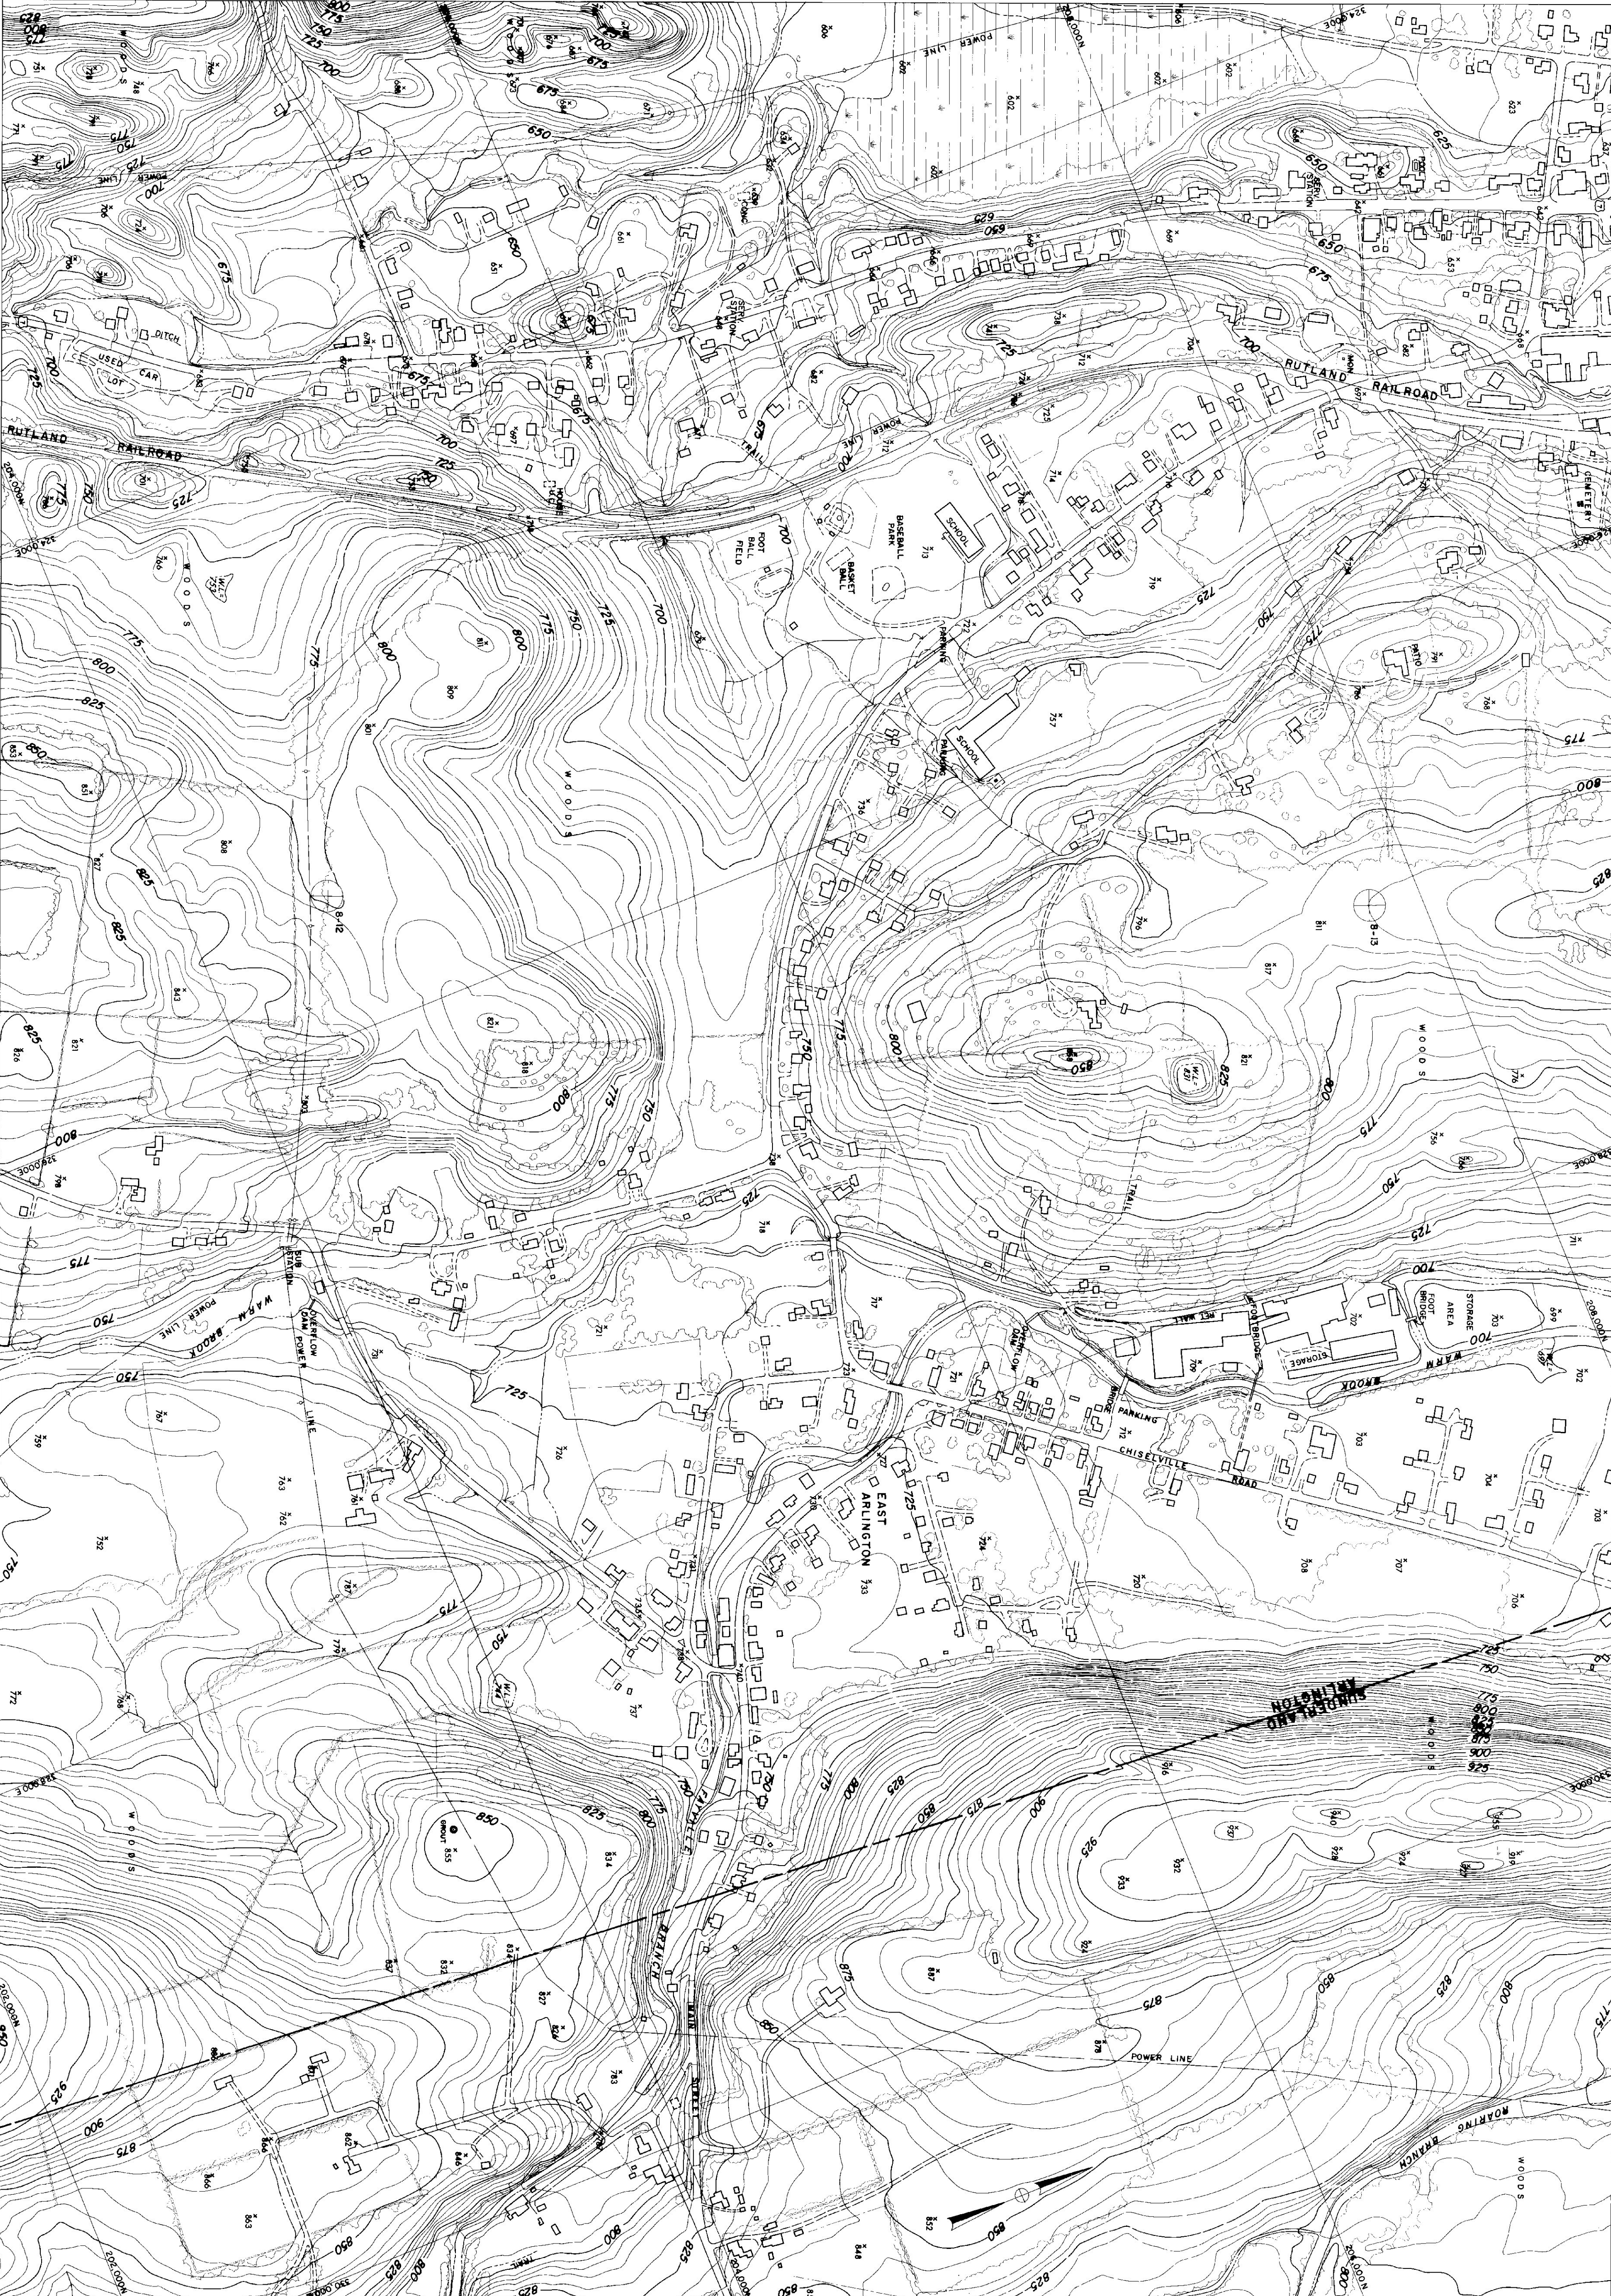

SEE SHEET 19

COMPILED BY PHOTOGRAMMETRIC METHODS
RECORD SURVEY & MAPPING CORP.
CONTROL BY VI GEODETIC SURVEY, U.S.C.G.S. & M.S.M. CORP.

Scale: 1" = 200'
CONTOUR INTERVAL, 5'
2000' GRID BASED ON VERMONT STATE PLANE COORDINATE SYSTEM
TRANSVERSE MERCATOR PROJECTION


THE STATE OF VERMONT
DEPARTMENT OF HIGHWAYS
BENJ. SHAFES, GLAST-ART, SOUND
TOPOGRAPHIC MAP
CONTRACT 44-015-141 DATE OF PHOTOGRAPHY 3/2/66
SHEET 32 OF 39 SHEETS

265

COMPILED BY PHOTOGRAMMETRIC METHODS
MOORE SURVEY & MAPPING CORP.
CONTROL BY U.S. GEODETIC SURVEY, U.S.C.G.S. & M.S.M. CORP.

Scale: 1" = 200'
CONTOUR INTERVAL: 5'
DATUM: MEAN SEA LEVEL, M.S.L.
2000' GRID BASED ON VERMONT STATE COORDINATE SYSTEM
TRANSVERSE MERCATOR PROJECTION

THE STATE OF VERMONT
DEPARTMENT OF HIGHWAYS
BENJ.-SHAFFS-GLAST.-ARL.-SUND.
TOPOGRAPHIC MAP
CONTACT: 405-1141 DATE OF PHOTOGRAPHY: 5/2/66
SHEET 33 OF 39 SHEETS

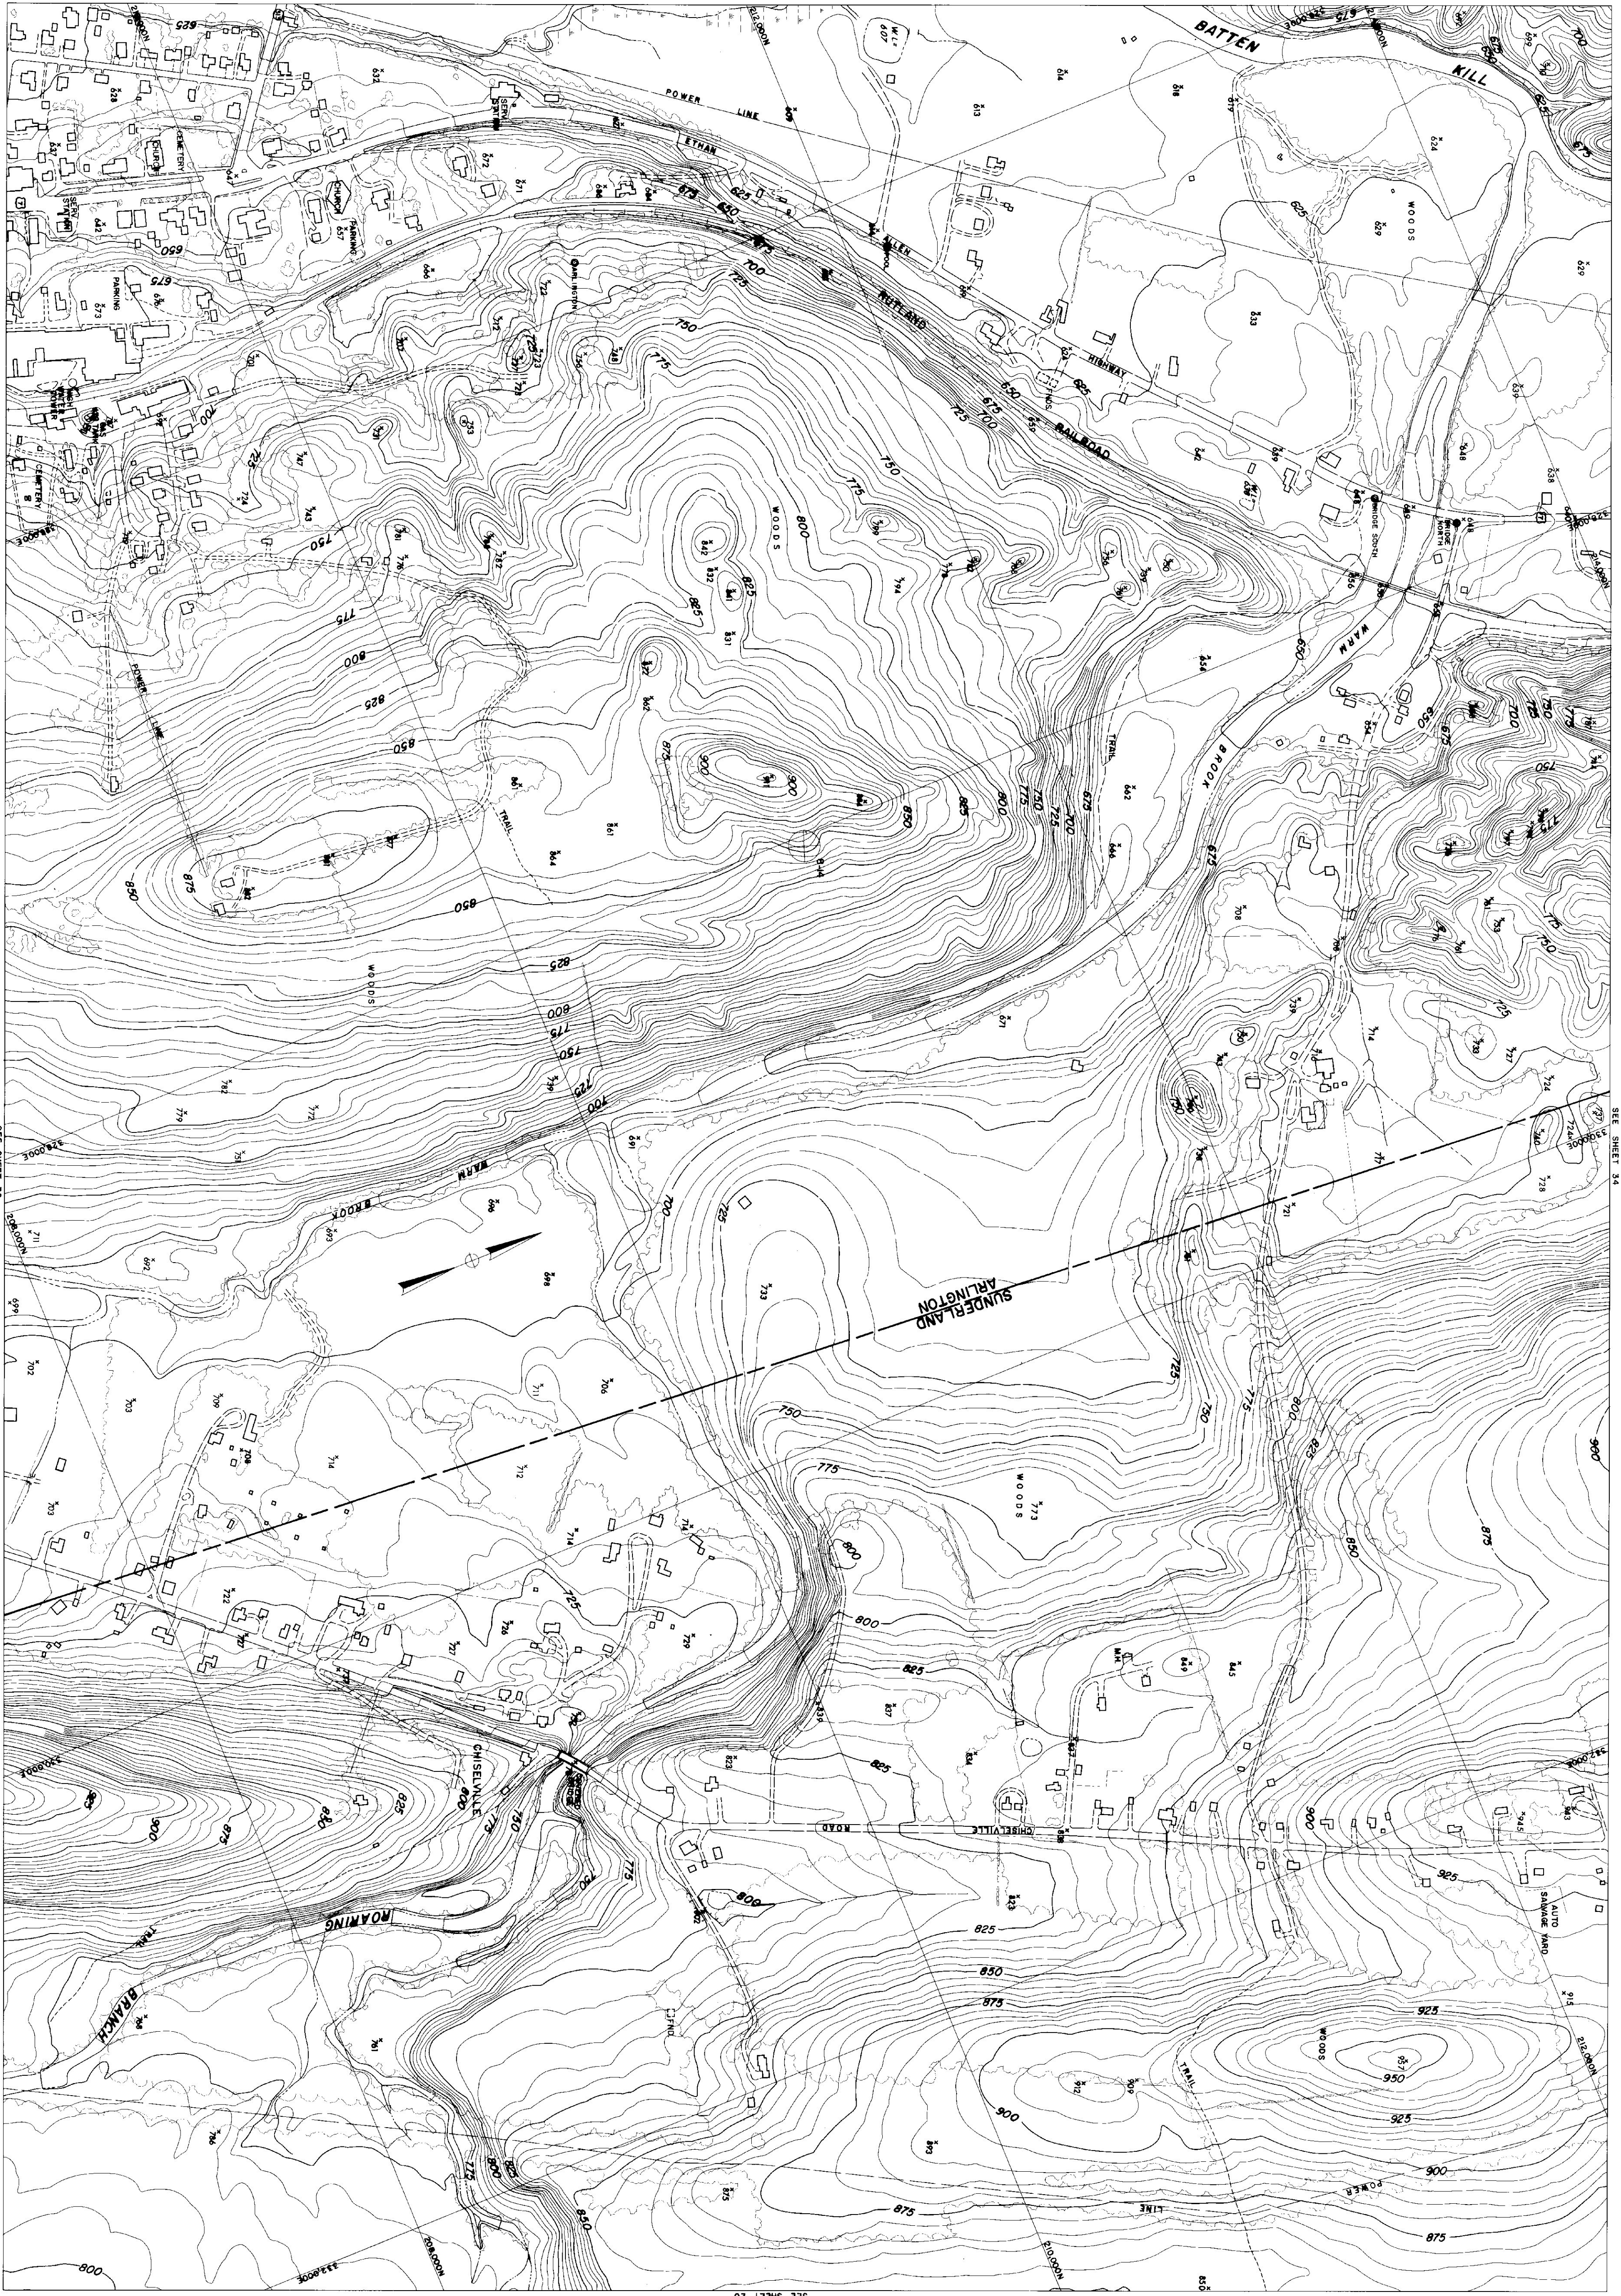


265

COMPILED BY PHOTOGRAMMETRIC METHODS
MOORE SURVEY & MAPPING CORP.
CONTROL BY VT GEODETIC SURVEY, U.S. COAST & GEOD. SURV. COM.

Scale: 1" = 200'
CONTOUR INTERVAL: 5'
DATUM: MEAN SEA LEVEL 1929
2000' GRID BASED ON VERMONT STATE COORDINATE SYSTEM
TRANSVERSE MERCATOR PROJECTION

THE STATE OF VERMONT
DEPARTMENT OF HIGHWAYS
BENNY-SHAFTS-GLAST-ARL-SUND
TOPOGRAPHIC MAP
CONTRACT AF-08-40 DATE OF PHOTOGRAPH 9/2/68
SHEET 34 OF 39 SHEETS

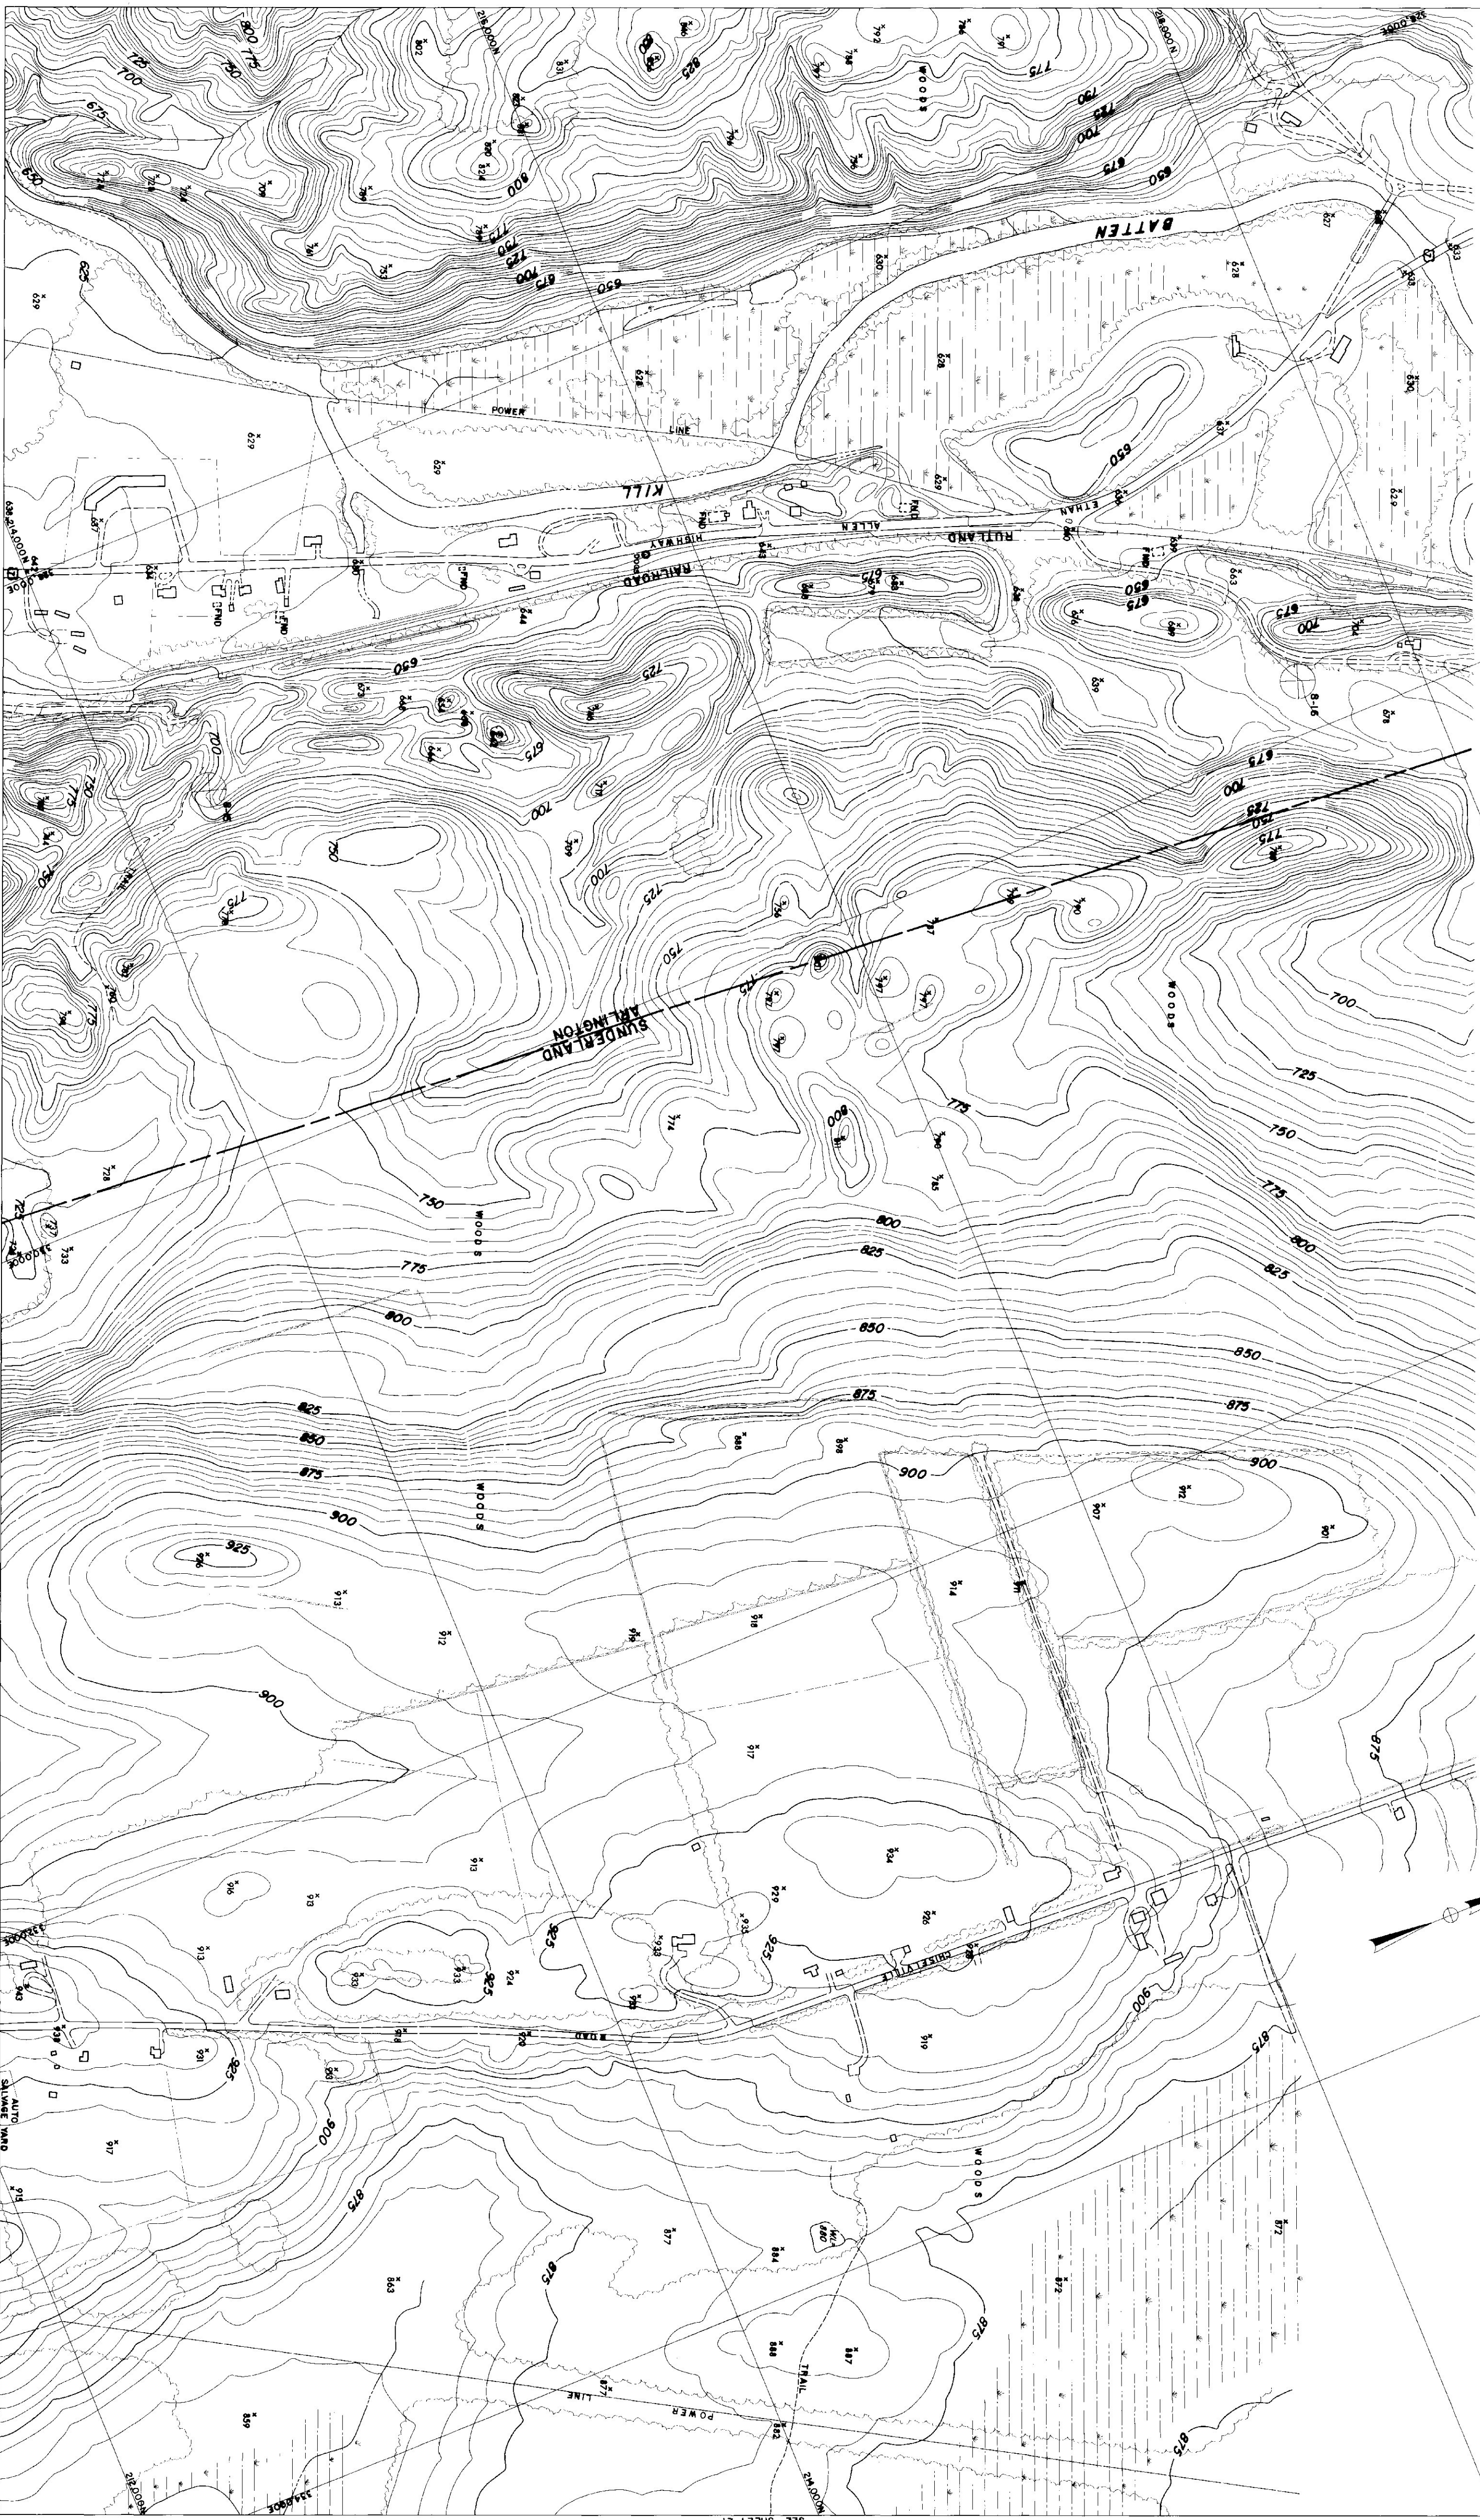


SEE SHEET 21

SEE SHEET 33

COMPILED BY PHOTOGRAMMETRIC METHODS
MOORE SURVEY & MAPPING CORP.
CONTROL BY VI GEODETIC SURVEY, U.S.C.S. & M.S.M. CORP.

Scale: 1" = 200'
CONTOUR INTERVAL, 5'
DATUM: MEAN SEA LEVEL, 1929
2000' GRID BASED ON VERMONT STATE PROJECTION
TRANSVERSE MERCATOR PROJECTION

THE STATE OF VERMONT
DEPARTMENT OF HIGHWAYS
BENning-SHAFTSBURY-GLAST-ARL-SUND.
TOPOGRAPHIC MAP
CONTRACT A-013-141 DATE OF PHOTOGRAPHY 4/23/66
SHEET 35 OF 35 SHEETS

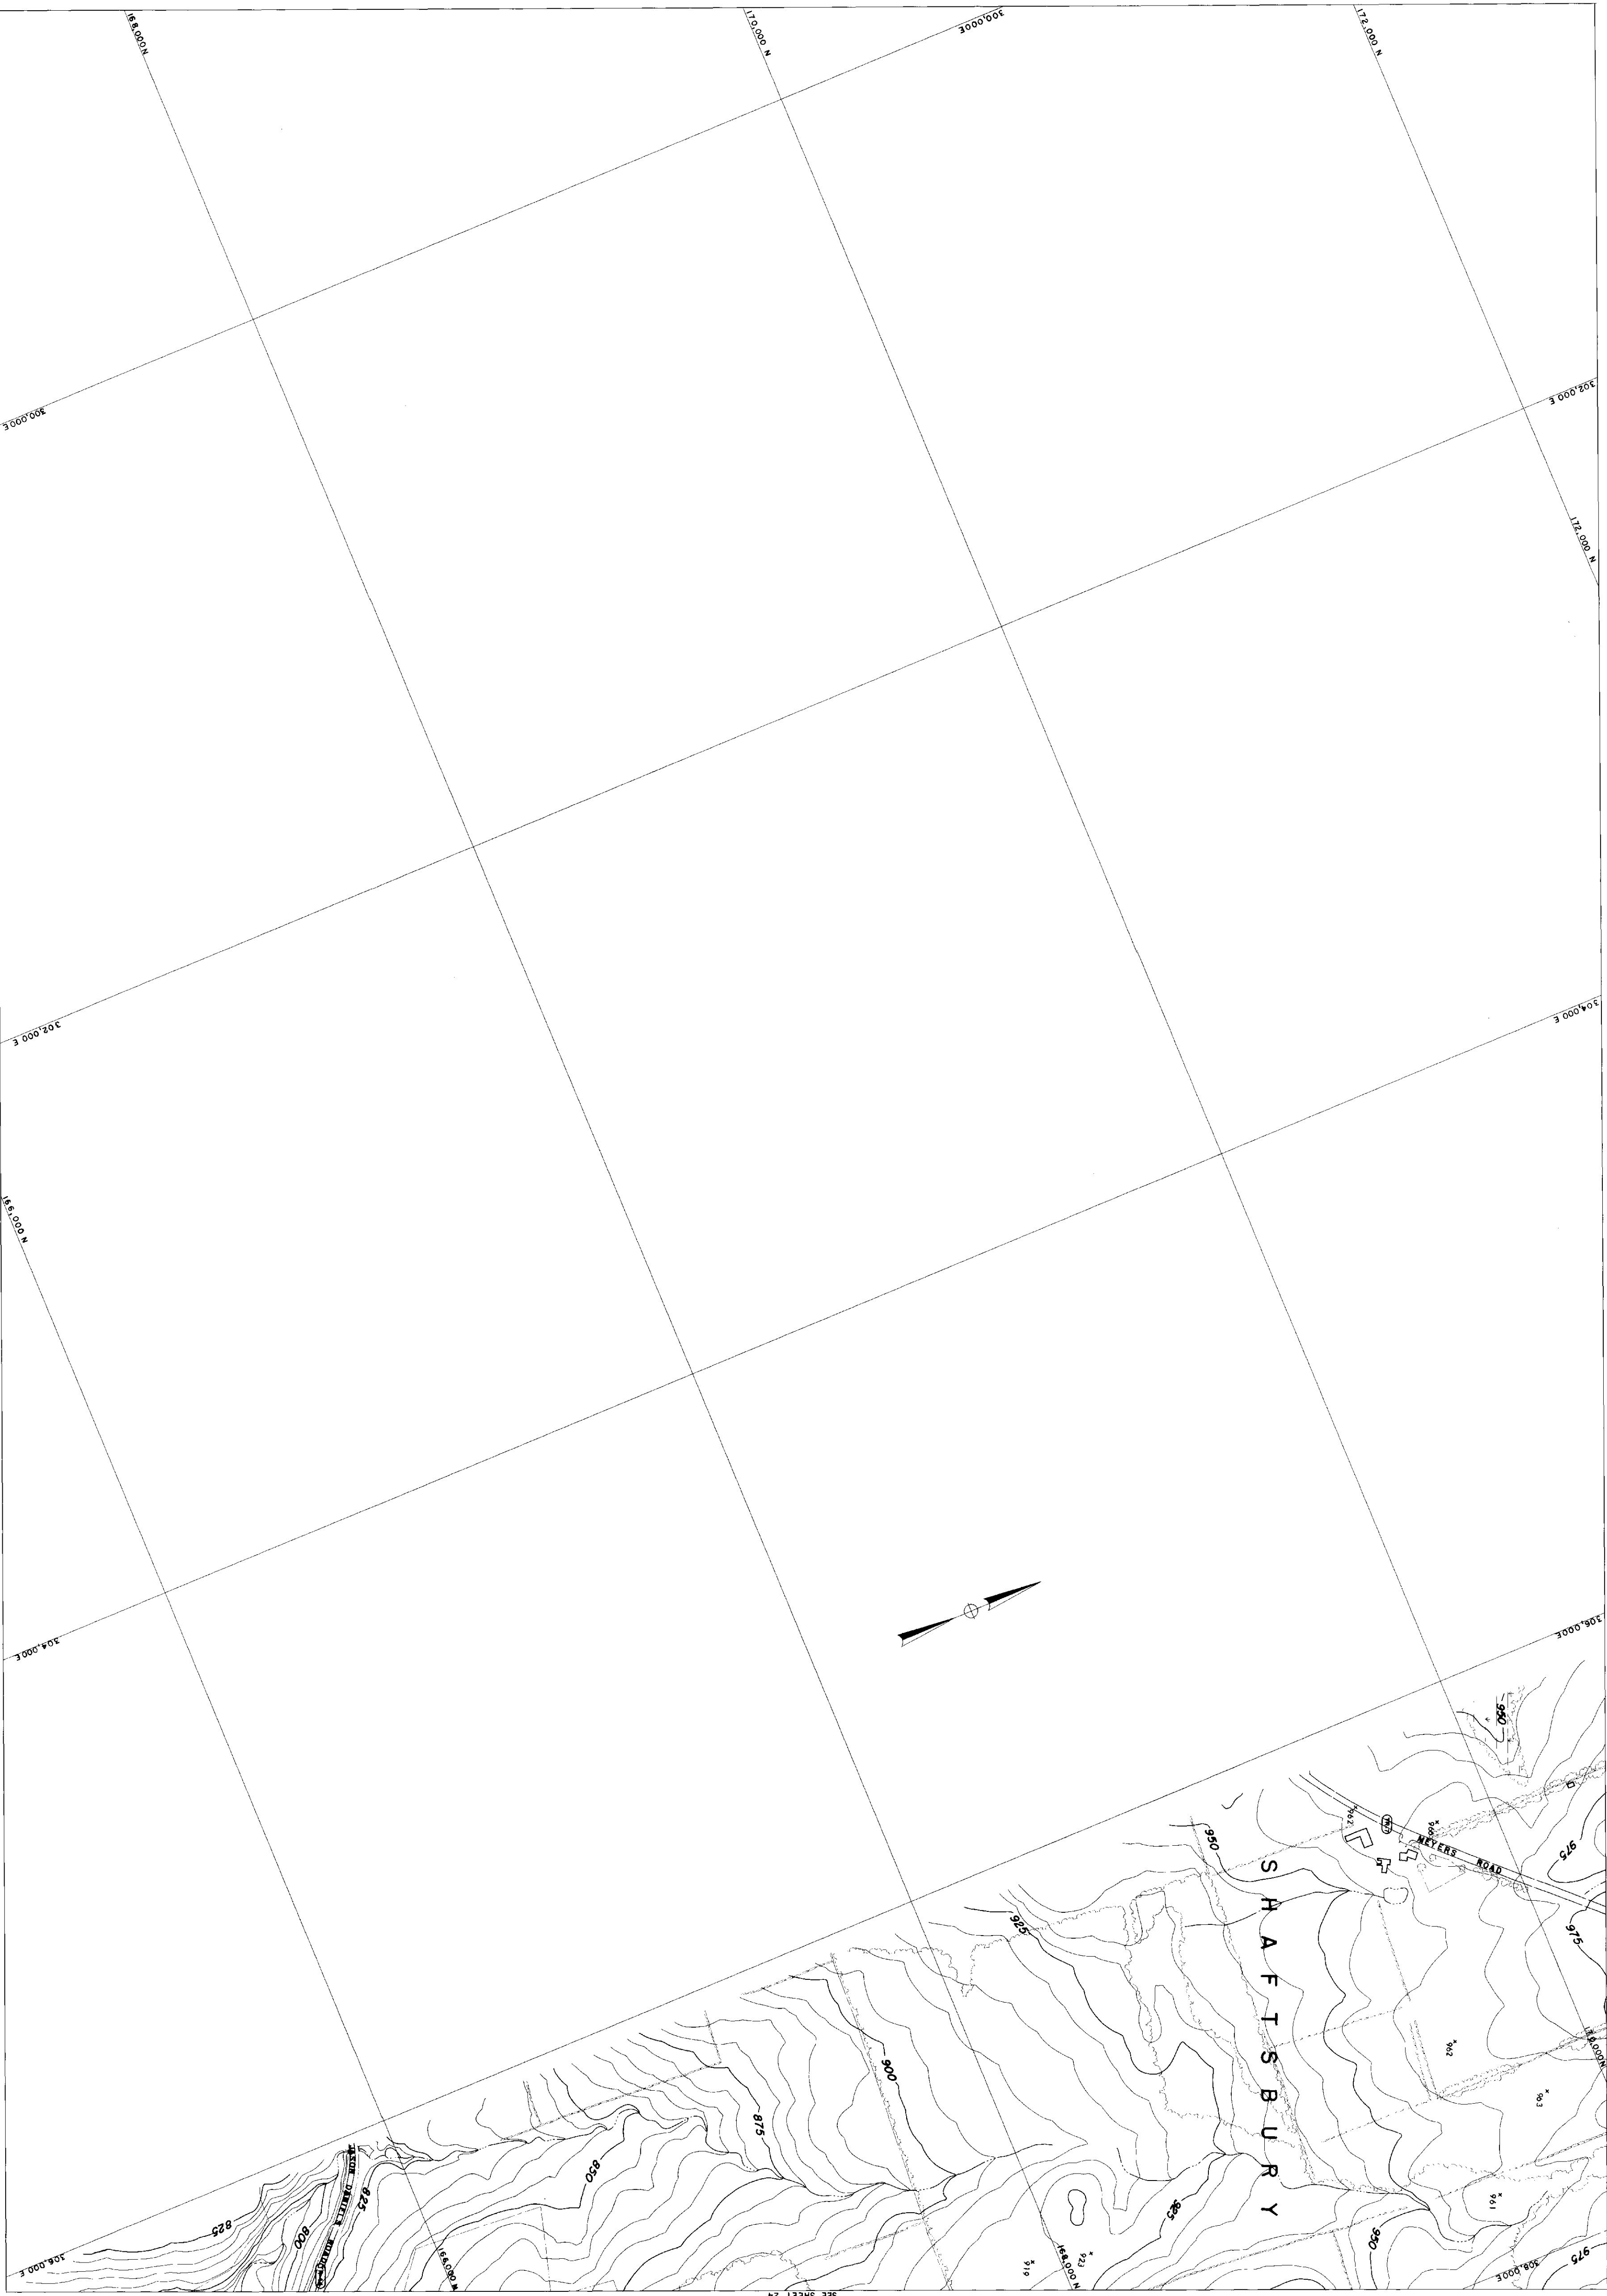

265

SCALES: 1" = 200'

CONTOUR INTERVAL 5'

DATUM: MEAN SEA LEVEL 1929

200 0 200 400 600 800 FT

265

CONTROL BY VI. GEODETIC SURVEY, U.S.C.A.G.S. & M.S.M. CORP.

Scale: 1" = 200


CONTOUR INTERVAL, 5'

DATUM: MEAN SEA LEVEL 1929

2000' GRID BASED ON VERNON STATE PLANE COORDINATE SYSTEM TRANSVERSE MERCATOR PROJECTION

THE STATE OF VERMONT
DEPARTMENT OF HIGHWAYS
BENN.-SHAFTS.-GLAST.-ARL.-SUND.
TOPOGRAPHIC MAP
CONTRACT : A P 019-41 DATE OF PHOTOGRAPHY: 4/23/66
SHEET 37 OF 39 SHEETS

20

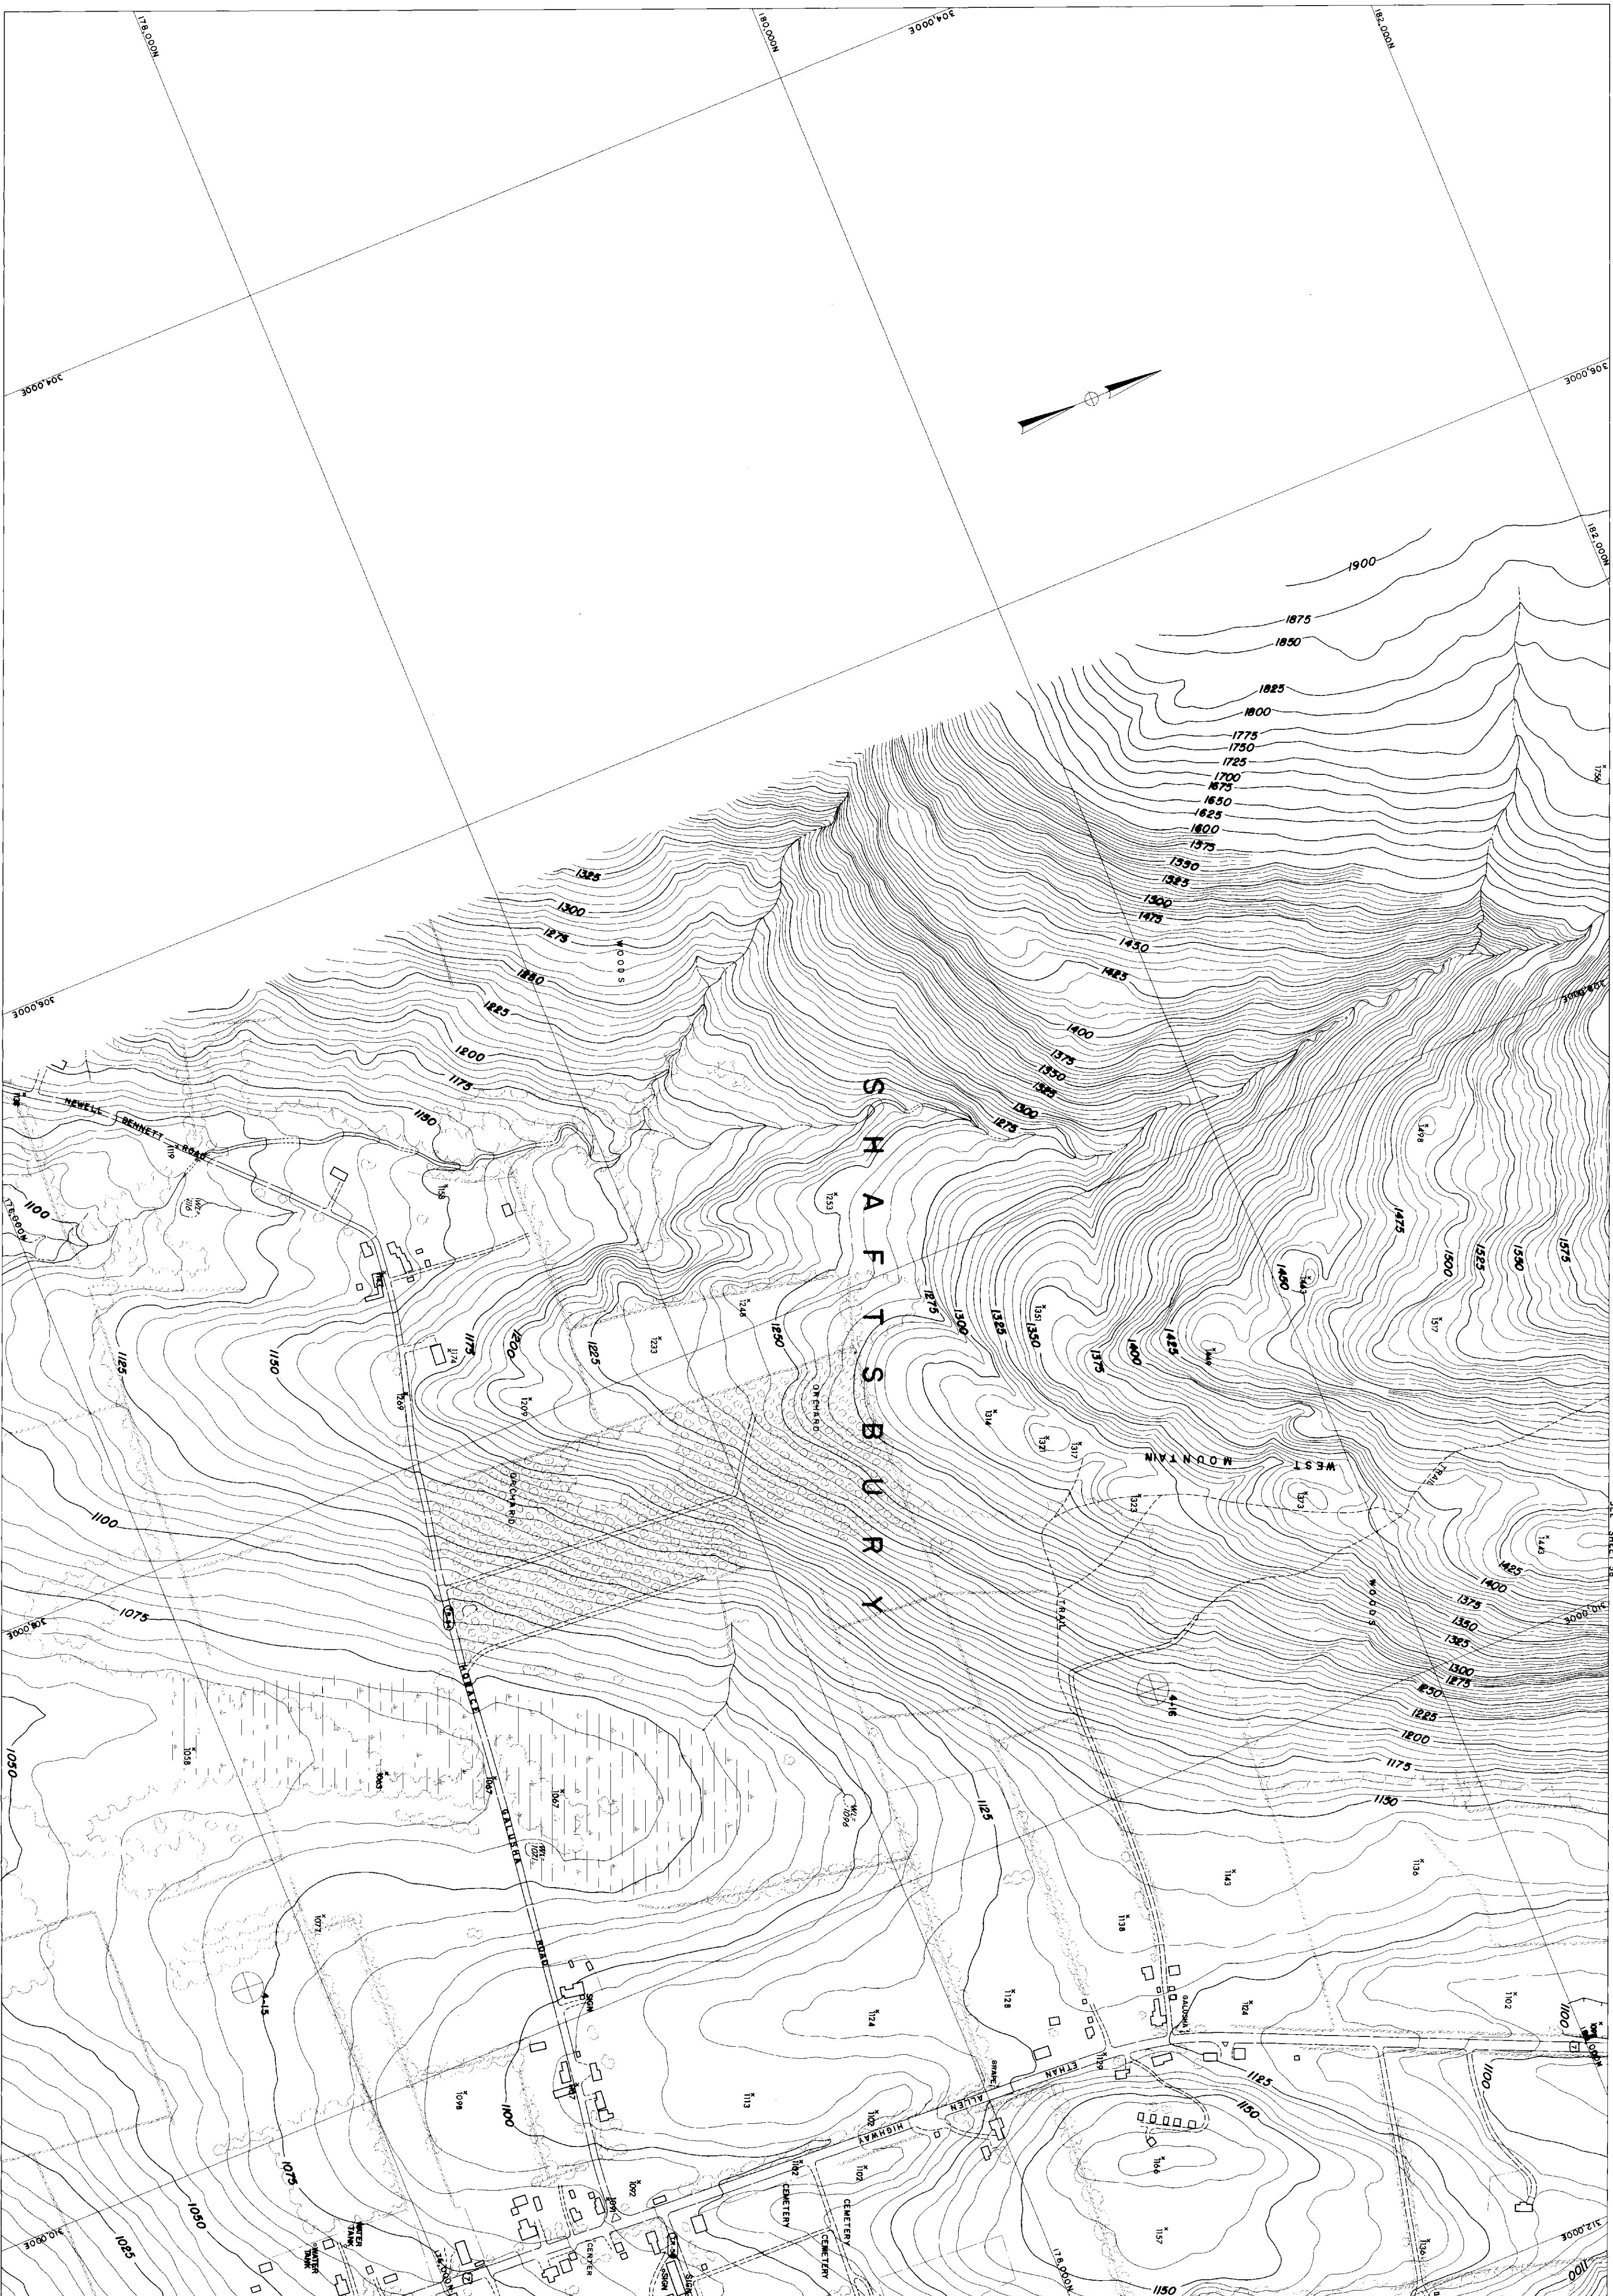

COMPILED BY PHOTOGRAMMETRIC METHODS
MOORE SURVEY & MAPPING CORP.
CONTROL BY VT GEODETIC SURVEY USCGAS & M.S.M. CORP.

Scale: 1" = 200'
CONTOUR INTERVAL: 5'
DATUM: MEAN SEA LEVEL, 1929
2000' GRID BASED ON VERMONT STATE PLANE COORDINATE SYSTEM
TRANSVERSE MERCATOR PROJECTION


THE STATE OF VERMONT
DEPARTMENT OF HIGHWAYS
BENNY-SHAFTS-GLAST-ARL-SUND
TOPOGRAPHIC MAP
CONTRACT A P 01514 DATE OF PHOTOGRAPHY 4/23/66
SHEET 37 OF 39 SHEETS

265

COMPILED BY PHOTOGRAPHIC METHODS
MOORE SURVEY & MAPPING CORP.
CONTROL BY VI GEOMETRIC SURVEY, U.S.C.A. & S.M.M. CORP.


Scale: 1" = 200'
CONTOUR INTERVAL: 5'
DATUM: MEAN SEA LEVEL 1929
2000' GRID BASED ON VERMONT STATE PLANE COORDINATE SYSTEM
TRANSVERSE MERCATOR PROJECTION

THE STATE OF VERMONT
DEPARTMENT OF HIGHWAYS
BENNING-SHAFTS-GLAST-ARL-SUND
TOPOGRAPHIC MAP
CONTRACT: 140-03-1(4) DATE OF PHOTOGRAPHY: 4/23/66
SHEET 38 OF 39 SHEETS

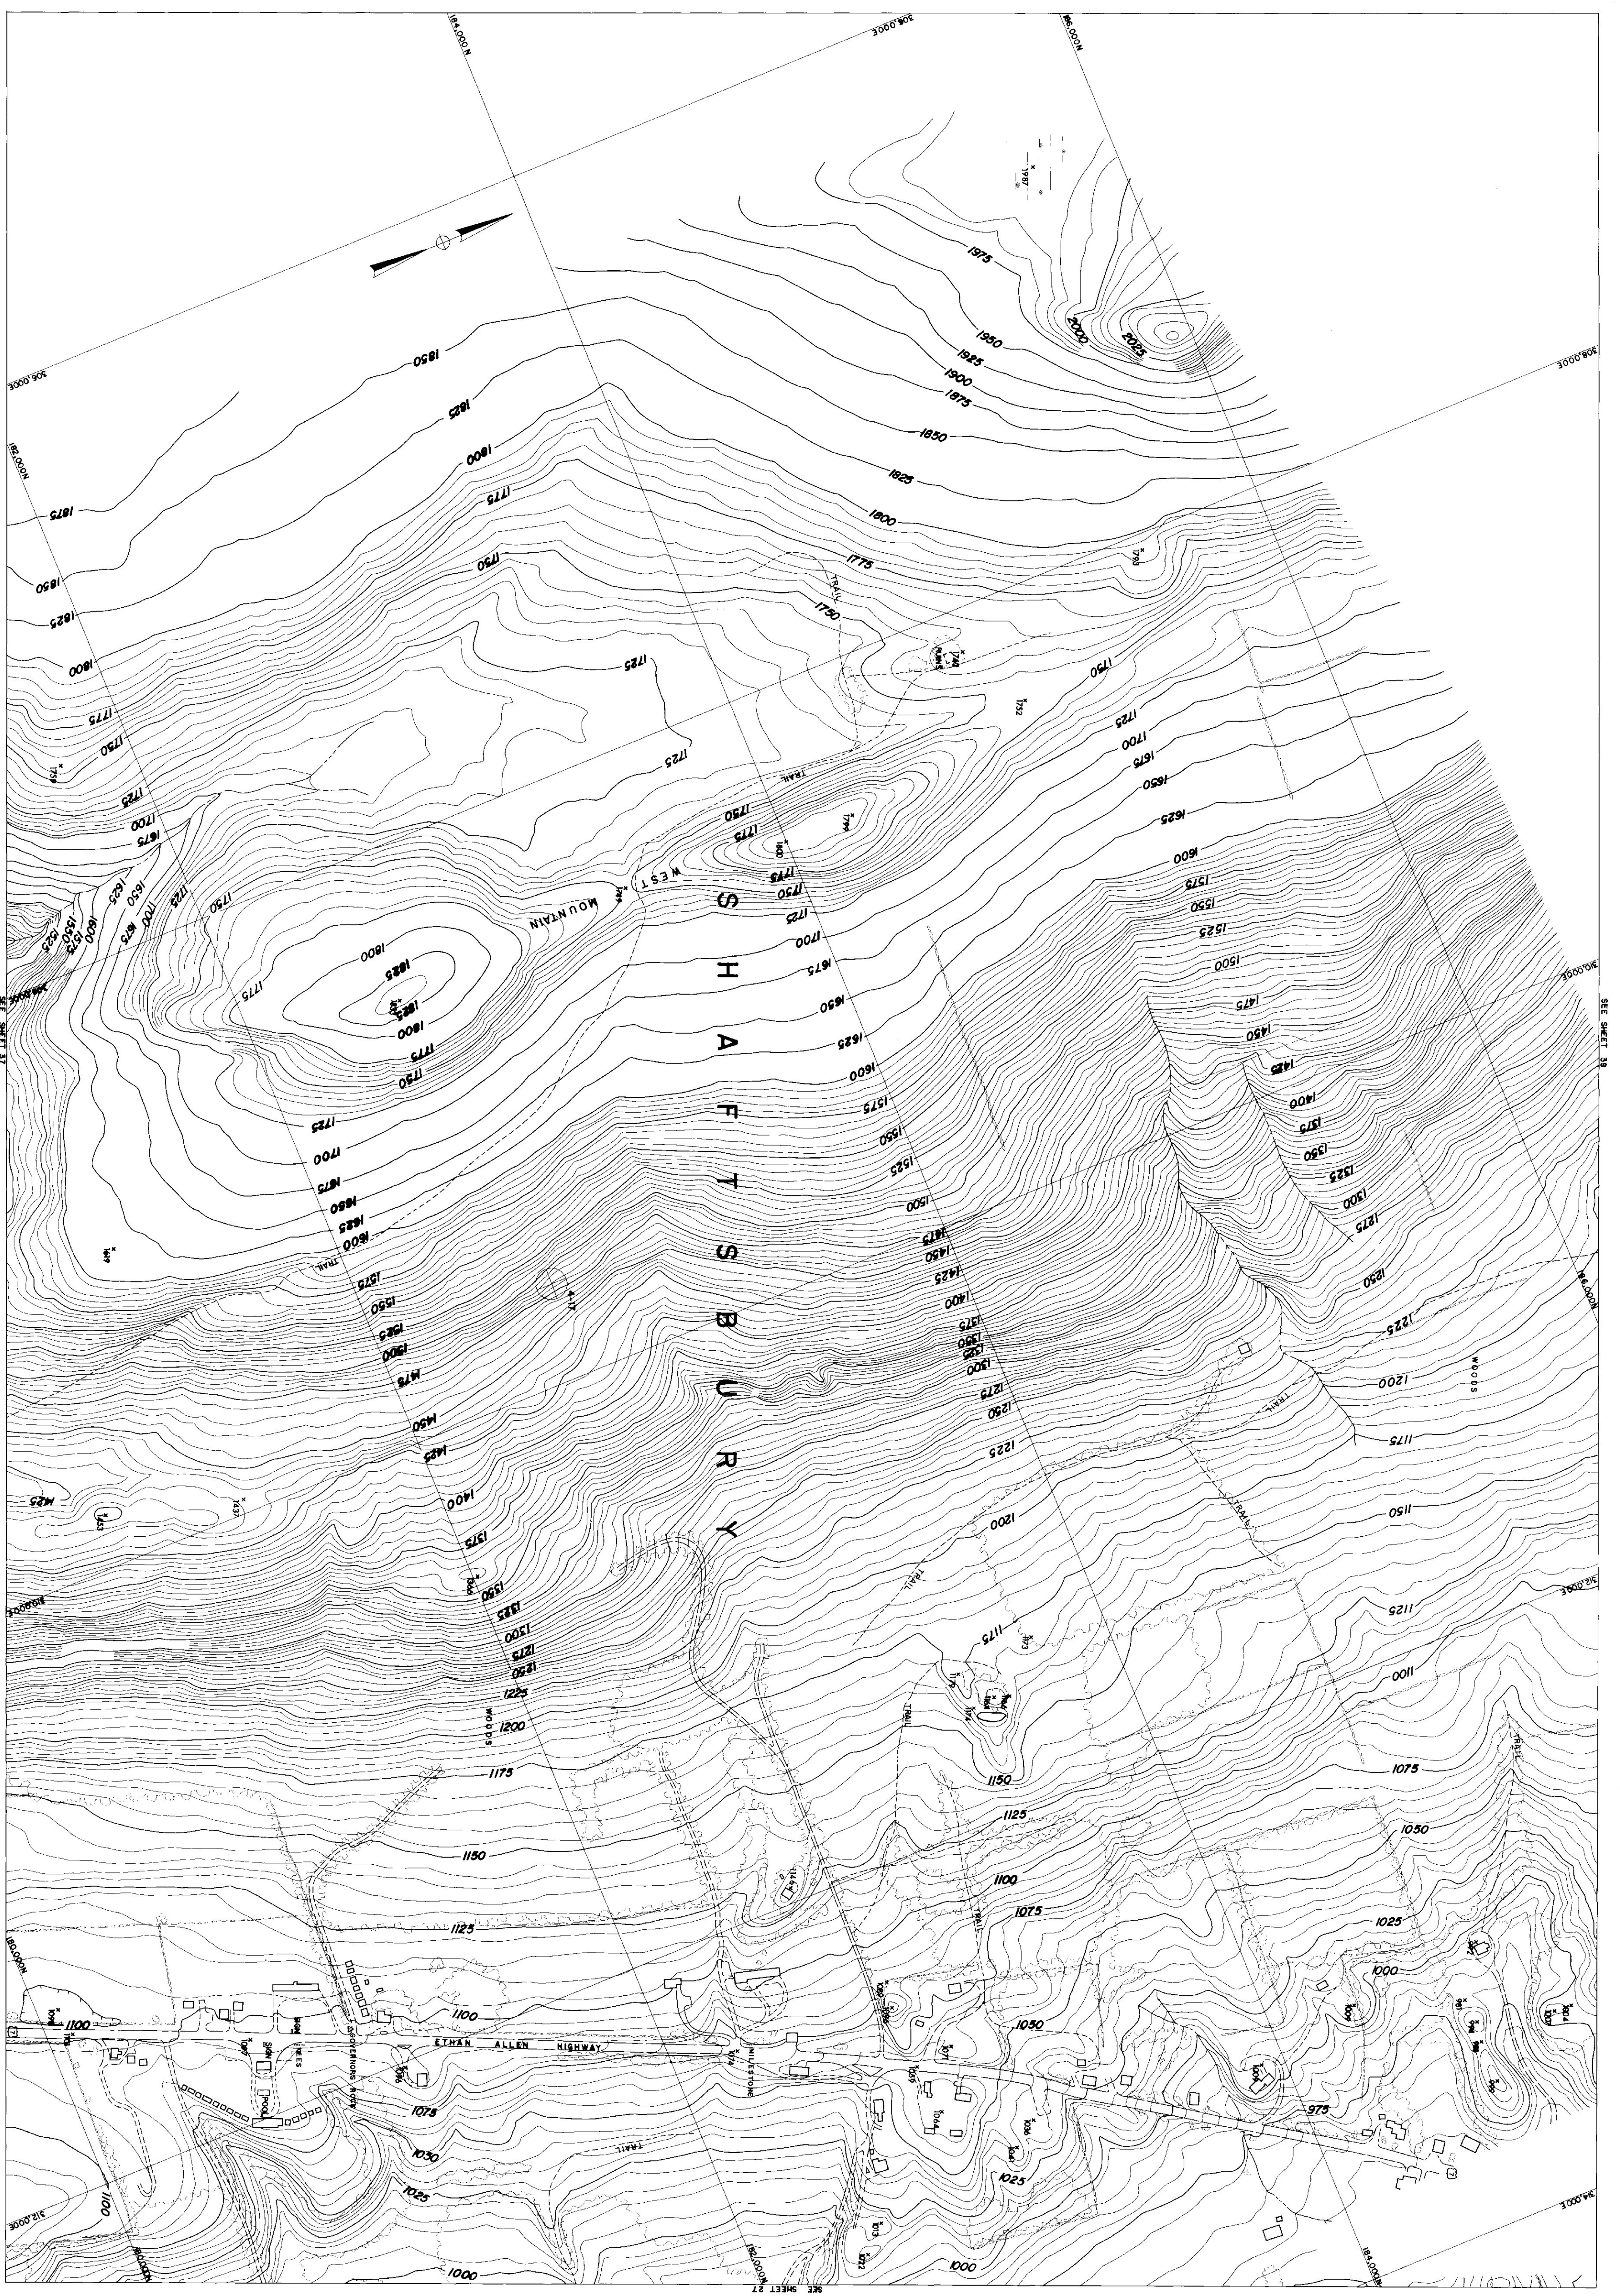


765

11

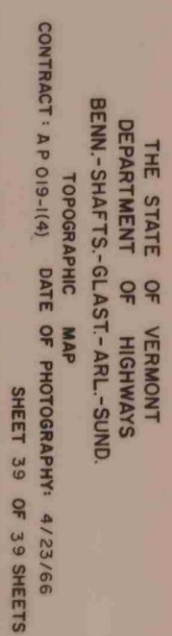


COMPILED BY PHOTOGRAMMETRIC METHODS
MOORE SURVEY & MAPPING CORP.
CONTROL BY VT. GEODETIC SURVEY, U.S.C&G.S. & M.S.&M. CORP.

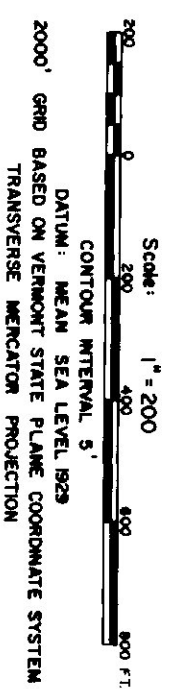


SEE SHEET 36

THE STATE OF VERMONT
DEPARTMENT OF HIGHWAYS
BENNY-SHAFTS-GLAST-ARL-SUND.
TOPOGRAPHIC MAP
CONTRACT: A.P. 018-11(4) DATE OF PHOTOGRAPHY: 4/23/66
SHEET 39 OF 39 SHEETS

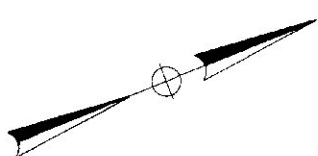

295

BENNINGTON - SHAFTSBURY - GLASTENBURY
ARLINGTON - SUNDERLAND
CONTROL & INDEX MAP

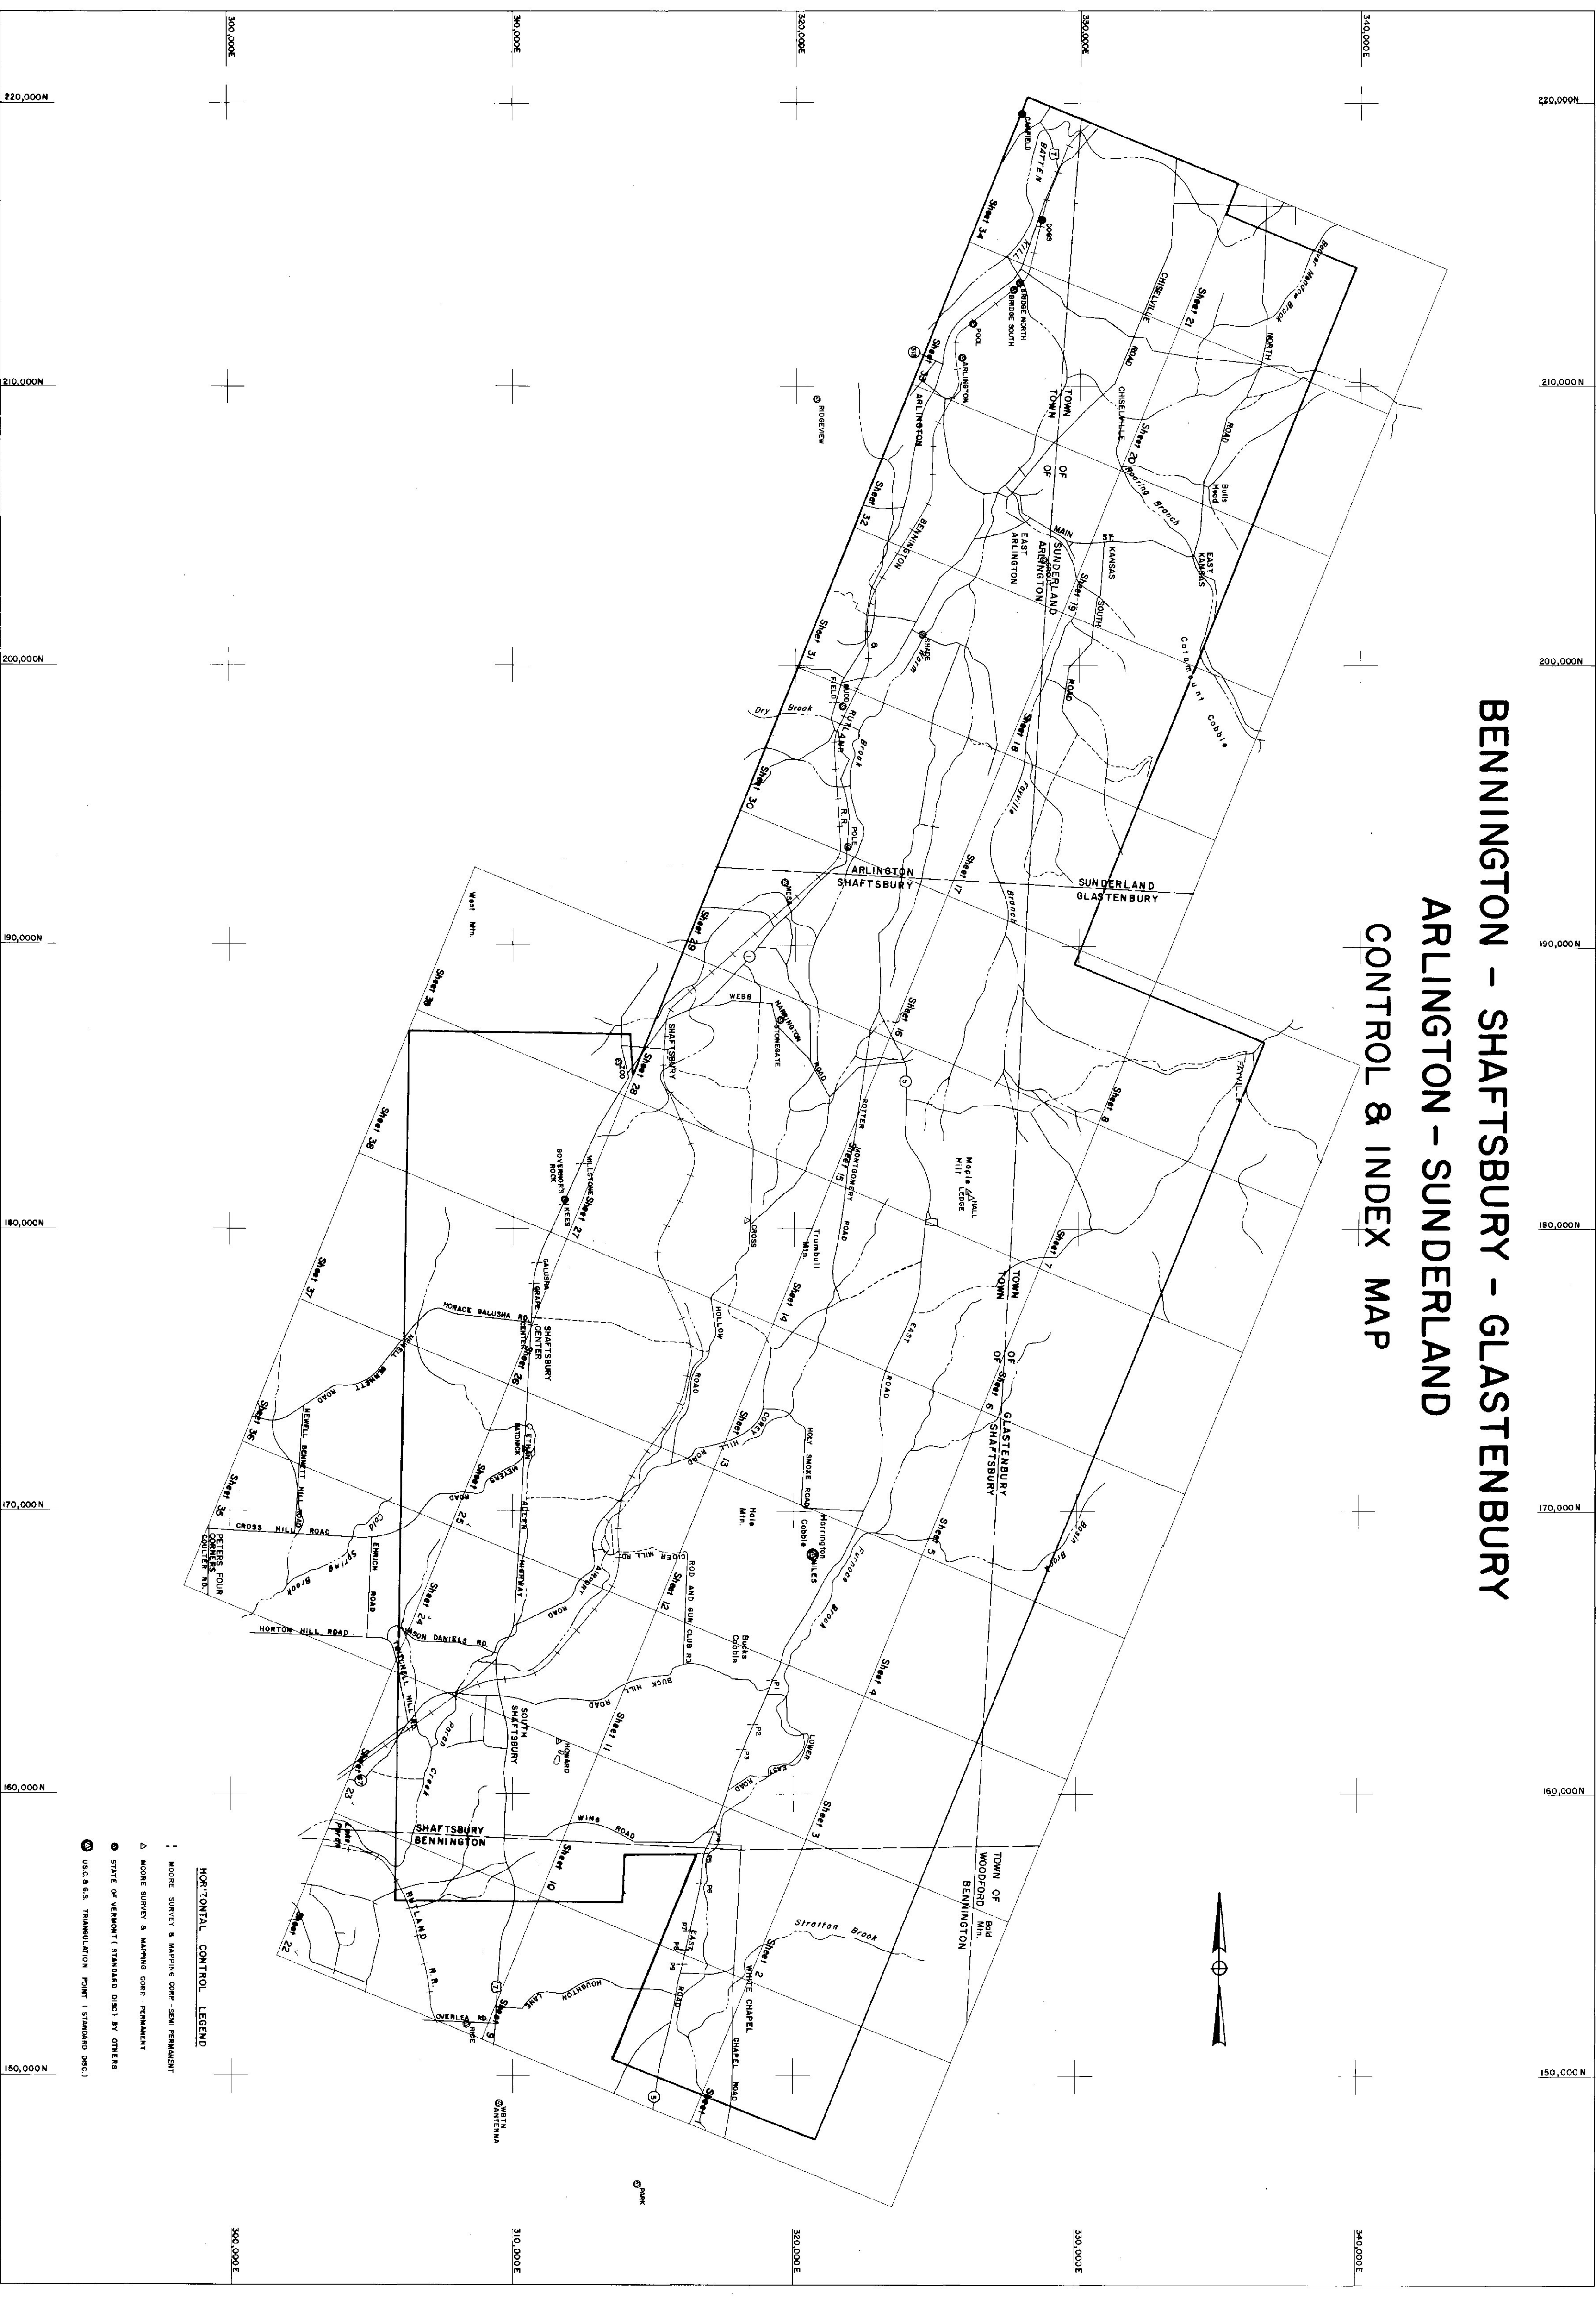

HORIZONTAL CONTROL LEGEND
MOORE SURVEY & MAPPING CORP. (S.M.) PERMANENT
MOORE SURVEY & MAPPING CORP. - PERMANENT
STATE OF VERMONT (STANDARD D.C.) BY OTHERS
U.S.G.S. TRANSLUTION POINT (STANDARD D.C.)


COMPILED BY PHOTOGRAMMETRIC METHODS
MOORE SURVEY & MAPPING CORP.
CONTROL BY T. J. BOWEN, JR., SHELTON, & S. E. BOWEN, CORP.

Scale: 1" = 2000'
10,000' SWD BASED ON VERMONT STATE PLANE COORDINATE SYSTEM
TRANSVERSE MERCATOR PROJECTION

THE STATE OF VERMONT
DEPARTMENT OF HIGHWAYS
BENNINGTON - GLASTENBURY - ARLINGTON - SUNDERLAND
CONTRACT NO. 101 (1-7) DATE OF PHOTOGRAPHY: 5-1-66

265

BENNINGTON - SHAFTSBURY - GLASTENBURY ARLINGTON - SUNDERLAND CONTROL 8 INDEX MAP

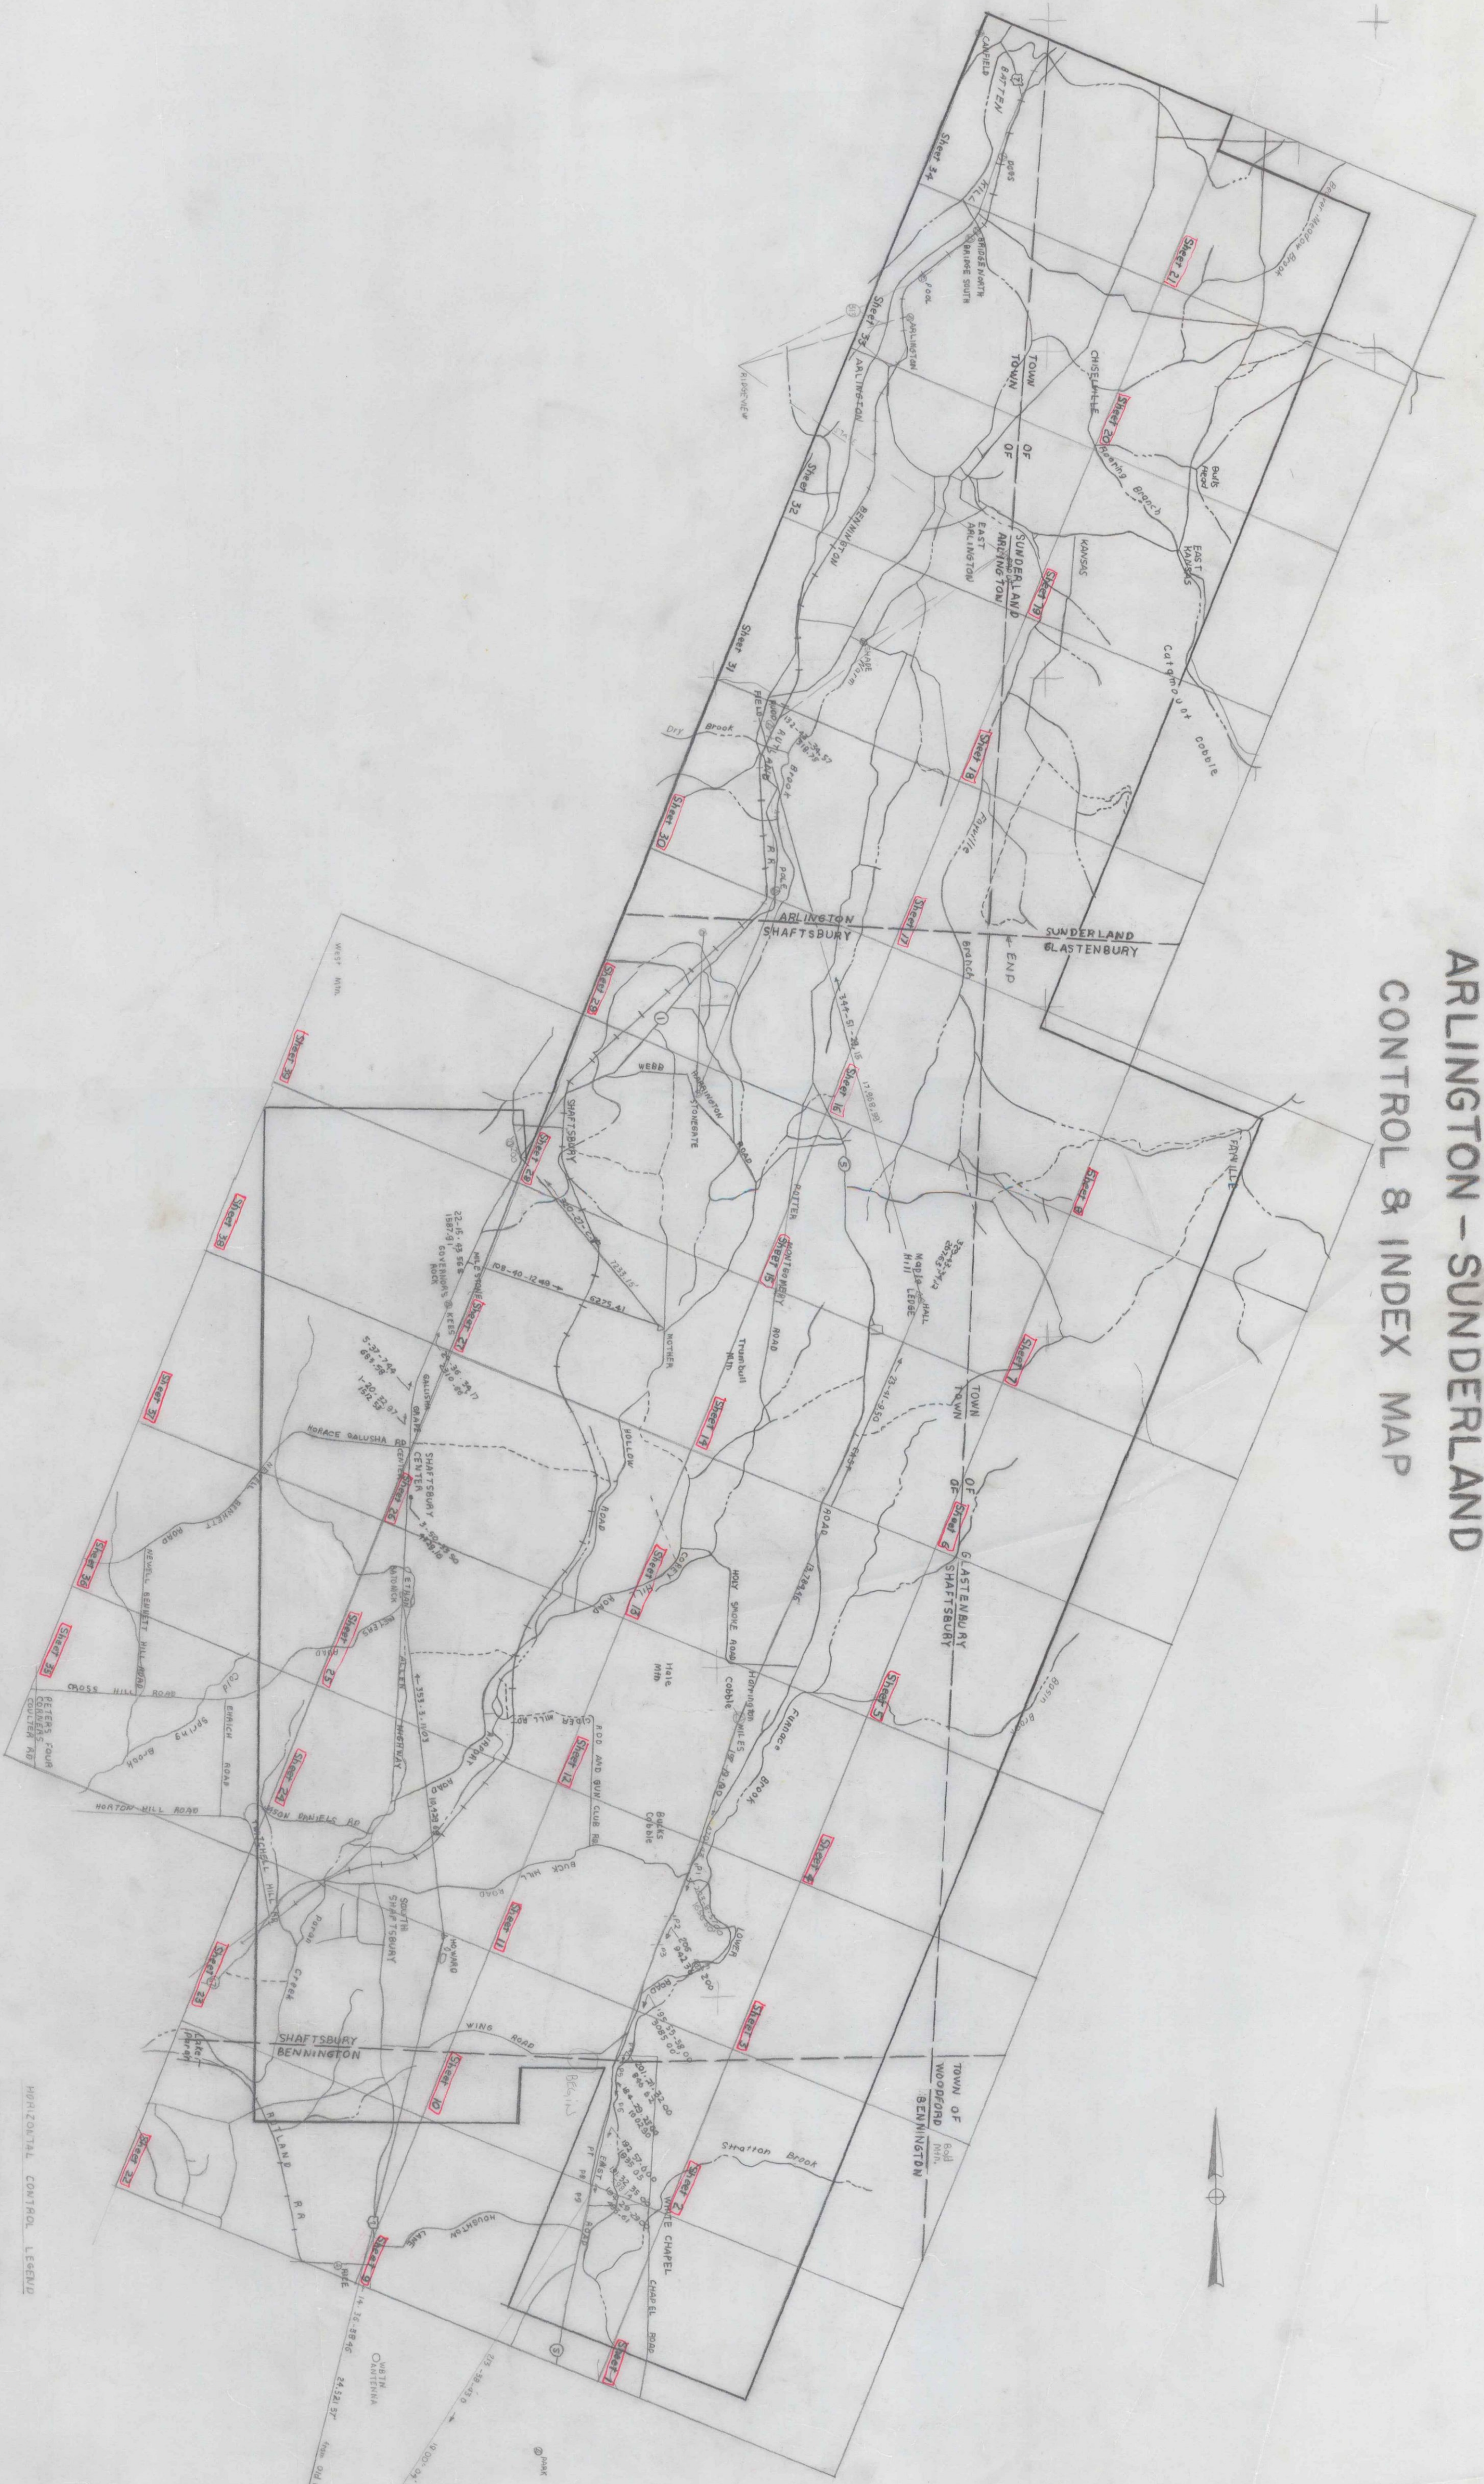

HORIZONTAL CONTROL LEGEND

- 1. MONUMENT SURVEY & MAPPING CORP. - 1950 PRESENT
- 2. MONUMENT SURVEY & MAPPING CORP. - 1950 PRESENT
- 3. STATE OF VERMONT (STANDARD BUREAU) - 1950 PRESENT
- 4. U.S. BUREAU OF LAND MANAGEMENT (STANDARD BUREAU) - 1950 PRESENT

COMPILED BY PHOTODUPLICATION METHODS
MONUMENT SURVEY & MAPPING CORP.
CONTROL 8 INDEX MAP

100,000
200,000
300,000
400,000
500,000
600,000
700,000
800,000
900,000
1,000,000

100,000

100,000

100,000

170,000

160,000

150,000

Scale: 1" = 2000'
0 2000 4000 6000 8000
0 2 4 6 8 10
Feet Miles

THE STATE OF VERMONT
DEPARTMENT OF HIGHWAYS
BENNINGTON - GLASTENBURY - SUNDERLAND
ARLINGTON - SHAFTSBURY
DATE OF PHOTOGRAPHY: 5/2/68