


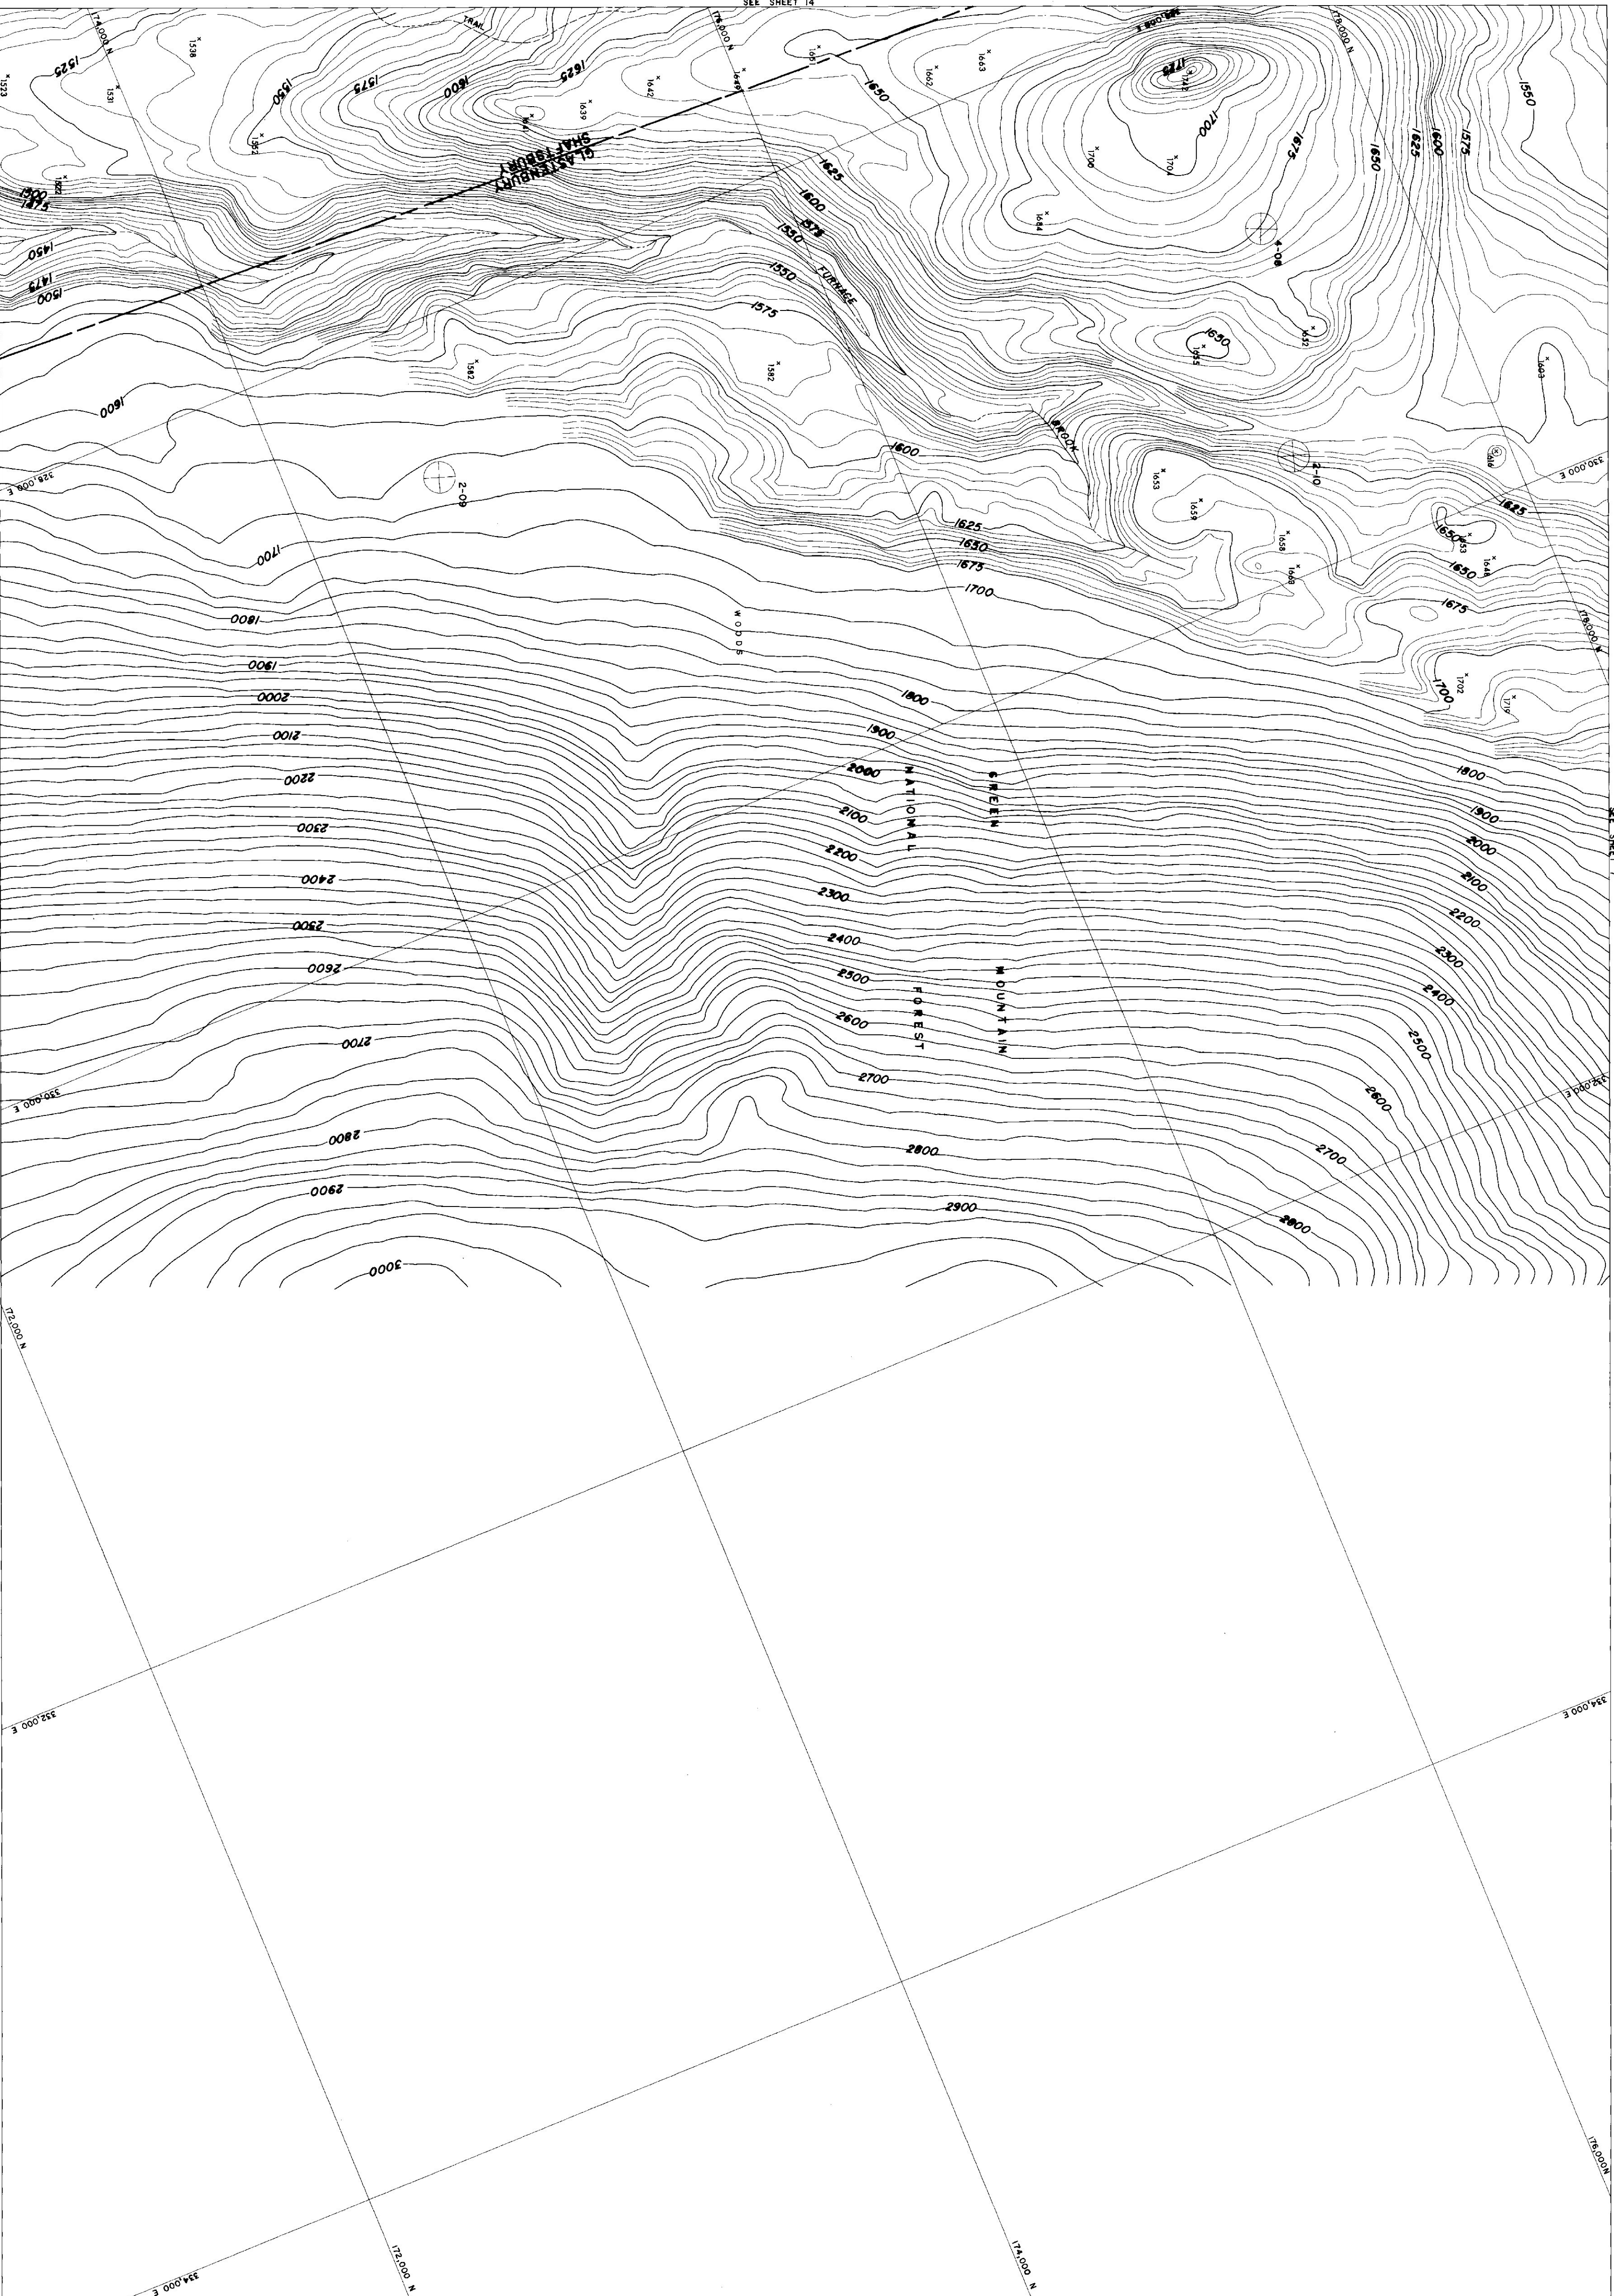

SEE SHEET 14

SEE SHEET 7

SEE SHEET 5

COMPILED BY PHOTOGRAMMETRIC METHODS
MOORE SURVEY & MAPPING CORP.
CONTROL BY VI. GEODETIC SURVEY, USCGS & N.S.M. CORP.

Scale: 1" = 200'
CONTOUR INTERVAL: 20'
DATUM: MEAN SEA LEVEL 1929
2000' GRID BASED ON VERMONT STATE PLANE COORDINATE SYSTEM
TRANSVERSE MERCATOR PROJECTION

THE STATE OF VERMONT
DEPARTMENT OF HIGHWAYS
BENnington-GLASTENBURY ROAD
CONTRACT AP 09 (10) STATE OF VERMONT
SHEET 6 OF 39 SHEETS

265