


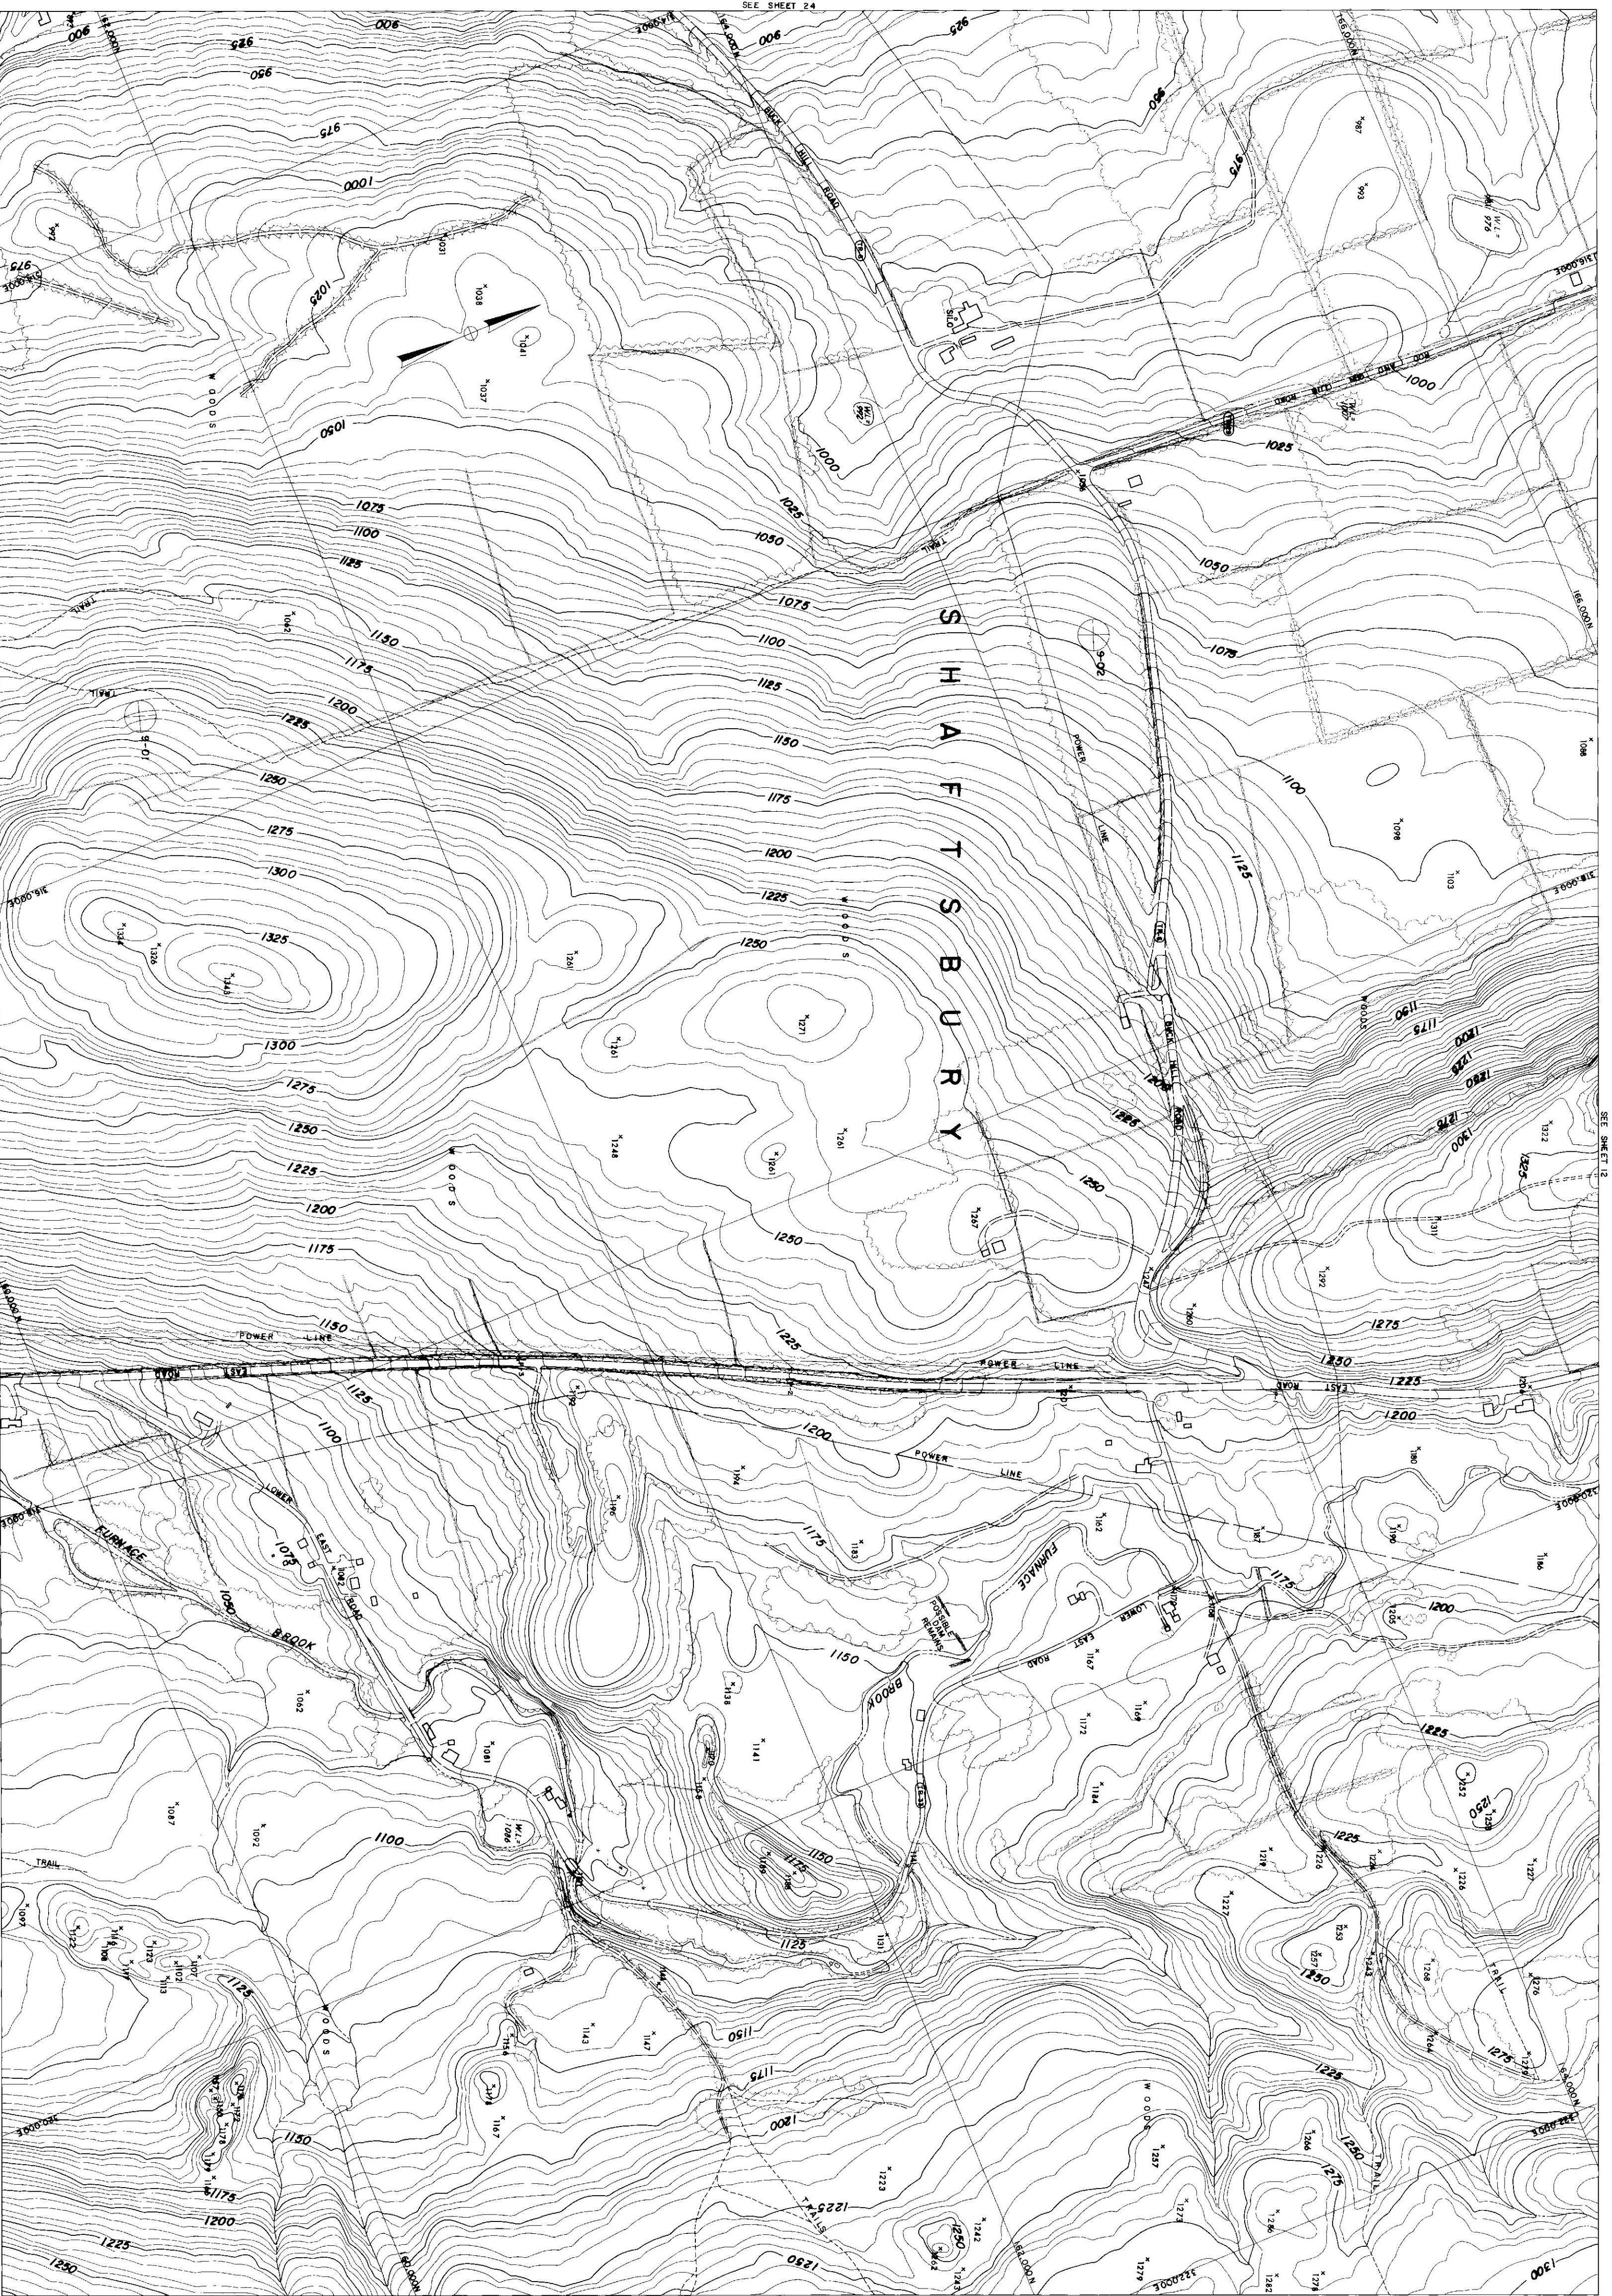

SEE SHEET 24

SEE SHEET 12

SEE SHEET 3

COMPILED BY PHOTOGRAPHIC METHODS
MOORE SURVEY & MAPPING CORP.
CONTROL BY U.S. GEODETIC SURVEY, U.S.C.G.S. & M.S.M. CORP.

Scale: 1" = 200'
CONTINUOUS METERS: 0 100 200 300 400 500
DATUM: MEAN SEA LEVEL, 1929
2000' GRID BASED ON VERMONT STATE PLANE COORDINATE SYSTEM
TRANSVERSE MERCATOR PROJECTION

THE STATE OF VERMONT
DEPARTMENT OF HIGHWAYS
BENK. SHAFTS. GLAST. ARL. SAND.
TOPOGRA. MAP
CONTRACT: AP 019-141 DATE OF PHOTOGRAPH: 5/2/66, 4/28/67
SHEET 11 OF 33 SHEETS

265