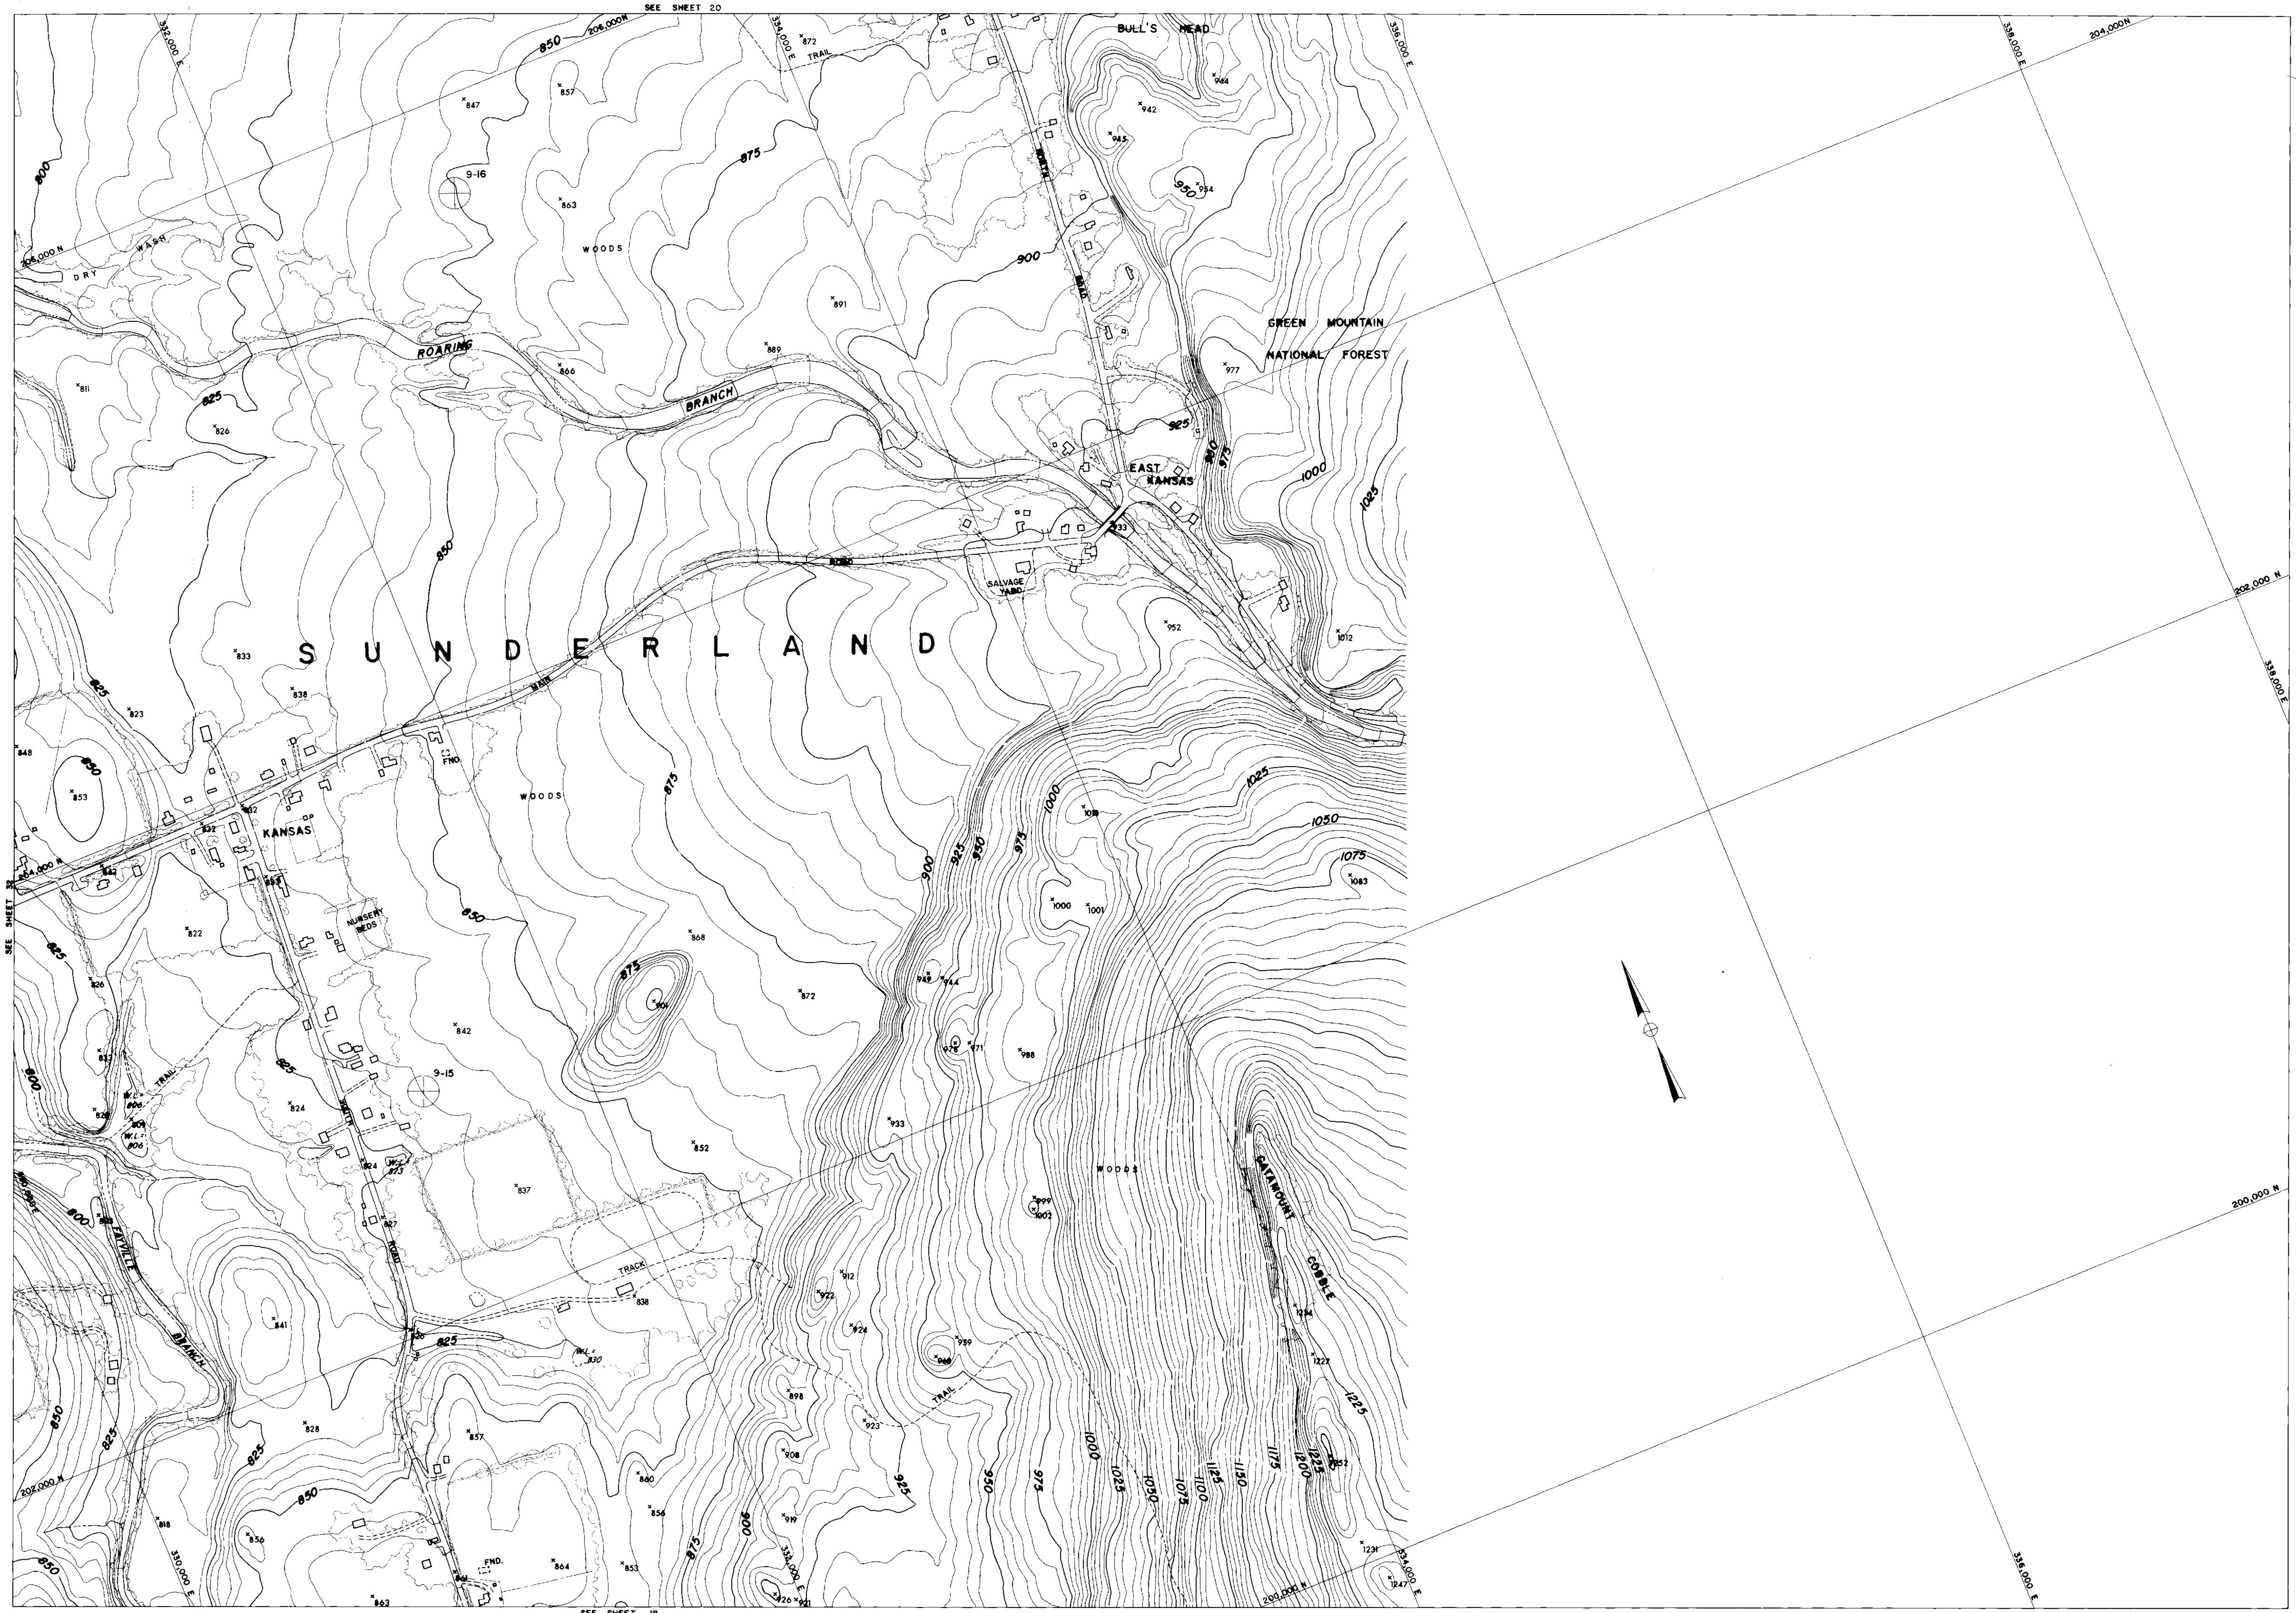

ODS
ORP.
.&G.S. & M.S.&M. CORP.

Scale: 1" = 200'
200 0 200 400 600 800 FT.
CONTOUR INTERVAL 5'
DATUM: MEAN SEA LEVEL 1929
2000' GRID BASED ON VERMONT STATE PLANE COORDINATE SYSTEM
TRANSVERSE MERCATOR PROJECTION

THE STATE OF VERMONT
DEPARTMENT OF HIGHWAYS
BENN.-SHAFTS.-GLAST.-ARL.-SUND.
TOPOGRAPHIC MAP
CONTRACT: AP 019-1(4) DATE OF PHOTOGRAPHY: 5/2/66
SHEET 19 OF 39 SHEETS

265