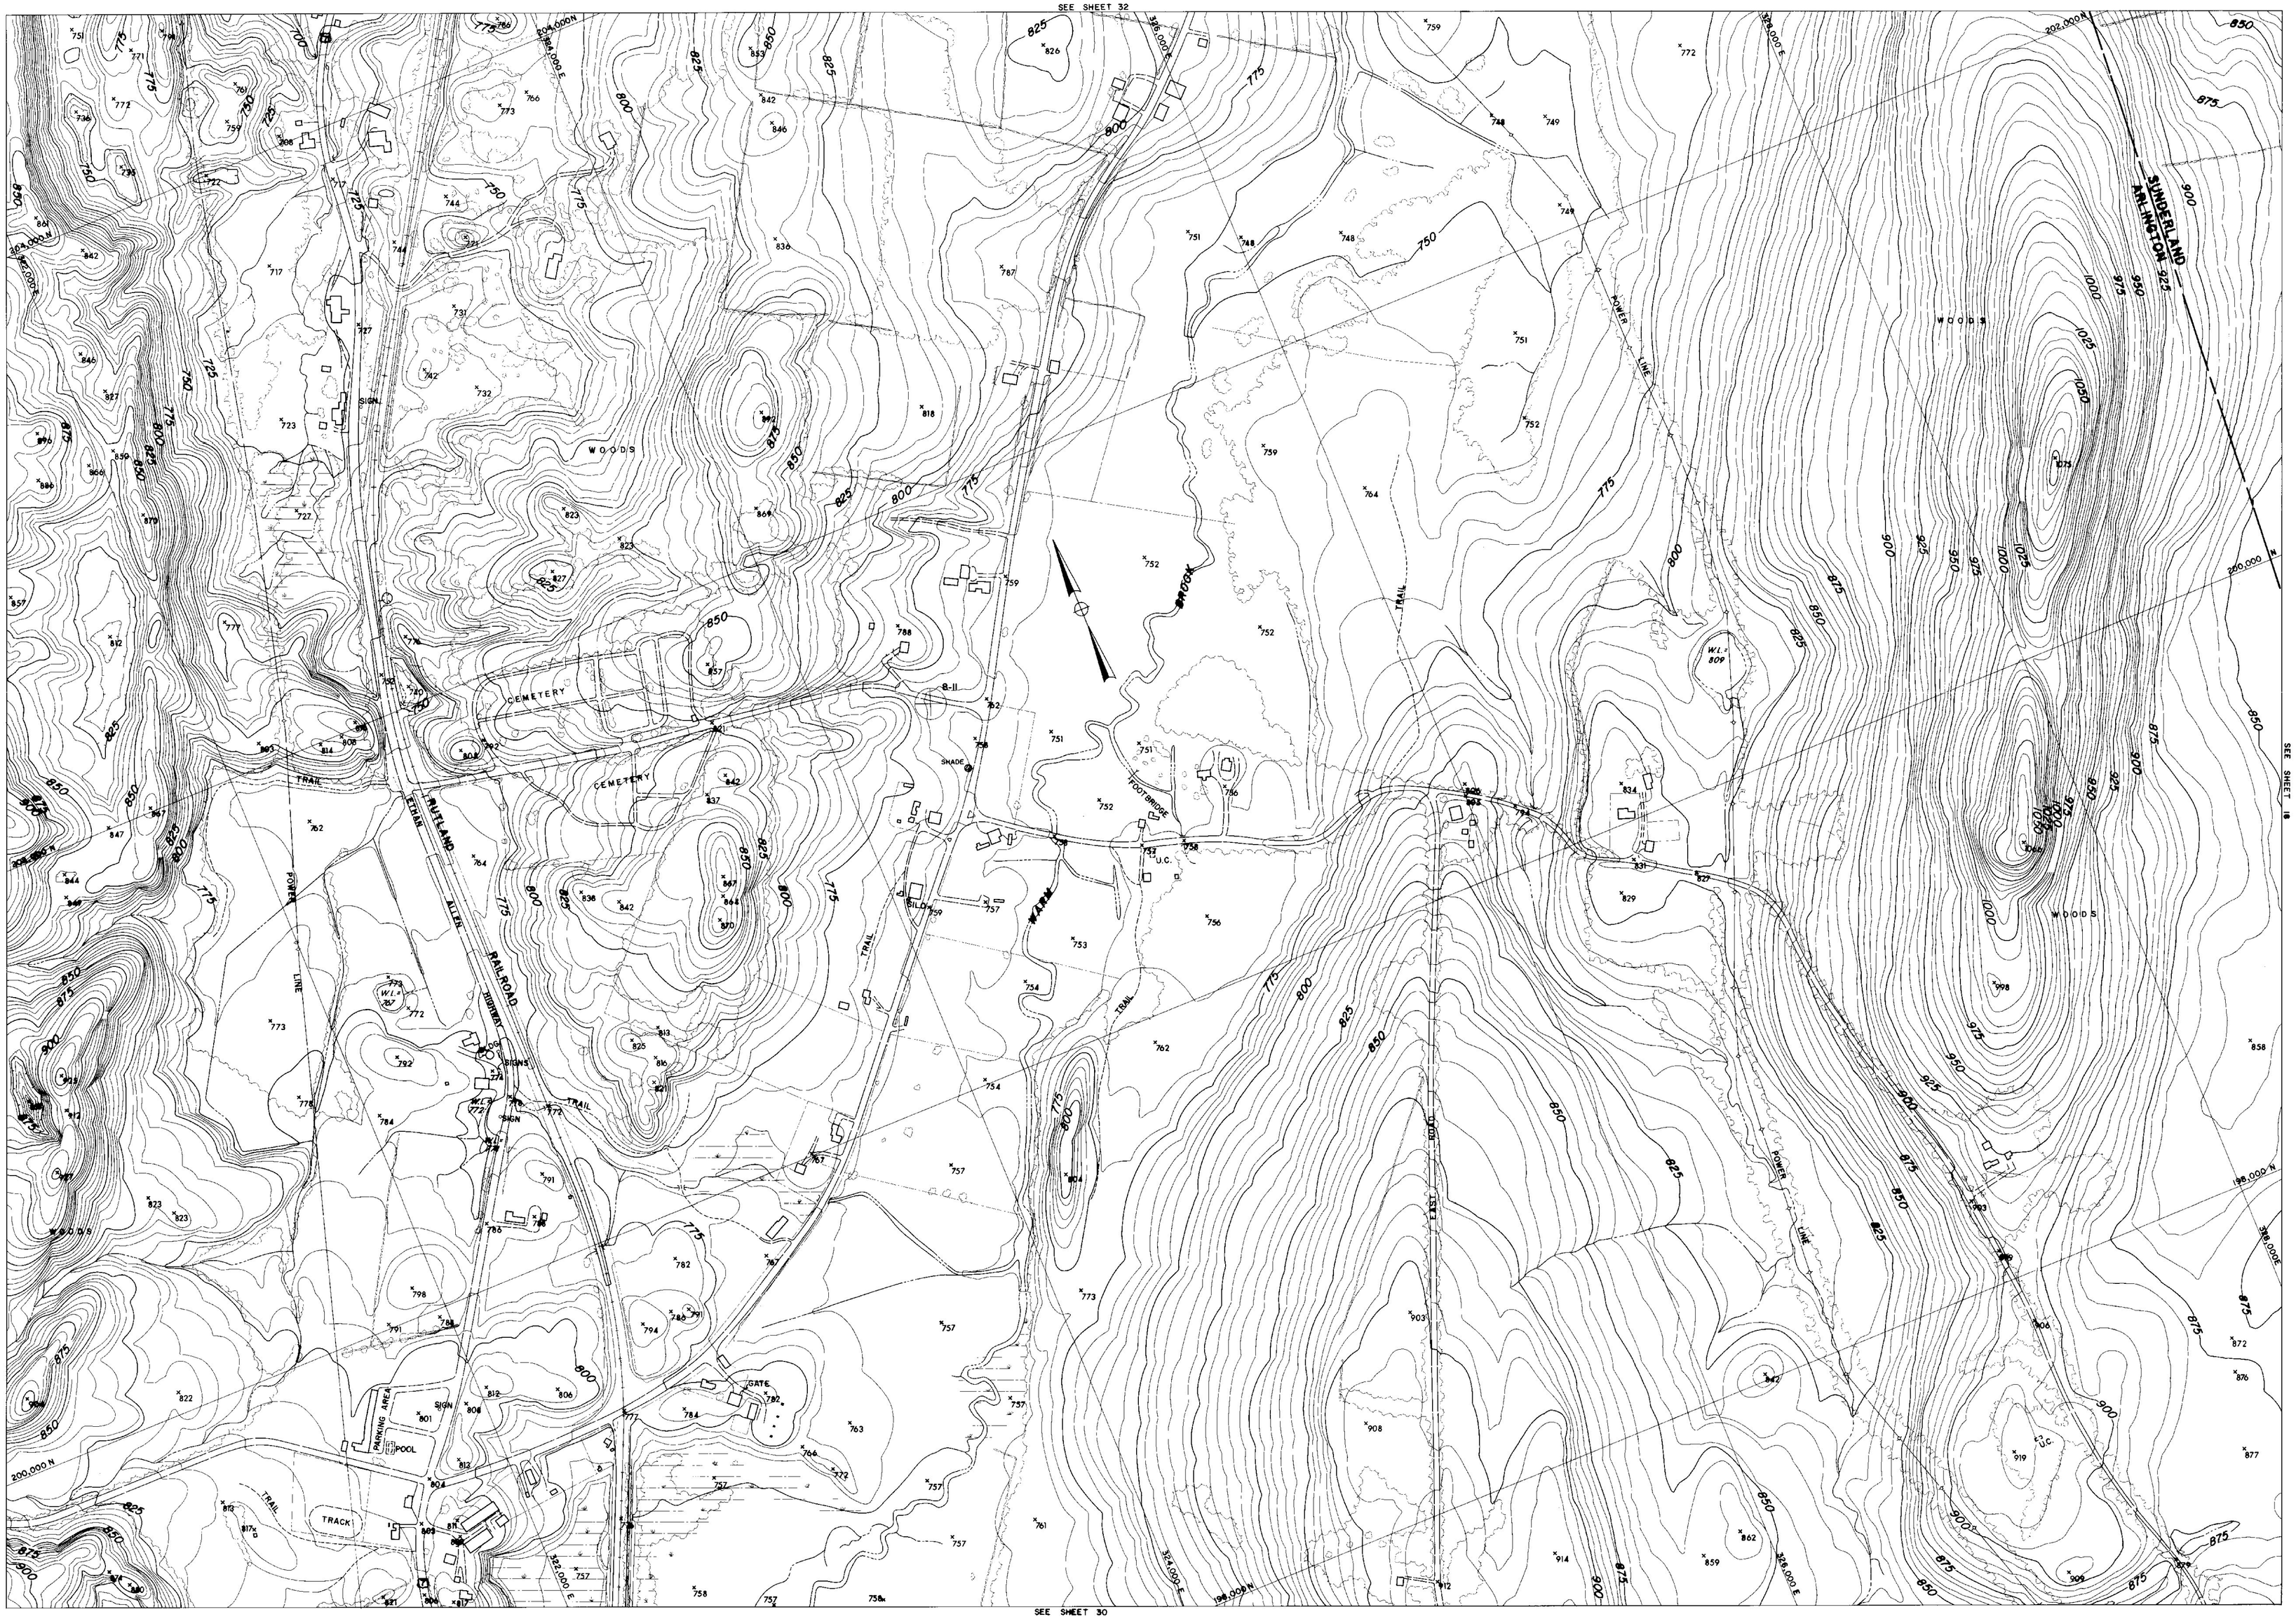

COMPILED BY PHOTOGRAMMETRIC METHODS

MOORE SURVEY & MAPPING CORP.

CONTROL BY VT. GEODETIC SURVEY, U.S.C.&G.S. & N.S.&M. CORP.

Scale: 1" = 200'

200 0 200 400 600 800 FT.

CONTOUR INTERVAL 5'

DATUM: MEAN SEA LEVEL 1929

2000' GRID BASED ON VERMONT STATE PLANE COORDINATE SYSTEM

TRANSVERSE MERCATOR PROJECTION

THE STATE OF VERMONT

DEPARTMENT OF HIGHWAYS

BENN.-SHAFTS.-GLAST.-ARL.-SUND.

TOPOGRAPHIC MAP

CONTRACT: AP 019-1(4) DATE OF PHOTOGRAPHY: 5/2/66

SHEET 31 OF 39 SHEETS

265