


BENNINGTON - SHAFTSBURY - GLASTENBURY ARLINGTON - SUNDERLAND CONTROL & INDEX MAP

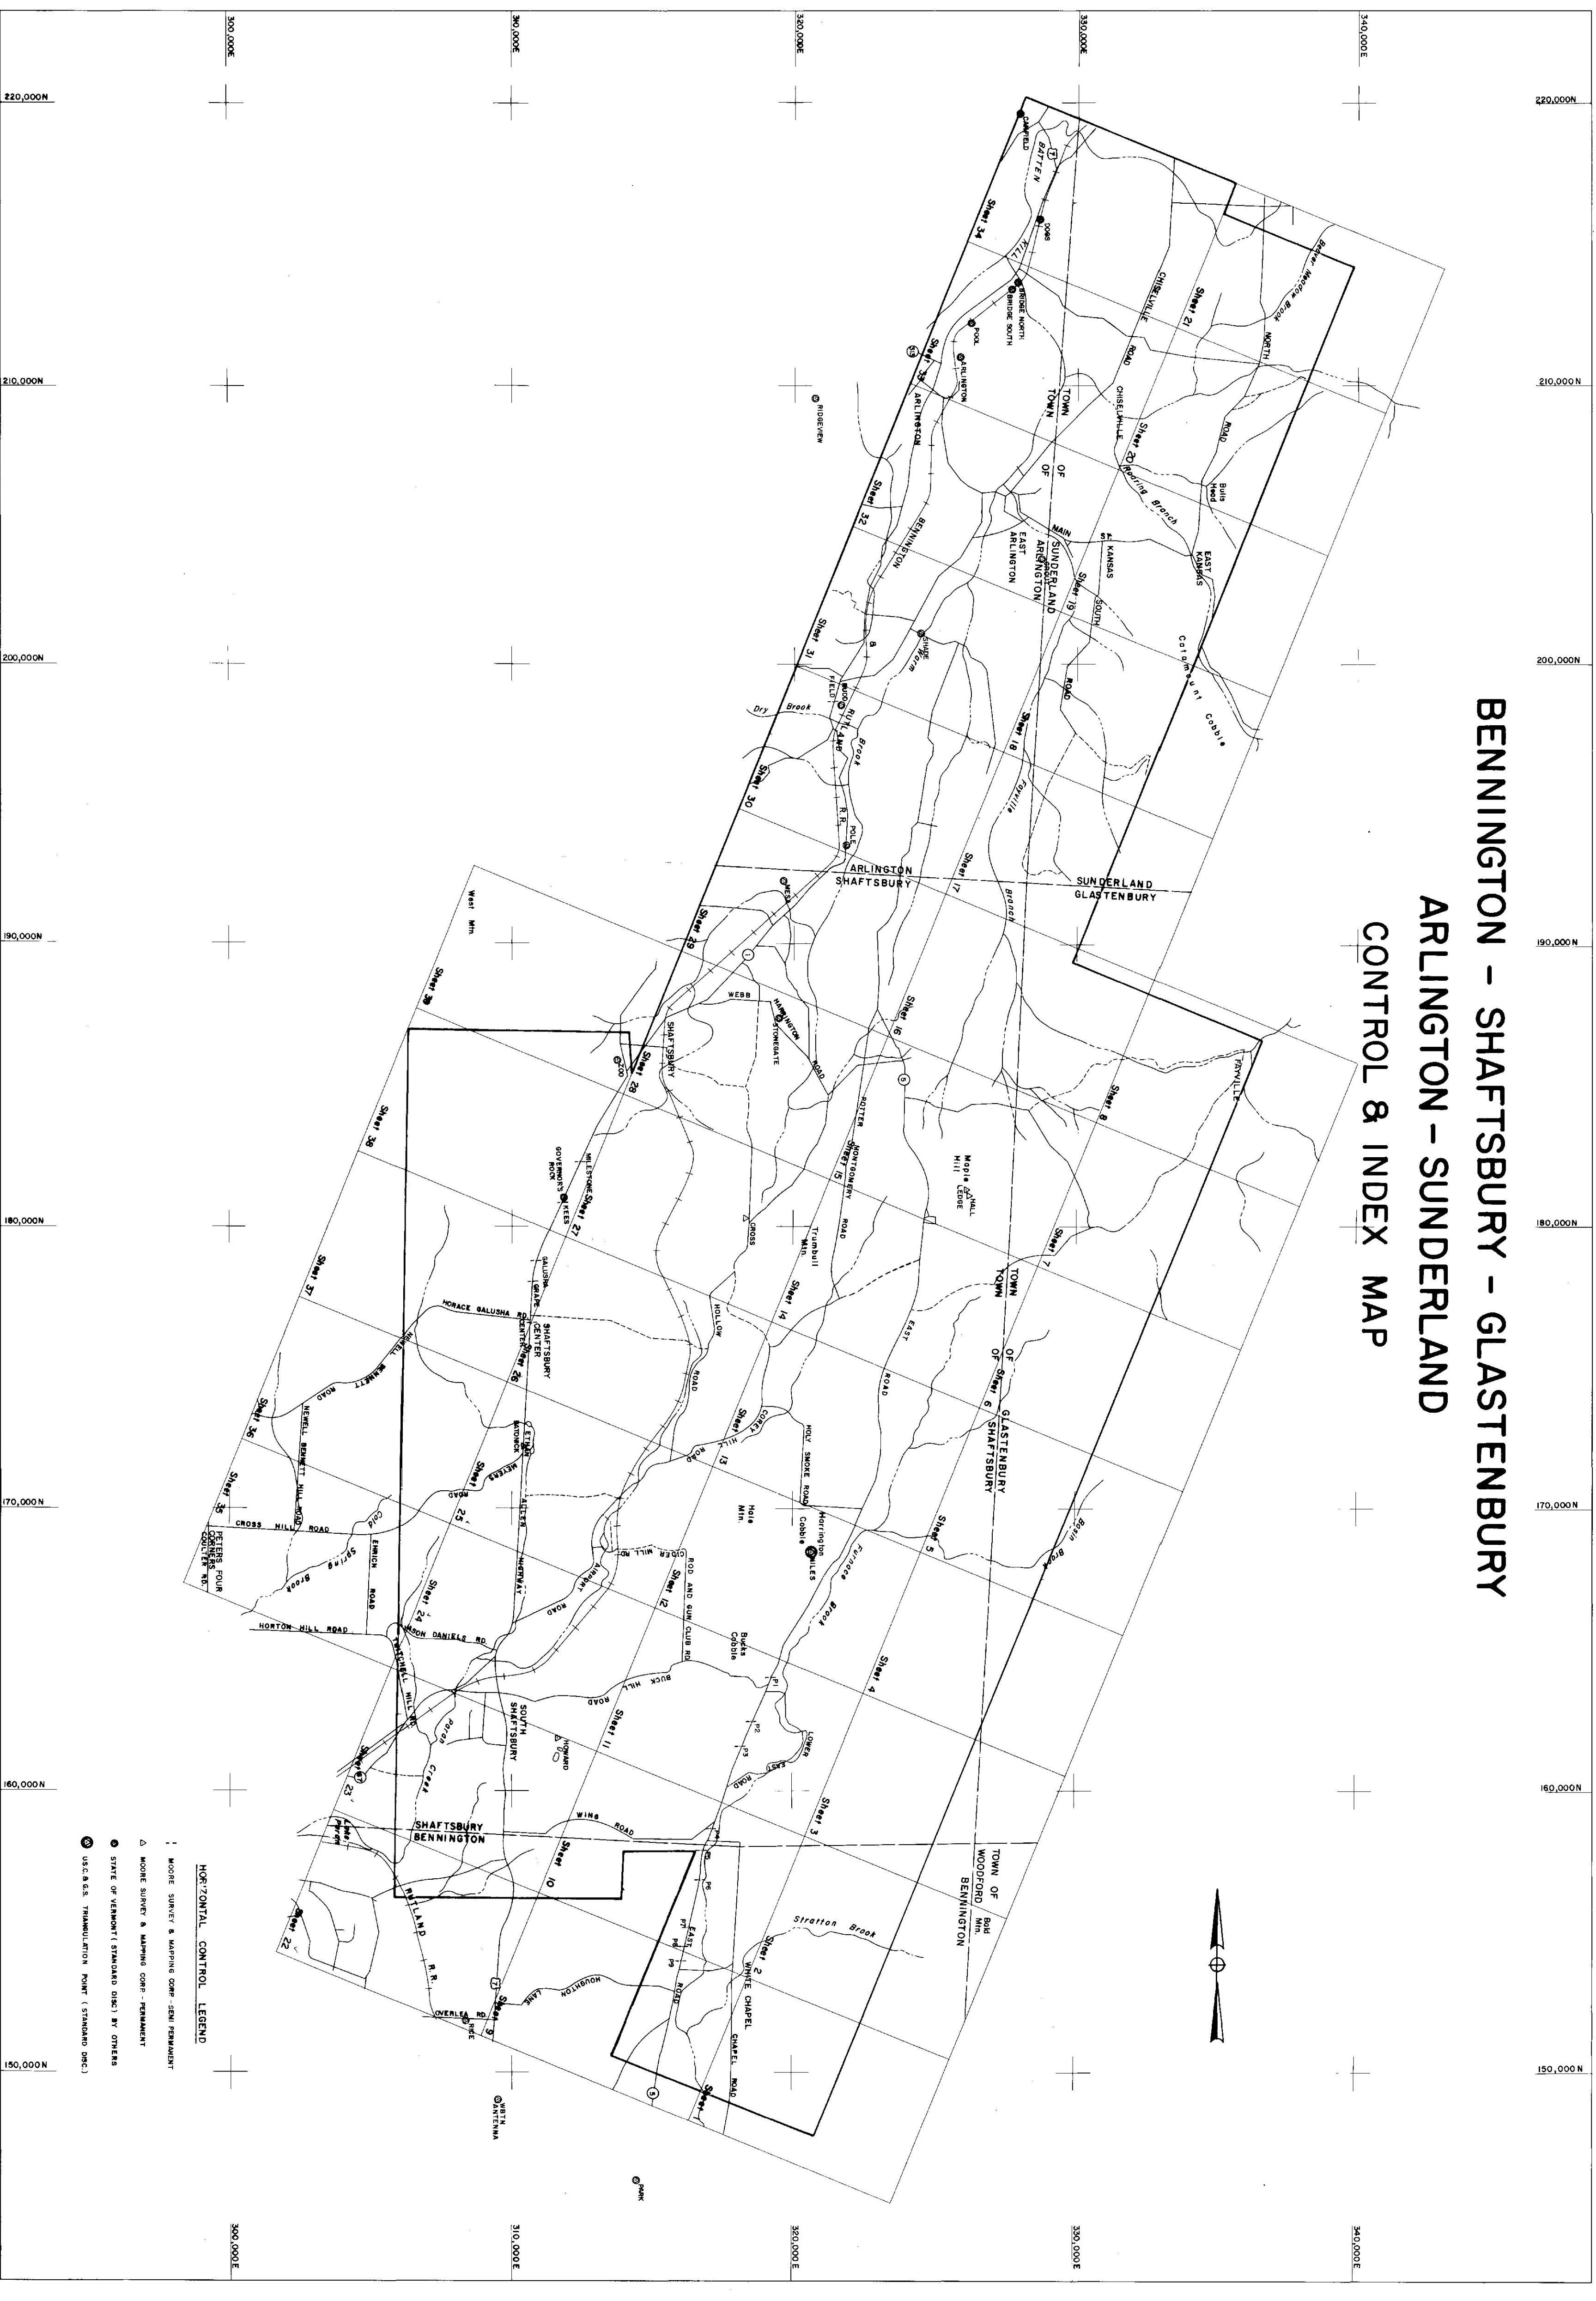

- HORIZONTAL CONTROL LEGEND**
- MOORE SURVEY & MAPPING CORP. - SEMI PERMANENT
 - MOORE SURVEY & MAPPING CORP. - PERMANENT
 - STATE OF VERMONT (STANDARD DISC.) BY OTHERS
 - U.S.G.A. 6.3. TRANSLOCATION POINT (STANDARD DISC.)

COMPILED BY PHOTOGRAMMETRIC METHODS
MOORE SURVEY & MAPPING CORP.
CONTROL BY T. J. BOWEN, JR., SHELTON, & B. B. BOWEN, CORP.

Scale: 1" = 2000'
10,000' GROUND BASED ON VERMONT STATE PLANE COORDINATE SYSTEM
TRANSVERSE MERCATOR PROJECTION

THE STATE OF VERMONT
DEPARTMENT OF HIGHWAYS
BENNINGTON - GLASTENBURY - ARLINGTON - SUNDERLAND
CONTRACT NO. 101 (1) DATE OF PHOTOGRAPHY: 5-1-66

265