


SEE SHEET 12

SEE SHEET 24

SEE SHEET 3

SHAFTS BURY

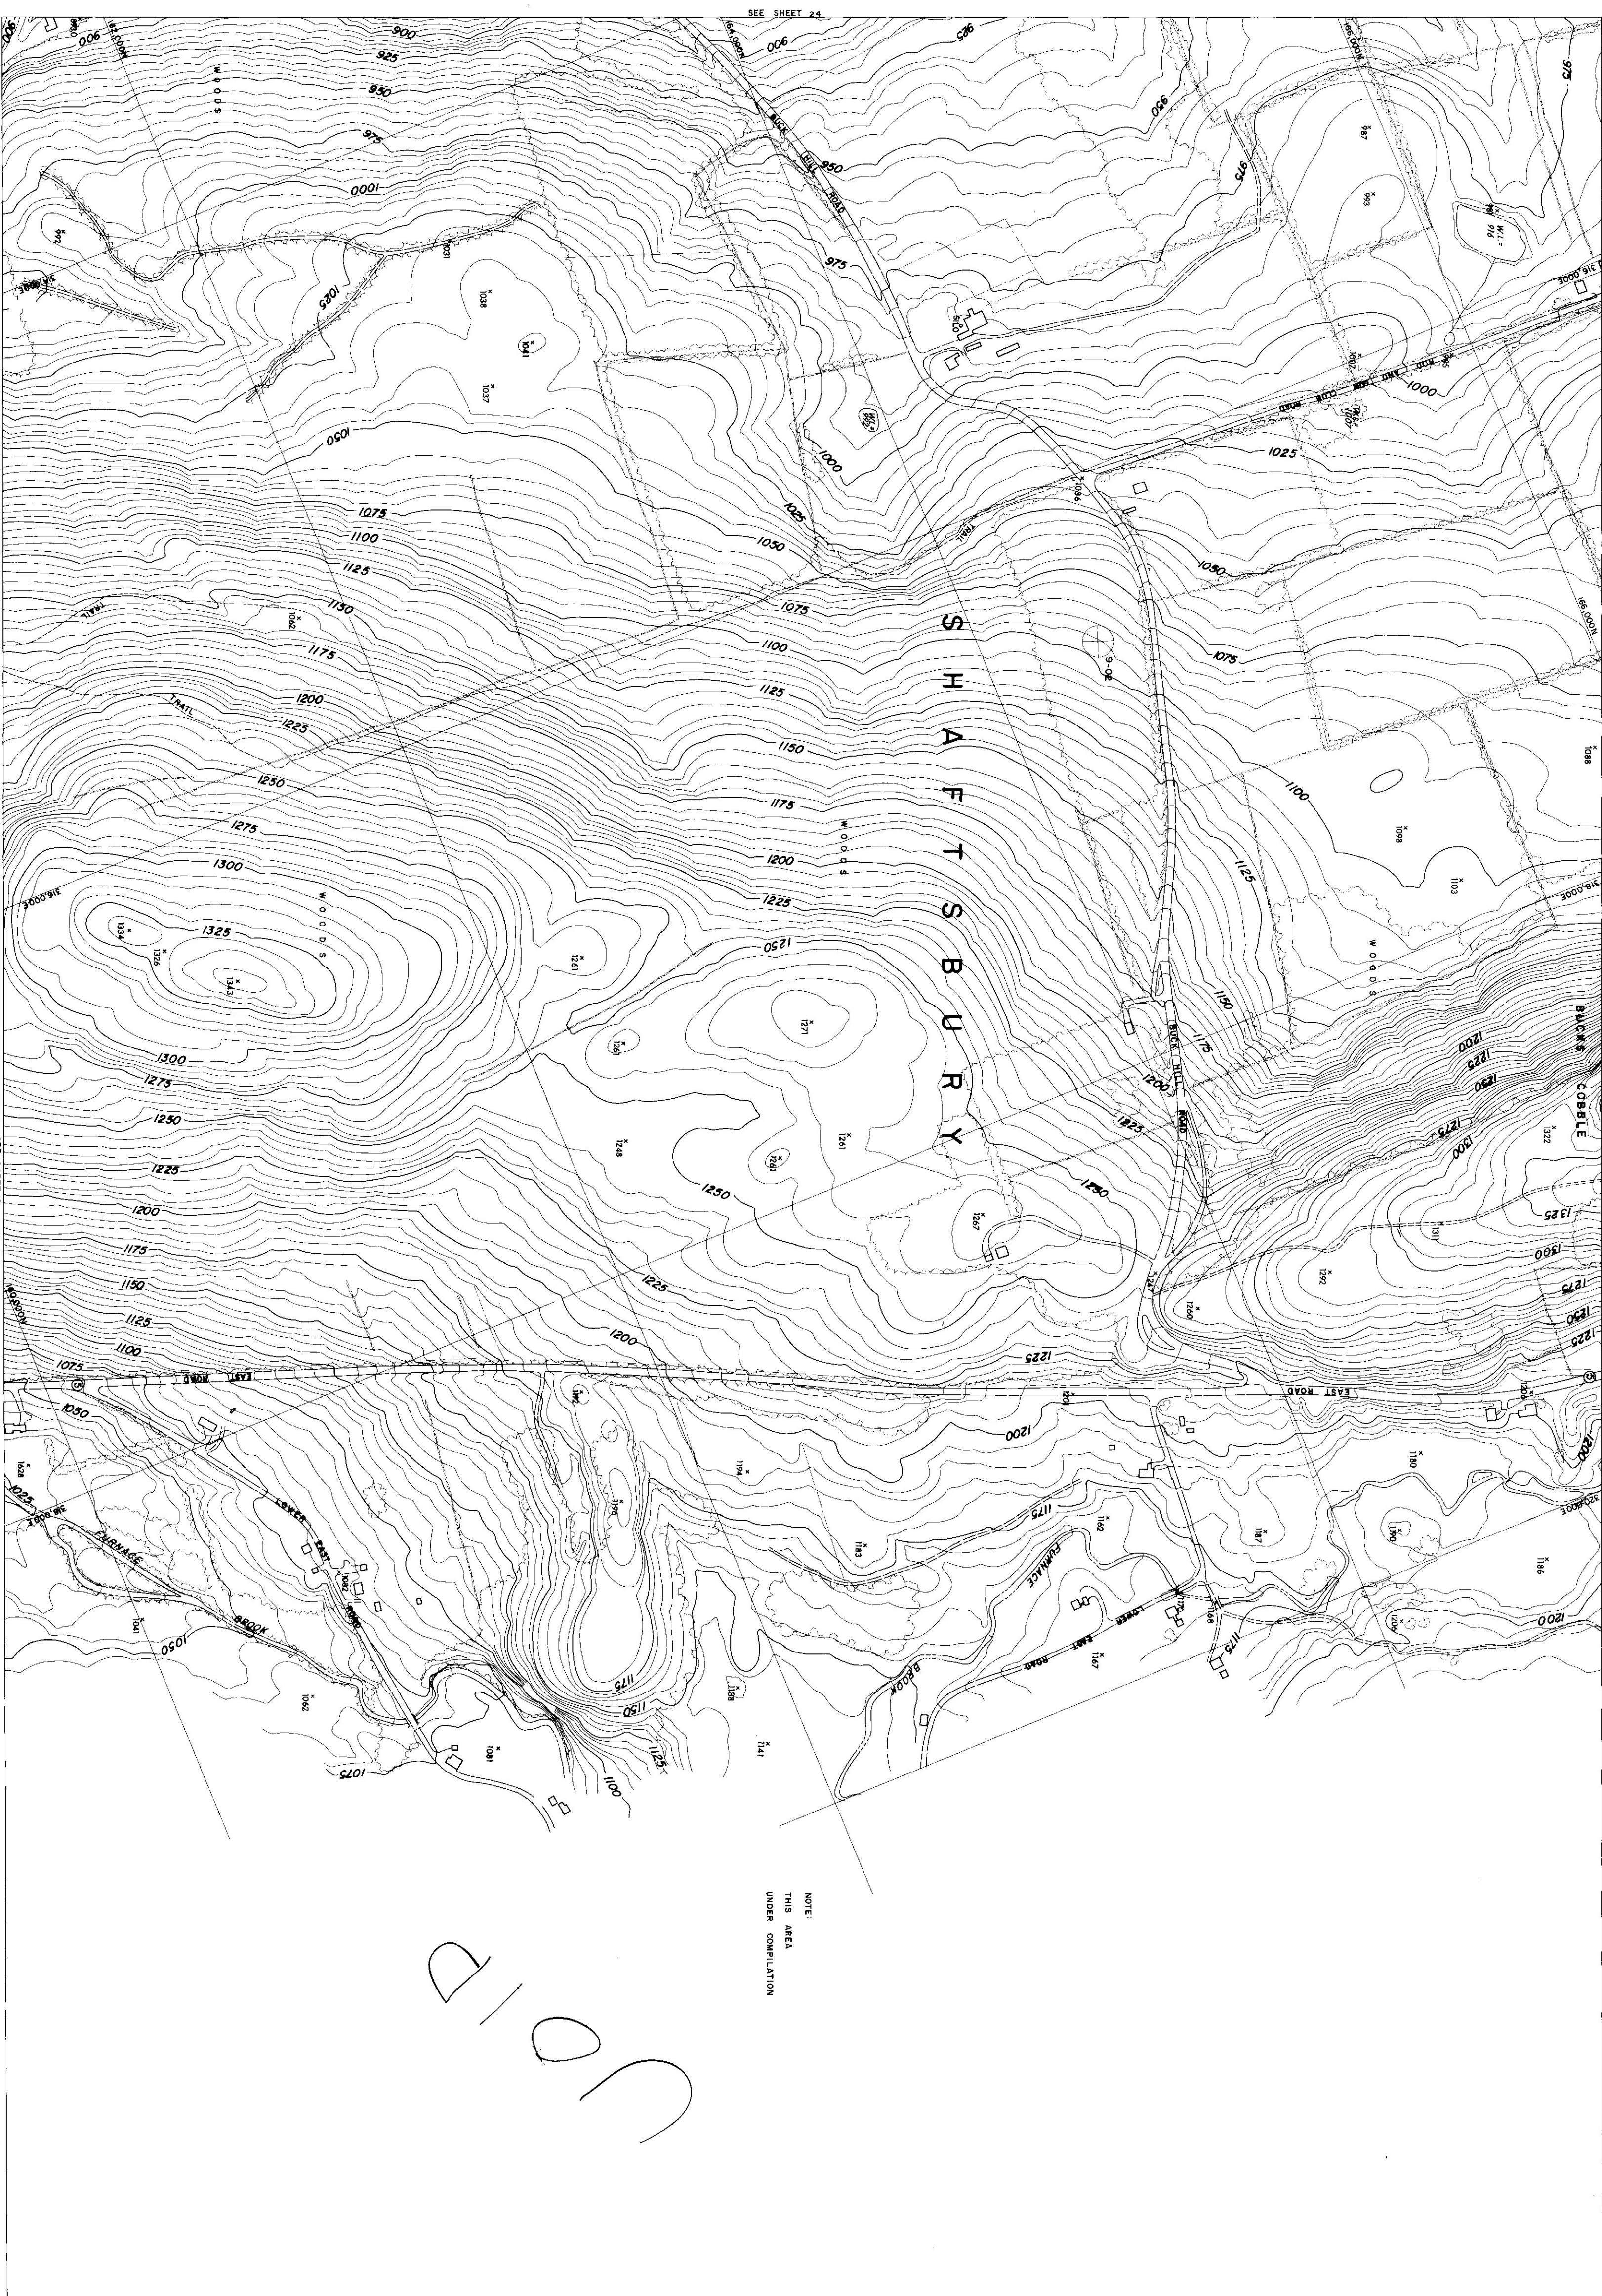

NOTE:
THIS AREA
UNDER COMPLETION

265

COMPILED BY PHOTOGRAMMETRIC METHODS
AERIAL SURVEY & MAPPING CORP.
CONTROL BY U.S. GEODETIC SURVEY, U.S.C.G.S. & M.S.M. CORP.

Scale: 1" = 200'
CONTOUR INTERVAL: 5'
DATUM: MEAN SEA LEVEL, 1929
2000' GROUND BASED ON VERTICAL CURVATURE SYSTEM
TRANSVERSE MERCATOR PROJECTION

THE STATE OF VERMONT
DEPARTMENT OF HIGHWAYS
BENNING-SHAFTS-BURY
TOPOGRAPHIC MAP
DATE OF PHOTOGRAPHY: 5/2/66
SHEET 11 OF 39 SHEETS

265