


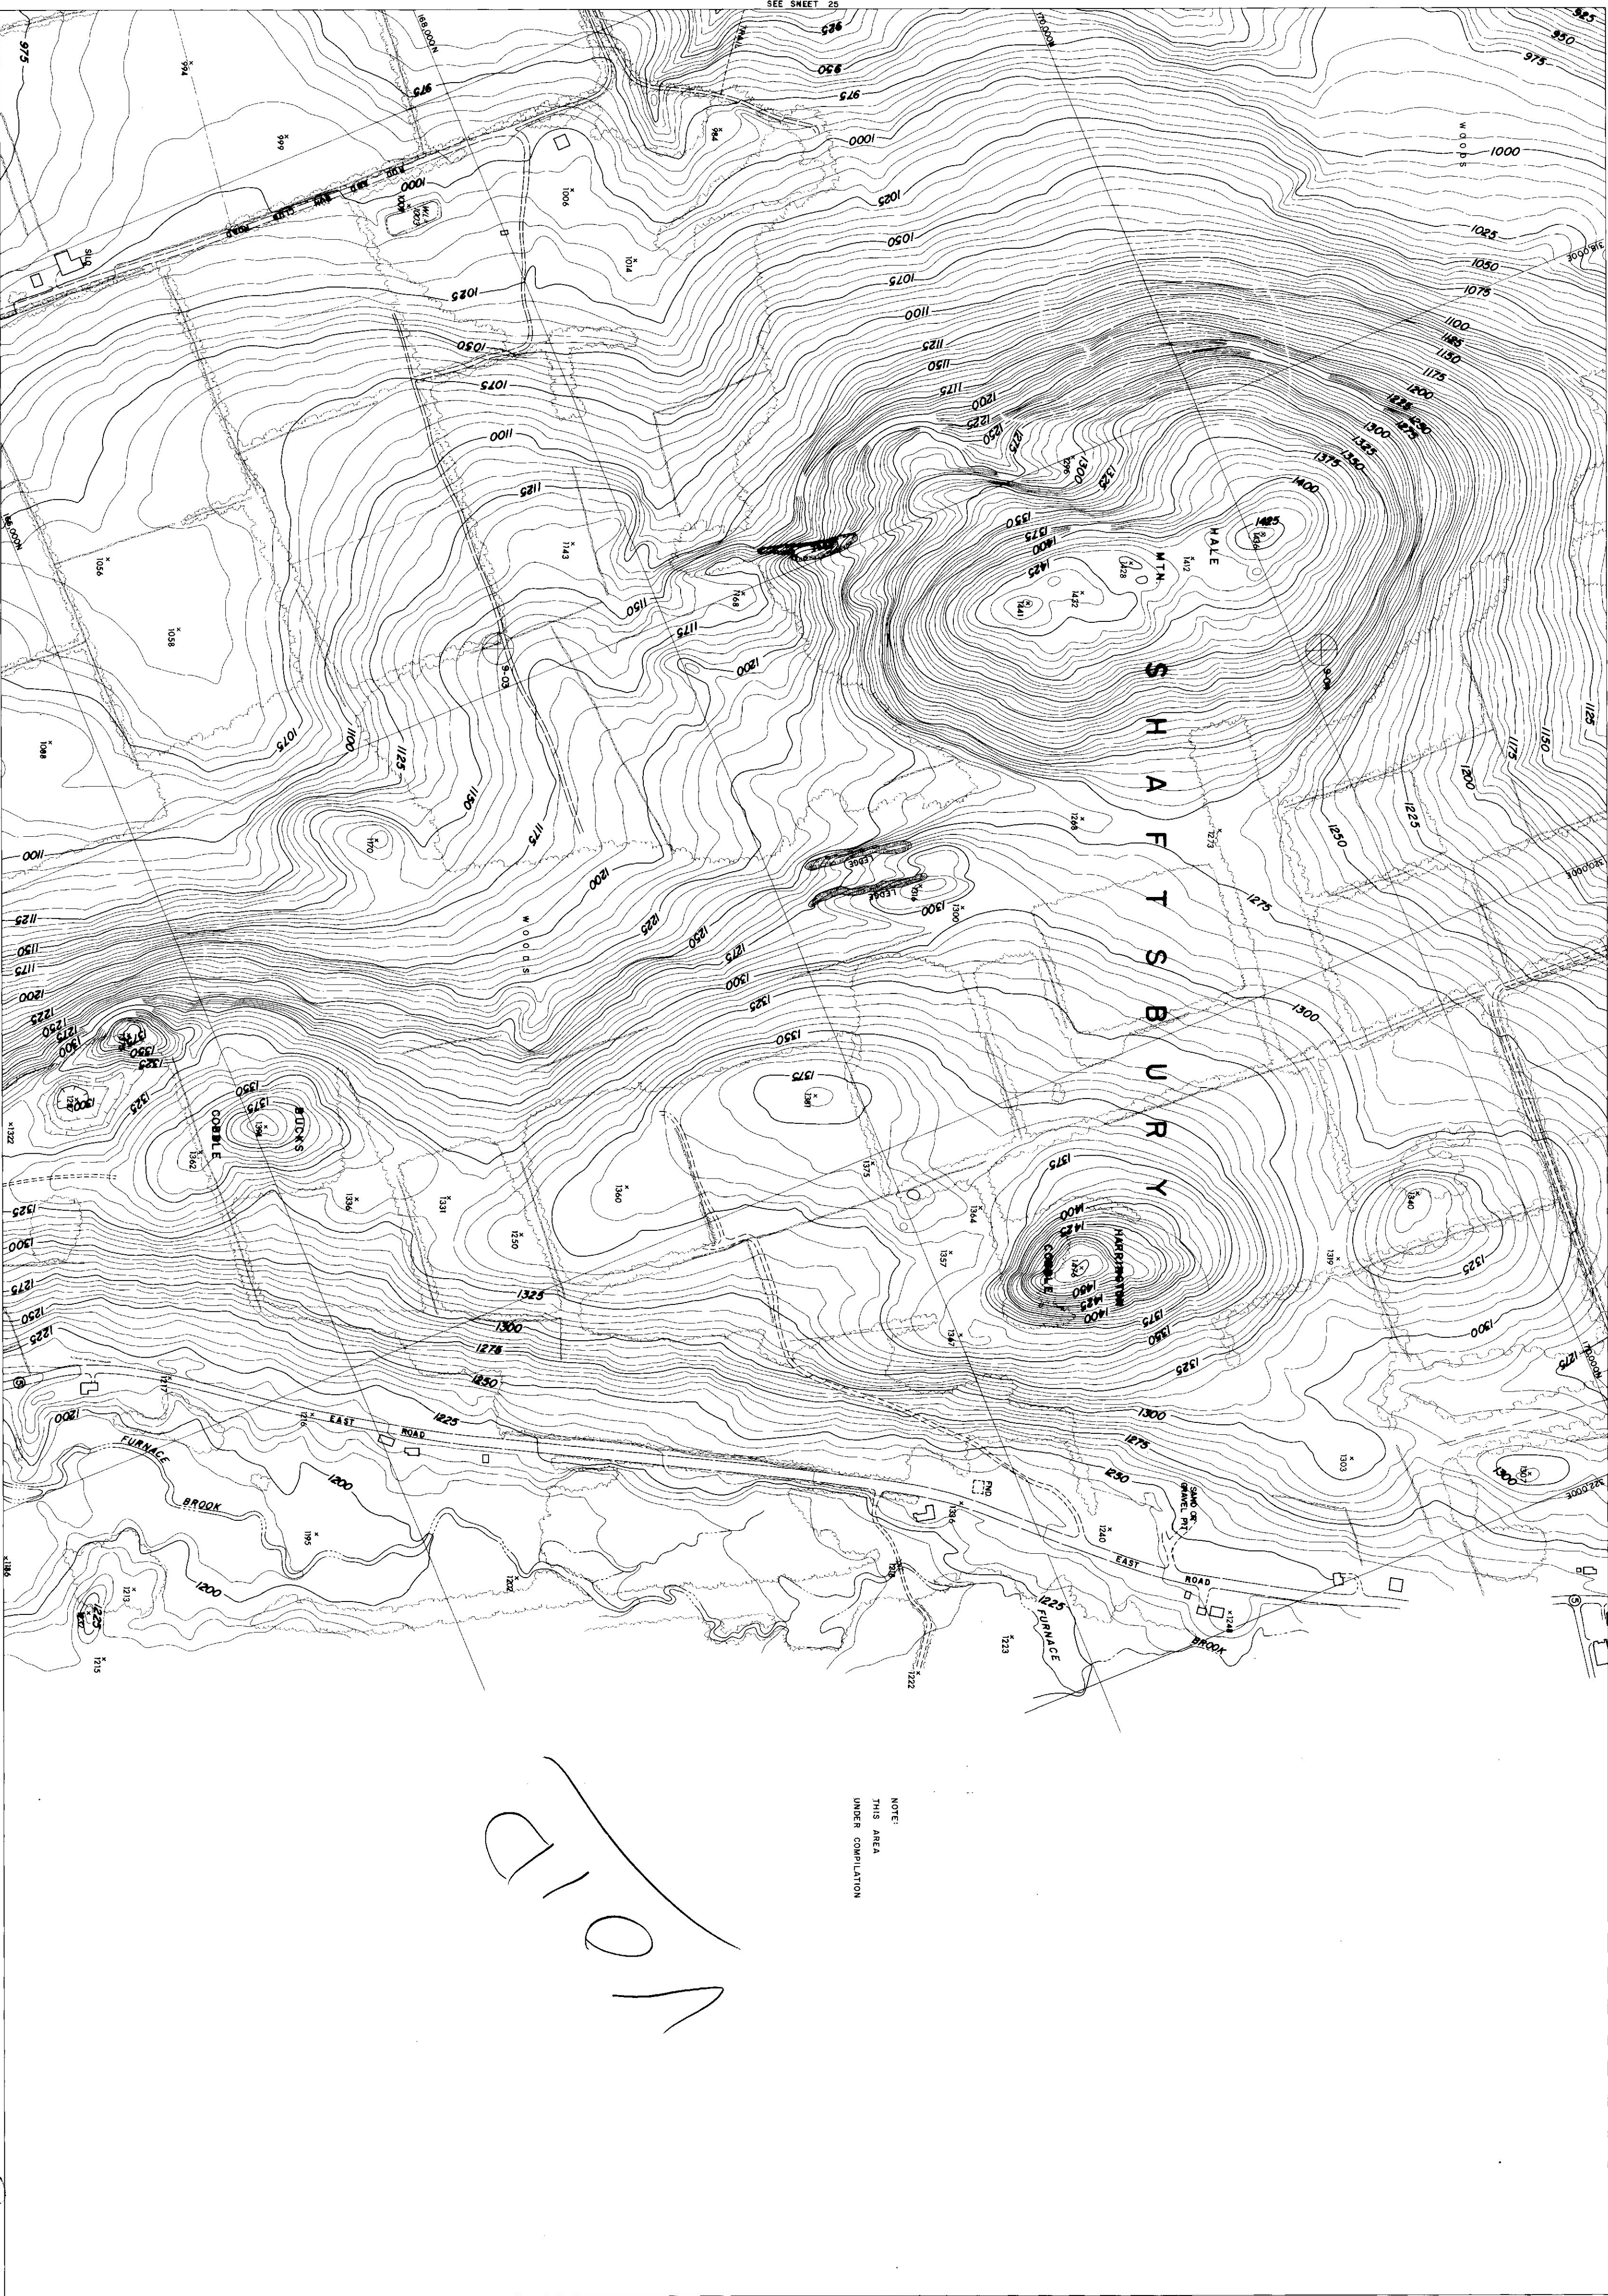

COMPILED BY PHOTOGRAMMETRIC METHODS
CONTINGENT SURVEY & MAPPING CORP.
CONTROL BY VT. GEODETIC SURVEY, U.S. COAST & GEOD. SURV.

Scale: 1"=200'
CONTINGENT SURVEY & MAPPING CORP.
2000' GROUND BASED ON VERMONT STATE PLANE COORDINATE SYSTEM
TRANSVERSE MERCATOR PROJECTION

THE STATE OF VERMONT
DEPARTMENT OF HIGHWAYS
BENnington-Shaftsbury Road
TOPOGRAPIHIC MAP
DATE OF PHOTOGRAPHY: 5/2/66
SHEET 12 OF 39 SHEETS

265M.56

101

NOTE:
THIS AREA
UNDER COMPLETION