


SEE SHEET 26

SEE SHEET 14

NOTE:
THIS AREA
UNDER COMPLETION

1012

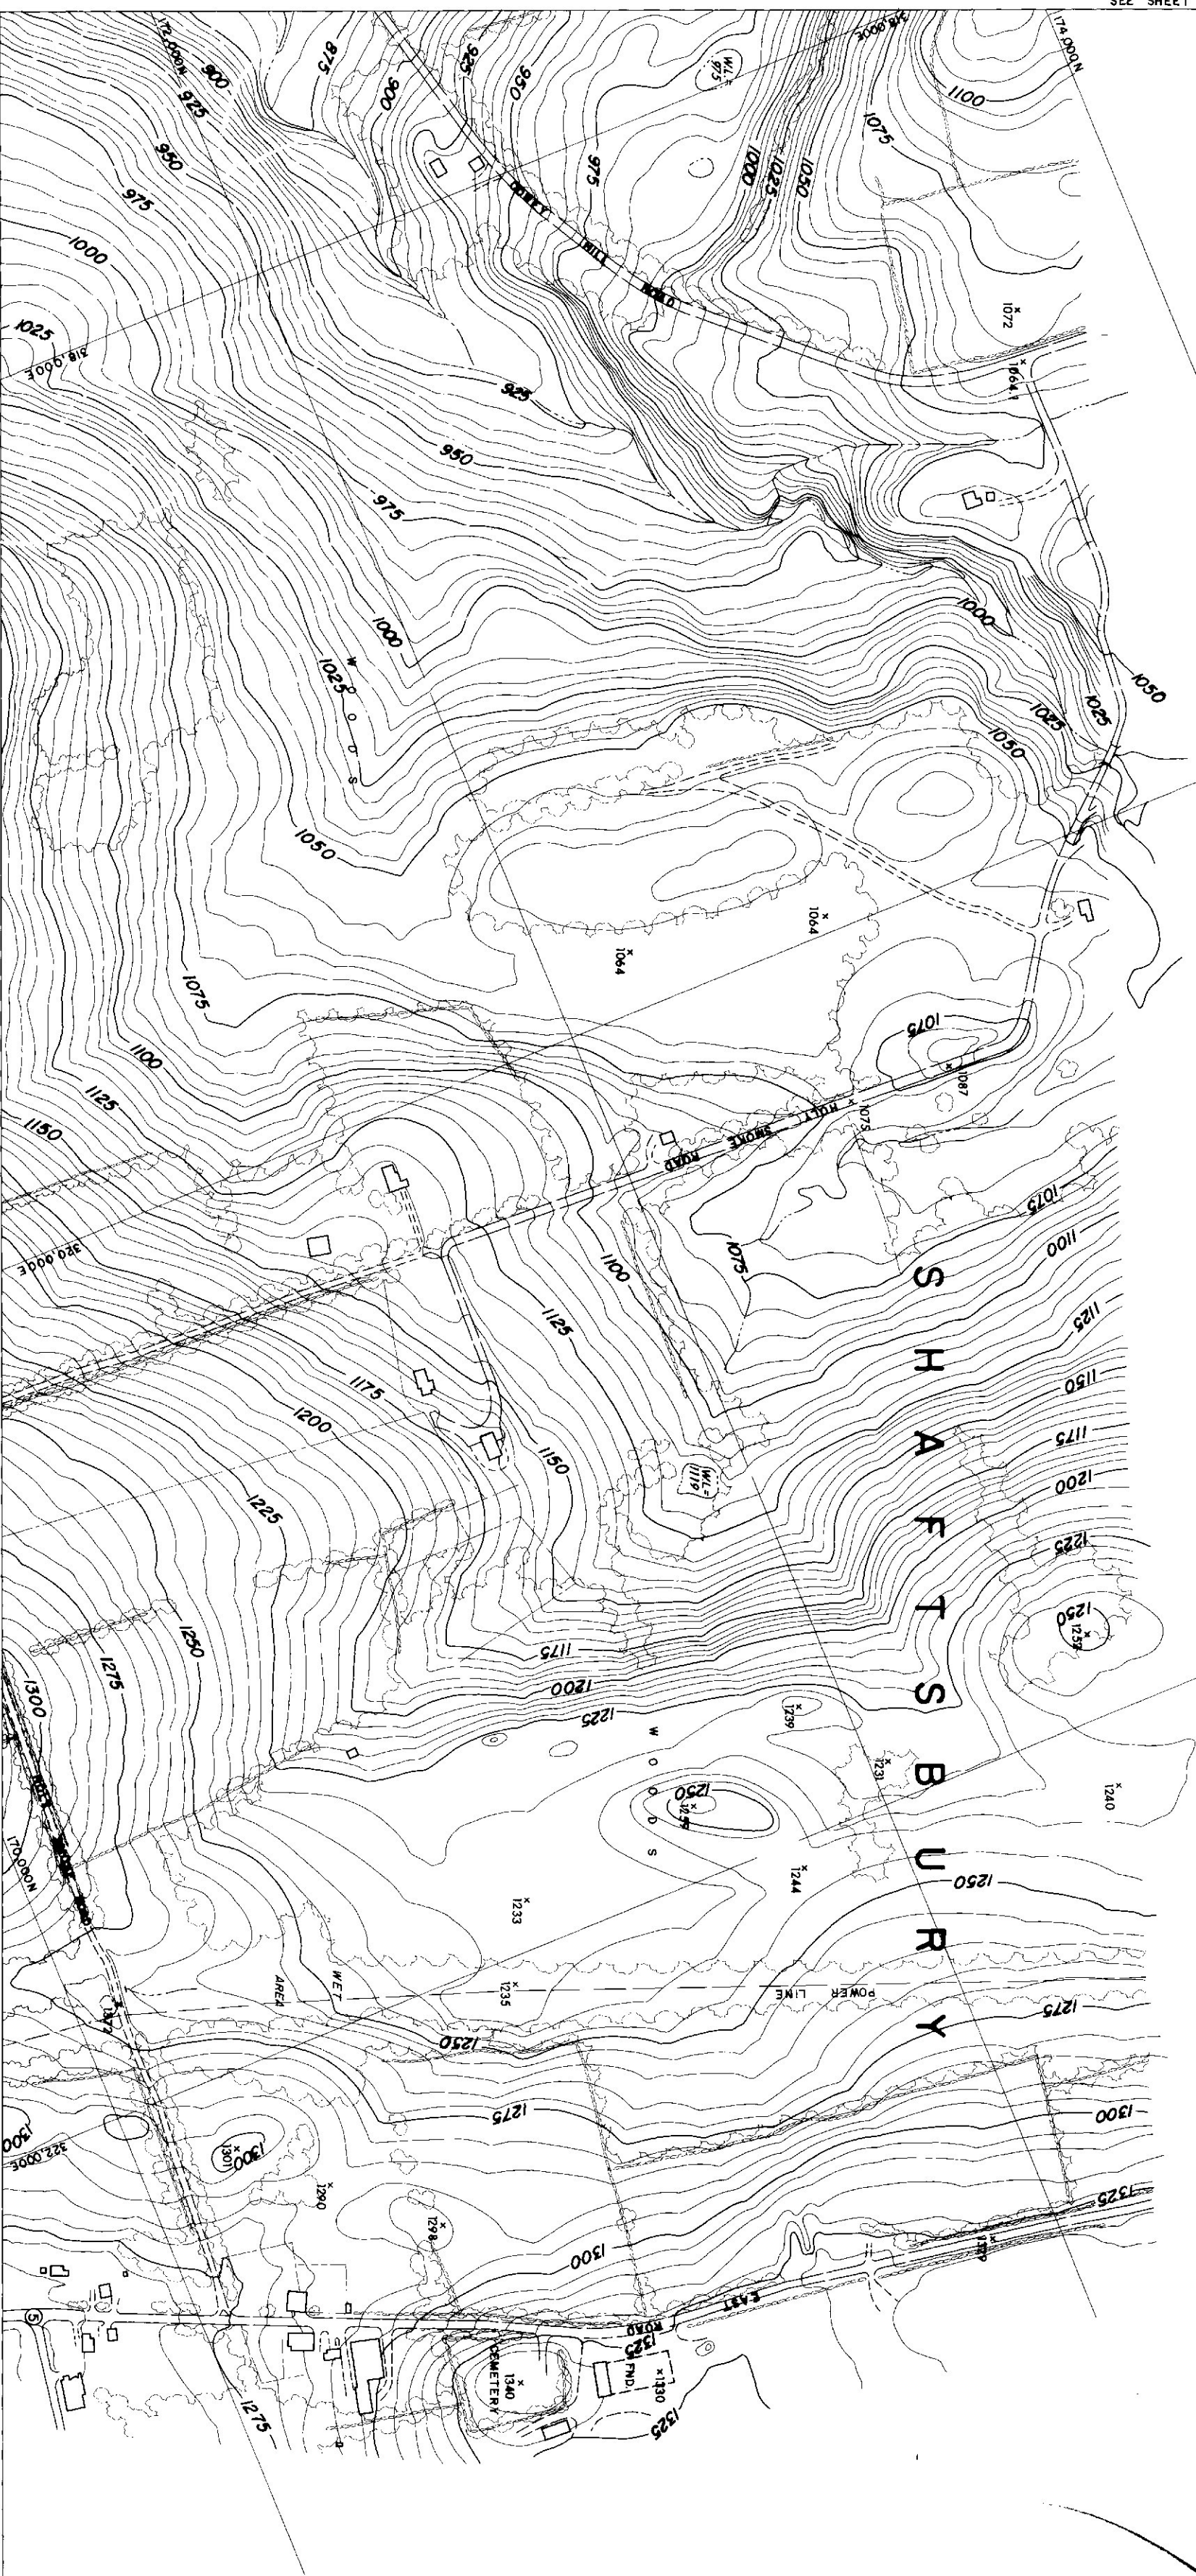

SEE SHEET 9

COMPILED BY PHOTOGRAPHIC METHODS
MOORE SURVEY & MAPPING CORP.
CONTROL BY VT GEODETIC SURVEY, U.S. ARMY & NAVAL CORP.

Scale: 1" = 200'
CONTOUR INTERVAL: 5'
2000' GROUND BASED ON VERNON STATE PLANE COORDINATE SYSTEM
TRANSVERSE MERCATOR PROJECTION

THE STATE OF VERMONT
DEPARTMENT OF HIGHWAYS
BENJ. SHURTIS - CLERK, A.L.S. - CHIEF
TOWNSHIPS - 10/2/66
DATE OF PHOTOGRAPHY 5/2/66
SHEET 15 OF 30 SHEETS

265 14.8