


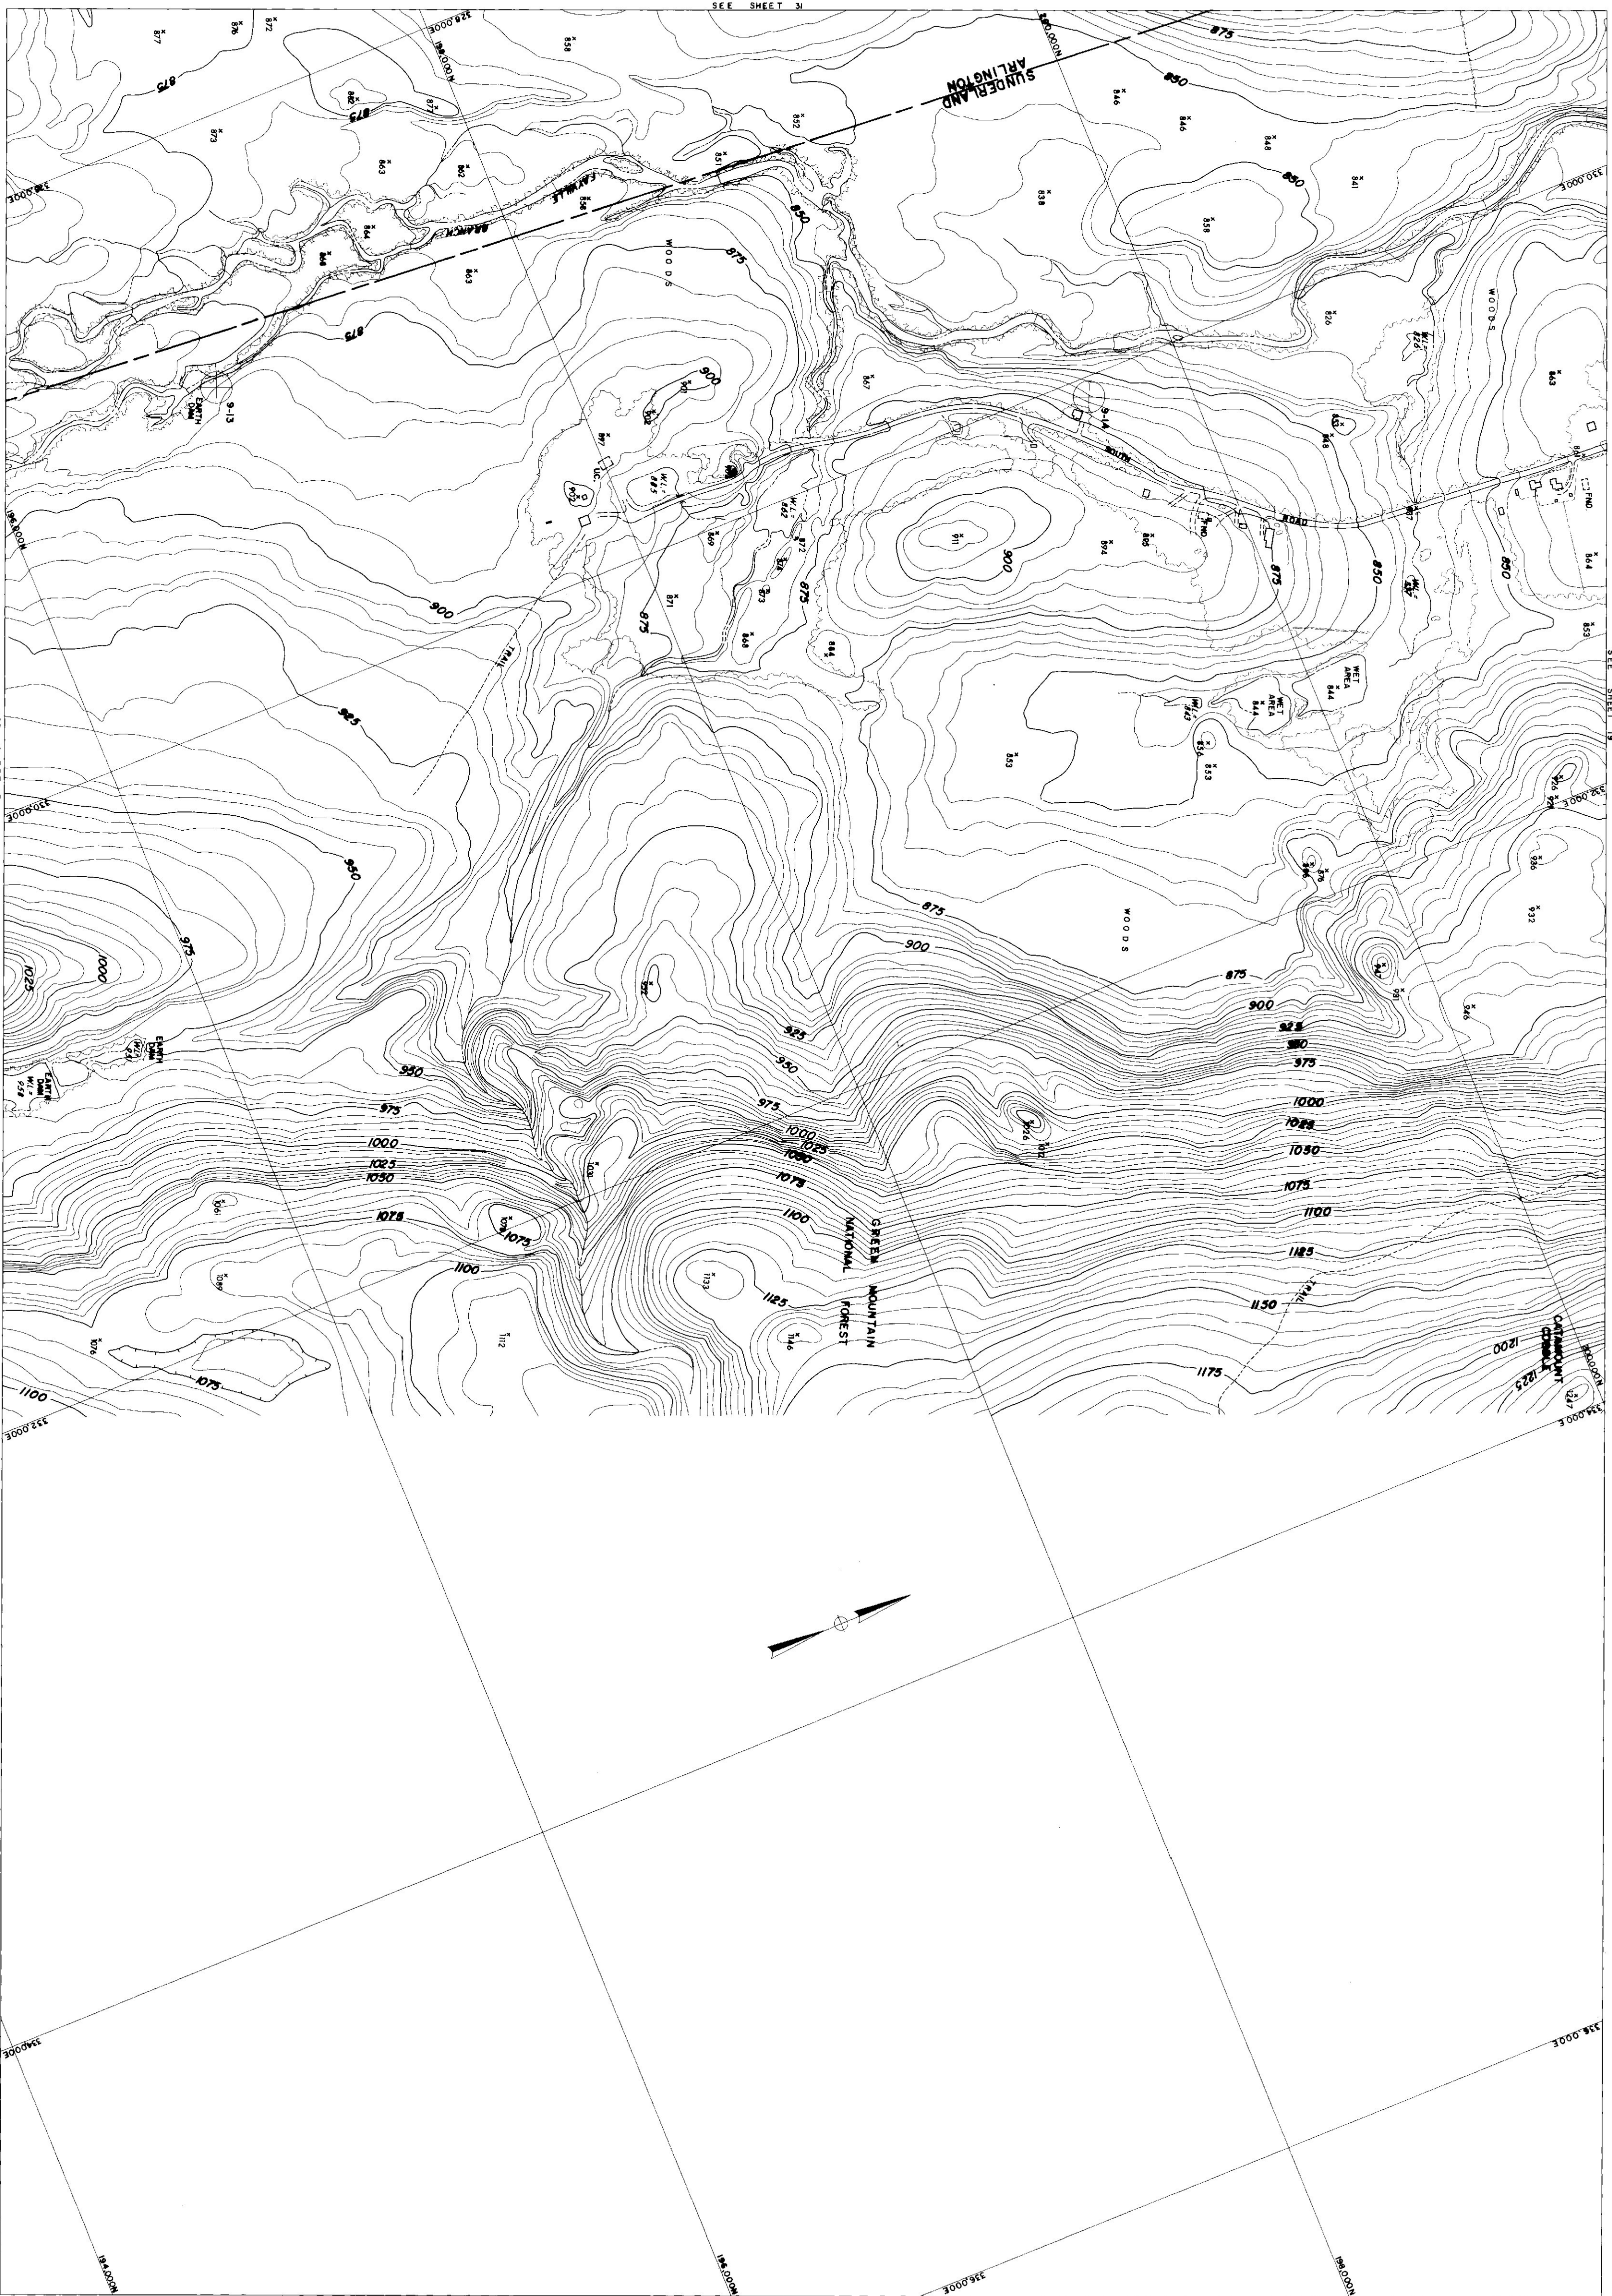

COMPILED BY PHOTOGRAPHIC METHODS
MOORE SURVEY & MAPPING CORP.
CONTROL BY VI. GEODETIC SURVEY, U.S.G.S. & M.S.M. CORP.

Scale: 1" = 200'
CONTOUR INTERVAL: 5'
VERTICAL SCALE: 1" = 200'
2000' AMSL BASED ON VERMONT STATE PLANE COORDINATE SYSTEM
TRANSPARENCY REPRODUCTION

THE STATE OF VERMONT
DEPARTMENT OF HIGHWAYS
BENJ. SHAFER - CLINT. ARL. - SUND.
CONTACT AT 013-149 DATE OF PHOTOGRAPHY: 5/2/48
SHEET 18 OF 29 SHEETS

265