


COMPILED BY PHOTOGRAMMETRIC METHODS
MOORE SURVEY & MAPPING CORP.
CONTROL BY VI GEODETIC SURVEY, USCGS & N.S.M. CORP.

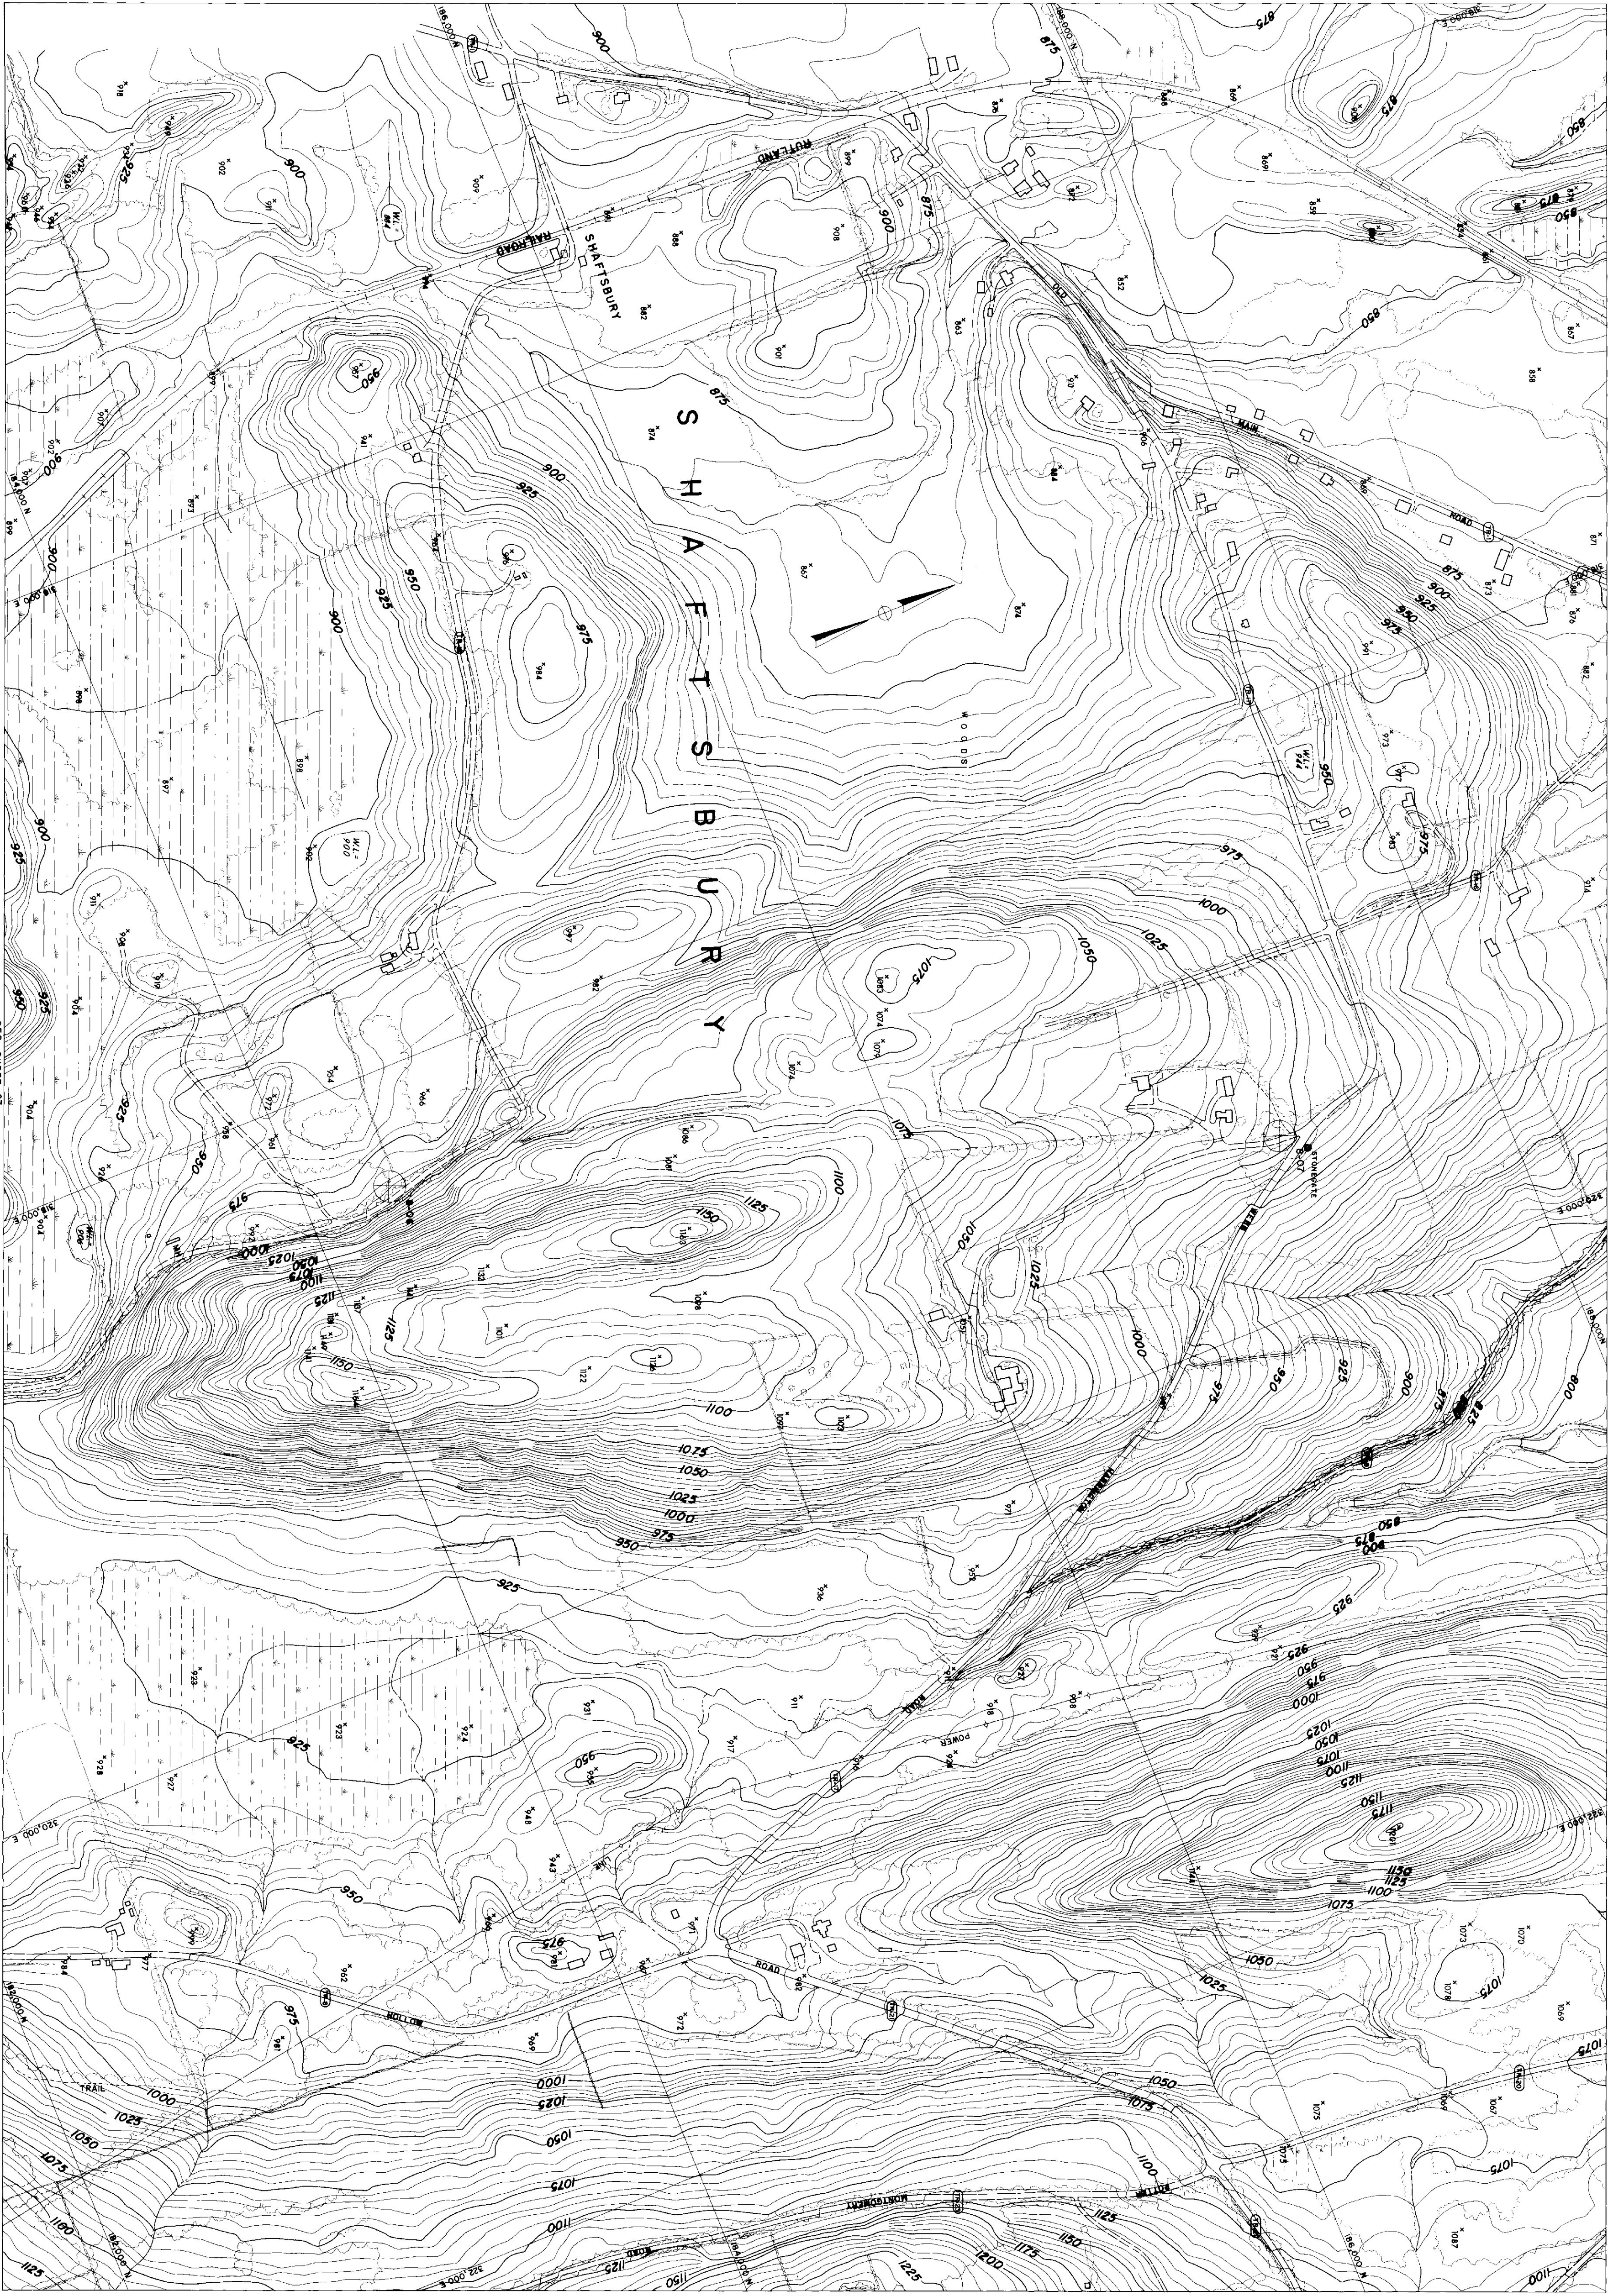

Scale: 1" = 200'
CONTOUR INTERVAL: 20'
DATUM: MEAN SEA LEVEL, 1929
2000' GRID BASED ON VERMONT STATE PLANE COORDINATE SYSTEM
TRANSVERSE MERCATOR PROJECTION

THE STATE OF VERMONT
DEPARTMENT OF HIGHWAYS
BENJ. SHAFES-GLAST-ABL-SUND
BENJ. SHAFES-GLAST-ABL-SUND
CONTACT: A.P. 019-141 DATE OF PHOTOGRAPH: 4/23/66
SHEET 28 OF 39 SHEETS

265