


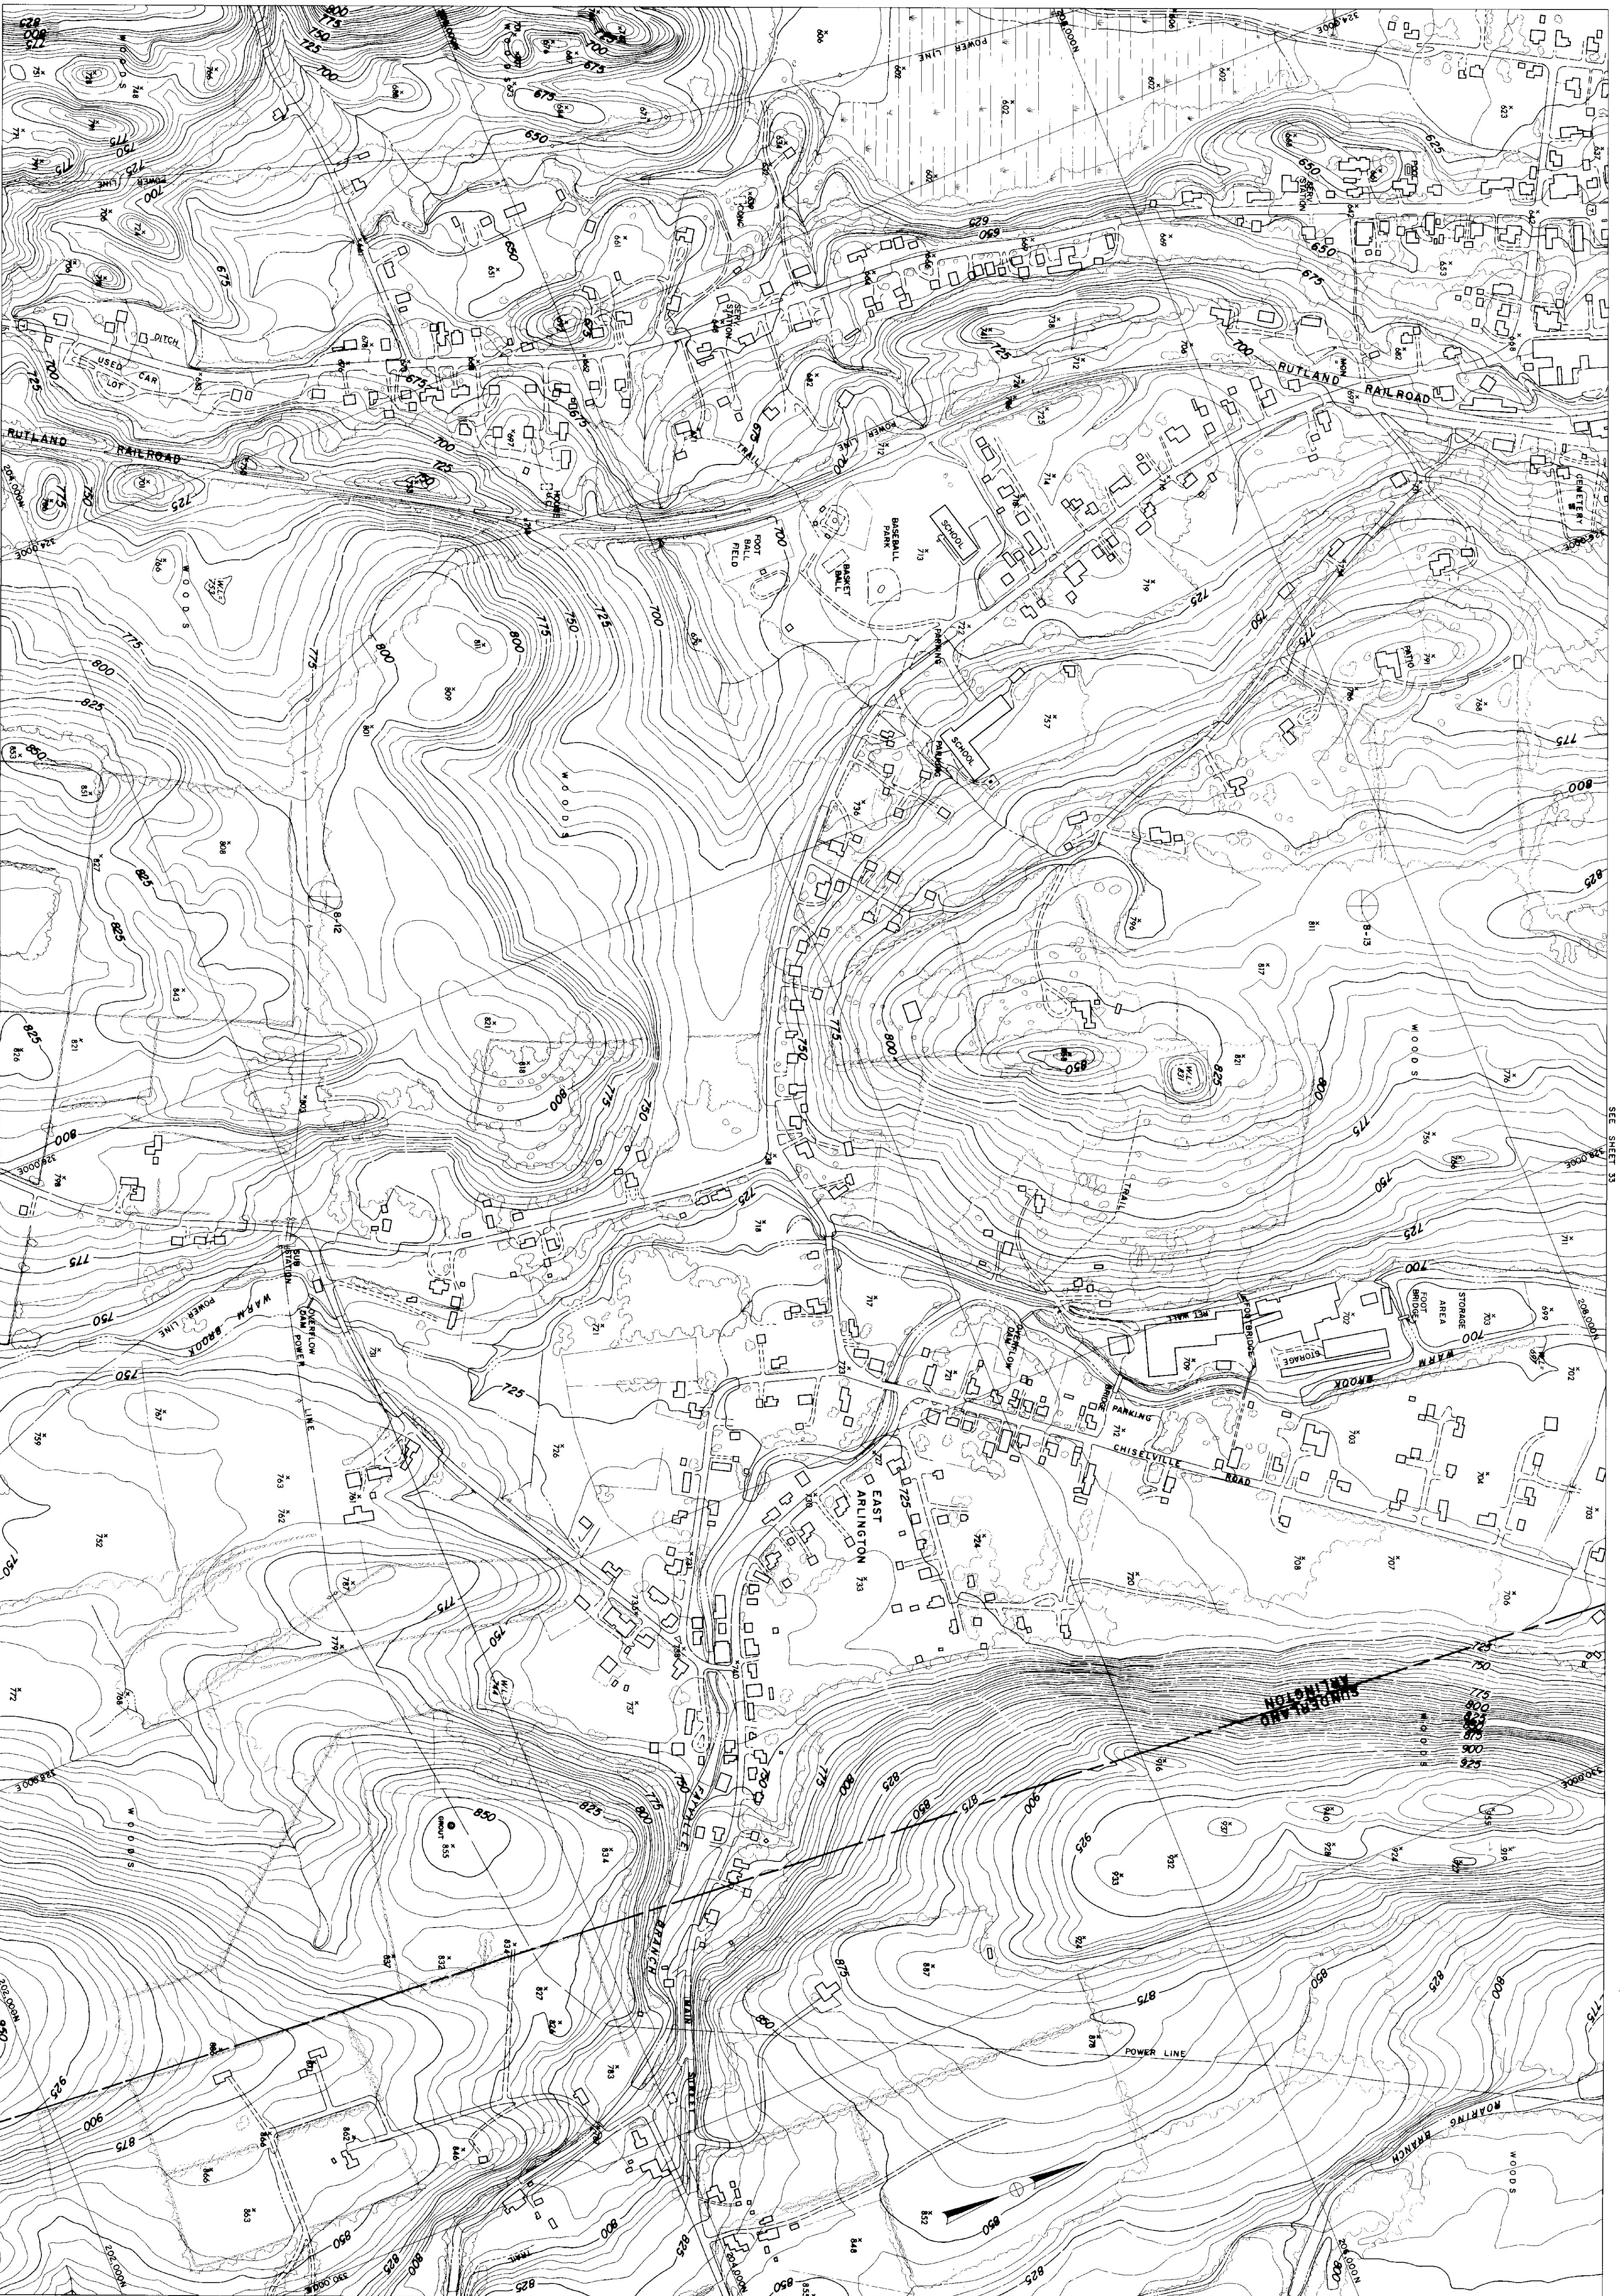

SEE SHEET 33

SEE SHEET 19

COMPILED BY PHOTOGRAMMETRIC METHODS
RECORD SURVEY & MAPPING CORP.
CONTROL BY VI GEODETIC SURVEY, U.S.C.G.S. & M.S.M. CORP.

Scale: 1" = 200'
CONTOUR INTERVAL, 5'
2000' GRID BASED ON VERMONT STATE PLANE COORDINATE SYSTEM
TRANSVERSE MERCATOR PROJECTION

THE STATE OF VERMONT
DEPARTMENT OF HIGHWAYS
BENJ. SHAFES, GLAST-ART, SOUND
TOPOGRAPHIC MAP
CONTRACT 44-015-141 DATE OF PHOTOGRAPHY 3/2/66
SHEET 32 OF 39 SHEETS

265