


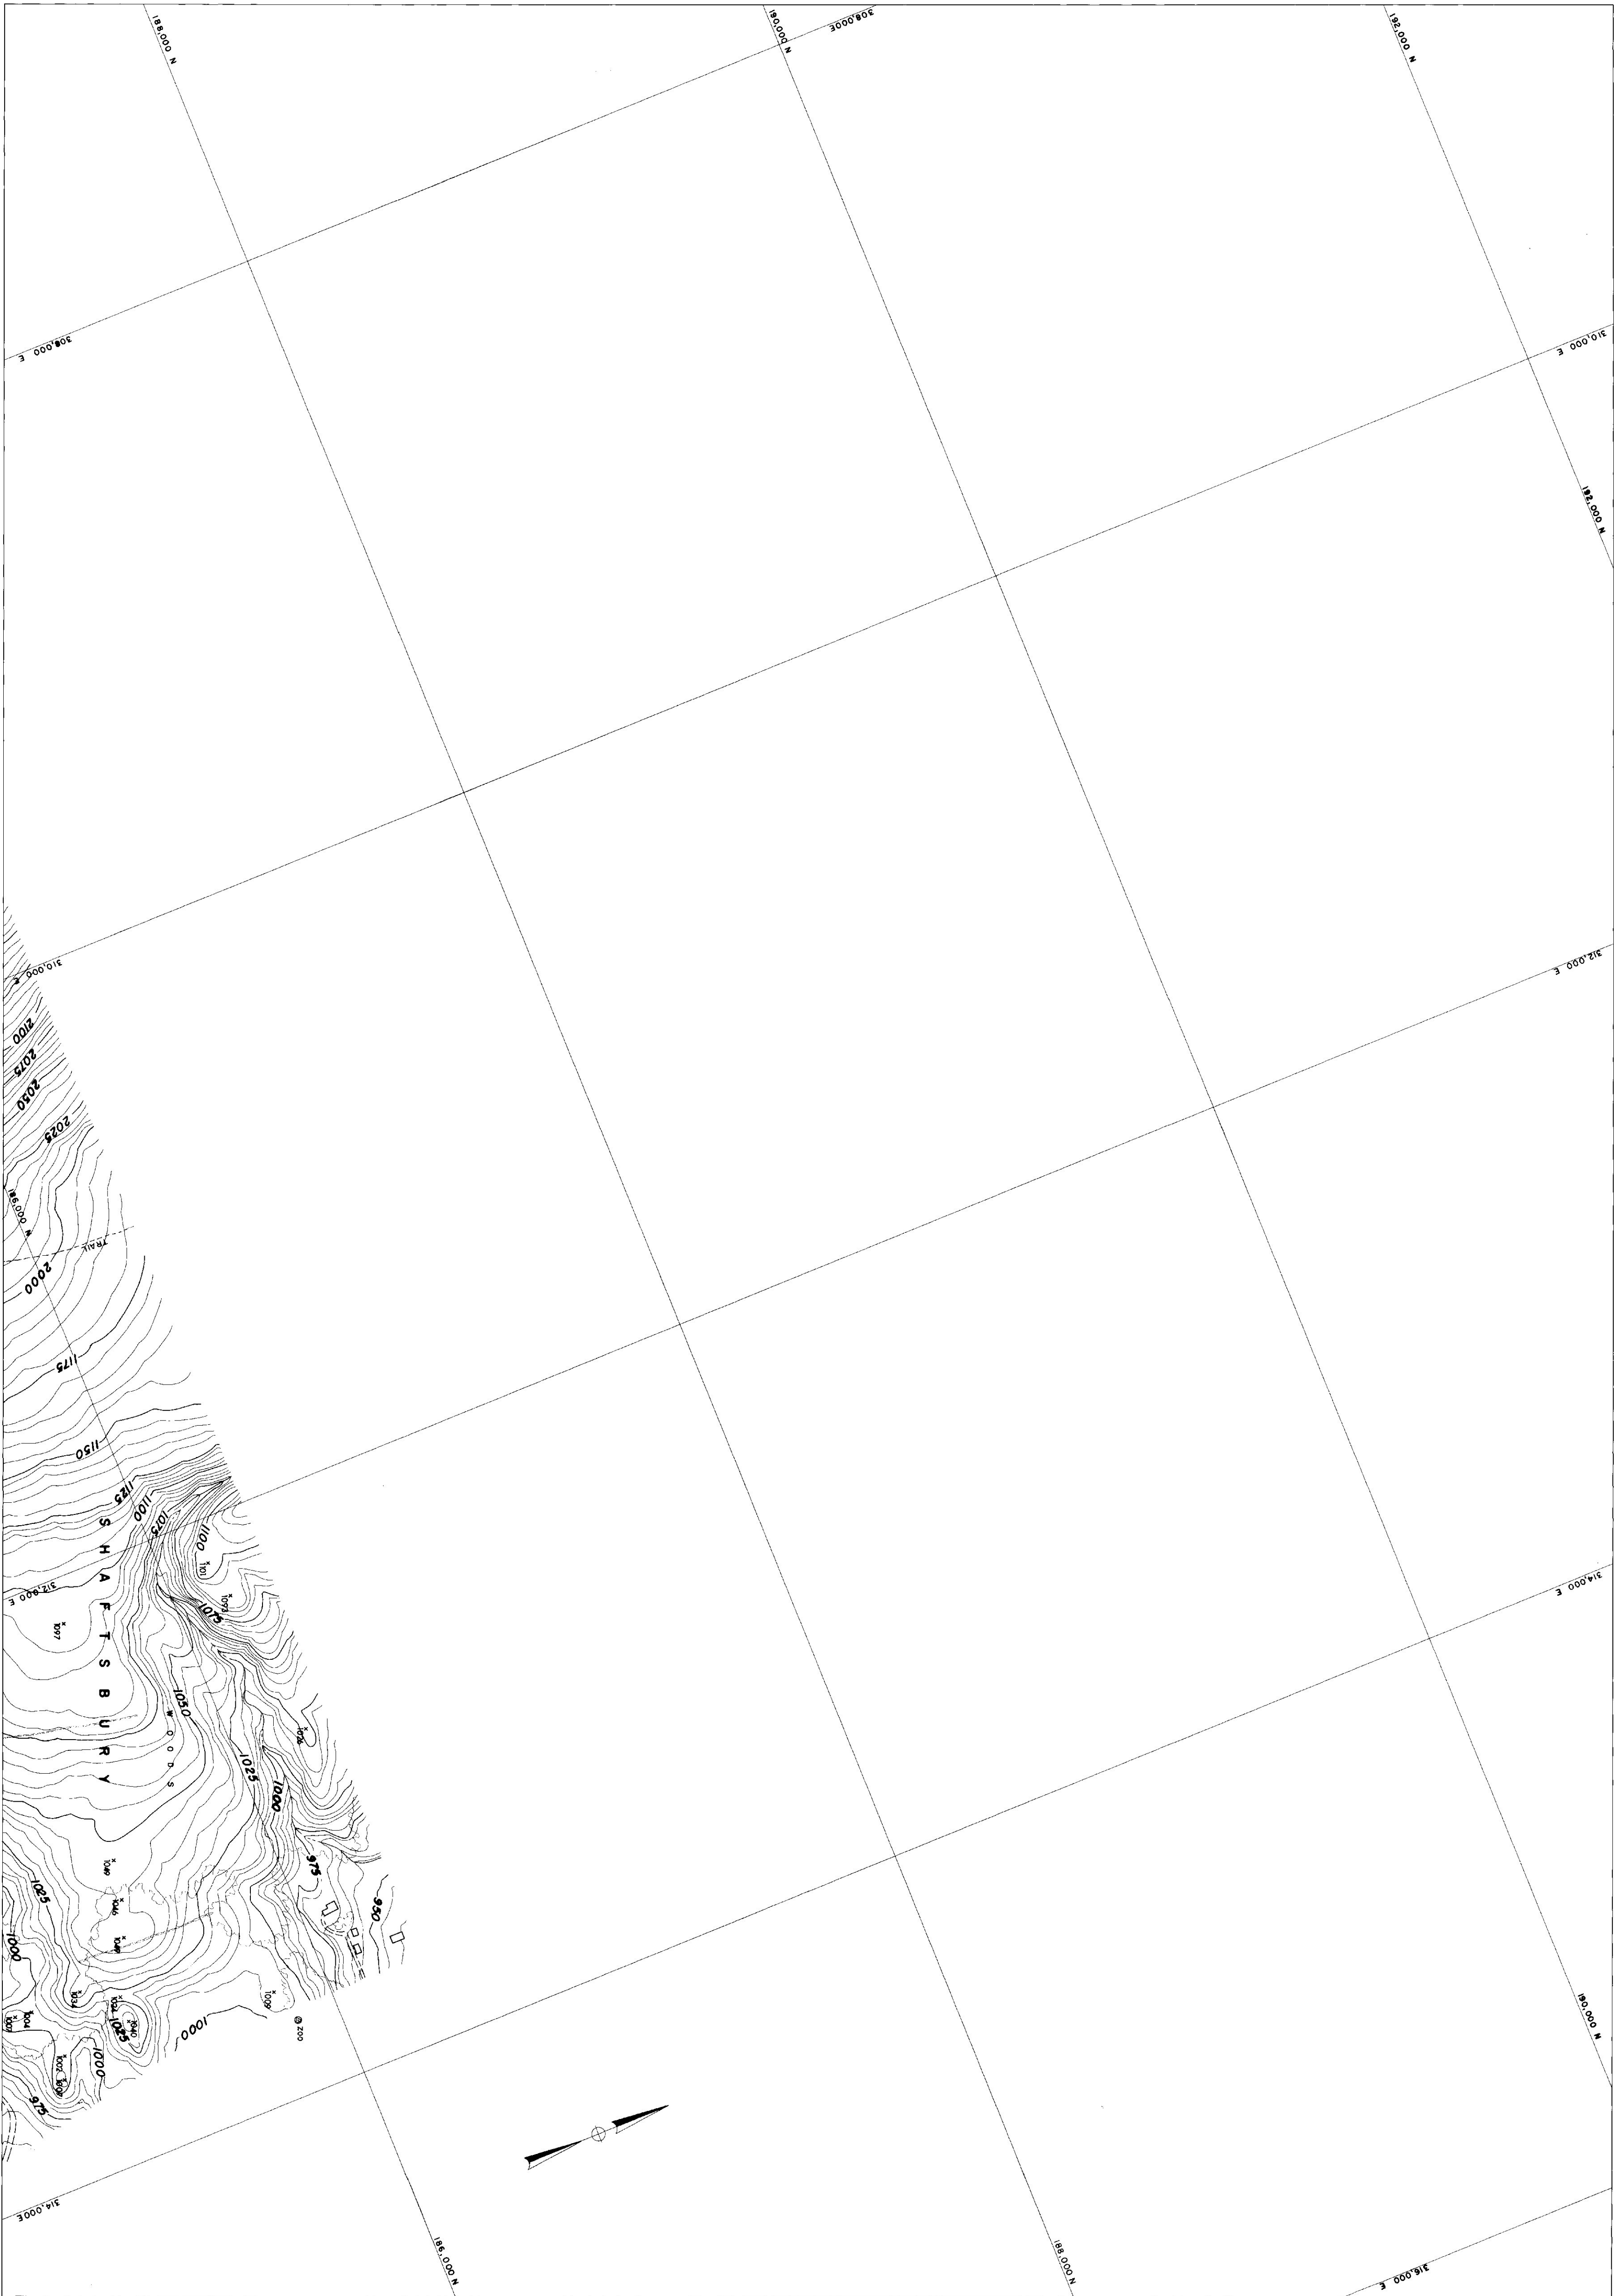

COMPILED BY PHOTOGRAMMETRIC METHODS
MOORE SURVEY & MAPPING CORP.
CONTROL BY VT. GEODETIC SURVEY, U.S.C.S. & M.S.M. CORP.

Scale: 1" = 200'
CONTOUR INTERVAL: 5'
DATUM: MEAN SEA LEVEL, 1929
2000' GRID BASED ON VERMONT STATE PLANE COORDINATE SYSTEM
TRANSVERSE MERCATOR PROJECTION

THE STATE OF VERMONT
DEPARTMENT OF HIGHWAYS
BENNINGTON, VERMONT
TOPOGRAPHIC MAP
CONTRACT: A.P. 015-14
DATE OF PHOTOGRAPHY: 4/23/66
SHEET 39 OF 39 SHEETS

265