


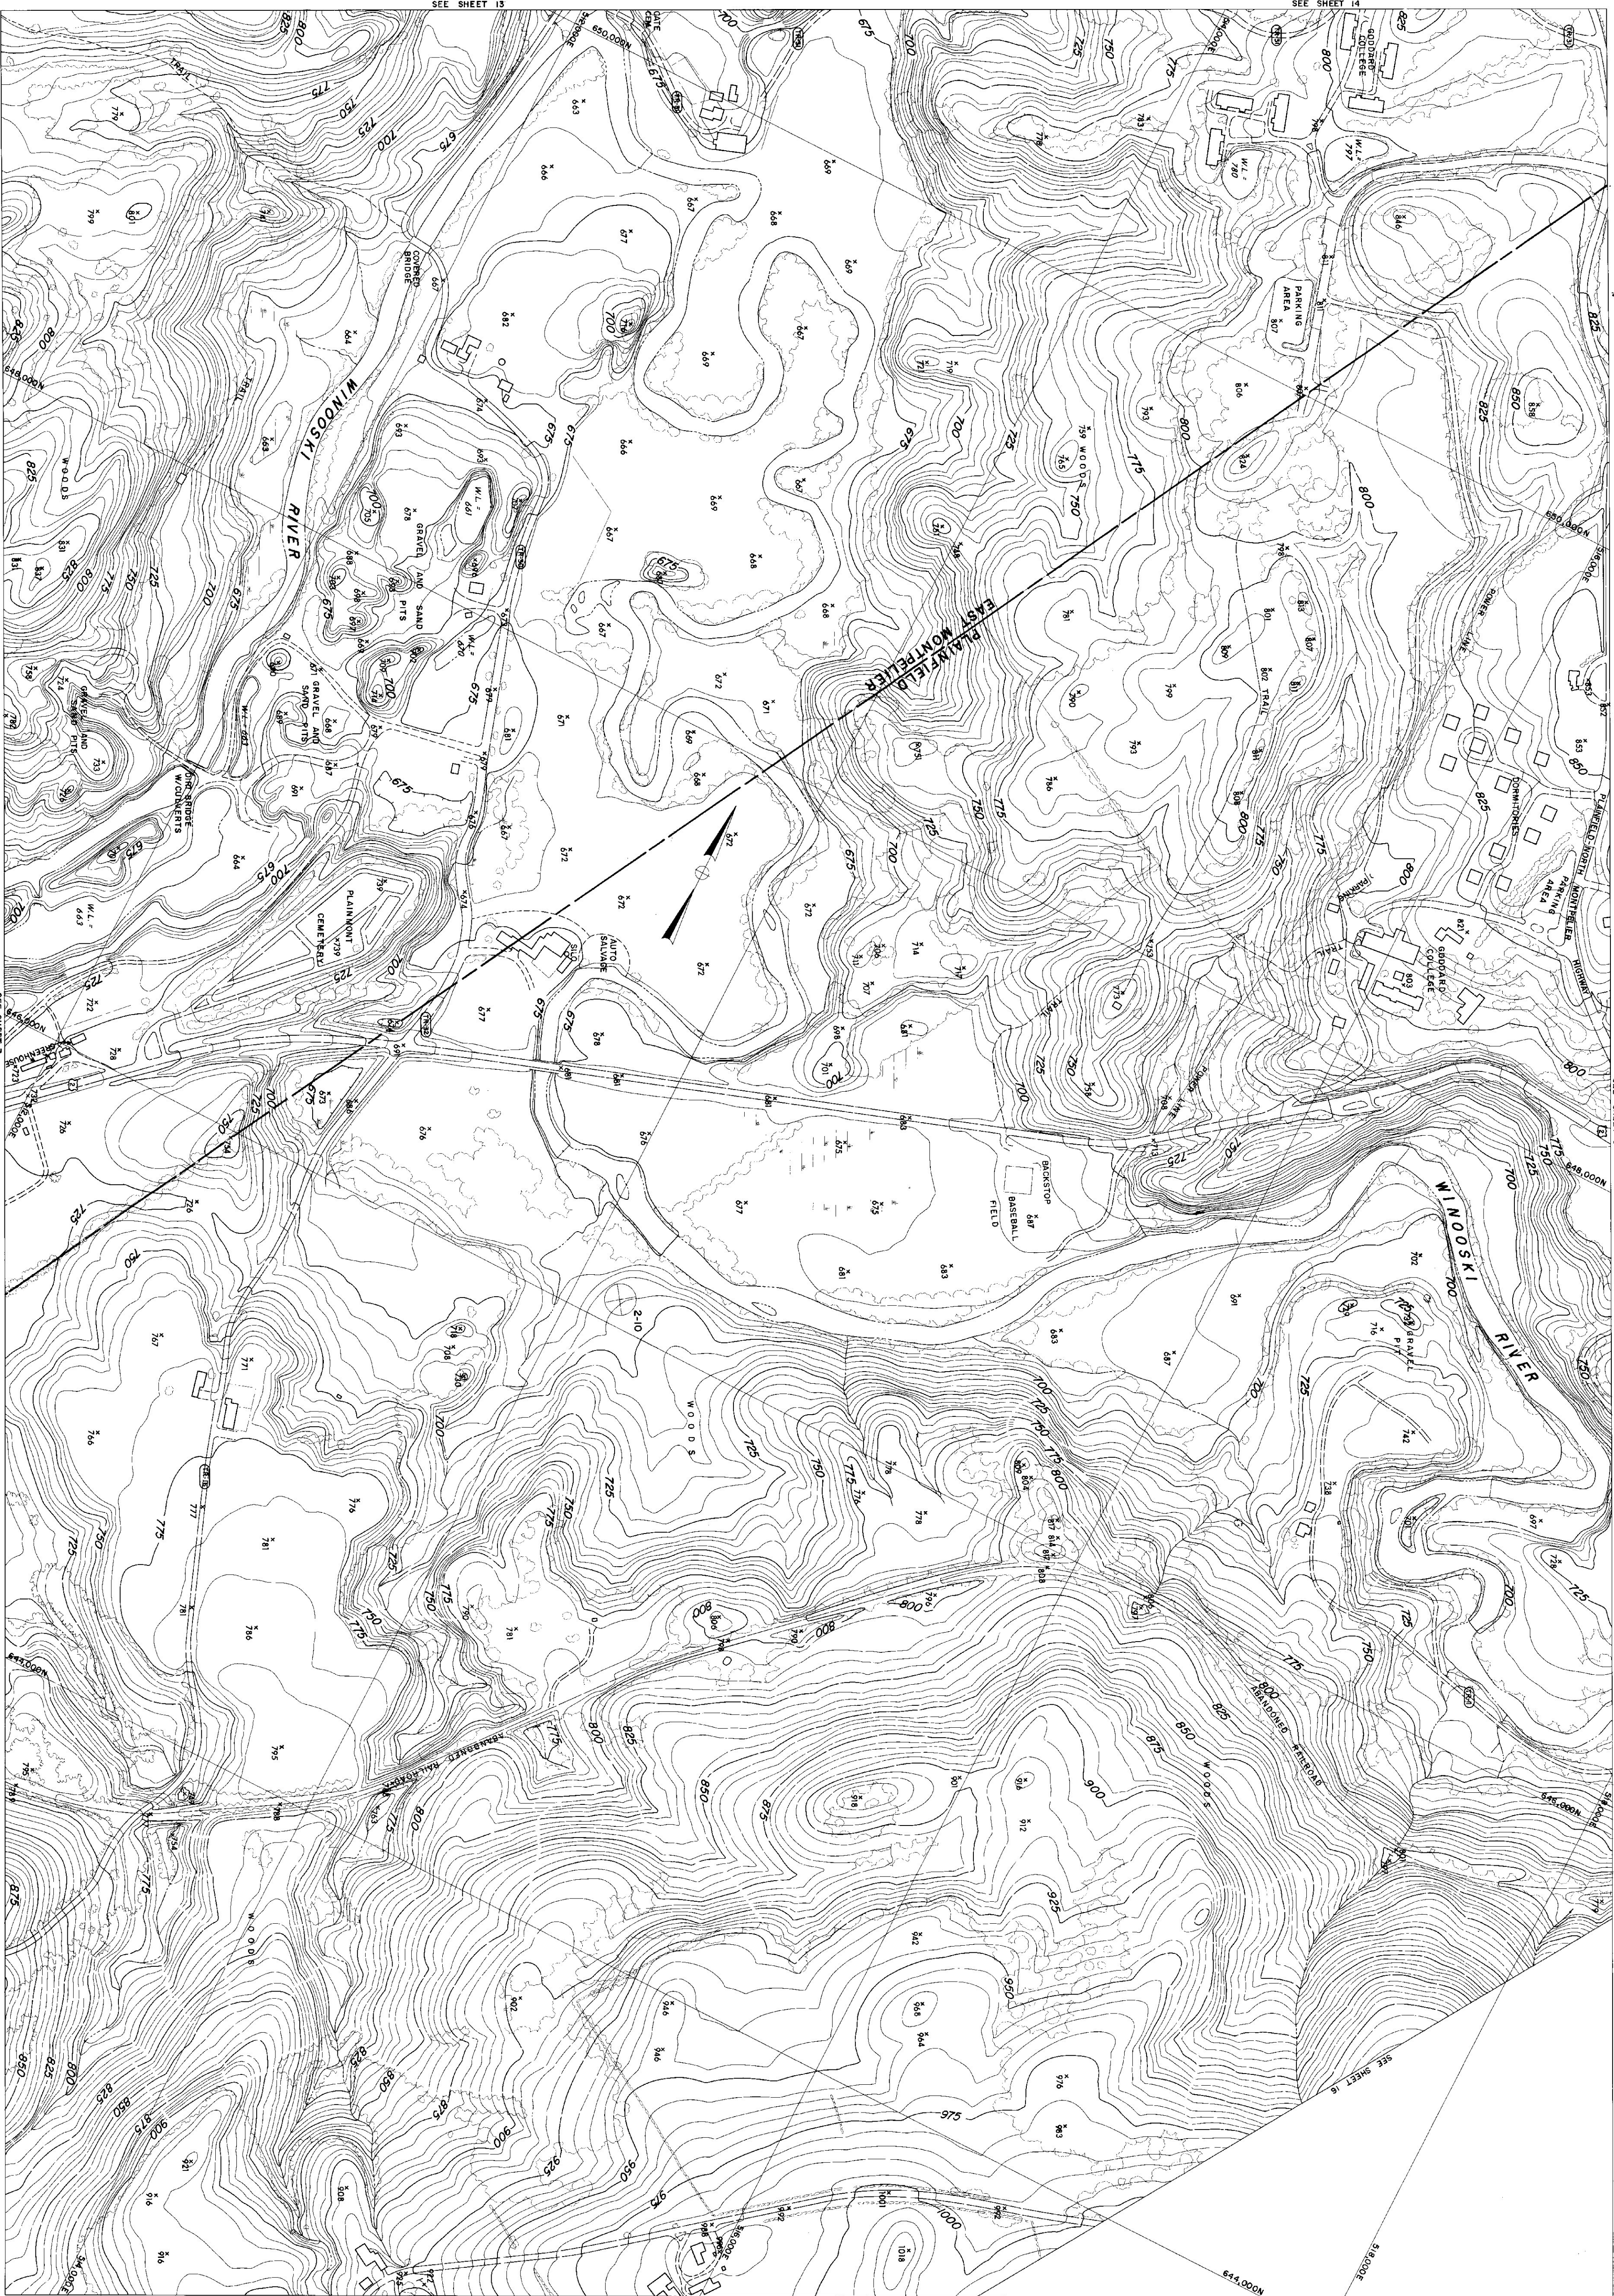

COMPILED BY PHOTOGRAMETRIC METHODS
MOORE SURVEY & MAPPING CORP.
CONTROL BY VT. GEODETIC SURVEY, U.S.C&G.S. & M.S.M. CORP.

200' 0' 200' 400' 800' 1600'
SCALE: 1" = 2,400'
CONTINUOUS INTERVAL 8'
DATE: 1982
2000' GRID BASED ON VERMONT STATE PLANE COORDINATE SYSTEM
TRANSVERSE MERCATOR PROJECTION

THE STATE OF VERMONT
DEPARTMENT OF HIGHWAYS
MONTPELIER-BURLINGAME
PLAIN-WARREN
TOPOGRAPHIC MAP
CONTRACT 2-67 DATE OF PHOTOGRAPHY: 5/13/67 5/29/67
SHEET 8 OF 44 SHEETS

266