


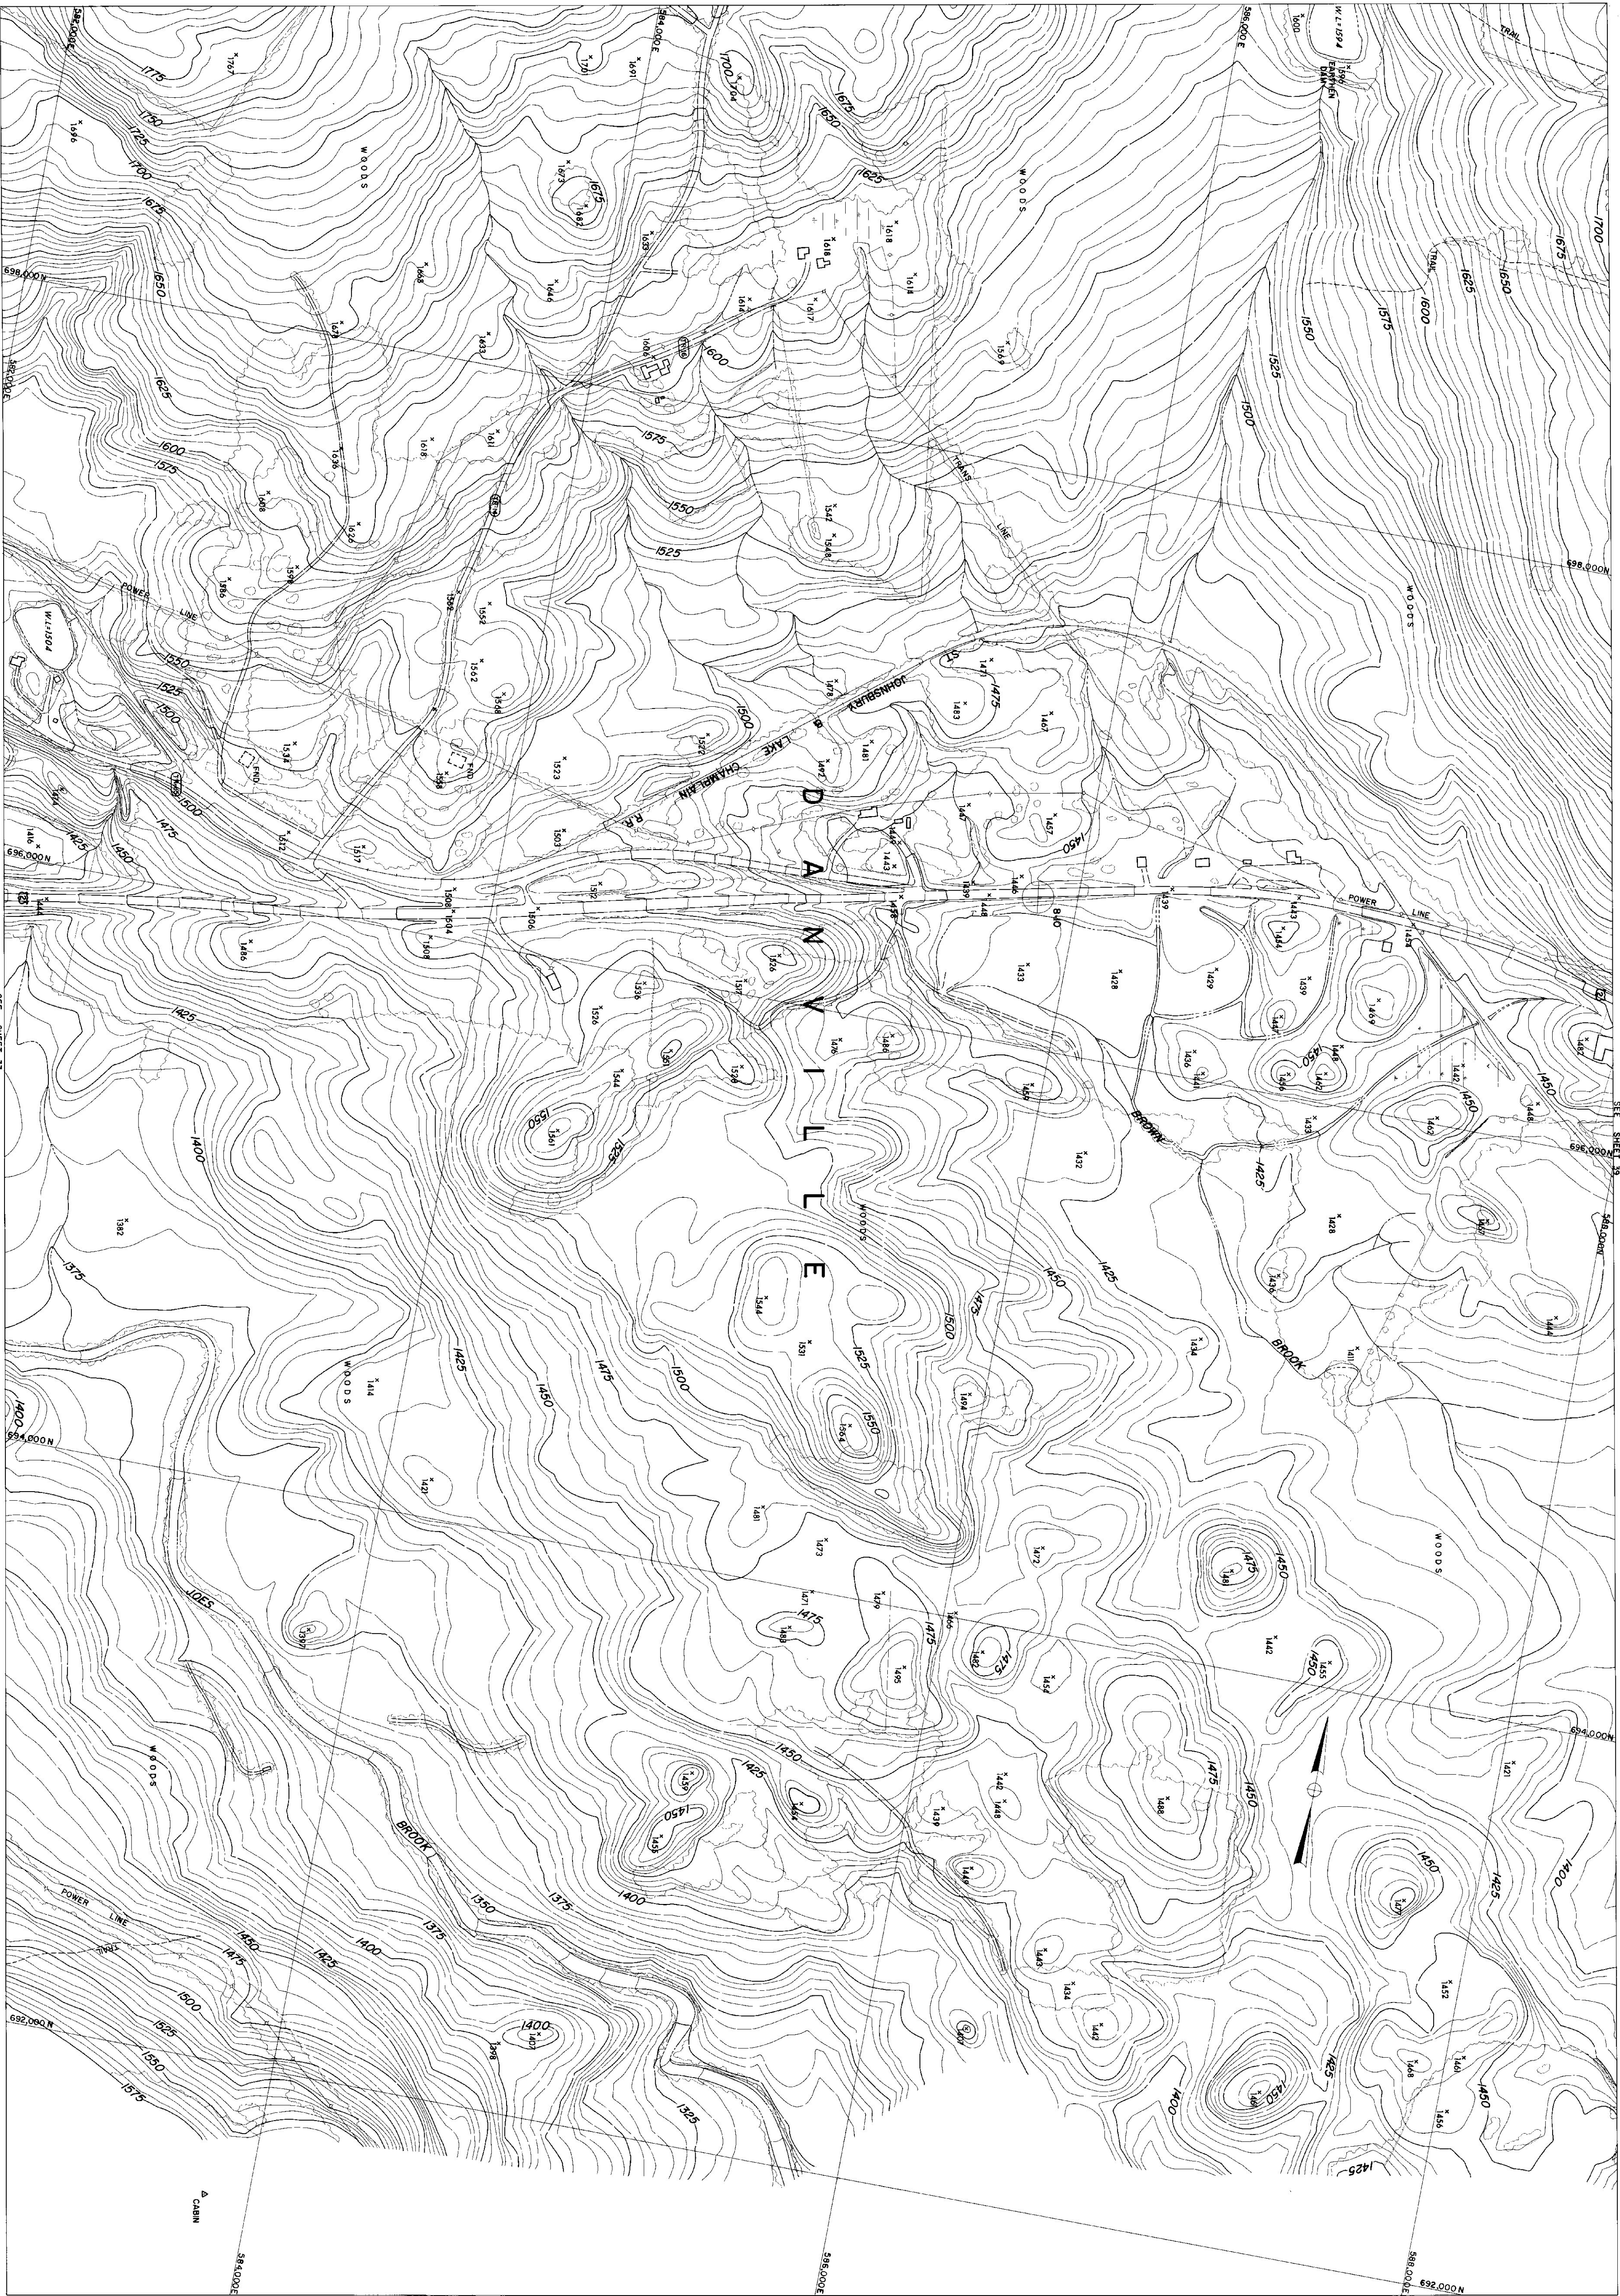

COMPILED BY PHOTOGRAMETRIC METHODS
MOORE SURVEY & MAPPING CORP.
CONTROL BY VT. GEODETIC SURVEY, U.S.C.B.G.S. & M.S.B.M. CORP.

Scale: 1 : 2400
CONTOUR INTERVAL: 5'
DATUM: MEAN SEA LEVEL 1928
2000' GRID BASED ON VERMONT STATE PLANE COORDINATE SYSTEM
TRANSVERSE MERCATOR PROJECTION

THE STATE OF VERMONT
DEPARTMENT OF HIGHWAYS
MONTPELIER-E. MONTPELIER-BERLIN
PLAIN-WARREN-CAROL-DANVILLE
FORBESVILLE-WARREN
CONTRACT 2-67 DATE OF PHOTOGRAPHY: 5/15/67 5/28/67
SHEET 38 OF 44 SHEETS