


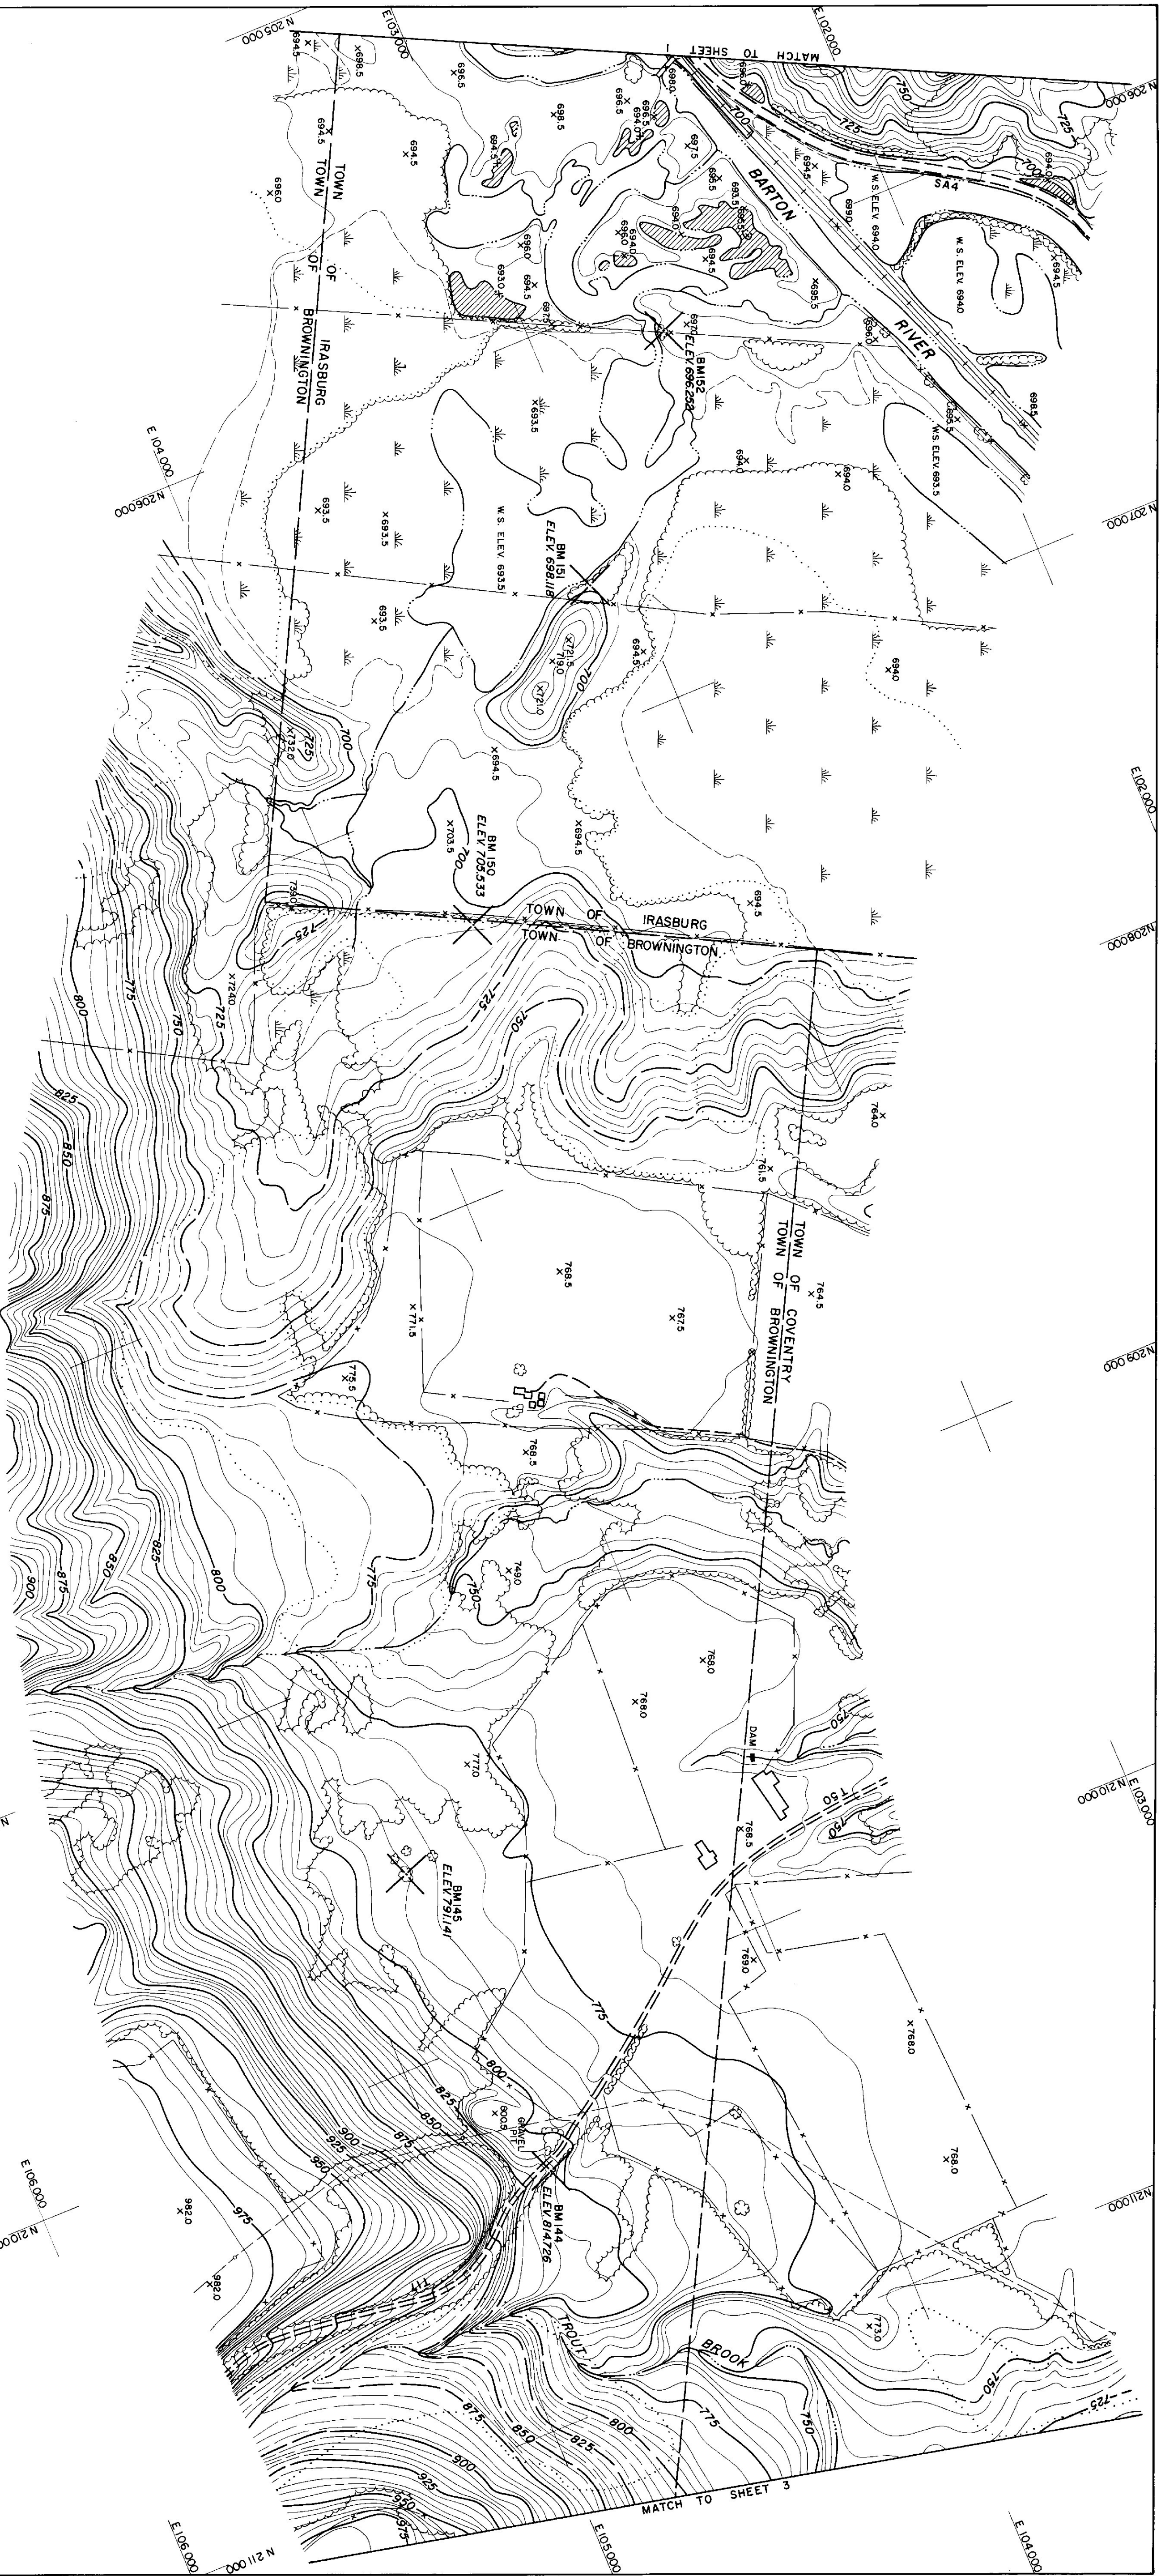

E 105.000
N 207.000

N 208.000

N 209.000

E 106.000
N 210.000

E 106.000
N 211.000

E 105.000

E 104.000


E 103.000
N 210.000

N 209.000

E 102.000
N 208.000

E 102.000

N 206.000

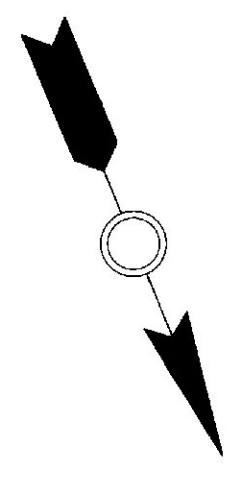

VERMONT

DEPARTMENT OF HIGHWAYS
INTERSTATE ROUTE 91
PROJECT NO. I 91 - 3 (4) PE
IRASBURG-DERBY

PHOTOGRAMMETRY

EDWARDS AND KELCEY, INC.
BOSTON, MASSACHUSETTS
DATE: AUG. 1964 SCALE 1" = 200'
SHEET 2 OF 7

COMPILED BY PHOTOGRAMMETRIC METHODS
LEWIS - DICKERSON ASSOCIATES
CIVIL ENGINEERS SURVEYORS
WATERTOWN, N.Y.