

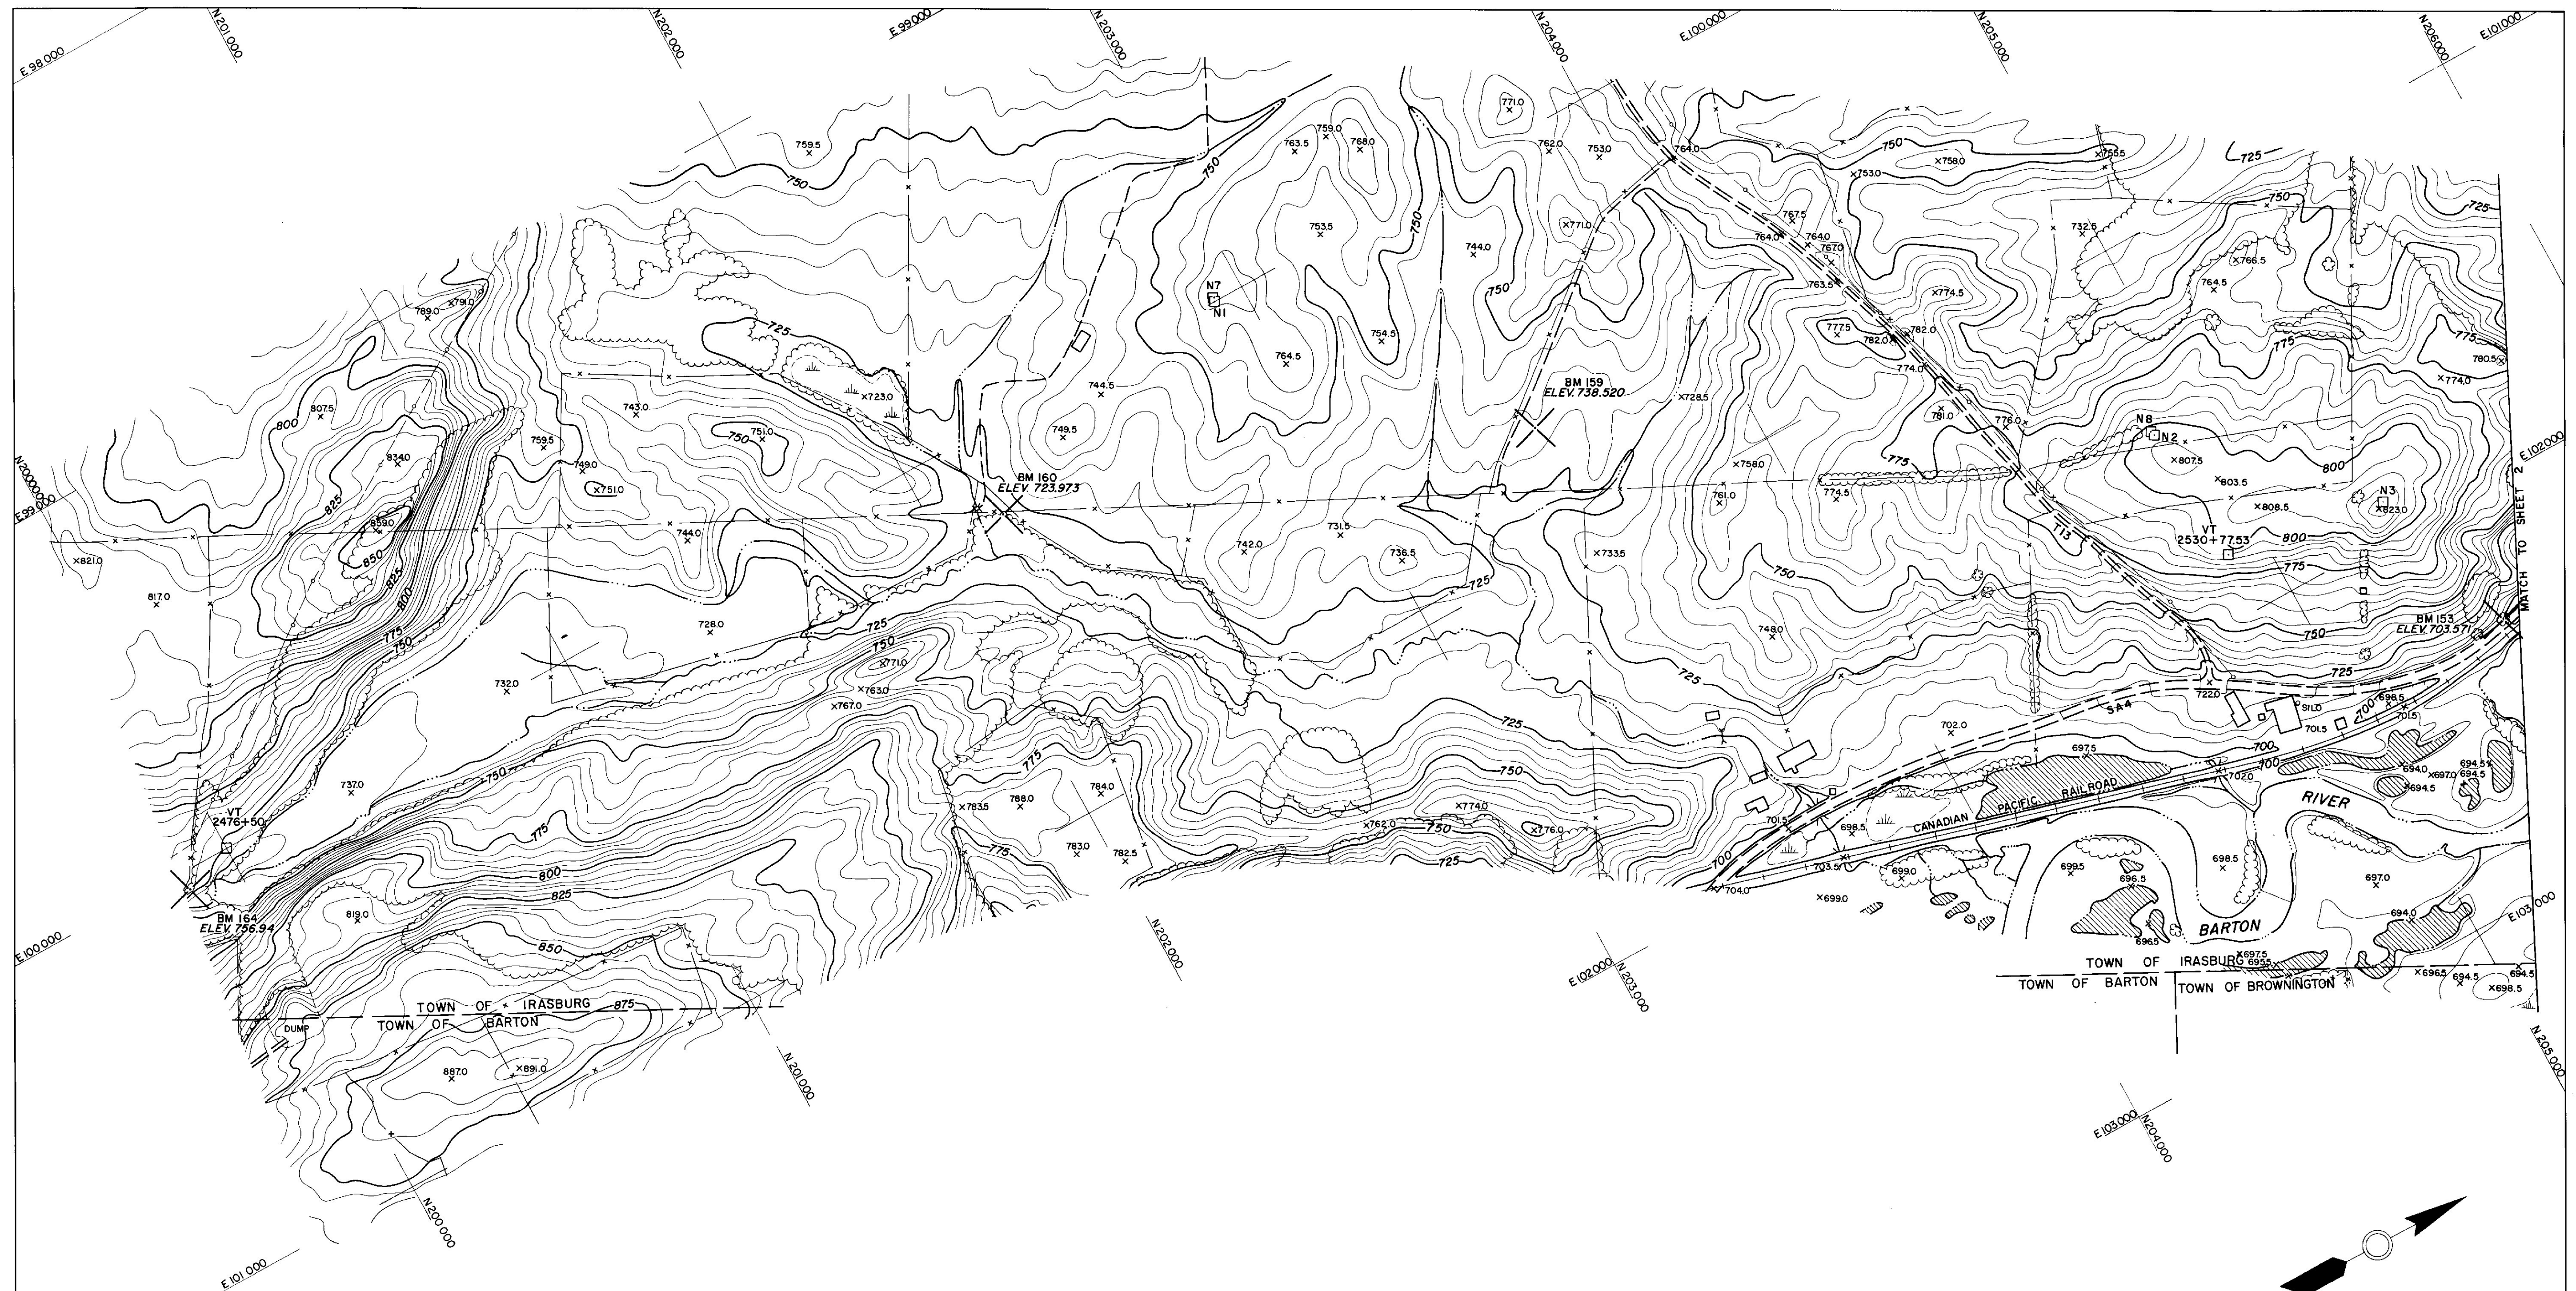


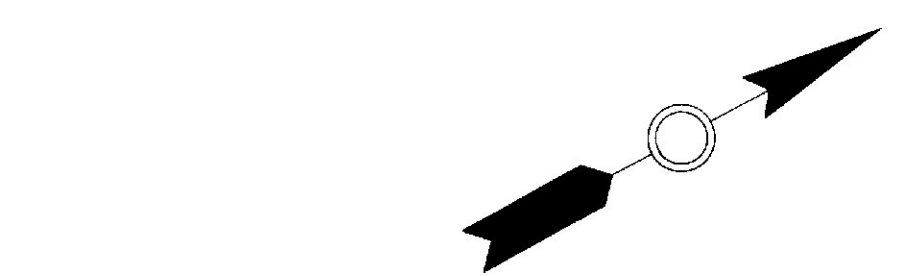

NOTES
 MAP COMPILED BY STEREO PHOTOGRAMMETRIC METHODS
 USING AERIAL PHOTOGRAPHY FLOWN APRIL 30, 1958.
 AREAS WHERE CONTOURS ARE OF DOUBTFUL ACCURACY
 DUE TO GROUND BEING OBSCURED ARE OUTLINED WITH A
 DOTTED LINE AND THE CONTOURS ARE DASHED.
 HARD SURFACE ROADS SHOWN WITH DOUBLE SOLID LINE.
 LOOSE SURFACE ROADS SHOWN WITH DOUBLE DASHED LINE.
 TRAILS SHOWN WITH SINGLE DASHED LINE.
 VERTICAL DATUM - MEAN SEA LEVEL 1929 GENERAL AD-
 JUSTMENT. THE GRID SHOWN IS ARBITRARY WITH ORIGIN
 AT STA. VT. 2476+50.00 WHOSE COORDINATES ARE
 N200 000.00 E 100 000.00. GRID ORIENTATION BASED
 ON ASSIGNING A VALUE OF 000°00'00" TO THE
 AZIMUTH FROM STA. VT. 2476+50.00 TO L-DA STA. N1.

VERMONT	
DEPARTMENT OF HIGHWAYS	
INTERSTATE ROUTE 91	
PROJECT NO. I91-3 (4) PE	
IRASBURG-DERBY	
PHOTOGRAMMETRY	
EDWARDS AND KELCEY, INC.	
BOSTON, MASSACHUSETTS	
DATE: AUG. 1964	SCALE 1" = 200'
	SHEET 1 OF 7

COMPILED BY PHOTOGRAMMETRIC METHODS
 LEWIS-DICKERSON ASSOCIATES
 CIVIL ENGINEERS SURVEYORS
 WATERTOWN, N.Y. MASSENA, N.Y.


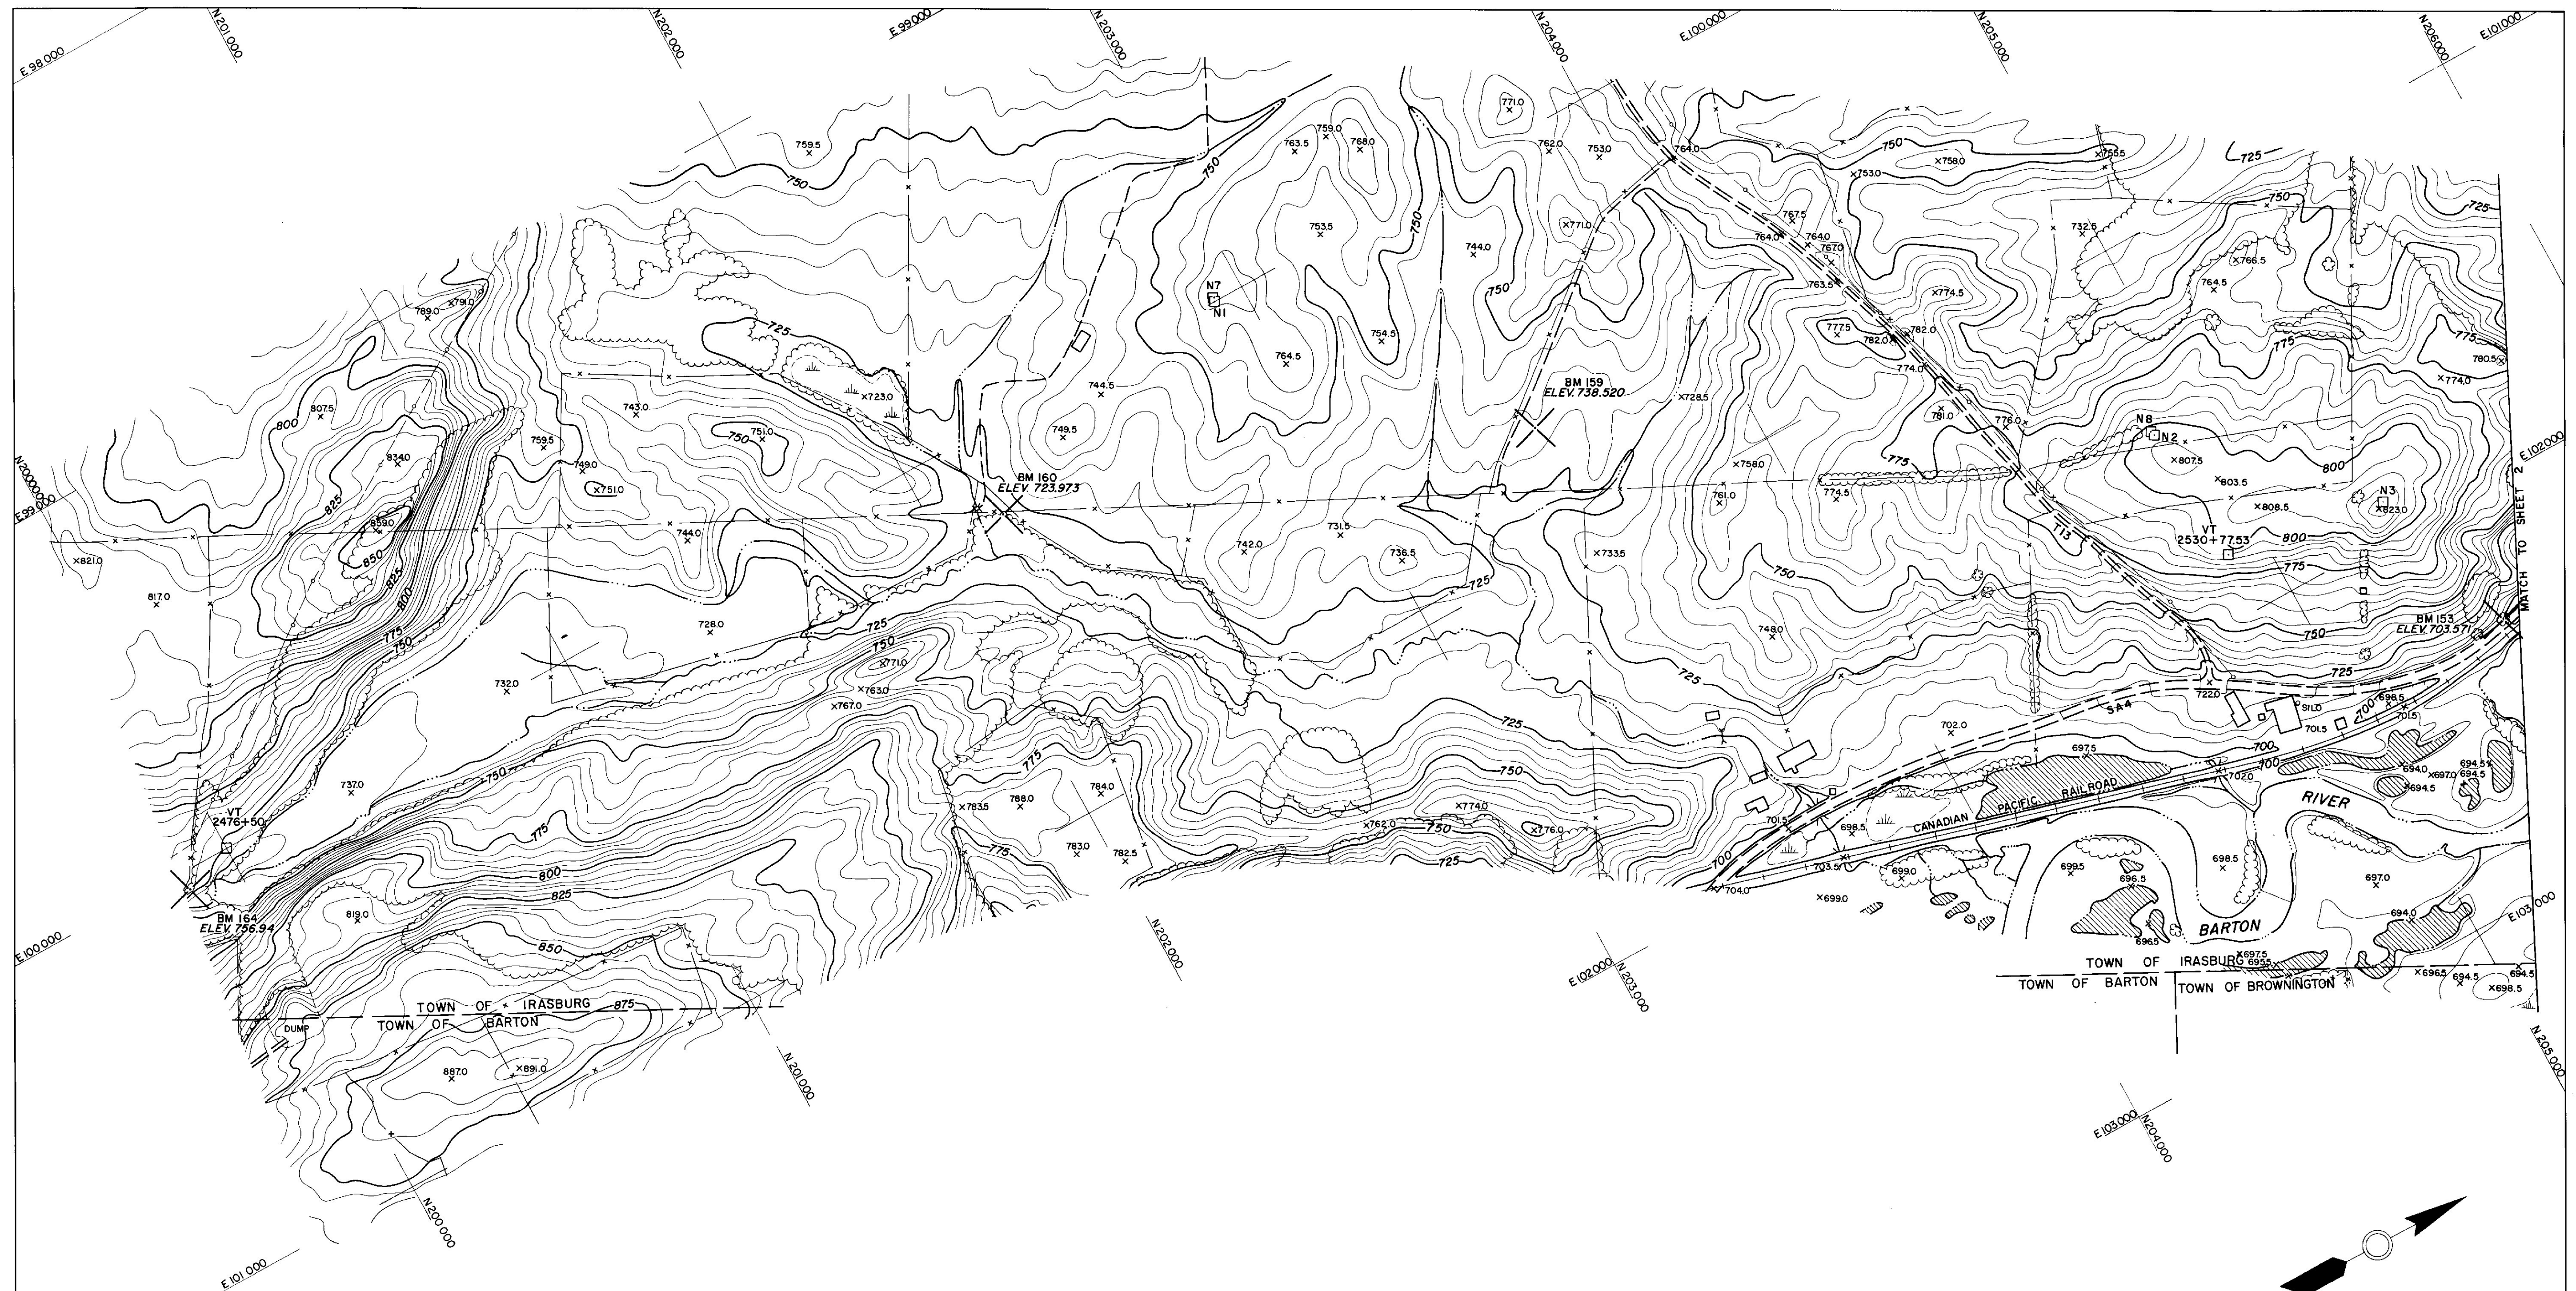


COMPILED BY PHOTOGRAMMETRIC METHODS
LEWIS-DICKERSON ASSOCIATES
CIVIL ENGINEERS SURVEYORS
WATERTOWN, N.Y. MASSENA, N.Y.

NOTES
MAP COMPILED BY STEREO PHOTOGRAMMETRIC METHODS
USING AERIAL PHOTOGRAPHY FLOWN APRIL 30, 1958.
AREAS WHERE CONTOURS ARE OF DOUBTFUL ACCURACY
DUE TO GROUND BEING OBSCURED ARE OUTLINED WITH A
DOTTED LINE AND THE CONTOURS ARE DASHED.
HARD SURFACE ROADS SHOWN WITH DOUBLE SOLID LINE.
LOOSE SURFACE ROADS SHOWN WITH DOUBLE DASHED LINE.
TRAILS SHOWN WITH SINGLE DASHED LINE.
VERTICAL DATUM - MEAN SEA LEVEL 1929 GENERAL AD-
JUSTMENT. THE GRID SHOWN IS ARBITRARY WITH ORIGIN
AT STA. VT. 2476+50.00 WHOSE COORDINATES ARE
N200000.00 E100000.00. GRID ORIENTATION BASED
ON ASSIGNING A VALUE OF 000°00'00" TO THE
AZIMUTH FROM STA. VT. 2476+50.00 TO L-DA STA. N1.

VERMONT	
DEPARTMENT OF HIGHWAYS	
INTERSTATE ROUTE 91	
PROJECT NO. I91-3 (4) PE	
IRASBURG-DERBY	
PHOTOGRAMMETRY	
EDWARDS AND KELCEY, INC.	
BOSTON, MASSACHUSETTS	
DATE: AUG. 1964	SCALE 1" = 200'
	SHEET 1 OF 7

267

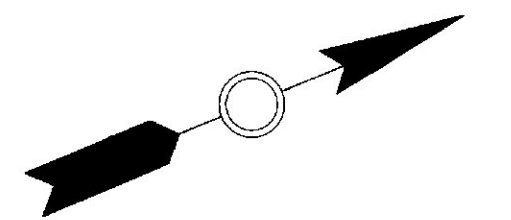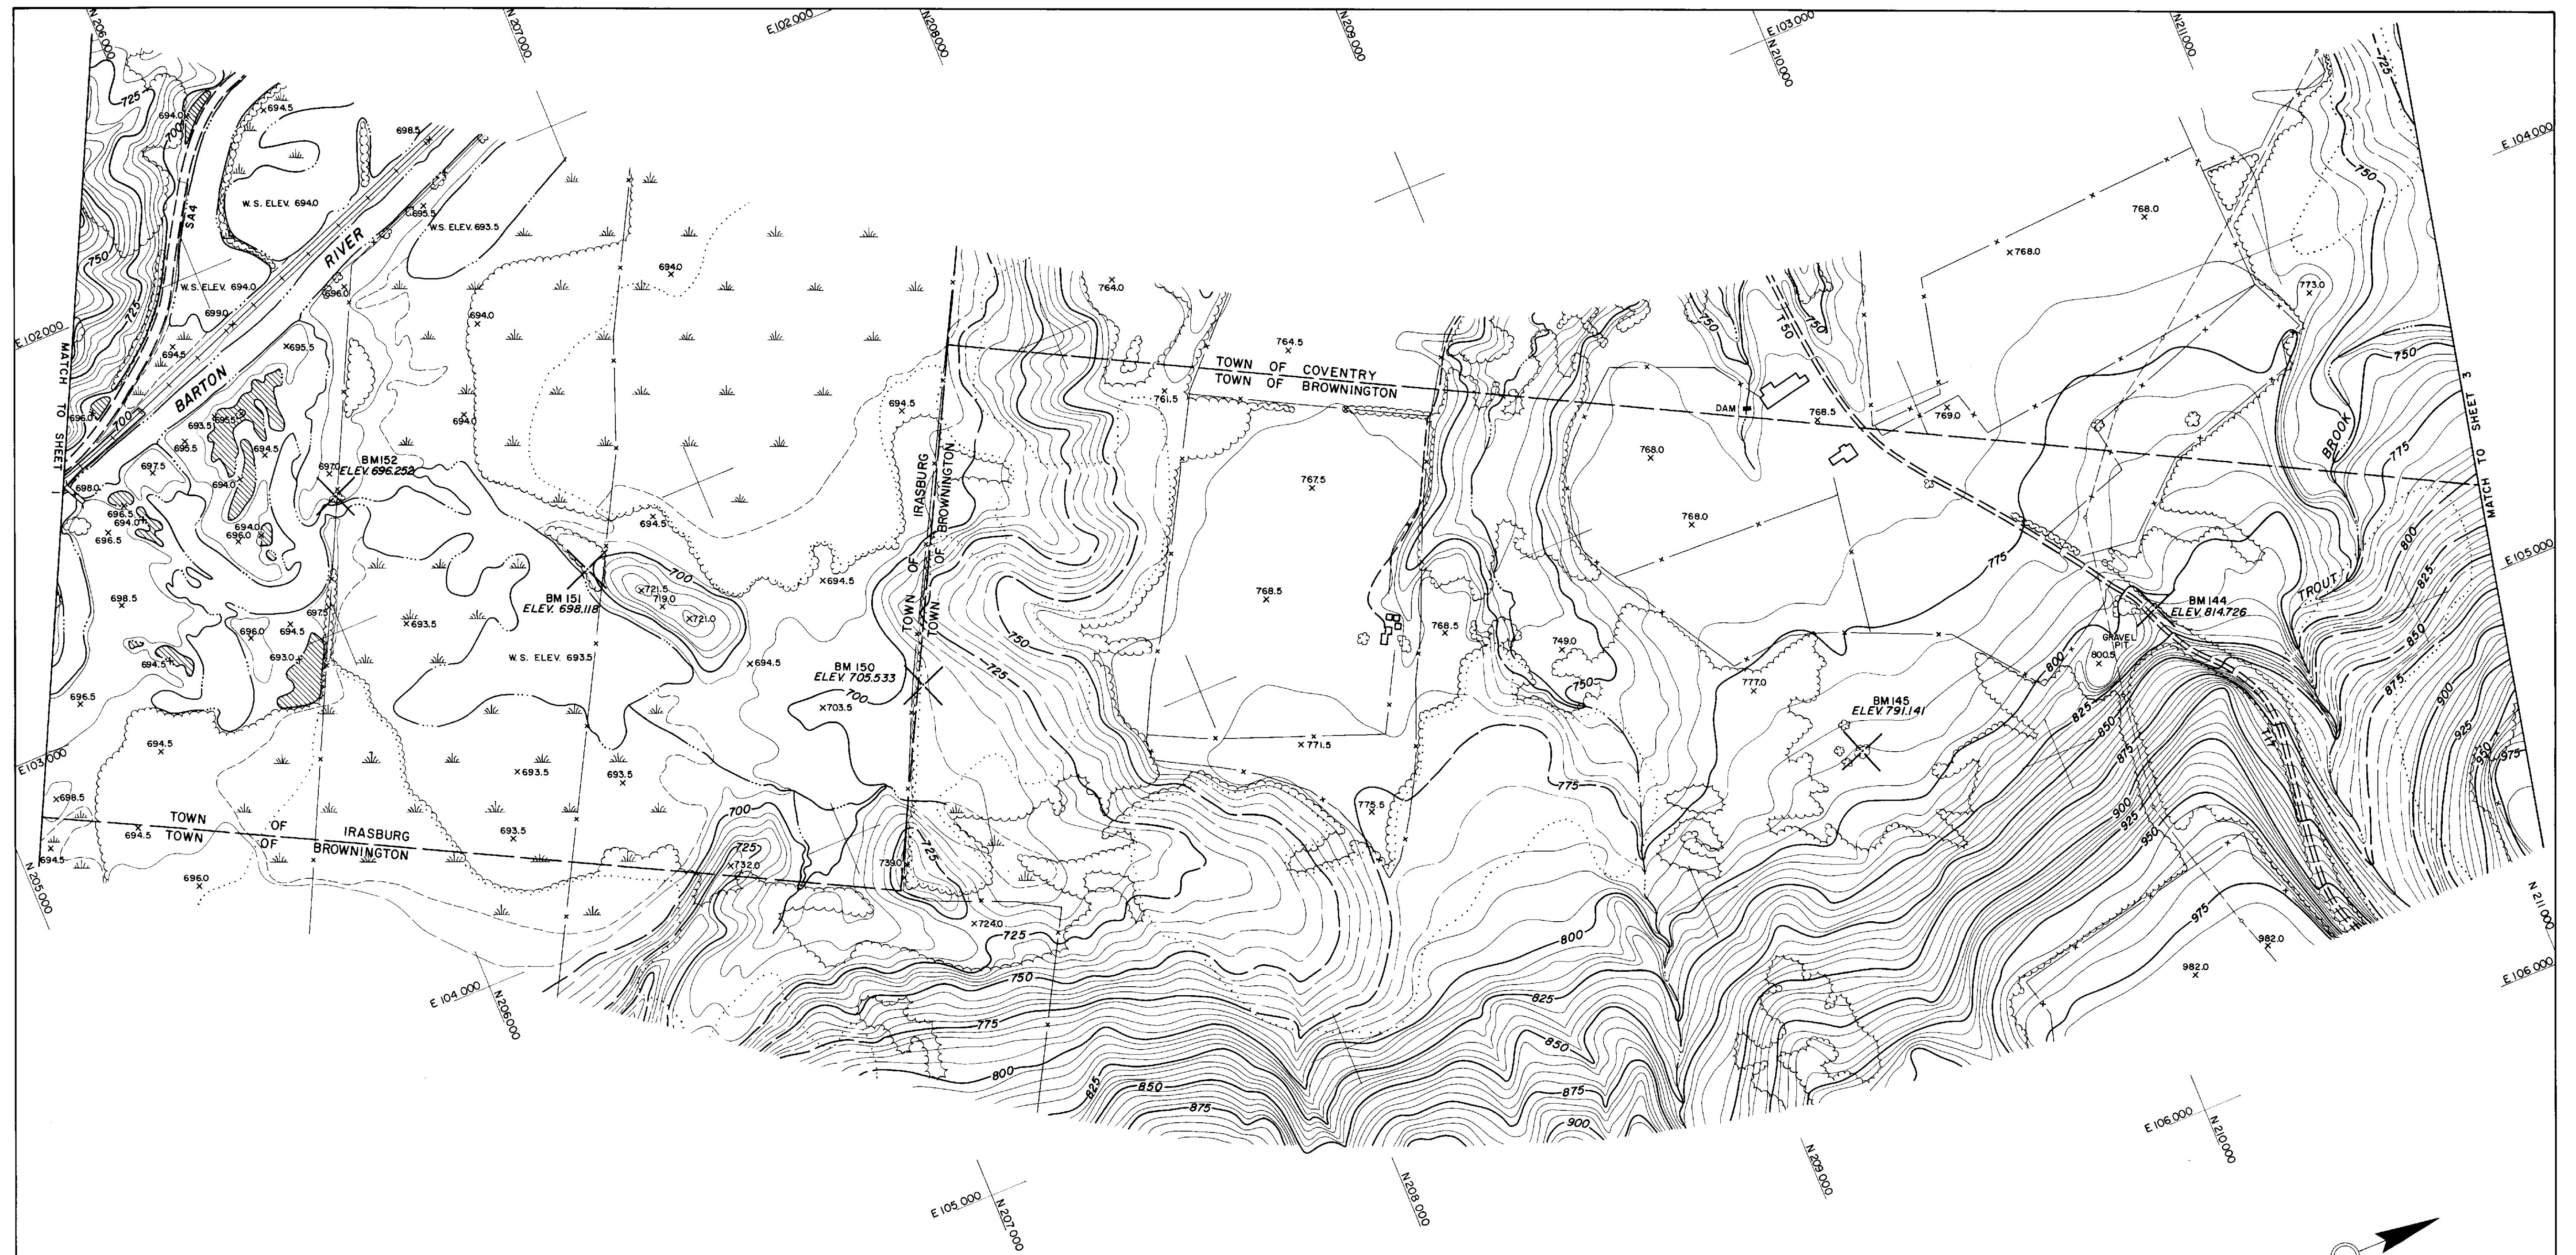


VERMONT
DEPARTMENT OF HIGHWAYS
INTERSTATE ROUTE 91
PROJECT NO. I 91-3 (4) PE
IRASBURG-DERBY

PHOTOGRAMMETRY

EDWARDS AND KELCEY, INC.
BOSTON, MASSACHUSETTS
DATE: AUG. 1964 SCALE 1" = 200'
SHEET 2 OF 7

COMPILED BY PHOTOGRAMMETRIC METHODS
LEWIS-DICKERSON ASSOCIATES
CIVIL ENGINEERS SURVEYORS
WATERTOWN, N.Y. MASSENA, N.Y.

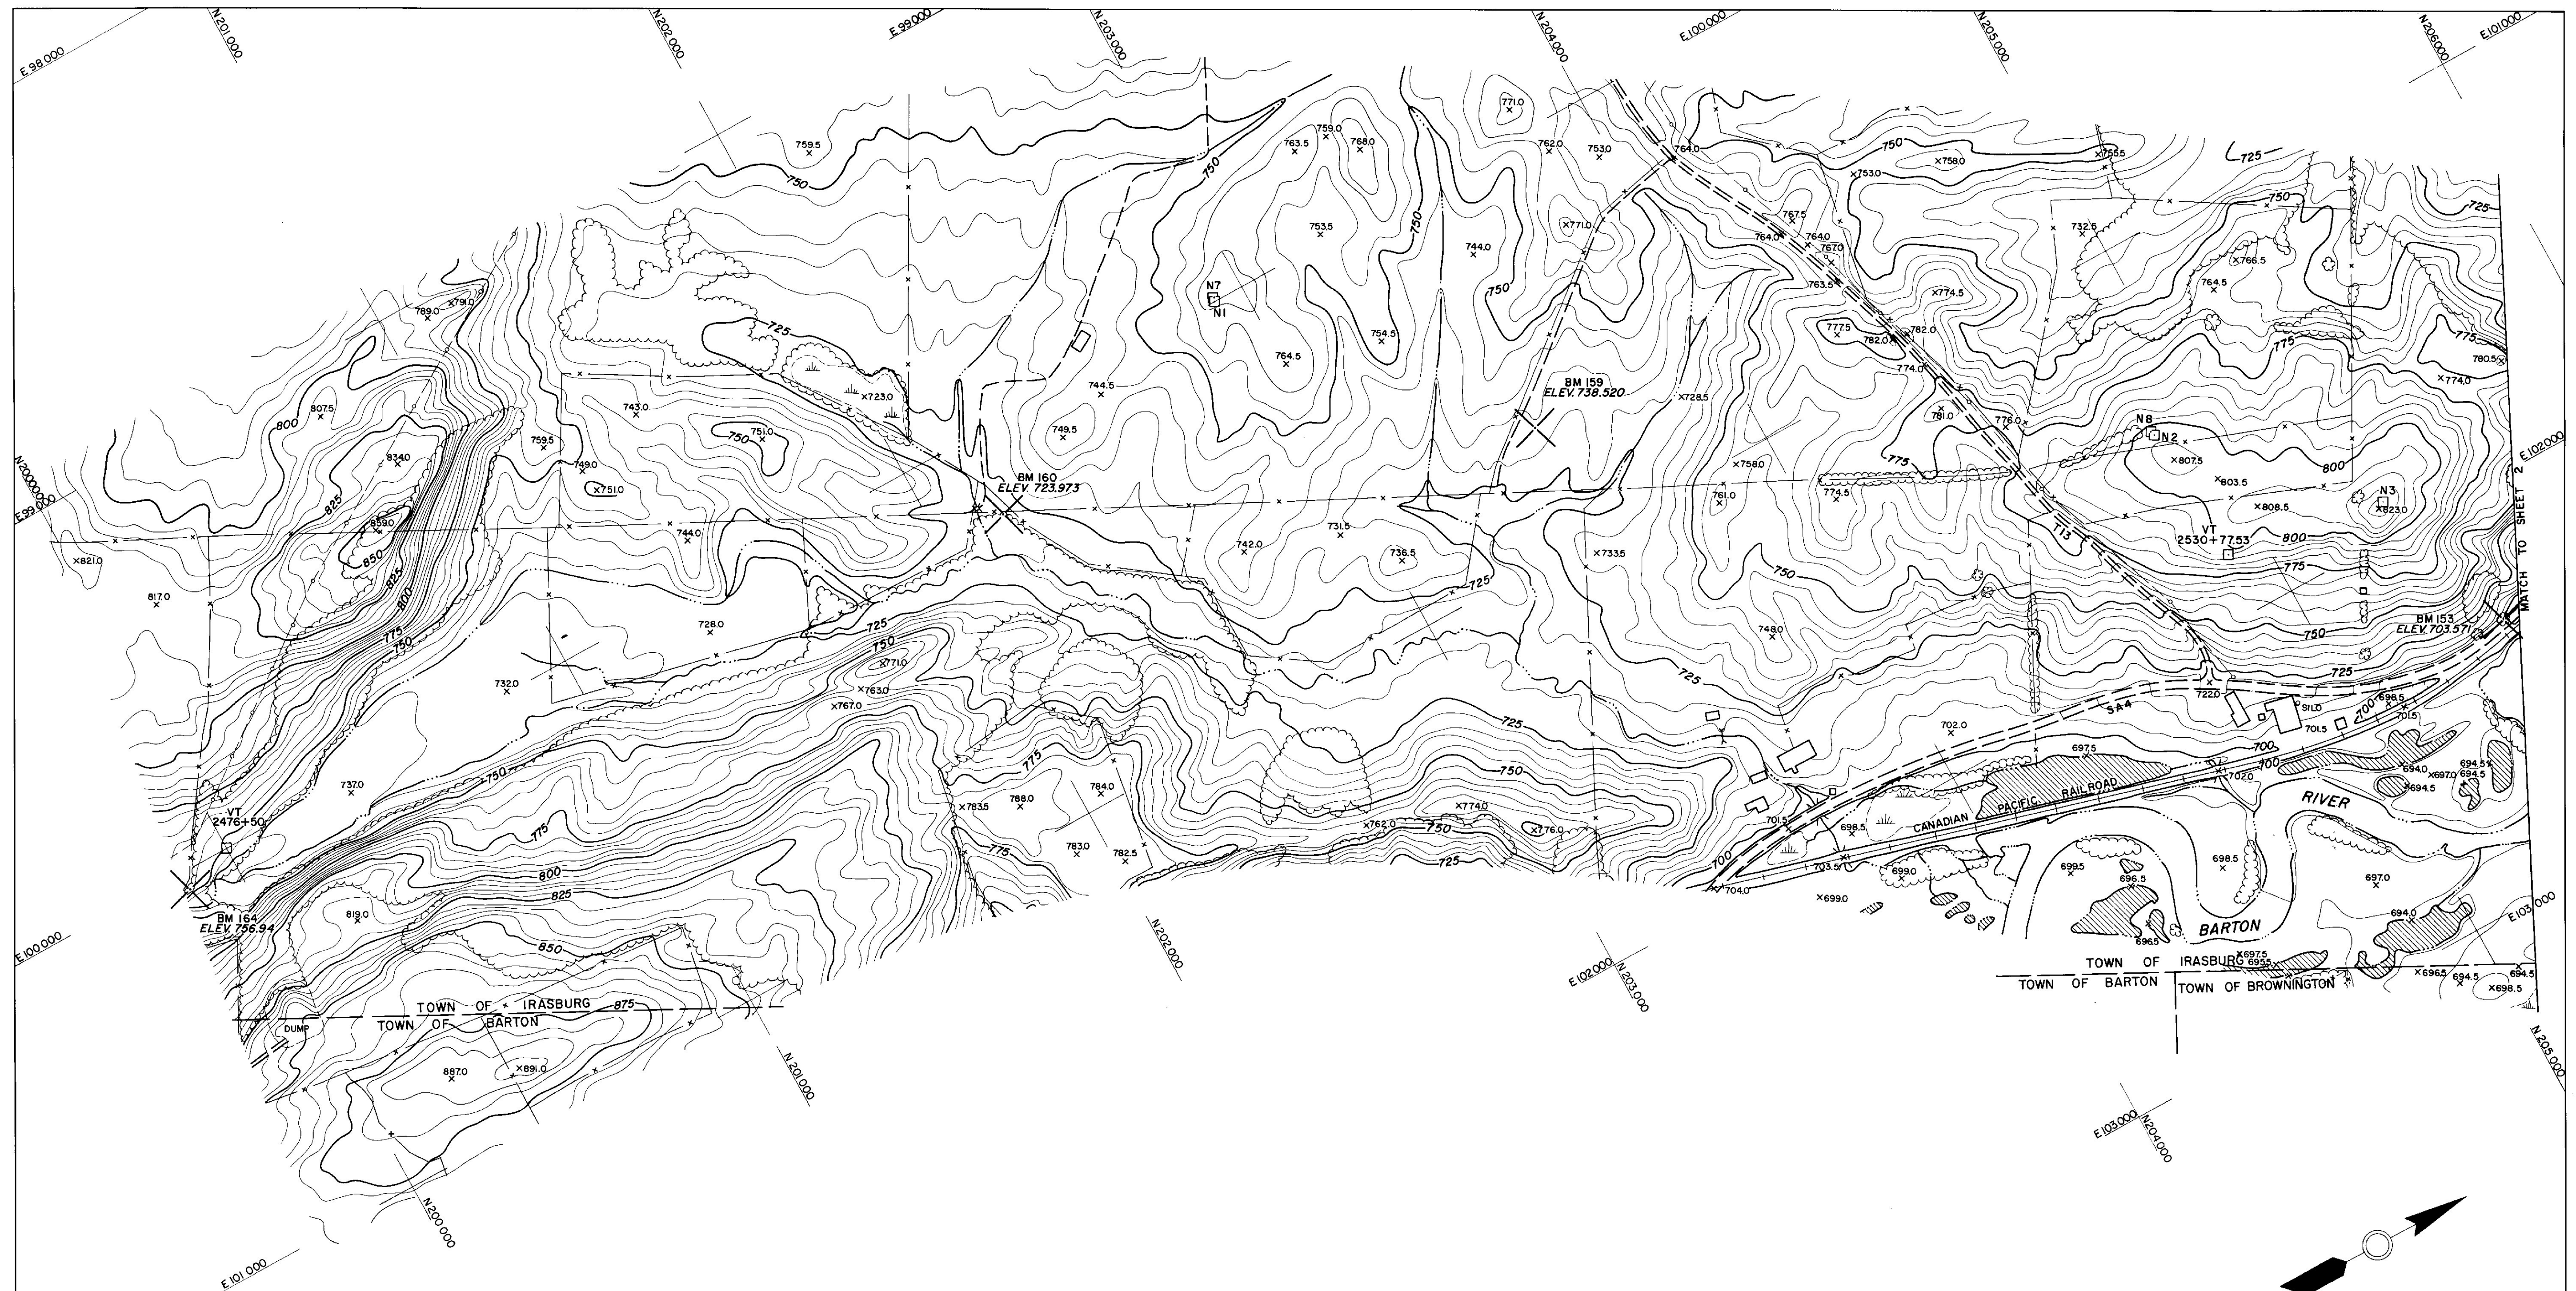



NOTES
 MAP COMPILED BY STEREO PHOTOGRAMMETRIC METHODS
 USING AERIAL PHOTOGRAPHY FLOWN APRIL 30, 1958.
 AREAS WHERE CONTOURS ARE OF DOUBTFUL ACCURACY
 DUE TO GROUND BEING OBSCURED ARE OUTLINED WITH A
 DOTTED LINE AND THE CONTOURS ARE DASHED.
 HARD SURFACE ROADS SHOWN WITH DOUBLE SOLID LINE.
 LOOSE SURFACE ROADS SHOWN WITH DOUBLE DASHED LINE.
 TRAILS SHOWN WITH SINGLE DASHED LINE.
 VERTICAL DATUM - MEAN SEA LEVEL 1929 GENERAL AD-
 JUSTMENT. THE GRID SHOWN IS ARBITRARY WITH ORIGIN
 AT STA. VT. 2476+50.00 WHOSE COORDINATES ARE
 N200 000.00 E 100 000.00. GRID ORIENTATION BASED
 ON ASSIGNING A VALUE OF 000°00'00" TO THE
 AZIMUTH FROM STA. VT. 2476+50.00 TO L-DA STA. N1.

VERMONT
 DEPARTMENT OF HIGHWAYS
INTERSTATE ROUTE 91
 PROJECT NO. I91-3 (4) PE
 IRASBURG-DERBY

PHOTOGRAMMETRY

EDWARDS AND KELCEY, INC.
 BOSTON, MASSACHUSETTS
 DATE: AUG. 1964 SCALE 1" = 200'
 SHEET 1 OF 7

COMPILED BY PHOTOGRAMMETRIC METHODS
 LEWIS-DICKERSON ASSOCIATES
 CIVIL ENGINEERS SURVEYORS
 WATERTOWN, N.Y. MASSENA, N.Y.

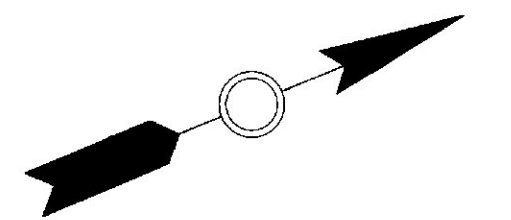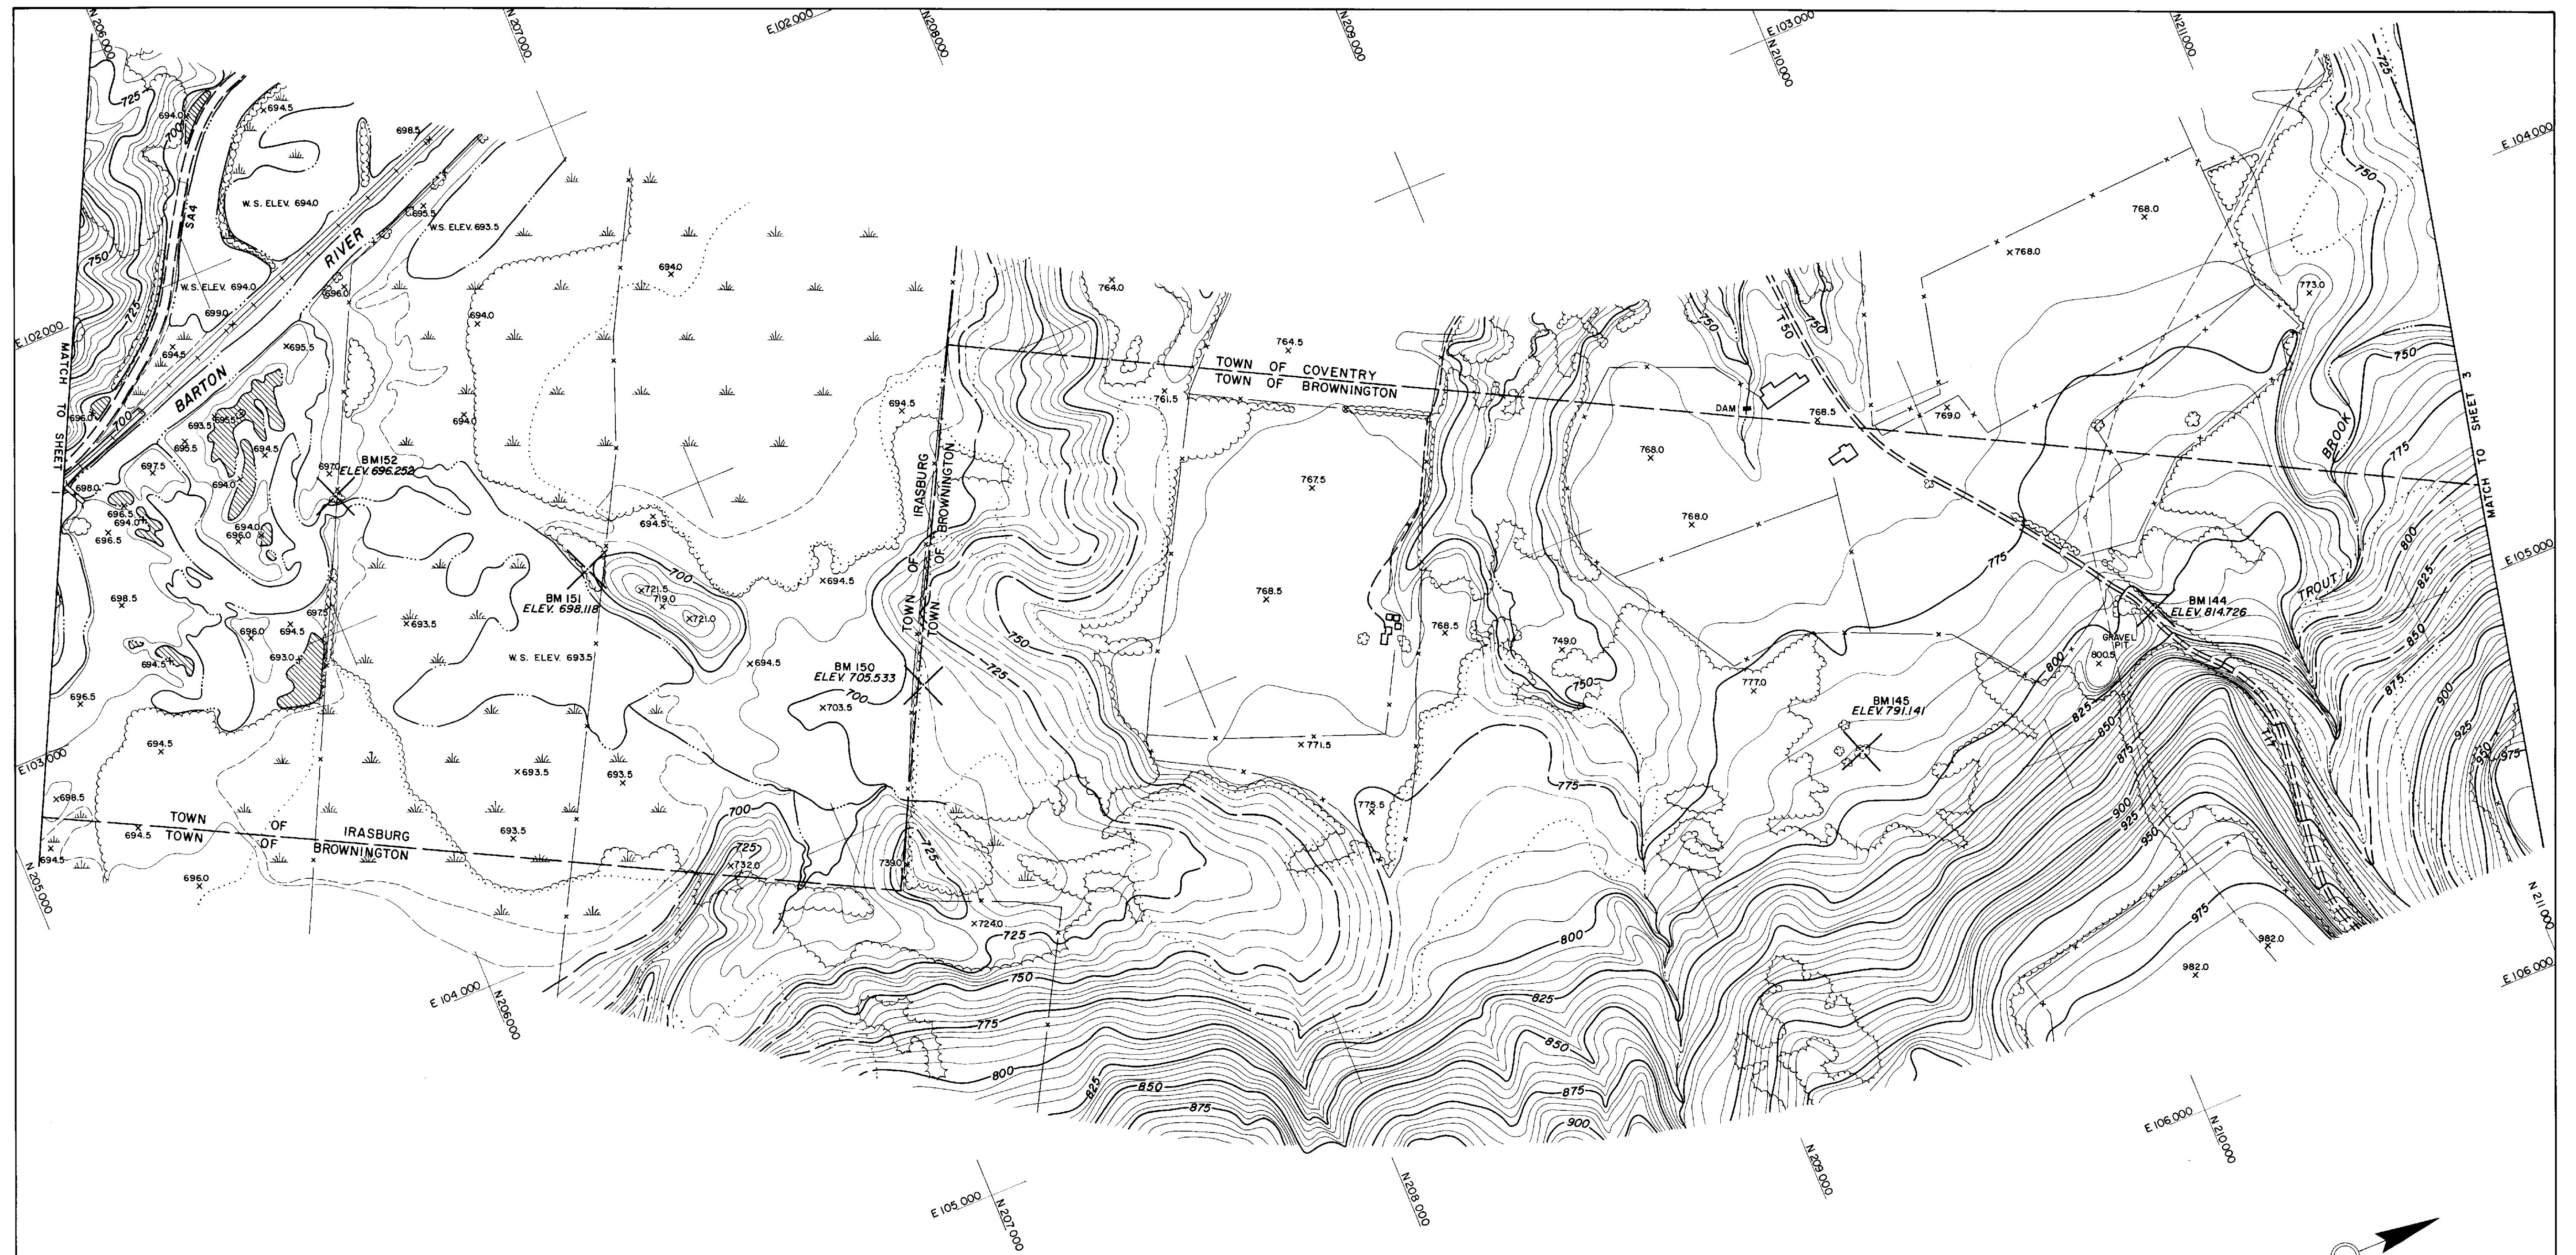


VERMONT
DEPARTMENT OF HIGHWAYS
INTERSTATE ROUTE 91
PROJECT NO. I 91-3 (4) PE
IRASBURG-DERBY

PHOTOGRAMMETRY


EDWARDS AND KELCEY, INC.
BOSTON, MASSACHUSETTS
DATE: AUG. 1964 SCALE 1" = 200'
SHEET 2 OF 7

COMPILED BY PHOTOGRAMMETRIC METHODS
LEWIS-DICKERSON ASSOCIATES
CIVIL ENGINEERS SURVEYORS
WATERTOWN, N.Y. MASSENA, N.Y.

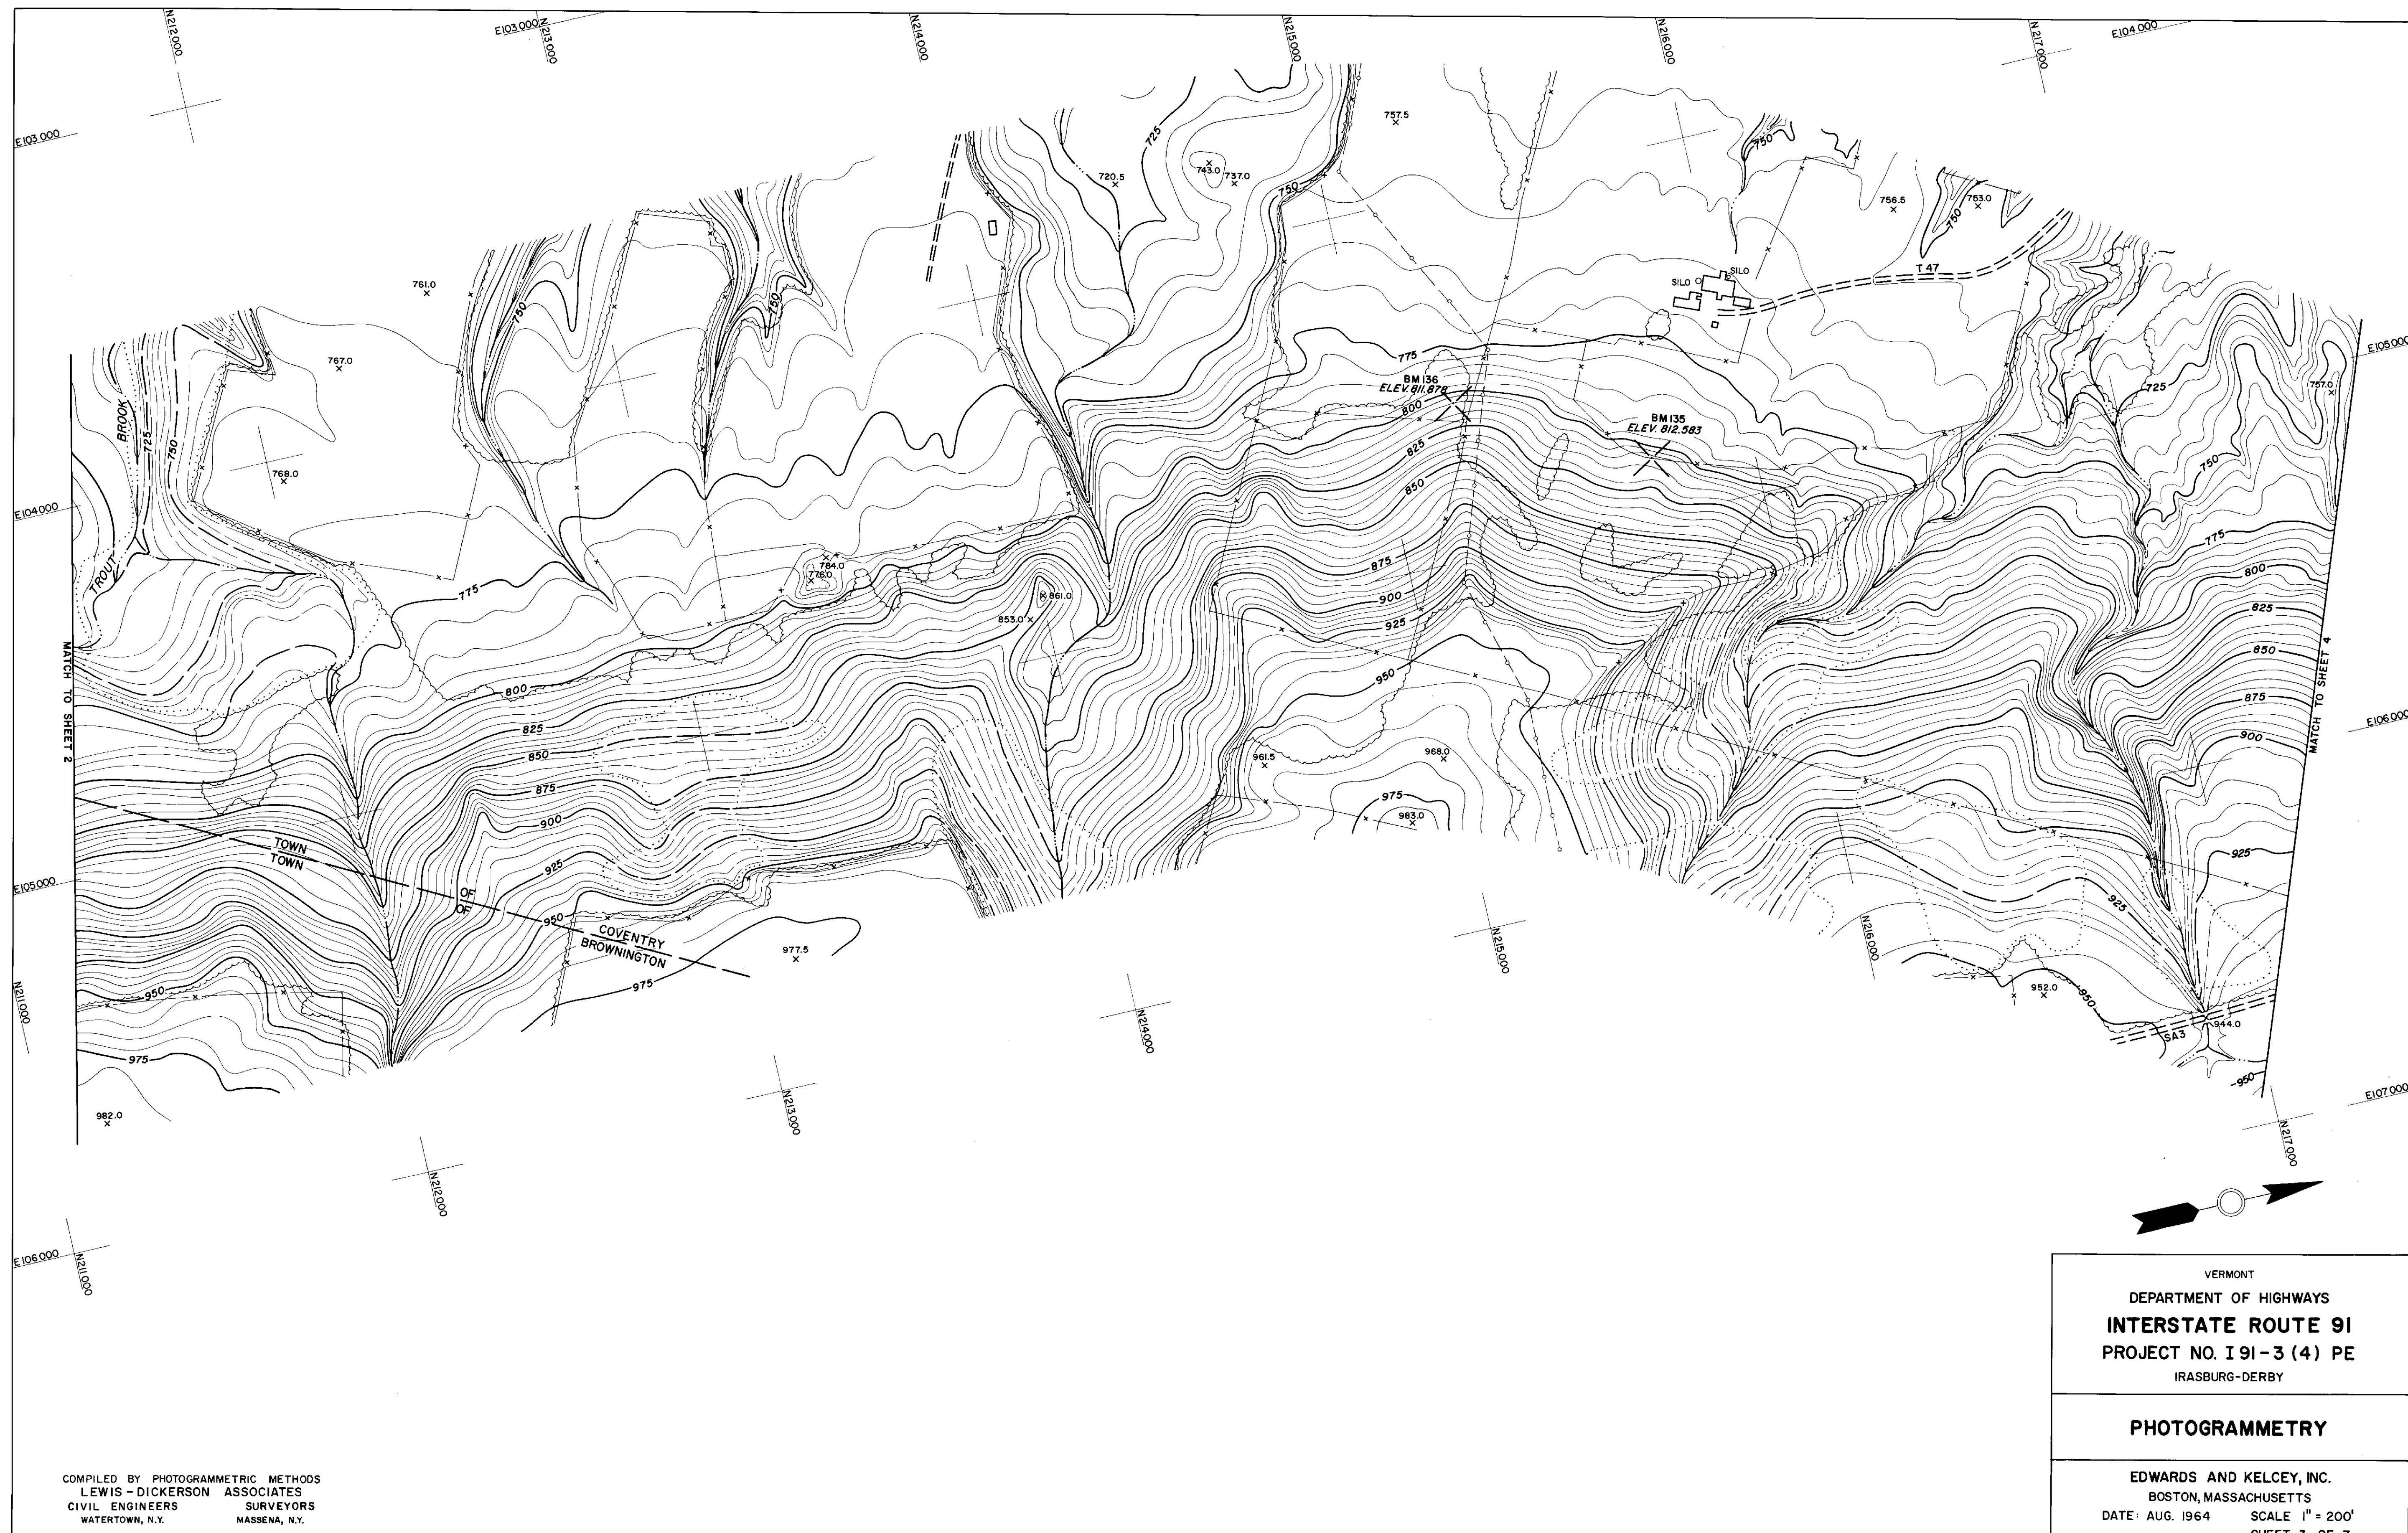

COMPILED BY PHOTOGRAMMETRIC METHODS
LEWIS-DICKERSON ASSOCIATES
CIVIL ENGINEERS SURVEYORS
WATERTOWN, N.Y. MASSENA, N.Y.

VERMONT DEPARTMENT OF HIGHWAYS INTERSTATE ROUTE 91 PROJECT NO. 191-3 (4) PE IRASBURG-DERBY
PHOTOGRAMMETRY
EDWARDS AND KELCEY, INC. BOSTON, MASSACHUSETTS DATE: AUG. 1964 SCALE: 1" = 200' SHEET 3 OF 7

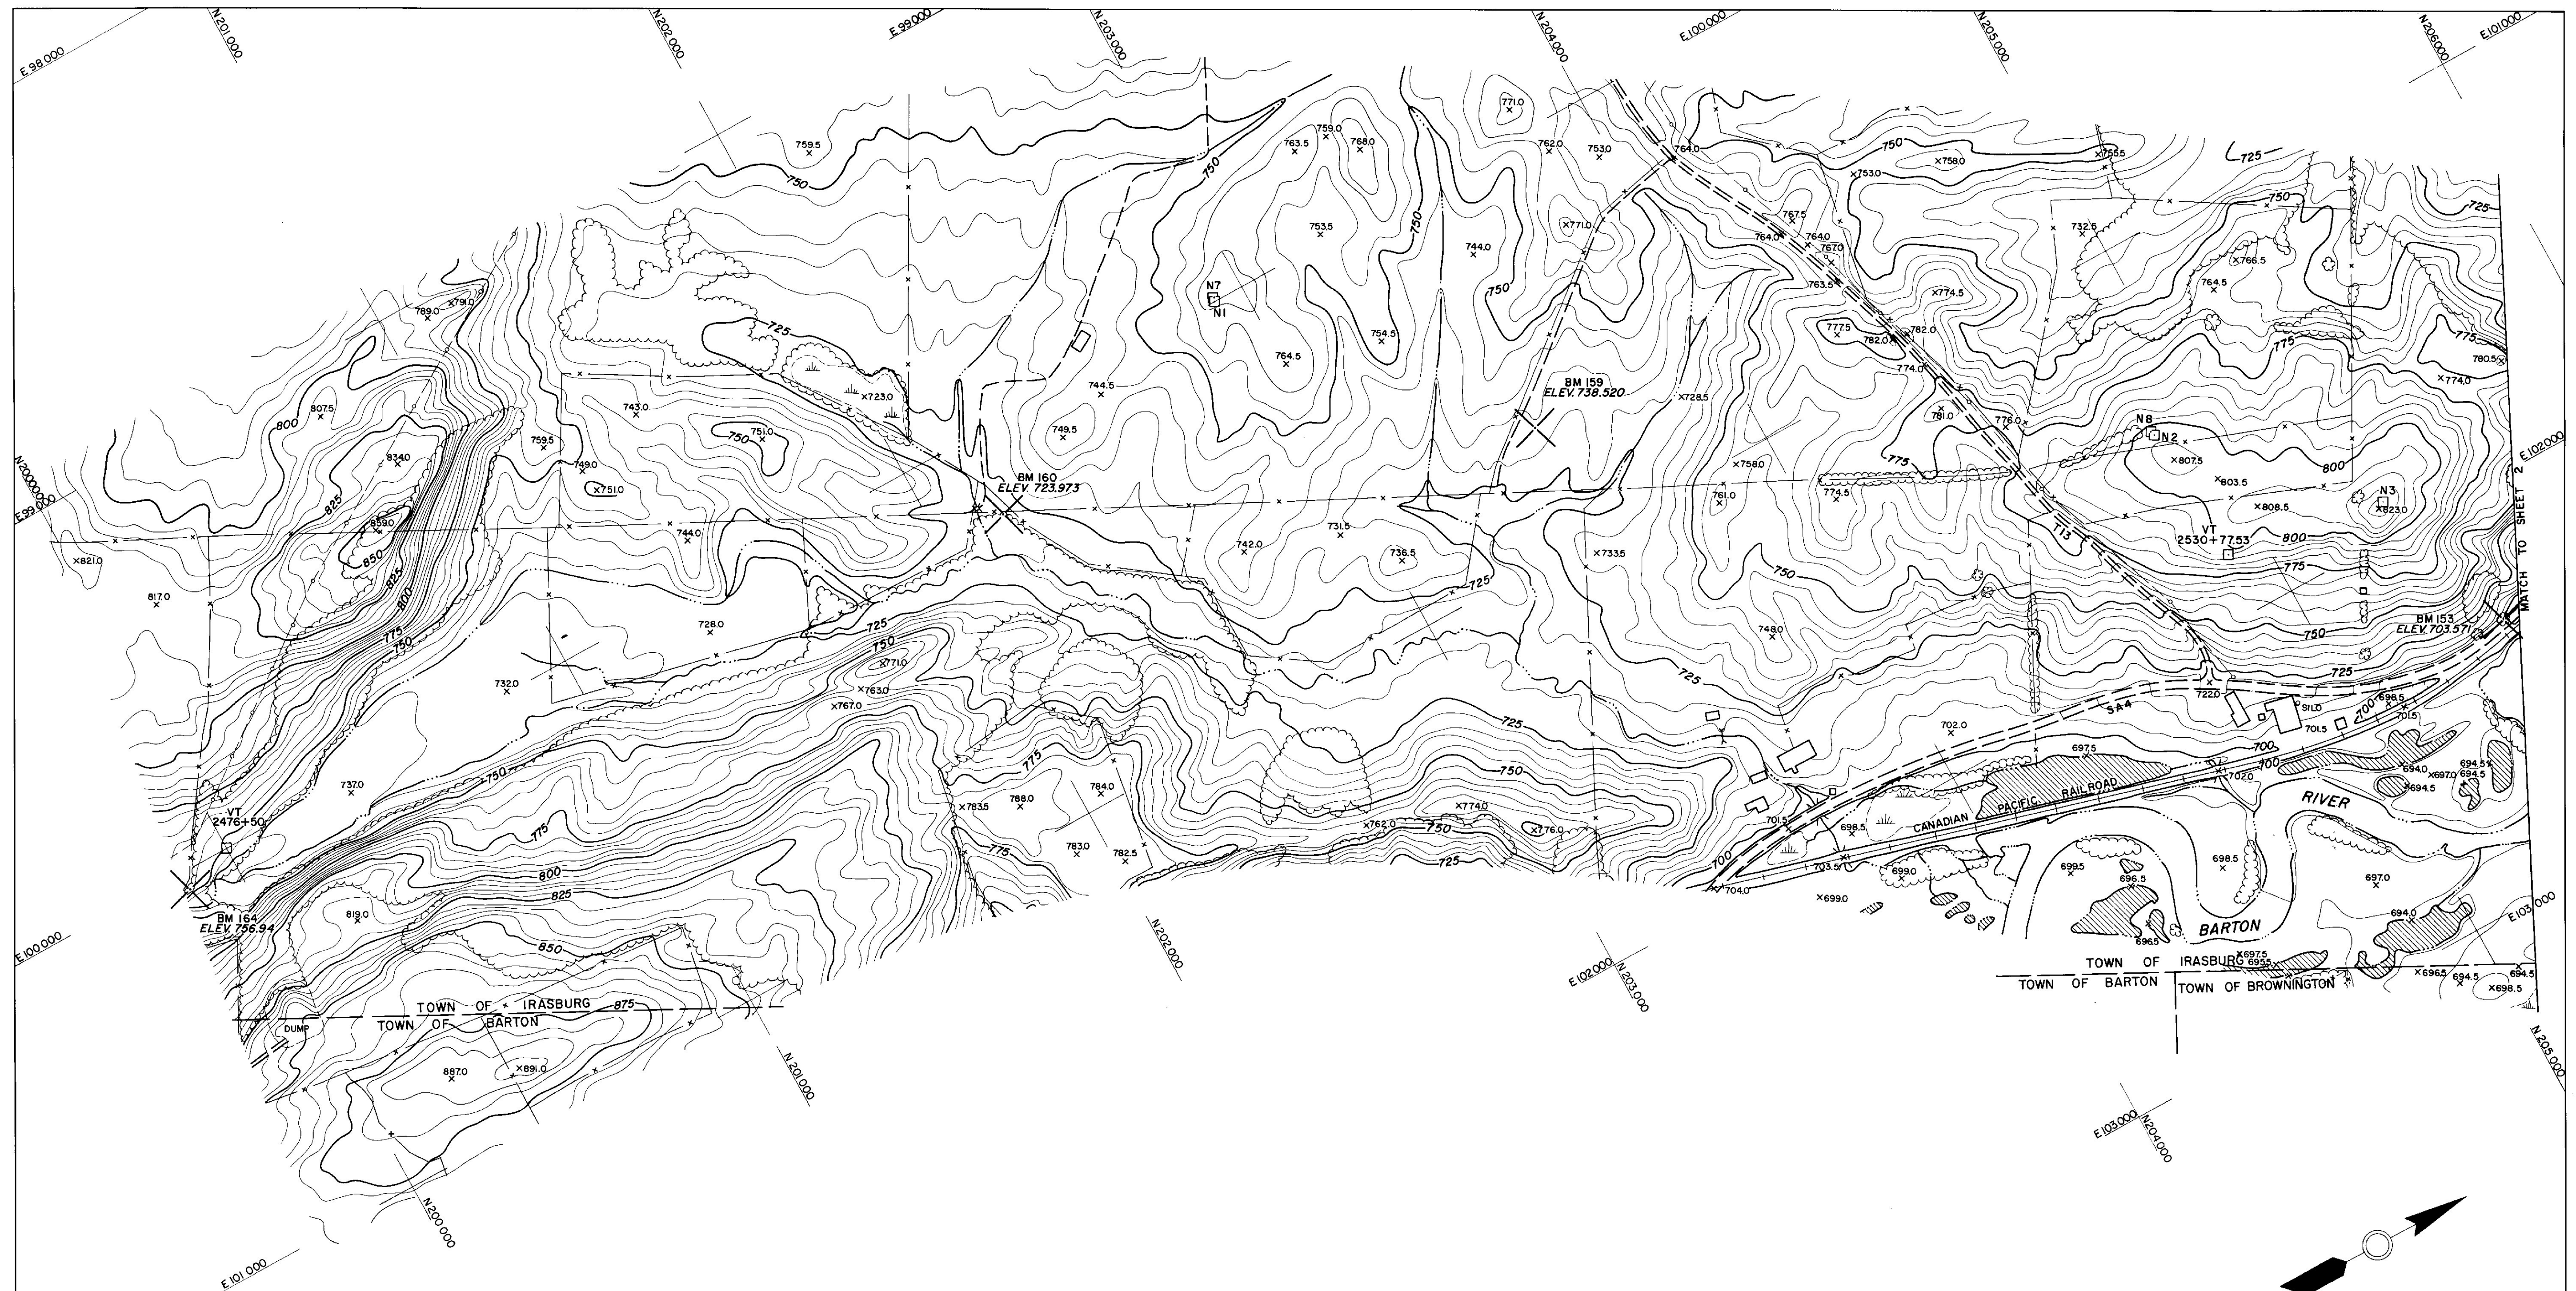



NOTES
 MAP COMPILED BY STEREO PHOTOGRAMMETRIC METHODS
 USING AERIAL PHOTOGRAPHY FLOWN APRIL 30, 1958.
 AREAS WHERE CONTOURS ARE OF DOUBTFUL ACCURACY
 DUE TO GROUND BEING OBSCURED ARE OUTLINED WITH A
 DOTTED LINE AND THE CONTOURS ARE DASHED.
 HARD SURFACE ROADS SHOWN WITH DOUBLE SOLID LINE.
 LOOSE SURFACE ROADS SHOWN WITH DOUBLE DASHED LINE.
 TRAILS SHOWN WITH SINGLE DASHED LINE.
 VERTICAL DATUM - MEAN SEA LEVEL 1929 GENERAL AD-
 JUSTMENT. THE GRID SHOWN IS ARBITRARY WITH ORIGIN
 AT STA. VT. 2476+50.00 WHOSE COORDINATES ARE
 N200 000.00 E 100 000.00. GRID ORIENTATION BASED
 ON ASSIGNING A VALUE OF 000°00'00" TO THE
 AZIMUTH FROM STA. VT. 2476+50.00 TO L-DA STA. N1.

VERMONT
 DEPARTMENT OF HIGHWAYS
INTERSTATE ROUTE 91
 PROJECT NO. I91-3 (4) PE
 IRASBURG-DERBY

PHOTOGRAMMETRY

EDWARDS AND KELCEY, INC.
 BOSTON, MASSACHUSETTS
 DATE: AUG. 1964 SCALE 1" = 200'
 SHEET 1 OF 7

COMPILED BY PHOTOGRAMMETRIC METHODS
 LEWIS-DICKERSON ASSOCIATES
 CIVIL ENGINEERS SURVEYORS
 WATERTOWN, N.Y. MASSENA, N.Y.

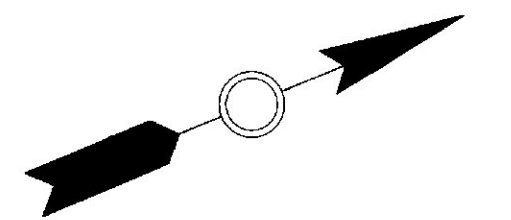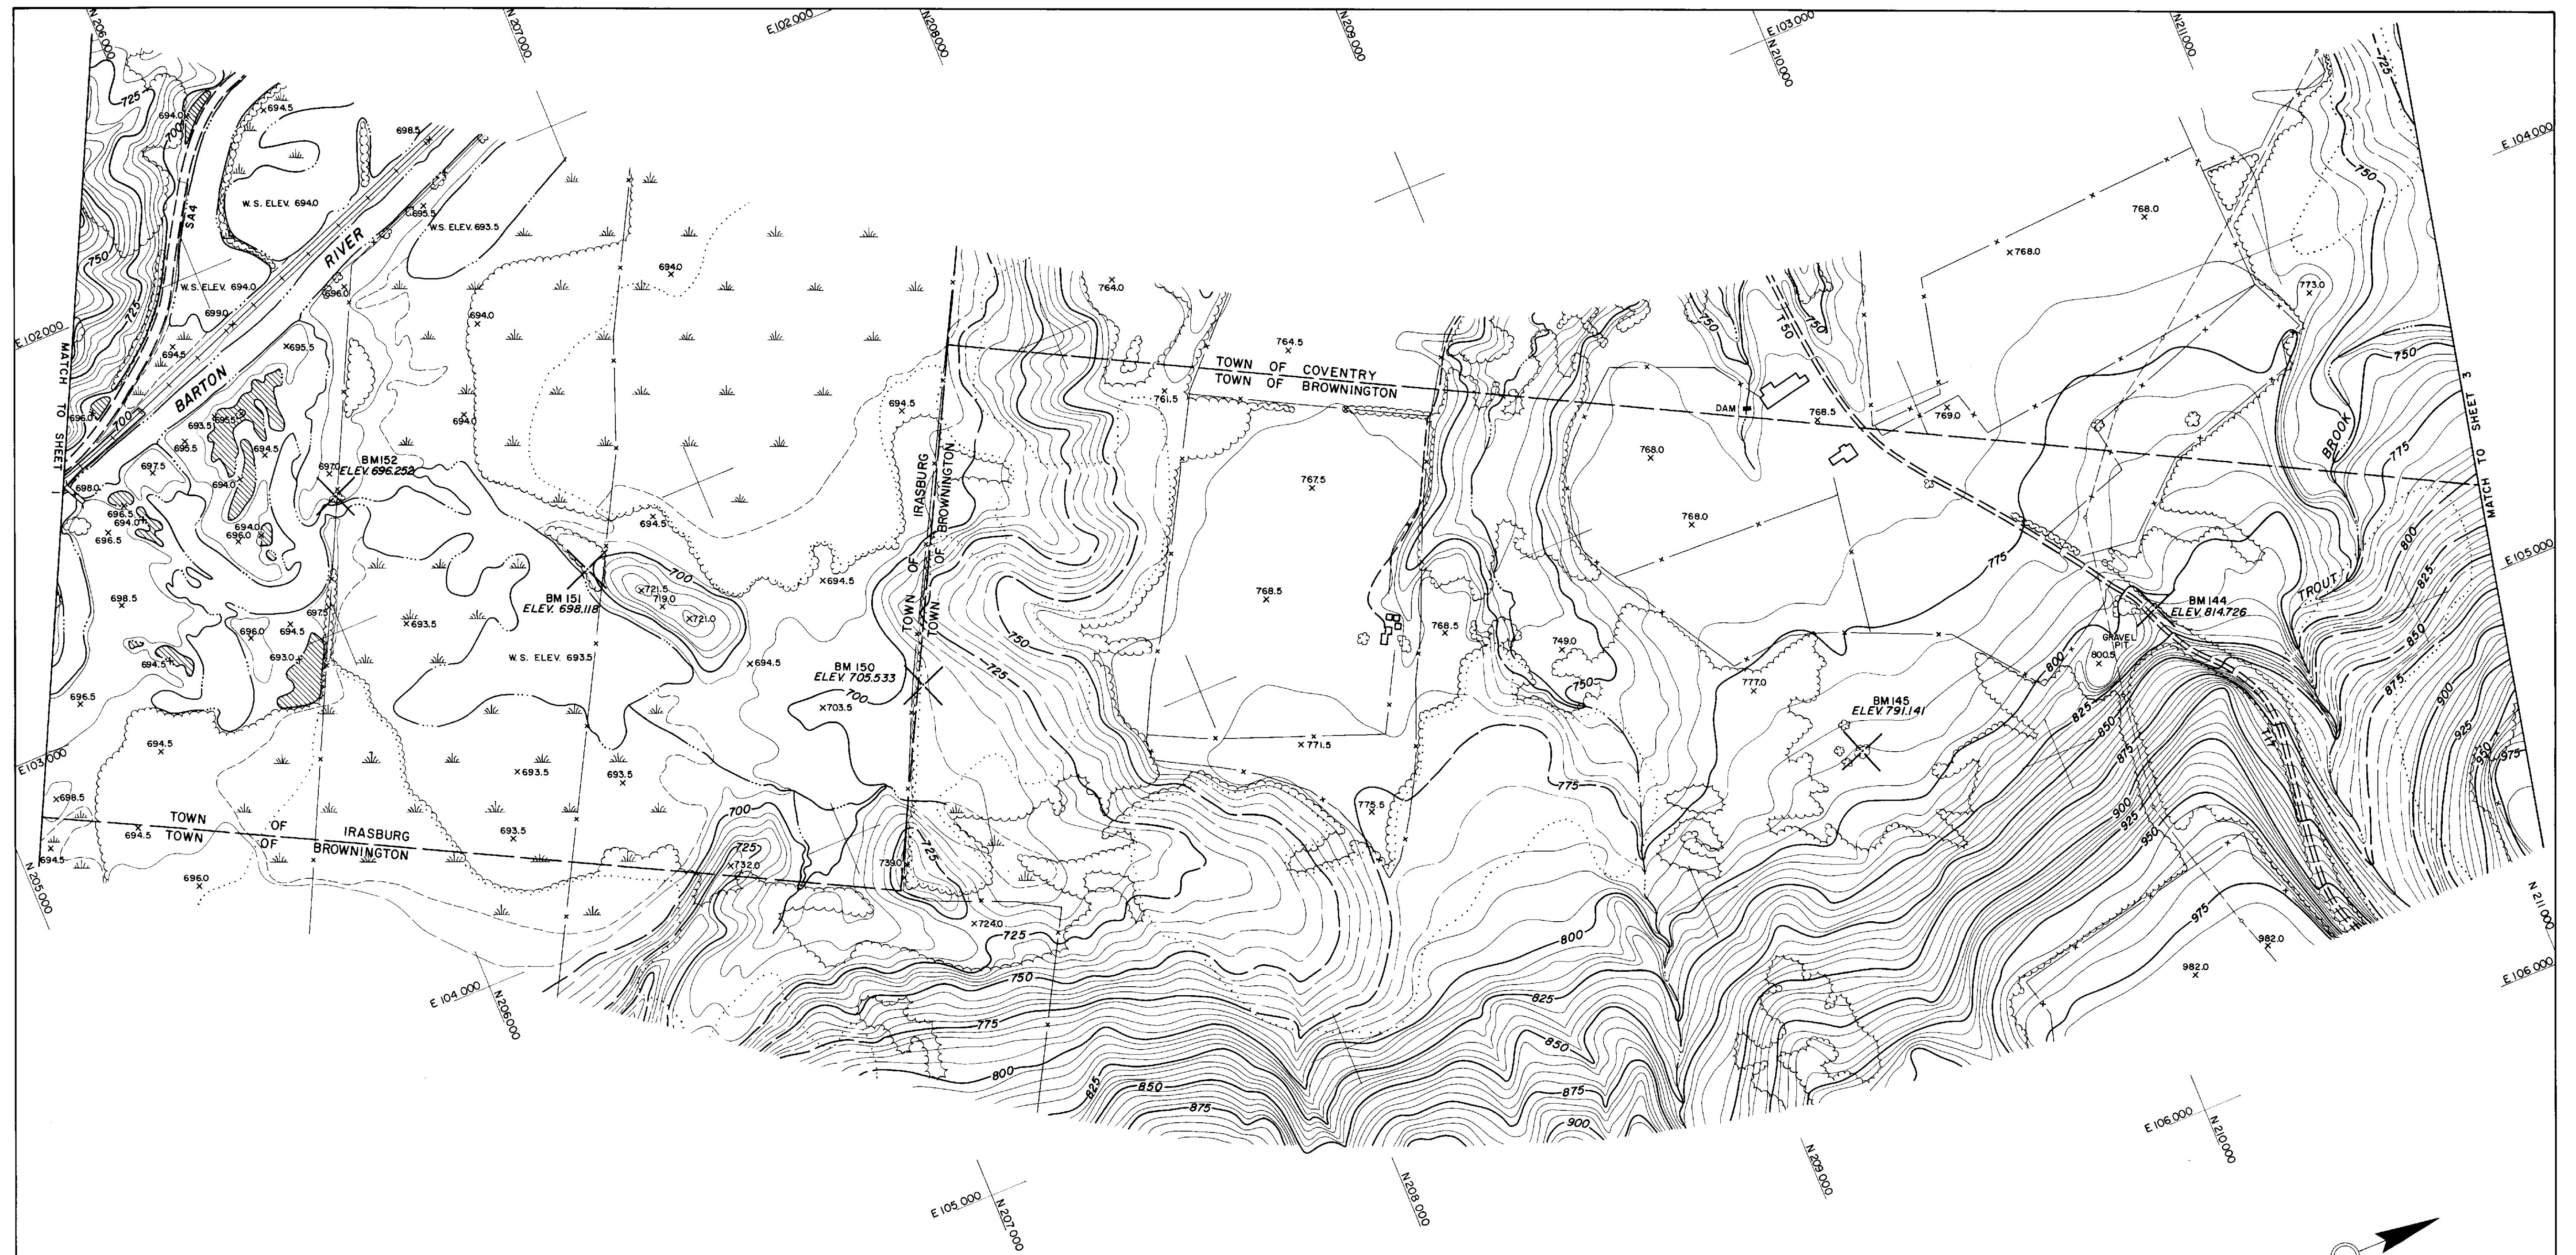




VERMONT
DEPARTMENT OF HIGHWAYS
INTERSTATE ROUTE 91
PROJECT NO. I 91-3 (4) PE
IRASBURG-DERBY

PHOTOGRAMMETRY

EDWARDS AND KELCEY, INC.
BOSTON, MASSACHUSETTS
DATE: AUG. 1964 SCALE 1" = 200'
SHEET 2 OF 7


COMPILED BY PHOTOGRAMMETRIC METHODS
LEWIS-DICKERSON ASSOCIATES
CIVIL ENGINEERS SURVEYORS
WATERTOWN, N.Y. MASSENA, N.Y.

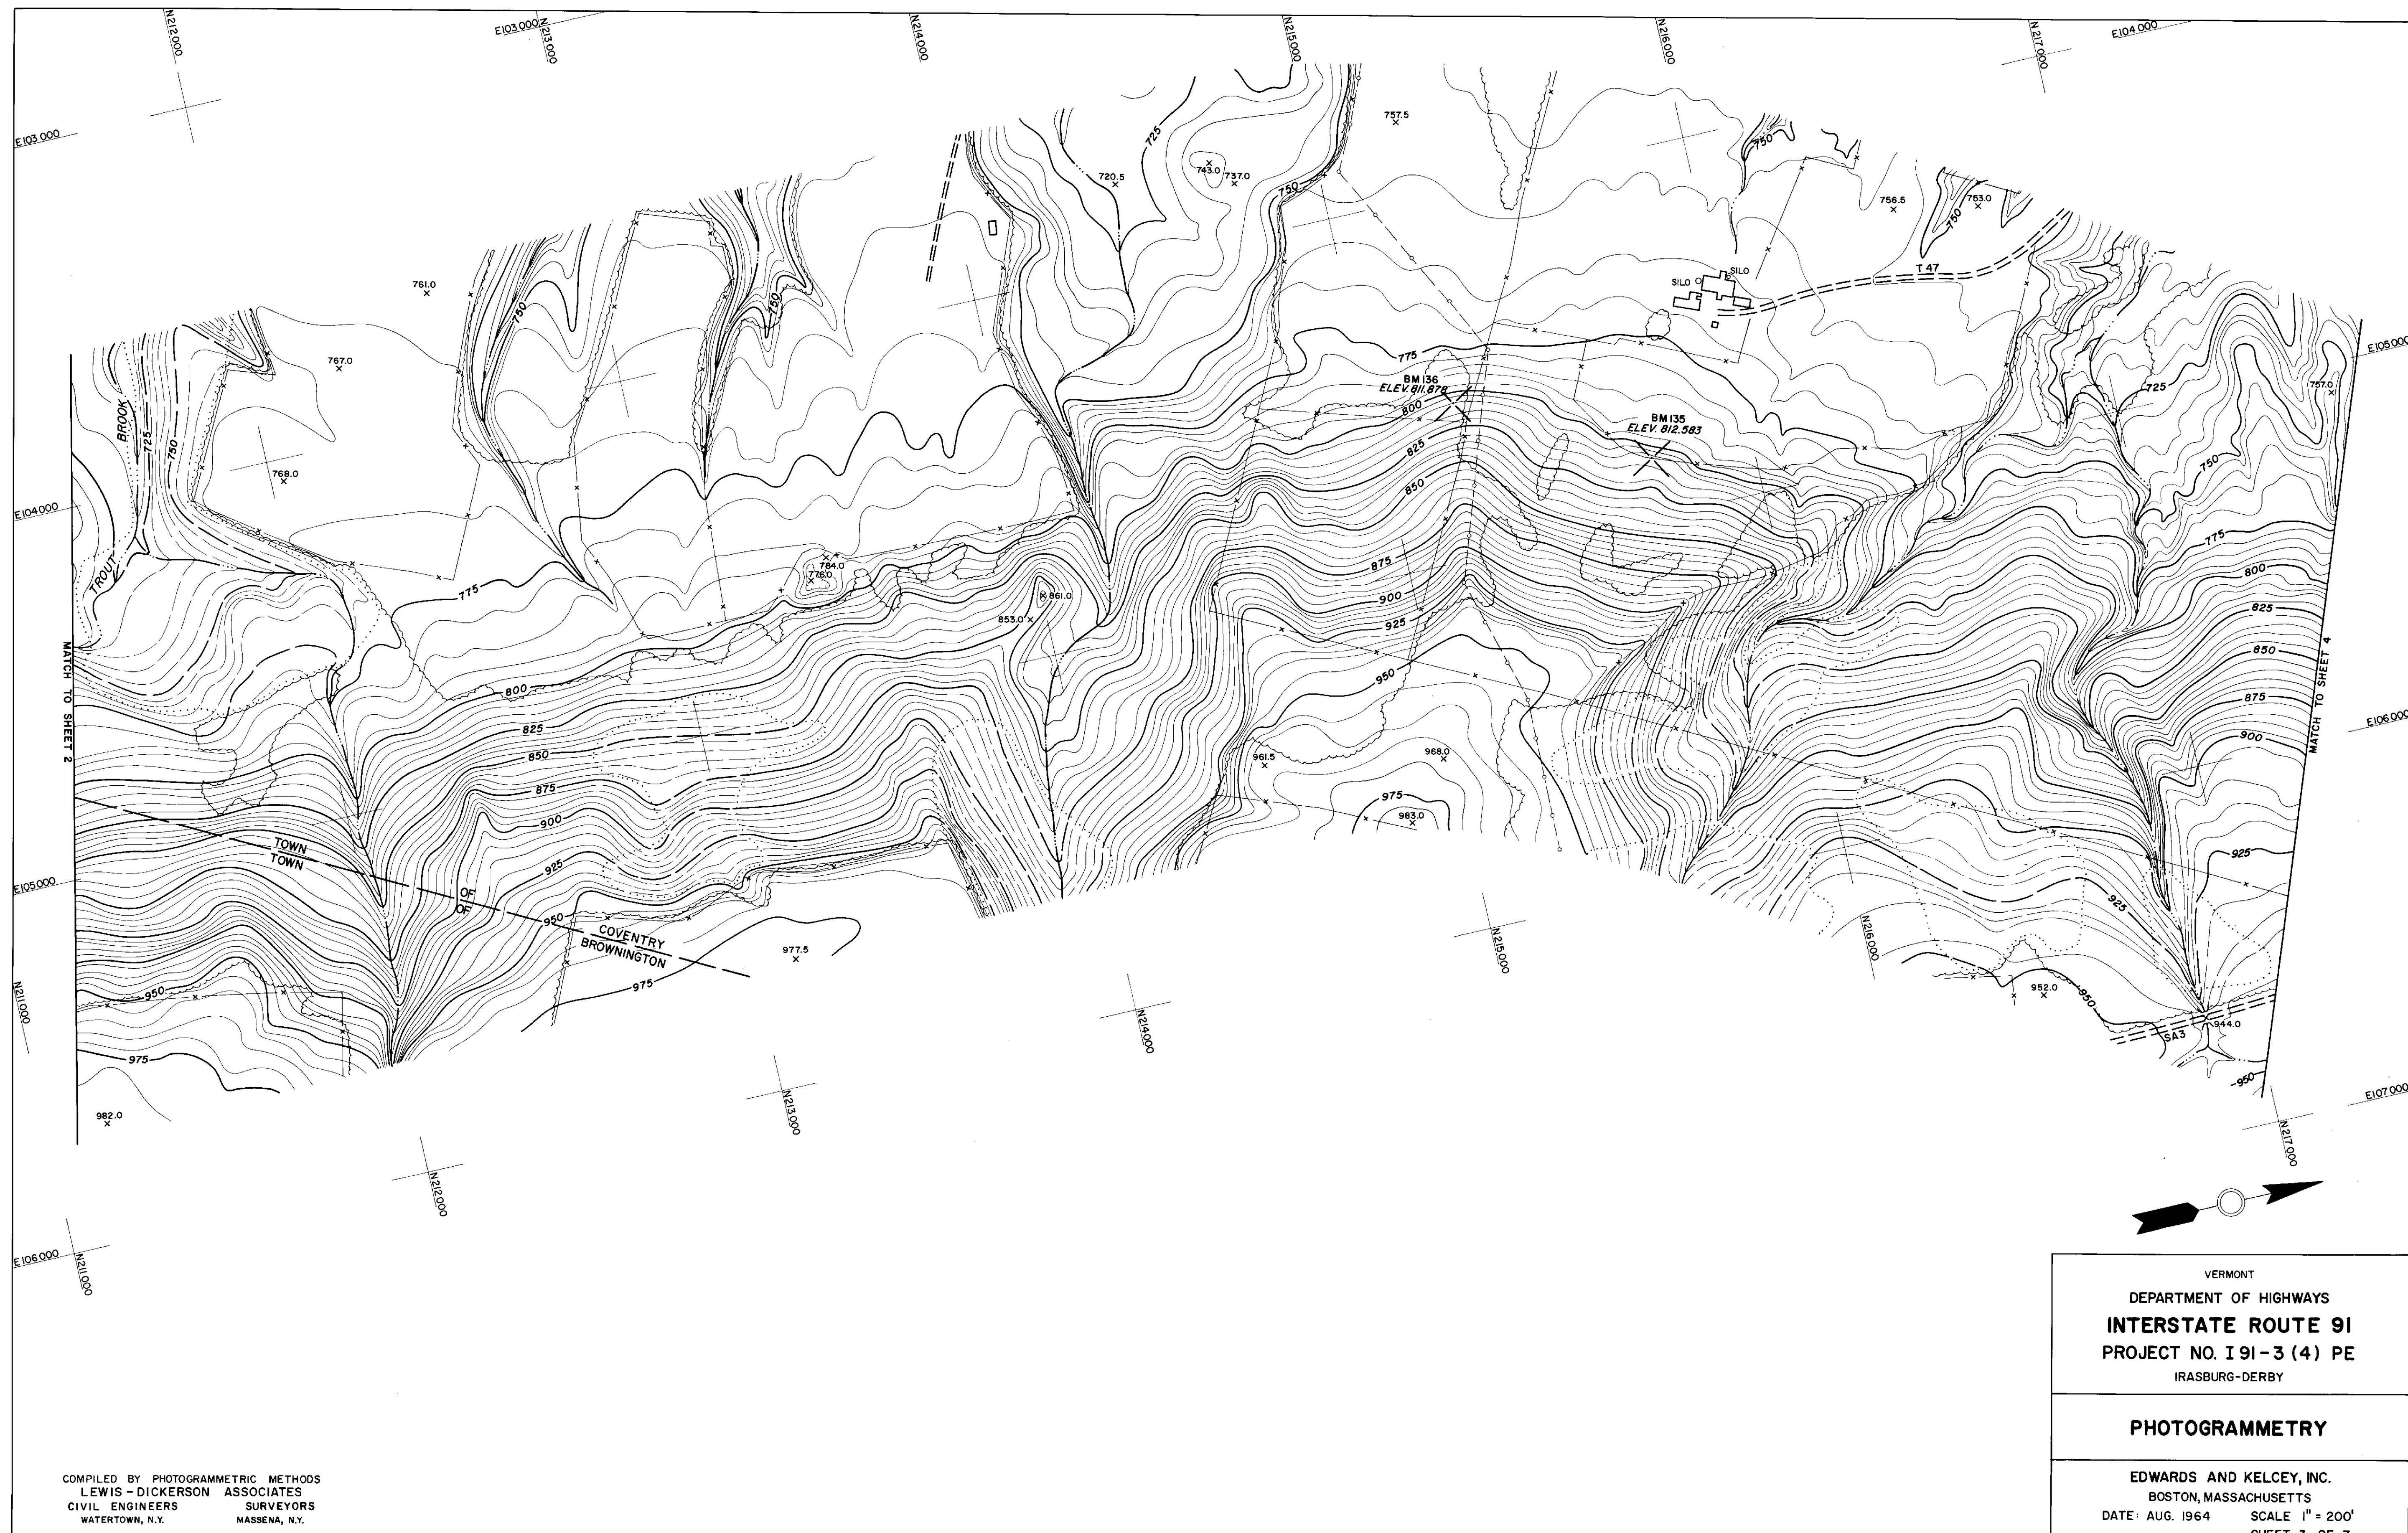

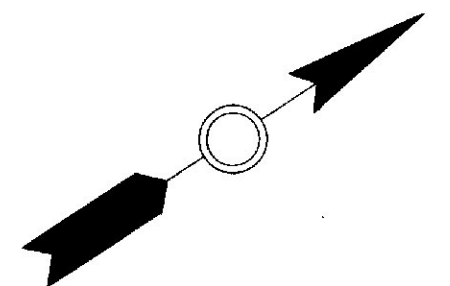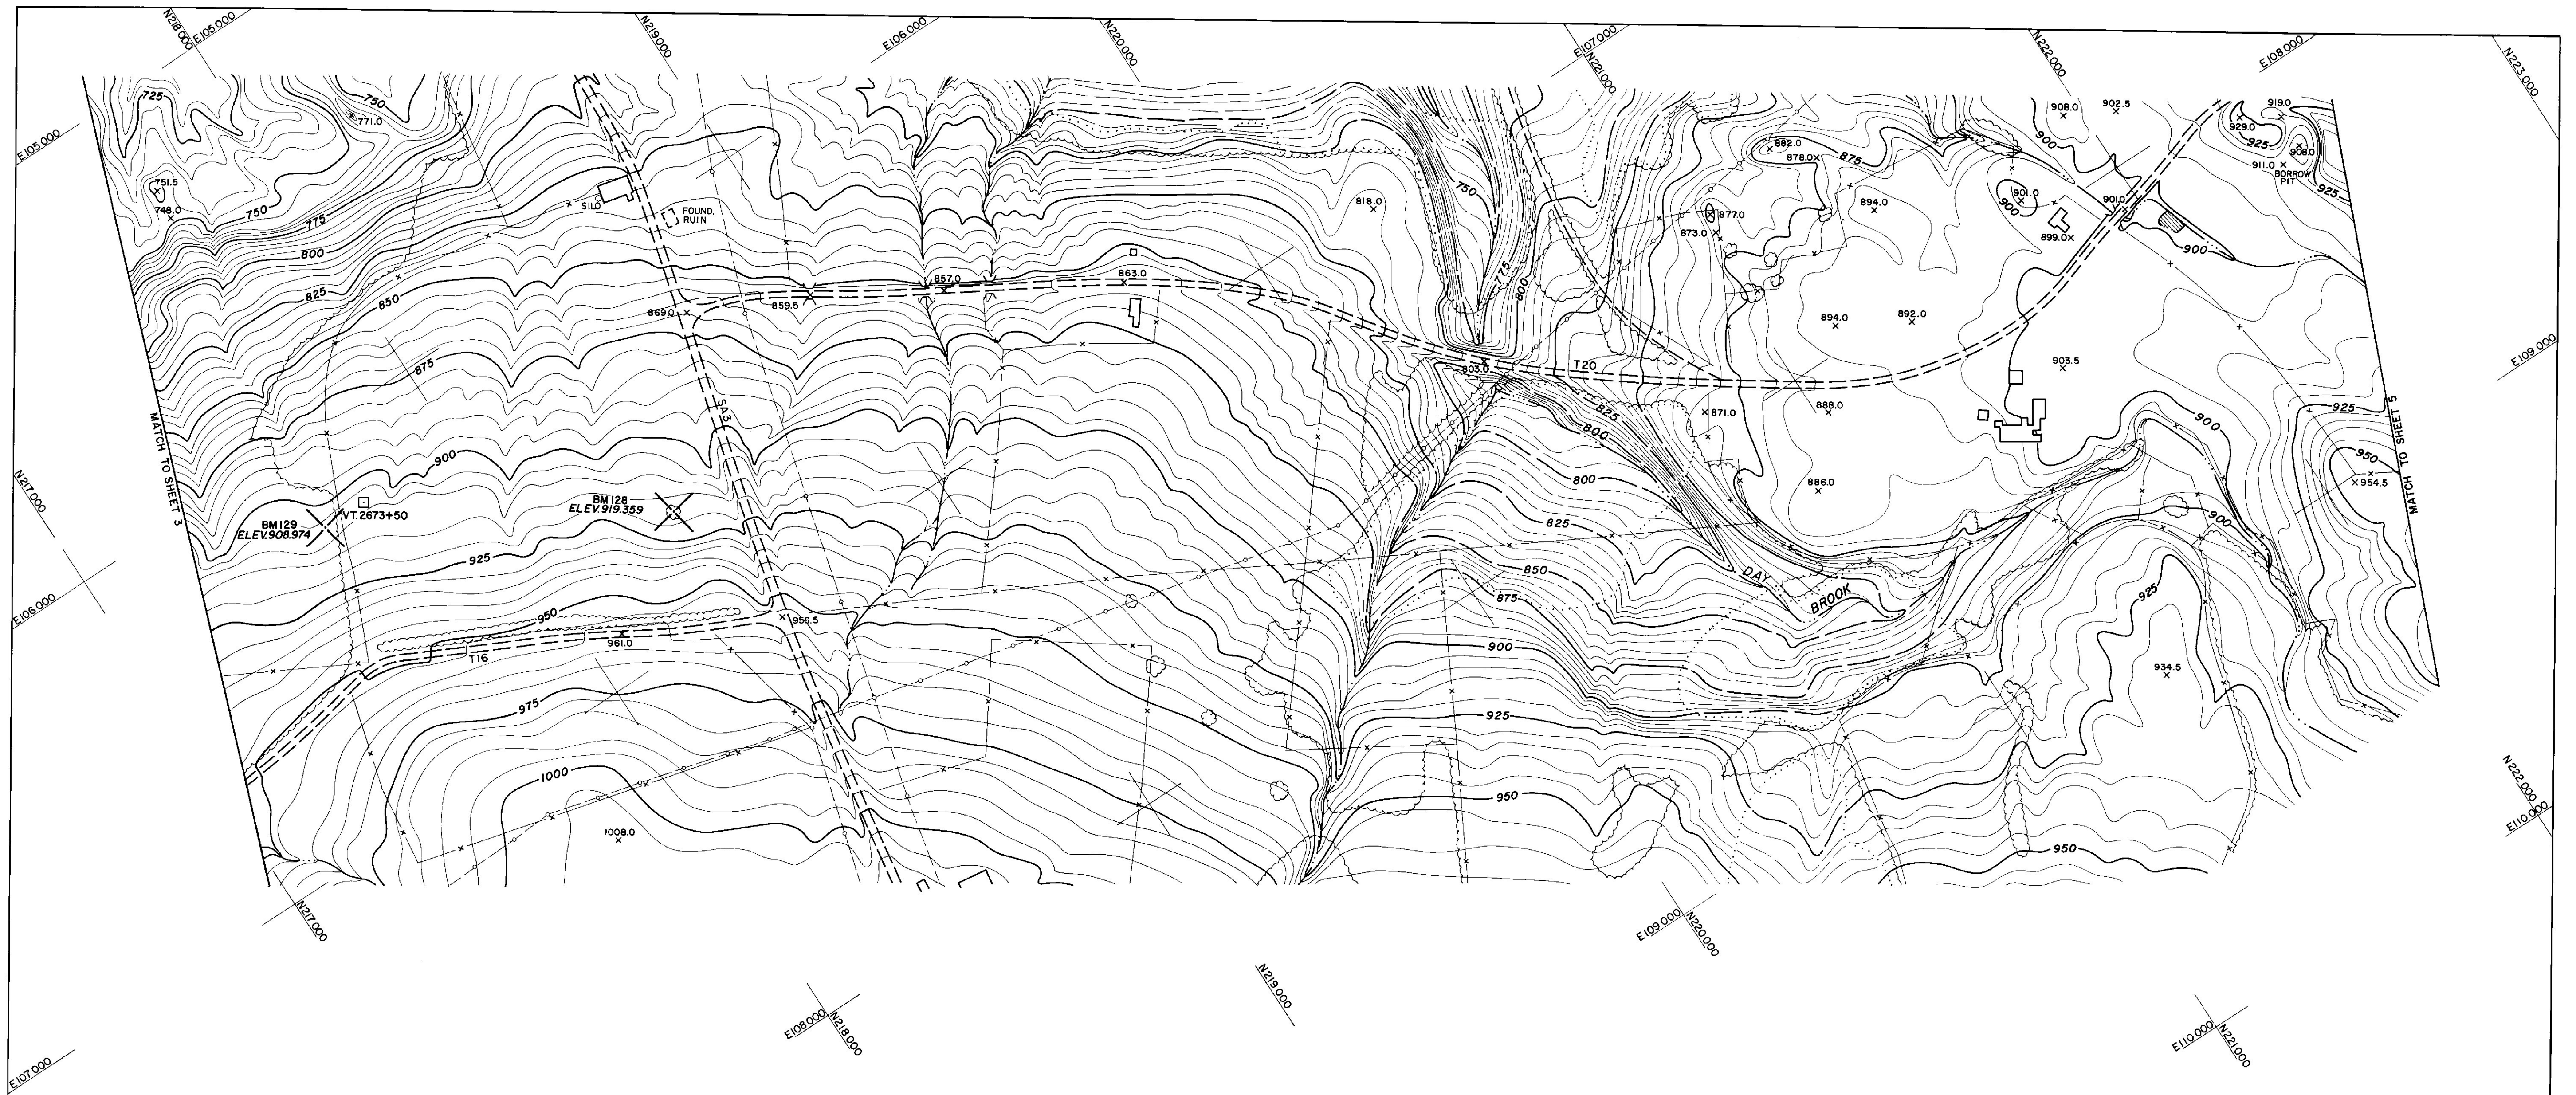

VERMONT DEPARTMENT OF HIGHWAYS INTERSTATE ROUTE 91 PROJECT NO. I 91-3 (4) PE IRASBURG-DERBY	
PHOTOGRAMMETRY	
EDWARDS AND KELCEY, INC. BOSTON, MASSACHUSETTS DATE: AUG. 1964 SCALE 1" = 200' SHEET 4 OF 7	

COMPILED BY PHOTOGRAMMETRIC METHODS
 LEWIS - DICKERSON ASSOCIATES
 CIVIL ENGINEERS SURVEYORS
 WATERTOWN, N.Y. MASSENA, N.Y.

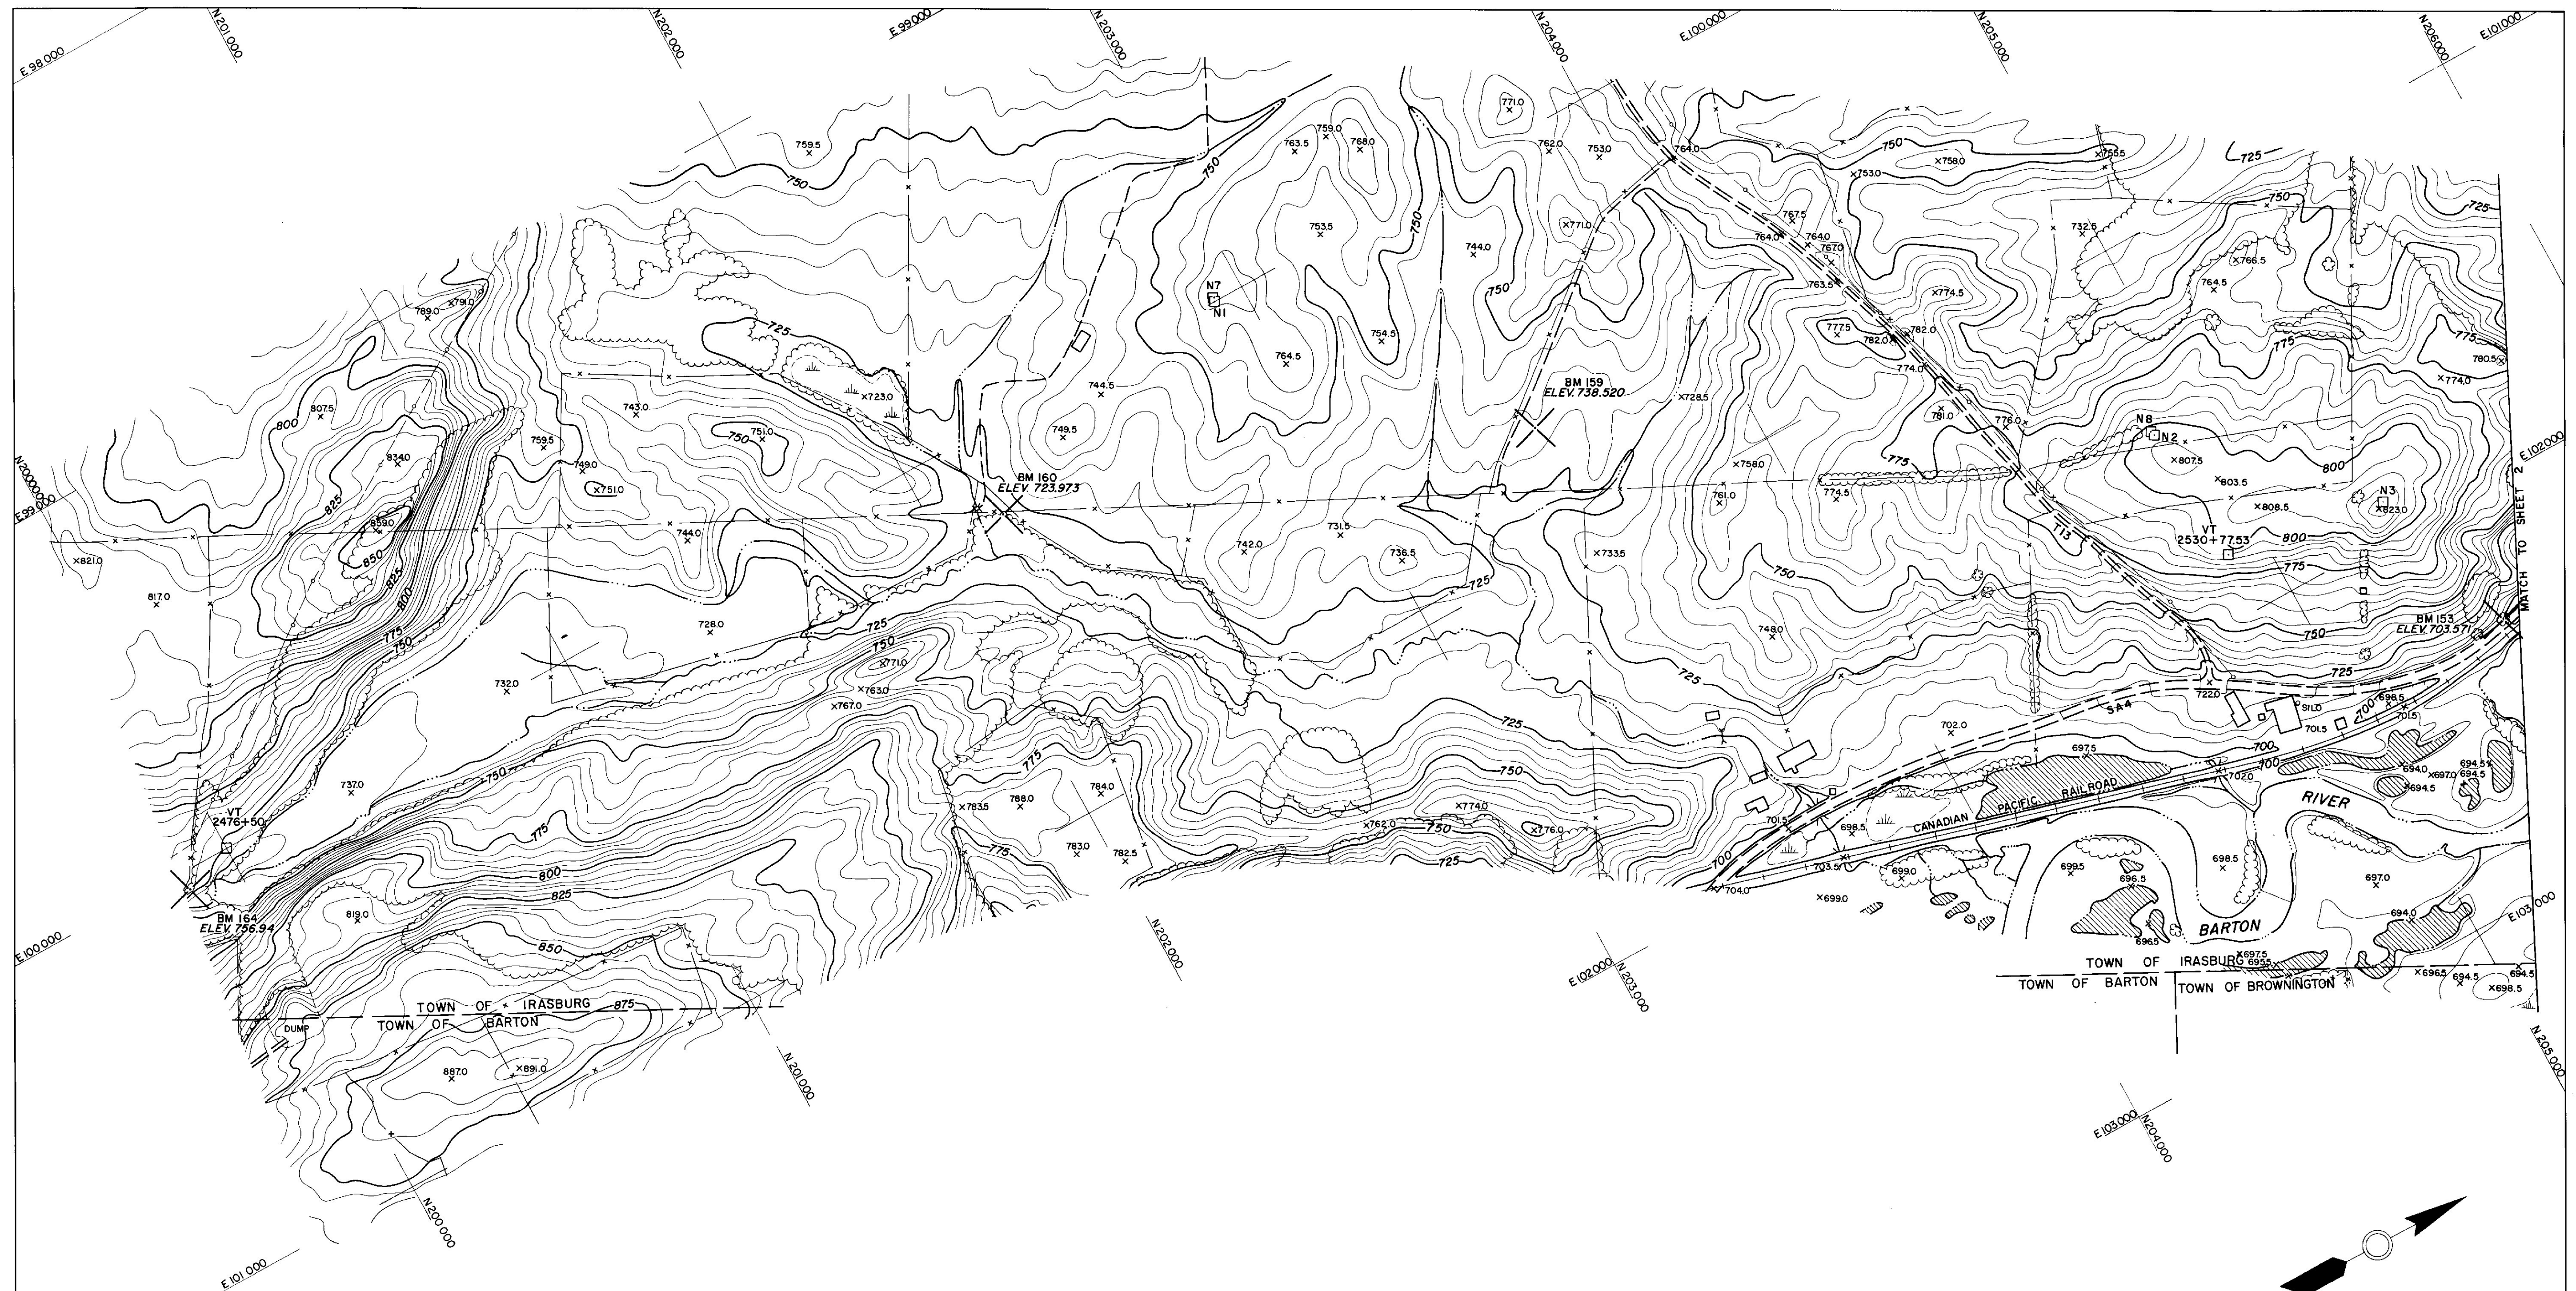


NOTES
 MAP COMPILED BY STEREO PHOTOGRAMMETRIC METHODS
 USING AERIAL PHOTOGRAPHY FLOWN APRIL 30, 1958.
 AREAS WHERE CONTOURS ARE OF DOUBTFUL ACCURACY
 DUE TO GROUND BEING OBSCURED ARE OUTLINED WITH A
 DOTTED LINE AND THE CONTOURS ARE DASHED.
 HARD SURFACE ROADS SHOWN WITH DOUBLE SOLID LINE.
 LOOSE SURFACE ROADS SHOWN WITH DOUBLE DASHED LINE.
 TRAILS SHOWN WITH SINGLE DASHED LINE.
 VERTICAL DATUM - MEAN SEA LEVEL 1929 GENERAL AD-
 JUSTMENT. THE GRID SHOWN IS ARBITRARY WITH ORIGIN
 AT STA. VT. 2476+50.00 WHOSE COORDINATES ARE
 N200 000.00 E 100 000.00. GRID ORIENTATION BASED
 ON ASSIGNING A VALUE OF 000°00'00" TO THE
 AZIMUTH FROM STA. VT. 2476+50.00 TO L-DA STA. N1.


VERMONT
 DEPARTMENT OF HIGHWAYS
INTERSTATE ROUTE 91
 PROJECT NO. I91-3 (4) PE
 IRASBURG-DERBY

PHOTOGRAMMETRY

EDWARDS AND KELCEY, INC.
 BOSTON, MASSACHUSETTS
 DATE: AUG. 1964 SCALE 1" = 200'
 SHEET 1 OF 7

COMPILED BY PHOTOGRAMMETRIC METHODS
 LEWIS-DICKERSON ASSOCIATES
 CIVIL ENGINEERS SURVEYORS
 WATERTOWN, N.Y. MASSENA, N.Y.


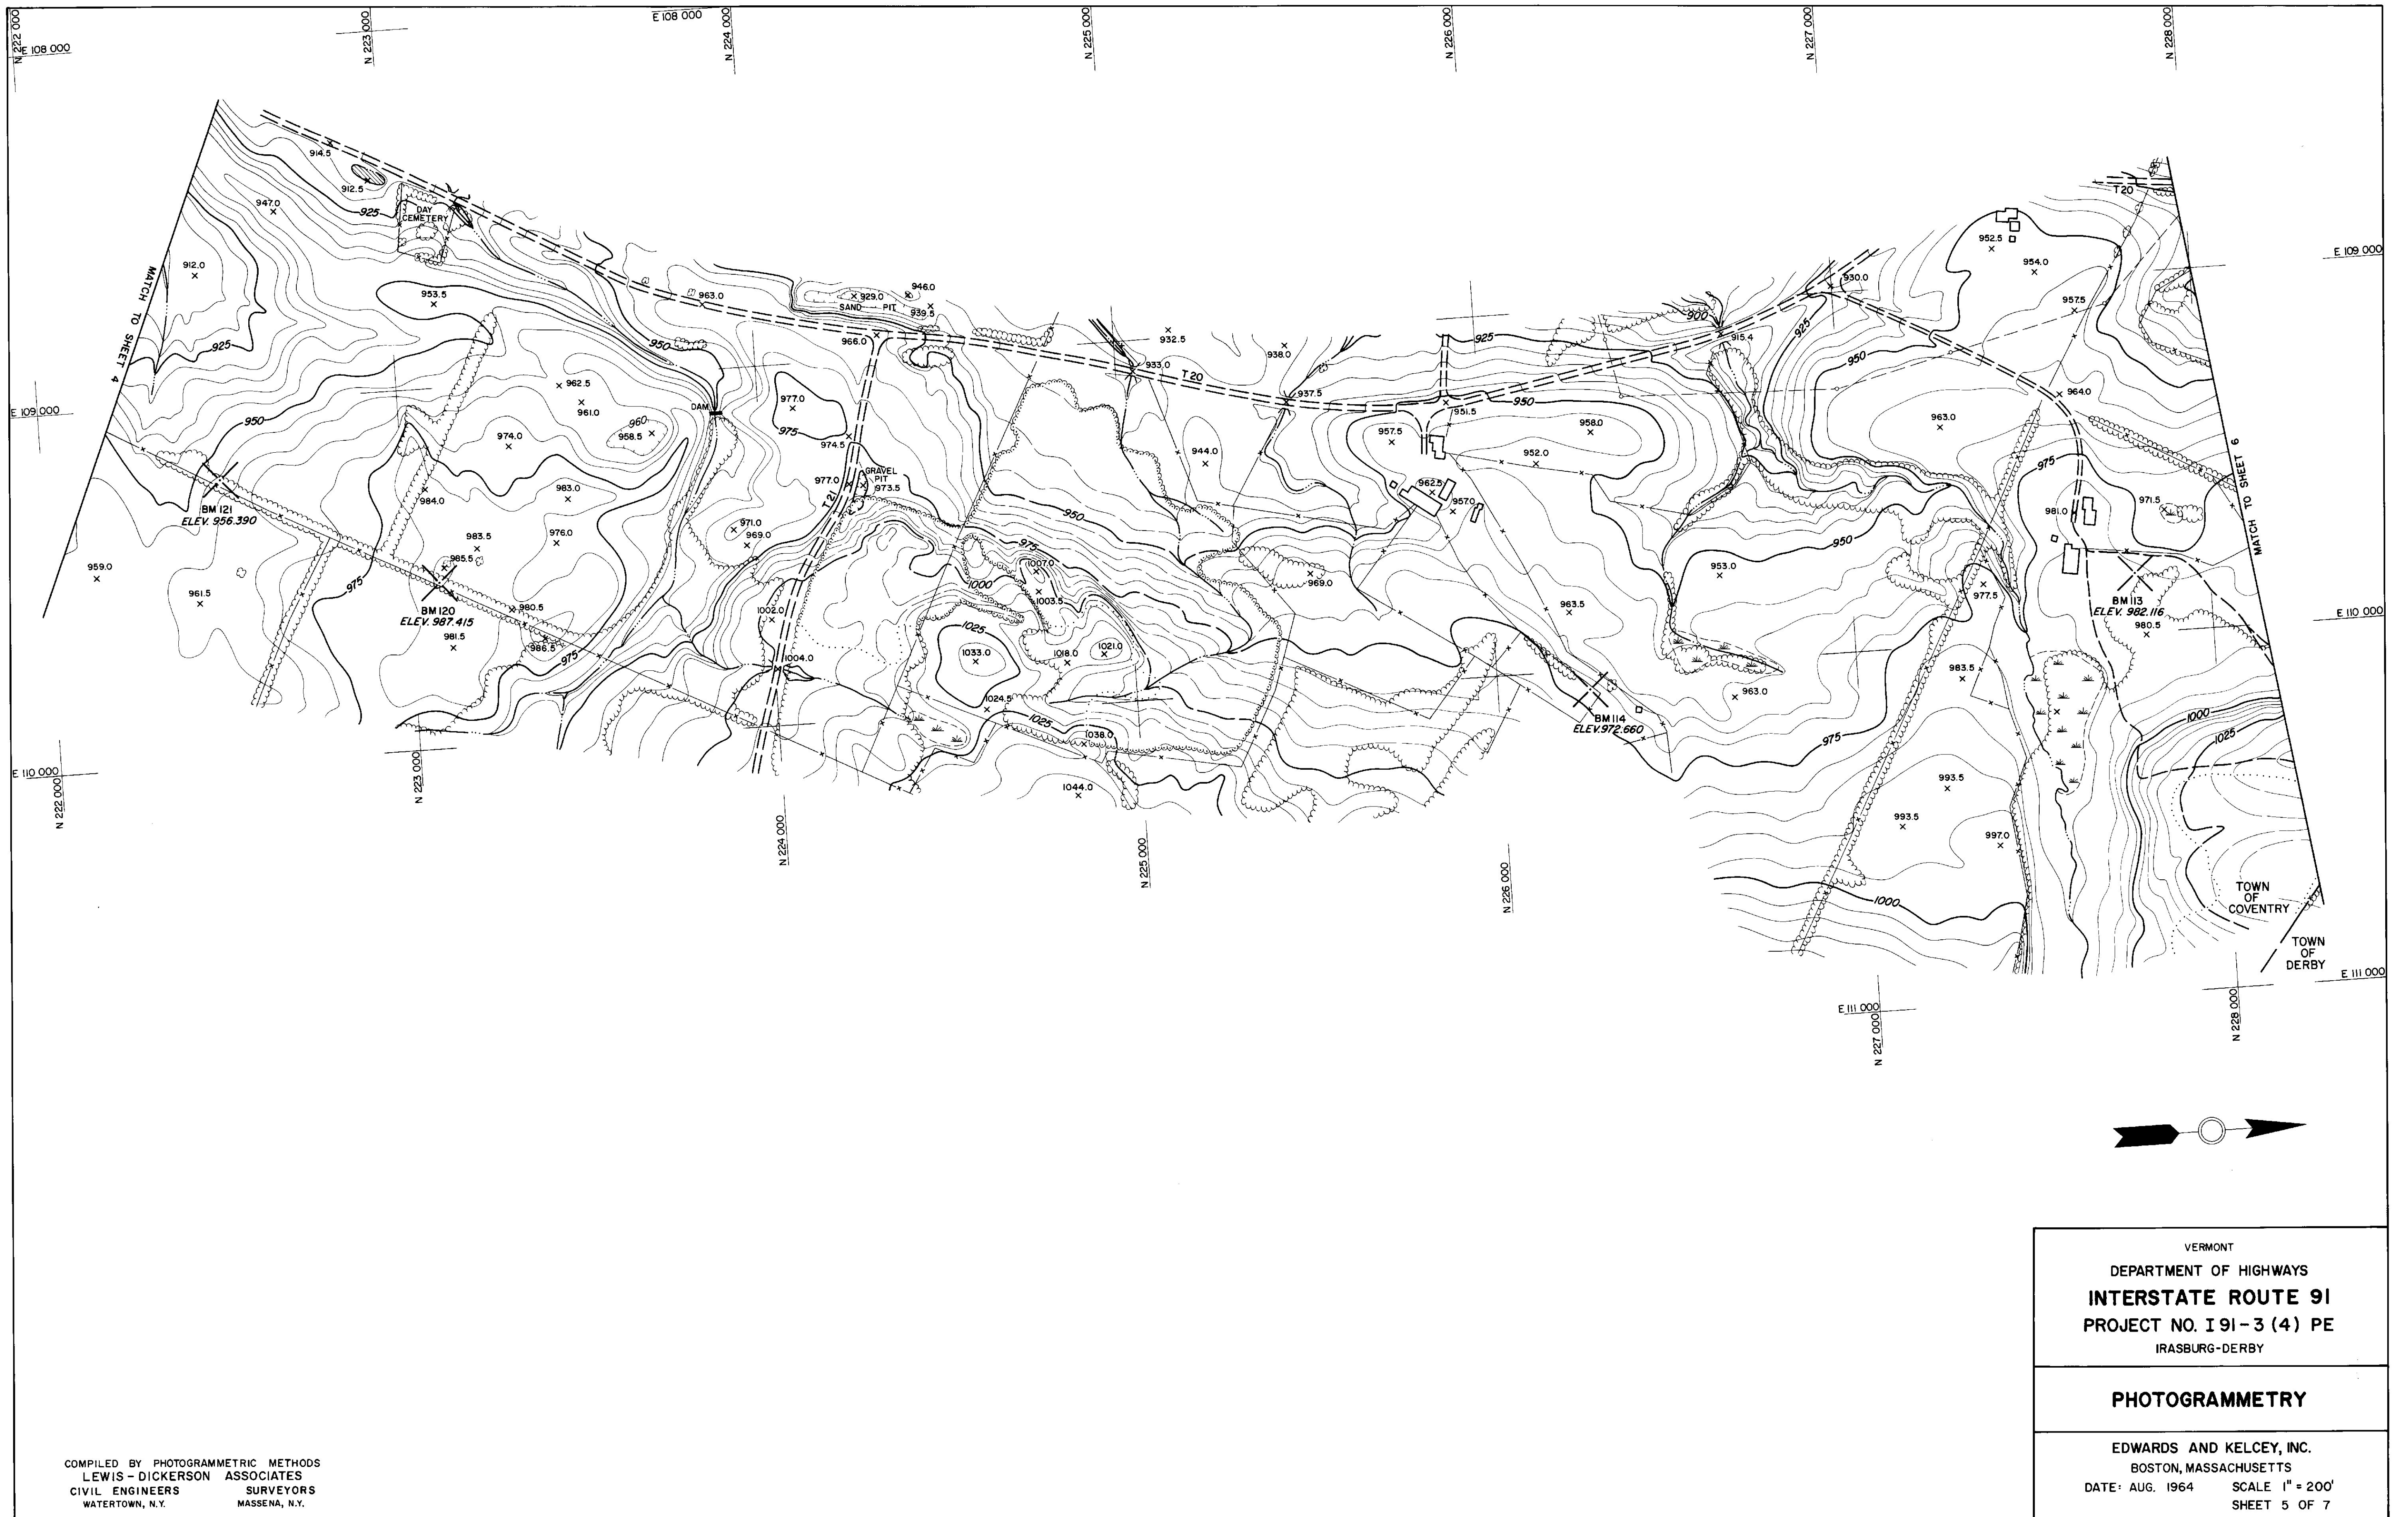


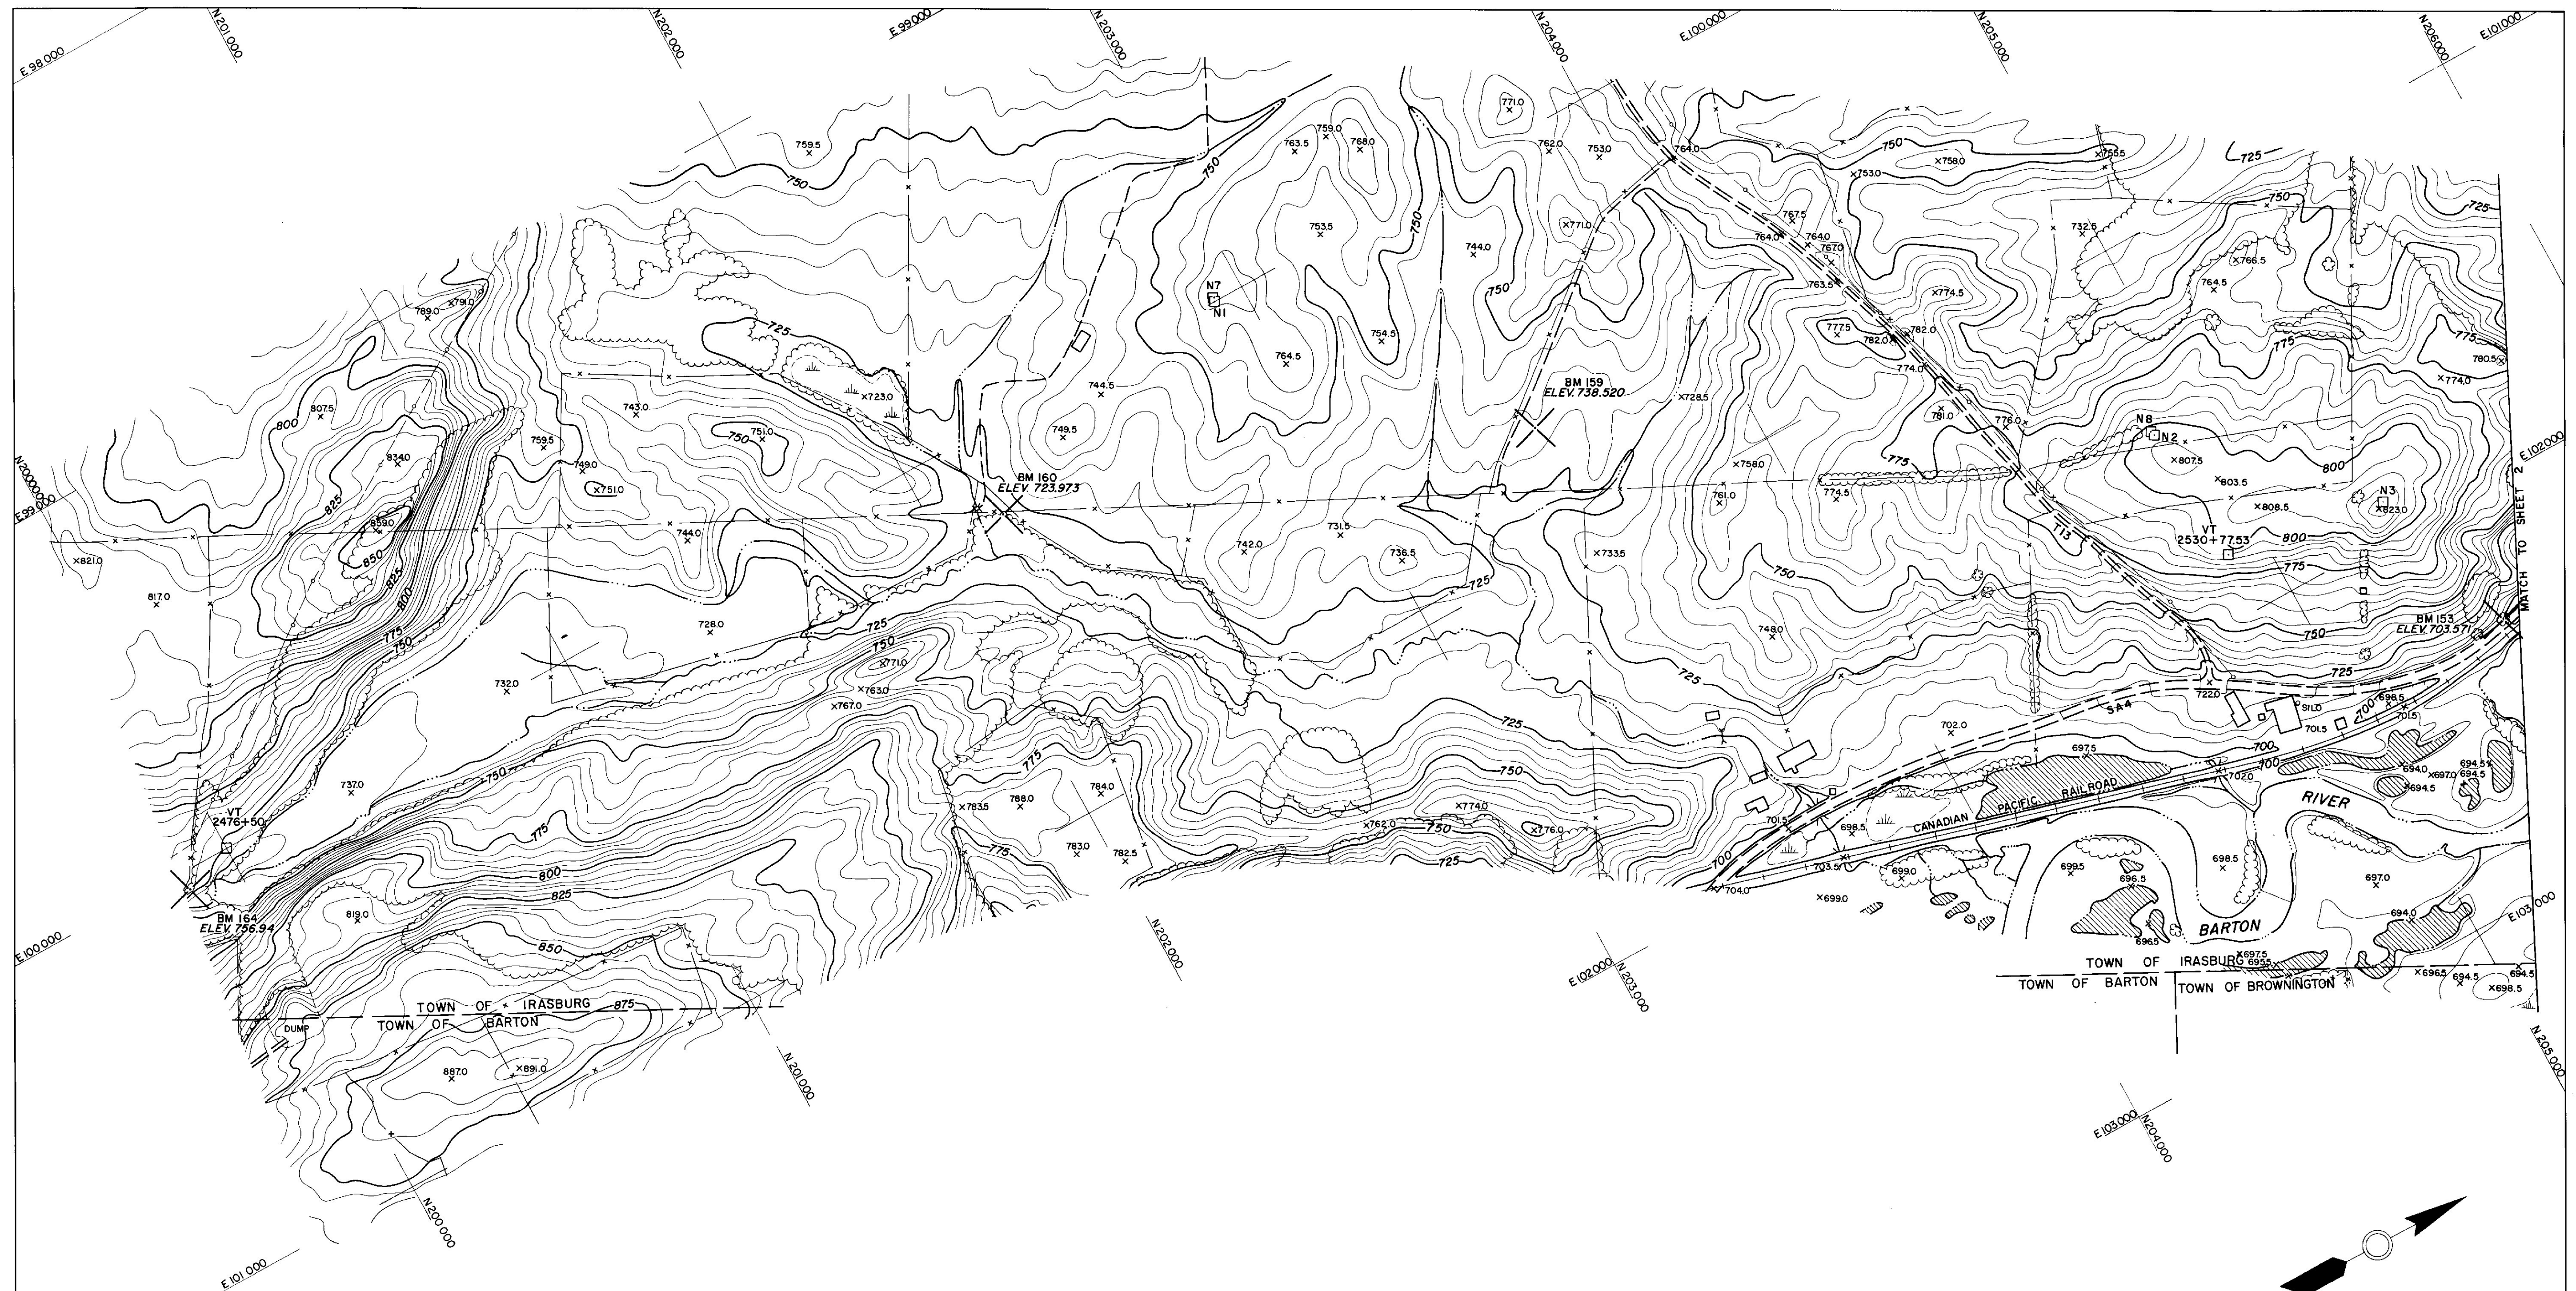

NOTES
 MAP COMPILED BY STEREO PHOTOGRAMMETRIC METHODS
 USING AERIAL PHOTOGRAPHY FLOWN APRIL 30, 1958.
 AREAS WHERE CONTOURS ARE OF DOUBTFUL ACCURACY
 DUE TO GROUND BEING OBSCURED ARE OUTLINED WITH A
 DOTTED LINE AND THE CONTOURS ARE DASHED.
 HARD SURFACE ROADS SHOWN WITH DOUBLE SOLID LINE.
 LOOSE SURFACE ROADS SHOWN WITH DOUBLE DASHED LINE.
 TRAILS SHOWN WITH SINGLE DASHED LINE.
 VERTICAL DATUM - MEAN SEA LEVEL 1929 GENERAL AD-
 JUSTMENT. THE GRID SHOWN IS ARBITRARY WITH ORIGIN
 AT STA. VT. 2476+50.00 WHOSE COORDINATES ARE
 N200000.00 E100000.00. GRID ORIENTATION BASED
 ON ASSIGNING A VALUE OF 000°00'00" TO THE
 AZIMUTH FROM STA. VT. 2476+50.00 TO L-DA STA. N1.

VERMONT	
DEPARTMENT OF HIGHWAYS	
INTERSTATE ROUTE 91	
PROJECT NO. I91-3 (4) PE	
IRASBURG-DERBY	
PHOTOGRAMMETRY	
EDWARDS AND KELCEY, INC.	
BOSTON, MASSACHUSETTS	
DATE: AUG. 1964	SCALE 1" = 200'
	SHEET 1 OF 7

COMPILED BY PHOTOGRAMMETRIC METHODS
 LEWIS-DICKERSON ASSOCIATES
 CIVIL ENGINEERS SURVEYORS
 WATERTOWN, N.Y. MASSENA, N.Y.

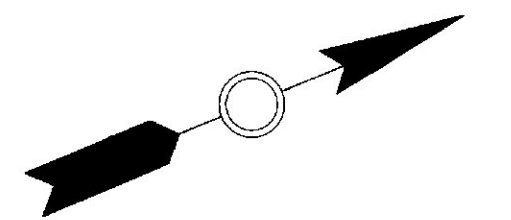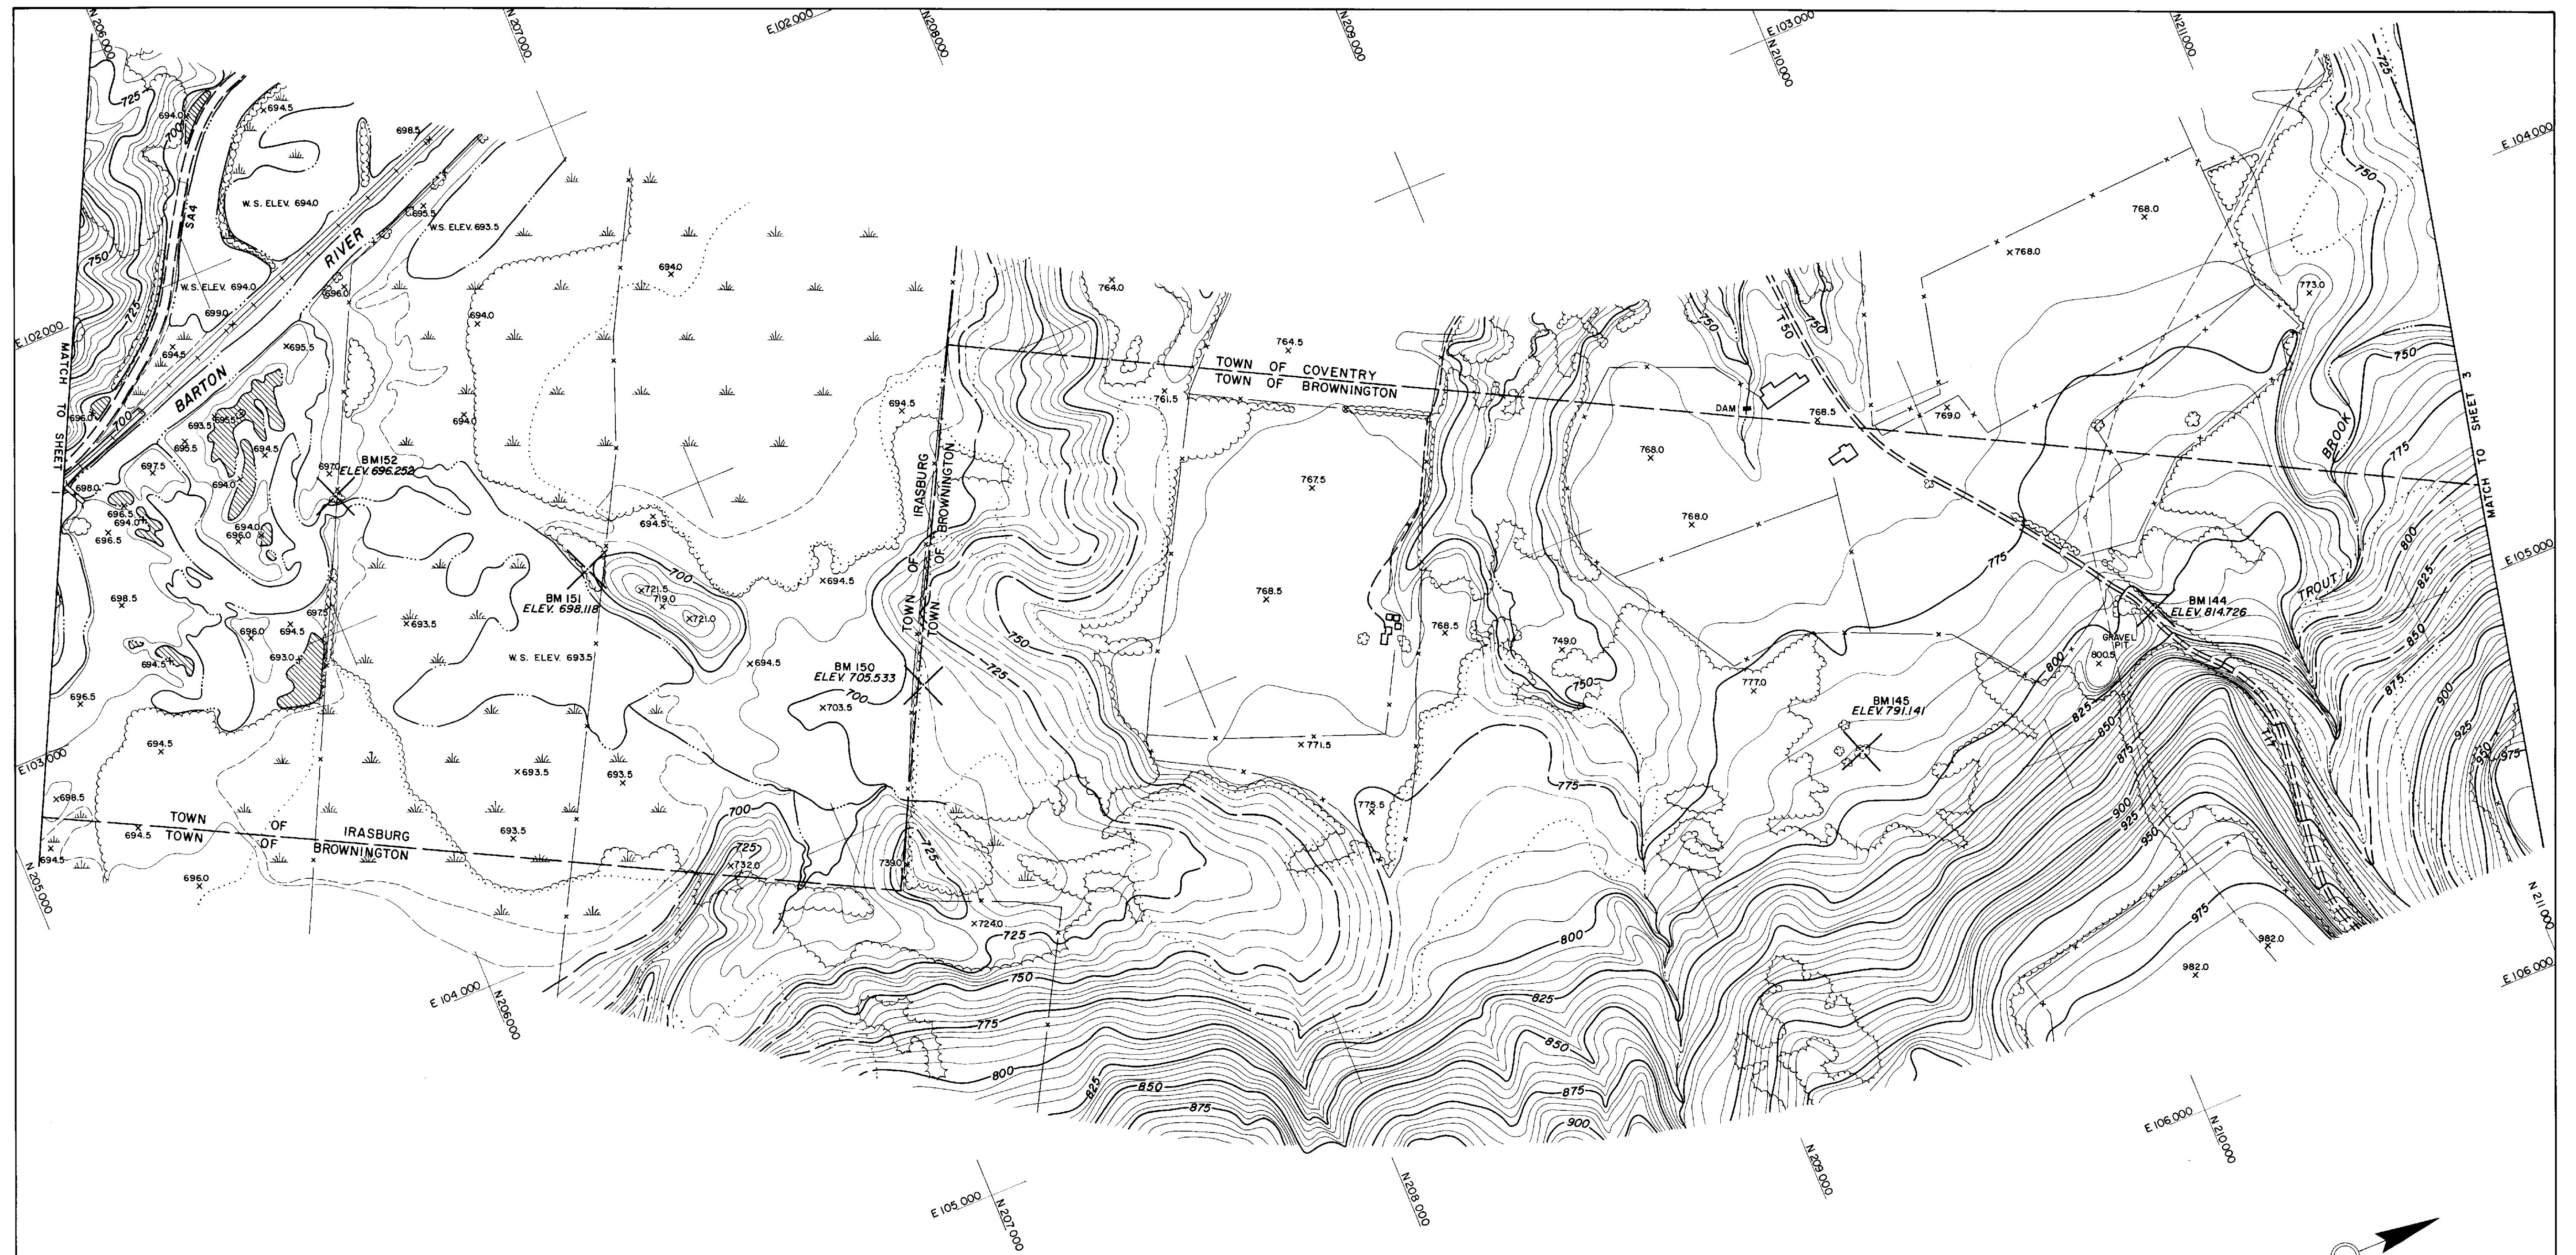


VERMONT
DEPARTMENT OF HIGHWAYS
INTERSTATE ROUTE 91
PROJECT NO. I 91-3 (4) PE
IRASBURG-DERBY

PHOTOGRAMMETRY



EDWARDS AND KELCEY, INC.
BOSTON, MASSACHUSETTS
DATE: AUG. 1964 SCALE 1" = 200'
SHEET 2 OF 7

COMPILED BY PHOTOGRAMMETRIC METHODS
LEWIS-DICKERSON ASSOCIATES
CIVIL ENGINEERS SURVEYORS
WATERTOWN, N.Y. MASSENA, N.Y.

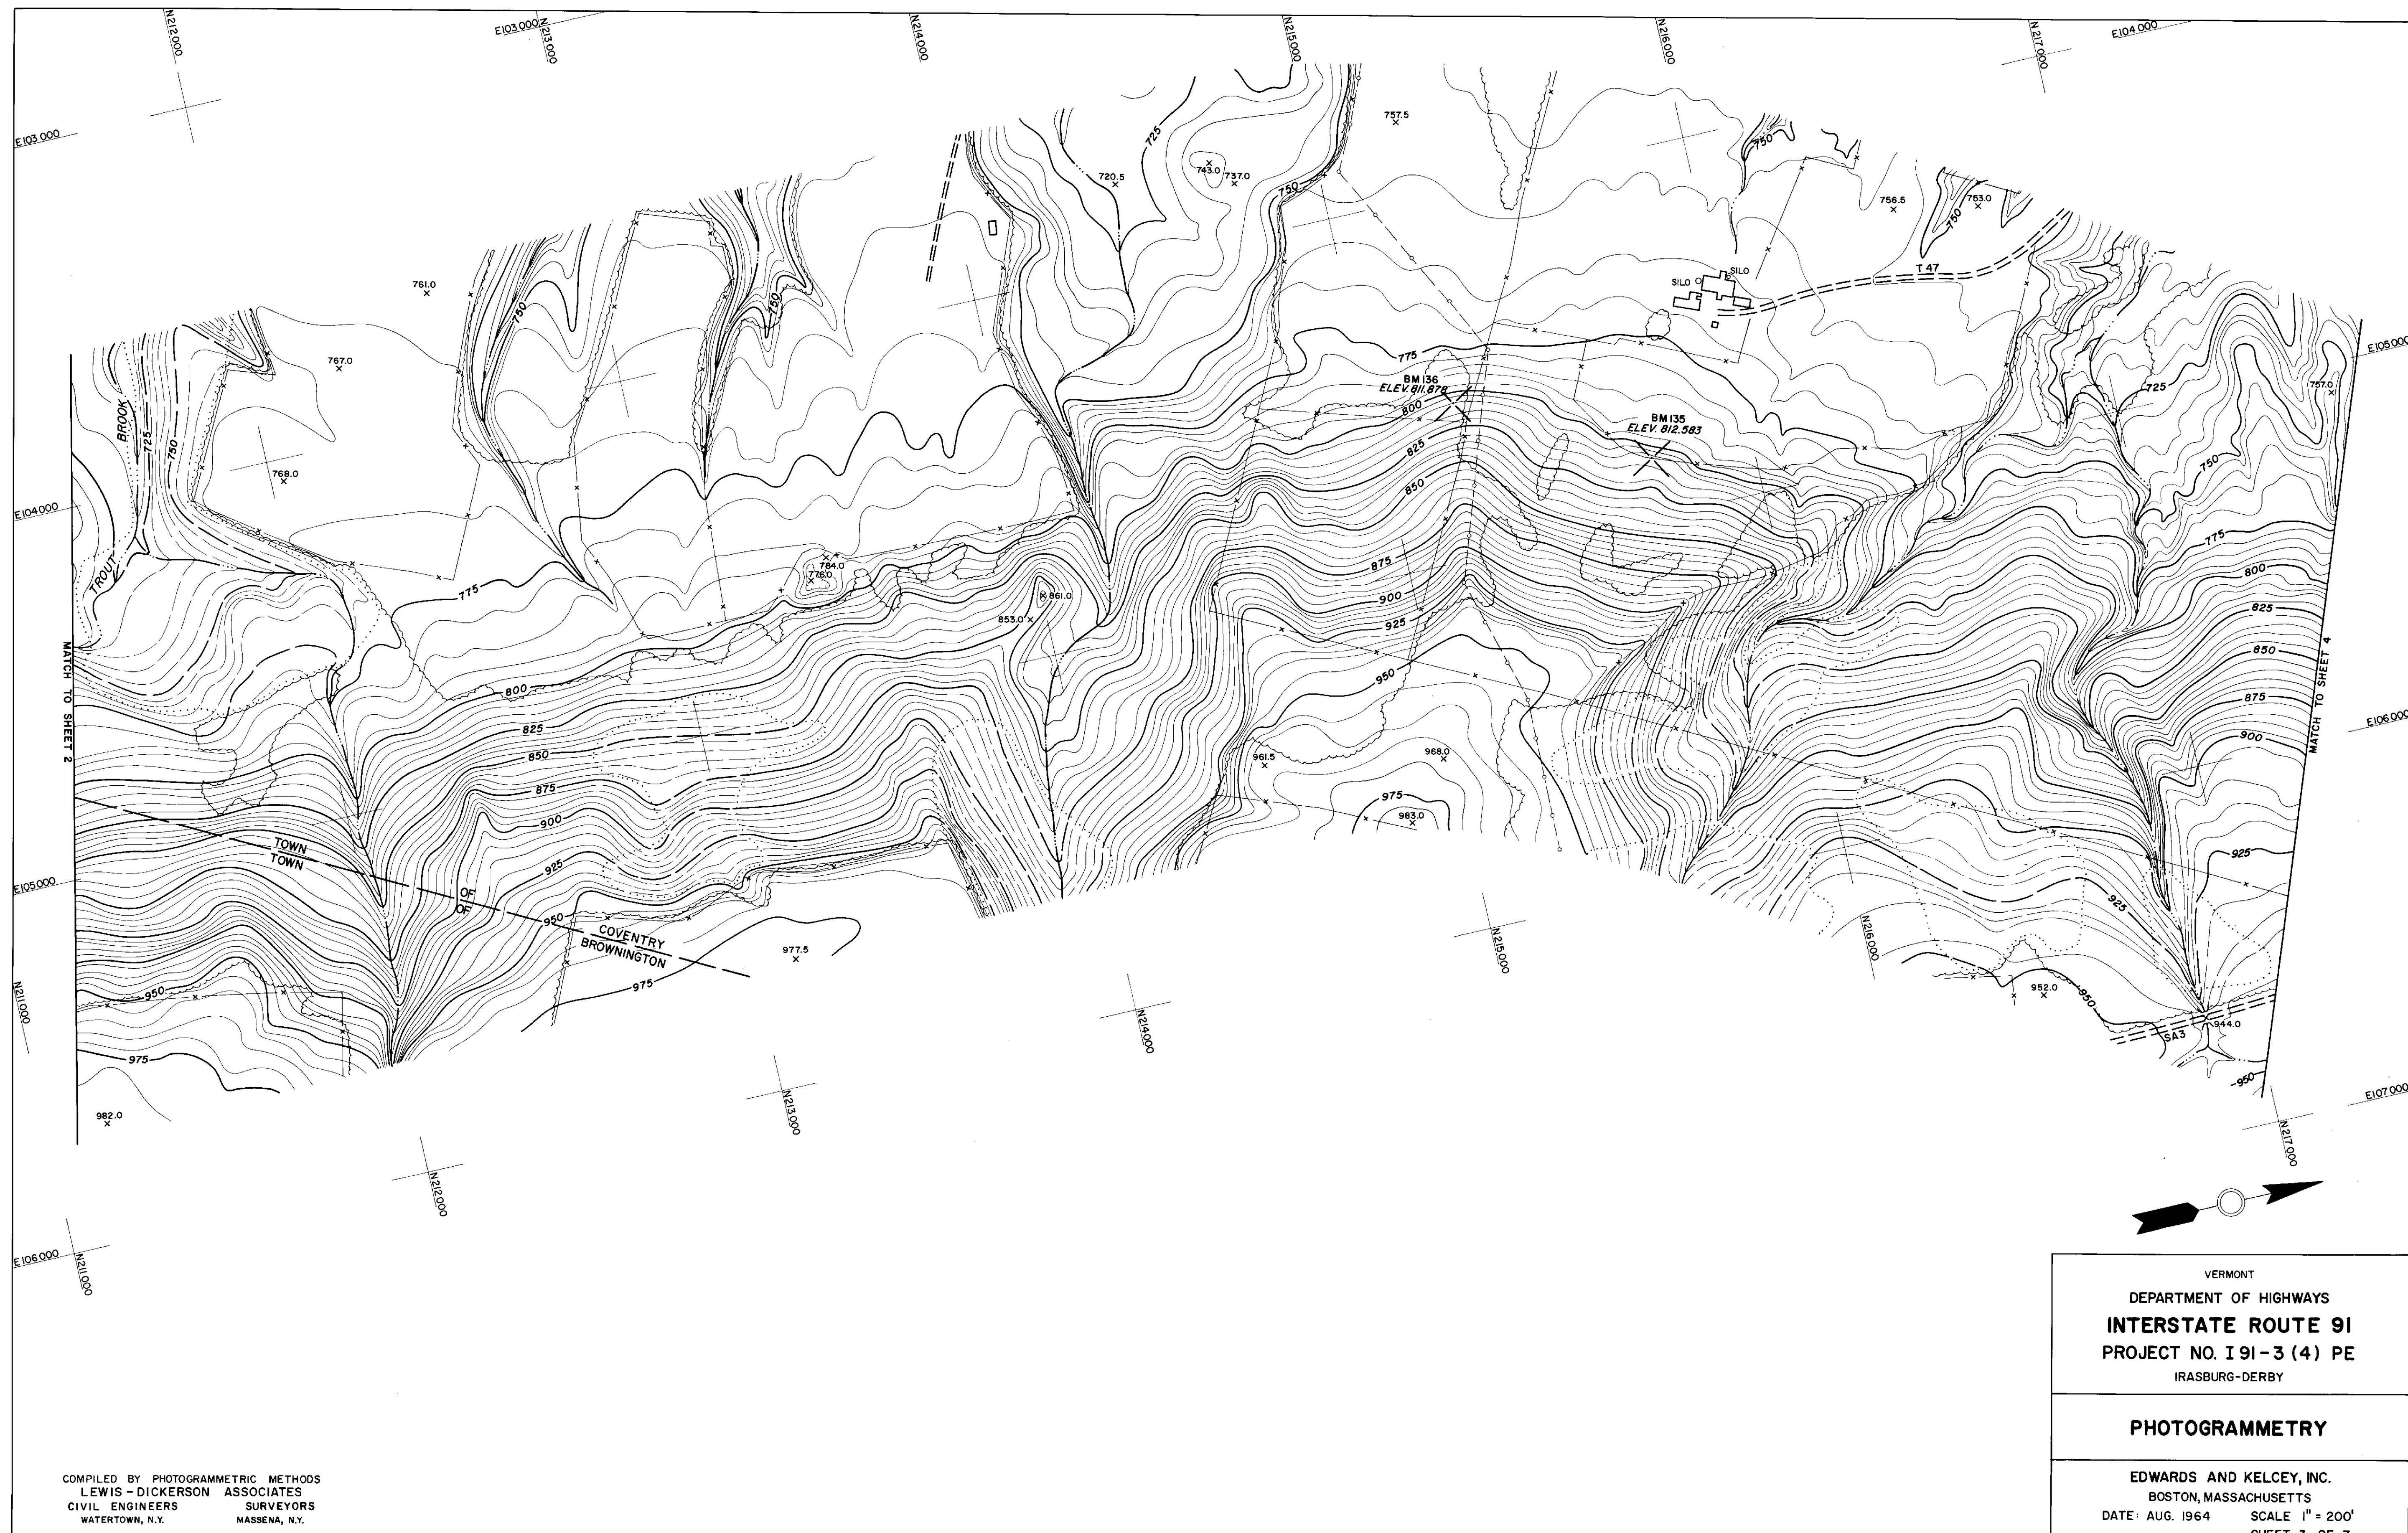

COMPILED BY PHOTOGRAMMETRIC METHODS
LEWIS-DICKERSON ASSOCIATES
CIVIL ENGINEERS SURVEYORS
WATERTOWN, N.Y. MASSENA, N.Y.

VERMONT DEPARTMENT OF HIGHWAYS INTERSTATE ROUTE 91 PROJECT NO. 191-3 (4) PE IRASBURG-DERBY
PHOTOGRAMMETRY
EDWARDS AND KELCEY, INC. BOSTON, MASSACHUSETTS DATE: AUG. 1964 SCALE: 1" = 200' SHEET 3 OF 7

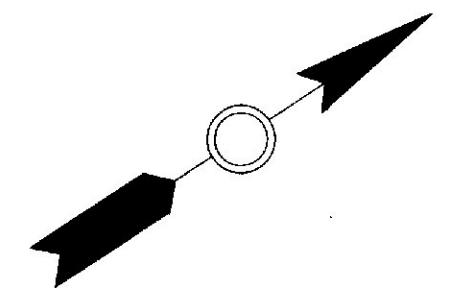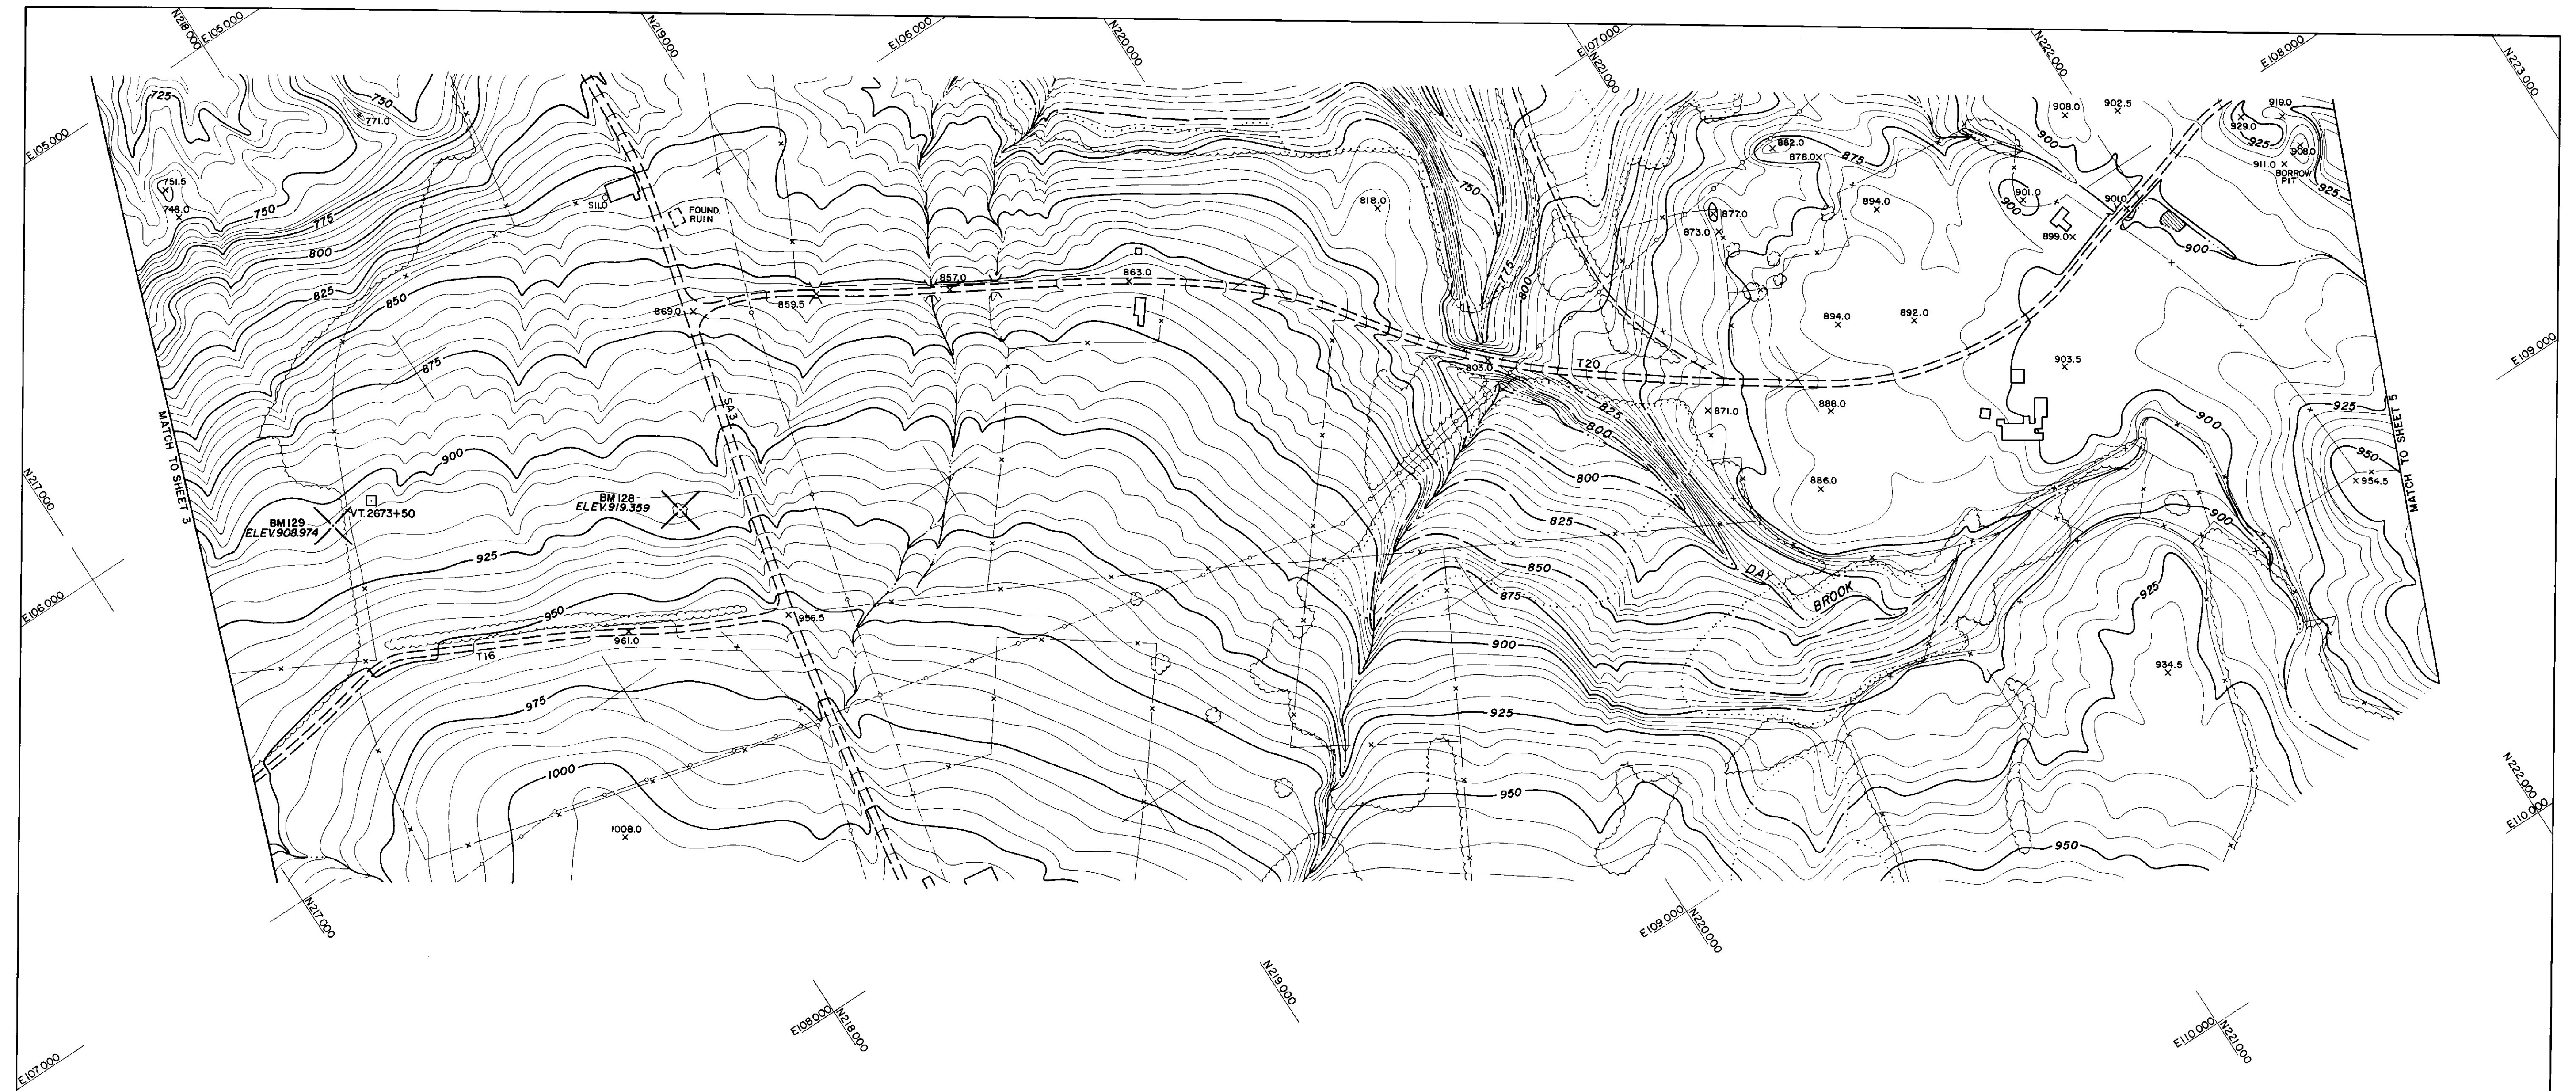



VERMONT
DEPARTMENT OF HIGHWAYS
INTERSTATE ROUTE 91
PROJECT NO. I 91-3 (4) PE
IRASBURG-DERBY

PHOTOGRAMMETRY

EDWARDS AND KELCEY, INC.
BOSTON, MASSACHUSETTS
DATE: AUG. 1964 SCALE 1" = 200'
SHEET 4 OF 7



COMPILED BY PHOTOGRAMMETRIC METHODS
LEWIS - DICKERSON ASSOCIATES
CIVIL ENGINEERS SURVEYORS
WATERTOWN, N.Y. MASSENA, N.Y.

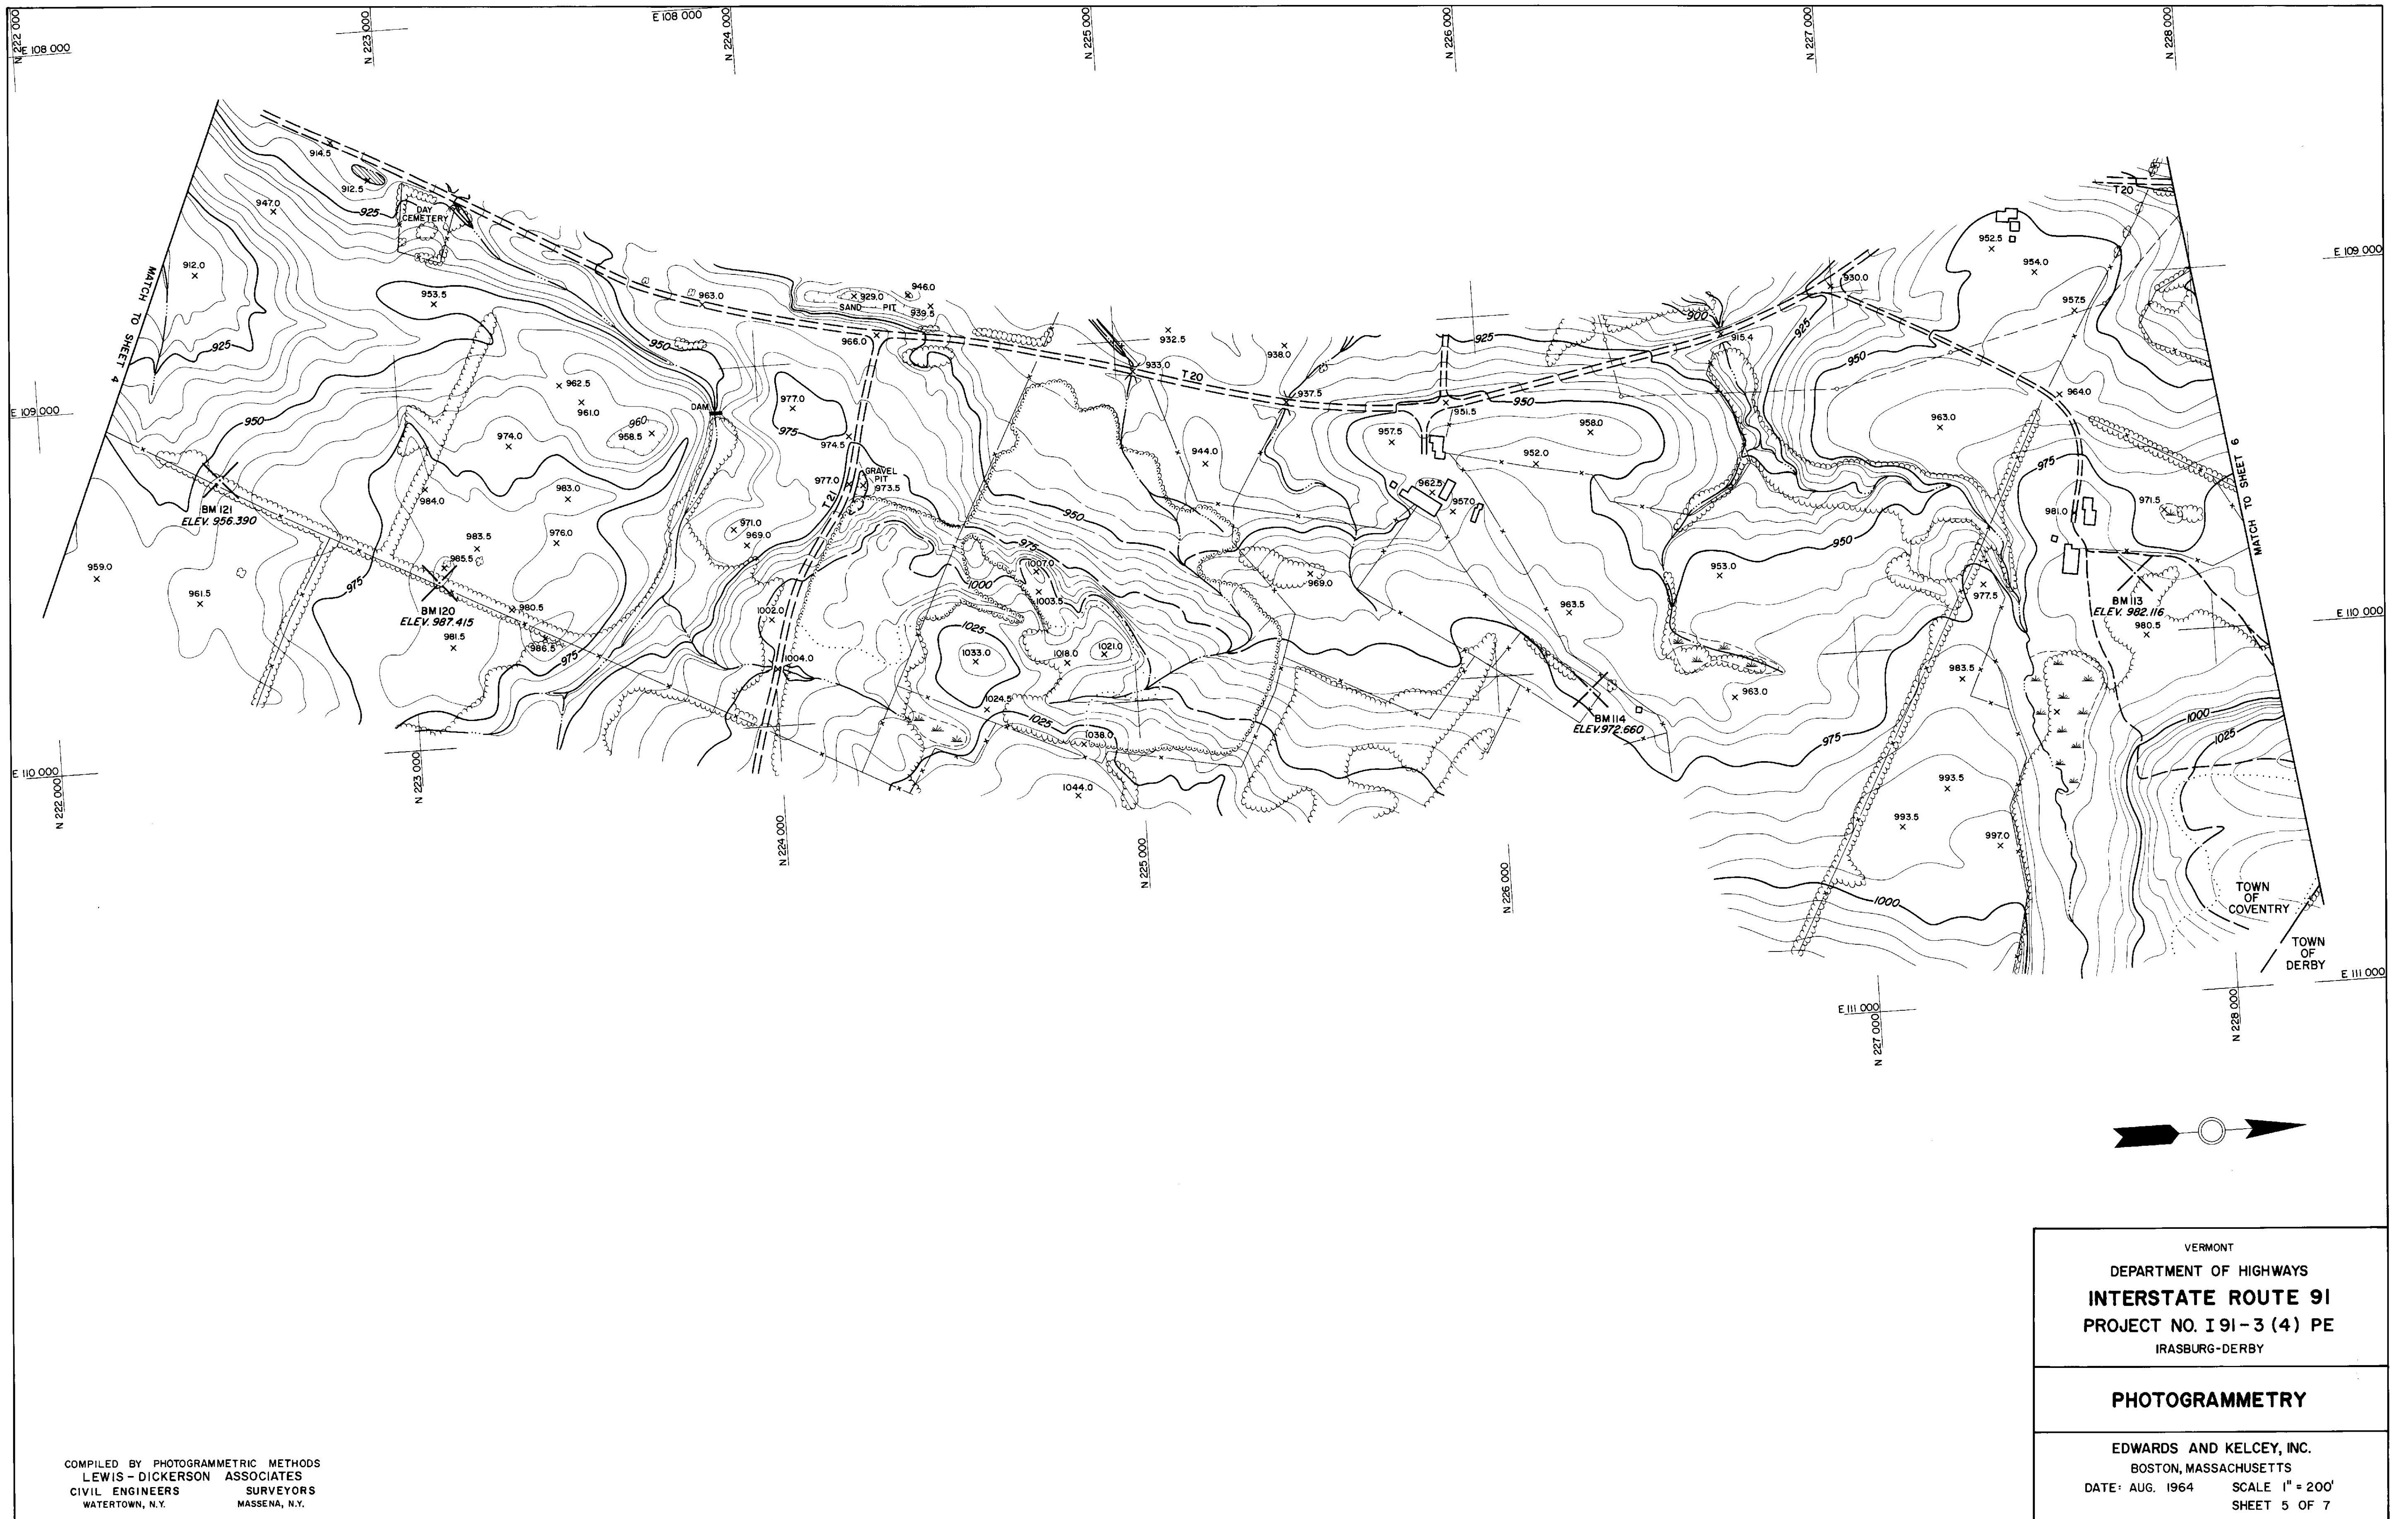

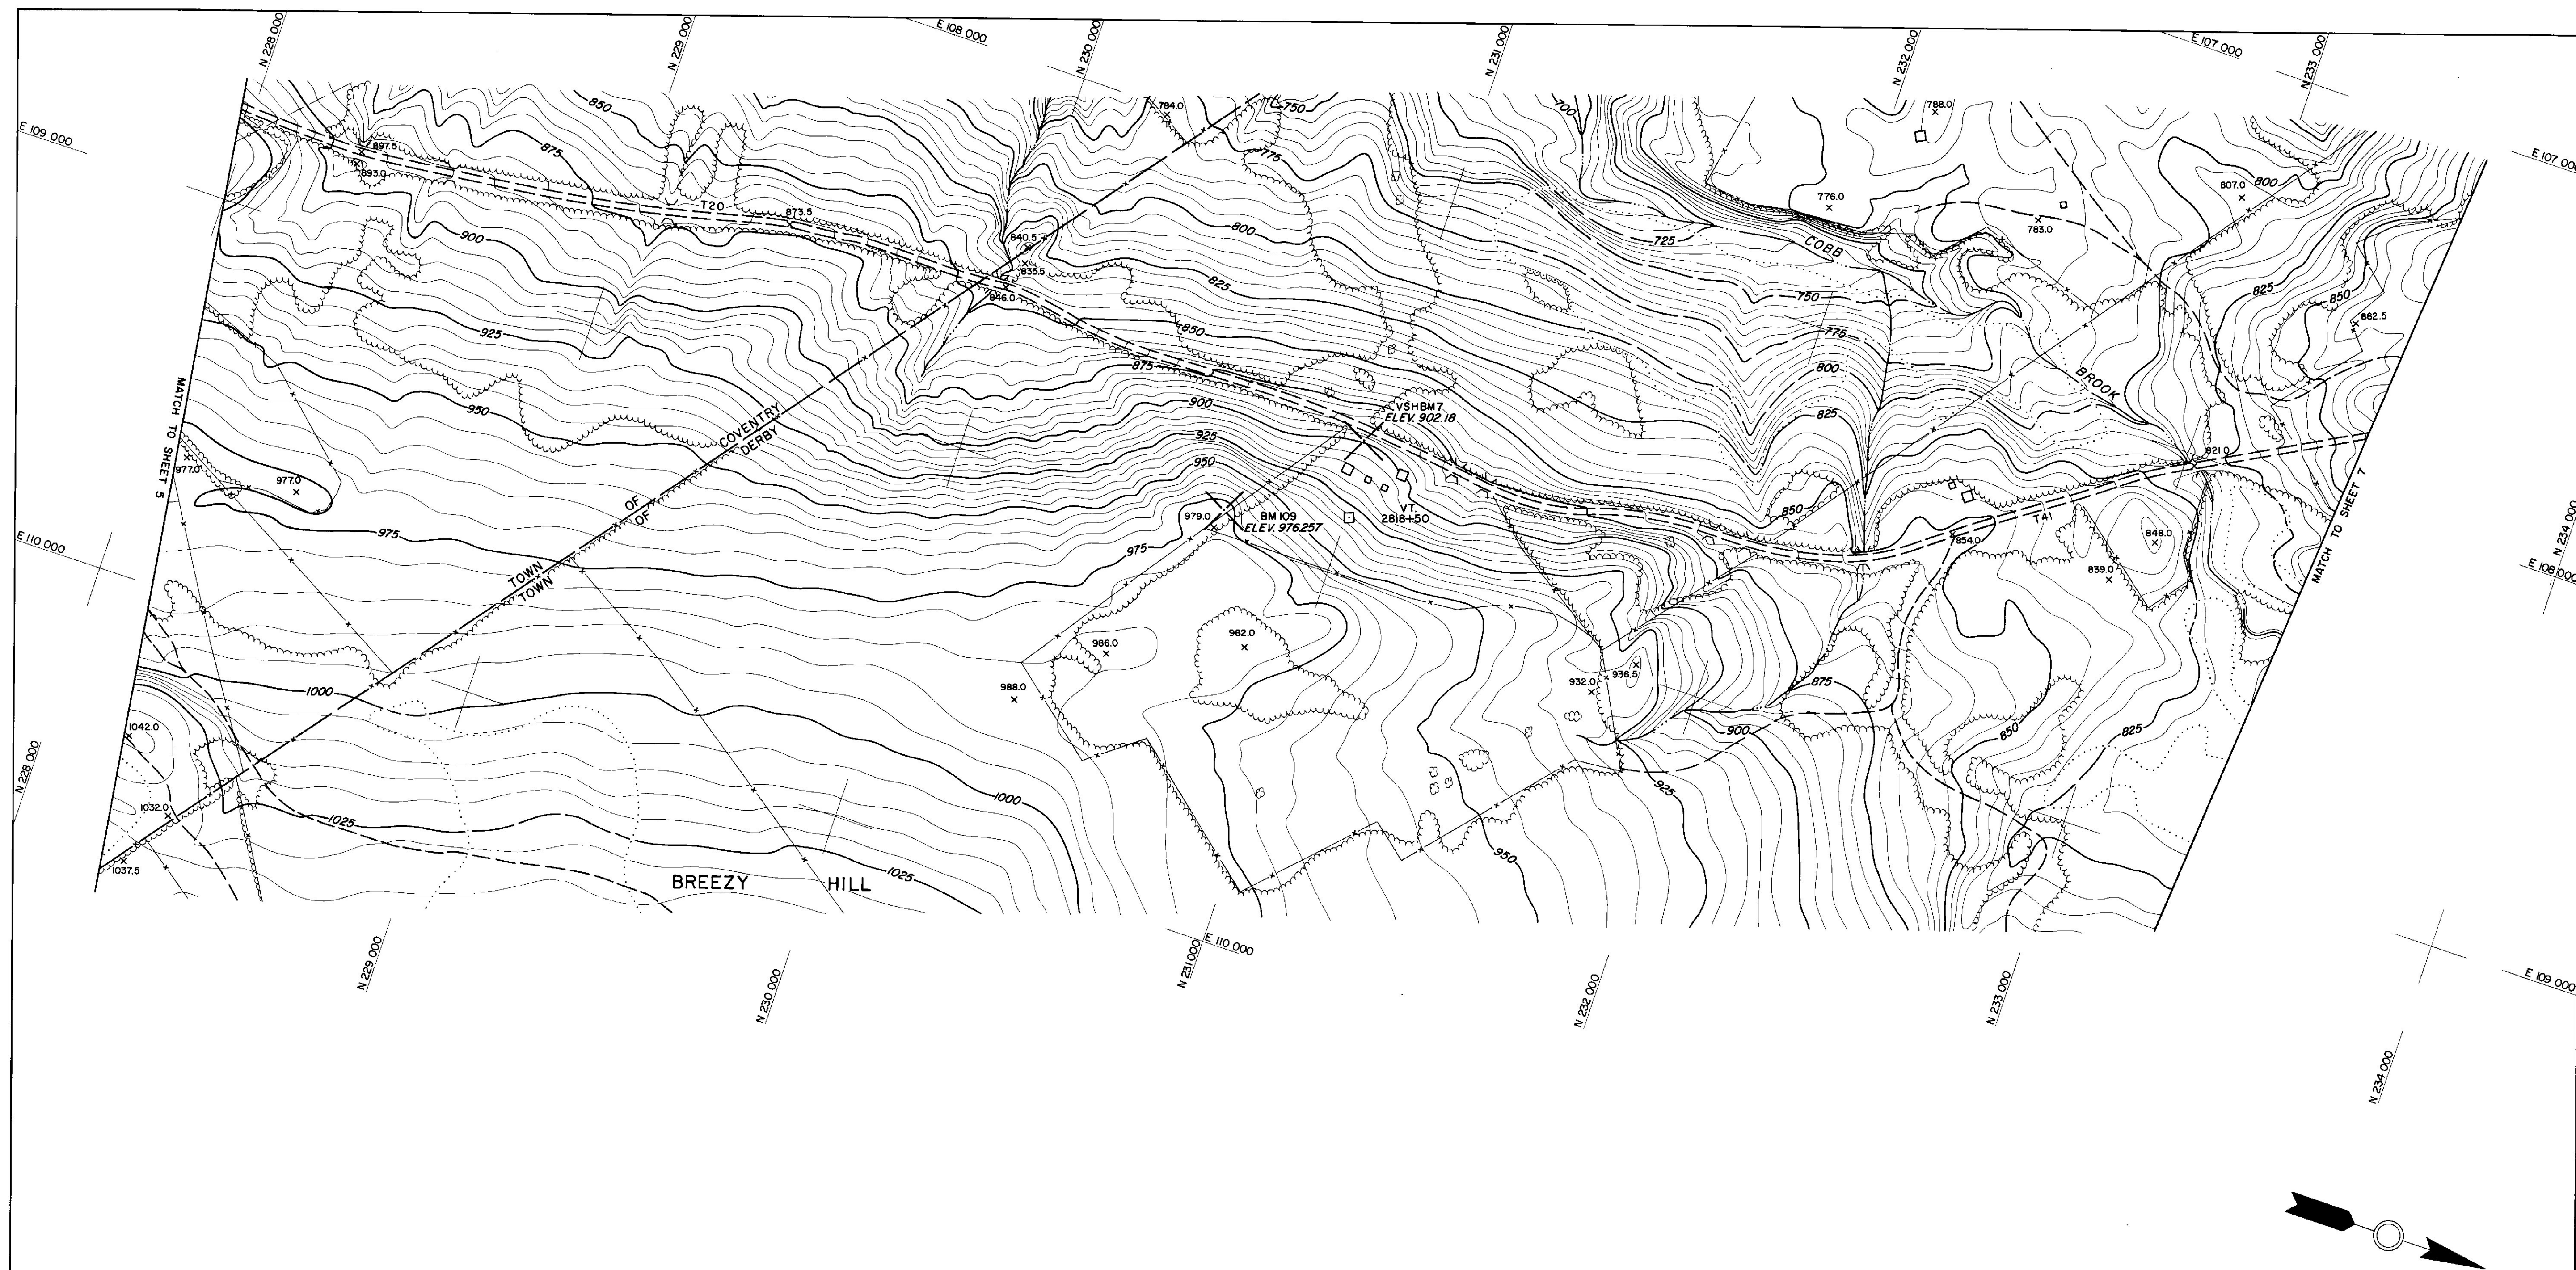

COMPILED BY PHOTOGRAMMETRIC METHODS
 LEWIS - DICKERSON ASSOCIATES
 CIVIL ENGINEERS SURVEYORS
 WATERTOWN, N.Y. MASSENA, N.Y.



VERMONT DEPARTMENT OF HIGHWAYS INTERSTATE ROUTE 91 PROJECT NO. I 91-3 (4) PE IRASBURG-DERBY	
PHOTOGRAMMETRY	
EDWARDS AND KELCEY, INC. BOSTON, MASSACHUSETTS DATE: AUG. 1964 SCALE 1" = 200' SHEET 6 OF 7	

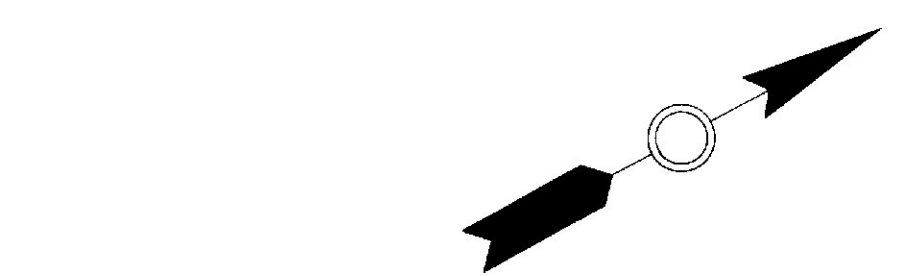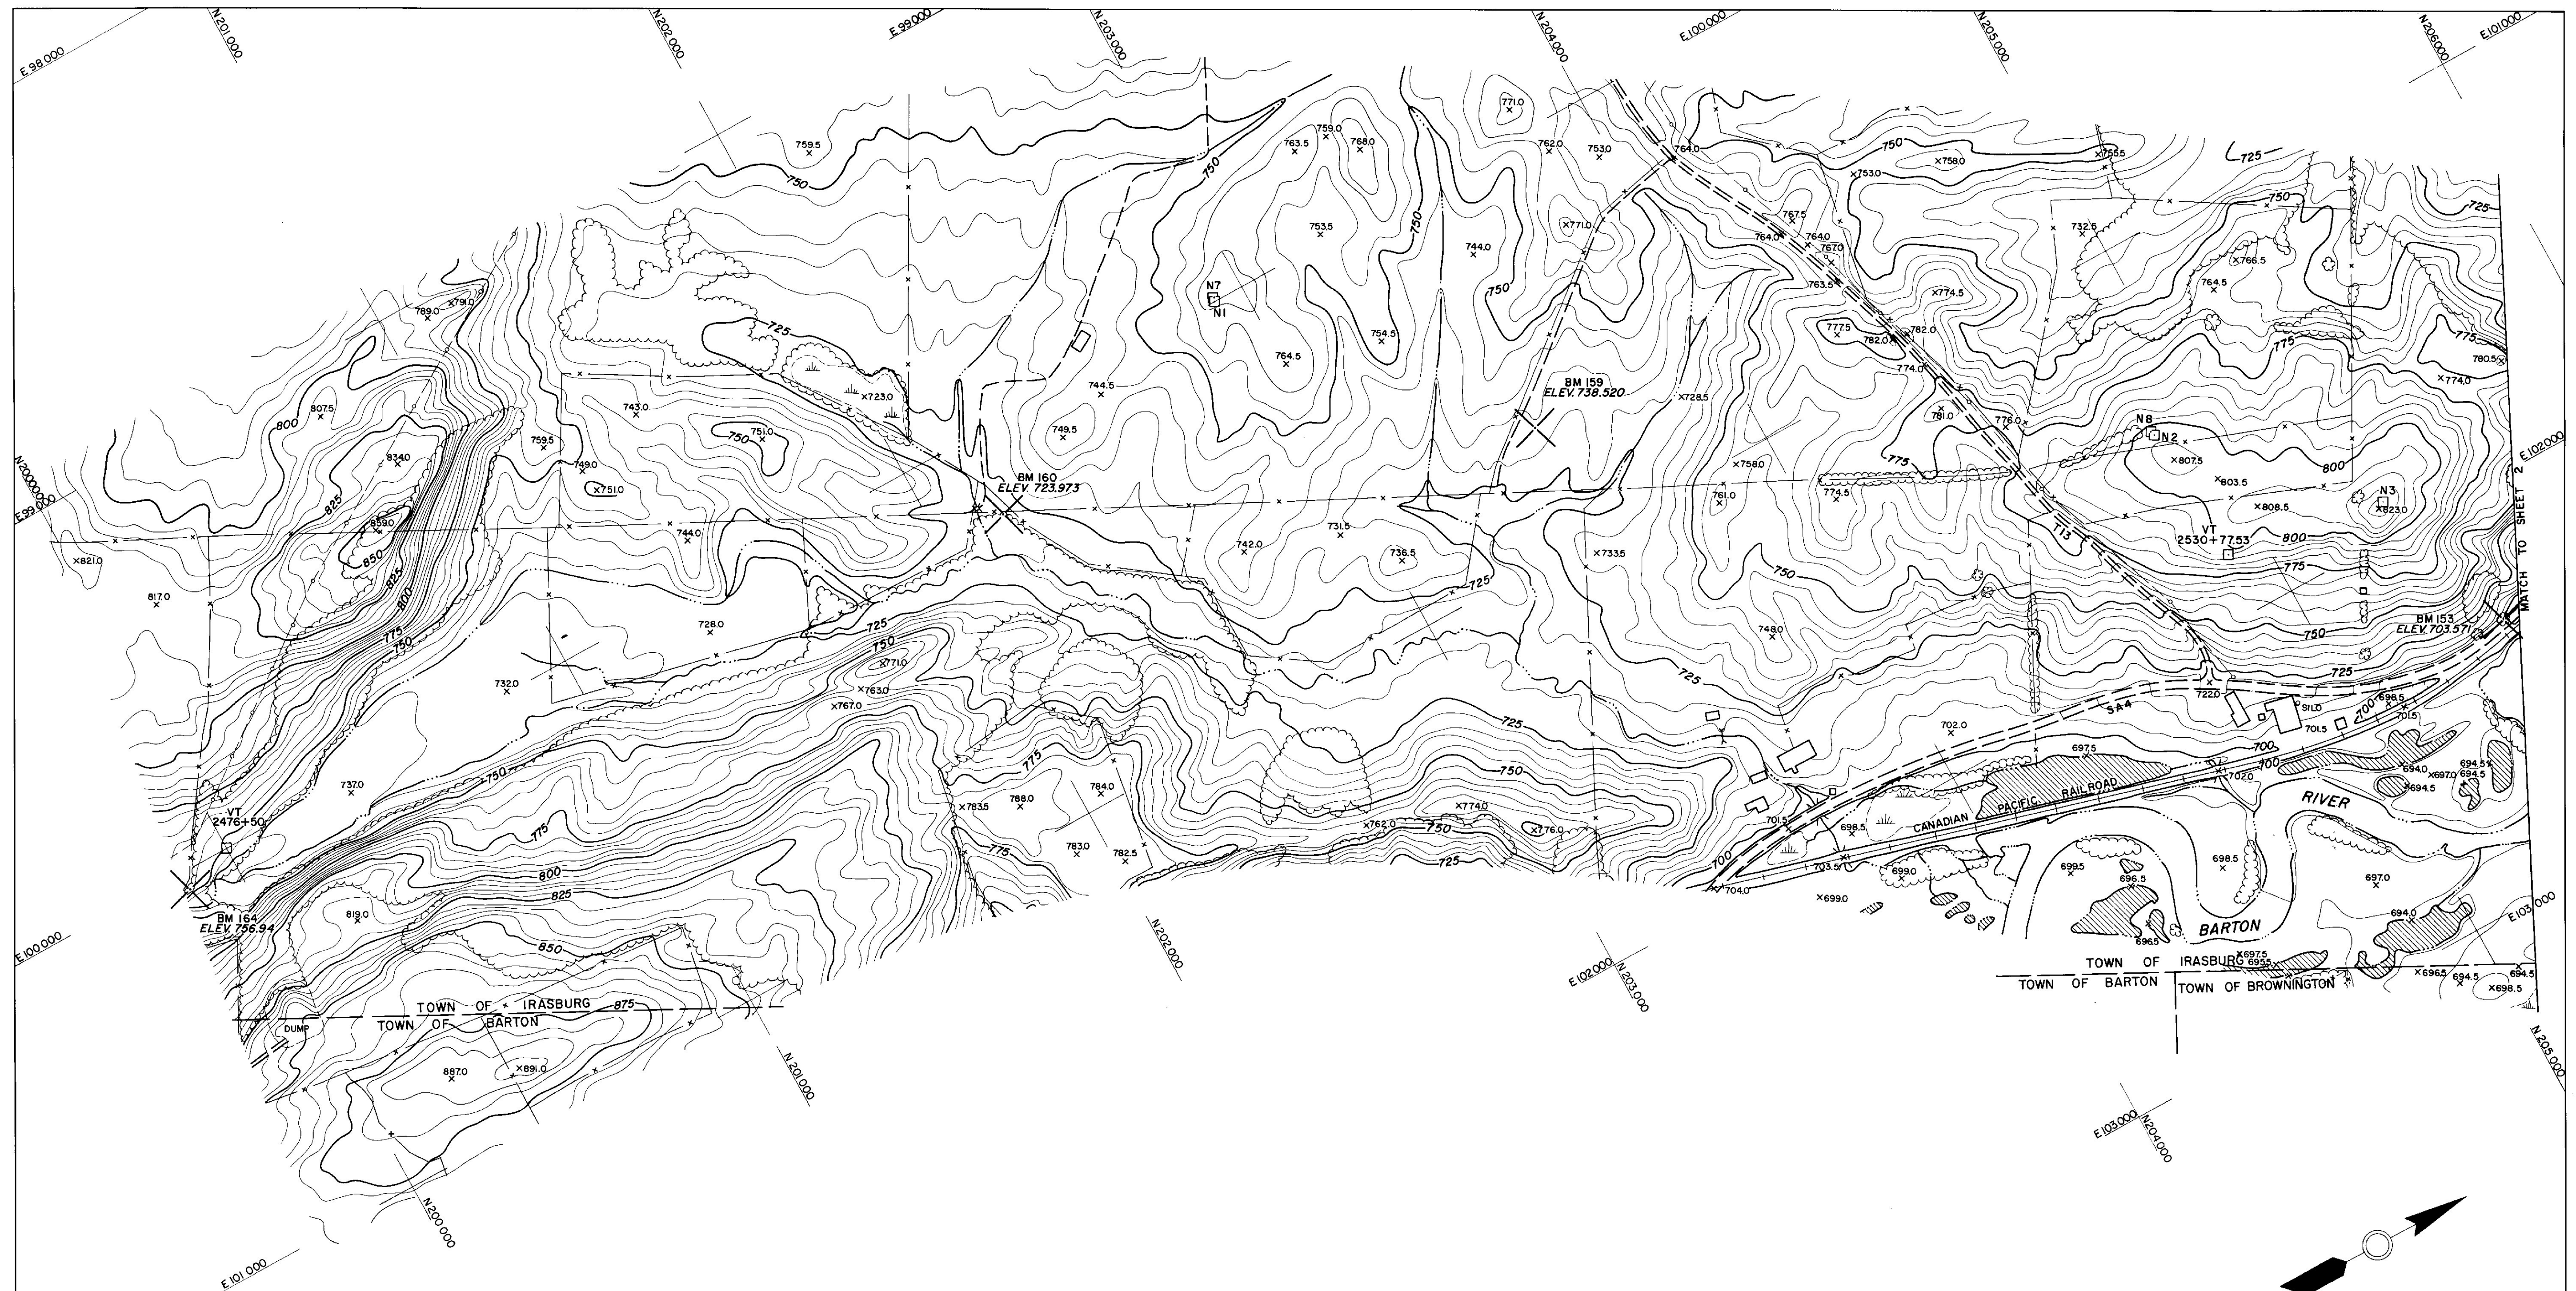

NOTES
 MAP COMPILED BY STEREO PHOTOGRAMMETRIC METHODS
 USING AERIAL PHOTOGRAPHY FLOWN APRIL 30, 1958.
 AREAS WHERE CONTOURS ARE OF DOUBTFUL ACCURACY
 DUE TO GROUND BEING OBSCURED ARE OUTLINED WITH A
 DOTTED LINE AND THE CONTOURS ARE DASHED.
 HARD SURFACE ROADS SHOWN WITH DOUBLE SOLID LINE.
 LOOSE SURFACE ROADS SHOWN WITH DOUBLE DASHED LINE.
 TRAILS SHOWN WITH SINGLE DASHED LINE.
 VERTICAL DATUM - MEAN SEA LEVEL 1929 GENERAL AD-
 JUSTMENT. THE GRID SHOWN IS ARBITRARY WITH ORIGIN
 AT STA. VT. 2476+50.00 WHOSE COORDINATES ARE
 N200000.00 E100000.00. GRID ORIENTATION BASED
 ON ASSIGNING A VALUE OF 000°00'00" TO THE
 AZIMUTH FROM STA. VT. 2476+50.00 TO L-DA STA. N1.

VERMONT	
DEPARTMENT OF HIGHWAYS	
INTERSTATE ROUTE 91	
PROJECT NO. I91-3 (4) PE	
IRASBURG-DERBY	
PHOTOGRAMMETRY	
EDWARDS AND KELCEY, INC.	
BOSTON, MASSACHUSETTS	
DATE: AUG. 1964	SCALE 1" = 200'
	SHEET 1 OF 7

COMPILED BY PHOTOGRAMMETRIC METHODS
 LEWIS-DICKERSON ASSOCIATES
 CIVIL ENGINEERS SURVEYORS
 WATERTOWN, N.Y. MASSENA, N.Y.

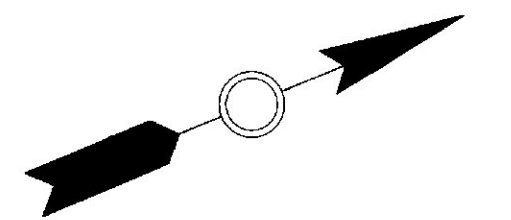
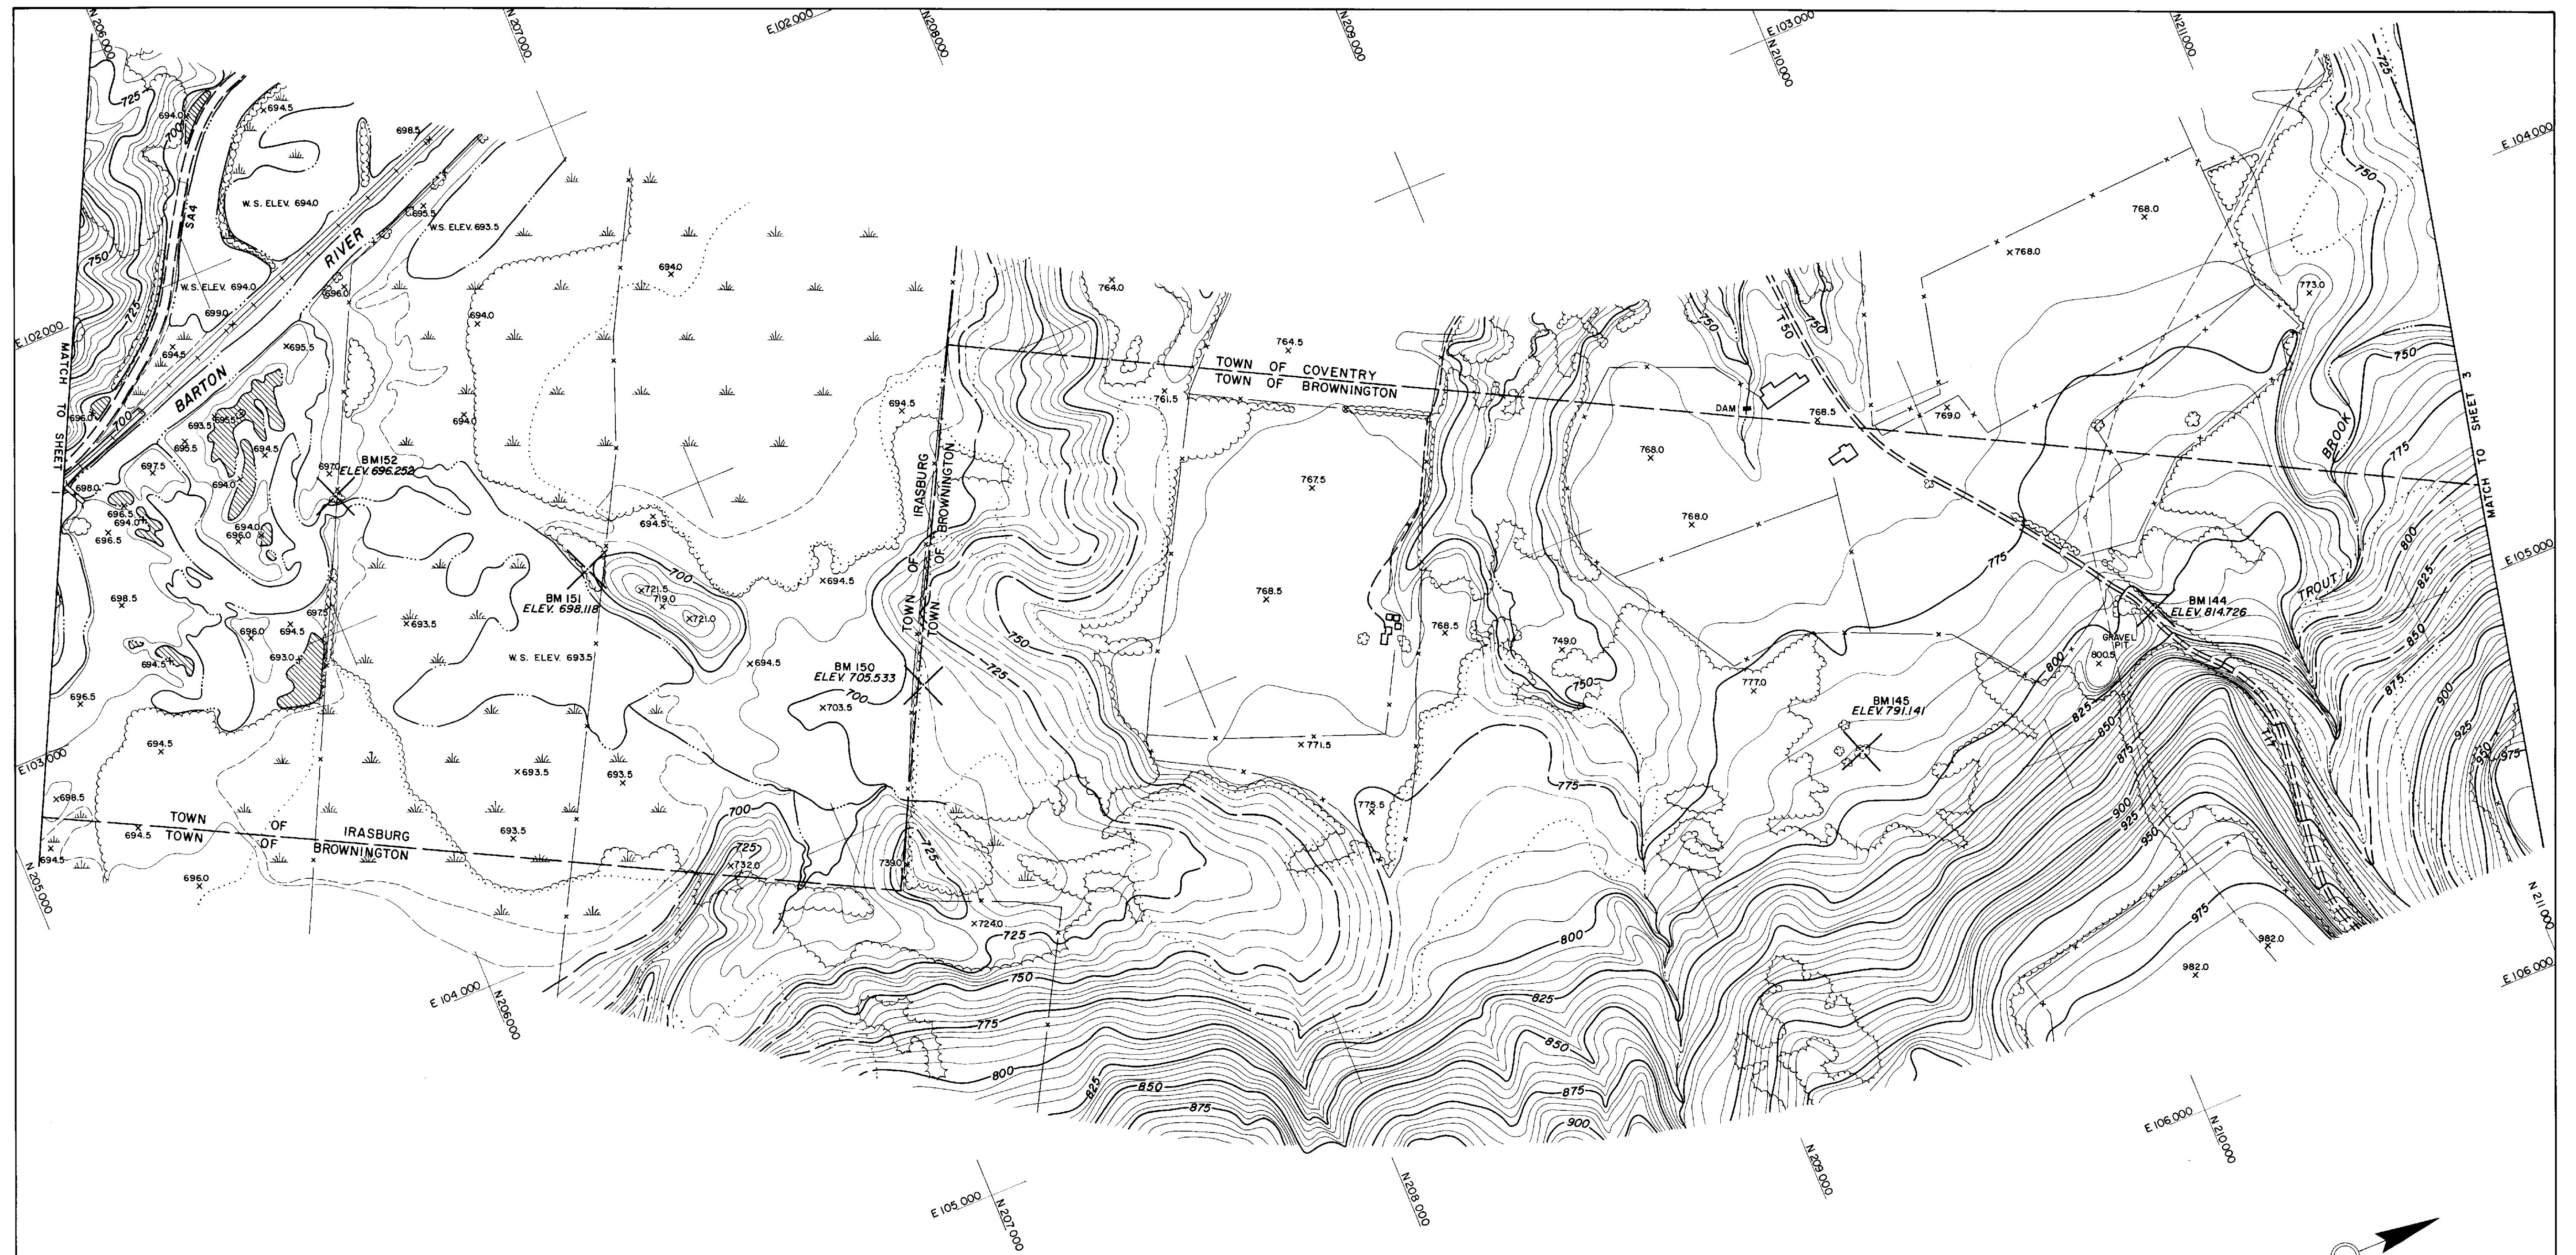


VERMONT
DEPARTMENT OF HIGHWAYS
INTERSTATE ROUTE 91
PROJECT NO. I 91-3 (4) PE
IRASBURG-DERBY

PHOTOGRAMMETRY


EDWARDS AND KELCEY, INC.
BOSTON, MASSACHUSETTS
DATE: AUG. 1964 SCALE 1" = 200'
SHEET 2 OF 7

COMPILED BY PHOTOGRAMMETRIC METHODS
LEWIS-DICKERSON ASSOCIATES
CIVIL ENGINEERS SURVEYORS
WATERTOWN, N.Y. MASSENA, N.Y.

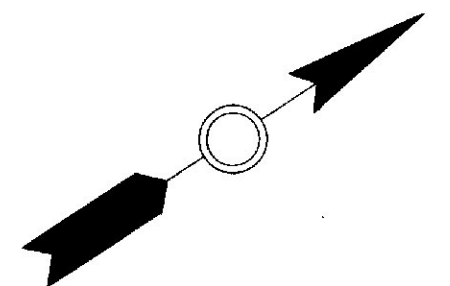
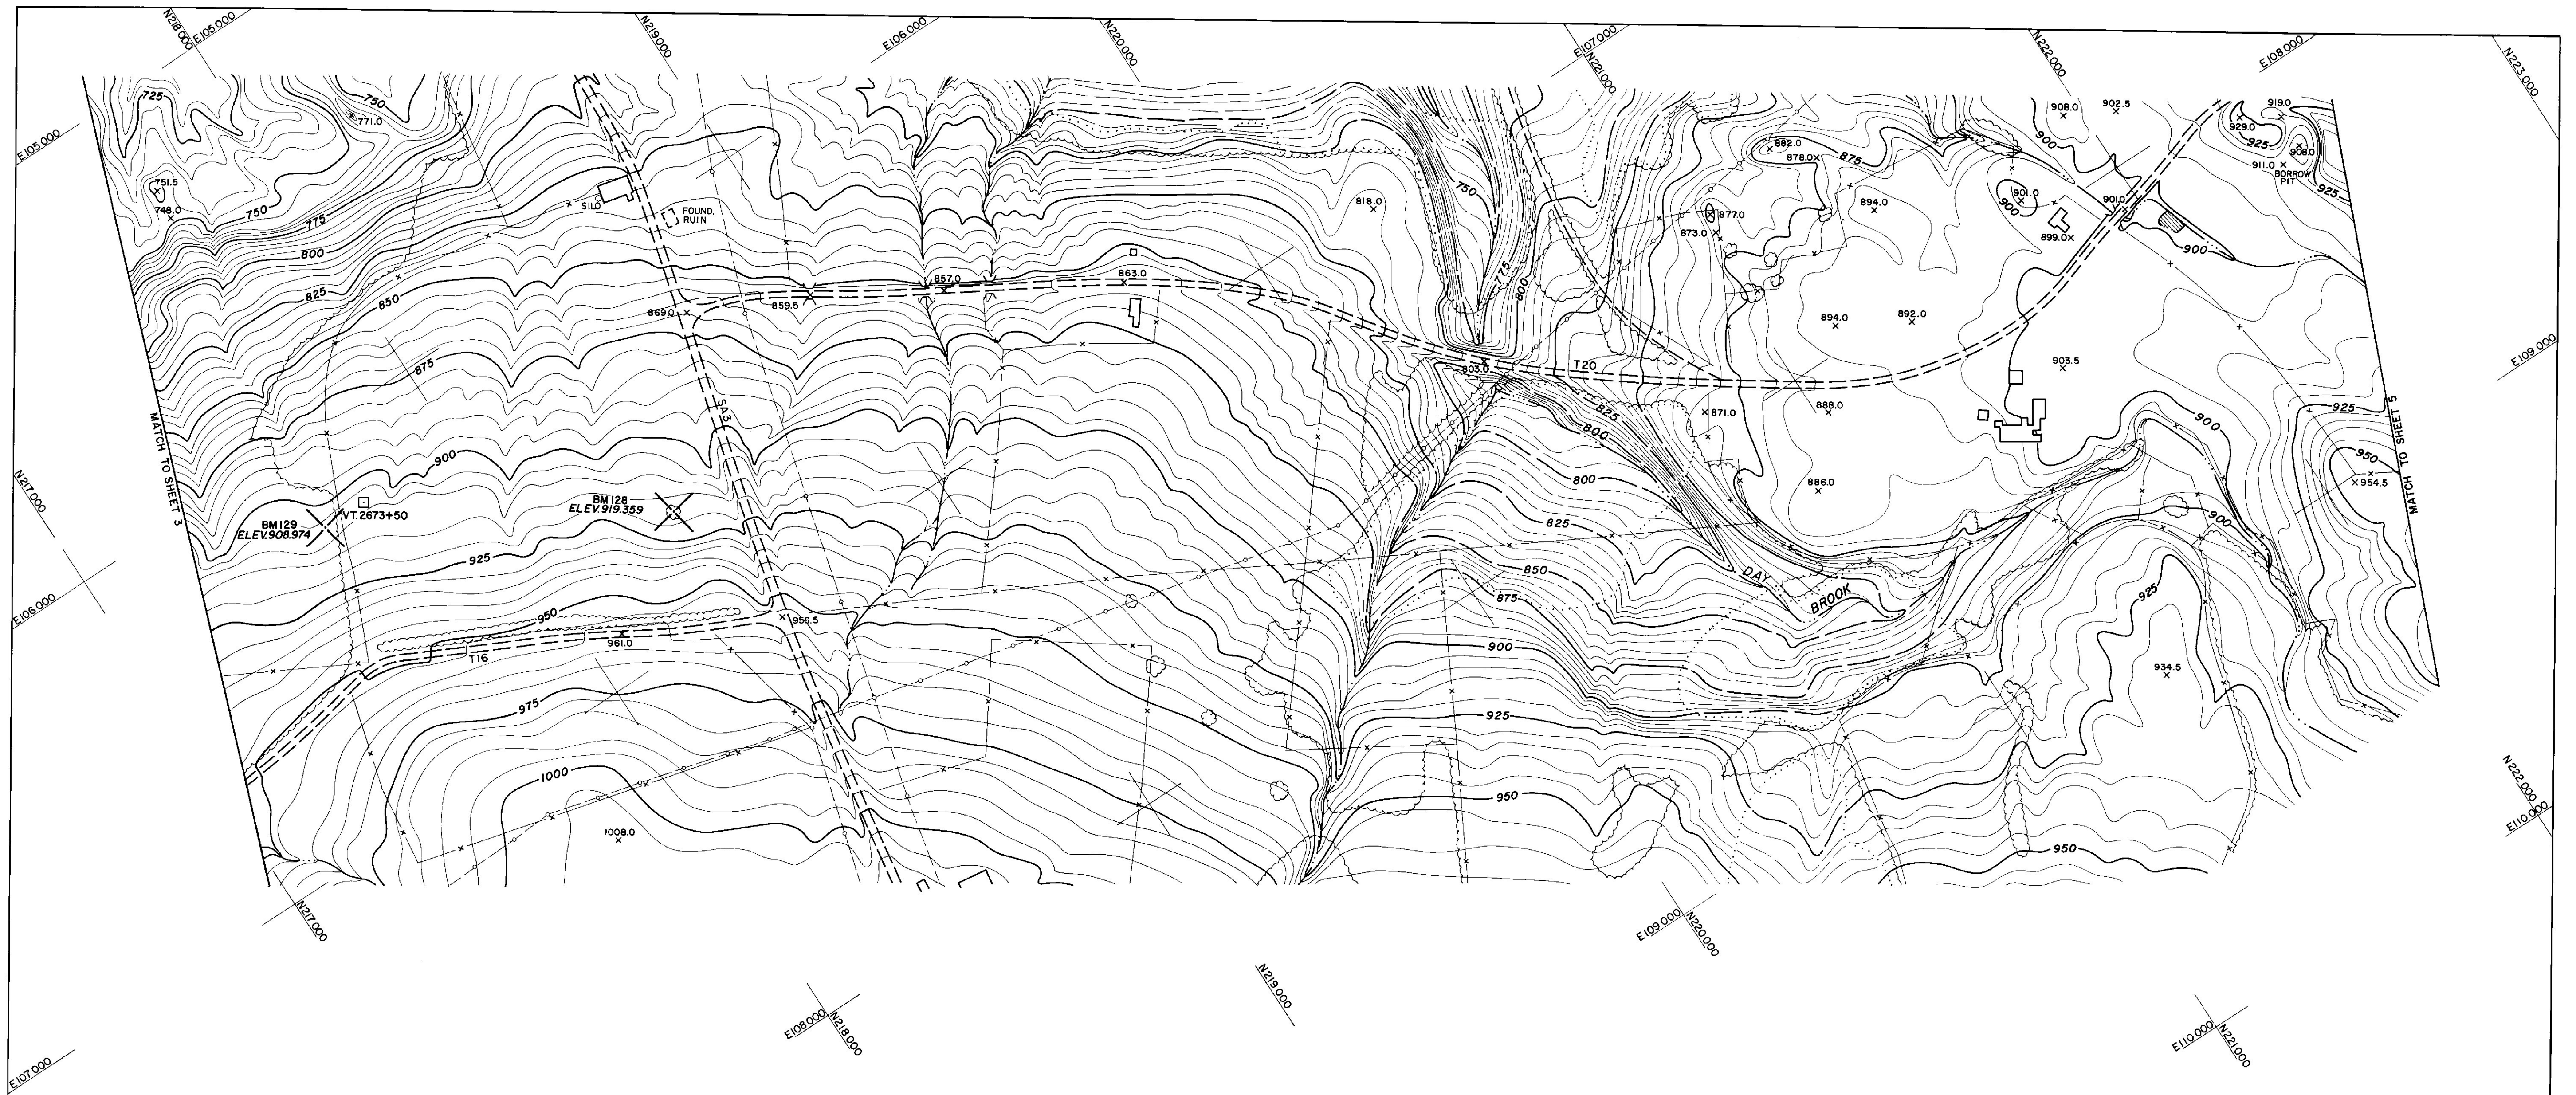


VERMONT DEPARTMENT OF HIGHWAYS INTERSTATE ROUTE 91 PROJECT NO. I 91-3 (4) PE IRASBURG-DERBY	
PHOTOGRAMMETRY	
EDWARDS AND KELCEY, INC. BOSTON, MASSACHUSETTS DATE: AUG. 1964 SCALE 1" = 200' SHEET 4 OF 7	

COMPILED BY PHOTOGRAMMETRIC METHODS
 LEWIS - DICKERSON ASSOCIATES
 CIVIL ENGINEERS SURVEYORS
 WATERTOWN, N.Y. MASSENA, N.Y.

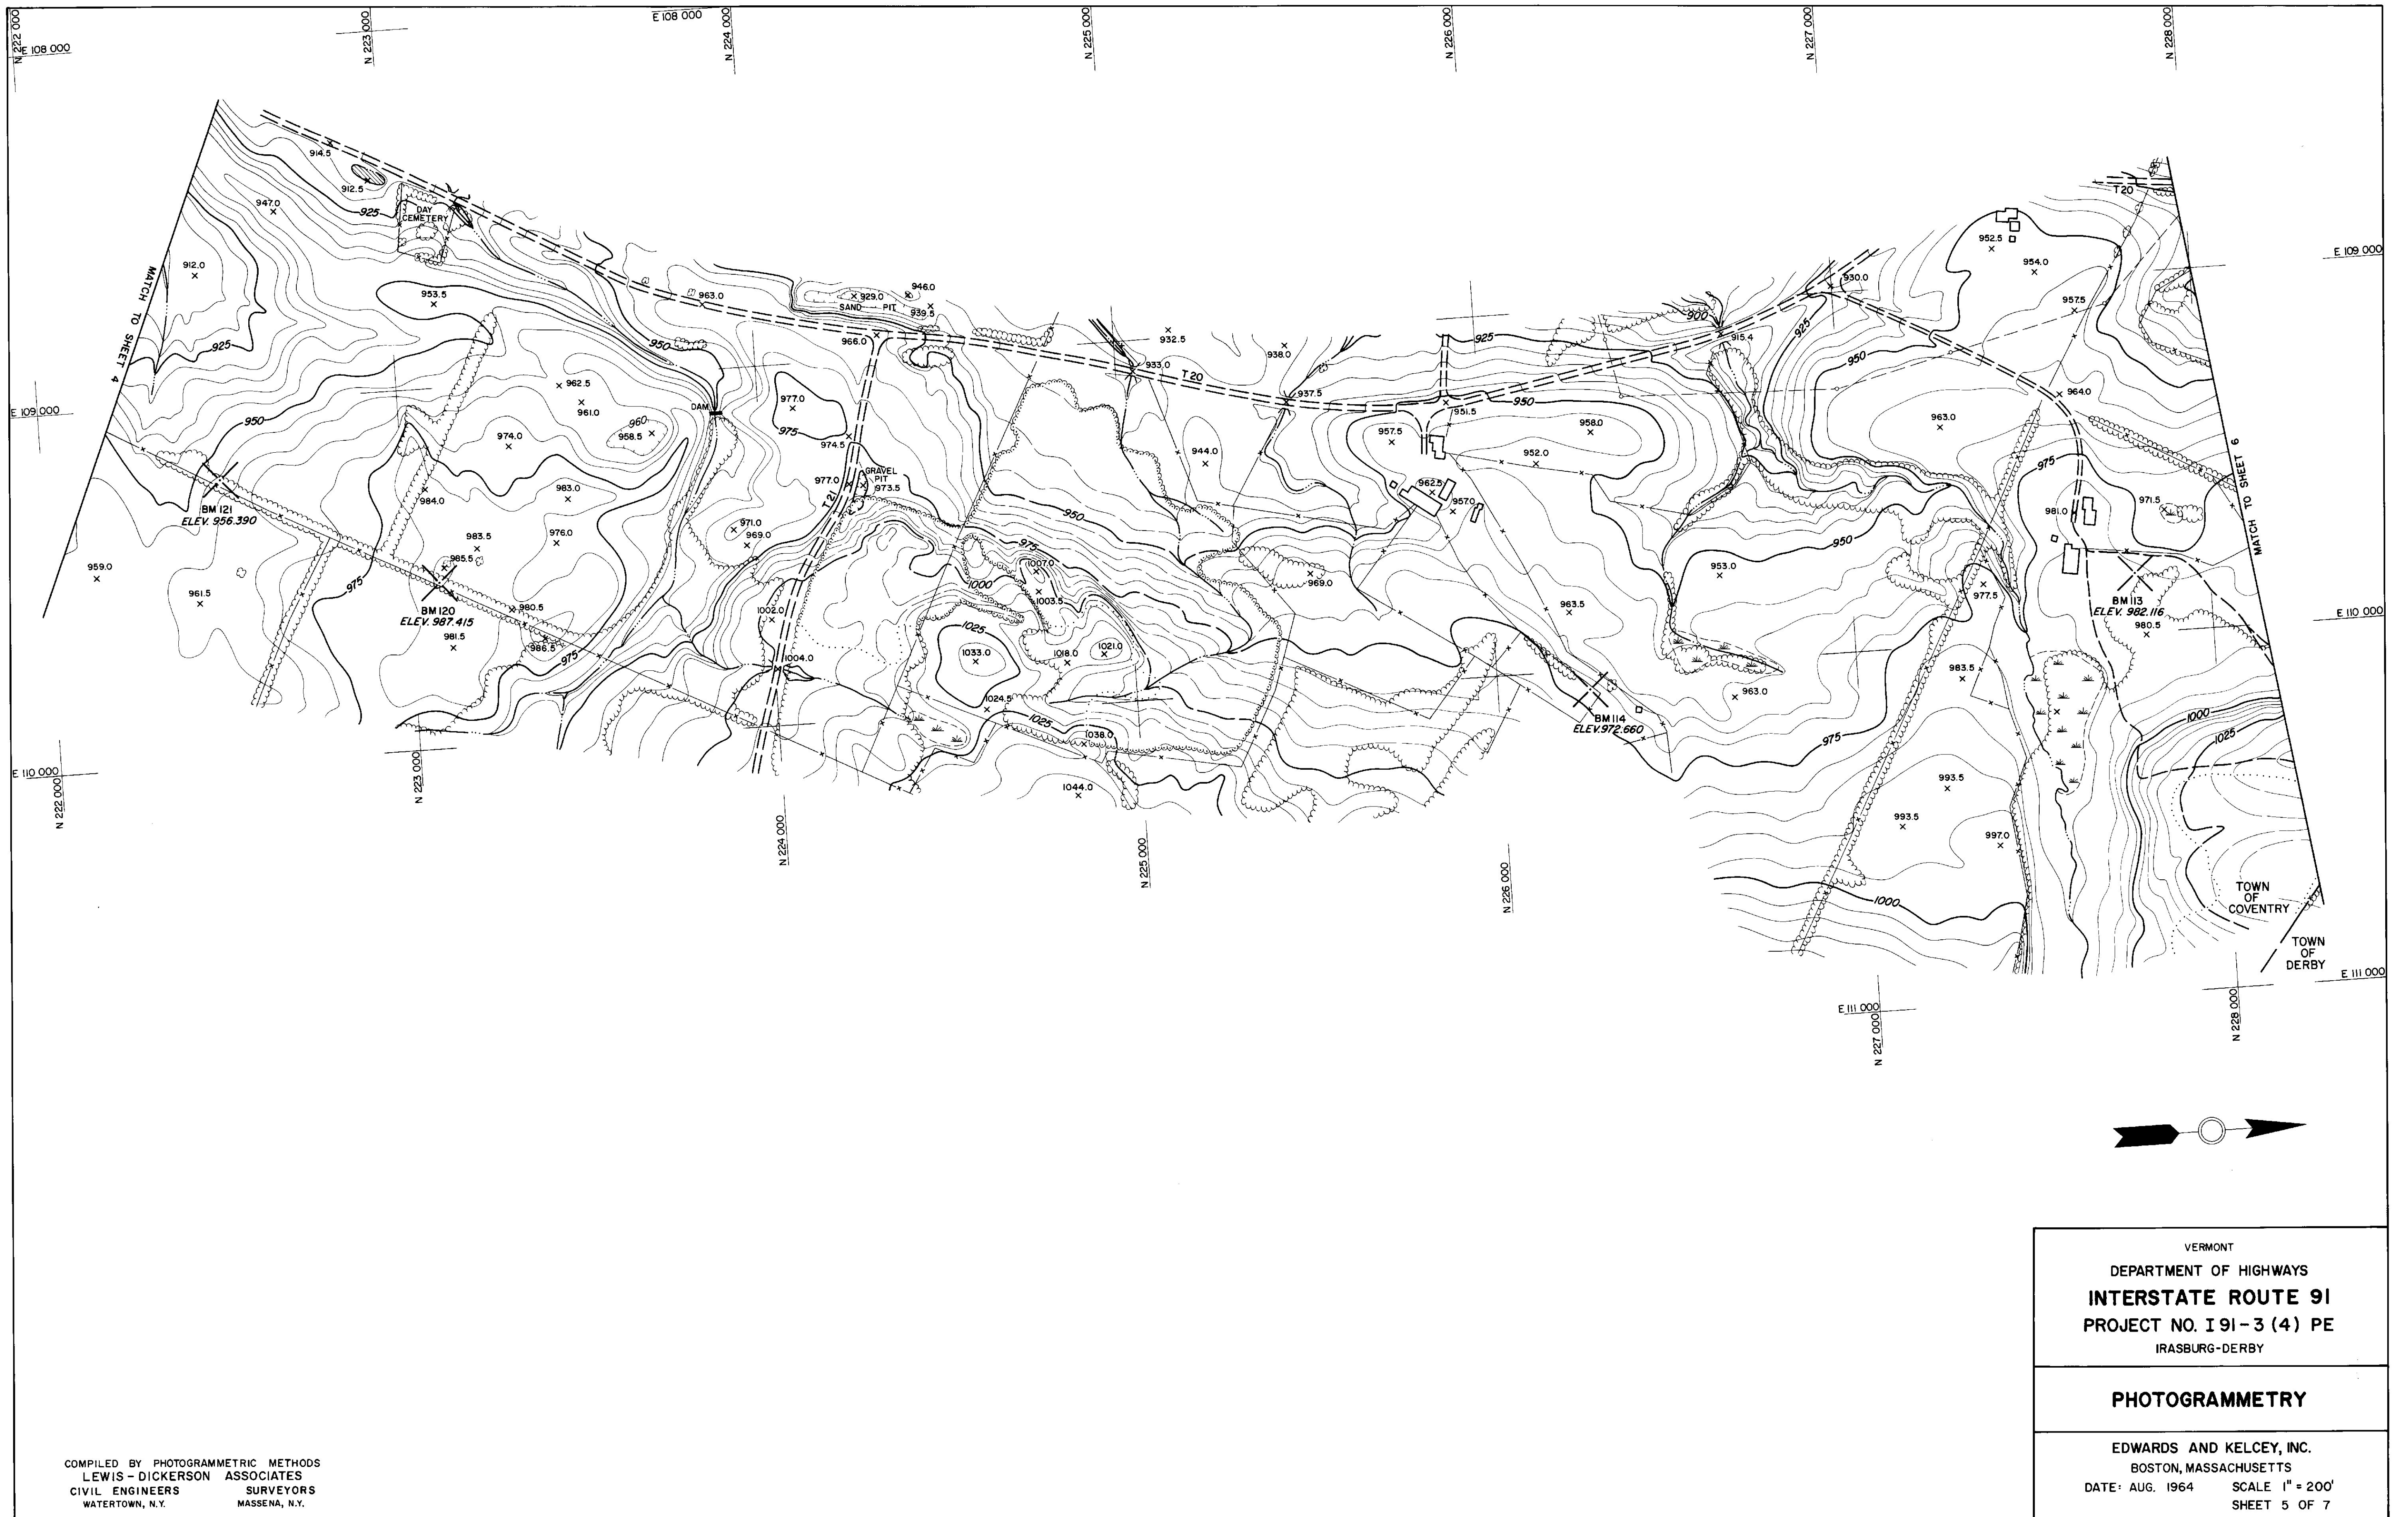

VERMONT DEPARTMENT OF HIGHWAYS INTERSTATE ROUTE 91 PROJECT NO. I 91-3 (4) PE IRASBURG-DERBY
PHOTOGRAMMETRY
EDWARDS AND KELCEY, INC. BOSTON, MASSACHUSETTS DATE: AUG. 1964 SCALE 1" = 200' SHEET 5 OF 7

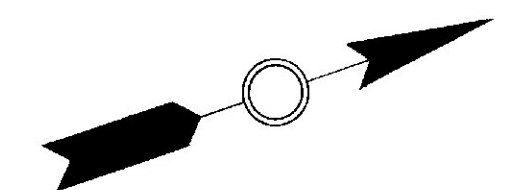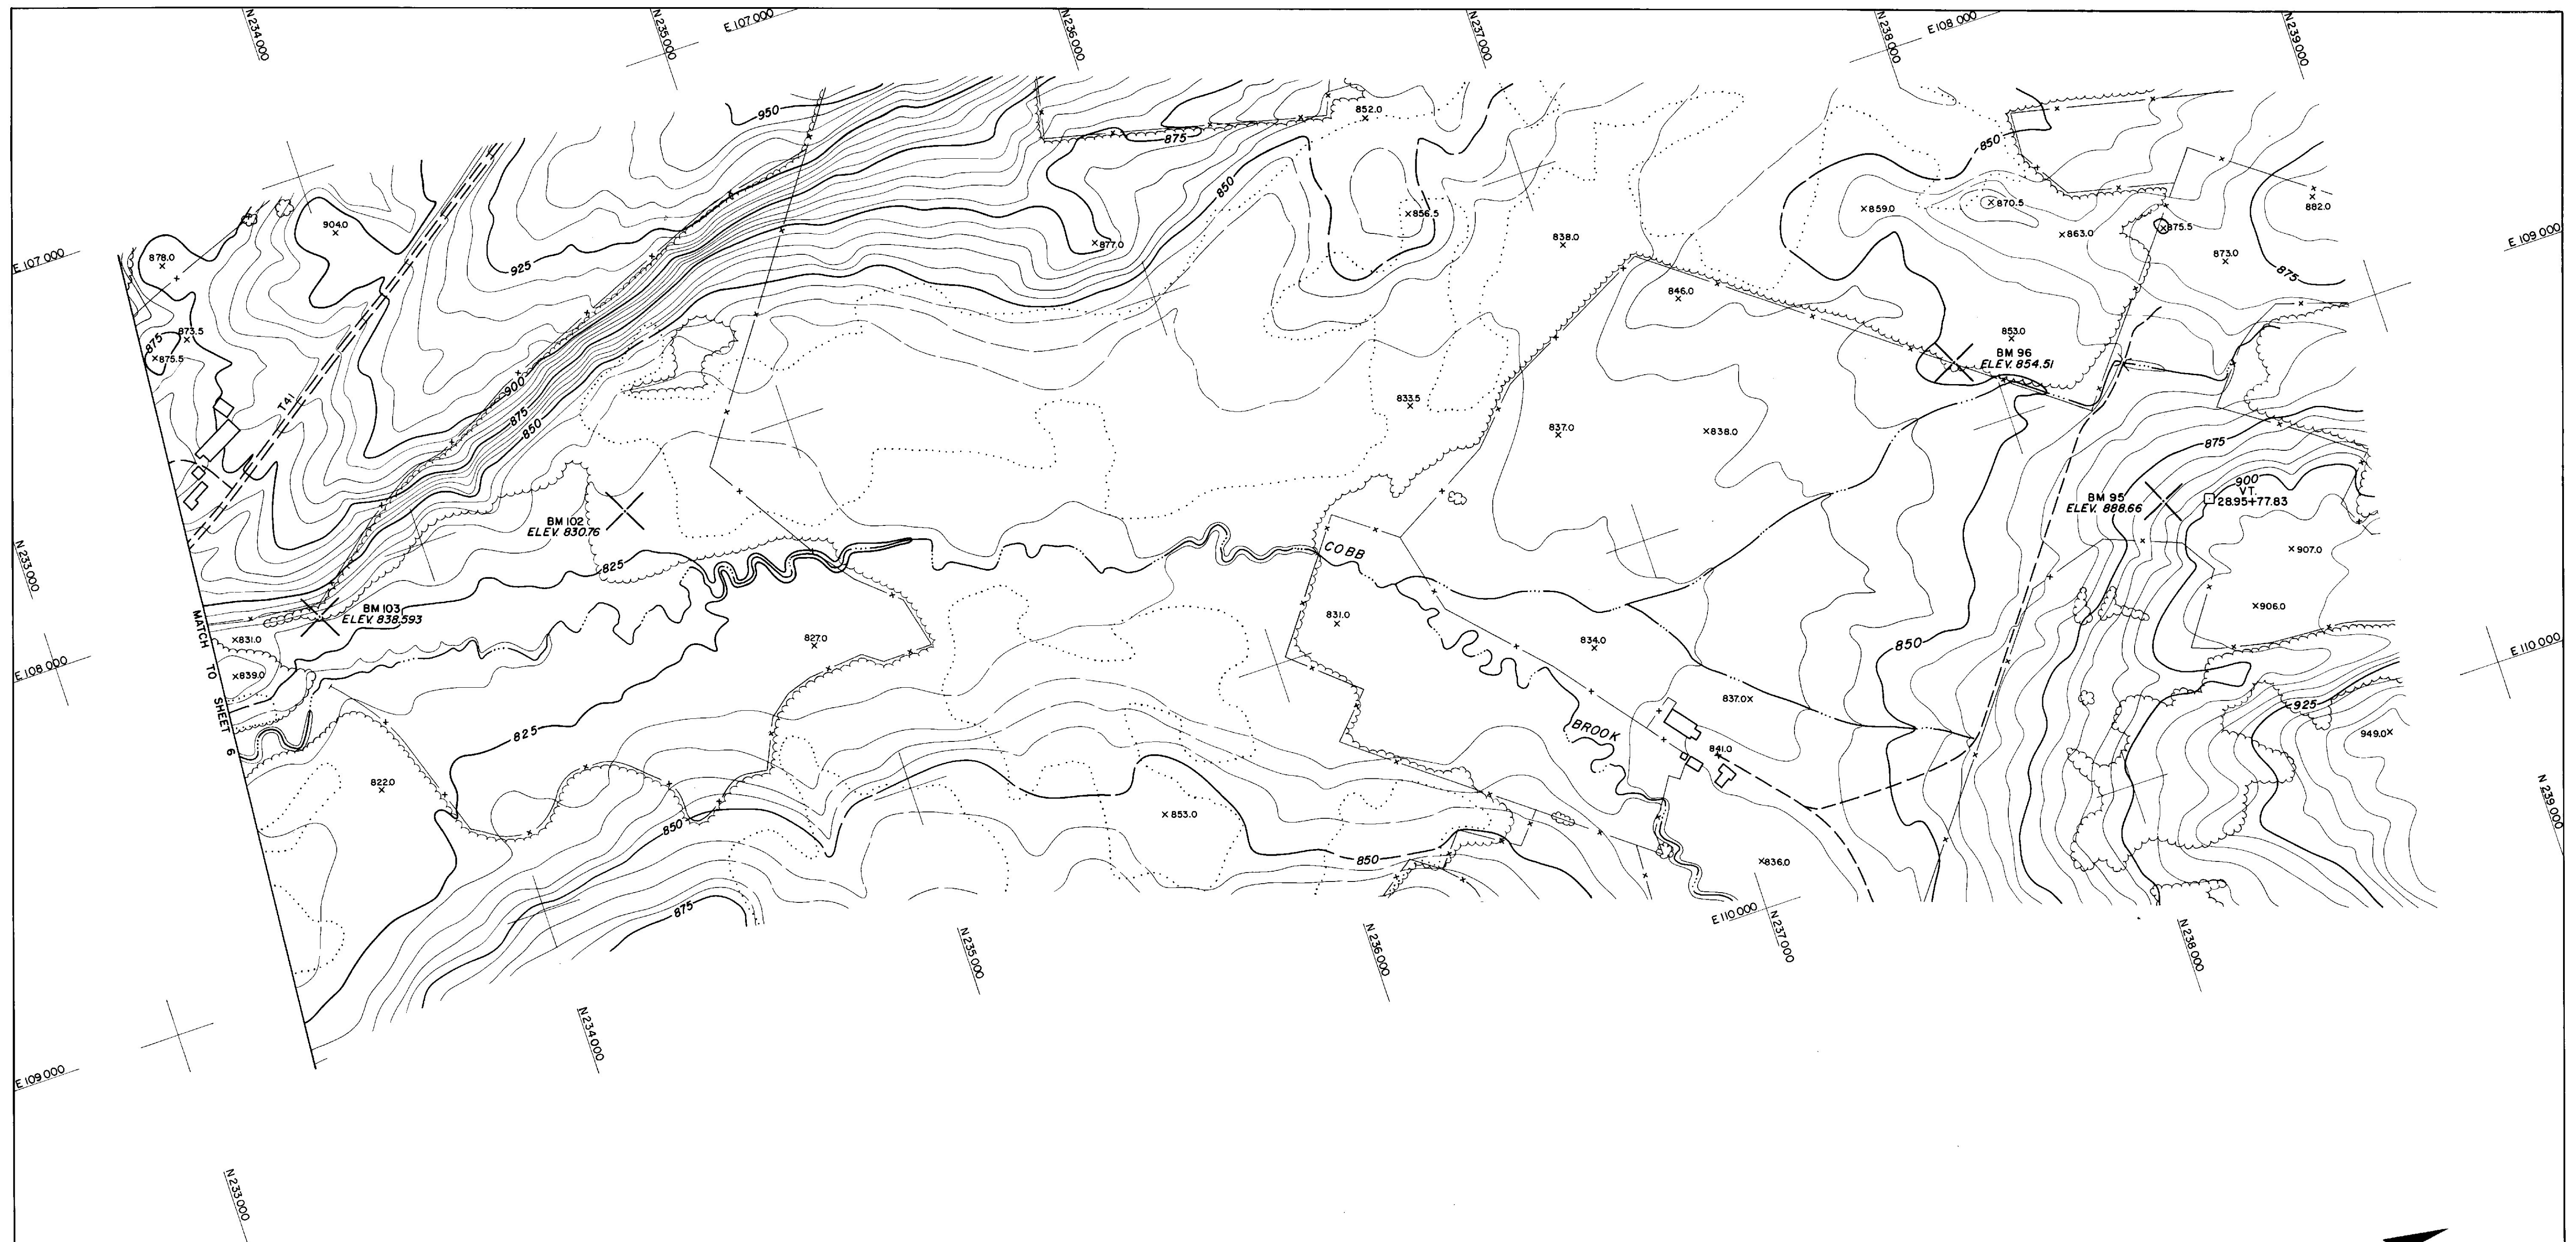

VERMONT DEPARTMENT OF HIGHWAYS INTERSTATE ROUTE 91 PROJECT NO. I 91-3 (4) PE IRASBURG-DERBY	
PHOTOGRAMMETRY	
EDWARDS AND KELCEY, INC. BOSTON, MASSACHUSETTS	
DATE: AUG. 1964	SCALE 1" = 200'
	SHEET 7 OF 7

COMPILED BY PHOTOGRAMMETRIC METHODS
LEWIS-DICKERSON ASSOCIATES
CIVIL ENGINEERS SURVEYORS
WATERTOWN, N.Y. MASSENA, N.Y.