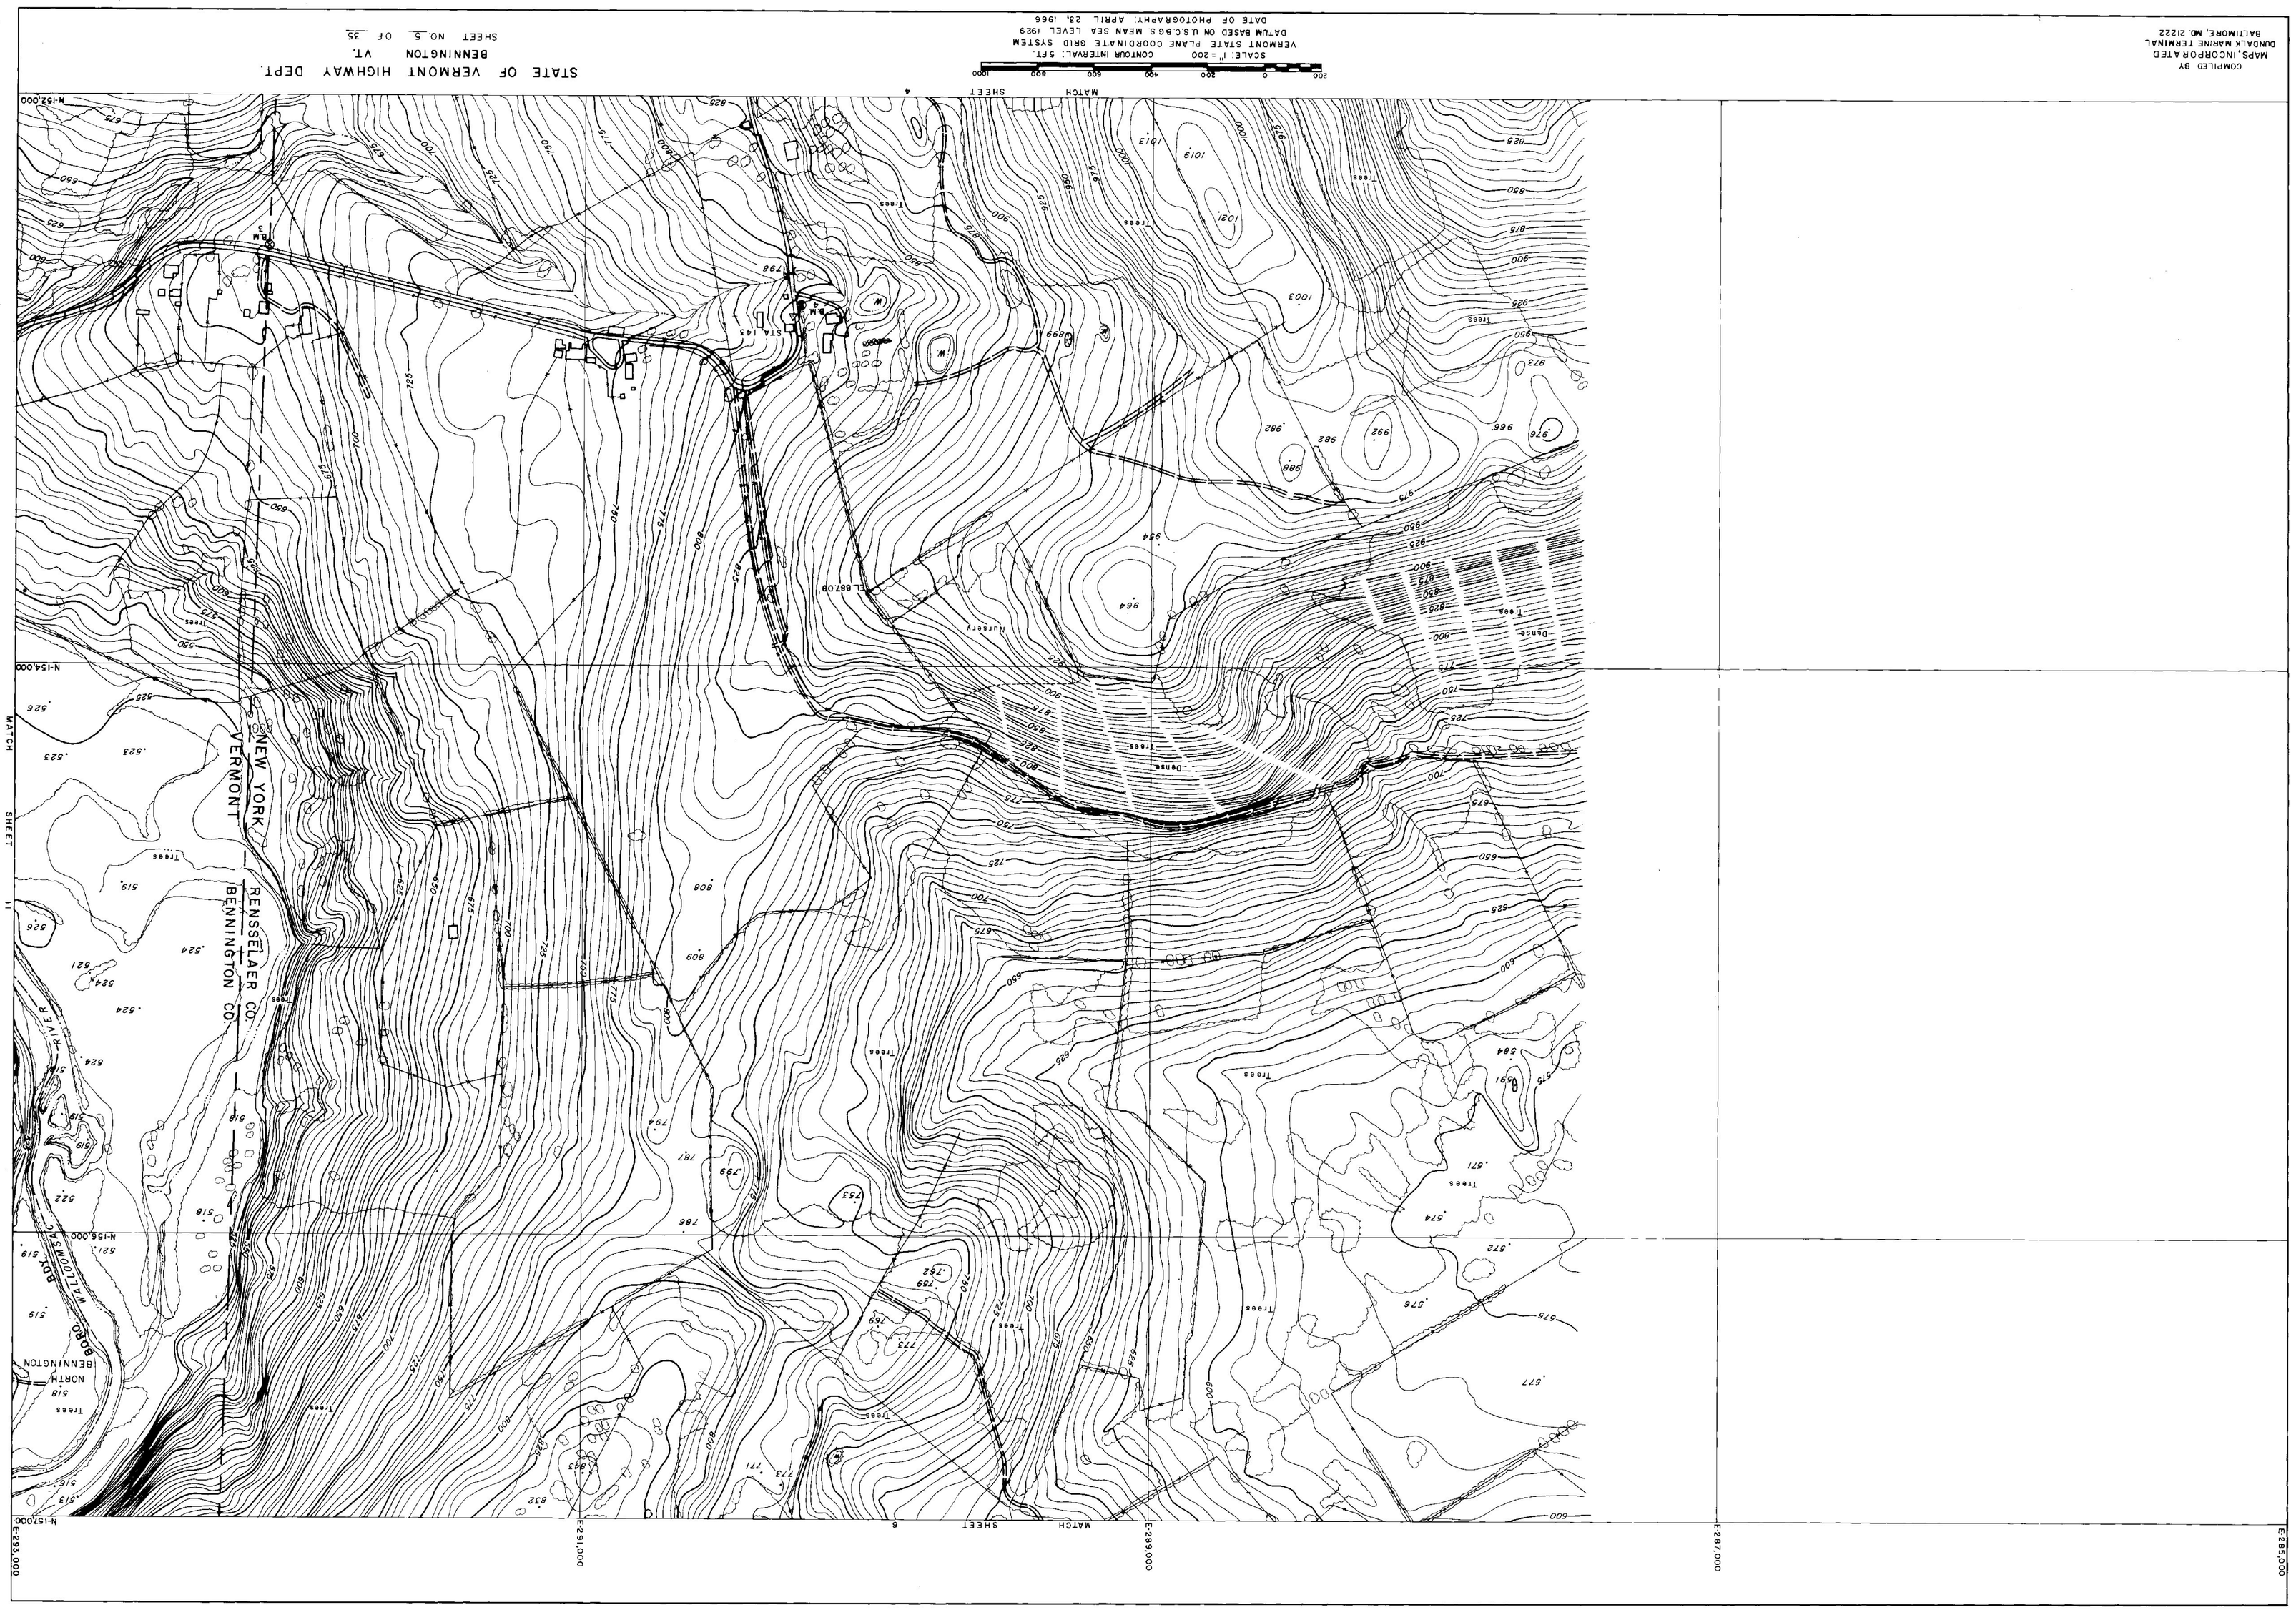
COMPILED BY
MAPS, INCORPORATED
DUNDALK MARINE TERMINAL
BALTIMORE, MD. 21222
SCALE 1" = 200'
CONTOUR INTERVAL 5 FT.
VERMONT STATE PLANE COORDINATE GRID SYSTEM
DATUM BASED ON U.S.C.&G.S. MEAN SEA LEVEL 1929
DATE OF PHOTOGRAPHY: APRIL 23, 1966
STATE OF VERMONT HIGHWAY DEPT.
BENNINGTON VT.
SHEET NO. 5 OF 35
MATCH SHEET 4
MATCH SHEET 6
NEW YORK
VERMONT
RENSSELAER CO
BENNINGTON CO
BDY WALLOOMSAC
NORTH BENNINGTON
RIVER
Trees
Dense
Nursery
N-152,000
N-154,000
N-156,000
N-157,000
E-283,000
E-285,000
E-287,000
E-289,000
E-291,000

26 B