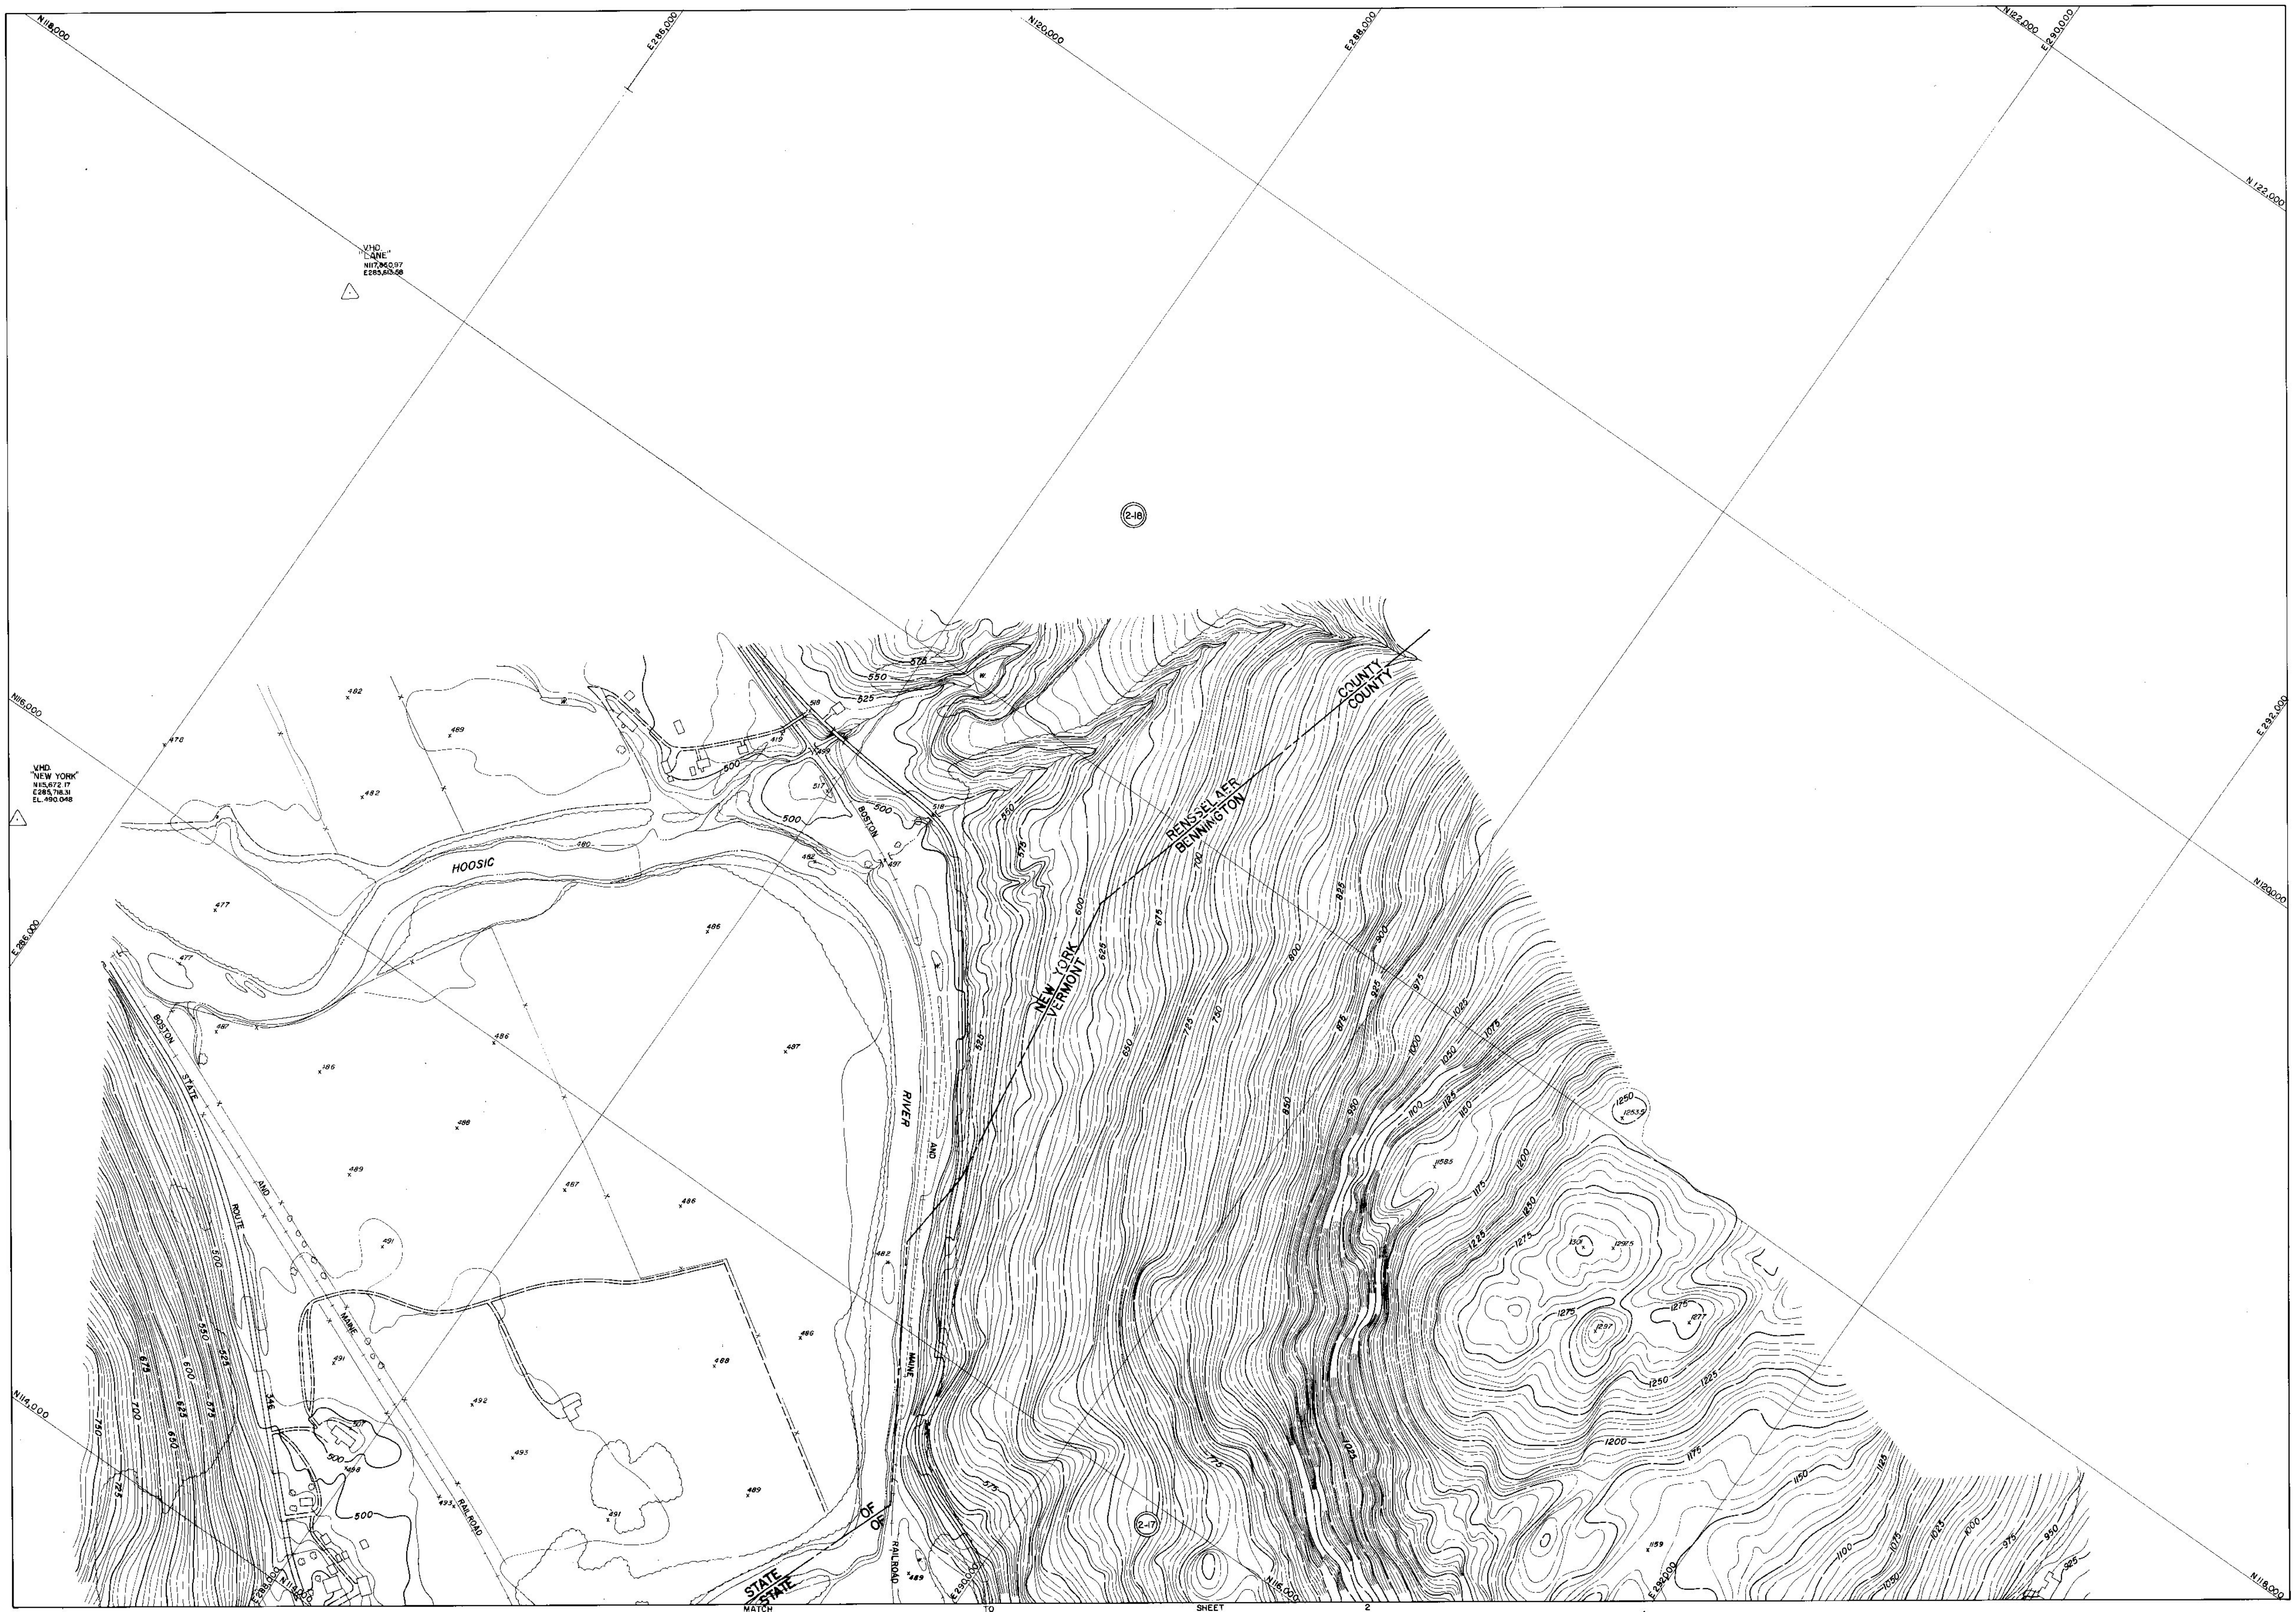

MATCH TO SHEET 2

400 300 200 100 0 200 400 600 800

SCALE 1" = 200'

CONTOUR INTERVAL 5'

VERMONT STATE PLANE COORDINATE SYSTEM
DATUM 1927
DATE OF PHOTOGRAPHY 4-29-67

PREPARED BY
AMERICAN AIR SURVEYS, INC.
907 PENN AVENUE
PITTSBURGH, PA.
A-1978

DRAFTED BY: [illegible]
CHECKED BY: L.E. [illegible]

N

STATE OF VERMONT HIGHWAY DEPT.

TOWN OF POWNAL, (VERMONT)
TOWN OF PETERSBURG, (NEW YORK)
TOWN OF WILLIAMSTOWN, (MASSACHUSETTS)

SHEET NO. 1 OF 20

269