N118,000
E285,000
N120,000
E288,000
N122,000
E290,000
E292,000
N116,000
E286,000
N114,000
E288,000
N118,000
E290,000
N120,000
E292,000

VHD.
"CRANE"
N117,960.97
E283,613.58

VHD.
"NEW YORK"
N115,672.17
E285,718.31
EL. 490.048

(2-18)

(2-17)

HOOSIC

BOSTON STATE AND MAINE RAILROAD

ROUTE 346

MINE

RAILROAD

BOSTON & MAINE RAILROAD

RIVER

NEW YORK
VERMONT

RENSSELAER
BENNINGTON

COUNTY
COUNTY

STATE OF VERMONT
STATE OF NEW YORK

MATCH TO SHEET 2

PREPARED BY
AMERICAN AIR SURVEYS, INC.
907 PENN AVENUE
PITTSBURGH, PA.
A-1978

DRAFTED BY: JC
CHECKED BY: L.K. 6&0

SCALE 1" = 200'
CONTOUR INTERVAL 5'
VERMONT STATE PLANE COORDINATE SYSTEM
DATUM 1927
DATE OF PHOTOGRAPHY 4-29-57

STATE OF VERMONT HIGHWAY DEPT.

TOWN OF POWNAL,(VERMONT)
TOWN OF PETERSBURG,(NEW YORK)
TOWN OF WILLIAMSTOWN,(MASSACHUSETTS)

SHEET NO. 1 OF 20

269

N118,000
E285,000
N120,000
E288,000
N122,000
E290,000
E292,000
N116,000
E286,000
N114,000
E288,000
N118,000
E290,000
N120,000
E292,000

VHD.
"CRANE"
N117,960.97
E283,613.58

VHD.
"NEW YORK"
N115,672.17
E285,718.31
EL. 490.048

(2-18)

(2-17)

HOOSIC

BOSTON STATE AND MAINE RAILROAD

ROUTE 346

MINE

RAILROAD

BOSTON & MAINE RAILROAD

RIVER

NEW YORK
VERMONT

RENSSELAER
BENNINGTON

COUNTY
COUNTY

STATE OF VERMONT
STATE OF NEW YORK

MATCH TO SHEET 2

PREPARED BY
AMERICAN AIR SURVEYS, INC.
907 PENN AVENUE
PITTSBURGH, PA.
A-1978

DRAFTED BY: JC
CHECKED BY: L.K. 6&0

SCALE 1" = 200'
CONTOUR INTERVAL 5'
VERMONT STATE PLANE COORDINATE SYSTEM
DATUM 1927
DATE OF PHOTOGRAPHY 4-29-57

STATE OF VERMONT HIGHWAY DEPT.

TOWN OF POWNAL,(VERMONT)
TOWN OF PETERSBURG,(NEW YORK)
TOWN OF WILLIAMSTOWN,(MASSACHUSETTS)

SHEET NO. 1 OF 20

269

MATCH TO SHEET 1

MATCH TO SHEET 3

STATE OF NEW YORK
STATE OF VERMONT

COUNTY
COUNTY

RENSSELAER
BENNINGTON

STATE

BOSTON AND MAINE ROUTE

MAINE

HOOSIC RIVER

BM (NY & VT)
EL. 500.727

USC & GS - BM MON.
EL. 504.631

CEMETERY

VHD
CEMETERY
N 112,814.27
E 292,516.96
EL. 533.371

2-16

WATER

N 118,000
E 288,000
N 116,000
E 292,000
E 296,000
N 114,000
N 110,000
E 290,000
N 118,000
E 287,000

PREPARED BY
AMERICAN AIR SURVEYS, INC.
907 PENN AVENUE
PITTSBURGH, PA.
A-1978

DRAFTED BY: OSB
CHECKED BY: L.A. Zeb

400 300 200 100 0 200 400 600 800
SCALE 1" = 200' CONTOUR INTERVAL 5'

VERMONT STATE PLANE COORDINATE SYSTEM
DATUM 1927
DATE OF PHOTOGRAPHY 4-29-67

STATE OF VERMONT HIGHWAY DEPT.

TOWN OF POWNAL, (VERMONT)
TOWN OF PETERSBURG, (NEW YORK)
TOWN OF WILLIAMSTOWN, (MASSACHUSETTS)

SHEET NO. 2 OF 20

269

N118,000
E285,000
N120,000
E288,000
N122,000
E290,000
E292,000
N116,000
E286,000
N114,000
E288,000
N118,000
E290,000
N120,000
E292,000

VHD.
"CRANE"
N117,960.97
E283,613.58

VHD.
"NEW YORK"
N115,672.17
E285,718.31
EL. 490.048

(2-18)

(2-17)

HOOSIC

BOSTON STATE AND MAINE RAILROAD

ROUTE 346

MINE

RAILROAD

BOSTON & MAINE RAILROAD

RIVER

NEW YORK
VERMONT

RENSSELAER
BENNINGTON

COUNTY
COUNTY

STATE OF VERMONT
STATE OF NEW YORK

MATCH TO SHEET 2

PREPARED BY
AMERICAN AIR SURVEYS, INC.
907 PENN AVENUE
PITTSBURGH, PA.
A-1978

DRAFTED BY: JC
CHECKED BY: L.K. 6&0

SCALE 1" = 200'
CONTOUR INTERVAL 5'
VERMONT STATE PLANE COORDINATE SYSTEM
DATUM 1927
DATE OF PHOTOGRAPHY 4-29-57

STATE OF VERMONT HIGHWAY DEPT.

TOWN OF POWNAL,(VERMONT)
TOWN OF PETERSBURG,(NEW YORK)
TOWN OF WILLIAMSTOWN,(MASSACHUSETTS)

SHEET NO. 1 OF 20

269

MATCH TO SHEET 1

MATCH TO SHEET 3

STATE OF NEW YORK
STATE OF VERMONT

COUNTY
COUNTY

RENSSELAER
BENNINGTON

STATE

BOSTON AND MAINE ROUTE

MAINE

HOOSIC RIVER

BM (NY & VT)
EL. 500.727

USC & GS - BM MON.
EL. 504.631

CEMETERY

VHD
CEMETERY
N 112,814.27
E 292,516.96
EL. 533.371

2-16

WATER

N 118,000
E 288,000
N 116,000
E 292,000
E 296,000
N 114,000
N 110,000
E 290,000
N 118,000
E 287,000

PREPARED BY
AMERICAN AIR SURVEYS, INC.
907 PENN AVENUE
PITTSBURGH, PA.
A-1978

DRAFTED BY: OSB
CHECKED BY: L.A. Zeb

400 300 200 100 0 200 400 600 800
SCALE 1" = 200' CONTOUR INTERVAL 5'

VERMONT STATE PLANE COORDINATE SYSTEM
DATUM 1927
DATE OF PHOTOGRAPHY 4-29-67

STATE OF VERMONT HIGHWAY DEPT.

TOWN OF POWNAL, (VERMONT)
TOWN OF PETERSBURG, (NEW YORK)
TOWN OF WILLIAMSTOWN, (MASSACHUSETTS)

SHEET NO. 2 OF 20

269

MATCH TO SHEET 2

SHEET 4 TO MATCH

SHEET 5

V.H.D. "POND" N109,887.51 E293,709.85 EL. 514.420

V.H.D. "N. CUT" N107,009.89 E297,141.02

T.B.M. N. POWNAL EL. 521.258

(2-15)

(2-14)

WATER

RESERVOIR

HOOSIC

RIVER

RAILROAD

DAM

POND

HALIFAX

HOLLOW

N109,000

N111,000

N113,000

E294,000

E296,000

E298,000

E300,000

PREPARED BY
AMERICAN AIR SURVEYS, INC.
907 PENN AVENUE
PITTSBURGH, PA.
A-1978

DRAFTED BY: [illegible]

SCALE 1" = 200'

CONTOUR INTERVAL 5'

VERMONT STATE PLANE COORDINATE SYSTEM
DATUM 1927
DATE OF PHOTOGRAPHY 4-29-67

STATE OF VERMONT HIGHWAY DEPT.

TOWN OF POWNAL,(VERMONT)
TOWN OF PETERSBURG,(NEW YORK)
TOWN OF WILLIAMSTOWN,(MASSACHUSETTS)

SHEET NO. 3 OF 20

269

N118,000
E285,000
N120,000
E288,000
N122,000
E290,000
E292,000
N116,000
E286,000
N114,000
E288,000
N118,000
E290,000
N120,000
E292,000

VHD.
"CRANE"
N117,960.97
E283,613.58

VHD.
"NEW YORK"
N115,672.17
E285,718.31
EL. 490.048

(2-18)

(2-17)

HOOSIC

BOSTON STATE AND MAINE RAILROAD

ROUTE 346

MINE

RAILROAD

BOSTON & MAINE RAILROAD

RIVER

NEW YORK
VERMONT

RENSSELAER
BENNINGTON

COUNTY
COUNTY

STATE OF VERMONT
STATE OF NEW YORK

MATCH TO SHEET 2

PREPARED BY
AMERICAN AIR SURVEYS, INC.
907 PENN AVENUE
PITTSBURGH, PA.
A-1978

DRAFTED BY: JC
CHECKED BY: L.K. 6&0

SCALE 1" = 200'
CONTOUR INTERVAL 5'
VERMONT STATE PLANE COORDINATE SYSTEM
DATUM 1927
DATE OF PHOTOGRAPHY 4-29-57

STATE OF VERMONT HIGHWAY DEPT.

TOWN OF POWNAL,(VERMONT)
TOWN OF PETERSBURG,(NEW YORK)
TOWN OF WILLIAMSTOWN,(MASSACHUSETTS)

SHEET NO. 1 OF 20

269

MATCH TO SHEET 1

MATCH TO SHEET 3

STATE OF NEW YORK
STATE OF VERMONT

COUNTY
COUNTY

RENSSELAER
BENNINGTON

STATE

BOSTON AND MAINE ROUTE

MAINE

HOOSIC RIVER

BM (NY & VT)
EL. 500.727

USC & GS - BM MON.
EL. 504.631

CEMETERY

VHD
CEMETERY
N 112,814.27
E 292,516.96
EL. 533.371

2-16

WATER

N 118,000
E 288,000
N 116,000
E 292,000
E 296,000
N 114,000
N 110,000
E 290,000
N 118,000
E 287,000

PREPARED BY
AMERICAN AIR SURVEYS, INC.
907 PENN AVENUE
PITTSBURGH, PA.
A-1978

DRAFTED BY: OSB
CHECKED BY: L.A. Zeb

400 300 200 100 0 200 400 600 800
SCALE 1" = 200' CONTOUR INTERVAL 5'

VERMONT STATE PLANE COORDINATE SYSTEM
DATUM 1927
DATE OF PHOTOGRAPHY 4-29-67

STATE OF VERMONT HIGHWAY DEPT.

TOWN OF POWNAL, (VERMONT)
TOWN OF PETERSBURG, (NEW YORK)
TOWN OF WILLIAMSTOWN, (MASSACHUSETTS)

SHEET NO. 2 OF 20

269

MATCH TO SHEET 2

SHEET 4 TO MATCH

SHEET 5

V.H.D. "POND" N109,887.51 E293,709.85 EL. 514.420

V.H.D. "N. CUT" N107,009.89 E297,141.02

T.B.M. N. POWNAL EL. 521.258

(2-15)

(2-14)

WATER

RESERVOIR

HOOSIC

RIVER

RAILROAD

DAM

POND

HALIFAX

HOLLOW

N109,000

N111,000

N113,000

E294,000

E296,000

E298,000

E300,000

PREPARED BY
AMERICAN AIR SURVEYS, INC.
907 PENN AVENUE
PITTSBURGH, PA.
A-1978

DRAFTED BY: [illegible]

SCALE 1" = 200'

CONTOUR INTERVAL 5'

VERMONT STATE PLANE COORDINATE SYSTEM
DATUM 1927
DATE OF PHOTOGRAPHY 4-29-67

STATE OF VERMONT HIGHWAY DEPT.

TOWN OF POWNAL,(VERMONT)
TOWN OF PETERSBURG,(NEW YORK)
TOWN OF WILLIAMSTOWN,(MASSACHUSETTS)

SHEET NO. 3 OF 20

269

MATCH SHEET 3 TO

E298,000 N114,000 E300,000 N116,000 E302,000 E304,000 N116,000

E298,000 N112,000 N114,000 E304,000 E306,000

N110,000 E300,000 N110,850 E302,000 N112,000 E304,000 E306,000

MATCH SHEET 6 TO

ROAD

HILL

CARPENTER

400 300 200 100 0 200 400 600 800

SCALE 1"=200' CONTOUR INTERVAL 5

VERMONT STATE PLANE COORDINATE SYSTEM
DATUM 1927
DATE OF PHOTOGRAPHY 4-29-67

PREPARED BY
AMERICAN AIR SURVEYS, INC.
907 PENN AVENUE
PITTSBURGH, PA.
A-1970

DRAFTED BY
CHECKED BY

STATE OF VERMONT HIGHWAY DEPT.

TOWN OF POWNAL,(VERMONT)
TOWN OF PETERSBURG,(NEW YORK)
TOWN OF WILLIAMSTOWN,(MASSACHUSETTS)

SHEET NO. 4 OF 20

269

N118,000
E285,000
N120,000
E288,000
N122,000
E290,000
E292,000
N116,000
E286,000
N114,000
E288,000
N118,000
E290,000
N120,000
E292,000

VHD.
"CRANE"
N117,960.97
E283,613.58

VHD.
"NEW YORK"
N115,672.17
E285,718.31
EL. 490.048

(2-18)

(2-17)

HOOSIC

BOSTON STATE AND MAINE RAILROAD

ROUTE 346

MINE

RAILROAD

BOSTON & MAINE RAILROAD

RIVER

NEW YORK
VERMONT

RENSSELAER
BENNINGTON

COUNTY
COUNTY

STATE OF VERMONT
STATE OF NEW YORK

MATCH TO SHEET 2

PREPARED BY
AMERICAN AIR SURVEYS, INC.
907 PENN AVENUE
PITTSBURGH, PA.
A-1978

DRAFTED BY: JC
CHECKED BY: L.K. 6&0

SCALE 1" = 200'
CONTOUR INTERVAL 5'
VERMONT STATE PLANE COORDINATE SYSTEM
DATUM 1927
DATE OF PHOTOGRAPHY 4-29-57

STATE OF VERMONT HIGHWAY DEPT.

TOWN OF POWNAL,(VERMONT)
TOWN OF PETERSBURG,(NEW YORK)
TOWN OF WILLIAMSTOWN,(MASSACHUSETTS)

SHEET NO. 1 OF 20

269

MATCH TO SHEET 1

MATCH TO SHEET 3

STATE OF NEW YORK
STATE OF VERMONT

COUNTY
COUNTY

RENSSELAER
BENNINGTON

STATE

BOSTON AND MAINE ROUTE

MAINE

HOOSIC RIVER

BM (NY & VT)
EL. 500.727

USC & GS - BM MON.
EL. 504.631

CEMETERY

VHD
CEMETERY
N 112,814.27
E 292,516.96
EL. 533.371

2-16

WATER

N 118,000
E 288,000
N 116,000
E 292,000
E 296,000
N 114,000
N 110,000
E 290,000
N 118,000
E 287,000

PREPARED BY
AMERICAN AIR SURVEYS, INC.
907 PENN AVENUE
PITTSBURGH, PA.
A-1978

DRAFTED BY: OSB
CHECKED BY: L.A. Zeb

400 300 200 100 0 200 400 600 800
SCALE 1" = 200' CONTOUR INTERVAL 5'

VERMONT STATE PLANE COORDINATE SYSTEM
DATUM 1927
DATE OF PHOTOGRAPHY 4-29-67

STATE OF VERMONT HIGHWAY DEPT.

TOWN OF POWNAL, (VERMONT)
TOWN OF PETERSBURG, (NEW YORK)
TOWN OF WILLIAMSTOWN, (MASSACHUSETTS)

SHEET NO. 2 OF 20

269

MATCH TO SHEET 2

SHEET 4 TO MATCH

SHEET 5

V.H.D. "POND" N109,887.51 E293,709.85 EL. 514.420

V.H.D. "N. CUT" N107,009.89 E297,141.02

T.B.M. N. POWNAL EL. 521.258

(2-15)

(2-14)

WATER

RESERVOIR

HOOSIC

RIVER

RAILROAD

DAM

POND

HALIFAX

HOLLOW

N109,000

N111,000

N113,000

E294,000

E296,000

E298,000

E300,000

PREPARED BY
AMERICAN AIR SURVEYS, INC.
907 PENN AVENUE
PITTSBURGH, PA.
A-1978

DRAFTED BY: [illegible]

SCALE 1" = 200'

CONTOUR INTERVAL 5'

VERMONT STATE PLANE COORDINATE SYSTEM
DATUM 1927
DATE OF PHOTOGRAPHY 4-29-67

STATE OF VERMONT HIGHWAY DEPT.

TOWN OF POWNAL,(VERMONT)
TOWN OF PETERSBURG,(NEW YORK)
TOWN OF WILLIAMSTOWN,(MASSACHUSETTS)

SHEET NO. 3 OF 20

269

MATCH SHEET 3 TO

E298,000 N114,000 E300,000 N116,000 E302,000 E304,000 N116,000

E298,000 N112,000 N114,000 E304,000 E306,000

N110,000 E300,000 N110,850 E302,000 N112,000 E304,000 E306,000

MATCH SHEET 6 TO

ROAD

HILL

CARPENTER

400 300 200 100 0 200 400 600 800

SCALE 1"=200' CONTOUR INTERVAL 5

VERMONT STATE PLANE COORDINATE SYSTEM
DATUM 1927
DATE OF PHOTOGRAPHY 4-29-67

PREPARED BY
AMERICAN AIR SURVEYS, INC.
907 PENN AVENUE
PITTSBURGH, PA.
A-1970

DRAFTED BY
CHECKED BY

STATE OF VERMONT HIGHWAY DEPT.

TOWN OF POWNAL,(VERMONT)
TOWN OF PETERSBURG,(NEW YORK)
TOWN OF WILLIAMSTOWN,(MASSACHUSETTS)

SHEET NO. 4 OF 20

269

MATCH TO SHEET 3

MATCH TO SHEET 6

MATCH TO SHEET 8

AAS.-BM. NO. 6
EL. 527.172

S. CUT
N 106,517.68
E 297,272.04

U.S.G.S.
BM T.T. 13 S.
EL. 555.774

AAS.-BM. NO. 5
EL. 533.212

REST
N 102,827.26
E 300,434.64

RAILROAD

MAINE AND BOSTON

STATE ROUTE 346

U.S. ROUTE 7

ALLEN HIGHWAY

ETHAN ALLEN

E 294,000
E 296,000
E 298,000
E 300,000
E 302,000
E 304,000
E 306,000
E 308,000
E 310,000

N 104,000
N 106,000
N 102,000
N 100,000

SCALE 1" = 200'
CONTOUR INTERVAL 5'

VERMONT STATE PLANE COORDINATE SYSTEM
DATUM 1927
DATE OF PHOTOGRAPHY 4-29-67

PREPARED BY
AMERICAN AIR SURVEYS, INC.
907 PENN AVENUE
PITTSBURGH, PA.
A-1976

DRAFTED BY: JCJ
CHECKED BY: LG.R&O

STATE OF VERMONT HIGHWAY DEPT.

TOWN OF POWNAL, (VERMONT)
TOWN OF PETERSBURG, (NEW YORK)
TOWN OF WILLIAMSTOWN, (MASSACHUSETTS)

SHEET NO. 5 OF 20

269

N118,000
E285,000
N120,000
E288,000
N122,000
E290,000
E292,000
N116,000
E286,000
N114,000
E288,000
N118,000
E290,000
N120,000
E292,000

VHD.
"CRANE"
N117,960.97
E283,613.58

VHD.
"NEW YORK"
N115,672.17
E285,718.31
EL. 490.048

(2-18)

(2-17)

HOOSIC

BOSTON STATE AND MAINE RAILROAD

ROUTE 346

MINE

RAILROAD

BOSTON & MAINE RAILROAD

RIVER

NEW YORK
VERMONT

RENSSELAER
BENNINGTON

COUNTY
COUNTY

STATE OF VERMONT
STATE OF NEW YORK

MATCH TO SHEET 2

PREPARED BY
AMERICAN AIR SURVEYS, INC.
907 PENN AVENUE
PITTSBURGH, PA.
A-1978

DRAFTED BY: JC
CHECKED BY: L.K. 6&0

SCALE 1" = 200'
CONTOUR INTERVAL 5'
VERMONT STATE PLANE COORDINATE SYSTEM
DATUM 1927
DATE OF PHOTOGRAPHY 4-29-57

STATE OF VERMONT HIGHWAY DEPT.

TOWN OF POWNAL,(VERMONT)
TOWN OF PETERSBURG,(NEW YORK)
TOWN OF WILLIAMSTOWN,(MASSACHUSETTS)

SHEET NO. 1 OF 20

269

MATCH TO SHEET 1

MATCH TO SHEET 3

STATE OF NEW YORK
STATE OF VERMONT

COUNTY
COUNTY

RENSSELAER
BENNINGTON

STATE

BOSTON AND MAINE ROUTE

MAINE

HOOSIC RIVER

BM (NY & VT)
EL. 500.727

USC & GS - BM MON.
EL. 504.631

CEMETERY

VHD
CEMETERY
N 112,814.27
E 292,516.96
EL. 533.371

2-16

WATER

N 118,000
E 288,000
N 116,000
E 292,000
E 296,000
N 114,000
N 110,000
E 290,000
N 118,000
E 287,000

PREPARED BY
AMERICAN AIR SURVEYS, INC.
907 PENN AVENUE
PITTSBURGH, PA.
A-1978

DRAFTED BY: OSB
CHECKED BY: L.A. Zeb

400 300 200 100 0 200 400 600 800
SCALE 1" = 200' CONTOUR INTERVAL 5'

VERMONT STATE PLANE COORDINATE SYSTEM
DATUM 1927
DATE OF PHOTOGRAPHY 4-29-67

STATE OF VERMONT HIGHWAY DEPT.

TOWN OF POWNAL, (VERMONT)
TOWN OF PETERSBURG, (NEW YORK)
TOWN OF WILLIAMSTOWN, (MASSACHUSETTS)

SHEET NO. 2 OF 20

269

MATCH TO SHEET 2

SHEET 4 TO MATCH

SHEET 5

V.H.D. "POND" N109,887.51 E293,709.85 EL. 514.420

V.H.D. "N. CUT" N107,009.89 E297,141.02

T.B.M. N. POWNAL EL. 521.258

(2-15)

(2-14)

WATER

RESERVOIR

HOOSIC

RIVER

RAILROAD

DAM

POND

HALIFAX

HOLLOW

N109,000

N111,000

N113,000

E294,000

E296,000

E298,000

E300,000

PREPARED BY
AMERICAN AIR SURVEYS, INC.
907 PENN AVENUE
PITTSBURGH, PA.
A-1978

DRAFTED BY: [illegible]

SCALE 1" = 200'

CONTOUR INTERVAL 5'

VERMONT STATE PLANE COORDINATE SYSTEM
DATUM 1927
DATE OF PHOTOGRAPHY 4-29-67

STATE OF VERMONT HIGHWAY DEPT.

TOWN OF POWNAL,(VERMONT)
TOWN OF PETERSBURG,(NEW YORK)
TOWN OF WILLIAMSTOWN,(MASSACHUSETTS)

SHEET NO. 3 OF 20

269

MATCH SHEET 3 TO

E298,000 N114,000 E300,000 N116,000 E302,000 E304,000 N116,000

E298,000 N112,000 N114,000 E304,000 E306,000

N110,000 E300,000 N110,850 E302,000 N112,000 E304,000 E306,000

MATCH SHEET 6 TO

ROAD

HILL

CARPENTER

400 300 200 100 0 200 400 600 800

SCALE 1"=200' CONTOUR INTERVAL 5

VERMONT STATE PLANE COORDINATE SYSTEM
DATUM 1927
DATE OF PHOTOGRAPHY 4-29-67

PREPARED BY
AMERICAN AIR SURVEYS, INC.
907 PENN AVENUE
PITTSBURGH, PA.
A-1970

DRAFTED BY
CHECKED BY

STATE OF VERMONT HIGHWAY DEPT.

TOWN OF POWNAL,(VERMONT)
TOWN OF PETERSBURG,(NEW YORK)
TOWN OF WILLIAMSTOWN,(MASSACHUSETTS)

SHEET NO. 4 OF 20

269

MATCH TO SHEET 3

MATCH TO SHEET 6

MATCH TO SHEET 8

AAS.-BM. NO. 6
EL. 527.172

S. CUT
N 106,517.68
E 297,272.04

U.S.G.S.
BM T.T. 13 S.
EL. 555.774

AAS.-BM. NO. 5
EL. 533.212

REST
N 102,827.26
E 300,434.64

RAILROAD

MAINE AND BOSTON

STATE ROUTE 346

U.S. ROUTE 7

ALLEN HIGHWAY

ETHAN ALLEN

E 294,000
E 296,000
E 298,000
E 300,000
E 302,000
E 304,000
E 306,000
E 308,000
E 310,000

N 104,000
N 106,000
N 102,000
N 100,000

SCALE 1" = 200'
CONTOUR INTERVAL 5'

VERMONT STATE PLANE COORDINATE SYSTEM
DATUM 1927
DATE OF PHOTOGRAPHY 4-29-67

PREPARED BY
AMERICAN AIR SURVEYS, INC.
907 PENN AVENUE
PITTSBURGH, PA.
A-1976

DRAFTED BY: JCJ
CHECKED BY: LG.R&O

STATE OF VERMONT HIGHWAY DEPT.

TOWN OF POWNAL, (VERMONT)
TOWN OF PETERSBURG, (NEW YORK)
TOWN OF WILLIAMSTOWN, (MASSACHUSETTS)

SHEET NO. 5 OF 20

269

MATCH TO SHEET 4

SHEET TO MATCH

MATCH TO SHEET 9

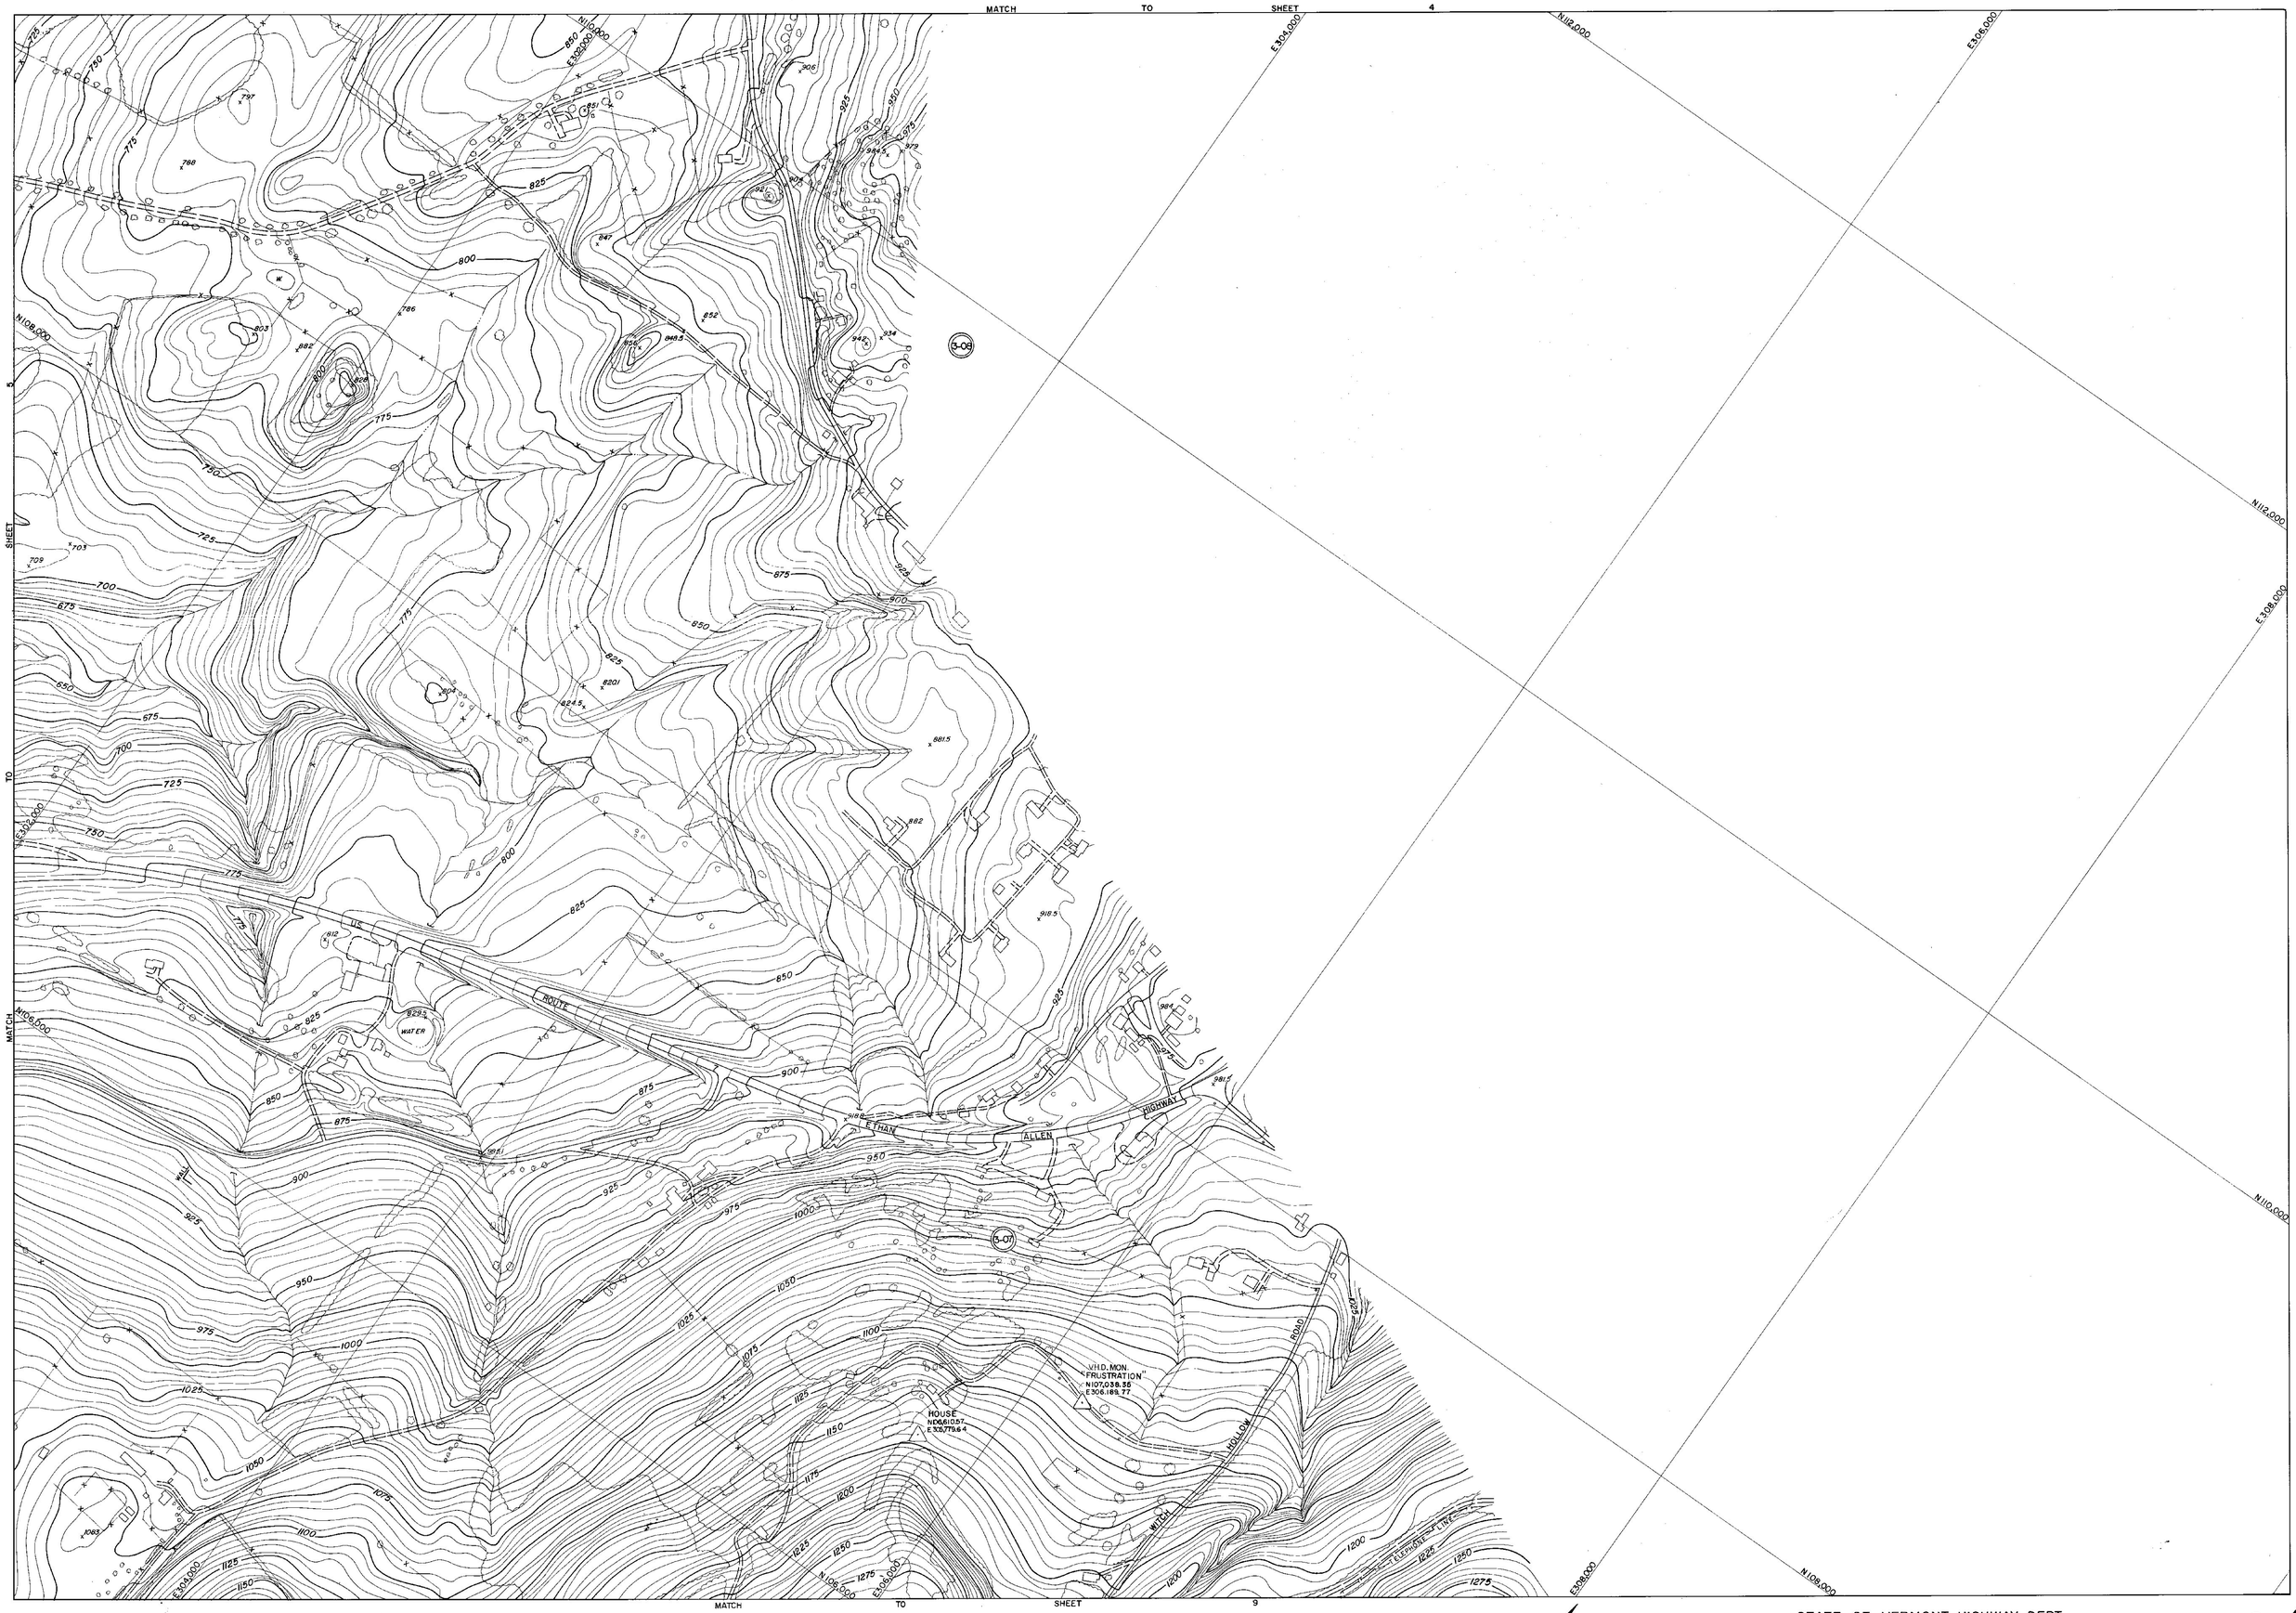

PREPARED BY
AMERICAN AIR SURVEYS, INC.
907 PENN AVENUE
PITTSBURGH, PA.
A-1978

DRAFTED BY JSG
CHECKED BY K.E. Rhd

SCALE 1"=200' CONTOUR INTERVAL 5'

VERMONT STATE PLANE COORDINATE SYSTEM
DATUM 1927
DATE OF PHOTOGRAPHY 4-29-67

STATE OF VERMONT HIGHWAY DEPT.

TOWN OF POWNAL,(VERMONT)
TOWN OF PETERSBURG,(NEW YORK)
TOWN OF WILLIAMSTOWN,(MASSACHUSETTS)

SHEET NO. 6 OF 20

269

N118,000
E285,000
N120,000
E288,000
N122,000
E290,000
E292,000
N116,000
E286,000
N114,000
E288,000
N118,000
E290,000
N120,000
E292,000

VHD.
"CRANE"
N117,960.97
E283,613.58

VHD.
"NEW YORK"
N115,672.17
E285,718.31
EL. 490.048

(2-18)

(2-17)

HOOSIC

BOSTON STATE AND MAINE RAILROAD

ROUTE 346

MINE

RAILROAD

BOSTON & MAINE RAILROAD

RIVER

NEW YORK
VERMONT

RENSSELAER
BENNINGTON

COUNTY
COUNTY

STATE OF VERMONT
STATE OF NEW YORK

MATCH TO SHEET 2

PREPARED BY
AMERICAN AIR SURVEYS, INC.
907 PENN AVENUE
PITTSBURGH, PA.
A-1978

DRAFTED BY: JC
CHECKED BY: L.K. 6&0

SCALE 1" = 200'
CONTOUR INTERVAL 5'
VERMONT STATE PLANE COORDINATE SYSTEM
DATUM 1927
DATE OF PHOTOGRAPHY 4-29-57

STATE OF VERMONT HIGHWAY DEPT.

TOWN OF POWNAL,(VERMONT)
TOWN OF PETERSBURG,(NEW YORK)
TOWN OF WILLIAMSTOWN,(MASSACHUSETTS)

SHEET NO. 1 OF 20

269

MATCH TO SHEET 1

MATCH TO SHEET 3

STATE OF NEW YORK
STATE OF VERMONT

COUNTY
COUNTY

RENSSELAER
BENNINGTON

STATE

BOSTON AND MAINE ROUTE

MAINE

HOOSIC RIVER

BM (NY & VT)
EL. 500.727

USC & GS - BM MON.
EL. 504.631

CEMETERY

VHD
CEMETERY
N 112,814.27
E 292,516.96
EL. 533.371

2-16

WATER

N 118,000
E 288,000
N 116,000
E 292,000
E 296,000
N 114,000
N 110,000
E 290,000
N 118,000
E 287,000

PREPARED BY
AMERICAN AIR SURVEYS, INC.
907 PENN AVENUE
PITTSBURGH, PA.
A-1978

DRAFTED BY: OSB
CHECKED BY: L.A. Zeb

400 300 200 100 0 200 400 600 800
SCALE 1" = 200' CONTOUR INTERVAL 5'

VERMONT STATE PLANE COORDINATE SYSTEM
DATUM 1927
DATE OF PHOTOGRAPHY 4-29-67

STATE OF VERMONT HIGHWAY DEPT.

TOWN OF POWNAL, (VERMONT)
TOWN OF PETERSBURG, (NEW YORK)
TOWN OF WILLIAMSTOWN, (MASSACHUSETTS)

SHEET NO. 2 OF 20

269

MATCH TO SHEET 2

SHEET 4 TO MATCH

SHEET 5

V.H.D. "POND" N109,887.51 E293,709.85 EL. 514.420

V.H.D. "N. CUT" N107,009.89 E297,141.02

T.B.M. N. POWNAL EL. 521.258

(2-15)

(2-14)

WATER

RESERVOIR

HOOSIC

RIVER

RAILROAD

DAM

POND

HALIFAX

HOLLOW

N109,000

N111,000

N113,000

E294,000

E296,000

E298,000

E300,000

PREPARED BY
AMERICAN AIR SURVEYS, INC.
907 PENN AVENUE
PITTSBURGH, PA.
A-1978

DRAFTED BY: [illegible]

SCALE 1" = 200'

CONTOUR INTERVAL 5'

VERMONT STATE PLANE COORDINATE SYSTEM
DATUM 1927
DATE OF PHOTOGRAPHY 4-29-67

STATE OF VERMONT HIGHWAY DEPT.

TOWN OF POWNAL,(VERMONT)
TOWN OF PETERSBURG,(NEW YORK)
TOWN OF WILLIAMSTOWN,(MASSACHUSETTS)

SHEET NO. 3 OF 20

269

MATCH SHEET 3 TO

E298,000 N114,000 E300,000 N116,000 E302,000 E304,000 N116,000

E298,000 N112,000 N114,000 E304,000 E306,000

N110,000 E300,000 N110,850 E302,000 N112,000 E304,000 E306,000

MATCH SHEET 6 TO

ROAD

HILL

CARPENTER

400 300 200 100 0 200 400 600 800

SCALE 1"=200' CONTOUR INTERVAL 5

VERMONT STATE PLANE COORDINATE SYSTEM
DATUM 1927
DATE OF PHOTOGRAPHY 4-29-67

PREPARED BY
AMERICAN AIR SURVEYS, INC.
907 PENN AVENUE
PITTSBURGH, PA.
A-1970

DRAFTED BY
CHECKED BY

STATE OF VERMONT HIGHWAY DEPT.

TOWN OF POWNAL,(VERMONT)
TOWN OF PETERSBURG,(NEW YORK)
TOWN OF WILLIAMSTOWN,(MASSACHUSETTS)

SHEET NO. 4 OF 20

269

MATCH TO SHEET 3

MATCH TO SHEET 6

MATCH TO SHEET 8

AAS.-BM. NO. 6
EL. 527.172

S. CUT
N 106,517.68
E 297,272.04

U.S.G.S.
BM T.T. 13 S.
EL. 555.774

AAS.-BM. NO. 5
EL. 533.212

REST
N 102,827.26
E 300,434.64

RAILROAD

MAINE AND BOSTON

STATE ROUTE 346

U.S. ROUTE 7

ALLEN HIGHWAY

ETHAN ALLEN

E 294,000
E 296,000
E 298,000
E 300,000
E 302,000
E 304,000
E 306,000
E 308,000
E 310,000

N 104,000
N 106,000
N 102,000
N 100,000

SCALE 1" = 200'
CONTOUR INTERVAL 5'

VERMONT STATE PLANE COORDINATE SYSTEM
DATUM 1927
DATE OF PHOTOGRAPHY 4-29-67

PREPARED BY
AMERICAN AIR SURVEYS, INC.
907 PENN AVENUE
PITTSBURGH, PA.
A-1976

DRAFTED BY: JCJ
CHECKED BY: LG.R&O

STATE OF VERMONT HIGHWAY DEPT.

TOWN OF POWNAL, (VERMONT)
TOWN OF PETERSBURG, (NEW YORK)
TOWN OF WILLIAMSTOWN, (MASSACHUSETTS)

SHEET NO. 5 OF 20

269

MATCH TO SHEET 4

SHEET TO MATCH

MATCH TO SHEET 9

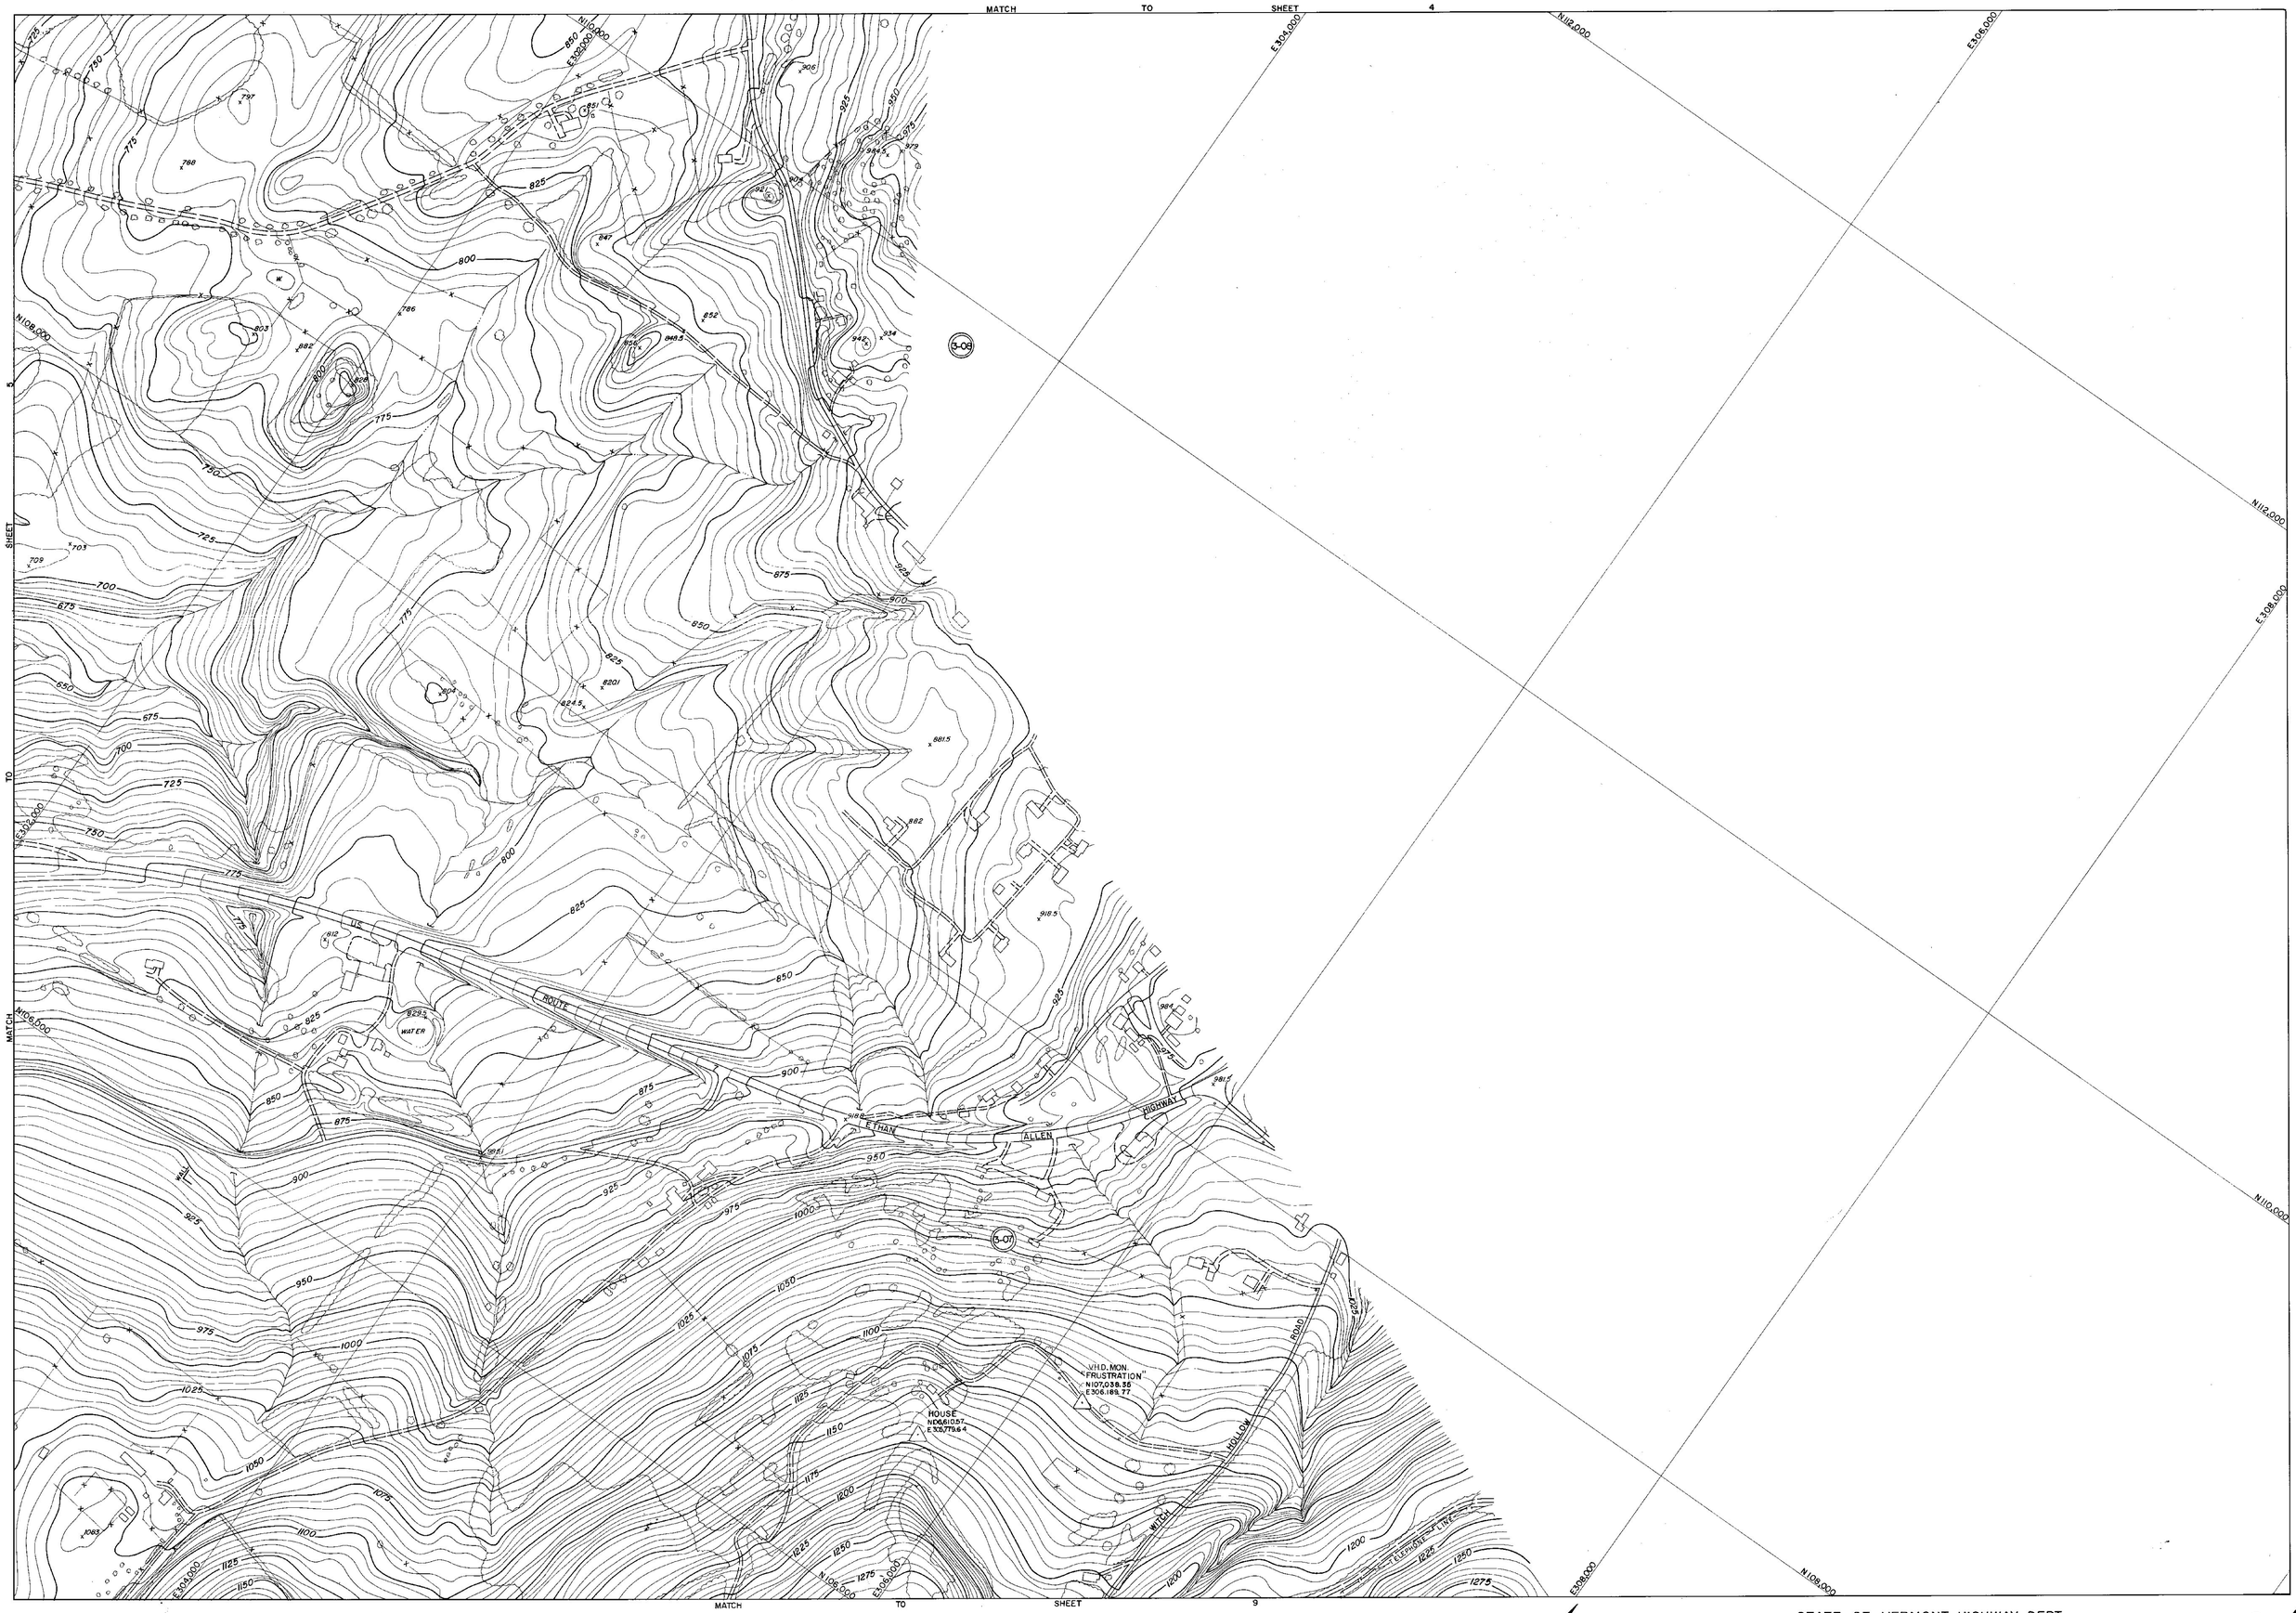

PREPARED BY
AMERICAN AIR SURVEYS, INC.
907 PENN AVENUE
PITTSBURGH, PA.
A-1978

DRAFTED BY JSG
CHECKED BY K.E. Rhd

SCALE 1"=200' CONTOUR INTERVAL 5'

VERMONT STATE PLANE COORDINATE SYSTEM
DATUM 1927
DATE OF PHOTOGRAPHY 4-29-67

STATE OF VERMONT HIGHWAY DEPT.

TOWN OF POWNAL,(VERMONT)
TOWN OF PETERSBURG,(NEW YORK)
TOWN OF WILLIAMSTOWN,(MASSACHUSETTS)

SHEET NO. 6 OF 20

269

N96,000
E292,000
E294,000
N98,000
E296,000
E298,000
N94,000
N96,000
E292,000
E294,000
N92,000
E296,000
N92,000
E294,000
E296,000
E298,000
N94,000
N96,000
E298,000
I-09
I-08
MATCH
TO
SHEET
10
SHEET
8
TO
MATCH
HOLLOW
N95,000
E300,000
E298,000
E300,000

400 300 200 100 0 200 400 600 800
SCALE 1"=200' CONTOUR INTERVAL 5'

VERMONT STATE PLANE COORDINATE SYSTEM
DATUM 1927
DATE OF PHOTOGRAPHY 4-29-67

PREPARED BY
AMERICAN AIR SURVEYS, INC.
907 PENN AVENUE
PITTSBURGH, PA.
A-1978

DRAFTED BY CAS
CHECKED BY RCS

STATE OF VERMONT HIGHWAY DEPT.

TOWN OF POWNAL,(VERMONT)
TOWN OF PETERSBURG,(NEW YORK)
TOWN OF WILLIAMSTOWN,(MASSACHUSETTS)

269

SHEET NO. 7 OF 20

N118,000
E285,000
N120,000
E288,000
N122,000
E290,000
E292,000
N116,000
E286,000
N114,000
E288,000
N118,000
E290,000
N120,000
E292,000

VHD.
"CRANE"
N117,960.97
E283,613.58

VHD.
"NEW YORK"
N115,672.17
E285,718.31
EL. 490.048

(2-18)

(2-17)

HOOSIC

BOSTON STATE AND MAINE RAILROAD

ROUTE 346

MINE

RAILROAD

BOSTON & MAINE RAILROAD

RIVER

NEW YORK
VERMONT

RENSSELAER
BENNINGTON

COUNTY
COUNTY

STATE OF VERMONT
STATE OF NEW YORK

MATCH TO SHEET 2

PREPARED BY
AMERICAN AIR SURVEYS, INC.
907 PENN AVENUE
PITTSBURGH, PA.
A-1978

DRAFTED BY: JC
CHECKED BY: L.K. 6&0

SCALE 1" = 200'
CONTOUR INTERVAL 5'
VERMONT STATE PLANE COORDINATE SYSTEM
DATUM 1927
DATE OF PHOTOGRAPHY 4-29-57

STATE OF VERMONT HIGHWAY DEPT.

TOWN OF POWNAL,(VERMONT)
TOWN OF PETERSBURG,(NEW YORK)
TOWN OF WILLIAMSTOWN,(MASSACHUSETTS)

SHEET NO. 1 OF 20

269

MATCH TO SHEET 1

MATCH TO SHEET 3

STATE OF NEW YORK
STATE OF VERMONT

COUNTY
COUNTY

RENSSELAER
BENNINGTON

STATE

BOSTON AND MAINE ROUTE

MAINE

HOOSIC RIVER

BM (NY & VT)
EL. 500.727

USC & GS - BM MON.
EL. 504.631

CEMETERY

VHD
CEMETERY
N 112,814.27
E 292,516.96
EL. 533.371

2-16

WATER

N 118,000
E 288,000
N 116,000
E 292,000
E 296,000
N 114,000
N 110,000
E 290,000
N 118,000
E 287,000

PREPARED BY
AMERICAN AIR SURVEYS, INC.
907 PENN AVENUE
PITTSBURGH, PA.
A-1978

DRAFTED BY: OSB
CHECKED BY: L.A. Zeb

400 300 200 100 0 200 400 600 800
SCALE 1" = 200' CONTOUR INTERVAL 5'

VERMONT STATE PLANE COORDINATE SYSTEM
DATUM 1927
DATE OF PHOTOGRAPHY 4-29-67

STATE OF VERMONT HIGHWAY DEPT.

TOWN OF POWNAL, (VERMONT)
TOWN OF PETERSBURG, (NEW YORK)
TOWN OF WILLIAMSTOWN, (MASSACHUSETTS)

SHEET NO. 2 OF 20

269

MATCH TO SHEET 2

SHEET 4 TO MATCH

SHEET 5

V.H.D. "POND" N109,887.51 E293,709.85 EL. 514.420

V.H.D. "N. CUT" N107,009.89 E297,141.02

T.B.M. N. POWNAL EL. 521.258

(2-15)

(2-14)

WATER

RESERVOIR

HOOSIC

RIVER

RAILROAD

DAM

POND

HALIFAX

HOLLOW

N109,000

N111,000

N113,000

E294,000

E296,000

E298,000

E300,000

PREPARED BY
AMERICAN AIR SURVEYS, INC.
907 PENN AVENUE
PITTSBURGH, PA.
A-1978

DRAFTED BY: [illegible]

SCALE 1" = 200'

CONTOUR INTERVAL 5'

VERMONT STATE PLANE COORDINATE SYSTEM
DATUM 1927
DATE OF PHOTOGRAPHY 4-29-67

STATE OF VERMONT HIGHWAY DEPT.

TOWN OF POWNAL,(VERMONT)
TOWN OF PETERSBURG,(NEW YORK)
TOWN OF WILLIAMSTOWN,(MASSACHUSETTS)

SHEET NO. 3 OF 20

269

MATCH SHEET 3 TO

E298,000 N114,000 E300,000 N116,000 E302,000 E304,000 N116,000

E298,000 N112,000 N114,000 E304,000 E306,000

N110,000 E300,000 N110,850 E302,000 N112,000 E304,000 E306,000

MATCH SHEET 6 TO

ROAD

HILL

CARPENTER

400 300 200 100 0 200 400 600 800

SCALE 1"=200' CONTOUR INTERVAL 5

VERMONT STATE PLANE COORDINATE SYSTEM
DATUM 1927
DATE OF PHOTOGRAPHY 4-29-67

PREPARED BY
AMERICAN AIR SURVEYS, INC.
907 PENN AVENUE
PITTSBURGH, PA.
A-1970

DRAFTED BY
CHECKED BY

STATE OF VERMONT HIGHWAY DEPT.

TOWN OF POWNAL,(VERMONT)
TOWN OF PETERSBURG,(NEW YORK)
TOWN OF WILLIAMSTOWN,(MASSACHUSETTS)

SHEET NO. 4 OF 20

269

MATCH TO SHEET 3

MATCH TO SHEET 6

MATCH TO SHEET 8

AAS.-BM. NO. 6
EL. 527.172

S. CUT
N 106,517.68
E 297,272.04

U.S.G.S.
BM T.T. 13 S.
EL. 555.774

AAS.-BM. NO. 5
EL. 533.212

REST
N 102,827.26
E 300,434.64

RAILROAD

MAINE AND BOSTON

STATE ROUTE 346

U.S. ROUTE 7

ALLEN HIGHWAY

ETHAN ALLEN

E 294,000
E 296,000
E 298,000
E 300,000
E 302,000
E 304,000
E 306,000
E 308,000
E 310,000

N 104,000
N 106,000
N 102,000
N 100,000

SCALE 1" = 200'
CONTOUR INTERVAL 5'

VERMONT STATE PLANE COORDINATE SYSTEM
DATUM 1927
DATE OF PHOTOGRAPHY 4-29-67

PREPARED BY
AMERICAN AIR SURVEYS, INC.
907 PENN AVENUE
PITTSBURGH, PA.
A-1976

DRAFTED BY: JCJ
CHECKED BY: LG.R&O

STATE OF VERMONT HIGHWAY DEPT.

TOWN OF POWNAL, (VERMONT)
TOWN OF PETERSBURG, (NEW YORK)
TOWN OF WILLIAMSTOWN, (MASSACHUSETTS)

SHEET NO. 5 OF 20

269

MATCH TO SHEET 4

SHEET TO MATCH

MATCH TO SHEET 9

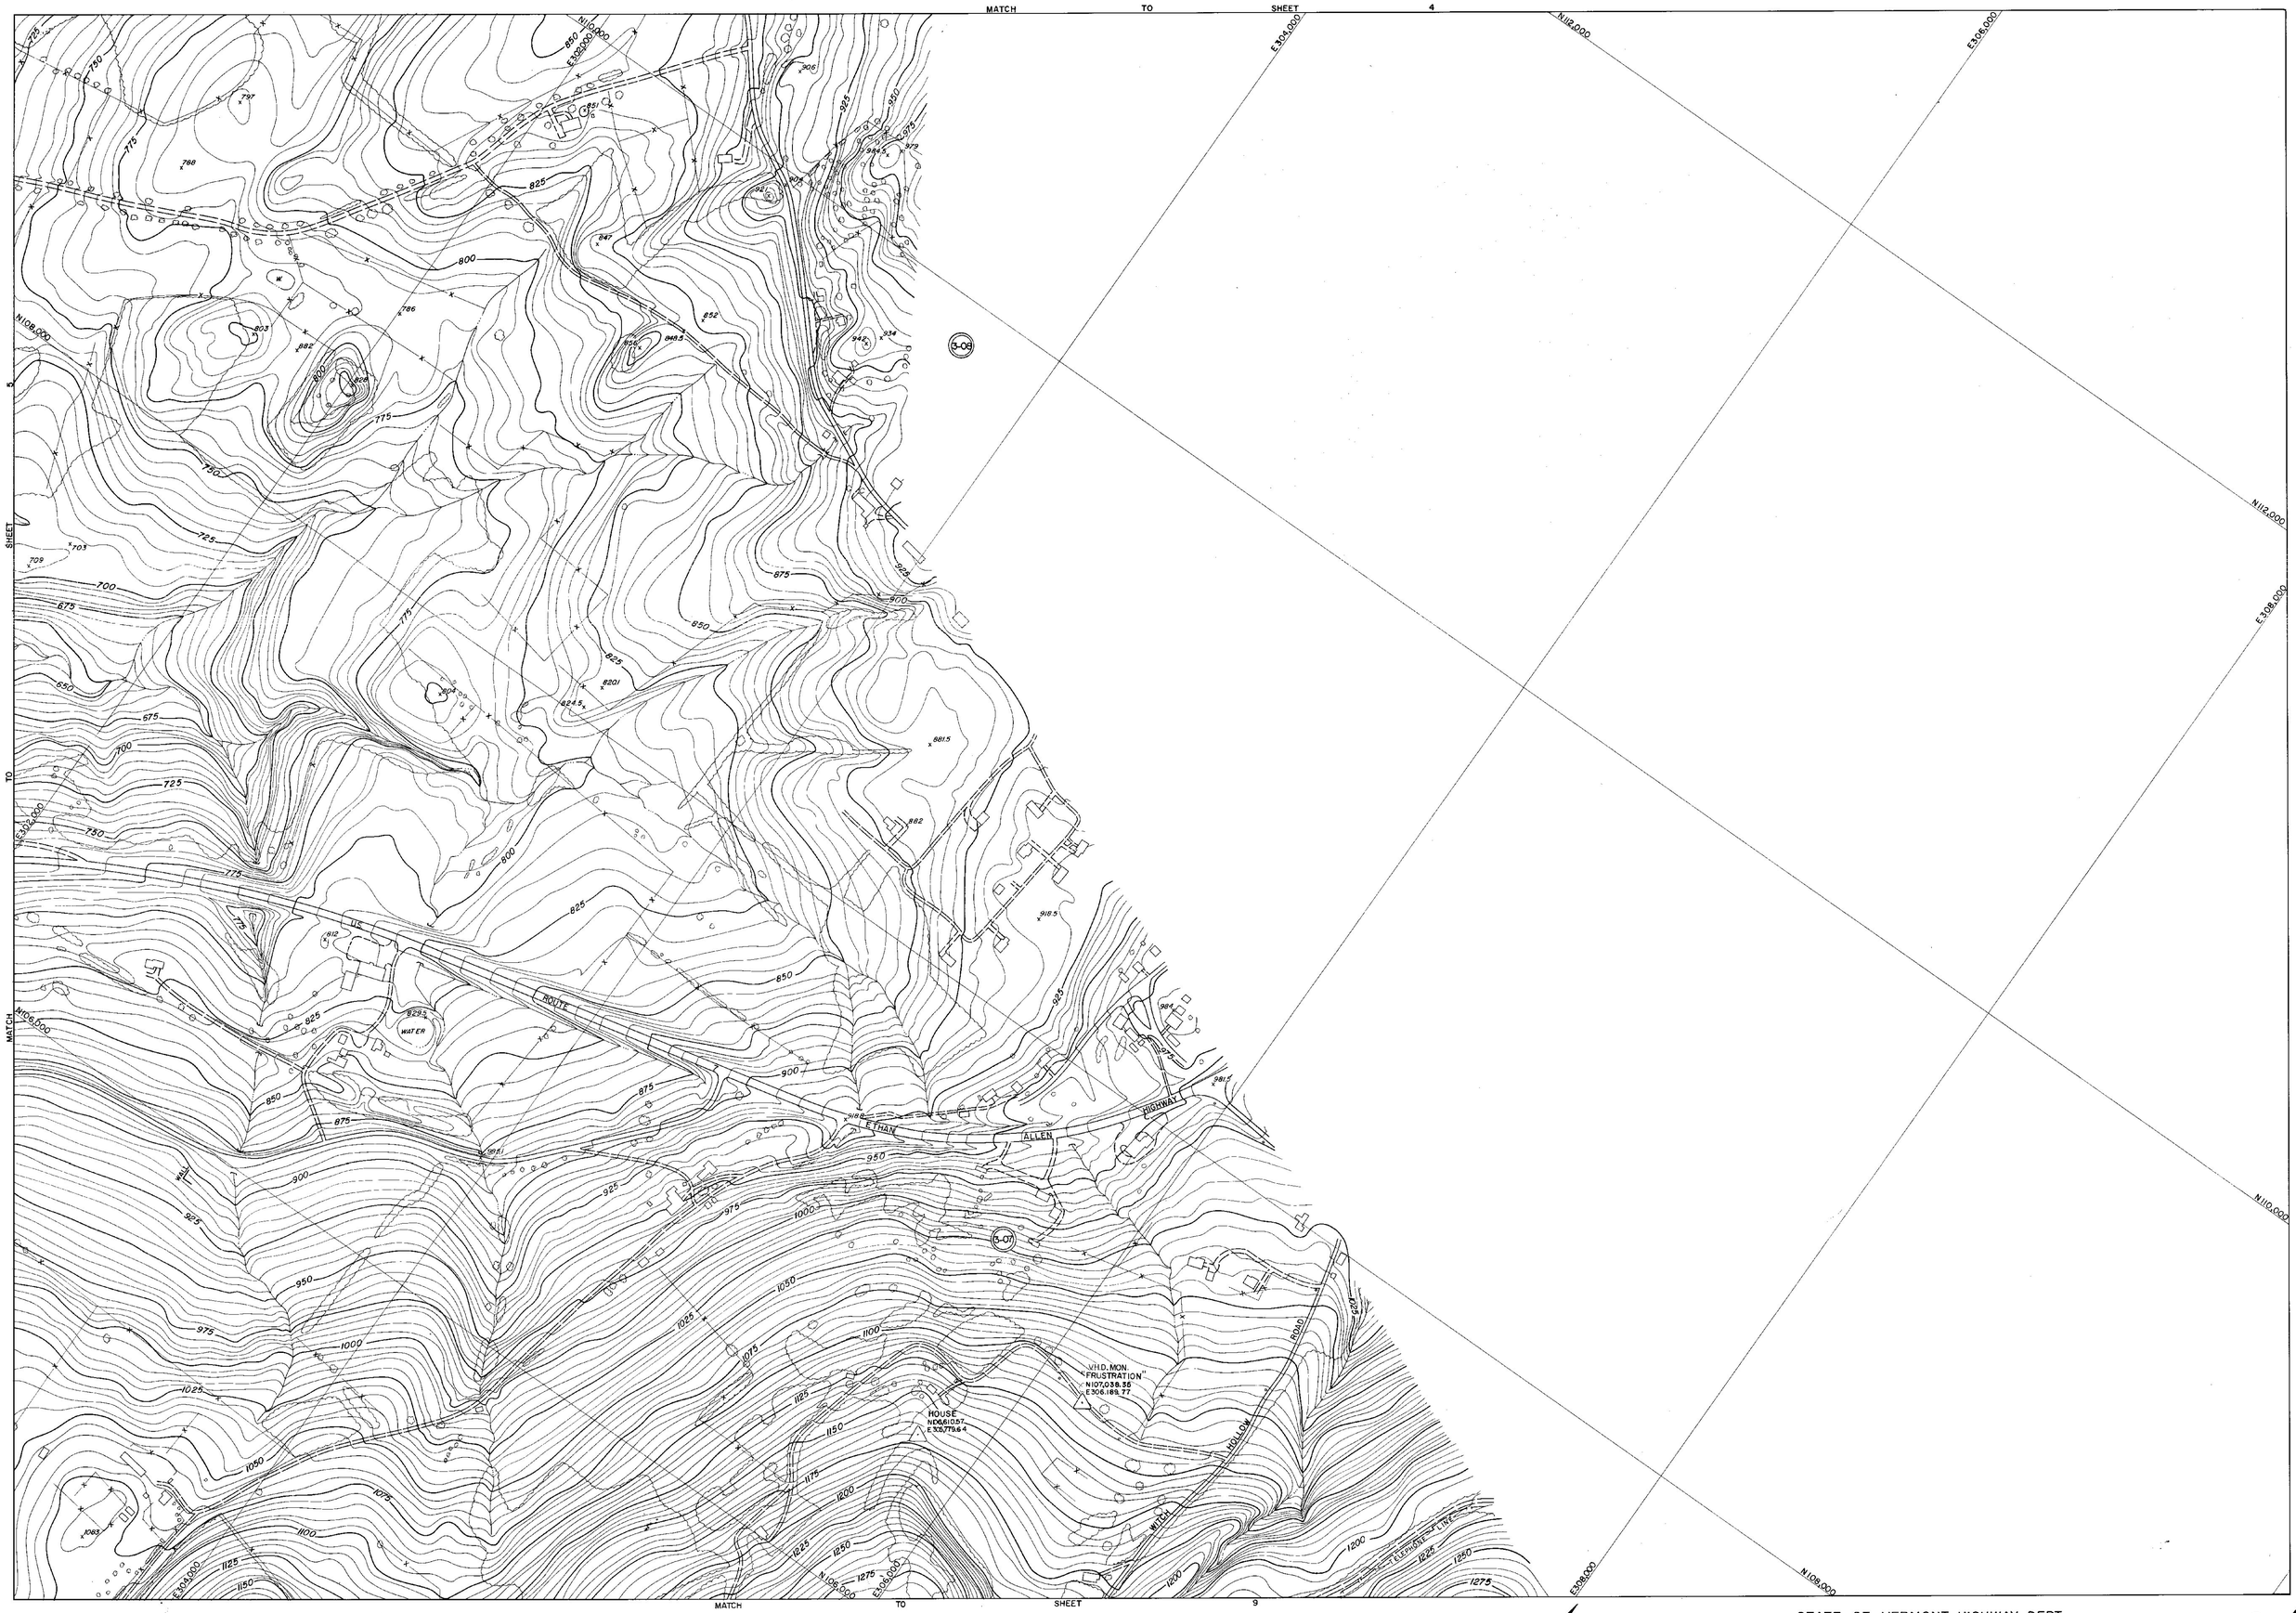

PREPARED BY
AMERICAN AIR SURVEYS, INC.
907 PENN AVENUE
PITTSBURGH, PA.
A-1978

DRAFTED BY JSG
CHECKED BY K.E. Rhd

SCALE 1"=200' CONTOUR INTERVAL 5'

VERMONT STATE PLANE COORDINATE SYSTEM
DATUM 1927
DATE OF PHOTOGRAPHY 4-29-67

STATE OF VERMONT HIGHWAY DEPT.

TOWN OF POWNAL,(VERMONT)
TOWN OF PETERSBURG,(NEW YORK)
TOWN OF WILLIAMSTOWN,(MASSACHUSETTS)

SHEET NO. 6 OF 20

269

N96,000
E292,000
E294,000
N98,000
E296,000
E298,000
N94,000
N96,000
E292,000
E294,000
N92,000
E296,000
N92,000
E294,000
E296,000
E298,000
N94,000
N96,000
E298,000
I-09
I-08
MATCH
TO
SHEET
10
SHEET
8
TO
MATCH
HOLLOW
N95,000
E300,000
E298,000
E300,000

400 300 200 100 0 200 400 600 800
SCALE 1"=200' CONTOUR INTERVAL 5'

VERMONT STATE PLANE COORDINATE SYSTEM
DATUM 1927
DATE OF PHOTOGRAPHY 4-29-67

PREPARED BY
AMERICAN AIR SURVEYS, INC.
907 PENN AVENUE
PITTSBURGH, PA.
A-1978

DRAFTED BY CAS
CHECKED BY RCS

STATE OF VERMONT HIGHWAY DEPT.

TOWN OF POWNAL,(VERMONT)
TOWN OF PETERSBURG,(NEW YORK)
TOWN OF WILLIAMSTOWN,(MASSACHUSETTS)

269

SHEET NO. 7 OF 20

MATCH TO SHEET 1 5

SHEET 7 TO MATCH

MATCH TO SHEET 9 TO

MATCH TO SHEET 11

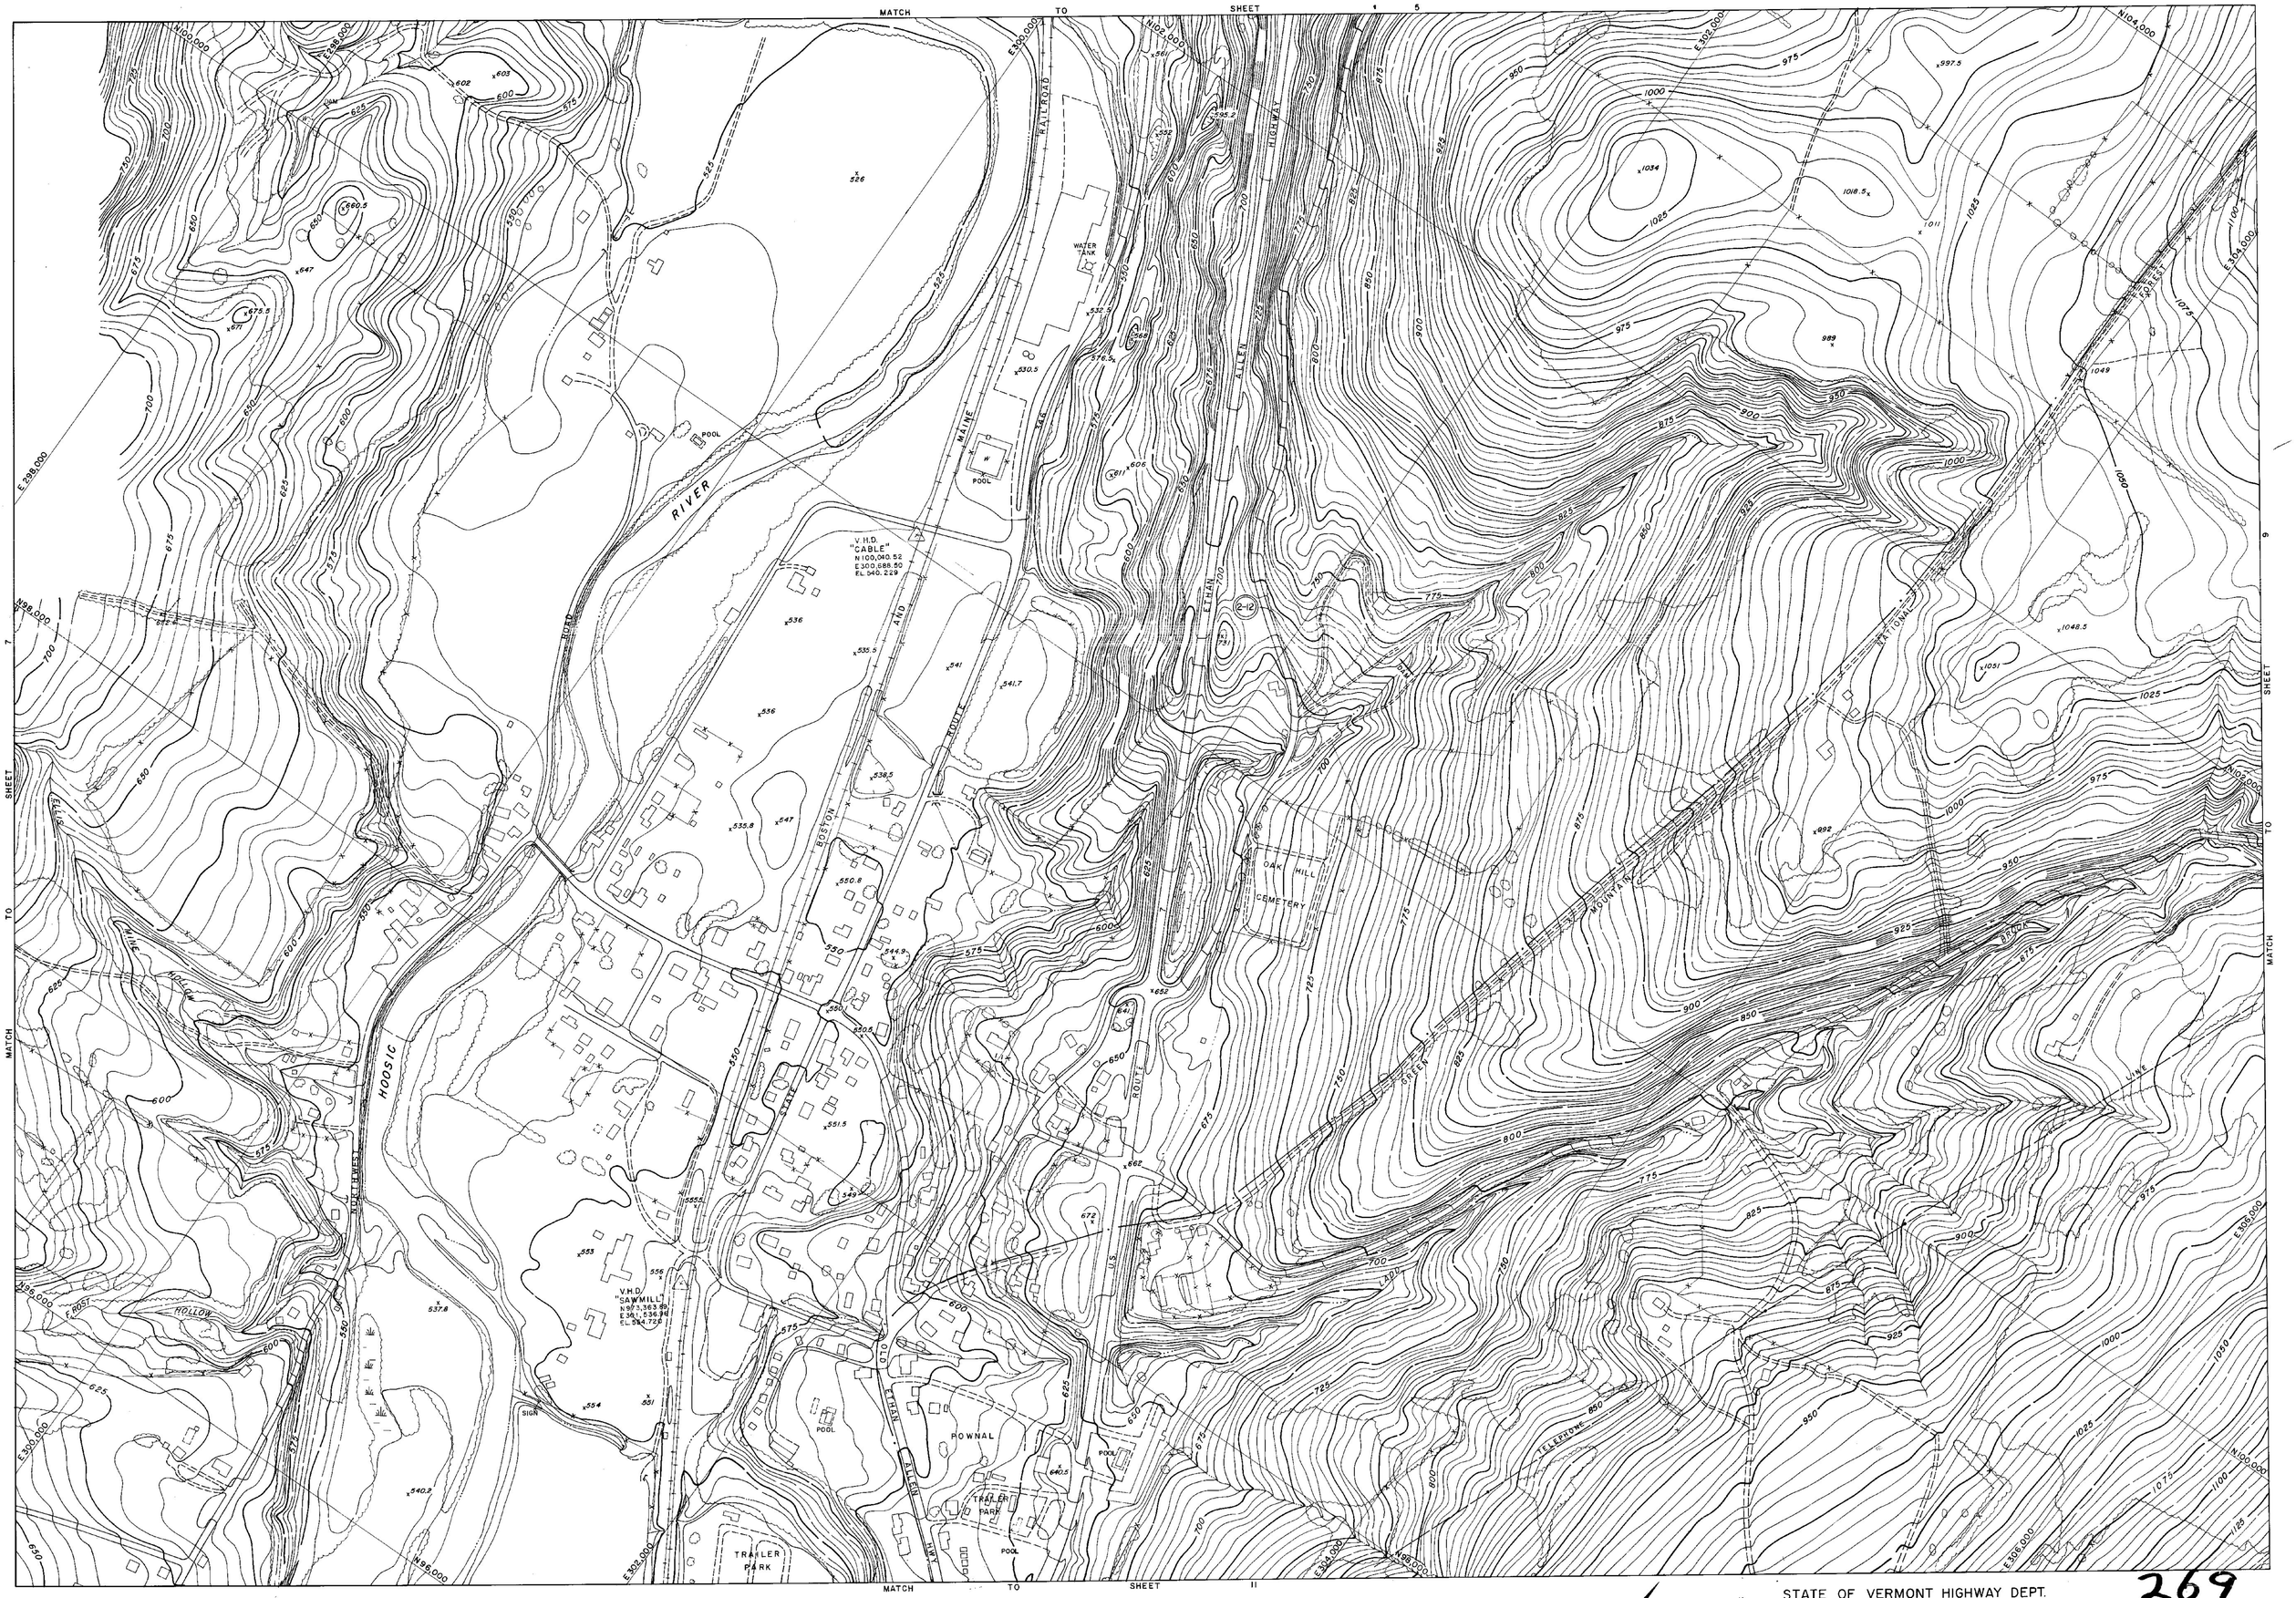

SCALE 1"=200'

CONTOUR INTERVAL 5'

VERMONT STATE PLANE COORDINATE SYSTEM
DATUM 1927
DATE OF PHOTOGRAPHY 4-29-57

PREPARED BY
AMERICAN AIR SURVEYS, INC.
907 PENN AVENUE
PITTSBURGH, PA.
A-1978

DRAFTED BY: Ald
CHECKED BY: Ald

STATE OF VERMONT HIGHWAY DEPT.

TOWN OF POWNAL,(VERMONT)
TOWN OF PETERSBURG,(NEW YORK)
TOWN OF WILLIAMSTOWN,(MASSACHUSETTS)

269

SHEET NO. 8 OF 20

N118,000
E285,000
N120,000
E288,000
N122,000
E290,000
E292,000
N116,000
E286,000
N114,000
E288,000
N118,000
E290,000
N120,000
E292,000

VHD.
"CRANE"
N117,960.97
E283,613.58

VHD.
"NEW YORK"
N115,672.17
E285,718.31
EL. 490.048

(2-18)

(2-17)

HOOSIC

BOSTON STATE AND MAINE RAILROAD

ROUTE 346

MINE

RAILROAD

BOSTON & MAINE RAILROAD

RIVER

NEW YORK
VERMONT

RENSSELAER
BENNINGTON

COUNTY
COUNTY

STATE OF VERMONT
STATE OF NEW YORK

MATCH TO SHEET 2

PREPARED BY
AMERICAN AIR SURVEYS, INC.
907 PENN AVENUE
PITTSBURGH, PA.
A-1978

DRAFTED BY: JC
CHECKED BY: L.K. 6&0

SCALE 1" = 200'
CONTOUR INTERVAL 5'
VERMONT STATE PLANE COORDINATE SYSTEM
DATUM 1927
DATE OF PHOTOGRAPHY 4-29-57

STATE OF VERMONT HIGHWAY DEPT.

TOWN OF POWNAL,(VERMONT)
TOWN OF PETERSBURG,(NEW YORK)
TOWN OF WILLIAMSTOWN,(MASSACHUSETTS)

SHEET NO. 1 OF 20

269

MATCH TO SHEET 1

MATCH TO SHEET 3

STATE OF NEW YORK
STATE OF VERMONT

COUNTY
COUNTY

RENSSELAER
BENNINGTON

STATE

BOSTON AND MAINE ROUTE

MAINE

HOOSIC RIVER

BM (NY & VT)
EL. 500.727

USC & GS - BM MON.
EL. 504.631

CEMETERY

VHD
CEMETERY
N 112,814.27
E 292,516.96
EL. 533.371

2-16

WATER

N 118,000
E 288,000
N 116,000
E 292,000
E 296,000
N 114,000
N 110,000
E 290,000
N 118,000
E 287,000

PREPARED BY
AMERICAN AIR SURVEYS, INC.
907 PENN AVENUE
PITTSBURGH, PA.
A-1978

DRAFTED BY: OSB
CHECKED BY: L.A. Zeb

400 300 200 100 0 200 400 600 800
SCALE 1" = 200' CONTOUR INTERVAL 5'

VERMONT STATE PLANE COORDINATE SYSTEM
DATUM 1927
DATE OF PHOTOGRAPHY 4-29-67

STATE OF VERMONT HIGHWAY DEPT.

TOWN OF POWNAL, (VERMONT)
TOWN OF PETERSBURG, (NEW YORK)
TOWN OF WILLIAMSTOWN, (MASSACHUSETTS)

SHEET NO. 2 OF 20

269

MATCH TO SHEET 2

SHEET 4 TO MATCH

SHEET 5

V.H.D. "POND" N109,887.51 E293,709.85 EL. 514.420

V.H.D. "N. CUT" N107,009.89 E297,141.02

T.B.M. N. POWNAL EL. 521.258

(2-15)

(2-14)

WATER

RESERVOIR

HOOSIC

RIVER

RAILROAD

DAM

POND

HALIFAX

HOLLOW

N109,000

N111,000

N113,000

E294,000

E296,000

E298,000

E300,000

PREPARED BY
AMERICAN AIR SURVEYS, INC.
907 PENN AVENUE
PITTSBURGH, PA.
A-1978

DRAFTED BY: [illegible]

SCALE 1" = 200'

CONTOUR INTERVAL 5'

VERMONT STATE PLANE COORDINATE SYSTEM
DATUM 1927
DATE OF PHOTOGRAPHY 4-29-67

STATE OF VERMONT HIGHWAY DEPT.

TOWN OF POWNAL,(VERMONT)
TOWN OF PETERSBURG,(NEW YORK)
TOWN OF WILLIAMSTOWN,(MASSACHUSETTS)

SHEET NO. 3 OF 20

269

MATCH SHEET 3 TO

E298,000 N114,000 E300,000 N116,000 E302,000 E304,000 N116,000

E298,000 N112,000 N114,000 E304,000 E306,000

N110,000 E300,000 N110,850 E302,000 N112,000 E304,000 E306,000

MATCH SHEET 6 TO

ROAD

HILL

CARPENTER

400 300 200 100 0 200 400 600 800

SCALE 1"=200' CONTOUR INTERVAL 5

VERMONT STATE PLANE COORDINATE SYSTEM
DATUM 1927
DATE OF PHOTOGRAPHY 4-29-67

PREPARED BY
AMERICAN AIR SURVEYS, INC.
907 PENN AVENUE
PITTSBURGH, PA.
A-1970

DRAFTED BY
CHECKED BY

STATE OF VERMONT HIGHWAY DEPT.

TOWN OF POWNAL,(VERMONT)
TOWN OF PETERSBURG,(NEW YORK)
TOWN OF WILLIAMSTOWN,(MASSACHUSETTS)

SHEET NO. 4 OF 20

269

MATCH TO SHEET 3

MATCH TO SHEET 6

MATCH TO SHEET 8

AAS.-BM. NO. 6
EL. 527.172

S. CUT
N 106,517.68
E 297,272.04

U.S.G.S.
BM T.T. 13 S.
EL. 555.774

AAS.-BM. NO. 5
EL. 533.212

REST
N 102,827.26
E 300,434.64

RAILROAD

MAINE AND BOSTON

STATE ROUTE 346

U.S. ROUTE 7

ALLEN HIGHWAY

ETHAN ALLEN

E 294,000
E 296,000
E 298,000
E 300,000
E 302,000
E 304,000
E 306,000
E 308,000
E 310,000

N 104,000
N 106,000
N 102,000
N 100,000

SCALE 1" = 200'
CONTOUR INTERVAL 5'

VERMONT STATE PLANE COORDINATE SYSTEM
DATUM 1927
DATE OF PHOTOGRAPHY 4-29-67

PREPARED BY
AMERICAN AIR SURVEYS, INC.
907 PENN AVENUE
PITTSBURGH, PA.
A-1976

DRAFTED BY: JCJ
CHECKED BY: LG.R&O

STATE OF VERMONT HIGHWAY DEPT.

TOWN OF POWNAL, (VERMONT)
TOWN OF PETERSBURG, (NEW YORK)
TOWN OF WILLIAMSTOWN, (MASSACHUSETTS)

SHEET NO. 5 OF 20

269

MATCH TO SHEET 4

SHEET TO MATCH

MATCH TO SHEET 9

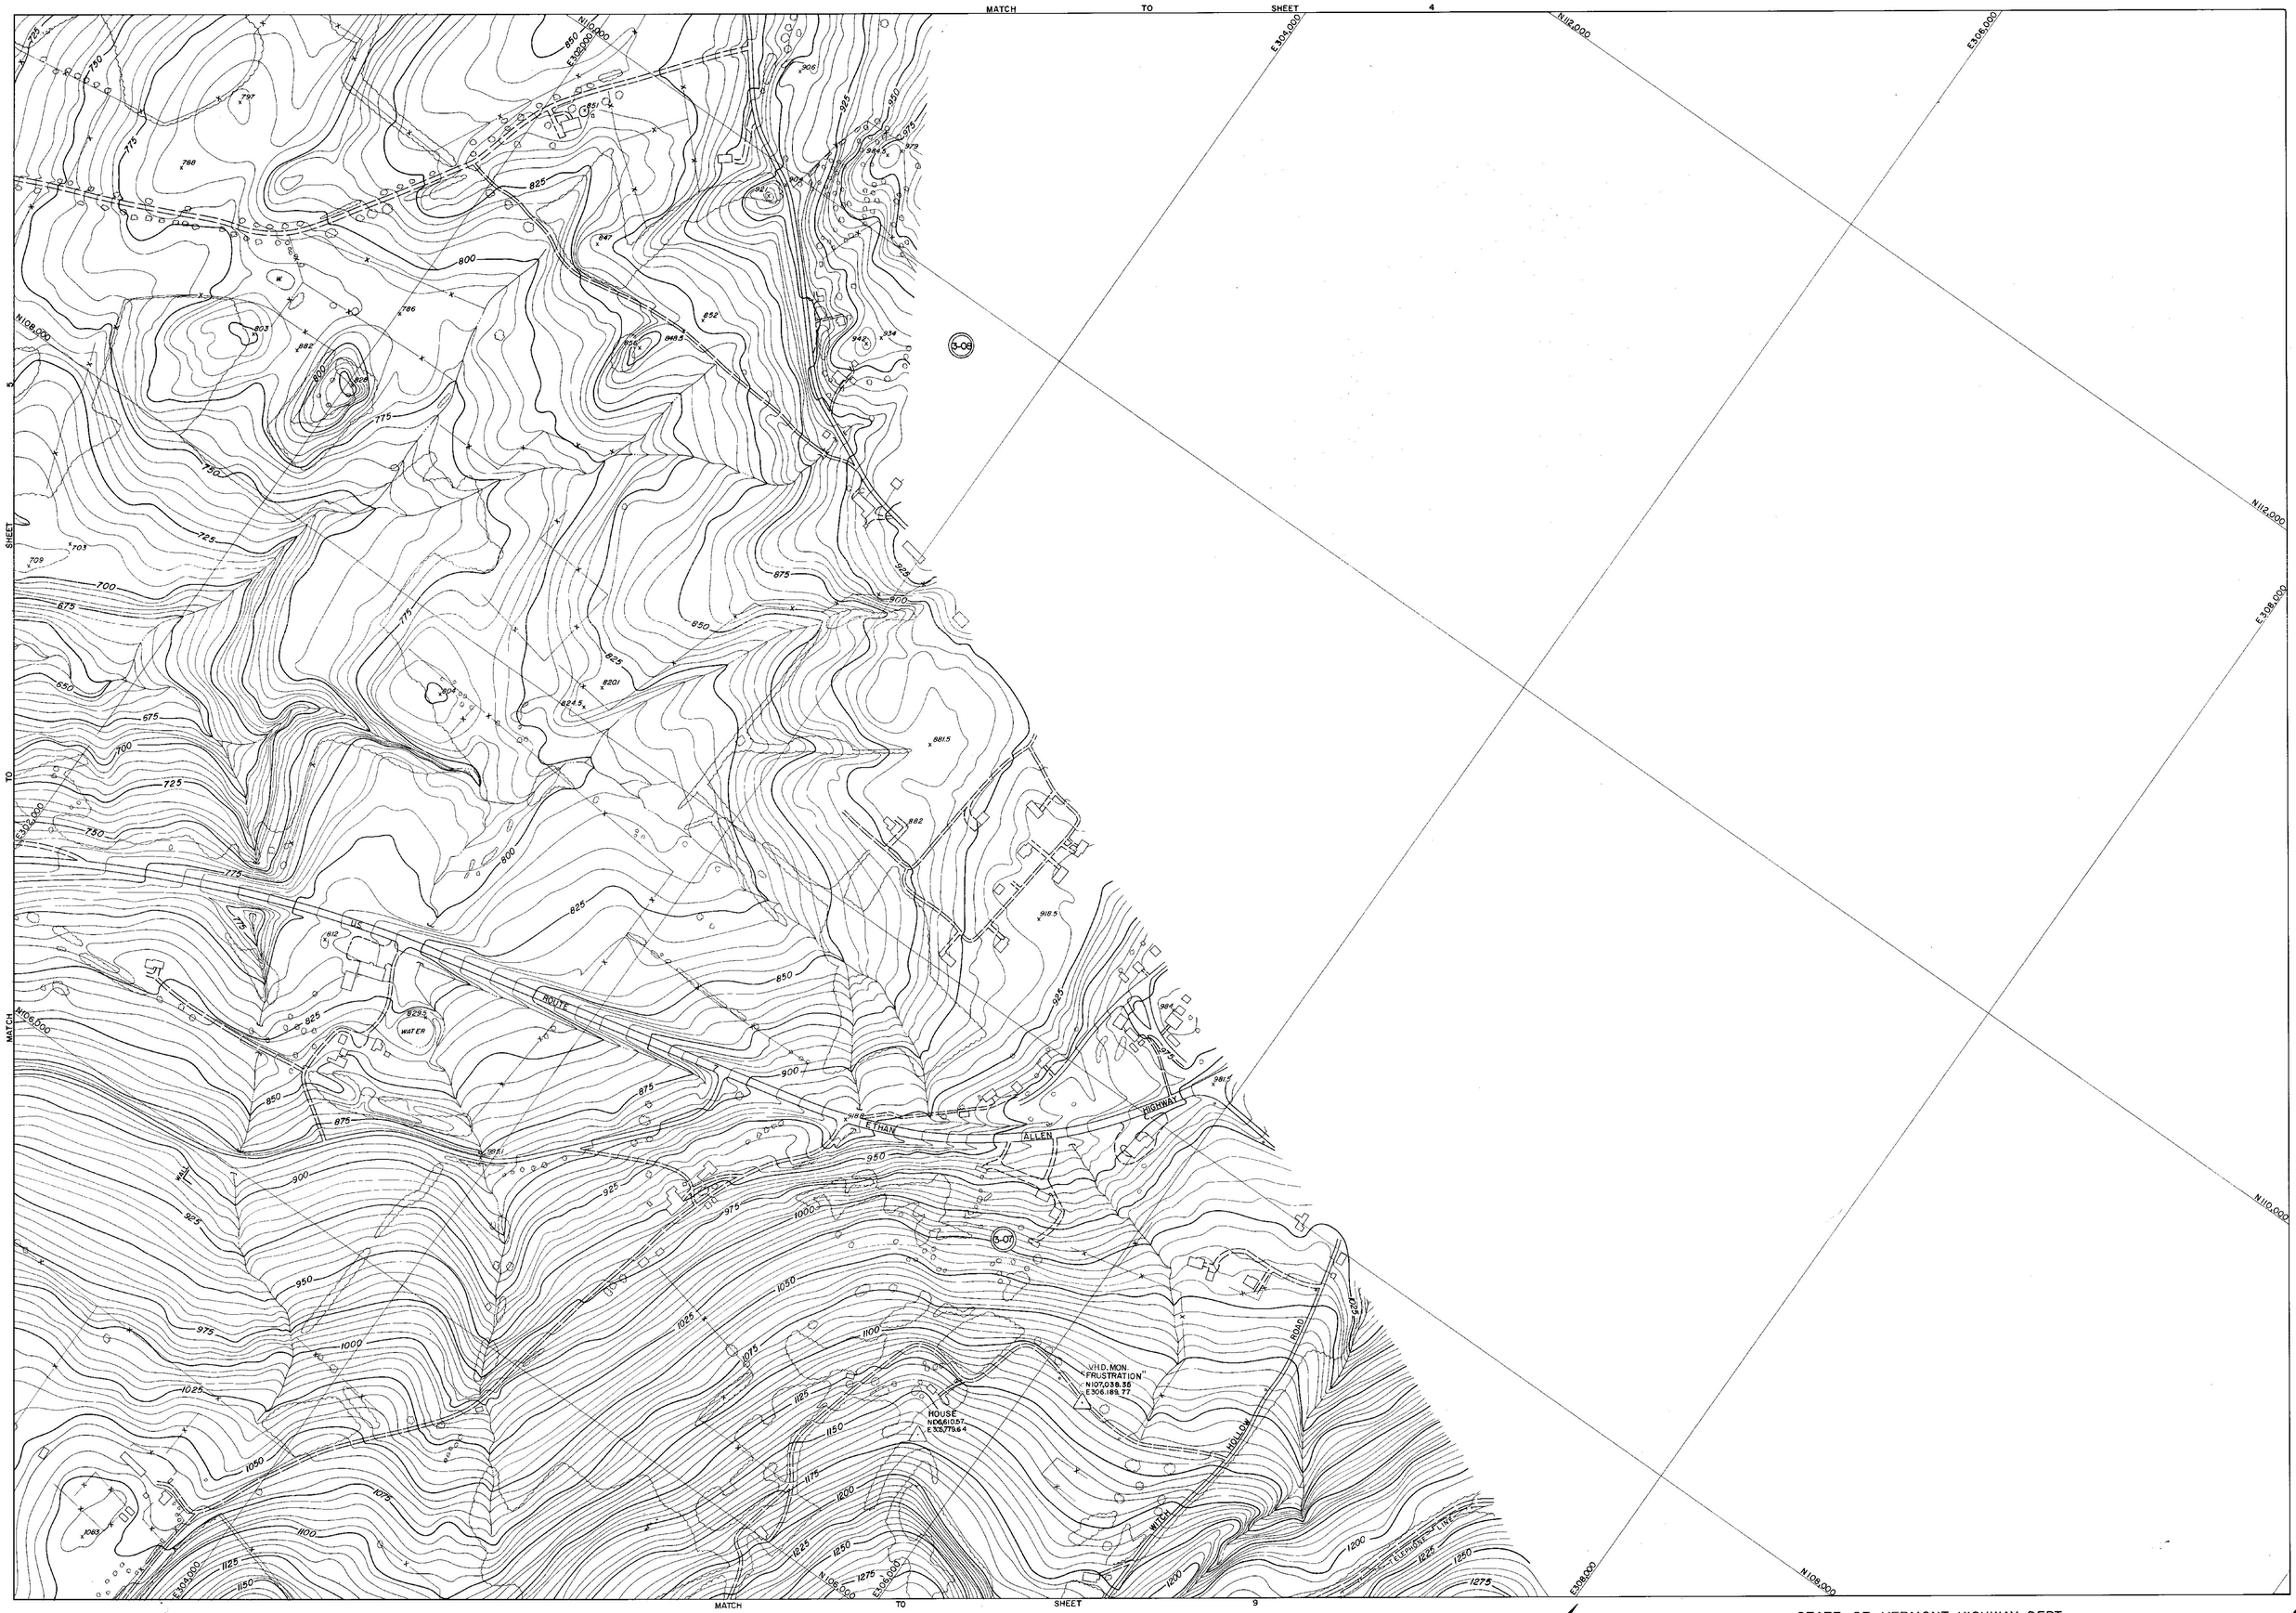

PREPARED BY
AMERICAN AIR SURVEYS, INC.
907 PENN AVENUE
PITTSBURGH, PA.
A-1978

DRAFTED BY JSG
CHECKED BY K.E. Rhd

SCALE 1"=200' CONTOUR INTERVAL 5'

VERMONT STATE PLANE COORDINATE SYSTEM
DATUM 1927
DATE OF PHOTOGRAPHY 4-29-67

STATE OF VERMONT HIGHWAY DEPT.

TOWN OF POWNAL,(VERMONT)
TOWN OF PETERSBURG,(NEW YORK)
TOWN OF WILLIAMSTOWN,(MASSACHUSETTS)

SHEET NO. 6 OF 20

269

N96,000
E292,000
E294,000
N98,000
E296,000
E298,000
N94,000
N96,000
E292,000
E294,000
N92,000
E296,000
N92,000
E294,000
E296,000
E298,000
N94,000
N96,000
E298,000
I-09
I-08
MATCH
TO
SHEET
10
SHEET
8
TO
MATCH
HOLLOW
N95,000
E300,000
E298,000
E300,000

400 300 200 100 0 200 400 600 800
SCALE 1"=200' CONTOUR INTERVAL 5'

VERMONT STATE PLANE COORDINATE SYSTEM
DATUM 1927
DATE OF PHOTOGRAPHY 4-29-67

PREPARED BY
AMERICAN AIR SURVEYS, INC.
907 PENN AVENUE
PITTSBURGH, PA.
A-1978

DRAFTED BY CAS
CHECKED BY RCS

STATE OF VERMONT HIGHWAY DEPT.

TOWN OF POWNAL,(VERMONT)
TOWN OF PETERSBURG,(NEW YORK)
TOWN OF WILLIAMSTOWN,(MASSACHUSETTS)

269

SHEET NO. 7 OF 20

MATCH TO SHEET 1 5

SHEET 7 TO MATCH

MATCH TO SHEET 9 TO

MATCH TO SHEET 11

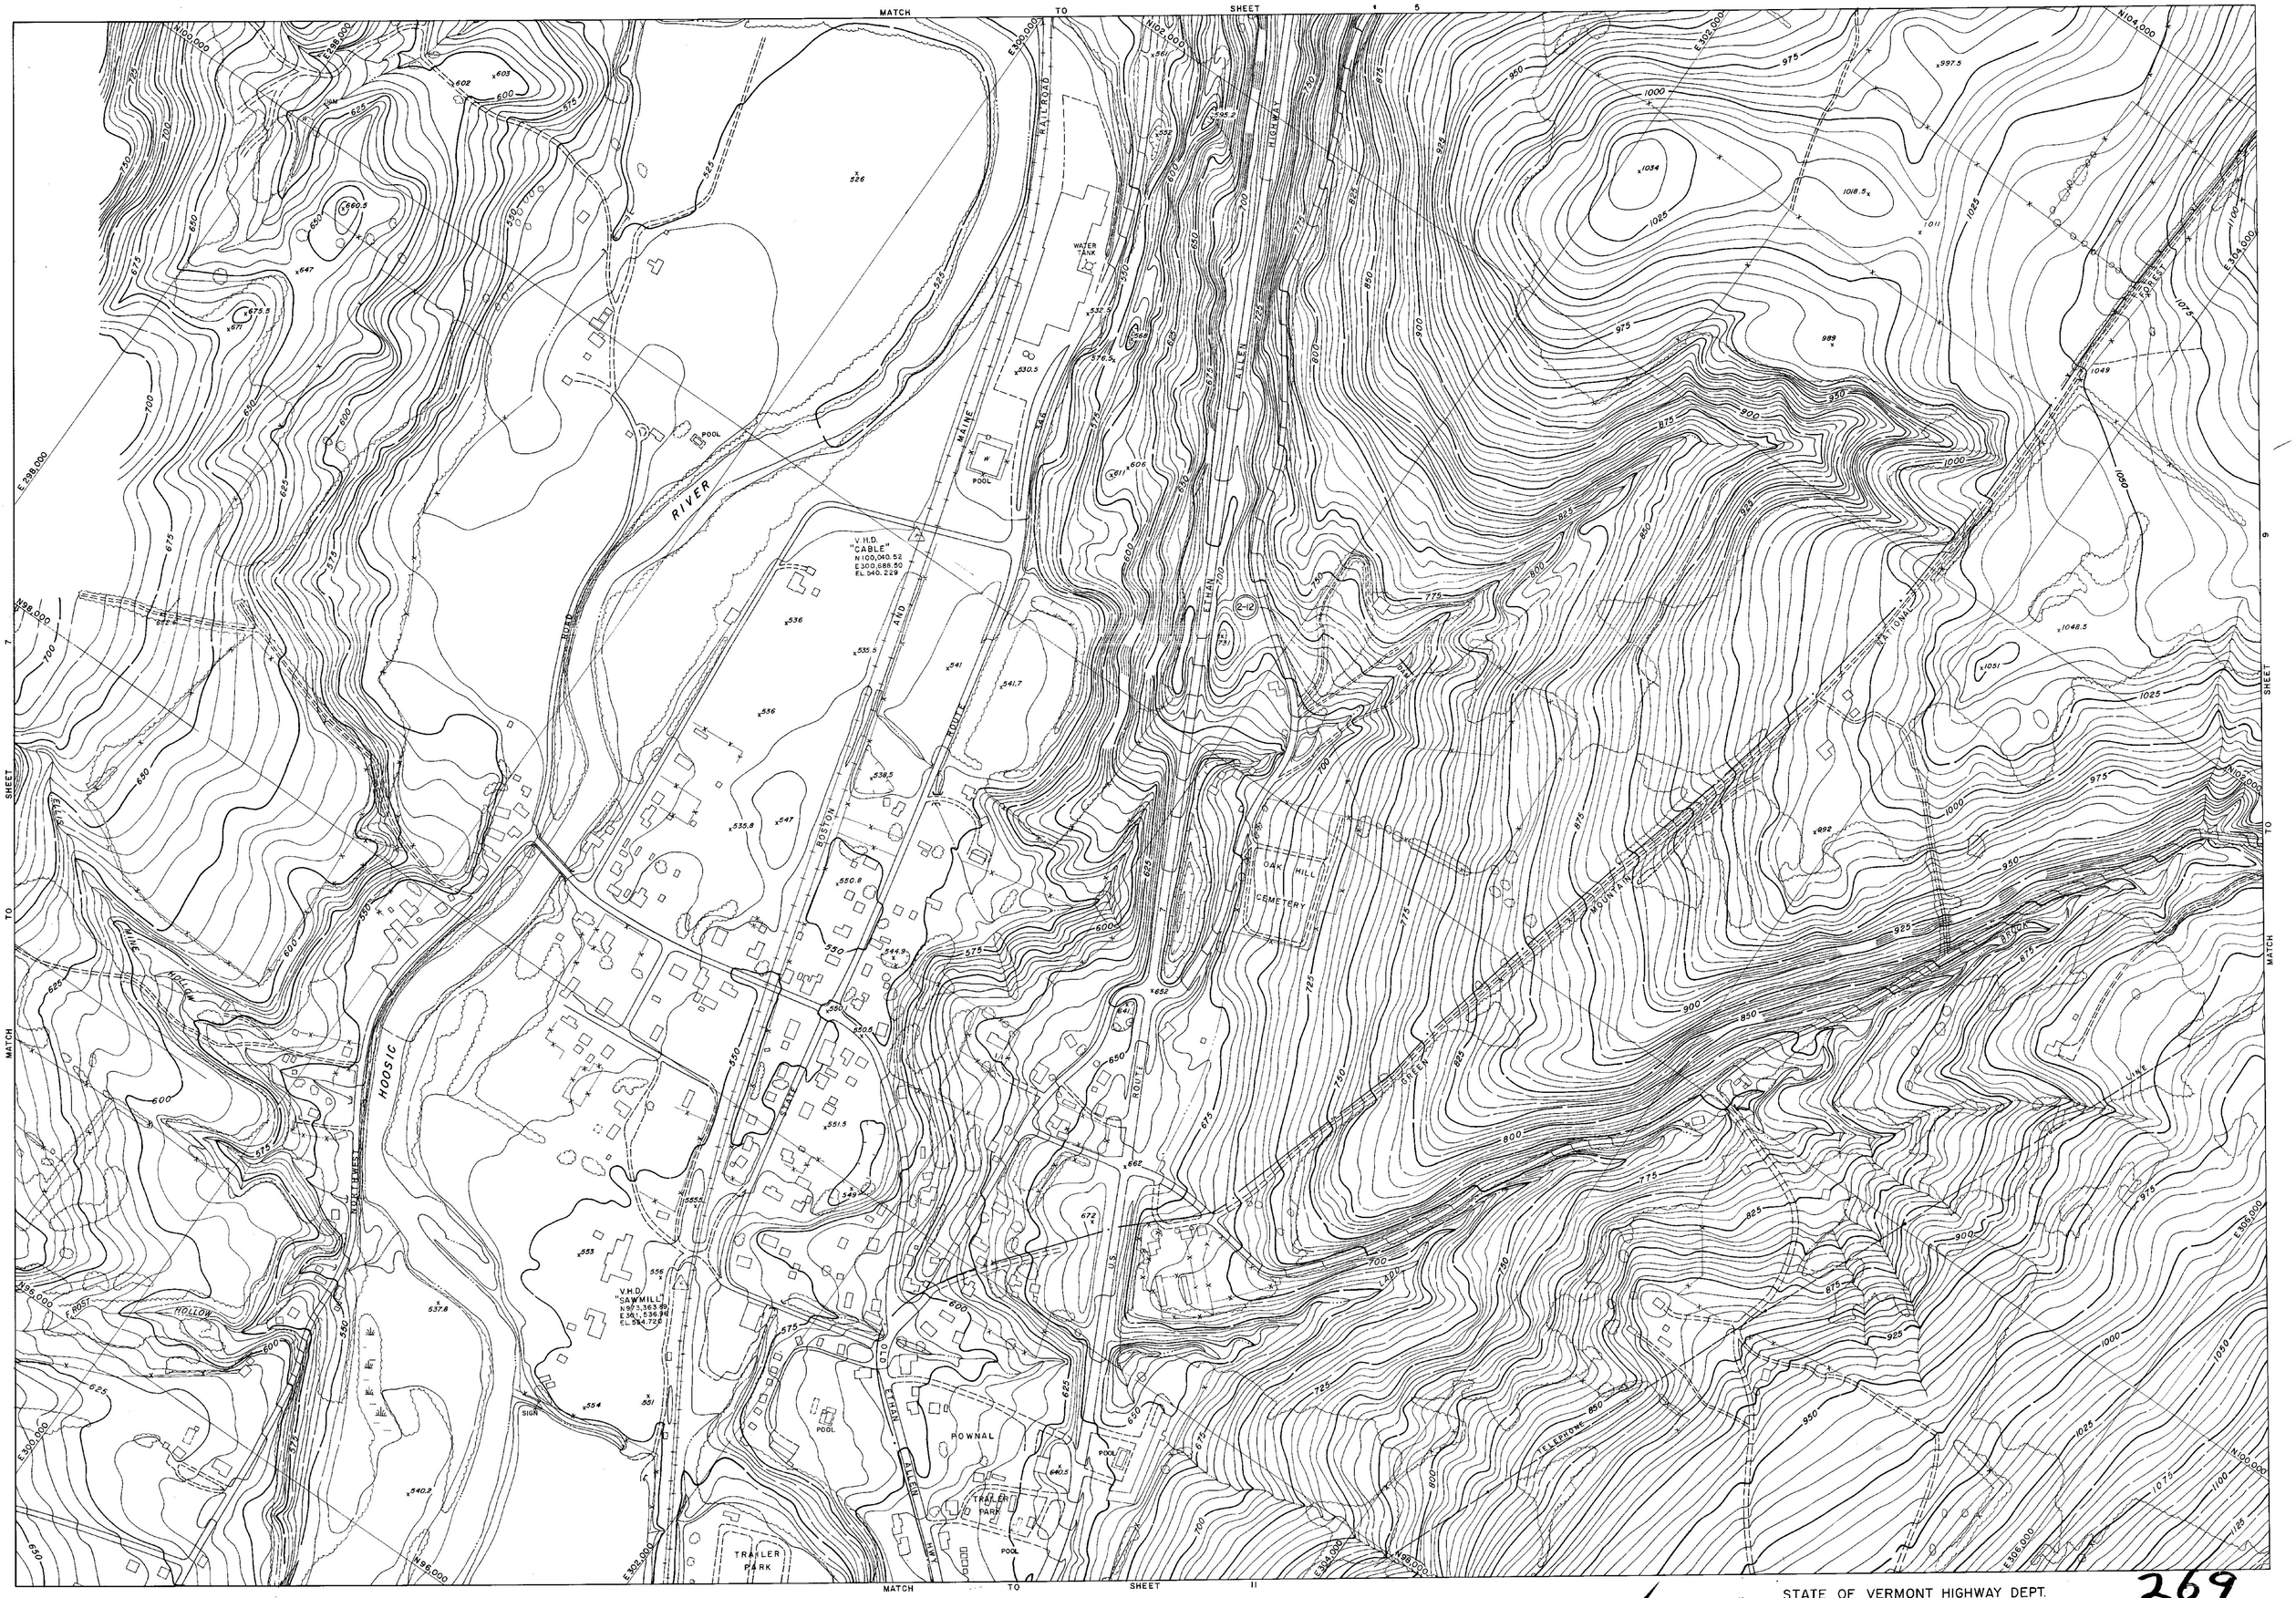

SCALE 1"=200'

CONTOUR INTERVAL 5'

VERMONT STATE PLANE COORDINATE SYSTEM
DATUM 1927
DATE OF PHOTOGRAPHY 4-29-57

PREPARED BY
AMERICAN AIR SURVEYS, INC.
907 PENN AVENUE
PITTSBURGH, PA.
A-1978

DRAFTED BY: Ald
CHECKED BY: Ald

STATE OF VERMONT HIGHWAY DEPT.

TOWN OF POWNAL,(VERMONT)
TOWN OF PETERSBURG,(NEW YORK)
TOWN OF WILLIAMSTOWN,(MASSACHUSETTS)

269

SHEET NO. 8 OF 20

MATCH TO SHEET 6

SHEET 8

TO SHEET 12

MATCH SHEET 10

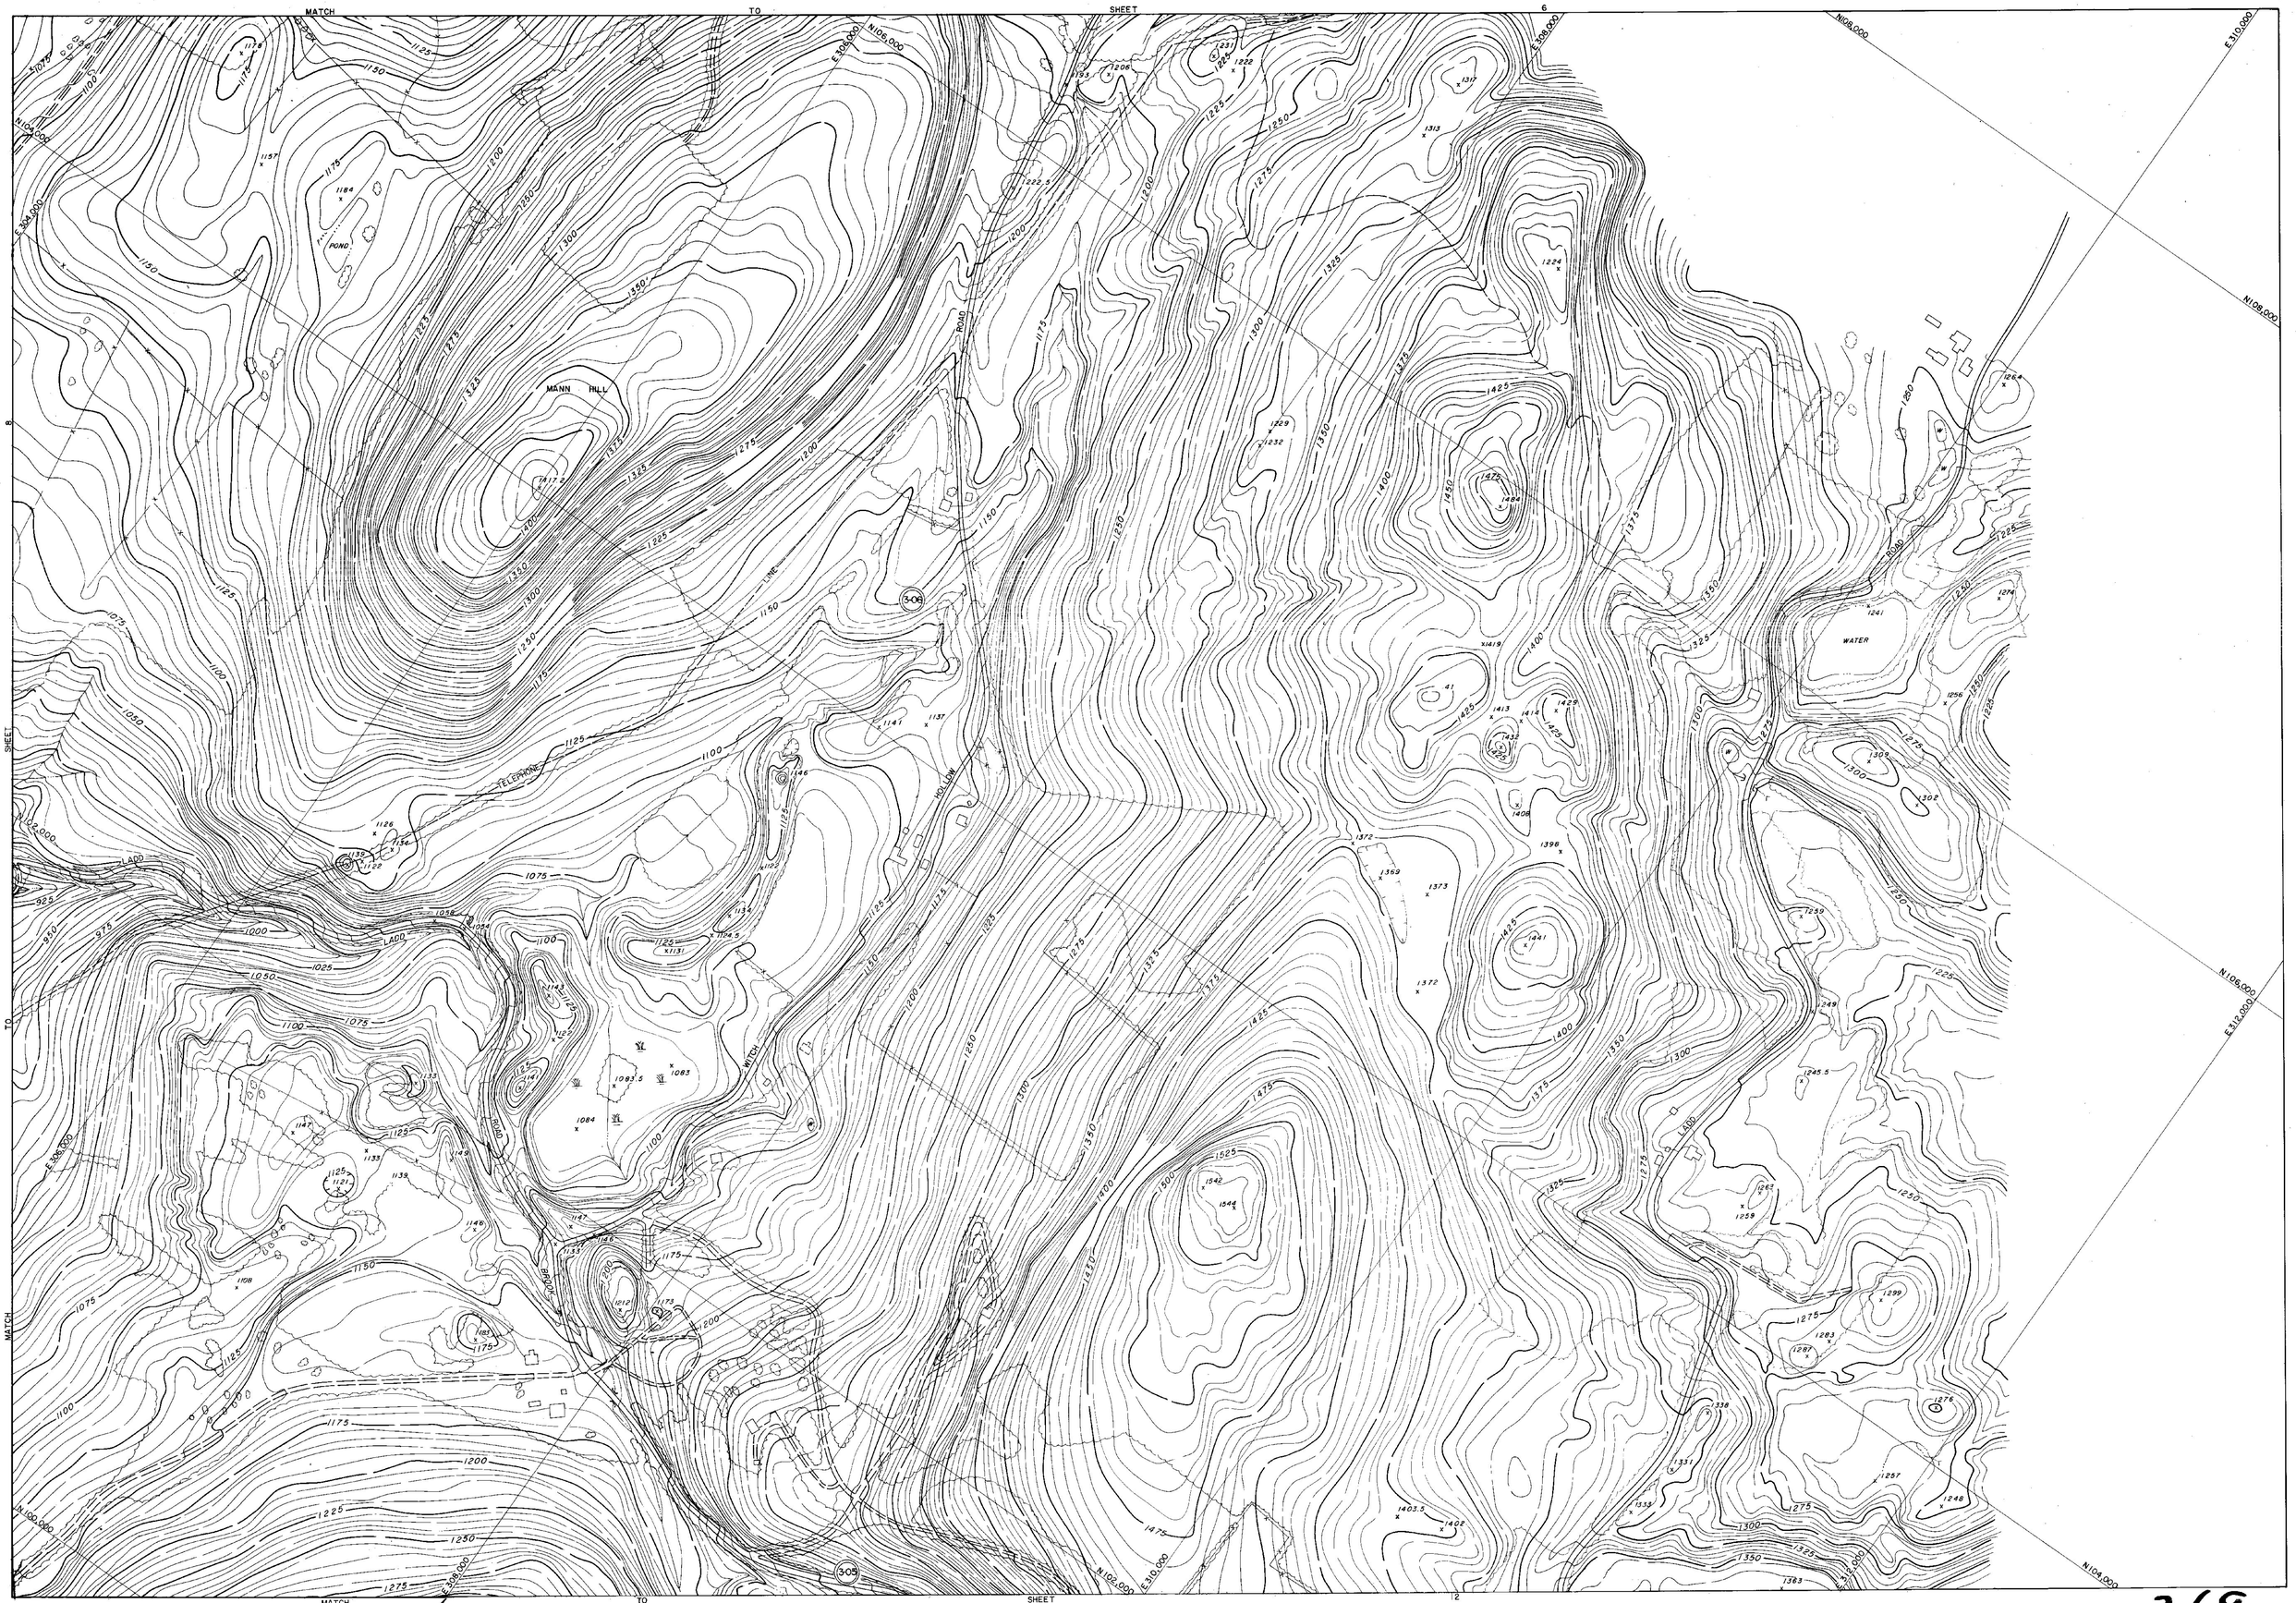

PREPARED BY
AMERICAN AIR SURVEYS, INC.
907 PENN AVENUE
PITTSBURGH, PA.
A-1978

DRAFTED BY: A.B.
CHECKED BY: M.D.

SCALE 1" = 200'
400 200 200 100 0 200 400 600 800
CONTOUR INTERVAL 5'

VERMONT STATE PLANE COORDINATE SYSTEM
DATUM 1927
DATE OF PHOTOGRAPHY 4-29-67

STATE OF VERMONT HIGHWAY DEPT.

TOWN OF POWNAL,(VERMONT)
TOWN OF PETERSBURG,(NEW YORK)
TOWN OF WILLIAMSTOWN,(MASSACHUSETTS)

269

SHEET NO. 9 OF 20

N118,000
E285,000
N120,000
E288,000
N122,000
E290,000
E292,000
N116,000
E286,000
N114,000
E288,000
N118,000
E290,000
N120,000
E292,000

VHD.
"CRANE"
N117,960.97
E283,613.58

VHD.
"NEW YORK"
N115,672.17
E285,718.31
EL. 490.048

(2-18)

(2-17)

HOOSIC

BOSTON STATE AND MAINE RAILROAD

ROUTE 346

MINE

RAILROAD

BOSTON & MAINE RAILROAD

RIVER

NEW YORK
VERMONT

RENSSELAER
BENNINGTON

COUNTY
COUNTY

STATE OF VERMONT
STATE OF NEW YORK

MATCH TO SHEET 2

PREPARED BY
AMERICAN AIR SURVEYS, INC.
907 PENN AVENUE
PITTSBURGH, PA.
A-1978

DRAFTED BY: JC
CHECKED BY: L.K. 6&0

SCALE 1" = 200'
CONTOUR INTERVAL 5'
VERMONT STATE PLANE COORDINATE SYSTEM
DATUM 1927
DATE OF PHOTOGRAPHY 4-29-57

STATE OF VERMONT HIGHWAY DEPT.

TOWN OF POWNAL,(VERMONT)
TOWN OF PETERSBURG,(NEW YORK)
TOWN OF WILLIAMSTOWN,(MASSACHUSETTS)

SHEET NO. 1 OF 20

269

MATCH TO SHEET 1

MATCH TO SHEET 3

STATE OF NEW YORK
STATE OF VERMONT

COUNTY
COUNTY

RENSSELAER
BENNINGTON

STATE

BOSTON AND MAINE ROUTE

MAINE

HOOSIC RIVER

BM (NY & VT)
EL. 500.727

USC & GS - BM MON.
EL. 504.631

CEMETERY

VHD
CEMETERY
N 112,814.27
E 292,516.96
EL. 533.371

2-16

WATER

N 118,000
E 288,000
N 116,000
E 292,000
E 296,000
N 114,000
N 110,000
E 290,000
N 118,000
E 287,000

PREPARED BY
AMERICAN AIR SURVEYS, INC.
907 PENN AVENUE
PITTSBURGH, PA.
A-1978

DRAFTED BY: OSB
CHECKED BY: L.A. Zeb

400 300 200 100 0 200 400 600 800
SCALE 1" = 200' CONTOUR INTERVAL 5'

VERMONT STATE PLANE COORDINATE SYSTEM
DATUM 1927
DATE OF PHOTOGRAPHY 4-29-67

STATE OF VERMONT HIGHWAY DEPT.

TOWN OF POWNAL, (VERMONT)
TOWN OF PETERSBURG, (NEW YORK)
TOWN OF WILLIAMSTOWN, (MASSACHUSETTS)

SHEET NO. 2 OF 20

269

MATCH TO SHEET 2

SHEET 4 TO MATCH

SHEET 5

V.H.D. "POND" N109,887.51 E293,709.85 EL. 514.420

V.H.D. "N. CUT" N107,009.89 E297,141.02

T.B.M. N. POWNAL EL. 521.258

(2-15)

(2-14)

WATER

RESERVOIR

HOOSIC

RIVER

RAILROAD

DAM

POND

HALIFAX

HOLLOW

N109,000

N111,000

N113,000

E294,000

E296,000

E298,000

E300,000

PREPARED BY
AMERICAN AIR SURVEYS, INC.
907 PENN AVENUE
PITTSBURGH, PA.
A-1978

DRAFTED BY: [illegible]

SCALE 1" = 200'

CONTOUR INTERVAL 5'

VERMONT STATE PLANE COORDINATE SYSTEM
DATUM 1927
DATE OF PHOTOGRAPHY 4-29-67

STATE OF VERMONT HIGHWAY DEPT.

TOWN OF POWNAL,(VERMONT)
TOWN OF PETERSBURG,(NEW YORK)
TOWN OF WILLIAMSTOWN,(MASSACHUSETTS)

SHEET NO. 3 OF 20

269

MATCH SHEET 3 TO

E298,000 N114,000 E300,000 N116,000 E302,000 E304,000 N116,000

E298,000 N112,000 N114,000 E304,000 E306,000

N110,000 E300,000 N110,850 E302,000 N112,000 E304,000 E306,000

MATCH SHEET 6 TO

ROAD

HILL

CARPENTER

400 300 200 100 0 200 400 600 800

SCALE 1"=200' CONTOUR INTERVAL 5

VERMONT STATE PLANE COORDINATE SYSTEM
DATUM 1927
DATE OF PHOTOGRAPHY 4-29-67

PREPARED BY
AMERICAN AIR SURVEYS, INC.
907 PENN AVENUE
PITTSBURGH, PA.
A-1970

DRAFTED BY
CHECKED BY

STATE OF VERMONT HIGHWAY DEPT.

TOWN OF POWNAL,(VERMONT)
TOWN OF PETERSBURG,(NEW YORK)
TOWN OF WILLIAMSTOWN,(MASSACHUSETTS)

SHEET NO. 4 OF 20

269

MATCH TO SHEET 3

MATCH TO SHEET 6

MATCH TO SHEET 8

AAS.-BM. NO. 6
EL. 527.172

S. CUT
N 106,517.68
E 297,272.04

U.S.G.S.
BM T.T. 13 S.
EL. 555.774

AAS.-BM. NO. 5
EL. 533.212

REST
N 102,827.26
E 300,434.64

RAILROAD

MAINE AND BOSTON

STATE ROUTE 346

U.S. ROUTE 7

ALLEN HIGHWAY

ETHAN ALLEN

E 294,000
E 296,000
E 298,000
E 300,000
E 302,000
E 304,000
E 306,000
E 308,000
E 310,000

N 104,000
N 106,000
N 102,000
N 100,000

SCALE 1" = 200'
CONTOUR INTERVAL 5'

VERMONT STATE PLANE COORDINATE SYSTEM
DATUM 1927
DATE OF PHOTOGRAPHY 4-29-67

PREPARED BY
AMERICAN AIR SURVEYS, INC.
907 PENN AVENUE
PITTSBURGH, PA.
A-1976

DRAFTED BY: JCJ
CHECKED BY: LG.R&O

STATE OF VERMONT HIGHWAY DEPT.

TOWN OF POWNAL, (VERMONT)
TOWN OF PETERSBURG, (NEW YORK)
TOWN OF WILLIAMSTOWN, (MASSACHUSETTS)

SHEET NO. 5 OF 20

269

MATCH TO SHEET 4

SHEET TO MATCH

MATCH TO SHEET 9

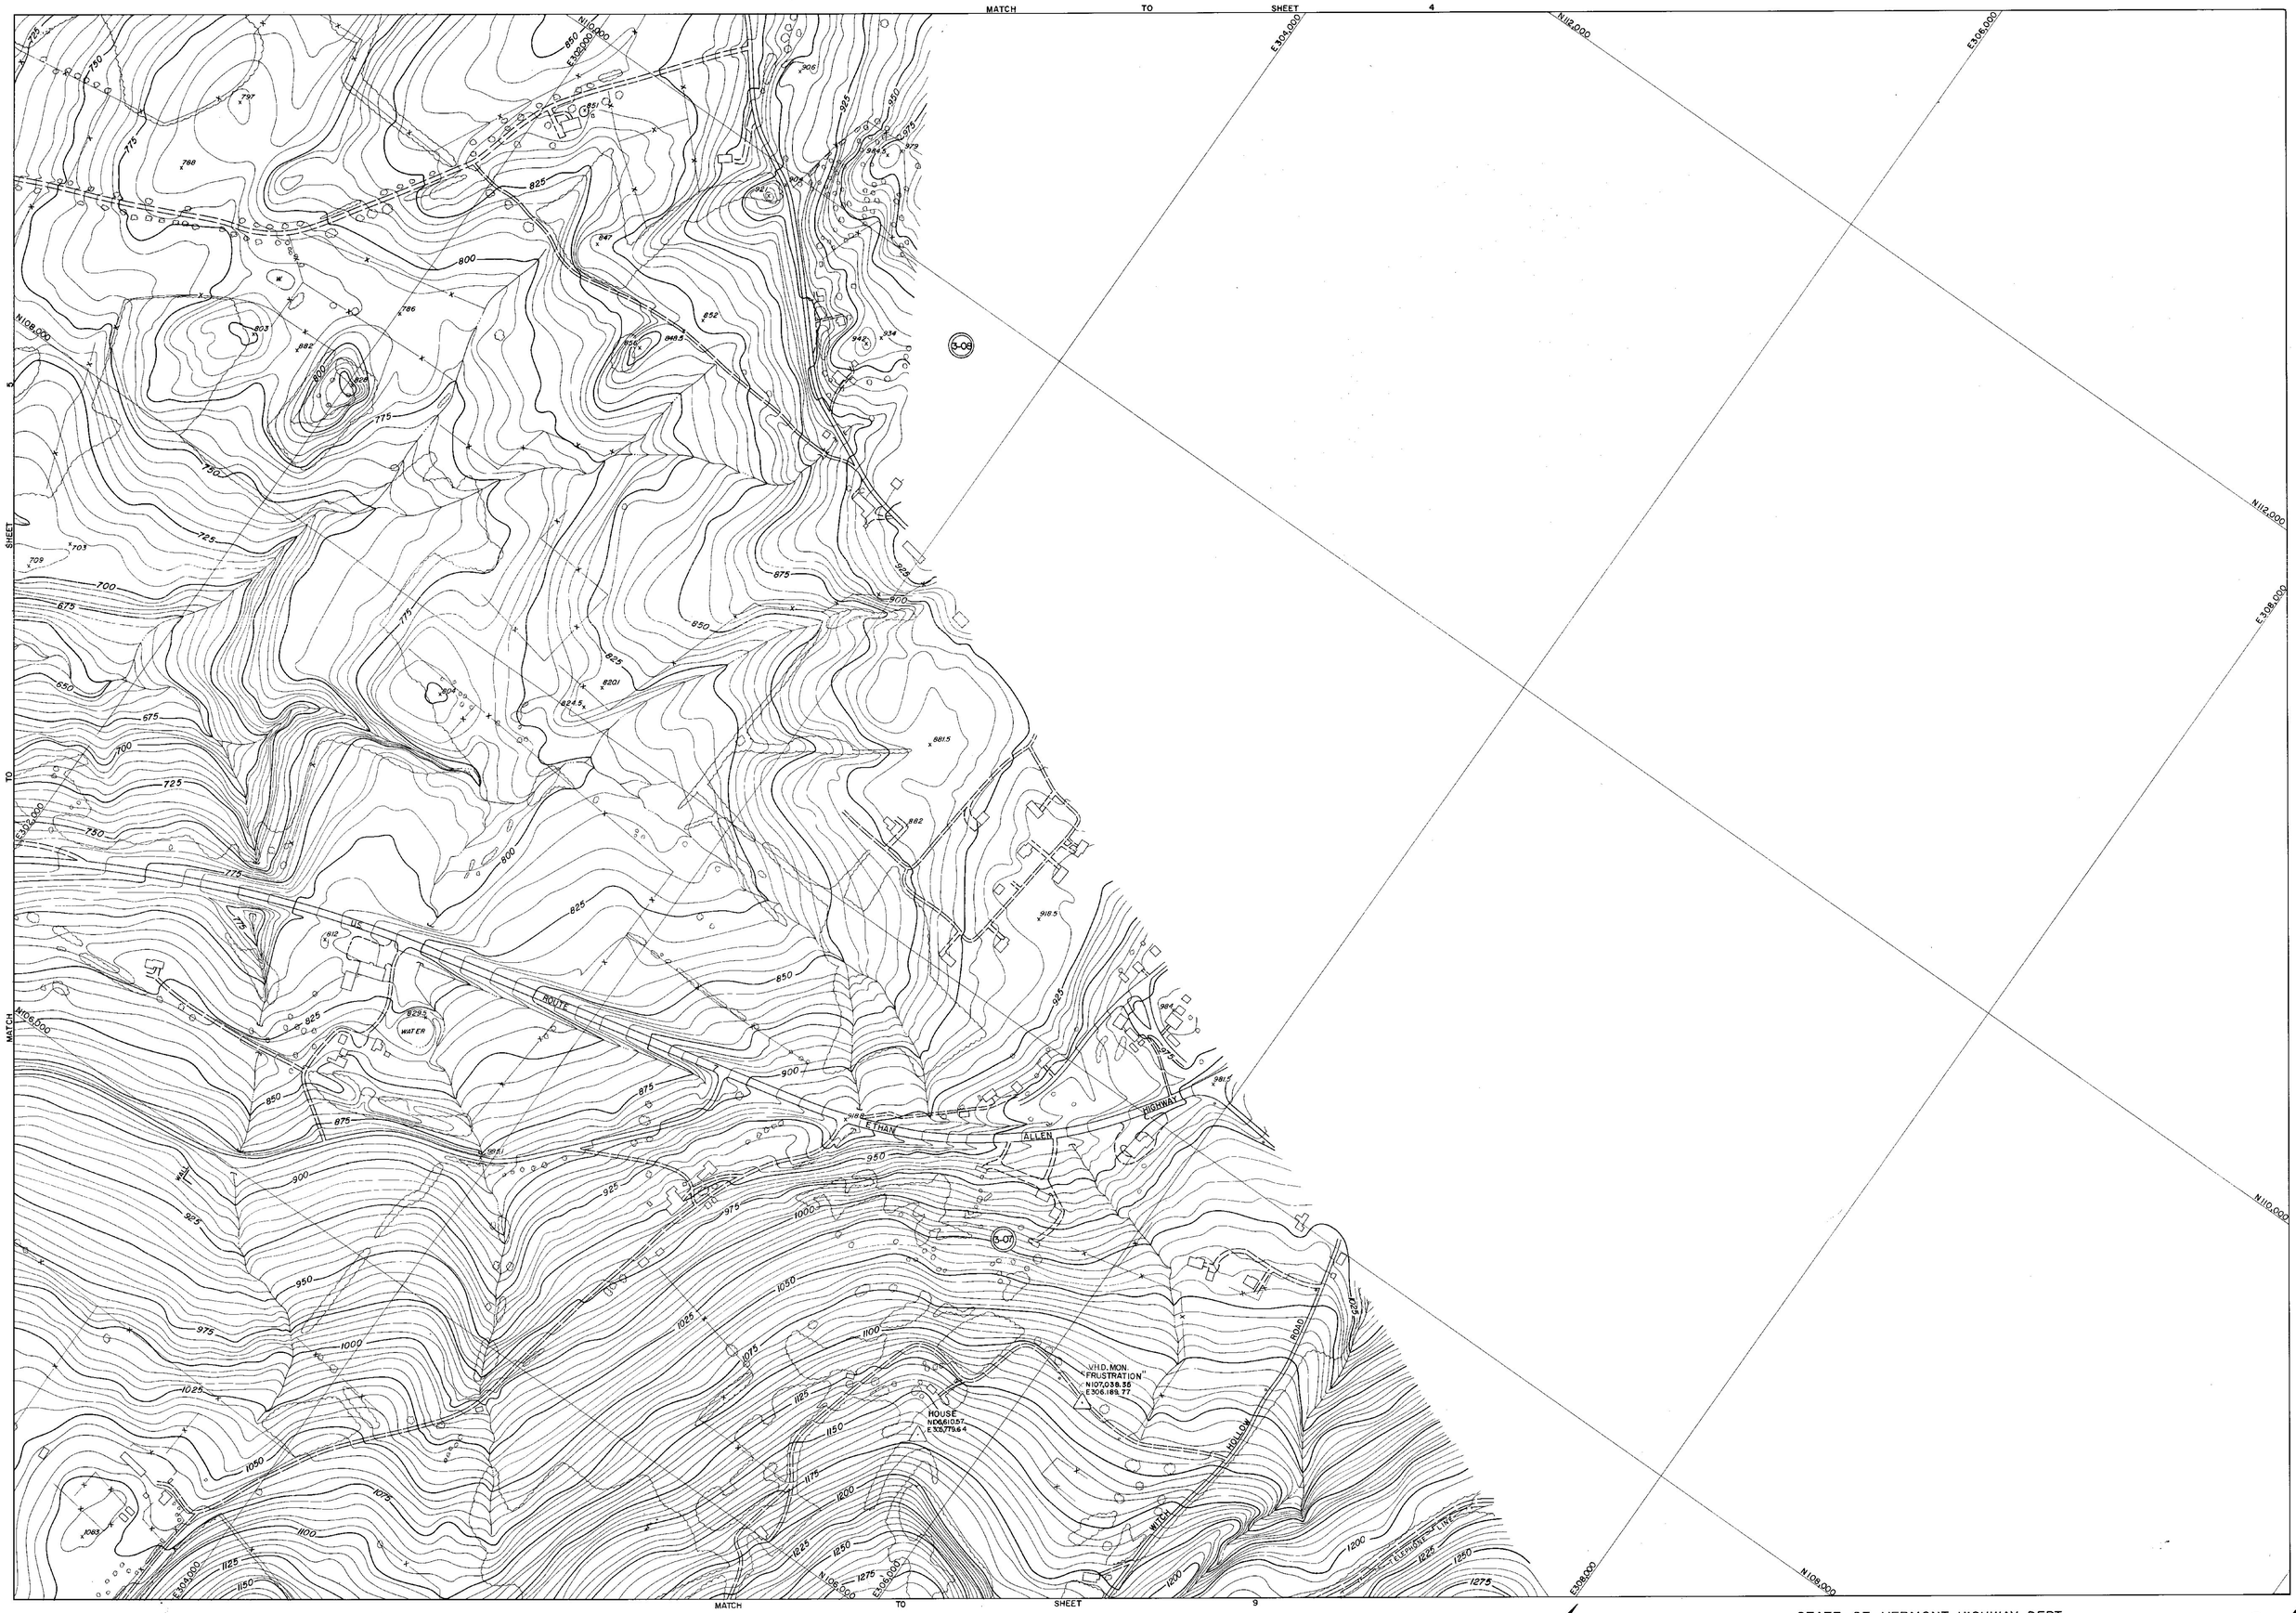

PREPARED BY
AMERICAN AIR SURVEYS, INC.
907 PENN AVENUE
PITTSBURGH, PA.
A-1978

DRAFTED BY JSG
CHECKED BY K.E. Rhd

SCALE 1"=200' CONTOUR INTERVAL 5'

VERMONT STATE PLANE COORDINATE SYSTEM
DATUM 1927
DATE OF PHOTOGRAPHY 4-29-67

STATE OF VERMONT HIGHWAY DEPT.

TOWN OF POWNAL,(VERMONT)
TOWN OF PETERSBURG,(NEW YORK)
TOWN OF WILLIAMSTOWN,(MASSACHUSETTS)

SHEET NO. 6 OF 20

269

N96,000
E292,000
E294,000
N98,000
E296,000
E298,000
N94,000
N96,000
E292,000
E294,000
N92,000
E296,000
N92,000
E294,000
E296,000
E298,000
N94,000
N96,000
E298,000
I-09
I-08
MATCH
TO
SHEET
10
SHEET
8
TO
MATCH
HOLLOW
N95,000
E300,000
E298,000
E300,000

400 300 200 100 0 200 400 600 800
SCALE 1"=200' CONTOUR INTERVAL 5'

VERMONT STATE PLANE COORDINATE SYSTEM
DATUM 1927
DATE OF PHOTOGRAPHY 4-29-67

PREPARED BY
AMERICAN AIR SURVEYS, INC.
907 PENN AVENUE
PITTSBURGH, PA.
A-1978

DRAFTED BY CAS
CHECKED BY RCS

STATE OF VERMONT HIGHWAY DEPT.

TOWN OF POWNAL,(VERMONT)
TOWN OF PETERSBURG,(NEW YORK)
TOWN OF WILLIAMSTOWN,(MASSACHUSETTS)

269

SHEET NO. 7 OF 20

MATCH TO SHEET 1 5

SHEET 7 TO MATCH

MATCH TO SHEET 9 TO

MATCH TO SHEET 11

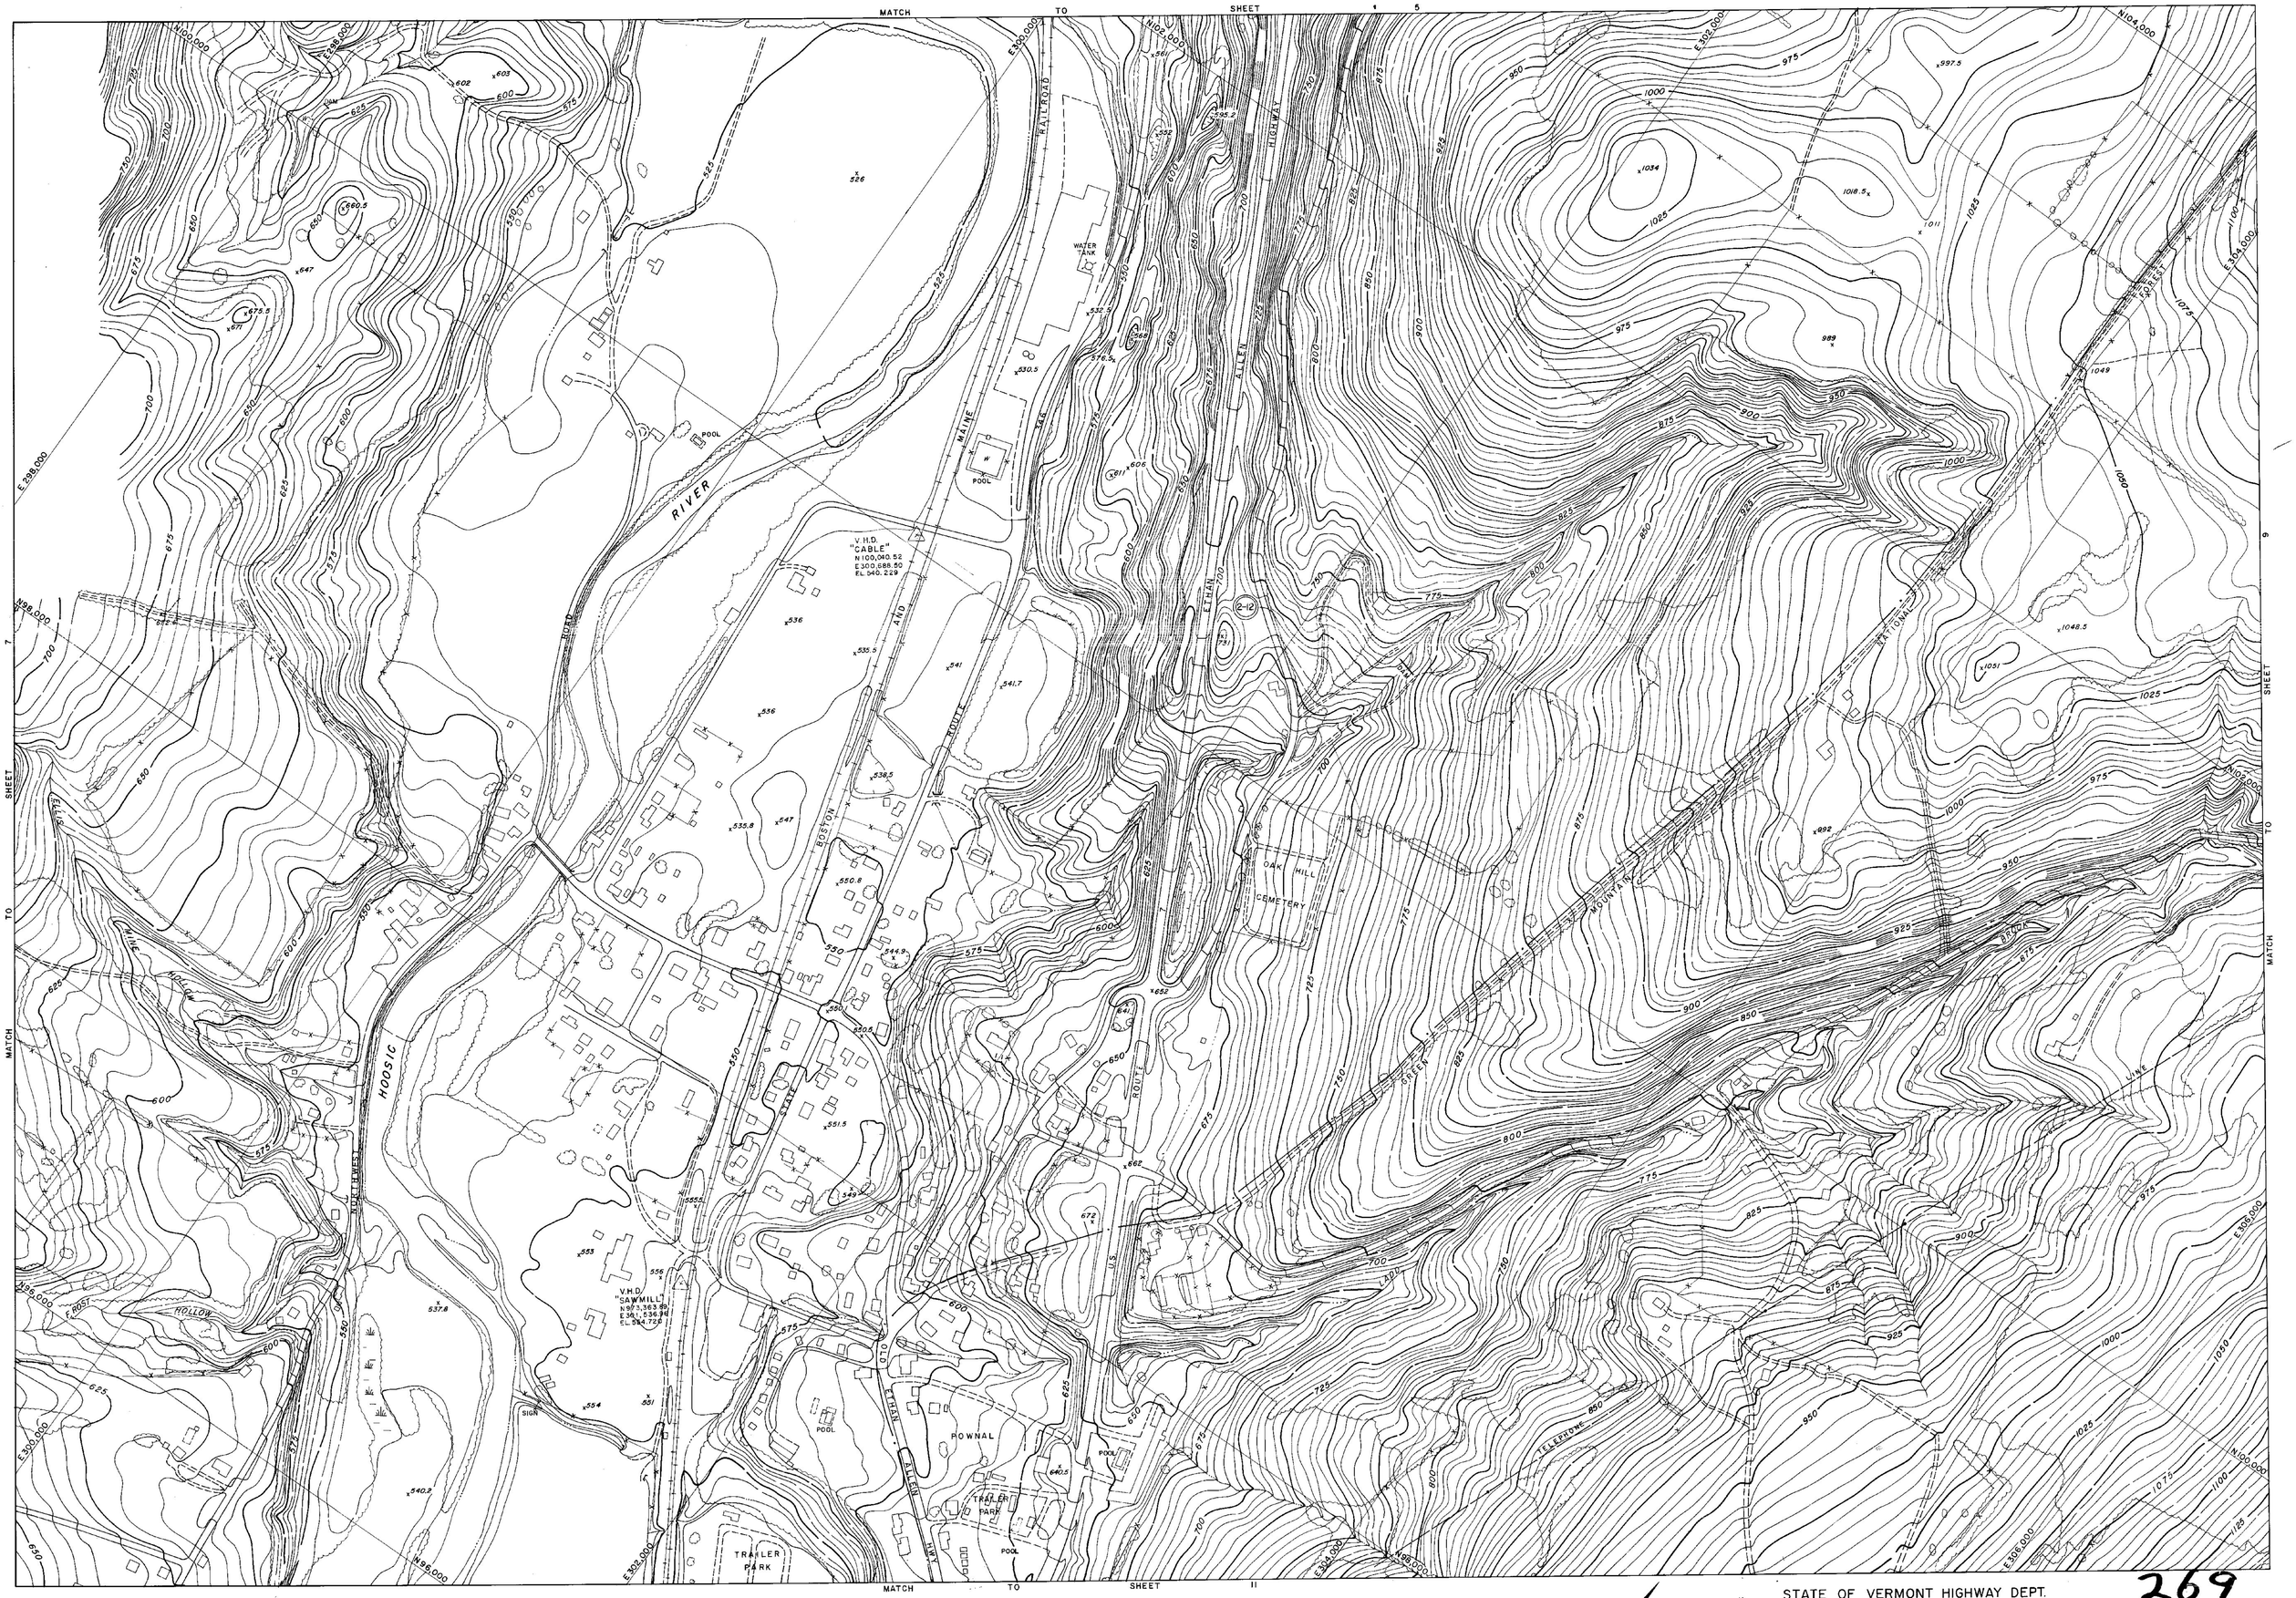

SCALE 1"=200'

CONTOUR INTERVAL 5'

VERMONT STATE PLANE COORDINATE SYSTEM
DATUM 1927
DATE OF PHOTOGRAPHY 4-29-57

PREPARED BY
AMERICAN AIR SURVEYS, INC.
907 PENN AVENUE
PITTSBURGH, PA.
A-1978

DRAFTED BY: Ald
CHECKED BY: Ald

STATE OF VERMONT HIGHWAY DEPT.

TOWN OF POWNAL,(VERMONT)
TOWN OF PETERSBURG,(NEW YORK)
TOWN OF WILLIAMSTOWN,(MASSACHUSETTS)

269

SHEET NO. 8 OF 20

MATCH TO SHEET 6

SHEET 8

TO SHEET 12

MATCH SHEET 10

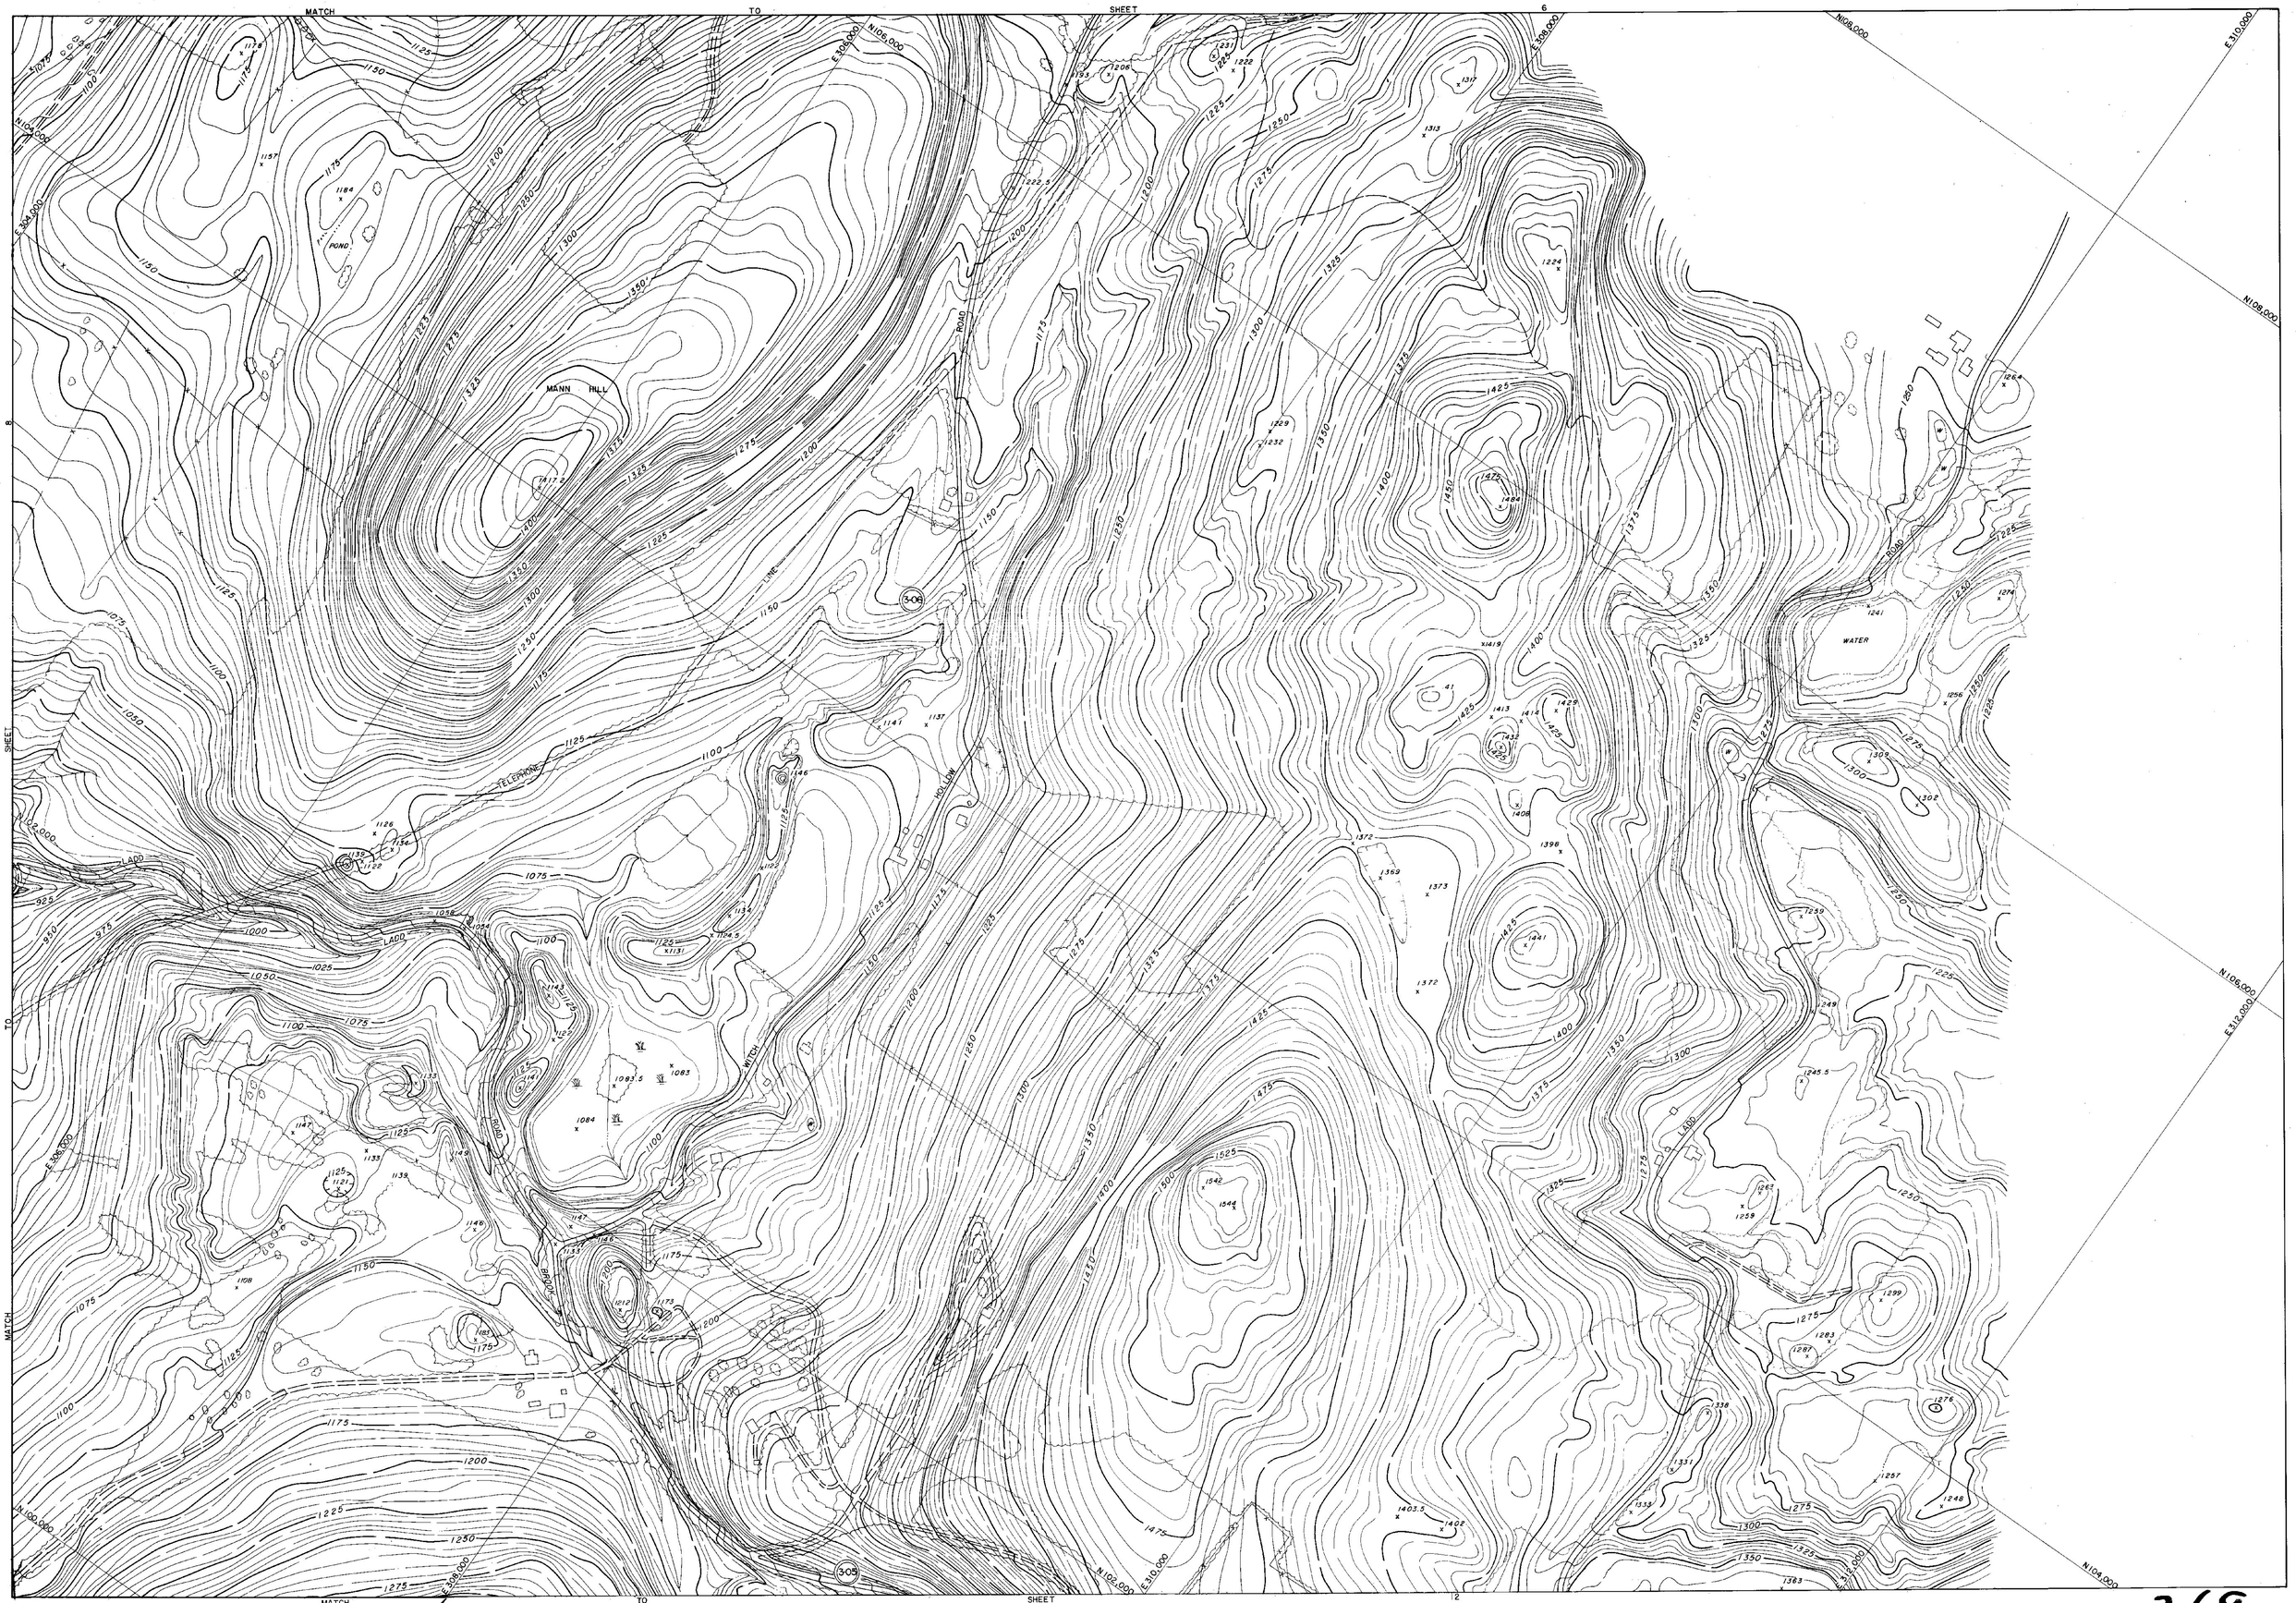

PREPARED BY
AMERICAN AIR SURVEYS, INC.
907 PENN AVENUE
PITTSBURGH, PA.
A-1978

DRAFTED BY: A.B.
CHECKED BY: M.D.

SCALE 1" = 200'
400 200 200 100 0 200 400 600 800
CONTOUR INTERVAL 5'

VERMONT STATE PLANE COORDINATE SYSTEM
DATUM 1927
DATE OF PHOTOGRAPHY 4-29-67

STATE OF VERMONT HIGHWAY DEPT.

TOWN OF POWNAL,(VERMONT)
TOWN OF PETERSBURG,(NEW YORK)
TOWN OF WILLIAMSTOWN,(MASSACHUSETTS)

269

SHEET NO. 9 OF 20

MATCH TO SHEET 7

MATCH TO SHEET 13

SHEET TO MATCH SHEET 11

N192,000

E238,000

E234,000

N190,000

N188,000

E296,000

E238,000

E302,000

N190,000

E306,000

E310,000

N192,000

STATE OF VERMONT

STATE OF MASSACHUSETTS

VERMONT MASSACHUSETTS

BENNINGTON COUNTY

BERKSHIRE COUNTY

POWNAL TOWNSHIP

WILLIAMSTOWN TOWNSHIP

NORTHWEST

NORTHWEST

PREPARED BY
AMERICAN AIR SURVEYS, INC.
907 PENN AVENUE
PITTSBURGH, PA.
A-1978

DRAFTED BY CAP
CHECKED BY RBB

400 300 200 100 0 200 400 600 800
SCALE 1"=200' CONTOUR INTERVAL 5'

VERMONT STATE PLANE COORDINATE SYSTEM
DATUM 1927
DATE OF PHOTOGRAPHY 4-29-67

STATE OF VERMONT HIGHWAY DEPT.

TOWN OF POWNAL,(VERMONT)
TOWN OF PETERSBURG,(NEW YORK)
TOWN OF WILLIAMSTOWN,(MASSACHUSETTS)

269

SHEET NO. 10 OF 20

N118,000
E285,000
N120,000
E288,000
N122,000
E290,000
E292,000
N116,000
E286,000
N114,000
E288,000
N118,000
E290,000
N120,000
E292,000

VHD.
"CRANE"
N117,960.97
E283,613.58

VHD.
"NEW YORK"
N115,672.17
E285,718.31
EL. 490.048

(2-18)

(2-17)

HOOSIC

BOSTON STATE AND MAINE RAILROAD

ROUTE 346

MINE

RAILROAD

BOSTON & MAINE RAILROAD

RIVER

NEW YORK
VERMONT

RENSSELAER
BENNINGTON

COUNTY
COUNTY

STATE OF VERMONT
STATE OF NEW YORK

MATCH TO SHEET 2

PREPARED BY
AMERICAN AIR SURVEYS, INC.
907 PENN AVENUE
PITTSBURGH, PA.
A-1978

DRAFTED BY: JC
CHECKED BY: L.K. 6&0

SCALE 1" = 200'
CONTOUR INTERVAL 5'
VERMONT STATE PLANE COORDINATE SYSTEM
DATUM 1927
DATE OF PHOTOGRAPHY 4-29-57

STATE OF VERMONT HIGHWAY DEPT.

TOWN OF POWNAL,(VERMONT)
TOWN OF PETERSBURG,(NEW YORK)
TOWN OF WILLIAMSTOWN,(MASSACHUSETTS)

SHEET NO. 1 OF 20

269

MATCH TO SHEET 1

MATCH TO SHEET 3

STATE OF NEW YORK
STATE OF VERMONT

COUNTY
COUNTY

RENSSELAER
BENNINGTON

STATE

BOSTON AND MAINE ROUTE

MAINE

HOOSIC RIVER

BM (NY & VT)
EL. 500.727

USC & GS - BM MON.
EL. 504.631

CEMETERY

VHD
CEMETERY
N 112,814.27
E 292,516.96
EL. 533.371

2-16

WATER

N 118,000
E 288,000
N 116,000
E 292,000
E 296,000
N 114,000
N 110,000
E 290,000
N 118,000
E 287,000

PREPARED BY
AMERICAN AIR SURVEYS, INC.
907 PENN AVENUE
PITTSBURGH, PA.
A-1978

DRAFTED BY: OSB
CHECKED BY: L.A. Zeb

400 300 200 100 0 200 400 600 800
SCALE 1" = 200' CONTOUR INTERVAL 5'

VERMONT STATE PLANE COORDINATE SYSTEM
DATUM 1927
DATE OF PHOTOGRAPHY 4-29-67

STATE OF VERMONT HIGHWAY DEPT.

TOWN OF POWNAL, (VERMONT)
TOWN OF PETERSBURG, (NEW YORK)
TOWN OF WILLIAMSTOWN, (MASSACHUSETTS)

SHEET NO. 2 OF 20

269

MATCH TO SHEET 2

SHEET 4 TO MATCH

SHEET 5

V.H.D. "POND" N109,887.51 E293,709.85 EL. 514.420

V.H.D. "N. CUT" N107,009.89 E297,141.02

T.B.M. N. POWNAL EL. 521.258

(2-15)

(2-14)

WATER

RESERVOIR

HOOSIC

RIVER

RAILROAD

DAM

POND

HALIFAX

HOLLOW

N109,000

N111,000

N113,000

E294,000

E296,000

E298,000

E300,000

PREPARED BY
AMERICAN AIR SURVEYS, INC.
907 PENN AVENUE
PITTSBURGH, PA.
A-1978

DRAFTED BY: [illegible]

SCALE 1" = 200'

CONTOUR INTERVAL 5'

VERMONT STATE PLANE COORDINATE SYSTEM
DATUM 1927
DATE OF PHOTOGRAPHY 4-29-67

STATE OF VERMONT HIGHWAY DEPT.

TOWN OF POWNAL,(VERMONT)
TOWN OF PETERSBURG,(NEW YORK)
TOWN OF WILLIAMSTOWN,(MASSACHUSETTS)

SHEET NO. 3 OF 20

269

MATCH SHEET 3 TO

E298,000 N114,000 E300,000 N116,000 E302,000 E304,000 N116,000

E298,000 N112,000 N114,000 E304,000 E306,000

N110,000 E300,000 N110,850 E302,000 N112,000 E304,000 E306,000

MATCH SHEET 6 TO

ROAD

HILL

CARPENTER

400 300 200 100 0 200 400 600 800

SCALE 1"=200' CONTOUR INTERVAL 5

VERMONT STATE PLANE COORDINATE SYSTEM
DATUM 1927
DATE OF PHOTOGRAPHY 4-29-67

PREPARED BY
AMERICAN AIR SURVEYS, INC.
907 PENN AVENUE
PITTSBURGH, PA.
A-1970

DRAFTED BY
CHECKED BY

STATE OF VERMONT HIGHWAY DEPT.

TOWN OF POWNAL,(VERMONT)
TOWN OF PETERSBURG,(NEW YORK)
TOWN OF WILLIAMSTOWN,(MASSACHUSETTS)

SHEET NO. 4 OF 20

269

MATCH TO SHEET 3

MATCH TO SHEET 6

MATCH TO SHEET 8

AAS.-BM. NO. 6
EL. 527.172

S. CUT
N 106,517.68
E 297,272.04

U.S.G.S.
BM T.T. 13 S.
EL. 555.774

AAS.-BM. NO. 5
EL. 533.212

REST
N 102,827.26
E 300,434.64

RAILROAD

MAINE AND BOSTON

STATE ROUTE 346

U.S. ROUTE 7

ALLEN HIGHWAY

ETHAN ALLEN

E 294,000
E 296,000
E 298,000
E 300,000
E 302,000
E 304,000
E 306,000
E 308,000
E 310,000

N 104,000
N 106,000
N 102,000
N 100,000

SCALE 1" = 200'
CONTOUR INTERVAL 5'

VERMONT STATE PLANE COORDINATE SYSTEM
DATUM 1927
DATE OF PHOTOGRAPHY 4-29-67

PREPARED BY
AMERICAN AIR SURVEYS, INC.
907 PENN AVENUE
PITTSBURGH, PA.
A-1976

DRAFTED BY: JCJ
CHECKED BY: LG.R&O

STATE OF VERMONT HIGHWAY DEPT.

TOWN OF POWNAL, (VERMONT)
TOWN OF PETERSBURG, (NEW YORK)
TOWN OF WILLIAMSTOWN, (MASSACHUSETTS)

SHEET NO. 5 OF 20

269

MATCH TO SHEET 4

SHEET TO MATCH

MATCH TO SHEET 9

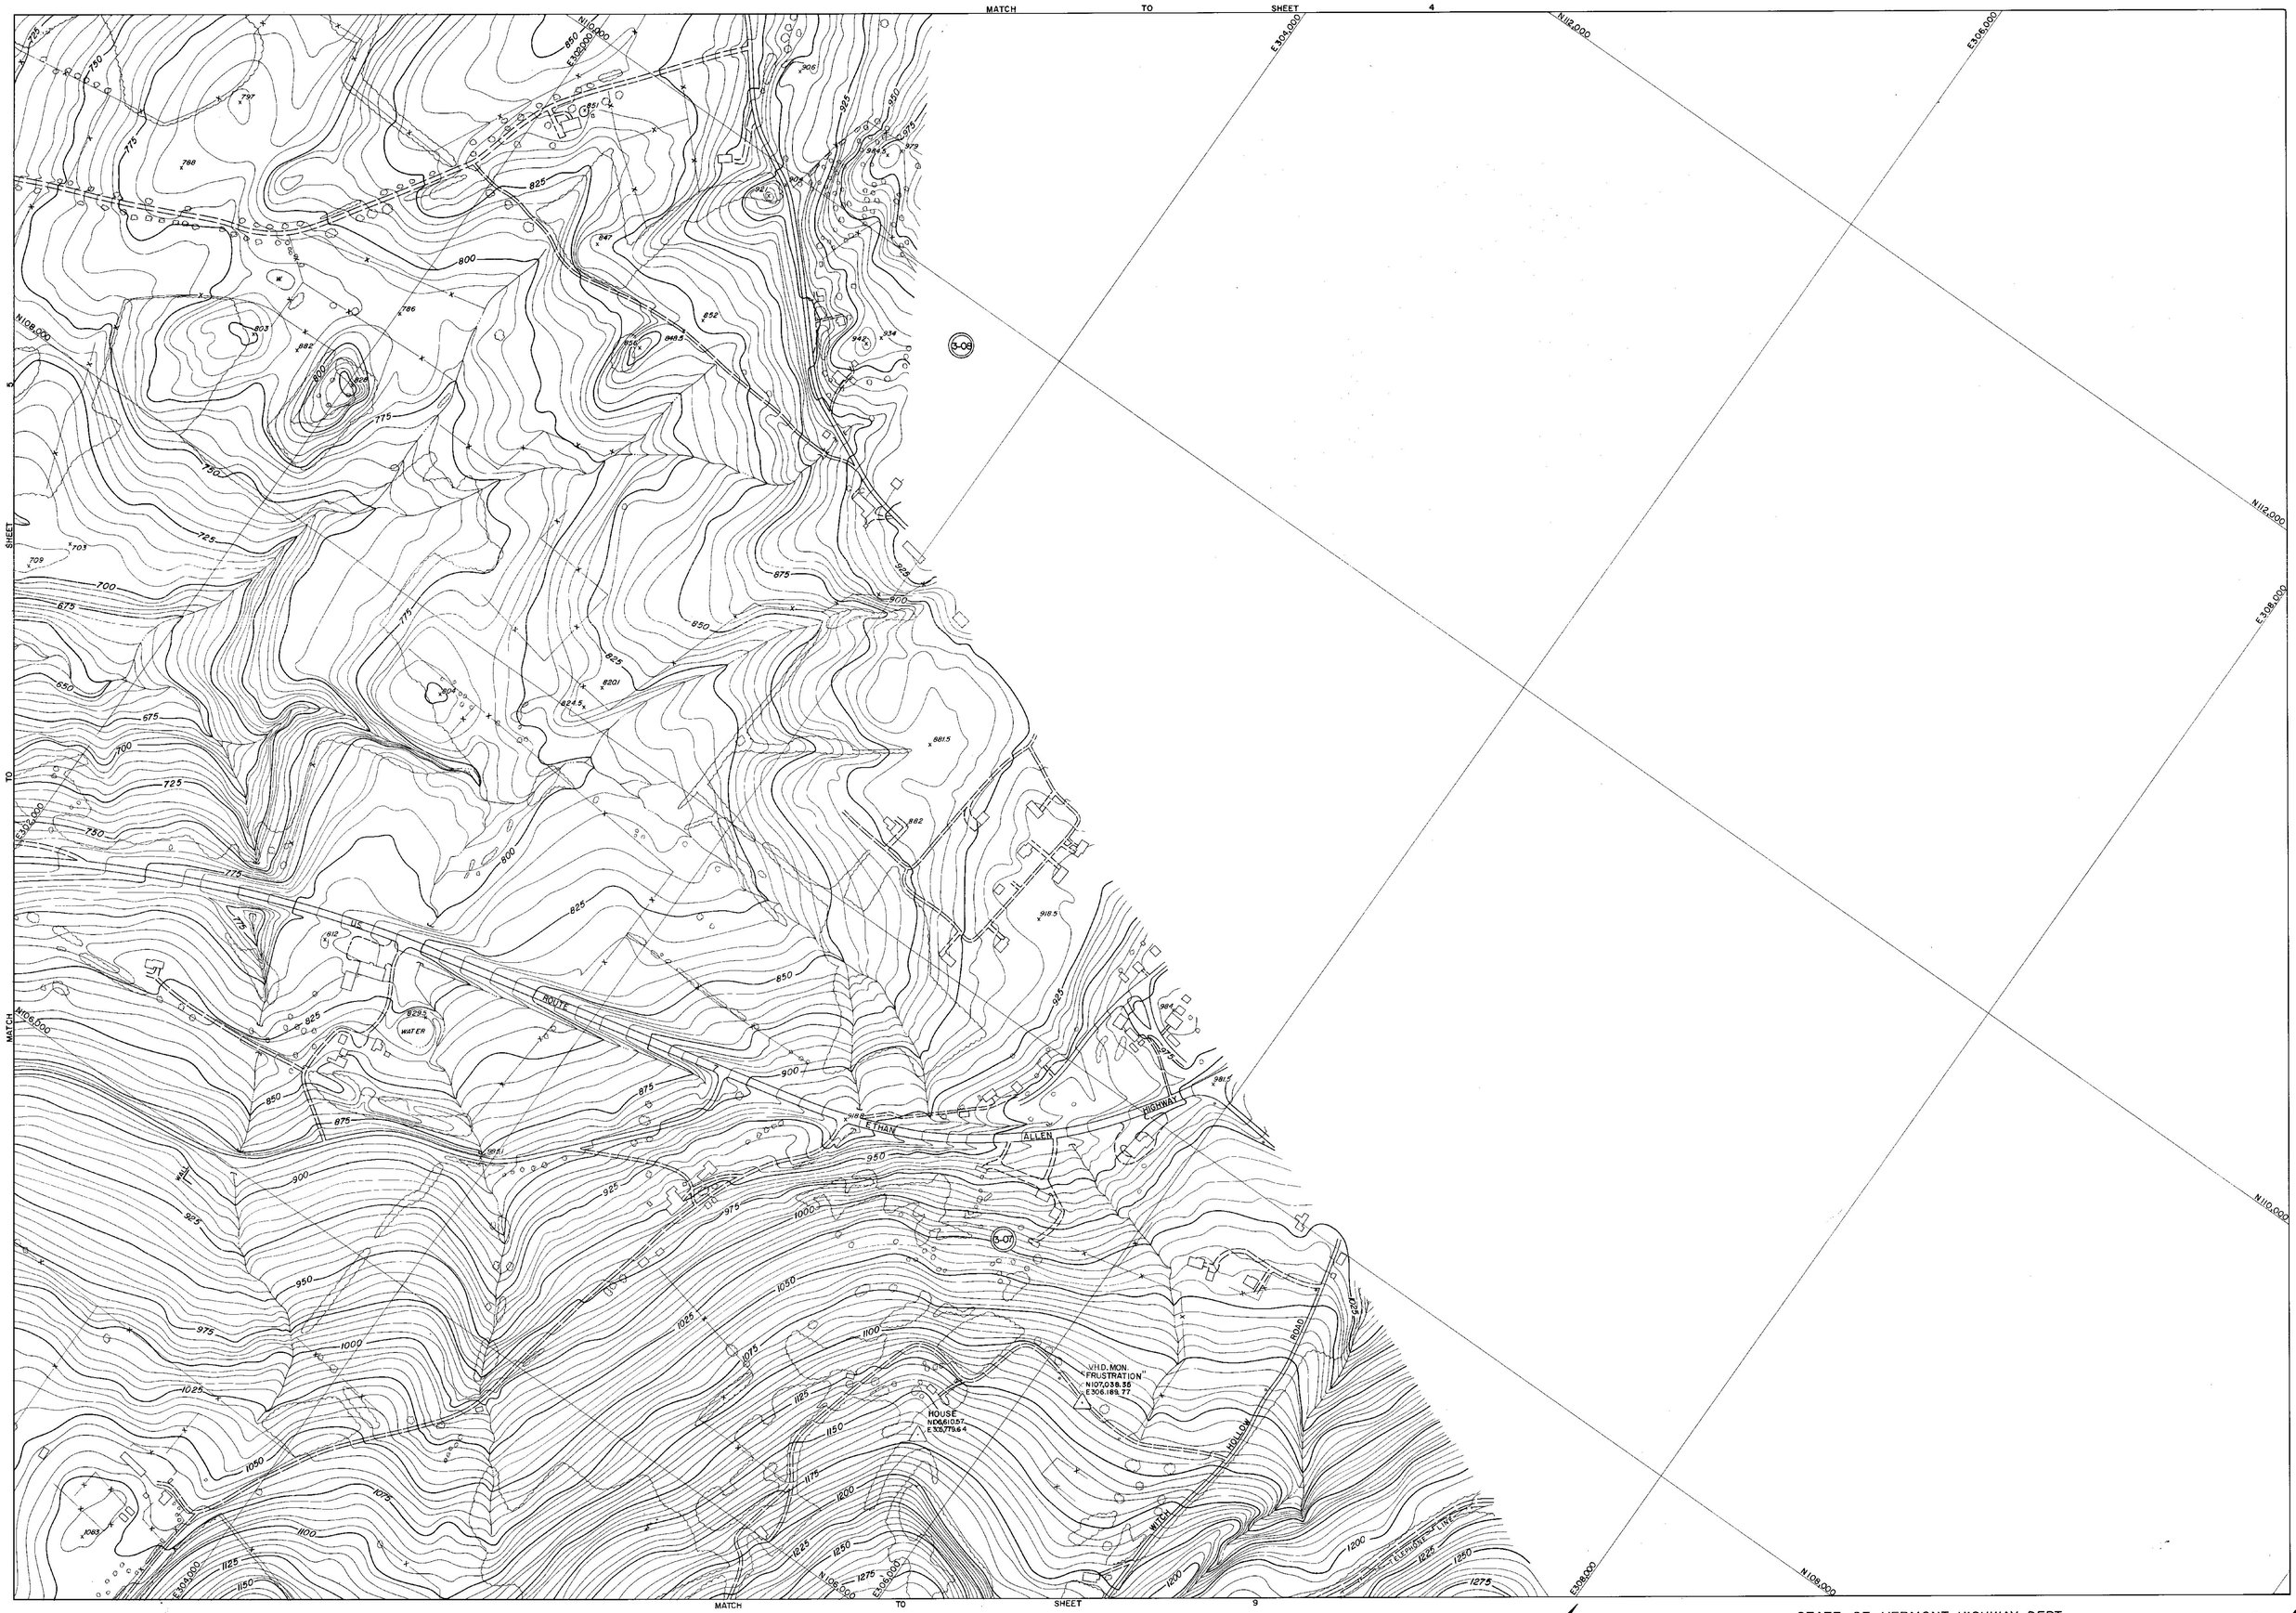

PREPARED BY
AMERICAN AIR SURVEYS, INC.
907 PENN AVENUE
PITTSBURGH, PA.
A-1978

DRAFTED BY JSG
CHECKED BY K.E. Rhd

SCALE 1"=200' CONTOUR INTERVAL 5'

VERMONT STATE PLANE COORDINATE SYSTEM
DATUM 1927
DATE OF PHOTOGRAPHY 4-29-67

STATE OF VERMONT HIGHWAY DEPT.

TOWN OF POWNAL,(VERMONT)
TOWN OF PETERSBURG,(NEW YORK)
TOWN OF WILLIAMSTOWN,(MASSACHUSETTS)

SHEET NO. 6 OF 20

269

N96,000
E292,000
E294,000
N98,000
E296,000
E298,000
N94,000
N96,000
E292,000
E294,000
N92,000
E296,000
N92,000
E294,000
E296,000
E298,000
N94,000
N96,000
E298,000
I-09
I-08
MATCH
TO
SHEET
10
SHEET
8
TO
MATCH
HOLLOW
N95,000
E300,000
E298,000
E300,000

400 300 200 100 0 200 400 600 800
SCALE 1"=200' CONTOUR INTERVAL 5'

VERMONT STATE PLANE COORDINATE SYSTEM
DATUM 1927
DATE OF PHOTOGRAPHY 4-29-67

PREPARED BY
AMERICAN AIR SURVEYS, INC.
907 PENN AVENUE
PITTSBURGH, PA.
A-1978

DRAFTED BY CAS
CHECKED BY RCS

STATE OF VERMONT HIGHWAY DEPT.

TOWN OF POWNAL,(VERMONT)
TOWN OF PETERSBURG,(NEW YORK)
TOWN OF WILLIAMSTOWN,(MASSACHUSETTS)

269

SHEET NO. 7 OF 20

MATCH TO SHEET 1 5

SHEET 7 TO MATCH

MATCH TO SHEET 9 TO

MATCH TO SHEET 11

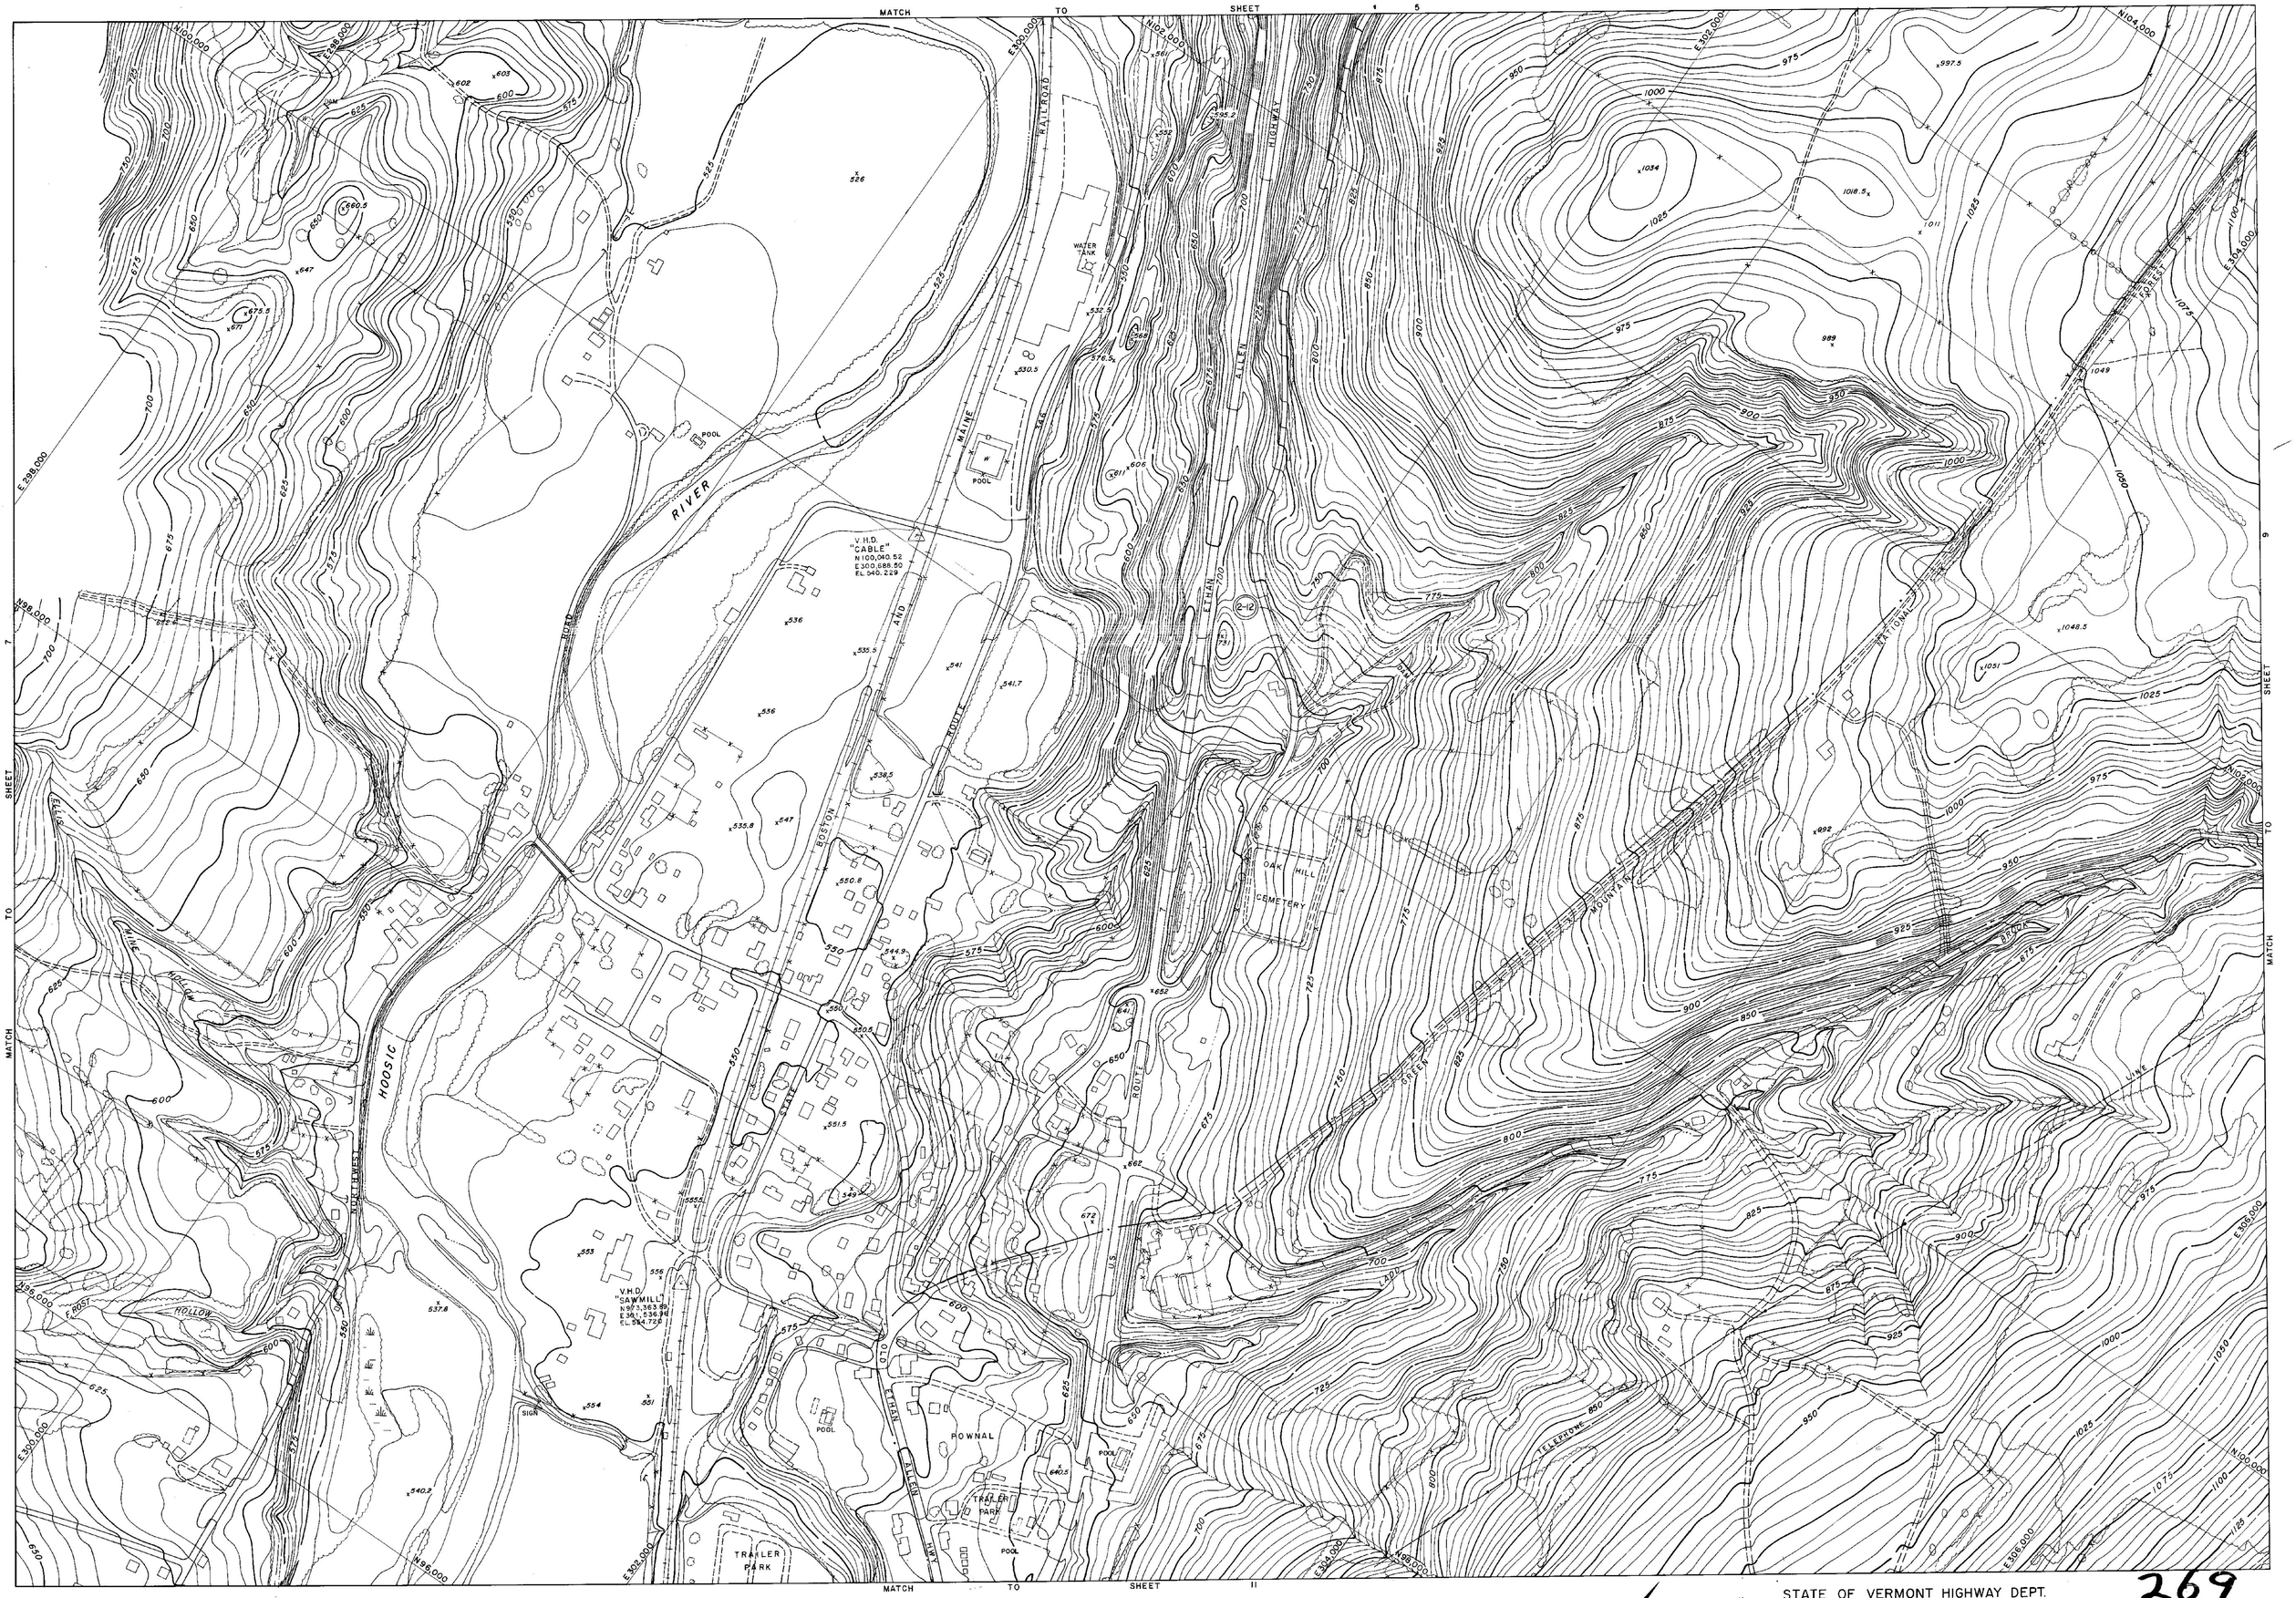

SCALE 1"=200'

CONTOUR INTERVAL 5'

VERMONT STATE PLANE COORDINATE SYSTEM
DATUM 1927
DATE OF PHOTOGRAPHY 4-29-57

PREPARED BY
AMERICAN AIR SURVEYS, INC.
907 PENN AVENUE
PITTSBURGH, PA.
A-1978

DRAFTED BY: Ald
CHECKED BY: Ald

STATE OF VERMONT HIGHWAY DEPT.

TOWN OF POWNAL,(VERMONT)
TOWN OF PETERSBURG,(NEW YORK)
TOWN OF WILLIAMSTOWN,(MASSACHUSETTS)

269

SHEET NO. 8 OF 20

MATCH TO SHEET 6

SHEET 8

TO SHEET 12

MATCH SHEET 10

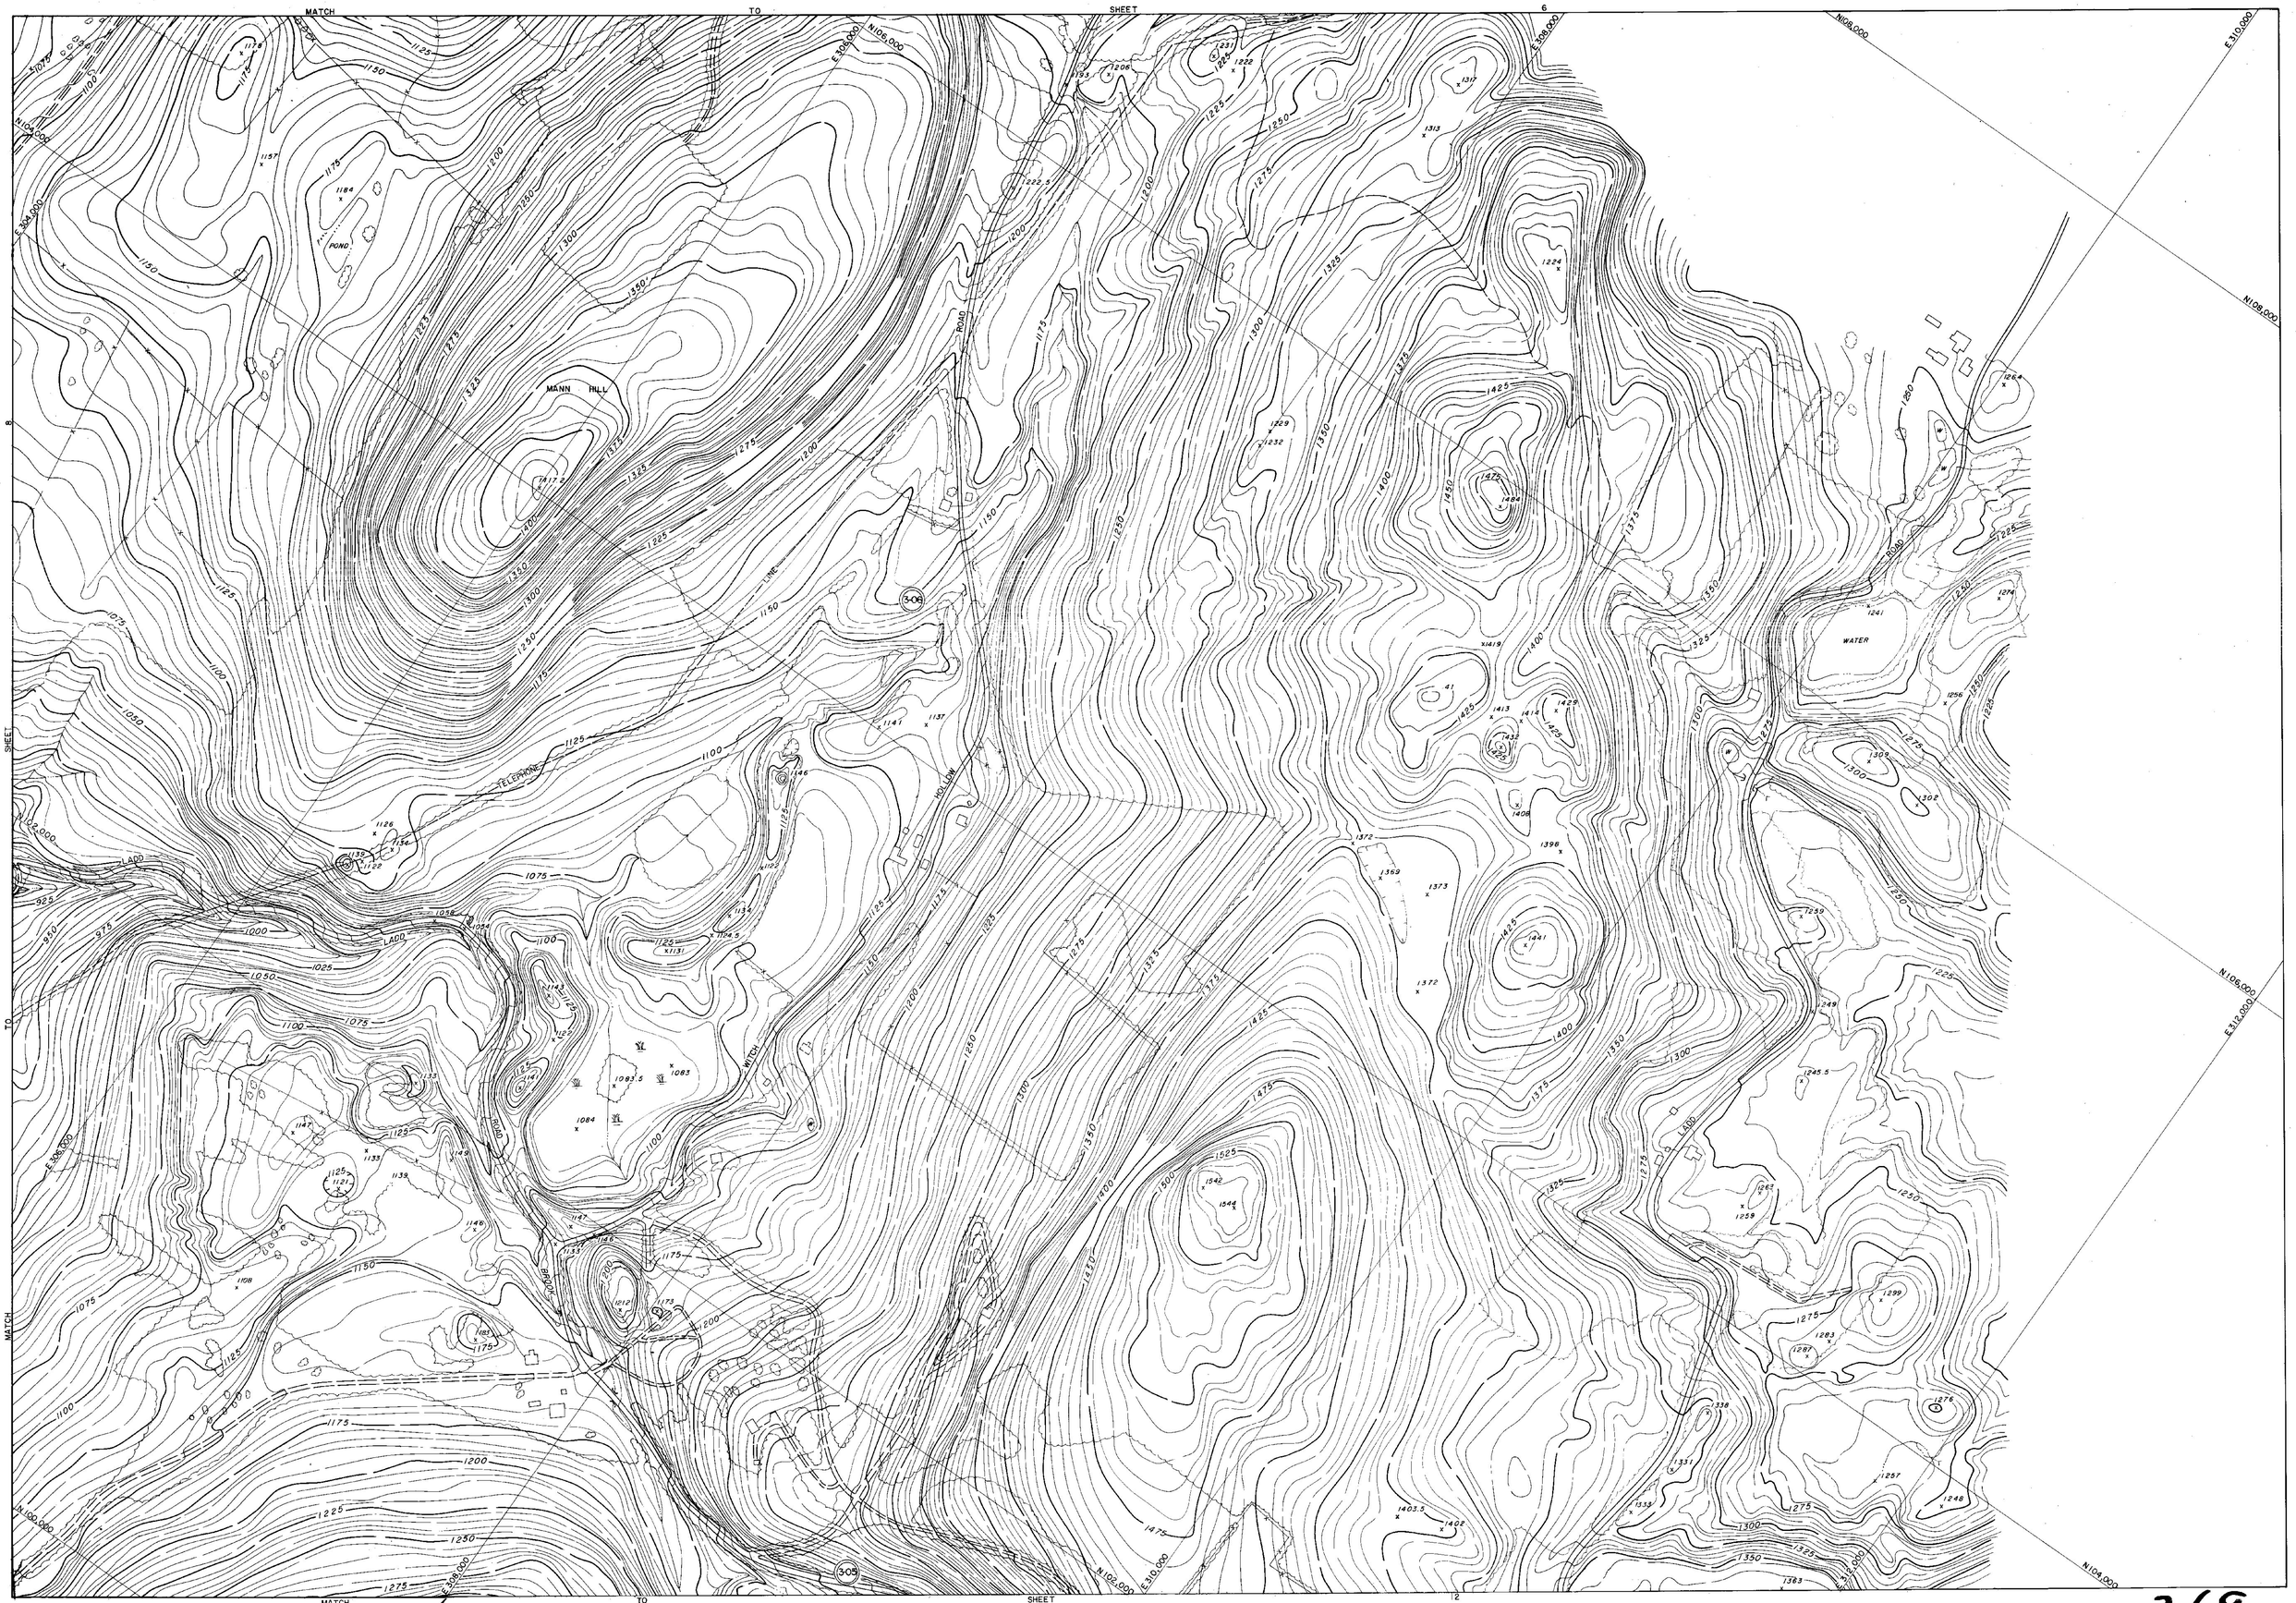

PREPARED BY
AMERICAN AIR SURVEYS, INC.
907 PENN AVENUE
PITTSBURGH, PA.
A-1978

DRAFTED BY: A.B.
CHECKED BY: M.D.

SCALE 1" = 200'
400 200 200 100 0 200 400 600 800
CONTOUR INTERVAL 5'

VERMONT STATE PLANE COORDINATE SYSTEM
DATUM 1927
DATE OF PHOTOGRAPHY 4-29-67

STATE OF VERMONT HIGHWAY DEPT.

TOWN OF POWNAL,(VERMONT)
TOWN OF PETERSBURG,(NEW YORK)
TOWN OF WILLIAMSTOWN,(MASSACHUSETTS)

269

SHEET NO. 9 OF 20

MATCH TO SHEET 7

MATCH TO SHEET 13

SHEET TO MATCH SHEET 11

N192,000

E238,000

E234,000

N190,000

N188,000

E296,000

E238,000

E302,000

N190,000

E306,000

E310,000

N192,000

STATE OF VERMONT

STATE OF MASSACHUSETTS

VERMONT MASSACHUSETTS

BENNINGTON COUNTY

BERKSHIRE COUNTY

POWNAL TOWNSHIP

WILLIAMSTOWN TOWNSHIP

NORTHWEST

NORTHWEST

PREPARED BY
AMERICAN AIR SURVEYS, INC.
907 PENN AVENUE
PITTSBURGH, PA.
A-1978

DRAFTED BY CAP
CHECKED BY RBB

400 300 200 100 0 200 400 600 800
SCALE 1"=200' CONTOUR INTERVAL 5'

VERMONT STATE PLANE COORDINATE SYSTEM
DATUM 1927
DATE OF PHOTOGRAPHY 4-29-67

STATE OF VERMONT HIGHWAY DEPT.

TOWN OF POWNAL,(VERMONT)
TOWN OF PETERSBURG,(NEW YORK)
TOWN OF WILLIAMSTOWN,(MASSACHUSETTS)

269

SHEET NO. 10 OF 20

MATCH TO SHEET 8

SHEET 10

SHEET 12

TO SHEET 14

MATCH

GREEN MOUNTAIN PARK

WATER

PARKING AREA

PARKING AREA

GREEN MOUNTAIN NATIONAL FOREST

RIVER

WATER

HOOSIC

BOSTON AND MAINE RAILROAD

MOUNTAIN ROAD

RAILROAD

FOREST HIGHWAY

TELEPHONE LINE

VBM "TRACK" N94,103.80 E 535,561.23 EL. 568.273

PREPARED BY
AMERICAN AIR SURVEYS, INC.
907 PENN AVENUE
PITTSBURGH, PA.
A-1978

DRAFTED BY:
CHECKED BY: RSC

SCALE 1" = 200'

CONTOUR INTERVAL 5'

VERMONT STATE PLANE COORDINATE SYSTEM
DATUM (NAD 27)
DATE OF PHOTOGRAPHY 4-29-67

STATE OF VERMONT HIGHWAY DEPT.

TOWN OF POWNAL,(VERMONT)
TOWN OF PETERSBURG,(NEW YORK)
TOWN OF WILLIAMSTOWN,(MASSACHUSETTS)

269

SHEET NO. 11 OF 20

N118,000
E285,000
N120,000
E288,000
N122,000
E290,000
E292,000
N116,000
E286,000
N114,000
E288,000
N118,000
E290,000
N120,000
E292,000

VHD.
"CRANE"
N117,960.97
E283,613.58

VHD.
"NEW YORK"
N115,672.17
E285,718.31
EL. 490.048

(2-18)

(2-17)

HOOSIC

BOSTON STATE AND MAINE RAILROAD

ROUTE 346

MINE

RAILROAD

BOSTON & MAINE RAILROAD

RIVER

NEW YORK
VERMONT

RENSSELAER
BENNINGTON

COUNTY
COUNTY

STATE OF VERMONT
STATE OF NEW YORK

MATCH TO SHEET 2

PREPARED BY
AMERICAN AIR SURVEYS, INC.
907 PENN AVENUE
PITTSBURGH, PA.
A-1978

DRAFTED BY: JC
CHECKED BY: L.K. 6&0

SCALE 1" = 200'
CONTOUR INTERVAL 5'
VERMONT STATE PLANE COORDINATE SYSTEM
DATUM 1927
DATE OF PHOTOGRAPHY 4-29-57

STATE OF VERMONT HIGHWAY DEPT.

TOWN OF POWNAL,(VERMONT)
TOWN OF PETERSBURG,(NEW YORK)
TOWN OF WILLIAMSTOWN,(MASSACHUSETTS)

SHEET NO. 1 OF 20

269

MATCH TO SHEET 1

MATCH TO SHEET 3

STATE OF NEW YORK
STATE OF VERMONT

COUNTY
COUNTY

RENSSELAER
BENNINGTON

STATE

BOSTON AND MAINE ROUTE

MAINE

HOOSIC RIVER

BM (NY & VT)
EL. 500.727

USC & GS - BM MON.
EL. 504.631

CEMETERY

VHD
CEMETERY
N 112,814.27
E 292,516.96
EL. 533.371

2-16

WATER

N 118,000
E 288,000
N 116,000
E 292,000
E 296,000
N 114,000
N 110,000
E 290,000
N 118,000
E 287,000

PREPARED BY
AMERICAN AIR SURVEYS, INC.
907 PENN AVENUE
PITTSBURGH, PA.
A-1978

DRAFTED BY: OSB
CHECKED BY: L.A. Zeb

400 300 200 100 0 200 400 600 800
SCALE 1" = 200' CONTOUR INTERVAL 5'

VERMONT STATE PLANE COORDINATE SYSTEM
DATUM 1927
DATE OF PHOTOGRAPHY 4-29-67

STATE OF VERMONT HIGHWAY DEPT.

TOWN OF POWNAL, (VERMONT)
TOWN OF PETERSBURG, (NEW YORK)
TOWN OF WILLIAMSTOWN, (MASSACHUSETTS)

SHEET NO. 2 OF 20

269

MATCH TO SHEET 2

SHEET 4 TO MATCH

SHEET 5

V.H.D. "POND" N109,887.51 E293,709.85 EL. 514.420

V.H.D. "N. CUT" N107,009.89 E297,141.02

T.B.M. N. POWNAL EL. 521.258

(2-15)

(2-14)

WATER

RESERVOIR

HOOSIC

RIVER

RAILROAD

DAM

POND

HALIFAX

HOLLOW

N109,000

N111,000

N113,000

E294,000

E296,000

E298,000

E300,000

PREPARED BY
AMERICAN AIR SURVEYS, INC.
907 PENN AVENUE
PITTSBURGH, PA.
A-1978

DRAFTED BY: [illegible]

SCALE 1" = 200'

CONTOUR INTERVAL 5'

VERMONT STATE PLANE COORDINATE SYSTEM
DATUM 1927
DATE OF PHOTOGRAPHY 4-29-67

STATE OF VERMONT HIGHWAY DEPT.

TOWN OF POWNAL,(VERMONT)
TOWN OF PETERSBURG,(NEW YORK)
TOWN OF WILLIAMSTOWN,(MASSACHUSETTS)

SHEET NO. 3 OF 20

269

MATCH SHEET 3 TO

E298,000 N114,000 E300,000 N116,000 E302,000 E304,000 N116,000

E298,000 N112,000 N114,000 E304,000 E306,000

N110,000 E300,000 N110,850 E302,000 N112,000 E304,000 E306,000

MATCH SHEET 6 TO

ROAD

HILL

CARPENTER

400 300 200 100 0 200 400 600 800

SCALE 1"=200' CONTOUR INTERVAL 5

VERMONT STATE PLANE COORDINATE SYSTEM
DATUM 1927
DATE OF PHOTOGRAPHY 4-29-67

PREPARED BY
AMERICAN AIR SURVEYS, INC.
907 PENN AVENUE
PITTSBURGH, PA.
A-1970

DRAFTED BY
CHECKED BY

STATE OF VERMONT HIGHWAY DEPT.

TOWN OF POWNAL,(VERMONT)
TOWN OF PETERSBURG,(NEW YORK)
TOWN OF WILLIAMSTOWN,(MASSACHUSETTS)

SHEET NO. 4 OF 20

269

MATCH TO SHEET 3

MATCH TO SHEET 6

MATCH TO SHEET 8

AAS.-BM. NO. 6
EL. 527.172

S. CUT
N 106,517.68
E 297,272.04

U.S.G.S.
BM T.T. 13 S.
EL. 555.774

AAS.-BM. NO. 5
EL. 533.212

REST
N 102,827.26
E 300,434.64

RAILROAD

MAINE AND BOSTON

STATE ROUTE 346

U.S. ROUTE 7

ALLEN HIGHWAY

ETHAN ALLEN

E 294,000
E 296,000
E 298,000
E 300,000
E 302,000
E 304,000
E 306,000
E 308,000
E 310,000

N 104,000
N 106,000
N 102,000
N 100,000

SCALE 1" = 200'
CONTOUR INTERVAL 5'

VERMONT STATE PLANE COORDINATE SYSTEM
DATUM 1927
DATE OF PHOTOGRAPHY 4-29-67

PREPARED BY
AMERICAN AIR SURVEYS, INC.
907 PENN AVENUE
PITTSBURGH, PA.
A-1976

DRAFTED BY: JCJ
CHECKED BY: LG.R&O

STATE OF VERMONT HIGHWAY DEPT.

TOWN OF POWNAL, (VERMONT)
TOWN OF PETERSBURG, (NEW YORK)
TOWN OF WILLIAMSTOWN, (MASSACHUSETTS)

SHEET NO. 5 OF 20

269

MATCH TO SHEET 4

SHEET TO MATCH

MATCH TO SHEET 9

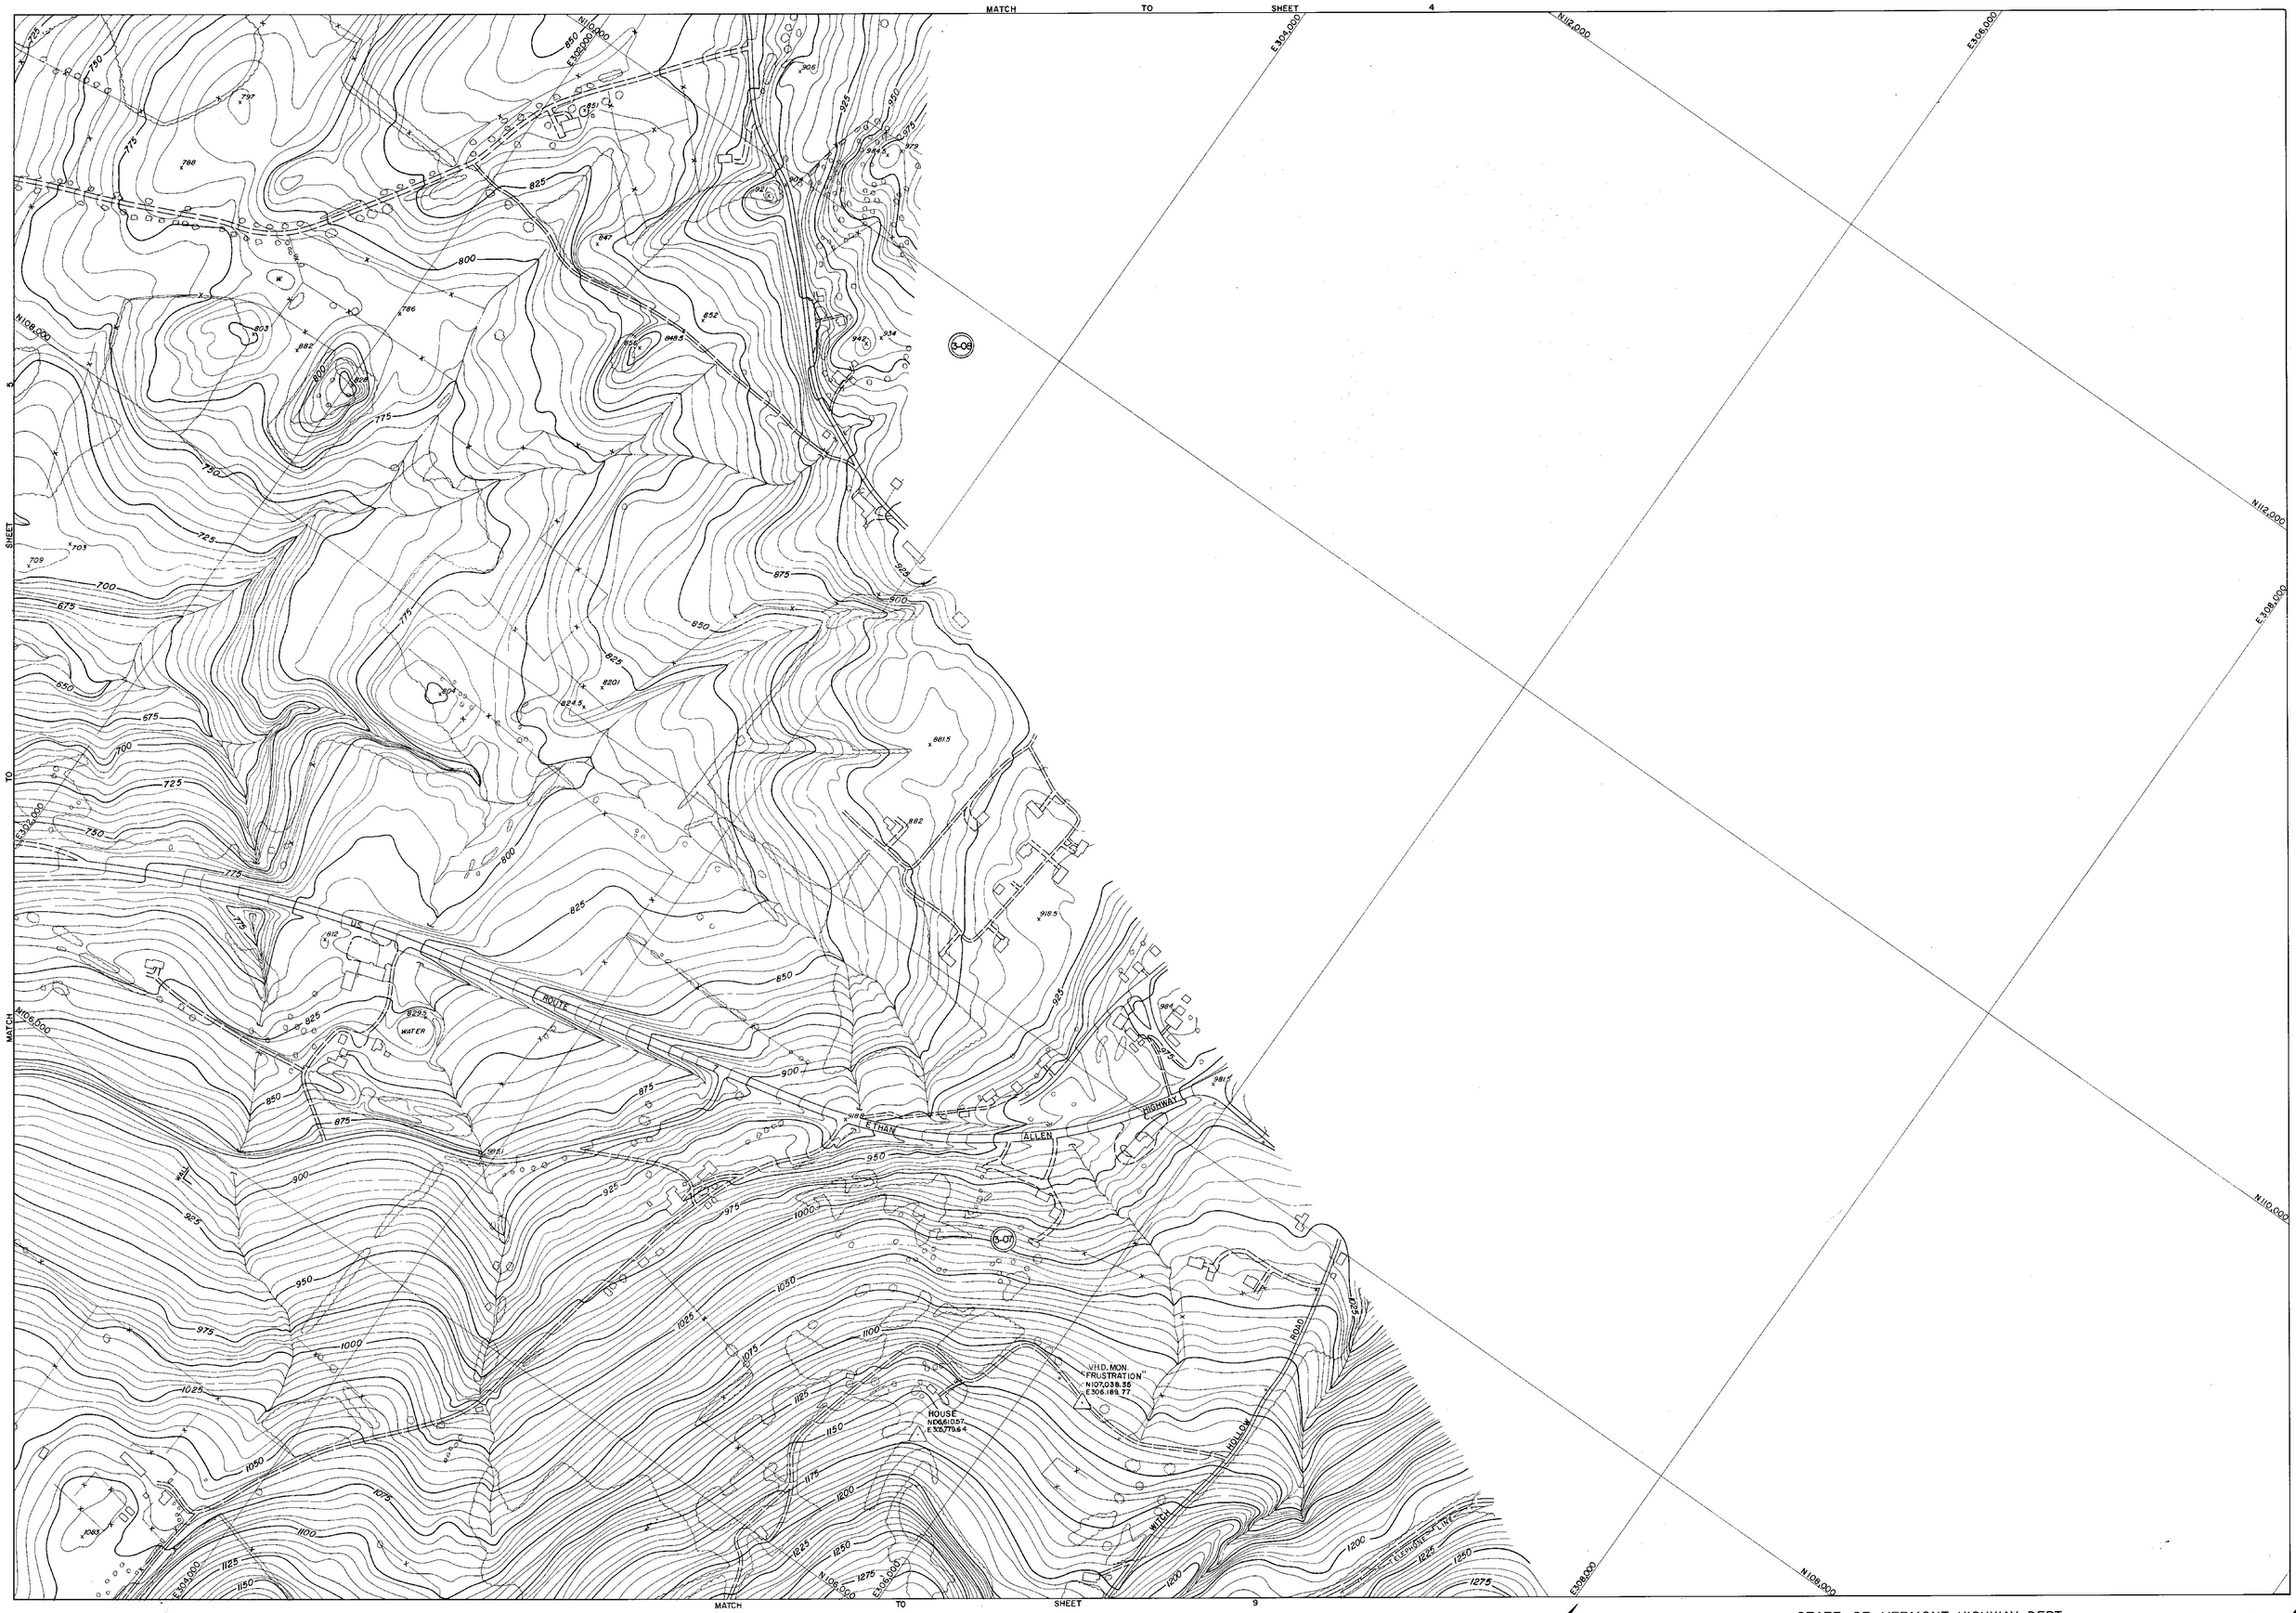

PREPARED BY
AMERICAN AIR SURVEYS, INC.
907 PENN AVENUE
PITTSBURGH, PA.
A-1978

DRAFTED BY JSG
CHECKED BY K.E. Rhd

SCALE 1"=200' CONTOUR INTERVAL 5'

VERMONT STATE PLANE COORDINATE SYSTEM
DATUM 1927
DATE OF PHOTOGRAPHY 4-29-67

STATE OF VERMONT HIGHWAY DEPT.

TOWN OF POWNAL,(VERMONT)
TOWN OF PETERSBURG,(NEW YORK)
TOWN OF WILLIAMSTOWN,(MASSACHUSETTS)

SHEET NO. 6 OF 20

269

N96,000
E292,000
E294,000
N98,000
E296,000
E298,000
N94,000
N96,000
E292,000
E294,000
N92,000
E296,000
N92,000
E294,000
E296,000
E298,000
N94,000
N96,000
E298,000
I-09
I-08
MATCH
TO
SHEET
10
SHEET
8
TO
MATCH
HOLLOW
N95,000
E300,000
E298,000
E300,000

400 300 200 100 0 200 400 600 800
SCALE 1"=200' CONTOUR INTERVAL 5'

VERMONT STATE PLANE COORDINATE SYSTEM
DATUM 1927
DATE OF PHOTOGRAPHY 4-29-67

PREPARED BY
AMERICAN AIR SURVEYS, INC.
907 PENN AVENUE
PITTSBURGH, PA.
A-1978

DRAFTED BY CAS
CHECKED BY RCS

STATE OF VERMONT HIGHWAY DEPT.

TOWN OF POWNAL,(VERMONT)
TOWN OF PETERSBURG,(NEW YORK)
TOWN OF WILLIAMSTOWN,(MASSACHUSETTS)

269

SHEET NO. 7 OF 20

MATCH TO SHEET 1 5

SHEET 7 TO MATCH

MATCH TO SHEET 9 TO

MATCH TO SHEET 11

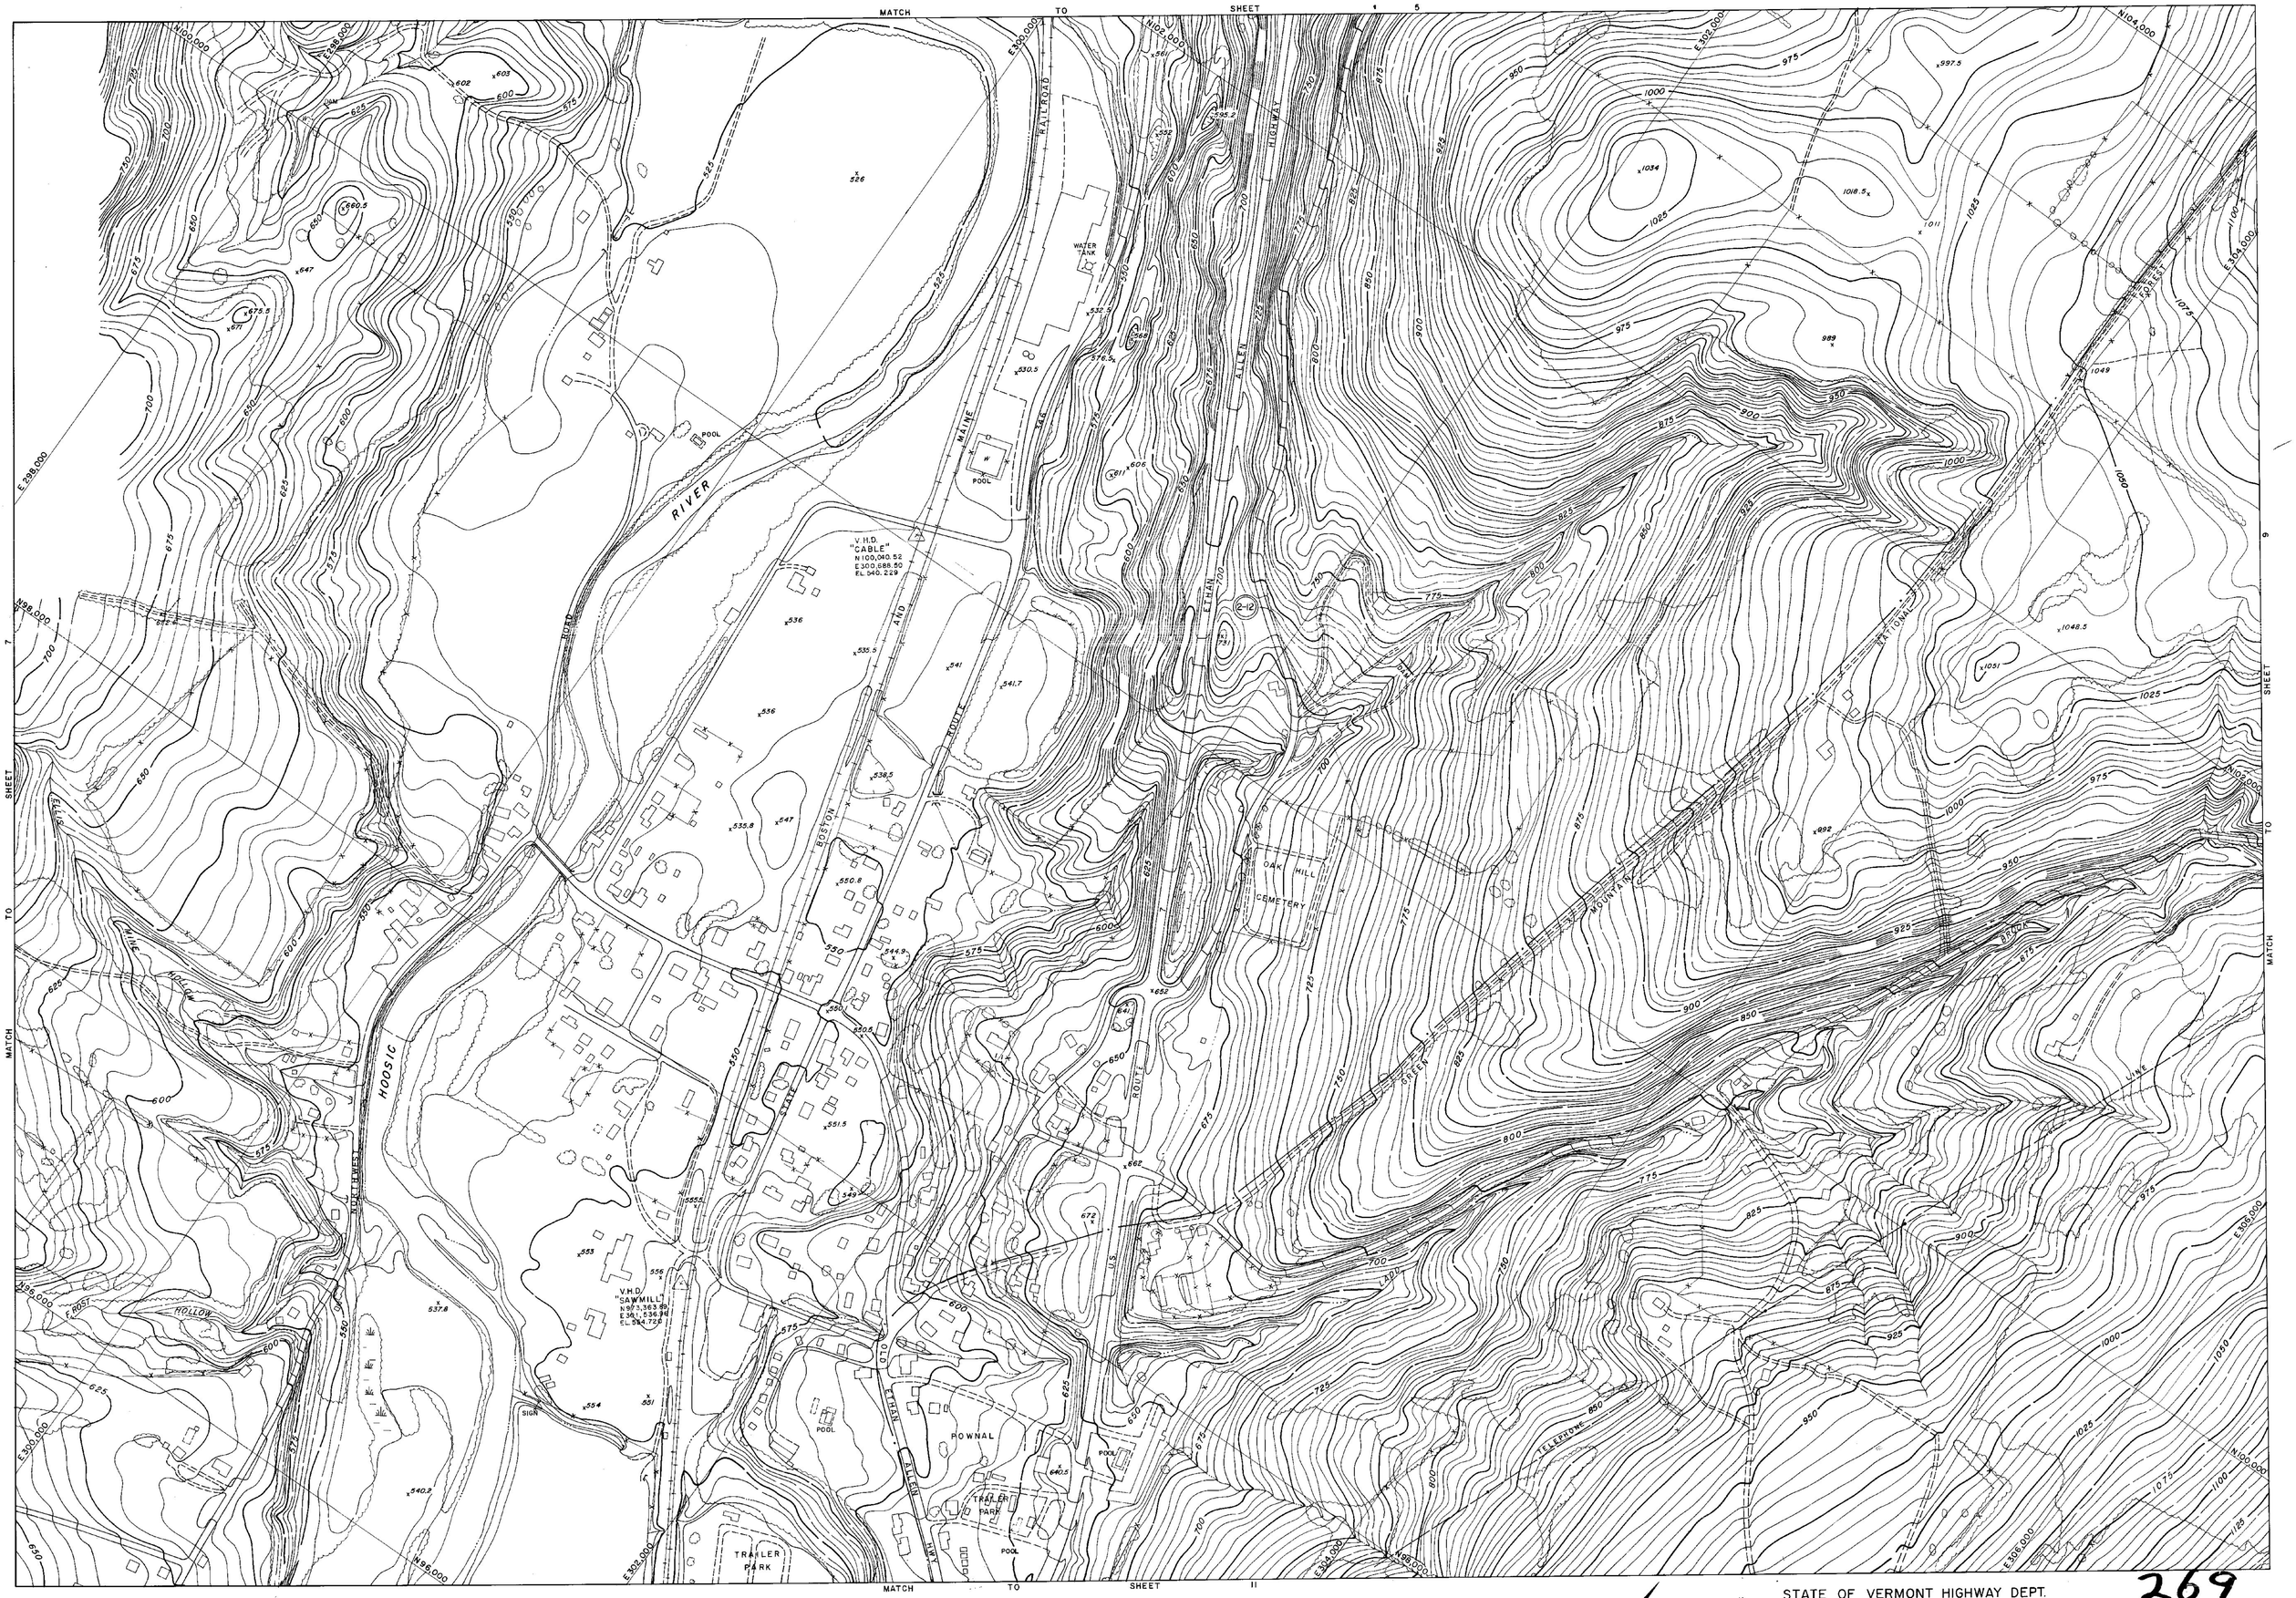

SCALE 1"=200'

CONTOUR INTERVAL 5'

VERMONT STATE PLANE COORDINATE SYSTEM
DATUM 1927
DATE OF PHOTOGRAPHY 4-29-57

PREPARED BY
AMERICAN AIR SURVEYS, INC.
907 PENN AVENUE
PITTSBURGH, PA.
A-1978

DRAFTED BY: Ald
CHECKED BY: Ald

STATE OF VERMONT HIGHWAY DEPT.

TOWN OF POWNAL,(VERMONT)
TOWN OF PETERSBURG,(NEW YORK)
TOWN OF WILLIAMSTOWN,(MASSACHUSETTS)

269

SHEET NO. 8 OF 20

MATCH TO SHEET 6

SHEET 8

TO SHEET 12

MATCH SHEET 10

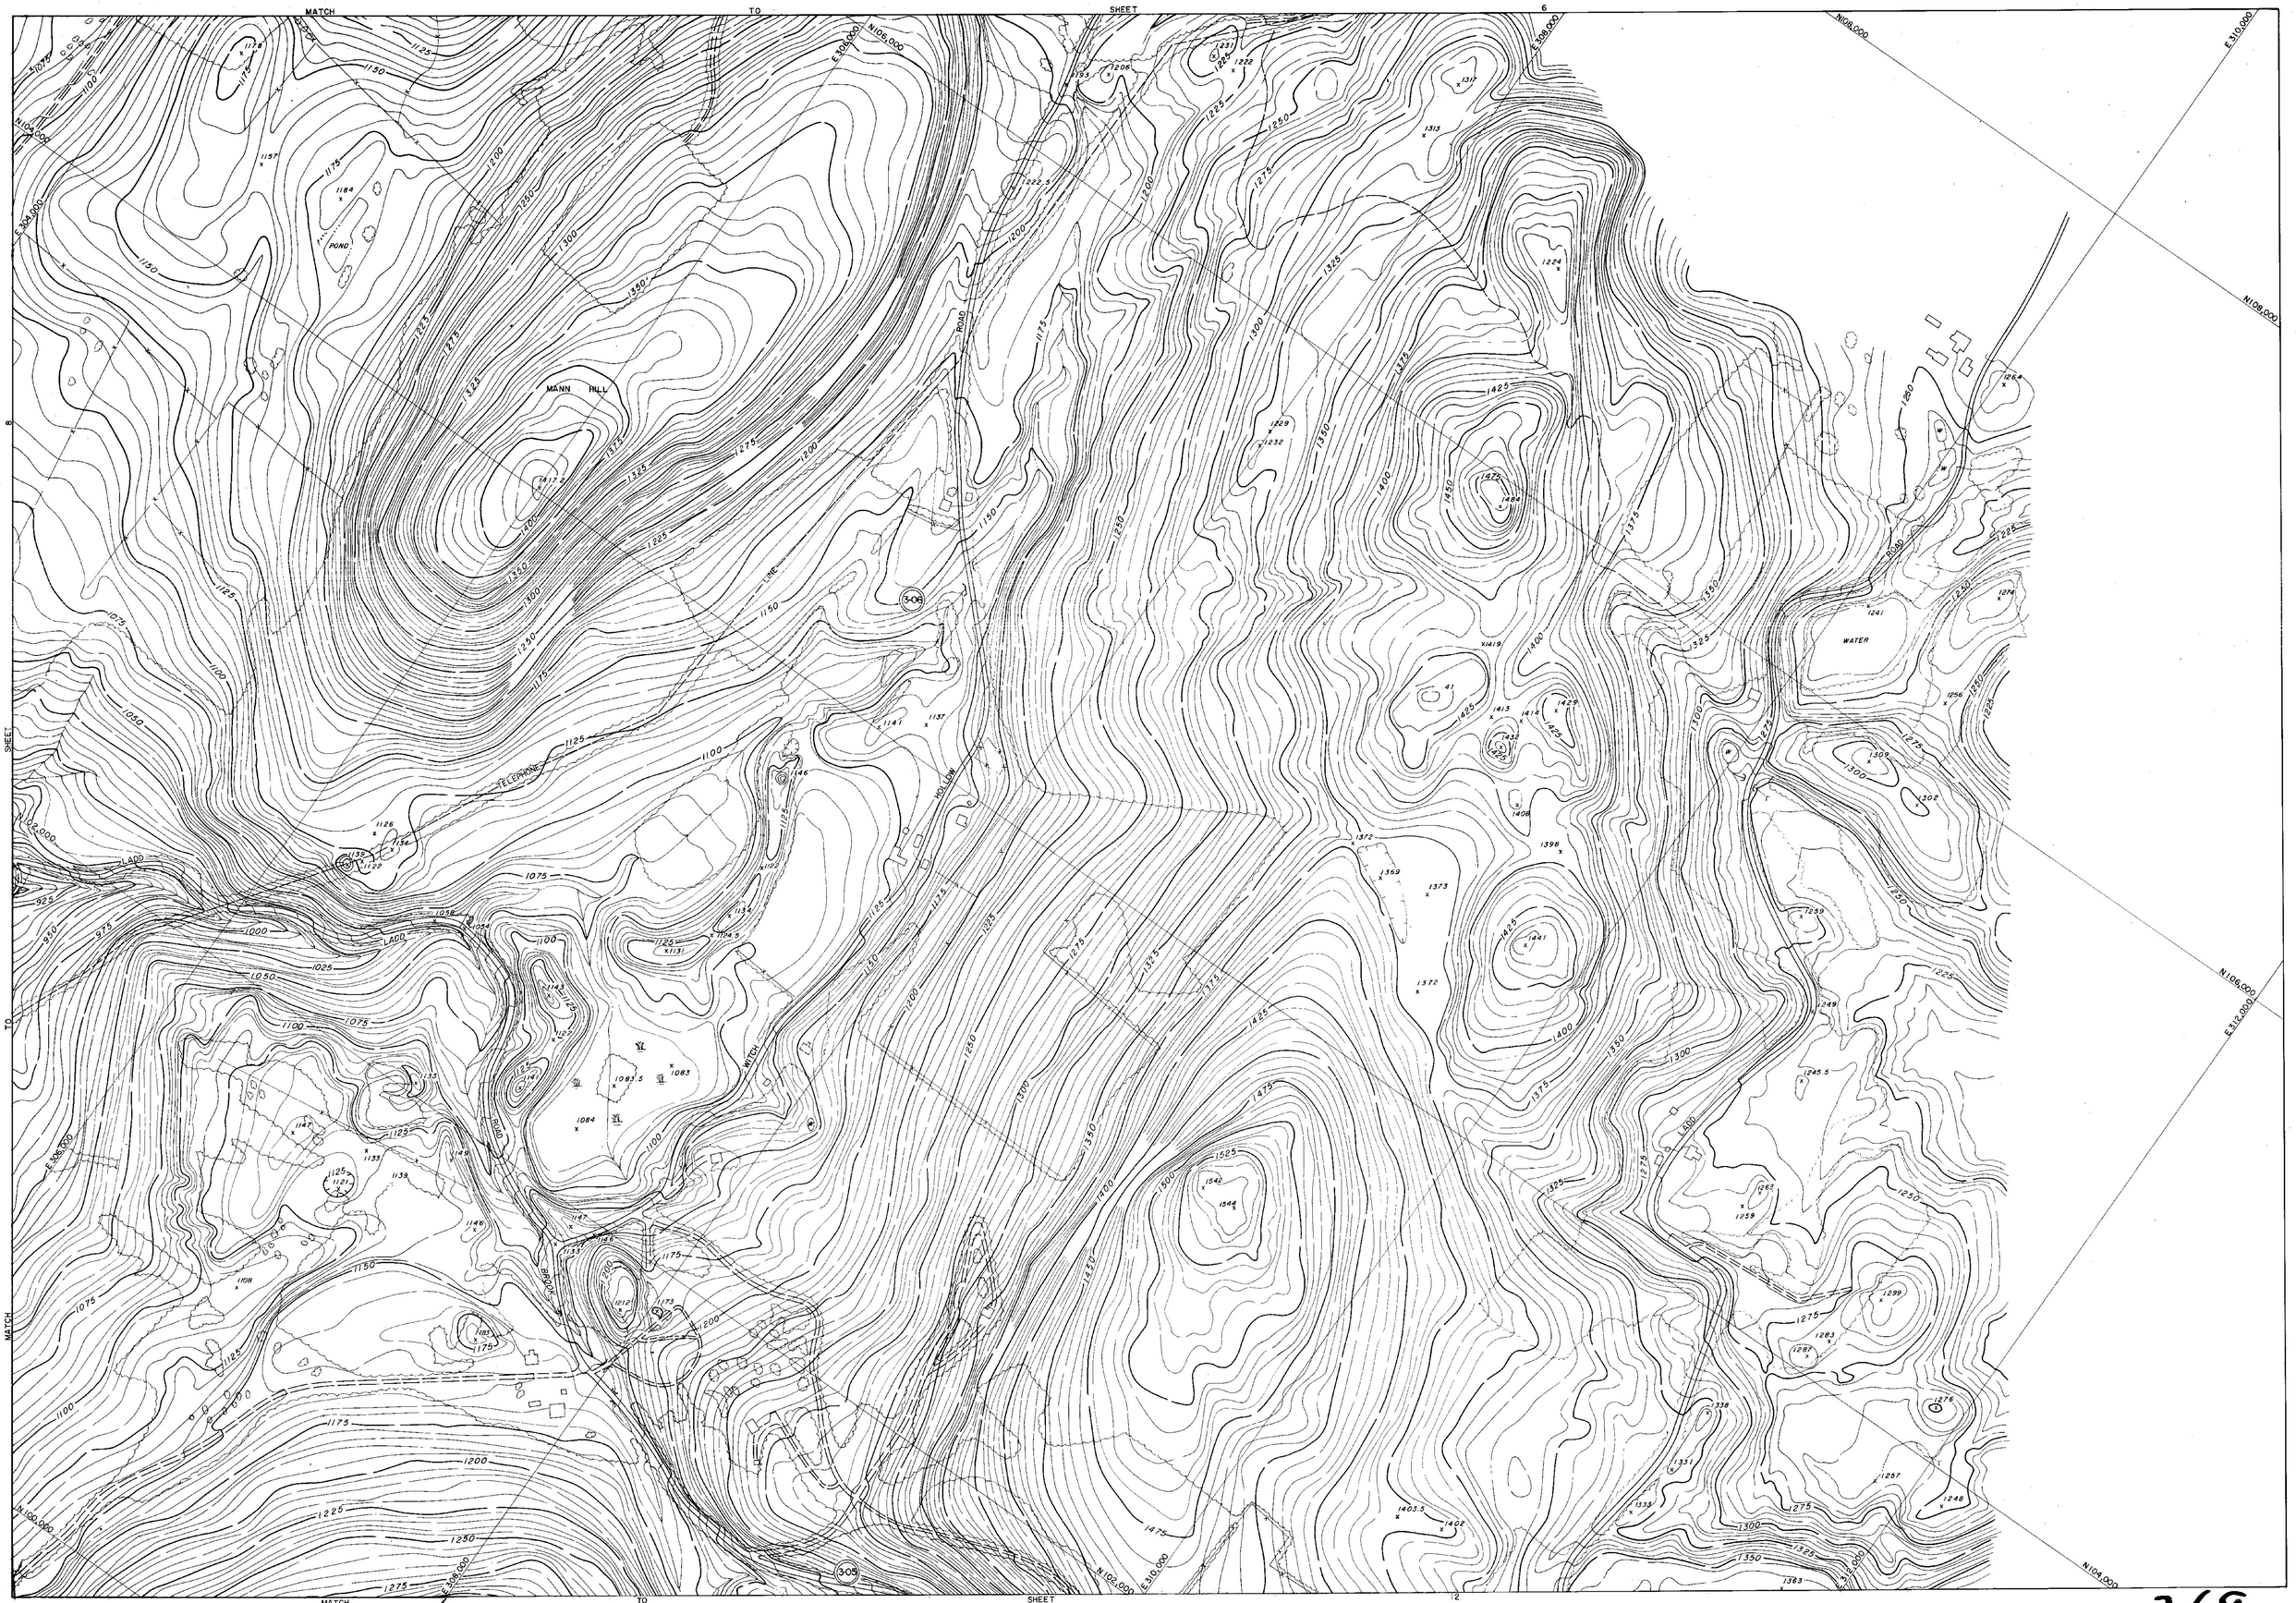

PREPARED BY
AMERICAN AIR SURVEYS, INC.
907 PENN AVENUE
PITTSBURGH, PA.
A-1978

DRAFTED BY: A.B.
CHECKED BY: M.D.

SCALE 1" = 200'
400 200 200 100 0 200 400 600 800
CONTOUR INTERVAL 5'

VERMONT STATE PLANE COORDINATE SYSTEM
DATUM 1927
DATE OF PHOTOGRAPHY 4-29-67

STATE OF VERMONT HIGHWAY DEPT.

TOWN OF POWNAL,(VERMONT)
TOWN OF PETERSBURG,(NEW YORK)
TOWN OF WILLIAMSTOWN,(MASSACHUSETTS)

269

SHEET NO. 9 OF 20

MATCH TO SHEET 7

MATCH TO SHEET 13

SHEET TO MATCH SHEET 11

N192,000

E238,000

E234,000

N190,000

N188,000

E296,000

E238,000

E302,000

N190,000

E306,000

E310,000

N192,000

STATE OF VERMONT

STATE OF MASSACHUSETTS

VERMONT MASSACHUSETTS

BENNINGTON COUNTY

BERKSHIRE COUNTY

POWNAL TOWNSHIP

WILLIAMSTOWN TOWNSHIP

NORTHWEST

NORTHWEST

PREPARED BY
AMERICAN AIR SURVEYS, INC.
907 PENN AVENUE
PITTSBURGH, PA.
A-1978

DRAFTED BY CAP
CHECKED BY RBB

400 300 200 100 0 200 400 600 800
SCALE 1"=200' CONTOUR INTERVAL 5'

VERMONT STATE PLANE COORDINATE SYSTEM
DATUM 1927
DATE OF PHOTOGRAPHY 4-29-67

STATE OF VERMONT HIGHWAY DEPT.

TOWN OF POWNAL,(VERMONT)
TOWN OF PETERSBURG,(NEW YORK)
TOWN OF WILLIAMSTOWN,(MASSACHUSETTS)

269

SHEET NO. 10 OF 20

MATCH TO SHEET 8

SHEET 10

SHEET 12

TO SHEET 14

MATCH

GREEN MOUNTAIN PARK

WATER

PARKING AREA

PARKING AREA

GREEN MOUNTAIN NATIONAL FOREST

RIVER

WATER

HOOSIC

BOSTON AND MAINE RAILROAD

MOUNTAIN ROAD

RAILROAD

FOREST HIGHWAY

TELEPHONE LINE

VBM "TRACK" N94,103.80 E 535,561.23 EL. 568.273

PREPARED BY
AMERICAN AIR SURVEYS, INC.
907 PENN AVENUE
PITTSBURGH, PA.
A-1978

DRAFTED BY:
CHECKED BY: RSC

SCALE 1" = 200'

CONTOUR INTERVAL 5'

VERMONT STATE PLANE COORDINATE SYSTEM
DATUM (NAD 27)
DATE OF PHOTOGRAPHY 4-29-67

STATE OF VERMONT HIGHWAY DEPT.

TOWN OF POWNAL,(VERMONT)
TOWN OF PETERSBURG,(NEW YORK)
TOWN OF WILLIAMSTOWN,(MASSACHUSETTS)

269

SHEET NO. 11 OF 20

MATCH TO SHEET 9

SHEET 11 TO MATCH

MATCH TO SHEET 15

MASON HILL

BROOK

ROAD

N104,000 E312,000 N102,000 E310,000 N100,000 E308,000 N98,000 E306,000 N96,000 E304,000 N94,000 E302,000 N92,000 E300,000

E314,000 E316,000

PREPARED BY
AMERICAN AIR SURVEYS, INC.
907 PENN AVENUE
PITTSBURGH, PA.
A-1978

DRAFTED BY: WJ M.R.
CHECKED BY: RSC

SCALE 1"= 200' CONTOUR INTERVAL 5'

VERMONT STATE PLANE COORDINATE SYSTEM
DATUM 1927
DATE OF PHOTOGRAPHY 4-29-67

STATE OF VERMONT HIGHWAY DEPT.

TOWN OF POWNAL,(VERMONT)
TOWN OF PETERSBURG,(NEW YORK)
TOWN OF WILLIAMSTOWN,(MASSACHUSETTS)

SHEET NO. 12 OF 20

268

N118,000
E285,000
N120,000
E288,000
N122,000
E290,000
E292,000
N116,000
E286,000
N114,000
E288,000
N118,000
E290,000
N120,000
E292,000

VHD.
"CRANE"
N117,960.97
E283,613.58

VHD.
"NEW YORK"
N115,672.17
E285,718.31
EL. 490.048

(2-18)

(2-17)

HOOSIC

BOSTON STATE AND MAINE RAILROAD

ROUTE 346

MINE

RAILROAD

BOSTON & MAINE RAILROAD

RIVER

NEW YORK
VERMONT

RENSSELAER
BENNINGTON

COUNTY
COUNTY

STATE OF VERMONT
STATE OF NEW YORK

MATCH TO SHEET 2

PREPARED BY
AMERICAN AIR SURVEYS, INC.
907 PENN AVENUE
PITTSBURGH, PA.
A-1978

DRAFTED BY: JC
CHECKED BY: L.K. 6&0

SCALE 1" = 200'
CONTOUR INTERVAL 5'
VERMONT STATE PLANE COORDINATE SYSTEM
DATUM 1927
DATE OF PHOTOGRAPHY 4-29-57

STATE OF VERMONT HIGHWAY DEPT.

TOWN OF POWNAL,(VERMONT)
TOWN OF PETERSBURG,(NEW YORK)
TOWN OF WILLIAMSTOWN,(MASSACHUSETTS)

SHEET NO. 1 OF 20

269

MATCH TO SHEET 1

MATCH TO SHEET 3

STATE OF NEW YORK
STATE OF VERMONT

COUNTY
COUNTY

RENSSELAER
BENNINGTON

STATE

BOSTON AND MAINE ROUTE

MAINE

HOOSIC RIVER

BM (NY & VT)
EL. 500.727

USC & GS - BM MON.
EL. 504.631

CEMETERY

VHD
CEMETERY
N 112,814.27
E 292,516.96
EL. 533.371

2-16

WATER

N 118,000
E 288,000
N 116,000
E 292,000
E 296,000
N 114,000
N 110,000
E 290,000
N 118,000
E 287,000

PREPARED BY
AMERICAN AIR SURVEYS, INC.
907 PENN AVENUE
PITTSBURGH, PA.
A-1978

DRAFTED BY: OSB
CHECKED BY: L.A. Zeb

400 300 200 100 0 200 400 600 800
SCALE 1" = 200' CONTOUR INTERVAL 5'

VERMONT STATE PLANE COORDINATE SYSTEM
DATUM 1927
DATE OF PHOTOGRAPHY 4-29-67

STATE OF VERMONT HIGHWAY DEPT.

TOWN OF POWNAL, (VERMONT)
TOWN OF PETERSBURG, (NEW YORK)
TOWN OF WILLIAMSTOWN, (MASSACHUSETTS)

SHEET NO. 2 OF 20

269

MATCH TO SHEET 2

SHEET 4 TO MATCH

SHEET 5

V.H.D. "POND" N109,887.51 E293,709.85 EL. 514.420

V.H.D. "N. CUT" N107,009.89 E297,141.02

T.B.M. N. POWNAL EL. 521.258

(2-15)

(2-14)

WATER

RESERVOIR

HOOSIC

RIVER

RAILROAD

DAM

POND

HALIFAX

HOLLOW

N109,000

N111,000

N113,000

E294,000

E296,000

E298,000

E300,000

PREPARED BY
AMERICAN AIR SURVEYS, INC.
907 PENN AVENUE
PITTSBURGH, PA.
A-1978

DRAFTED BY: [illegible]

SCALE 1" = 200'

CONTOUR INTERVAL 5'

VERMONT STATE PLANE COORDINATE SYSTEM
DATUM 1927
DATE OF PHOTOGRAPHY 4-29-67

STATE OF VERMONT HIGHWAY DEPT.

TOWN OF POWNAL,(VERMONT)
TOWN OF PETERSBURG,(NEW YORK)
TOWN OF WILLIAMSTOWN,(MASSACHUSETTS)

SHEET NO. 3 OF 20

269

MATCH SHEET 3 TO

E298,000 N114,000 E300,000 N116,000 E302,000 E304,000 N116,000

E298,000 N112,000 N114,000 E304,000 E306,000

N110,000 E300,000 N110,850 E302,000 N112,000 E304,000 E306,000

MATCH SHEET 6 TO

ROAD

HILL

CARPENTER

400 300 200 100 0 200 400 600 800

SCALE 1"=200' CONTOUR INTERVAL 5

VERMONT STATE PLANE COORDINATE SYSTEM
DATUM 1927
DATE OF PHOTOGRAPHY 4-29-67

PREPARED BY
AMERICAN AIR SURVEYS, INC.
907 PENN AVENUE
PITTSBURGH, PA.
A-1970

DRAFTED BY
CHECKED BY

STATE OF VERMONT HIGHWAY DEPT.

TOWN OF POWNAL,(VERMONT)
TOWN OF PETERSBURG,(NEW YORK)
TOWN OF WILLIAMSTOWN,(MASSACHUSETTS)

SHEET NO. 4 OF 20

269

MATCH TO SHEET 3

MATCH TO SHEET 6

MATCH TO SHEET 8

AAS.-BM. NO. 6
EL. 527.172

S. CUT
N 106,517.68
E 297,272.04

U.S.G.S.
BM T.T. 13 S.
EL. 555.774

AAS.-BM. NO. 5
EL. 533.212

REST
N 102,827.26
E 300,434.64

RAILROAD

MAINE AND BOSTON

STATE ROUTE 346

U.S. ROUTE 7

ALLEN HIGHWAY

ETHAN ALLEN

E 294,000
E 296,000
E 298,000
E 300,000
E 302,000
E 304,000
E 306,000
E 308,000
E 310,000

N 104,000
N 106,000
N 102,000
N 100,000

SCALE 1" = 200'
CONTOUR INTERVAL 5'

VERMONT STATE PLANE COORDINATE SYSTEM
DATUM 1927
DATE OF PHOTOGRAPHY 4-29-67

PREPARED BY
AMERICAN AIR SURVEYS, INC.
907 PENN AVENUE
PITTSBURGH, PA.
A-1976

DRAFTED BY: JCJ
CHECKED BY: LG.R&O

STATE OF VERMONT HIGHWAY DEPT.

TOWN OF POWNAL, (VERMONT)
TOWN OF PETERSBURG, (NEW YORK)
TOWN OF WILLIAMSTOWN, (MASSACHUSETTS)

SHEET NO. 5 OF 20

269

MATCH TO SHEET 4

SHEET TO MATCH

MATCH TO SHEET 9

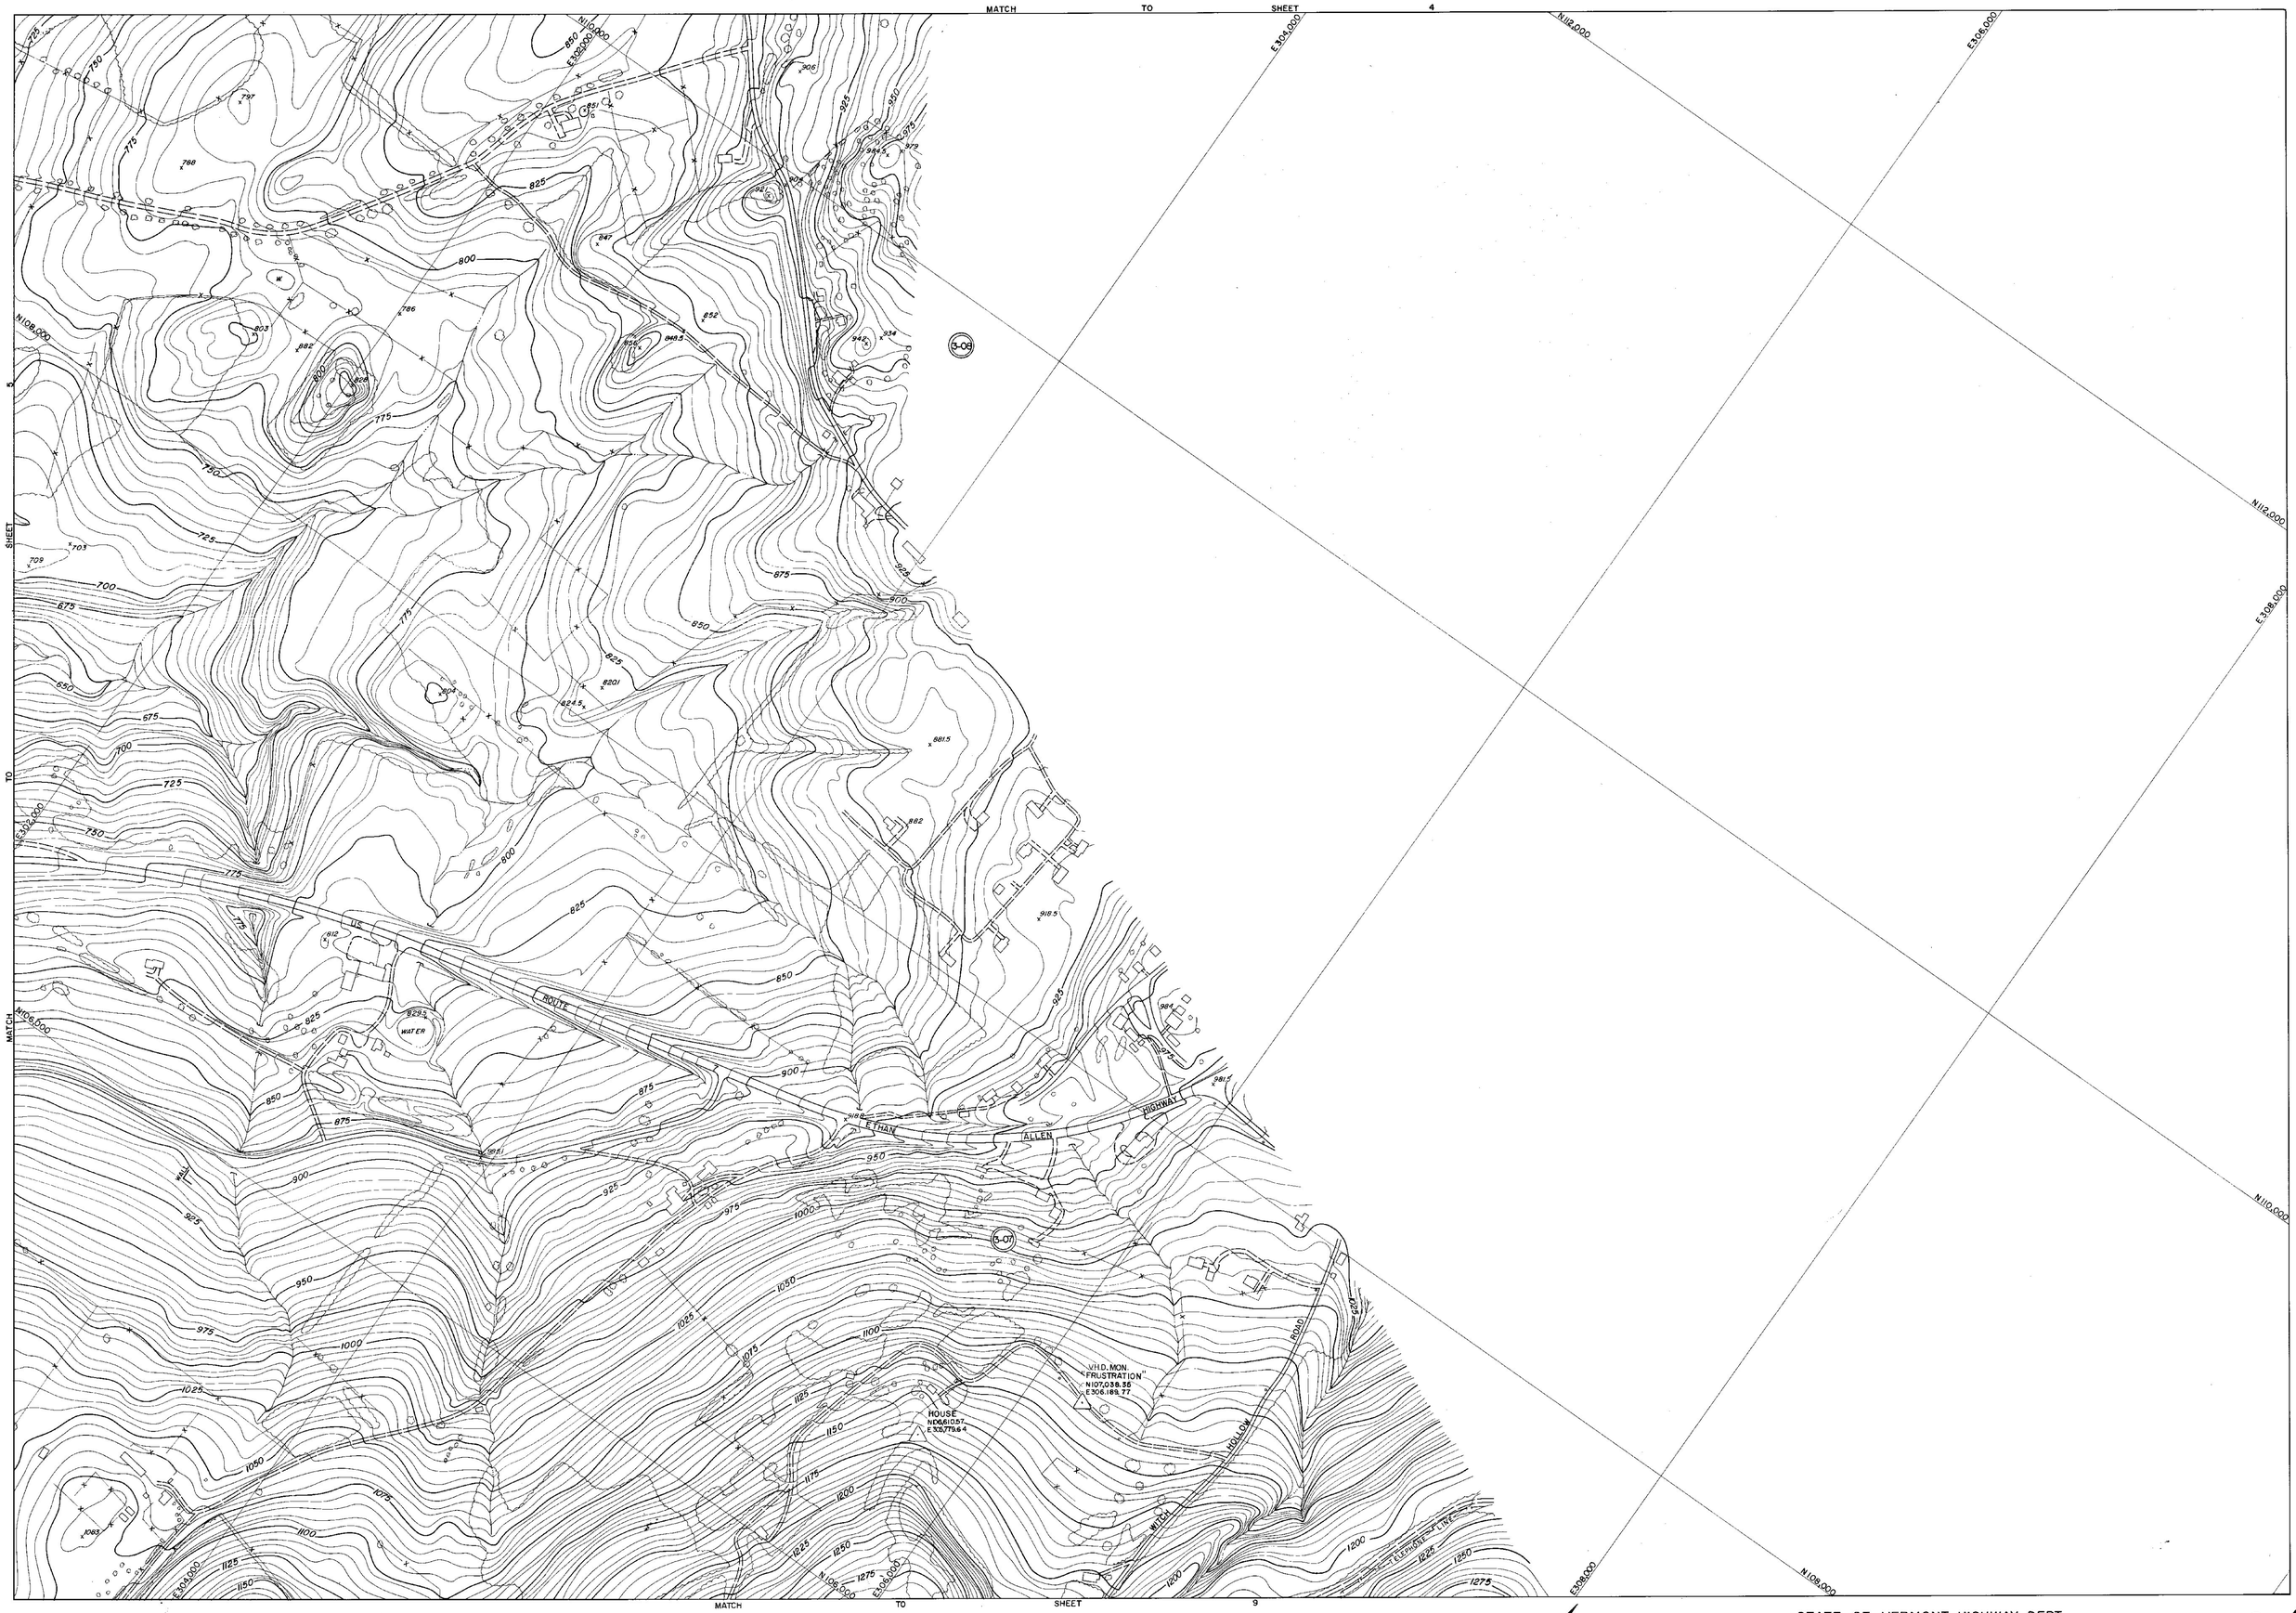

PREPARED BY
AMERICAN AIR SURVEYS, INC.
907 PENN AVENUE
PITTSBURGH, PA.
A-1978

DRAFTED BY JSG
CHECKED BY K.E. Rhd

SCALE 1"=200' CONTOUR INTERVAL 5'

VERMONT STATE PLANE COORDINATE SYSTEM
DATUM 1927
DATE OF PHOTOGRAPHY 4-29-67

STATE OF VERMONT HIGHWAY DEPT.

TOWN OF POWNAL,(VERMONT)
TOWN OF PETERSBURG,(NEW YORK)
TOWN OF WILLIAMSTOWN,(MASSACHUSETTS)

SHEET NO. 6 OF 20

269

N96,000
E292,000
E294,000
N98,000
E296,000
E298,000
N94,000
N96,000
E292,000
E294,000
N92,000
E296,000
N92,000
E294,000
E296,000
E298,000
N94,000
N96,000
E298,000
I-09
I-08
MATCH
TO
SHEET
10
SHEET
8
TO
MATCH
HOLLOW
N95,000
E300,000
E298,000
E300,000

400 300 200 100 0 200 400 600 800
SCALE 1"=200' CONTOUR INTERVAL 5'

VERMONT STATE PLANE COORDINATE SYSTEM
DATUM 1927
DATE OF PHOTOGRAPHY 4-29-67

PREPARED BY
AMERICAN AIR SURVEYS, INC.
907 PENN AVENUE
PITTSBURGH, PA.
A-1978

DRAFTED BY CAS
CHECKED BY RCS

STATE OF VERMONT HIGHWAY DEPT.

TOWN OF POWNAL,(VERMONT)
TOWN OF PETERSBURG,(NEW YORK)
TOWN OF WILLIAMSTOWN,(MASSACHUSETTS)

269

SHEET NO. 7 OF 20

MATCH TO SHEET 1 5

SHEET 7 TO MATCH

MATCH TO SHEET 9 TO

MATCH TO SHEET 11

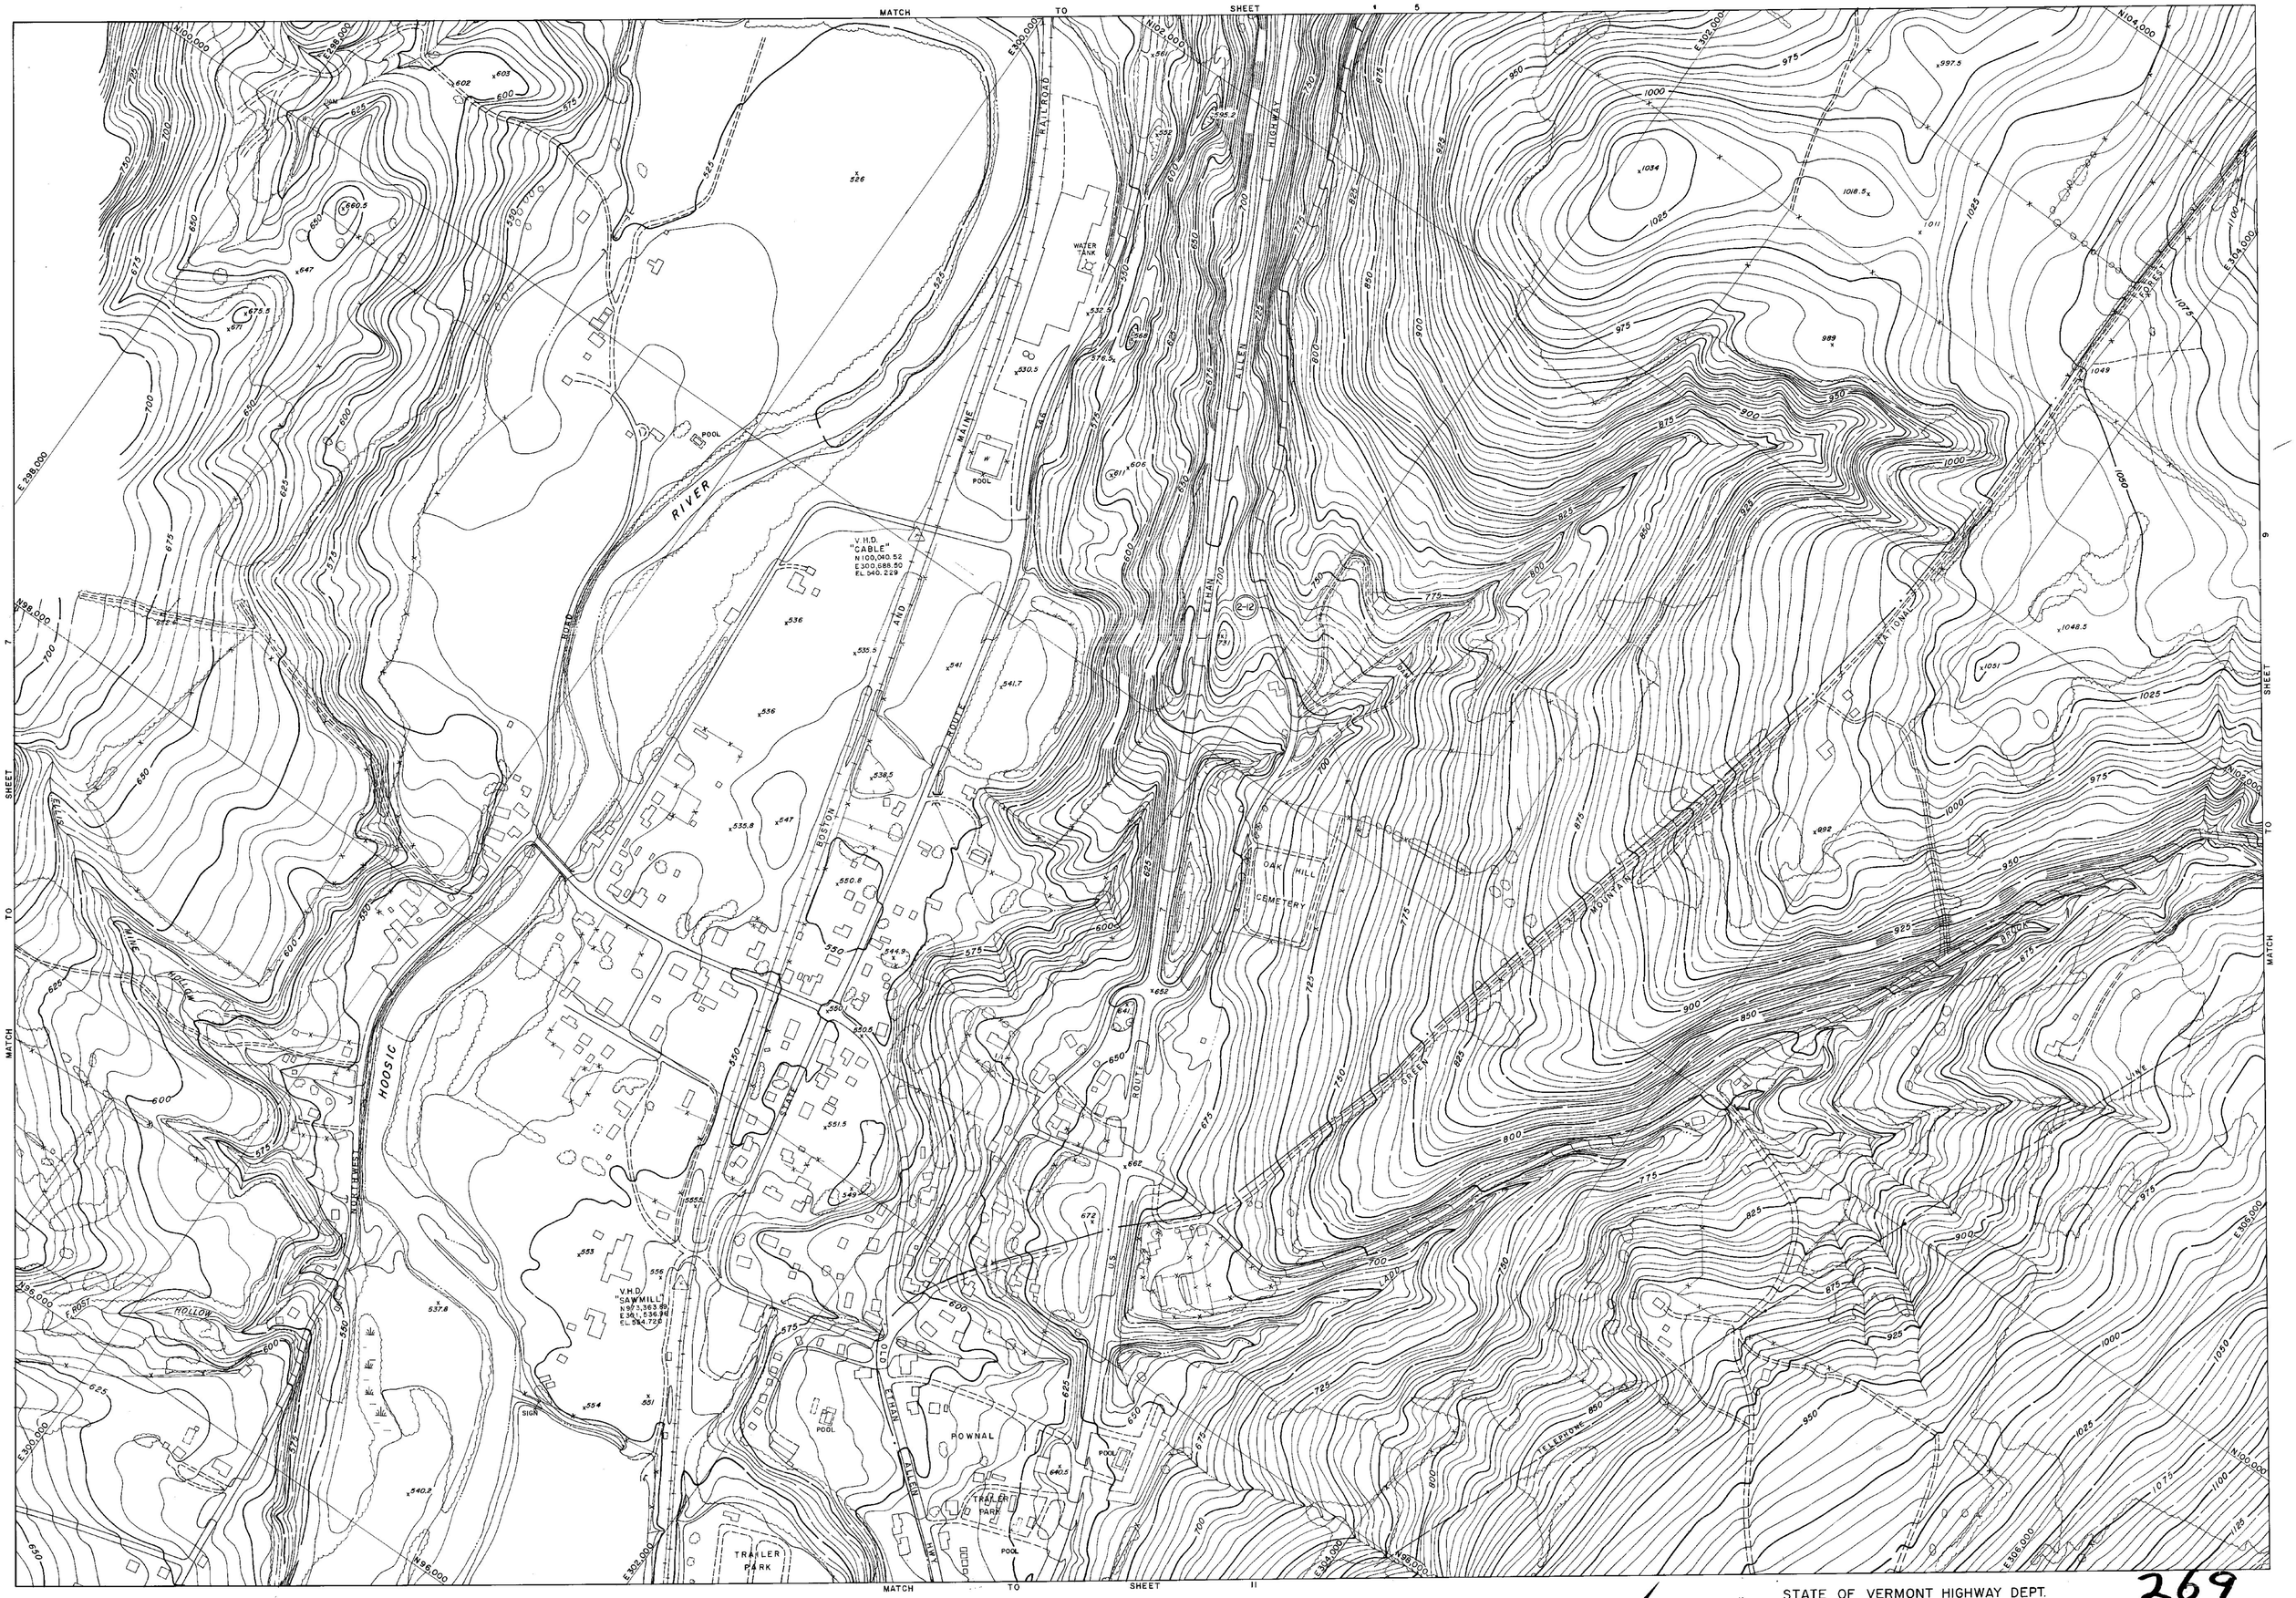

SCALE 1"=200'

CONTOUR INTERVAL 5'

VERMONT STATE PLANE COORDINATE SYSTEM
DATUM 1927
DATE OF PHOTOGRAPHY 4-29-57

PREPARED BY
AMERICAN AIR SURVEYS, INC.
907 PENN AVENUE
PITTSBURGH, PA.
A-1978

DRAFTED BY: Ald
CHECKED BY: Ald

STATE OF VERMONT HIGHWAY DEPT.

TOWN OF POWNAL,(VERMONT)
TOWN OF PETERSBURG,(NEW YORK)
TOWN OF WILLIAMSTOWN,(MASSACHUSETTS)

269

SHEET NO. 8 OF 20

MATCH TO SHEET 6

SHEET 8

TO SHEET 12

MATCH SHEET 10

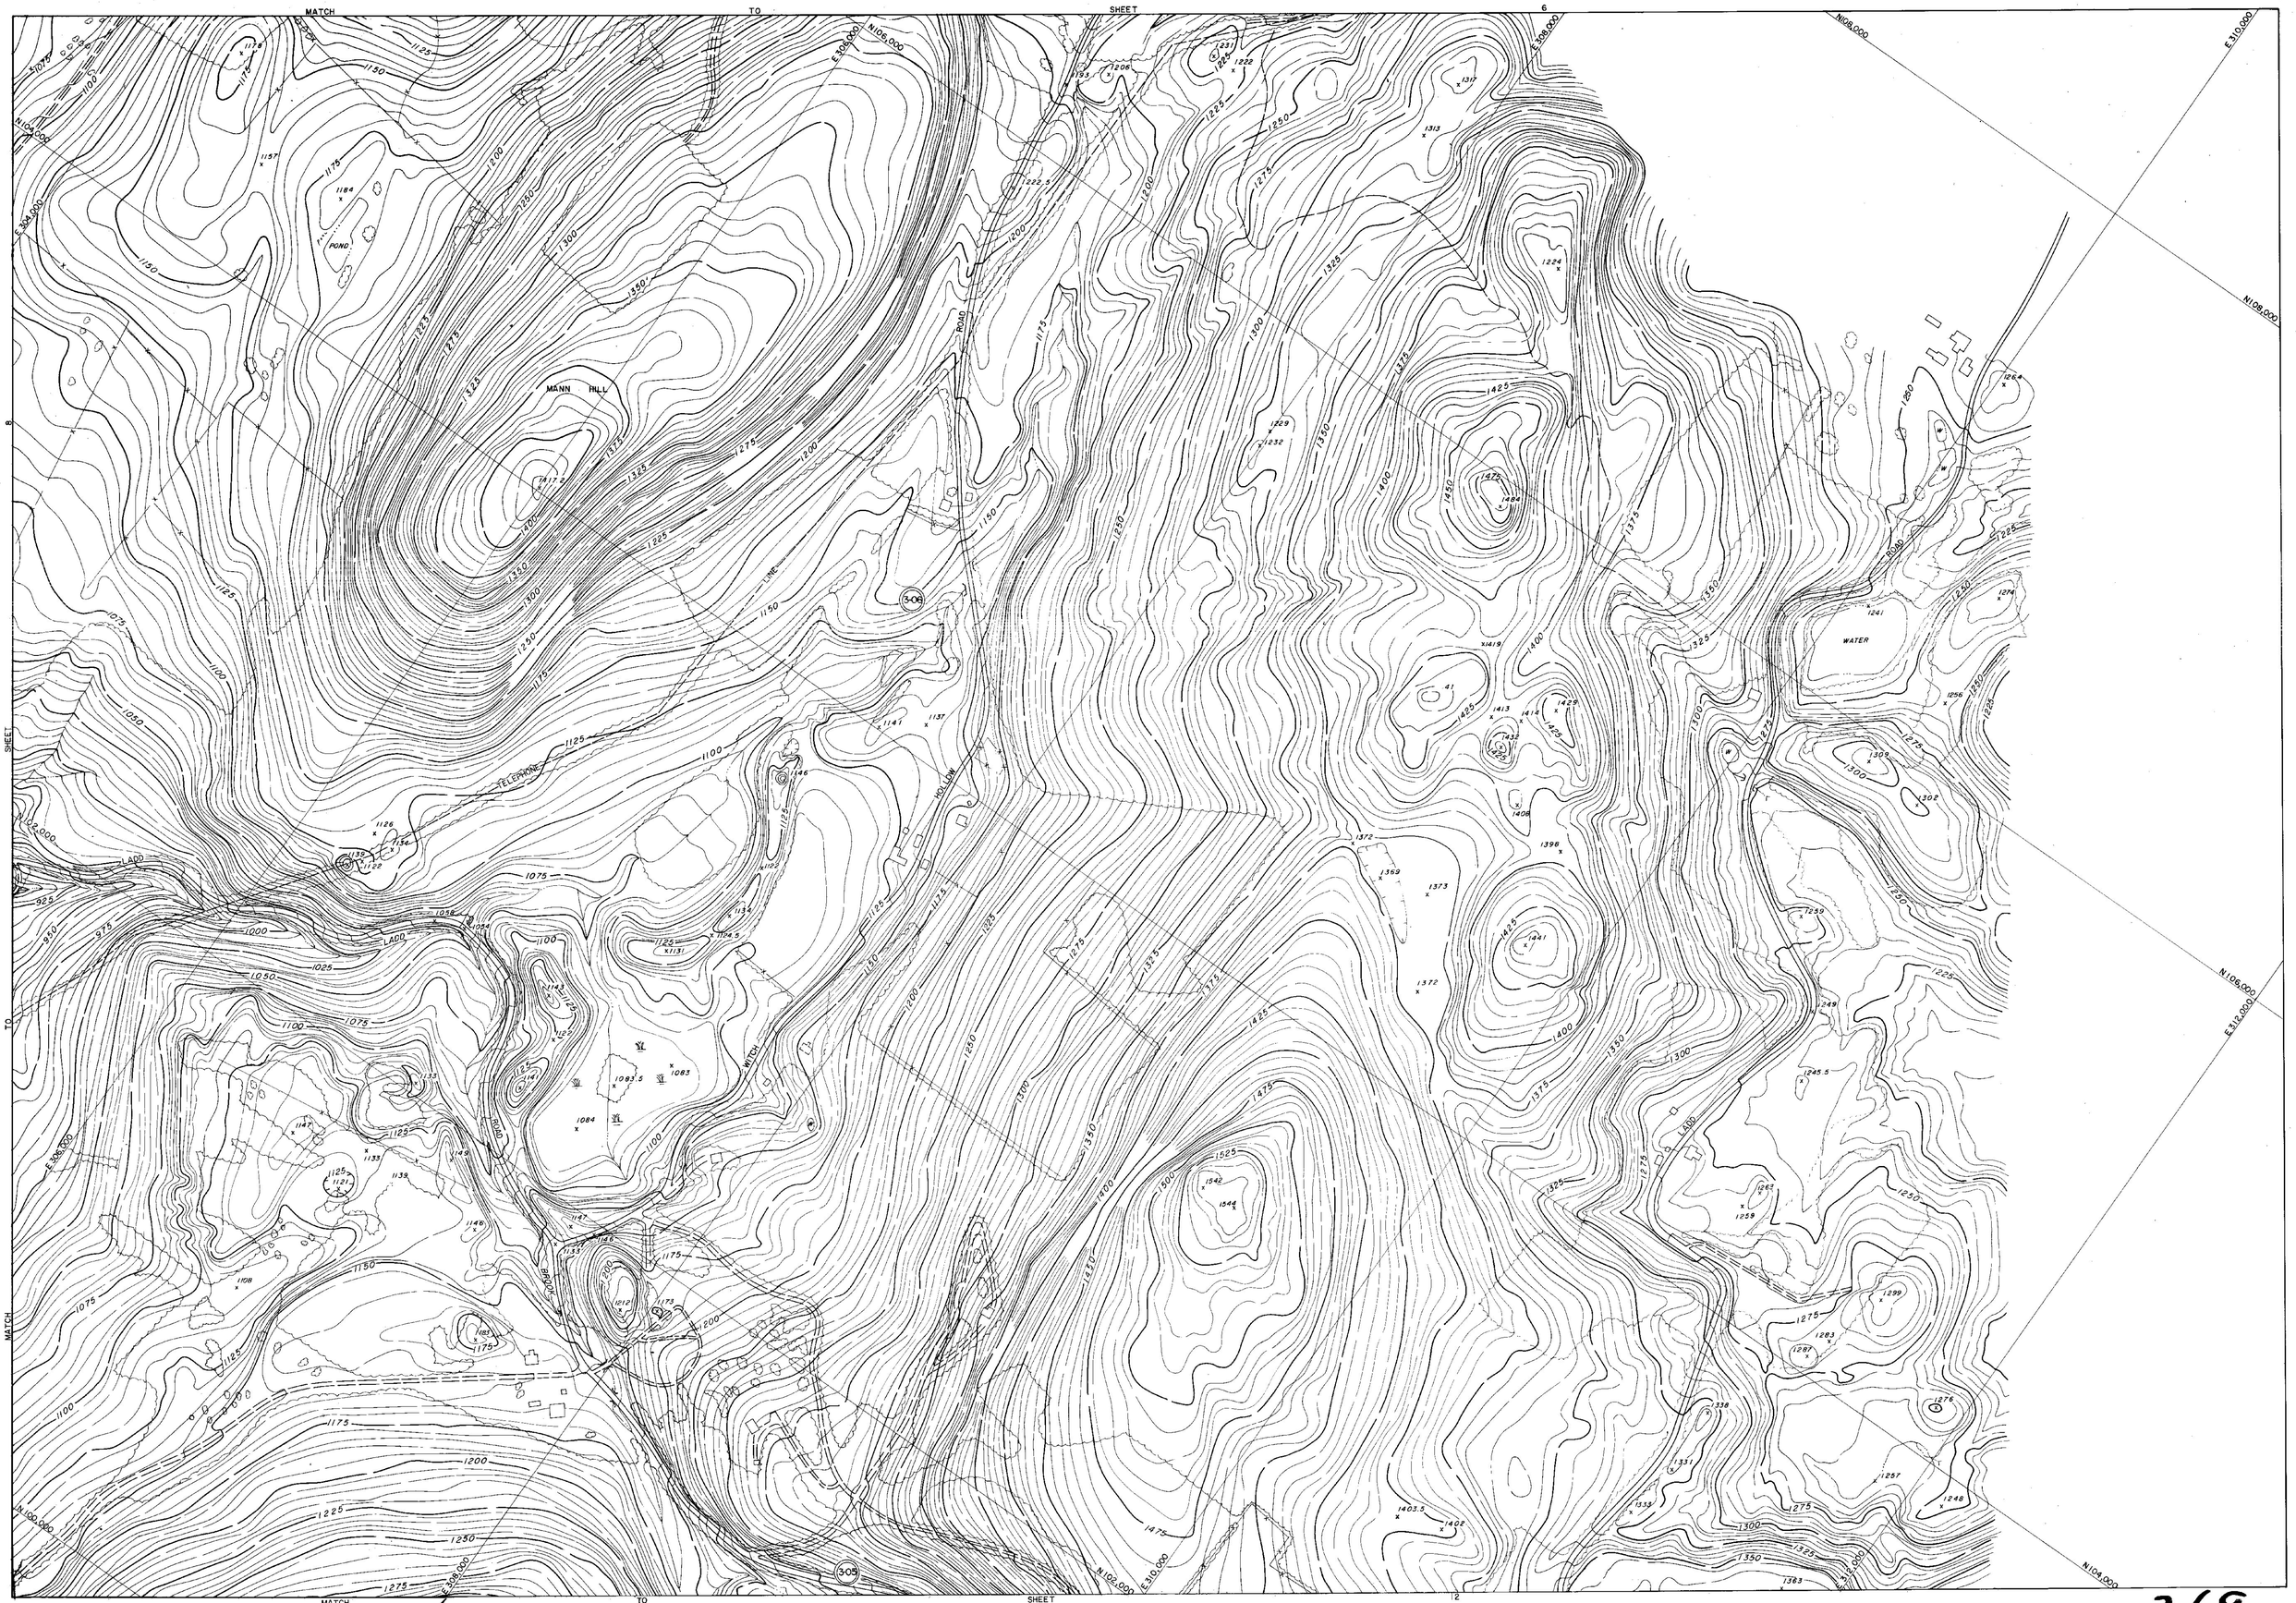

PREPARED BY
AMERICAN AIR SURVEYS, INC.
907 PENN AVENUE
PITTSBURGH, PA.
A-1978

DRAFTED BY: A.B.
CHECKED BY: M.D.

SCALE 1" = 200'
400 200 200 100 0 200 400 600 800
CONTOUR INTERVAL 5'

VERMONT STATE PLANE COORDINATE SYSTEM
DATUM 1927
DATE OF PHOTOGRAPHY 4-29-67

STATE OF VERMONT HIGHWAY DEPT.

TOWN OF POWNAL,(VERMONT)
TOWN OF PETERSBURG,(NEW YORK)
TOWN OF WILLIAMSTOWN,(MASSACHUSETTS)

269

SHEET NO. 9 OF 20

MATCH TO SHEET 7

MATCH TO SHEET 13

SHEET TO MATCH SHEET 11

N192,000

E238,000

E234,000

N190,000

N188,000

E296,000

E238,000

E302,000

N190,000

E306,000

E310,000

N192,000

STATE OF VERMONT

STATE OF MASSACHUSETTS

VERMONT MASSACHUSETTS

BENNINGTON COUNTY

BERKSHIRE COUNTY

POWNAL TOWNSHIP

WILLIAMSTOWN TOWNSHIP

NORTHWEST

NORTHWEST

PREPARED BY
AMERICAN AIR SURVEYS, INC.
907 PENN AVENUE
PITTSBURGH, PA.
A-1978

DRAFTED BY CAP
CHECKED BY RBB

400 300 200 100 0 200 400 600 800
SCALE 1"=200' CONTOUR INTERVAL 5'

VERMONT STATE PLANE COORDINATE SYSTEM
DATUM 1927
DATE OF PHOTOGRAPHY 4-29-67

STATE OF VERMONT HIGHWAY DEPT.

TOWN OF POWNAL,(VERMONT)
TOWN OF PETERSBURG,(NEW YORK)
TOWN OF WILLIAMSTOWN,(MASSACHUSETTS)

269

SHEET NO. 10 OF 20

MATCH TO SHEET 8

SHEET 10

SHEET 12

TO SHEET 14

MATCH

GREEN MOUNTAIN PARK

WATER

PARKING AREA

PARKING AREA

GREEN MOUNTAIN NATIONAL FOREST

RIVER

WATER

HOOSIC

BOSTON AND MAINE RAILROAD

MOUNTAIN ROAD

RAILROAD

FOREST HIGHWAY

TELEPHONE LINE

VBM "TRACK" N94,103.80 E 535,561.23 EL. 568.273

PREPARED BY
AMERICAN AIR SURVEYS, INC.
907 PENN AVENUE
PITTSBURGH, PA.
A-1978

DRAFTED BY:
CHECKED BY: RSC

SCALE 1" = 200'

CONTOUR INTERVAL 5'

VERMONT STATE PLANE COORDINATE SYSTEM
DATUM (NAD 27)
DATE OF PHOTOGRAPHY 4-29-67

STATE OF VERMONT HIGHWAY DEPT.

TOWN OF POWNAL,(VERMONT)
TOWN OF PETERSBURG,(NEW YORK)
TOWN OF WILLIAMSTOWN,(MASSACHUSETTS)

269

SHEET NO. 11 OF 20

MATCH TO SHEET 9

SHEET 11 TO MATCH

MATCH TO SHEET 15

MASON HILL

BROOK

ROAD

N104,000 E312,000 N102,000 E310,000 N100,000 E308,000 N98,000 E306,000 N96,000 E304,000 N94,000 E302,000 N92,000 E300,000

E314,000 E316,000

PREPARED BY
AMERICAN AIR SURVEYS, INC.
907 PENN AVENUE
PITTSBURGH, PA.
A-1978

DRAFTED BY: WJ M.R.
CHECKED BY: RSC

SCALE 1"= 200' CONTOUR INTERVAL 5'

VERMONT STATE PLANE COORDINATE SYSTEM
DATUM 1927
DATE OF PHOTOGRAPHY 4-29-67

STATE OF VERMONT HIGHWAY DEPT.

TOWN OF POWNAL,(VERMONT)
TOWN OF PETERSBURG,(NEW YORK)
TOWN OF WILLIAMSTOWN,(MASSACHUSETTS)

SHEET NO. 12 OF 20

268

MATCH TO SHEET 10

SHEET 14

MATCH TO SHEET 16

STATE OF VERMONT
STATE OF MASSACHUSETTS
BENNINGTON CO
BERKSHIRE CO

N86,000
E598,000
E598,000
N84,000
N82,000
E600,000
N82,000
E602,000
E602,000
N85,000
N85,000
E604,000
N85,000
E604,000
N85,000
N88,000
N90,000
E604,000
E606,000
N88,000
N86,000

HOPKINS MEMORIAL EXPERIMENTAL FOREST

NORTHWEST HILL 1226

I-06

I-05

WATER

GLEN

SCALE 1"=200' 400 300 200 100 0 200 400 600 800 CONTOUR INTERVAL 5

VERMONT STATE PLANE COORDINATE SYSTEM
DATUM 1927
DATE OF PHOTOGRAPHY 4-29-67

PREPARED BY
AMERICAN AIR SURVEYS, INC.
907 PENN AVENUE
PITTSBURGH, PA.
A-1979

DRAFTED BY: C.P.
CHECKED BY: W.B.C.

STATE OF VERMONT HIGHWAY DEPT.

TOWN OF POWNAL,(VERMONT)
TOWN OF PETERSBURG,(NEW YORK)
TOWN OF WILLIAMSTOWN,(MASSACHUSETTS)

269

SHEET NO. 13 OF 20

N118,000
E285,000
N120,000
E288,000
N122,000
E290,000
E292,000
N116,000
E286,000
N114,000
E288,000
N118,000
E290,000
N120,000
E292,000

VHD.
"CRANE"
N117,960.97
E283,613.58

VHD.
"NEW YORK"
N115,672.17
E285,718.31
EL. 490.048

(2-18)

(2-17)

HOOSIC

BOSTON STATE AND MAINE RAILROAD

ROUTE 346

MINE

RAILROAD

BOSTON & MAINE RAILROAD

RIVER

NEW YORK
VERMONT

RENSSELAER
BENNINGTON

COUNTY
COUNTY

STATE OF VERMONT
STATE OF NEW YORK

MATCH TO SHEET 2

PREPARED BY
AMERICAN AIR SURVEYS, INC.
907 PENN AVENUE
PITTSBURGH, PA.
A-1978

DRAFTED BY: JC
CHECKED BY: L.K. 6&0

SCALE 1" = 200'
CONTOUR INTERVAL 5'
VERMONT STATE PLANE COORDINATE SYSTEM
DATUM 1927
DATE OF PHOTOGRAPHY 4-29-57

STATE OF VERMONT HIGHWAY DEPT.

TOWN OF POWNAL,(VERMONT)
TOWN OF PETERSBURG,(NEW YORK)
TOWN OF WILLIAMSTOWN,(MASSACHUSETTS)

SHEET NO. 1 OF 20

269

MATCH TO SHEET 1

MATCH TO SHEET 3

STATE OF NEW YORK
STATE OF VERMONT

COUNTY
COUNTY

RENSSELAER
BENNINGTON

STATE

BOSTON AND MAINE ROUTE

MAINE

HOOSIC RIVER

BM (NY & VT)
EL. 500.727

USC & GS - BM MON.
EL. 504.631

CEMETERY

VHD
CEMETERY
N 112,814.27
E 292,516.96
EL. 533.371

2-16

WATER

N 118,000
E 288,000
N 116,000
E 292,000
E 296,000
N 114,000
N 110,000
E 290,000
N 118,000
E 287,000

PREPARED BY
AMERICAN AIR SURVEYS, INC.
907 PENN AVENUE
PITTSBURGH, PA.
A-1978

DRAFTED BY: OSB
CHECKED BY: L.A. Zeb

400 300 200 100 0 200 400 600 800
SCALE 1" = 200' CONTOUR INTERVAL 5'

VERMONT STATE PLANE COORDINATE SYSTEM
DATUM 1927
DATE OF PHOTOGRAPHY 4-29-67

STATE OF VERMONT HIGHWAY DEPT.

TOWN OF POWNAL, (VERMONT)
TOWN OF PETERSBURG, (NEW YORK)
TOWN OF WILLIAMSTOWN, (MASSACHUSETTS)

SHEET NO. 2 OF 20

269

MATCH TO SHEET 2

SHEET 4 TO MATCH

SHEET 5

V.H.D. "POND" N109,887.51 E293,709.85 EL. 514.420

V.H.D. "N. CUT" N107,009.89 E297,141.02

T.B.M. N. POWNAL EL. 521.258

(2-15)

(2-14)

WATER

RESERVOIR

HOOSIC

RIVER

RAILROAD

DAM

POND

HALIFAX

HOLLOW

N109,000

N111,000

N113,000

E294,000

E296,000

E298,000

E300,000

PREPARED BY
AMERICAN AIR SURVEYS, INC.
907 PENN AVENUE
PITTSBURGH, PA.
A-1978

DRAFTED BY: [illegible]

SCALE 1" = 200'

CONTOUR INTERVAL 5'

VERMONT STATE PLANE COORDINATE SYSTEM
DATUM 1927
DATE OF PHOTOGRAPHY 4-29-67

STATE OF VERMONT HIGHWAY DEPT.

TOWN OF POWNAL,(VERMONT)
TOWN OF PETERSBURG,(NEW YORK)
TOWN OF WILLIAMSTOWN,(MASSACHUSETTS)

SHEET NO. 3 OF 20

269

MATCH SHEET 3 TO

E298,000 N114,000 E300,000 N116,000 E302,000 E304,000 N116,000

E298,000 N112,000 N114,000 E304,000 E306,000

N110,000 E300,000 N110,850 E302,000 N112,000 E304,000 E306,000

MATCH SHEET 6 TO

ROAD

HILL

CARPENTER

400 300 200 100 0 200 400 600 800

SCALE 1"=200' CONTOUR INTERVAL 5

VERMONT STATE PLANE COORDINATE SYSTEM
DATUM 1927
DATE OF PHOTOGRAPHY 4-29-67

PREPARED BY
AMERICAN AIR SURVEYS, INC.
907 PENN AVENUE
PITTSBURGH, PA.
A-1970

DRAFTED BY
CHECKED BY

STATE OF VERMONT HIGHWAY DEPT.

TOWN OF POWNAL,(VERMONT)
TOWN OF PETERSBURG,(NEW YORK)
TOWN OF WILLIAMSTOWN,(MASSACHUSETTS)

SHEET NO. 4 OF 20

269

MATCH TO SHEET 3

MATCH TO SHEET 6

MATCH TO SHEET 8

AAS.-BM. NO. 6
EL. 527.172

S. CUT
N 106,517.68
E 297,272.04

U.S.G.S.
BM T.T. 13 S.
EL. 555.774

AAS.-BM. NO. 5
EL. 533.212

REST
N 102,827.26
E 300,434.64

RAILROAD

MAINE AND BOSTON

STATE ROUTE 346

U.S. ROUTE 7

ALLEN HIGHWAY

ETHAN ALLEN

E 294,000
E 296,000
E 298,000
E 300,000
E 302,000
E 304,000
E 306,000
E 308,000
E 310,000

N 104,000
N 106,000
N 102,000
N 100,000

SCALE 1" = 200'
CONTOUR INTERVAL 5'

VERMONT STATE PLANE COORDINATE SYSTEM
DATUM 1927
DATE OF PHOTOGRAPHY 4-29-67

PREPARED BY
AMERICAN AIR SURVEYS, INC.
907 PENN AVENUE
PITTSBURGH, PA.
A-1976

DRAFTED BY: JCJ
CHECKED BY: LG.R&O

STATE OF VERMONT HIGHWAY DEPT.

TOWN OF POWNAL, (VERMONT)
TOWN OF PETERSBURG, (NEW YORK)
TOWN OF WILLIAMSTOWN, (MASSACHUSETTS)

SHEET NO. 5 OF 20

269

MATCH TO SHEET 4

SHEET TO MATCH

MATCH TO SHEET 9

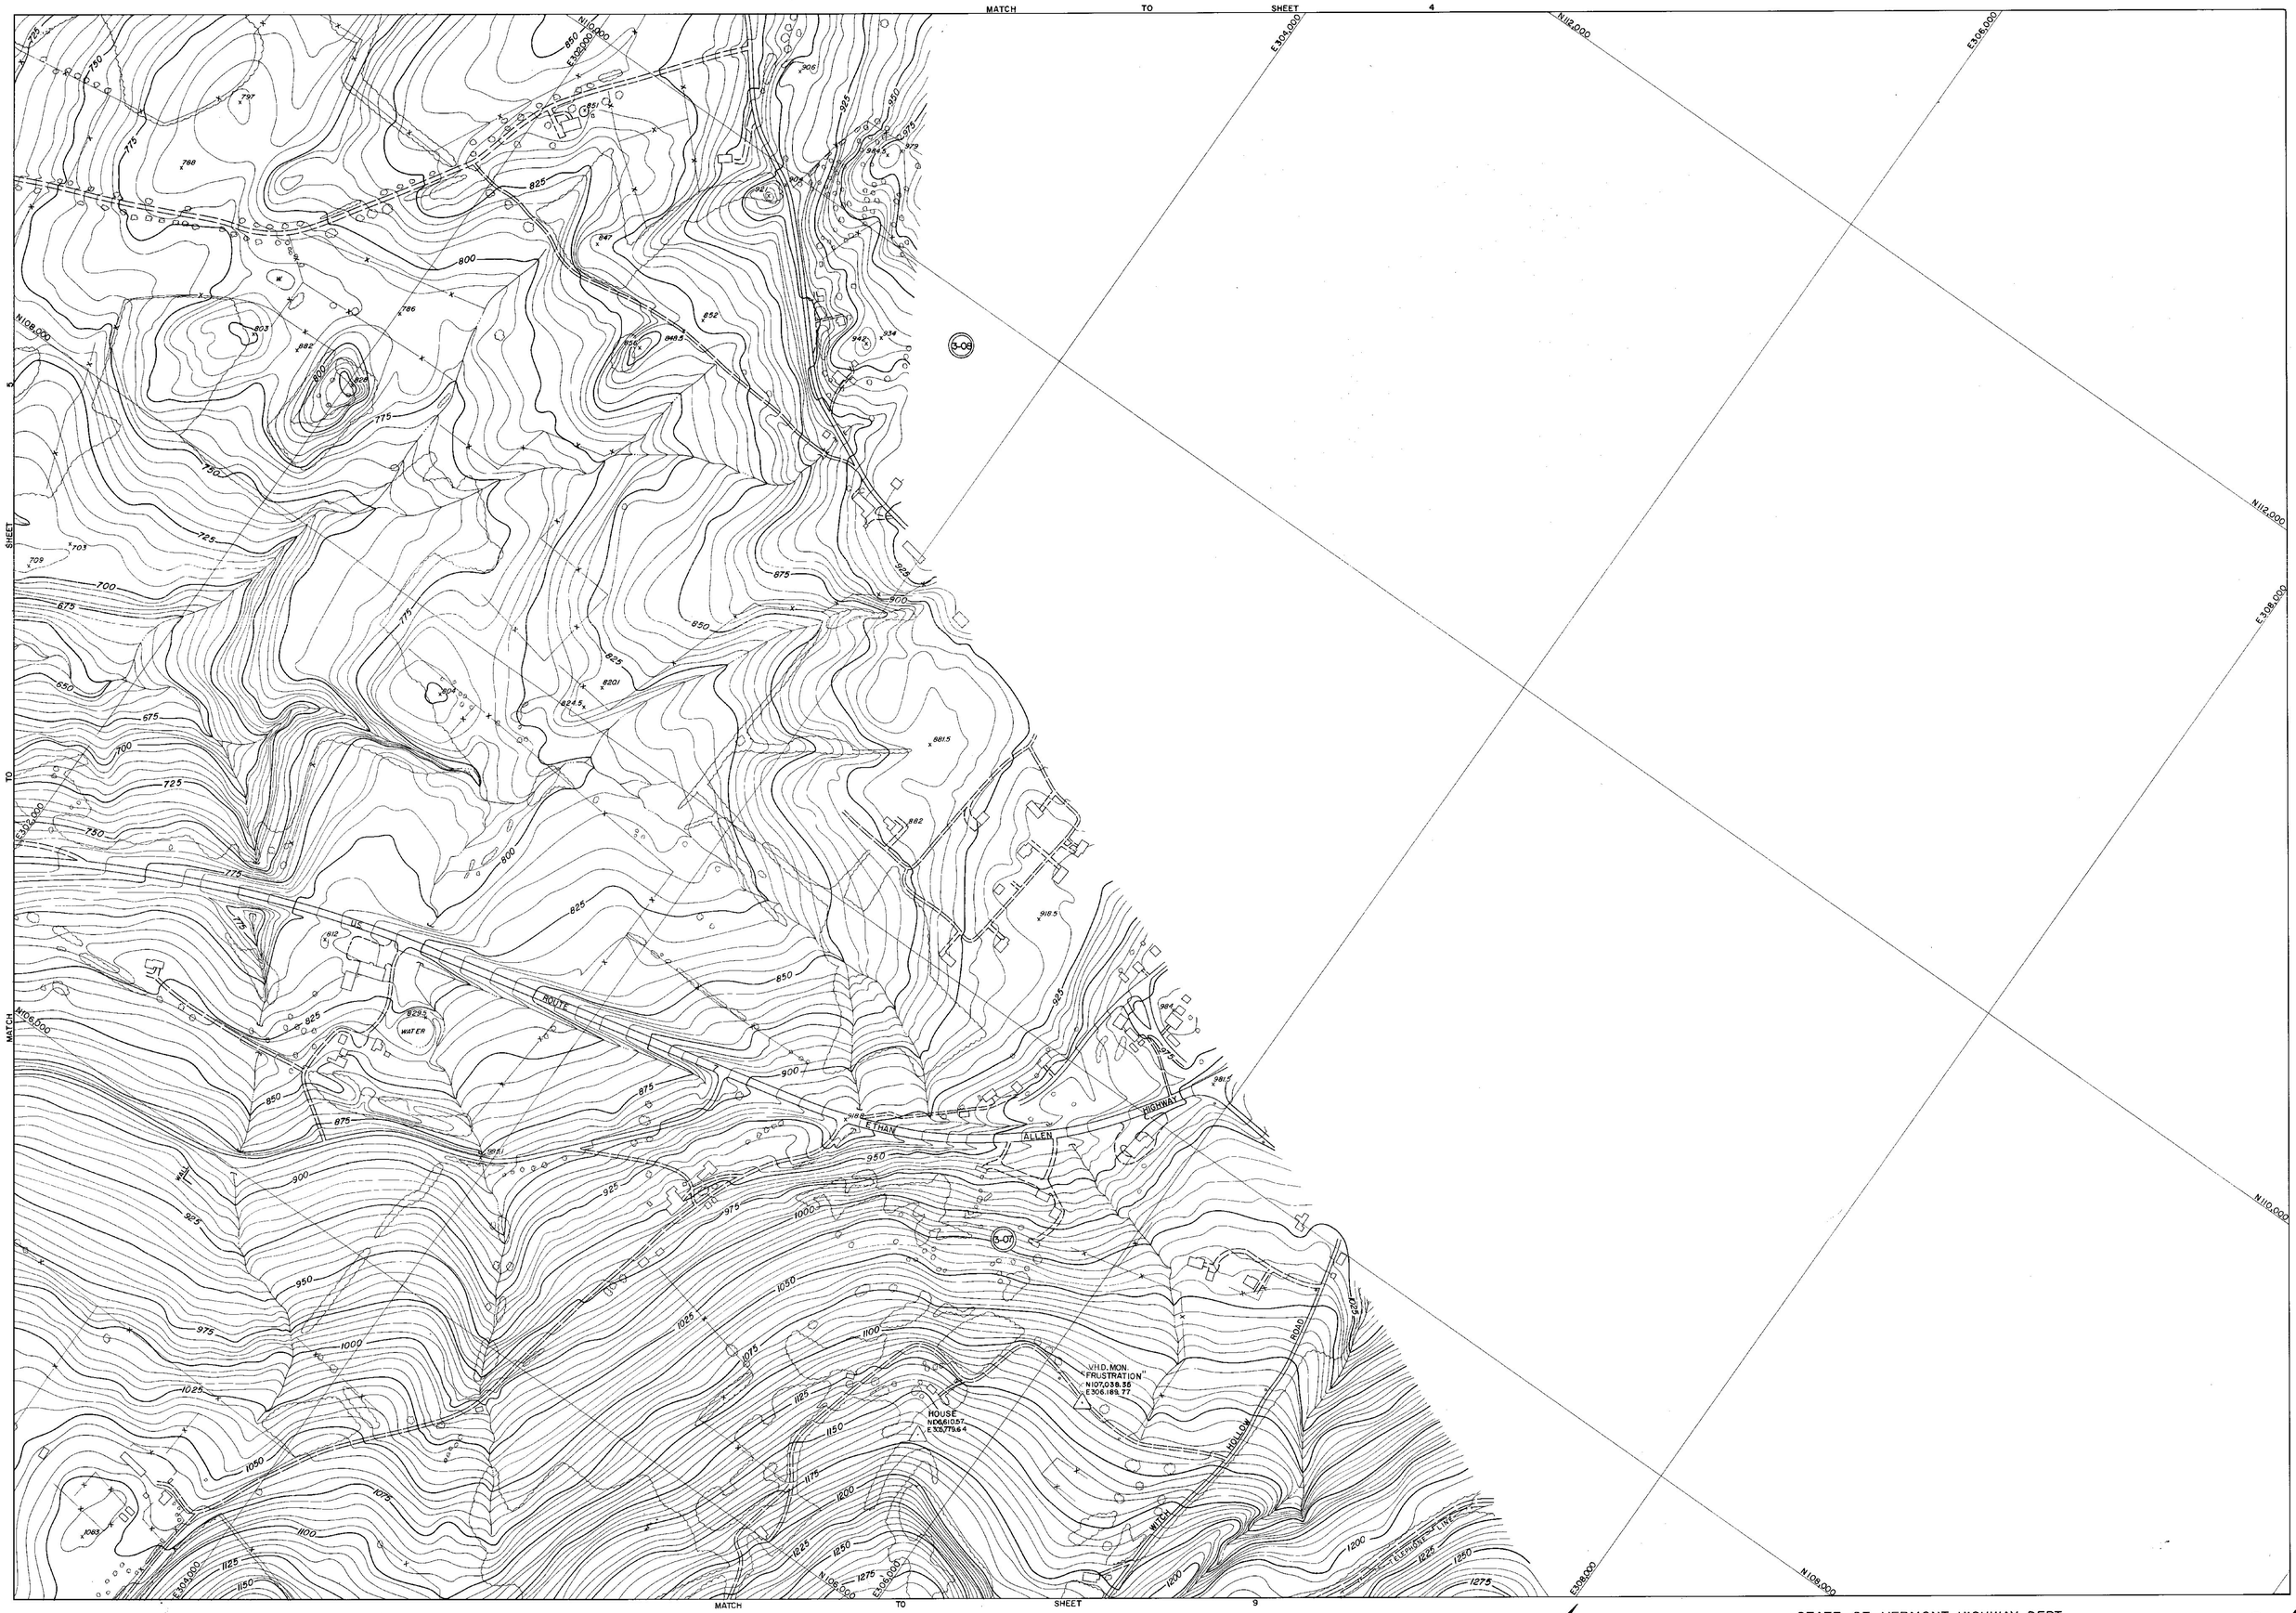

PREPARED BY
AMERICAN AIR SURVEYS, INC.
907 PENN AVENUE
PITTSBURGH, PA.
A-1978

DRAFTED BY JSG
CHECKED BY K.E. Rhd

SCALE 1"=200' CONTOUR INTERVAL 5'

VERMONT STATE PLANE COORDINATE SYSTEM
DATUM 1927
DATE OF PHOTOGRAPHY 4-29-67

STATE OF VERMONT HIGHWAY DEPT.

TOWN OF POWNAL,(VERMONT)
TOWN OF PETERSBURG,(NEW YORK)
TOWN OF WILLIAMSTOWN,(MASSACHUSETTS)

SHEET NO. 6 OF 20

269

N96,000
E292,000
E294,000
N98,000
E296,000
E298,000
N94,000
N96,000
E292,000
E294,000
N92,000
E296,000
N92,000
E294,000
E296,000
E298,000
N94,000
N96,000
E298,000
I-09
I-08
MATCH
TO
SHEET
10
SHEET
8
TO
MATCH
HOLLOW
N95,000
E300,000
E298,000
E300,000

400 300 200 100 0 200 400 600 800
SCALE 1"=200' CONTOUR INTERVAL 5'

VERMONT STATE PLANE COORDINATE SYSTEM
DATUM 1927
DATE OF PHOTOGRAPHY 4-29-67

PREPARED BY
AMERICAN AIR SURVEYS, INC.
907 PENN AVENUE
PITTSBURGH, PA.
A-1978

DRAFTED BY CAS
CHECKED BY RCS

STATE OF VERMONT HIGHWAY DEPT.

TOWN OF POWNAL,(VERMONT)
TOWN OF PETERSBURG,(NEW YORK)
TOWN OF WILLIAMSTOWN,(MASSACHUSETTS)

269

SHEET NO. 7 OF 20

MATCH TO SHEET 1 5

SHEET 7 TO MATCH

MATCH TO SHEET 9 TO

MATCH TO SHEET 11

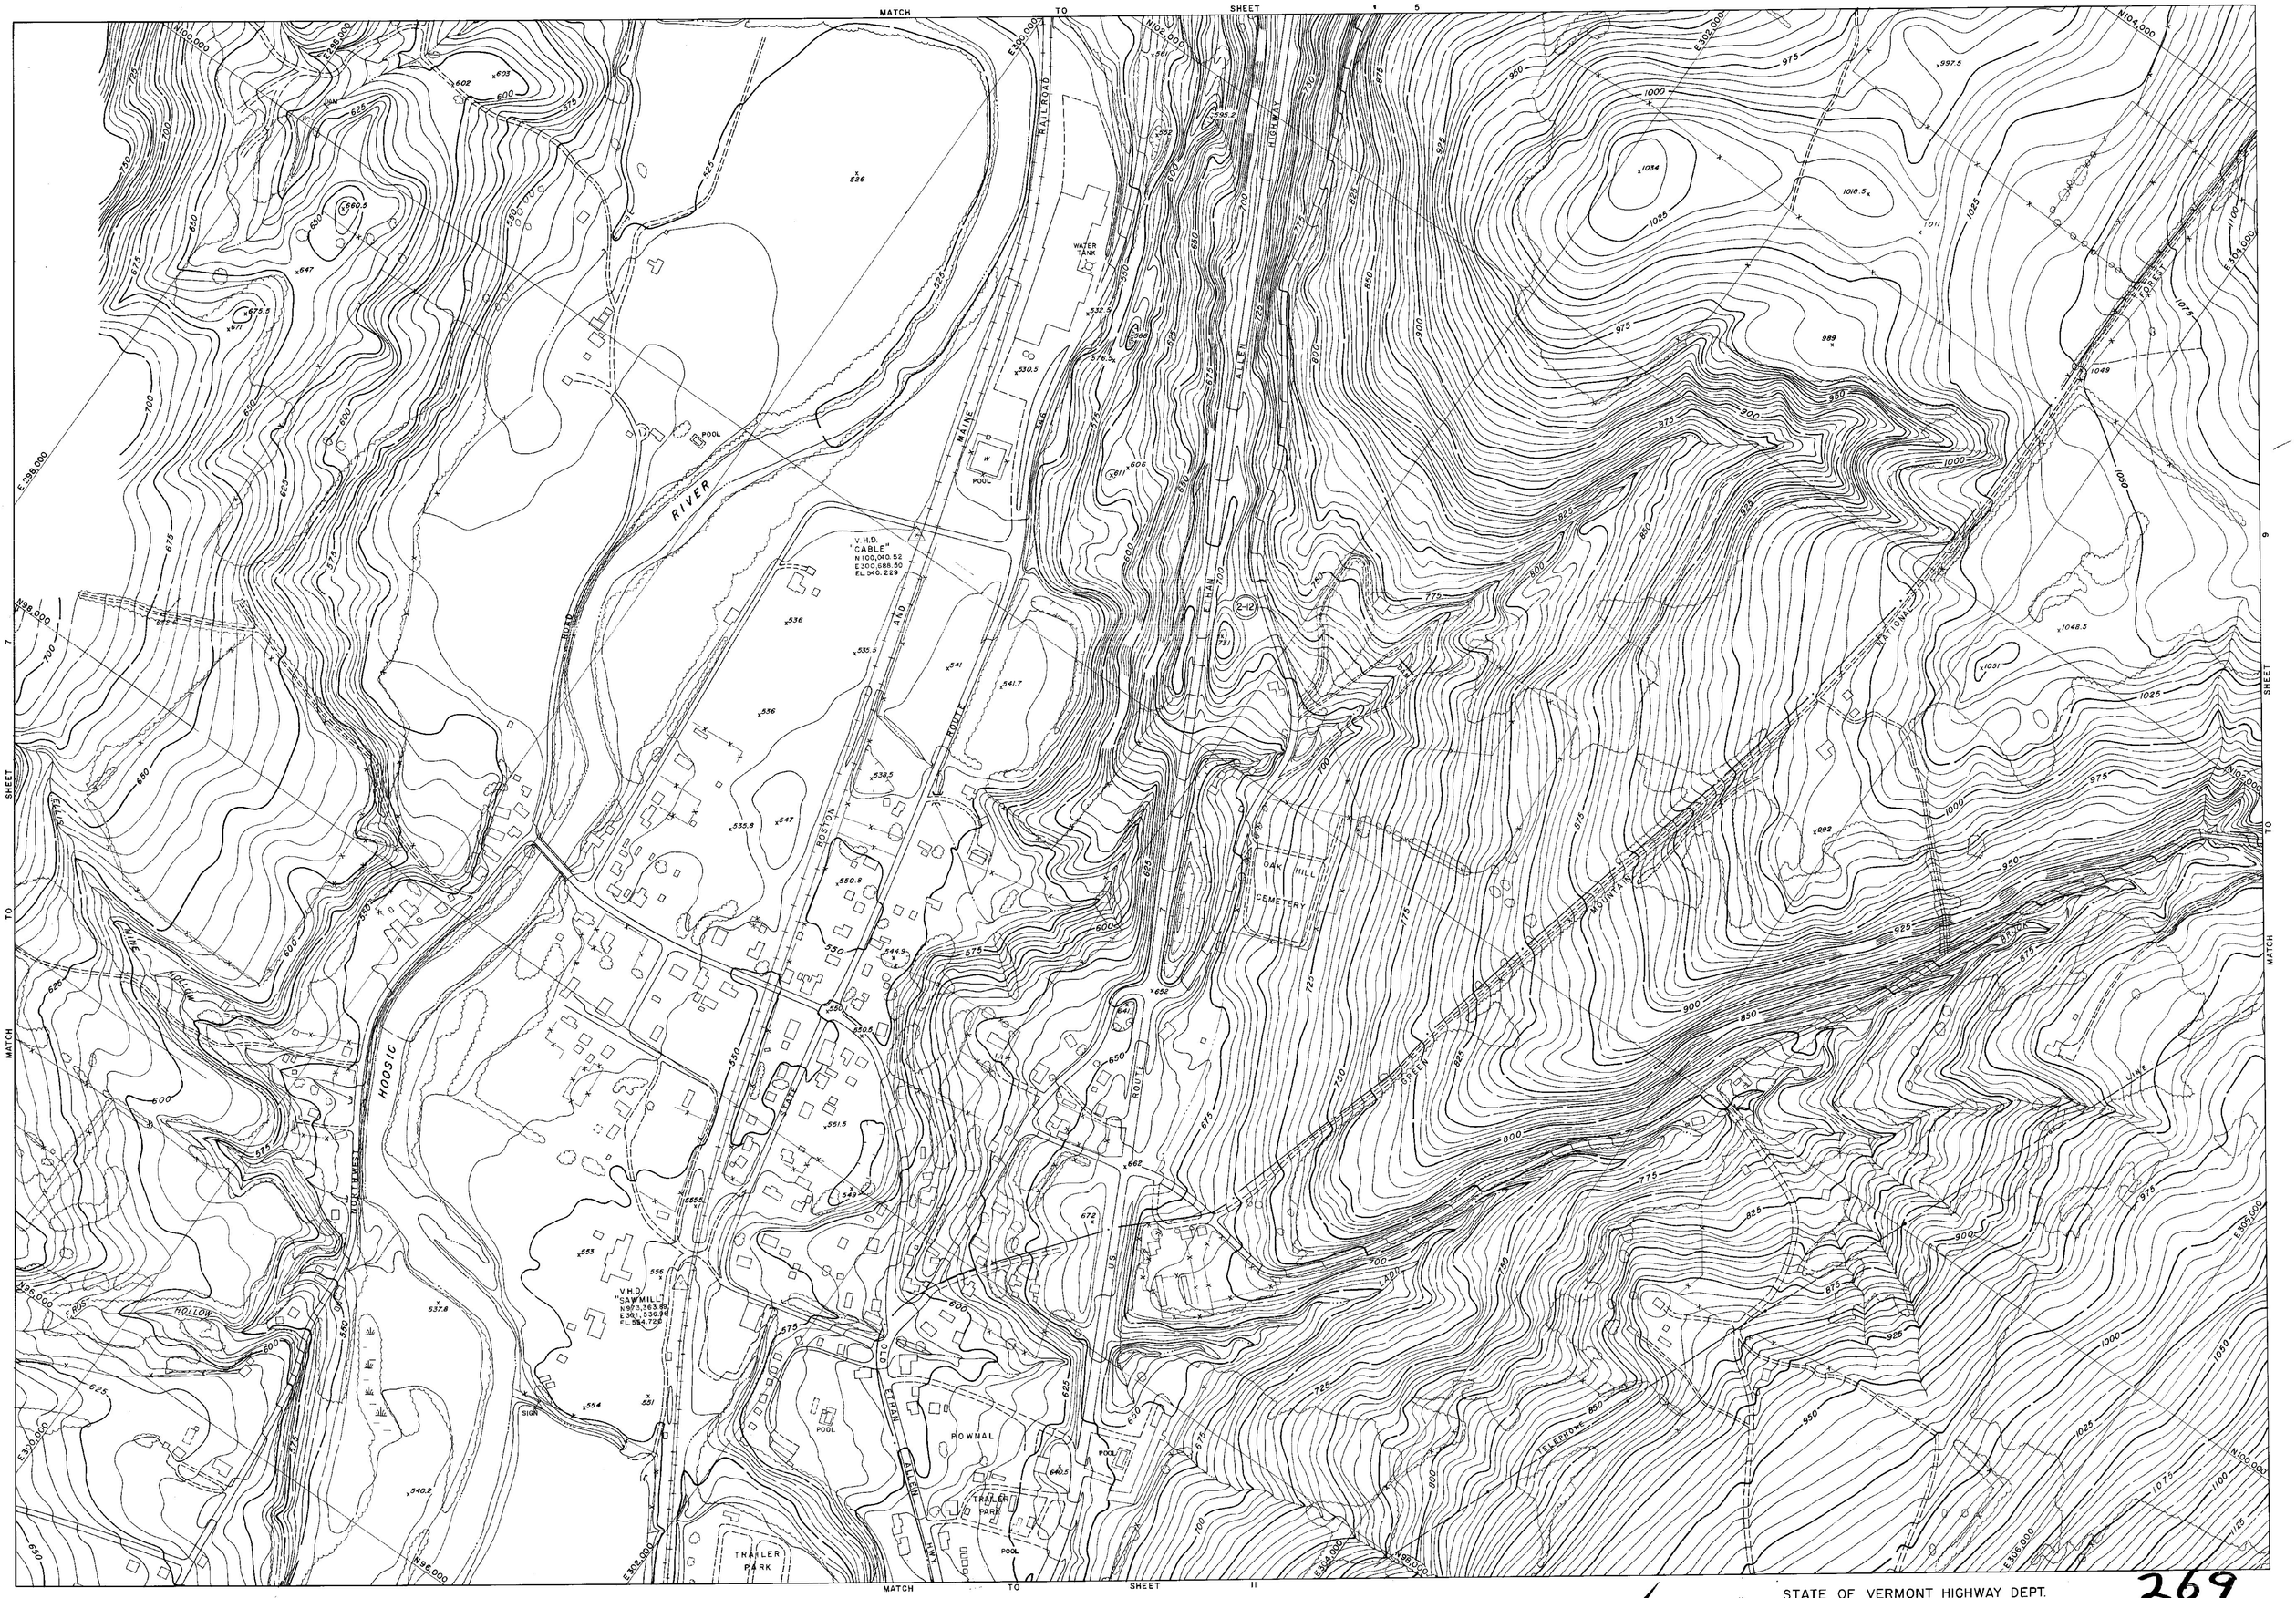

SCALE 1"=200'

CONTOUR INTERVAL 5'

VERMONT STATE PLANE COORDINATE SYSTEM
DATUM 1927
DATE OF PHOTOGRAPHY 4-29-57

PREPARED BY
AMERICAN AIR SURVEYS, INC.
907 PENN AVENUE
PITTSBURGH, PA.
A-1978

DRAFTED BY: Ald
CHECKED BY: Ald

STATE OF VERMONT HIGHWAY DEPT.

TOWN OF POWNAL,(VERMONT)
TOWN OF PETERSBURG,(NEW YORK)
TOWN OF WILLIAMSTOWN,(MASSACHUSETTS)

269

SHEET NO. 8 OF 20

MATCH TO SHEET 6

SHEET 8

TO SHEET 12

MATCH SHEET 10

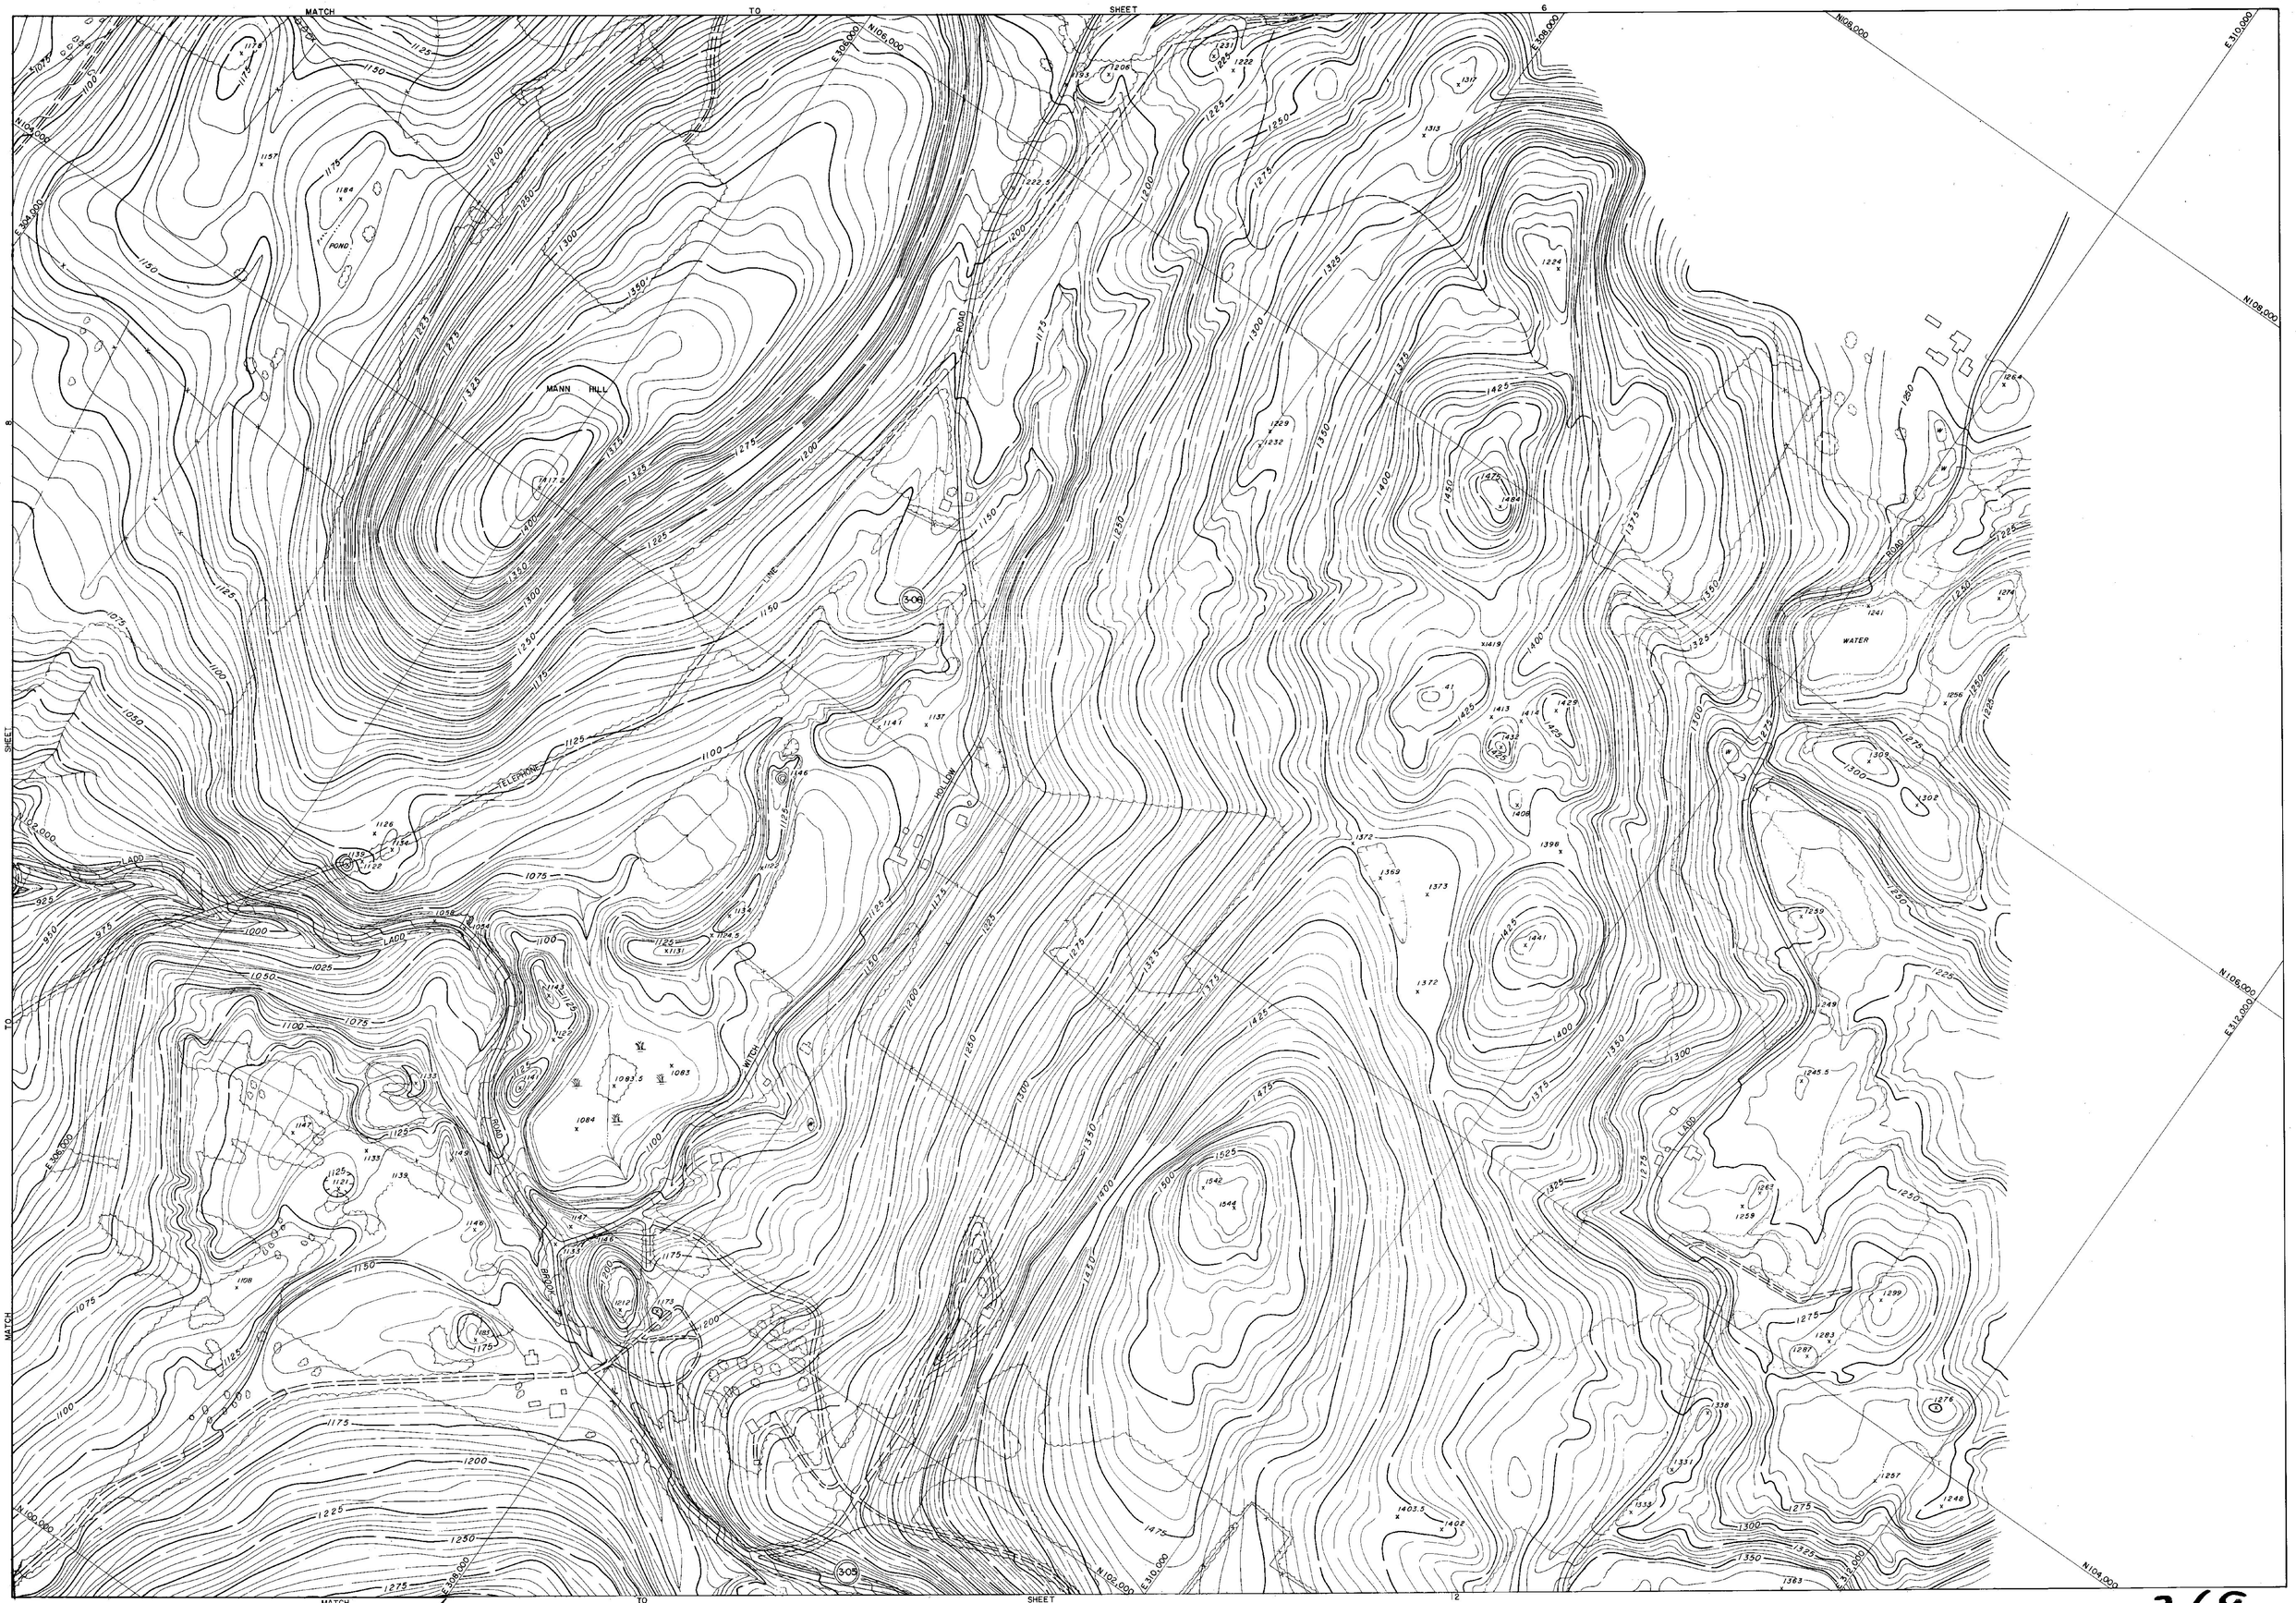

PREPARED BY
AMERICAN AIR SURVEYS, INC.
907 PENN AVENUE
PITTSBURGH, PA.
A-1978

DRAFTED BY: A.B.
CHECKED BY: M.D.

SCALE 1" = 200'
400 200 200 100 0 200 400 600 800
CONTOUR INTERVAL 5'

VERMONT STATE PLANE COORDINATE SYSTEM
DATUM 1927
DATE OF PHOTOGRAPHY 4-29-67

STATE OF VERMONT HIGHWAY DEPT.

TOWN OF POWNAL,(VERMONT)
TOWN OF PETERSBURG,(NEW YORK)
TOWN OF WILLIAMSTOWN,(MASSACHUSETTS)

269

SHEET NO. 9 OF 20

MATCH TO SHEET 7

MATCH TO SHEET 13

SHEET TO MATCH SHEET 11

N192,000

E238,000

E234,000

N190,000

N188,000

E296,000

E238,000

E302,000

N190,000

E306,000

E310,000

N192,000

STATE OF VERMONT

STATE OF MASSACHUSETTS

VERMONT MASSACHUSETTS

BENNINGTON COUNTY

BERKSHIRE COUNTY

POWNAL TOWNSHIP

WILLIAMSTOWN TOWNSHIP

NORTHWEST

NORTHWEST

PREPARED BY
AMERICAN AIR SURVEYS, INC.
907 PENN AVENUE
PITTSBURGH, PA.
A-1978

DRAFTED BY CAP
CHECKED BY RBB

400 300 200 100 0 200 400 600 800
SCALE 1"=200' CONTOUR INTERVAL 5'

VERMONT STATE PLANE COORDINATE SYSTEM
DATUM 1927
DATE OF PHOTOGRAPHY 4-29-67

STATE OF VERMONT HIGHWAY DEPT.

TOWN OF POWNAL,(VERMONT)
TOWN OF PETERSBURG,(NEW YORK)
TOWN OF WILLIAMSTOWN,(MASSACHUSETTS)

269

SHEET NO. 10 OF 20

MATCH TO SHEET 8

SHEET 10

SHEET 12

TO SHEET 14

MATCH

GREEN MOUNTAIN PARK

WATER

PARKING AREA

PARKING AREA

GREEN MOUNTAIN NATIONAL FOREST

RIVER

WATER

HOOSIC

BOSTON AND MAINE RAILROAD

MOUNTAIN ROAD

RAILROAD

FOREST HIGHWAY

TELEPHONE LINE

VBM "TRACK" N94,103.80 E 535,561.23 EL. 568.273

PREPARED BY
AMERICAN AIR SURVEYS, INC.
907 PENN AVENUE
PITTSBURGH, PA.
A-1978

DRAFTED BY:
CHECKED BY: RSC

SCALE 1" = 200'

CONTOUR INTERVAL 5'

VERMONT STATE PLANE COORDINATE SYSTEM
DATUM (NAD 27)
DATE OF PHOTOGRAPHY 4-29-67

STATE OF VERMONT HIGHWAY DEPT.

TOWN OF POWNAL,(VERMONT)
TOWN OF PETERSBURG,(NEW YORK)
TOWN OF WILLIAMSTOWN,(MASSACHUSETTS)

269

SHEET NO. 11 OF 20

MATCH TO SHEET 9

SHEET 11 TO MATCH

MATCH TO SHEET 15

MASON HILL

BROOK

ROAD

N104,000 E312,000 N102,000 E310,000 N100,000 E308,000 N98,000 E306,000 N96,000 E304,000 N94,000 E302,000 N92,000 E300,000

E314,000 E316,000

PREPARED BY
AMERICAN AIR SURVEYS, INC.
907 PENN AVENUE
PITTSBURGH, PA.
A-1978

DRAFTED BY: WJ M.R.
CHECKED BY: RSC

SCALE 1"= 200' CONTOUR INTERVAL 5'

VERMONT STATE PLANE COORDINATE SYSTEM
DATUM 1927
DATE OF PHOTOGRAPHY 4-29-67

STATE OF VERMONT HIGHWAY DEPT.

TOWN OF POWNAL,(VERMONT)
TOWN OF PETERSBURG,(NEW YORK)
TOWN OF WILLIAMSTOWN,(MASSACHUSETTS)

SHEET NO. 12 OF 20

268

MATCH TO SHEET 10

SHEET 14

MATCH TO SHEET 16

STATE OF VERMONT
STATE OF MASSACHUSETTS
BENNINGTON CO
BERKSHIRE CO

N86,000
E598,000
E598,000
N84,000
N82,000
E600,000
N82,000
E602,000
E602,000
N85,000
N85,000
E604,000
N85,000
E604,000
N85,000
N88,000
N90,000
E604,000
E606,000
N88,000
N86,000

HOPKINS MEMORIAL EXPERIMENTAL FOREST

NORTHWEST HILL 1226

I-06

I-05

WATER

GLEN

SCALE 1"=200' 400 300 200 100 0 200 400 600 800 CONTOUR INTERVAL 5

VERMONT STATE PLANE COORDINATE SYSTEM
DATUM 1927
DATE OF PHOTOGRAPHY 4-29-67

PREPARED BY
AMERICAN AIR SURVEYS, INC.
907 PENN AVENUE
PITTSBURGH, PA.
A-1979

DRAFTED BY: C.P.
CHECKED BY: W.B.C.

STATE OF VERMONT HIGHWAY DEPT.

TOWN OF POWNAL,(VERMONT)
TOWN OF PETERSBURG,(NEW YORK)
TOWN OF WILLIAMSTOWN,(MASSACHUSETTS)

269

SHEET NO. 13 OF 20

MATCH TO SHEET 11

TO SHEET 13

MATCH SHEET 15

TO SHEET 17

STATE OF VERMONT

STATE OF

VERMONT
MASSACHUSETTS

RIVER

ROUTE

U.S.

RAILROAD

HIGHWAY

BENNINGTON
BERKSHIRE

COUNTY
COUNTY

POWNAL
WILLIAMSTOWN

TOWNSHIP
TOWNSHIP

GREEN MOUNTAIN
NATIONAL FOREST

WATER

WATER

HOOSIC

BROAD

BOSTON

ETHAN ALLEN

MAINE

RM
AAS-A
EL. 594.95

VIVID
HURLBUT
79 RIGHT 26
E 308872.06

(2-09)

N 96,000
N 95,000
N 94,000
N 93,000
N 92,000
N 89,000
N 88,000

E 304,000
E 305,000
E 306,000
E 307,000
E 308,000
E 309,000
E 310,000
E 311,000
E 312,000
E 313,000
E 314,000
E 315,000

PREPARED BY
AMERICAN AIR SURVEYS, INC.
907 PENN AVENUE
PITTSBURGH, PA.
6-1970

DRAFTED BY: J.C.
CHECKED BY: J.C.

400 300 200 100 0 200 400 600 800
SCALE 1"=200' CONTOUR INTERVAL 5'

VERMONT STATE PLANE COORDINATE SYSTEM
DATUM 1927
DATE OF PHOTOGRAPHY 4-29-67

STATE OF VERMONT HIGHWAY DEPT.

TOWN OF POWNAL,(VERMONT)
TOWN OF PETERSBURG,(NEW YORK)
TOWN OF WILLIAMSTOWN,(MASSACHUSETTS)

SHEET NO. 14 OF 20

269

N118,000
E285,000
N120,000
E288,000
N122,000
E290,000
E292,000
N116,000
E286,000
N114,000
E288,000
N118,000
E290,000
N120,000
E292,000

VHD.
"CRANE"
N117,960.97
E283,613.58

VHD.
"NEW YORK"
N115,672.17
E285,718.31
EL. 490.048

(2-18)

(2-17)

HOOSIC

BOSTON STATE AND MAINE RAILROAD

ROUTE 346

MINE

RAILROAD

BOSTON & MAINE RAILROAD

RIVER

NEW YORK
VERMONT

RENSSELAER
BENNINGTON

COUNTY
COUNTY

STATE OF VERMONT
STATE OF NEW YORK

MATCH TO SHEET 2

PREPARED BY
AMERICAN AIR SURVEYS, INC.
907 PENN AVENUE
PITTSBURGH, PA.
A-1978

DRAFTED BY: JC
CHECKED BY: L.K. 6&0

SCALE 1" = 200'
CONTOUR INTERVAL 5'
VERMONT STATE PLANE COORDINATE SYSTEM
DATUM 1927
DATE OF PHOTOGRAPHY 4-29-57

STATE OF VERMONT HIGHWAY DEPT.

TOWN OF POWNAL,(VERMONT)
TOWN OF PETERSBURG,(NEW YORK)
TOWN OF WILLIAMSTOWN,(MASSACHUSETTS)

SHEET NO. 1 OF 20

269

MATCH TO SHEET 1

MATCH TO SHEET 3

STATE OF NEW YORK
STATE OF VERMONT

COUNTY
COUNTY

RENSSELAER
BENNINGTON

STATE

BOSTON AND MAINE ROUTE

MAINE

HOOSIC RIVER

BM (NY & VT)
EL. 500.727

USC & GS - BM MON.
EL. 504.631

CEMETERY

VHD
CEMETERY
N 112,814.27
E 292,516.96
EL. 533.371

2-16

WATER

N 118,000
E 288,000
N 116,000
E 292,000
E 296,000
N 114,000
N 110,000
E 290,000
N 118,000
E 287,000

PREPARED BY
AMERICAN AIR SURVEYS, INC.
907 PENN AVENUE
PITTSBURGH, PA.
A-1978

DRAFTED BY: OSB
CHECKED BY: L.A. Zeb

400 300 200 100 0 200 400 600 800
SCALE 1" = 200' CONTOUR INTERVAL 5'

VERMONT STATE PLANE COORDINATE SYSTEM
DATUM 1927
DATE OF PHOTOGRAPHY 4-29-67

STATE OF VERMONT HIGHWAY DEPT.

TOWN OF POWNAL, (VERMONT)
TOWN OF PETERSBURG, (NEW YORK)
TOWN OF WILLIAMSTOWN, (MASSACHUSETTS)

SHEET NO. 2 OF 20

269

MATCH TO SHEET 2

SHEET 4 TO MATCH

SHEET 5

V.H.D. "POND" N109,887.51 E293,709.85 EL. 514.420

V.H.D. "N. CUT" N107,009.89 E297,141.02

T.B.M. N. POWNAL EL. 521.258

(2-15)

(2-14)

WATER

RESERVOIR

HOOSIC

RIVER

RAILROAD

DAM

POND

HALIFAX

HOLLOW

N109,000

N111,000

N113,000

E294,000

E296,000

E298,000

E300,000

PREPARED BY
AMERICAN AIR SURVEYS, INC.
907 PENN AVENUE
PITTSBURGH, PA.
A-1978

DRAFTED BY: [illegible]

SCALE 1" = 200'

CONTOUR INTERVAL 5'

VERMONT STATE PLANE COORDINATE SYSTEM
DATUM 1927
DATE OF PHOTOGRAPHY 4-29-67

STATE OF VERMONT HIGHWAY DEPT.

TOWN OF POWNAL,(VERMONT)
TOWN OF PETERSBURG,(NEW YORK)
TOWN OF WILLIAMSTOWN,(MASSACHUSETTS)

SHEET NO. 3 OF 20

269

MATCH SHEET 3 TO

E298,000 N114,000 E300,000 N116,000 E302,000 E304,000 N116,000

E298,000 N112,000 N114,000 E304,000 E306,000

N110,000 E300,000 N110,850 E302,000 N112,000 E304,000 E306,000

MATCH SHEET 6 TO

ROAD

HILL

CARPENTER

400 300 200 100 0 200 400 600 800

SCALE 1"=200' CONTOUR INTERVAL 5

VERMONT STATE PLANE COORDINATE SYSTEM
DATUM 1927
DATE OF PHOTOGRAPHY 4-29-67

PREPARED BY
AMERICAN AIR SURVEYS, INC.
907 PENN AVENUE
PITTSBURGH, PA.
A-1970

DRAFTED BY
CHECKED BY

STATE OF VERMONT HIGHWAY DEPT.

TOWN OF POWNAL,(VERMONT)
TOWN OF PETERSBURG,(NEW YORK)
TOWN OF WILLIAMSTOWN,(MASSACHUSETTS)

SHEET NO. 4 OF 20

269

MATCH TO SHEET 3

MATCH TO SHEET 6

MATCH TO SHEET 8

AAS.-BM. NO. 6
EL. 527.172

S. CUT
N 106,517.68
E 297,272.04

U.S.G.S.
BM T.T. 13 S.
EL. 555.774

AAS.-BM. NO. 5
EL. 533.212

REST
N 102,827.26
E 300,434.64

RAILROAD

MAINE AND BOSTON

STATE ROUTE 346

U.S. ROUTE 7

ALLEN HIGHWAY

ETHAN ALLEN

E 294,000
E 296,000
E 298,000
E 300,000
E 302,000
E 304,000
E 306,000
E 308,000
E 310,000

N 104,000
N 106,000
N 102,000
N 100,000

SCALE 1" = 200'
CONTOUR INTERVAL 5'

VERMONT STATE PLANE COORDINATE SYSTEM
DATUM 1927
DATE OF PHOTOGRAPHY 4-29-67

PREPARED BY
AMERICAN AIR SURVEYS, INC.
907 PENN AVENUE
PITTSBURGH, PA.
A-1976

DRAFTED BY: JCJ
CHECKED BY: LG.R&O

STATE OF VERMONT HIGHWAY DEPT.

TOWN OF POWNAL, (VERMONT)
TOWN OF PETERSBURG, (NEW YORK)
TOWN OF WILLIAMSTOWN, (MASSACHUSETTS)

SHEET NO. 5 OF 20

269

MATCH TO SHEET 4

SHEET TO MATCH

MATCH TO SHEET 9

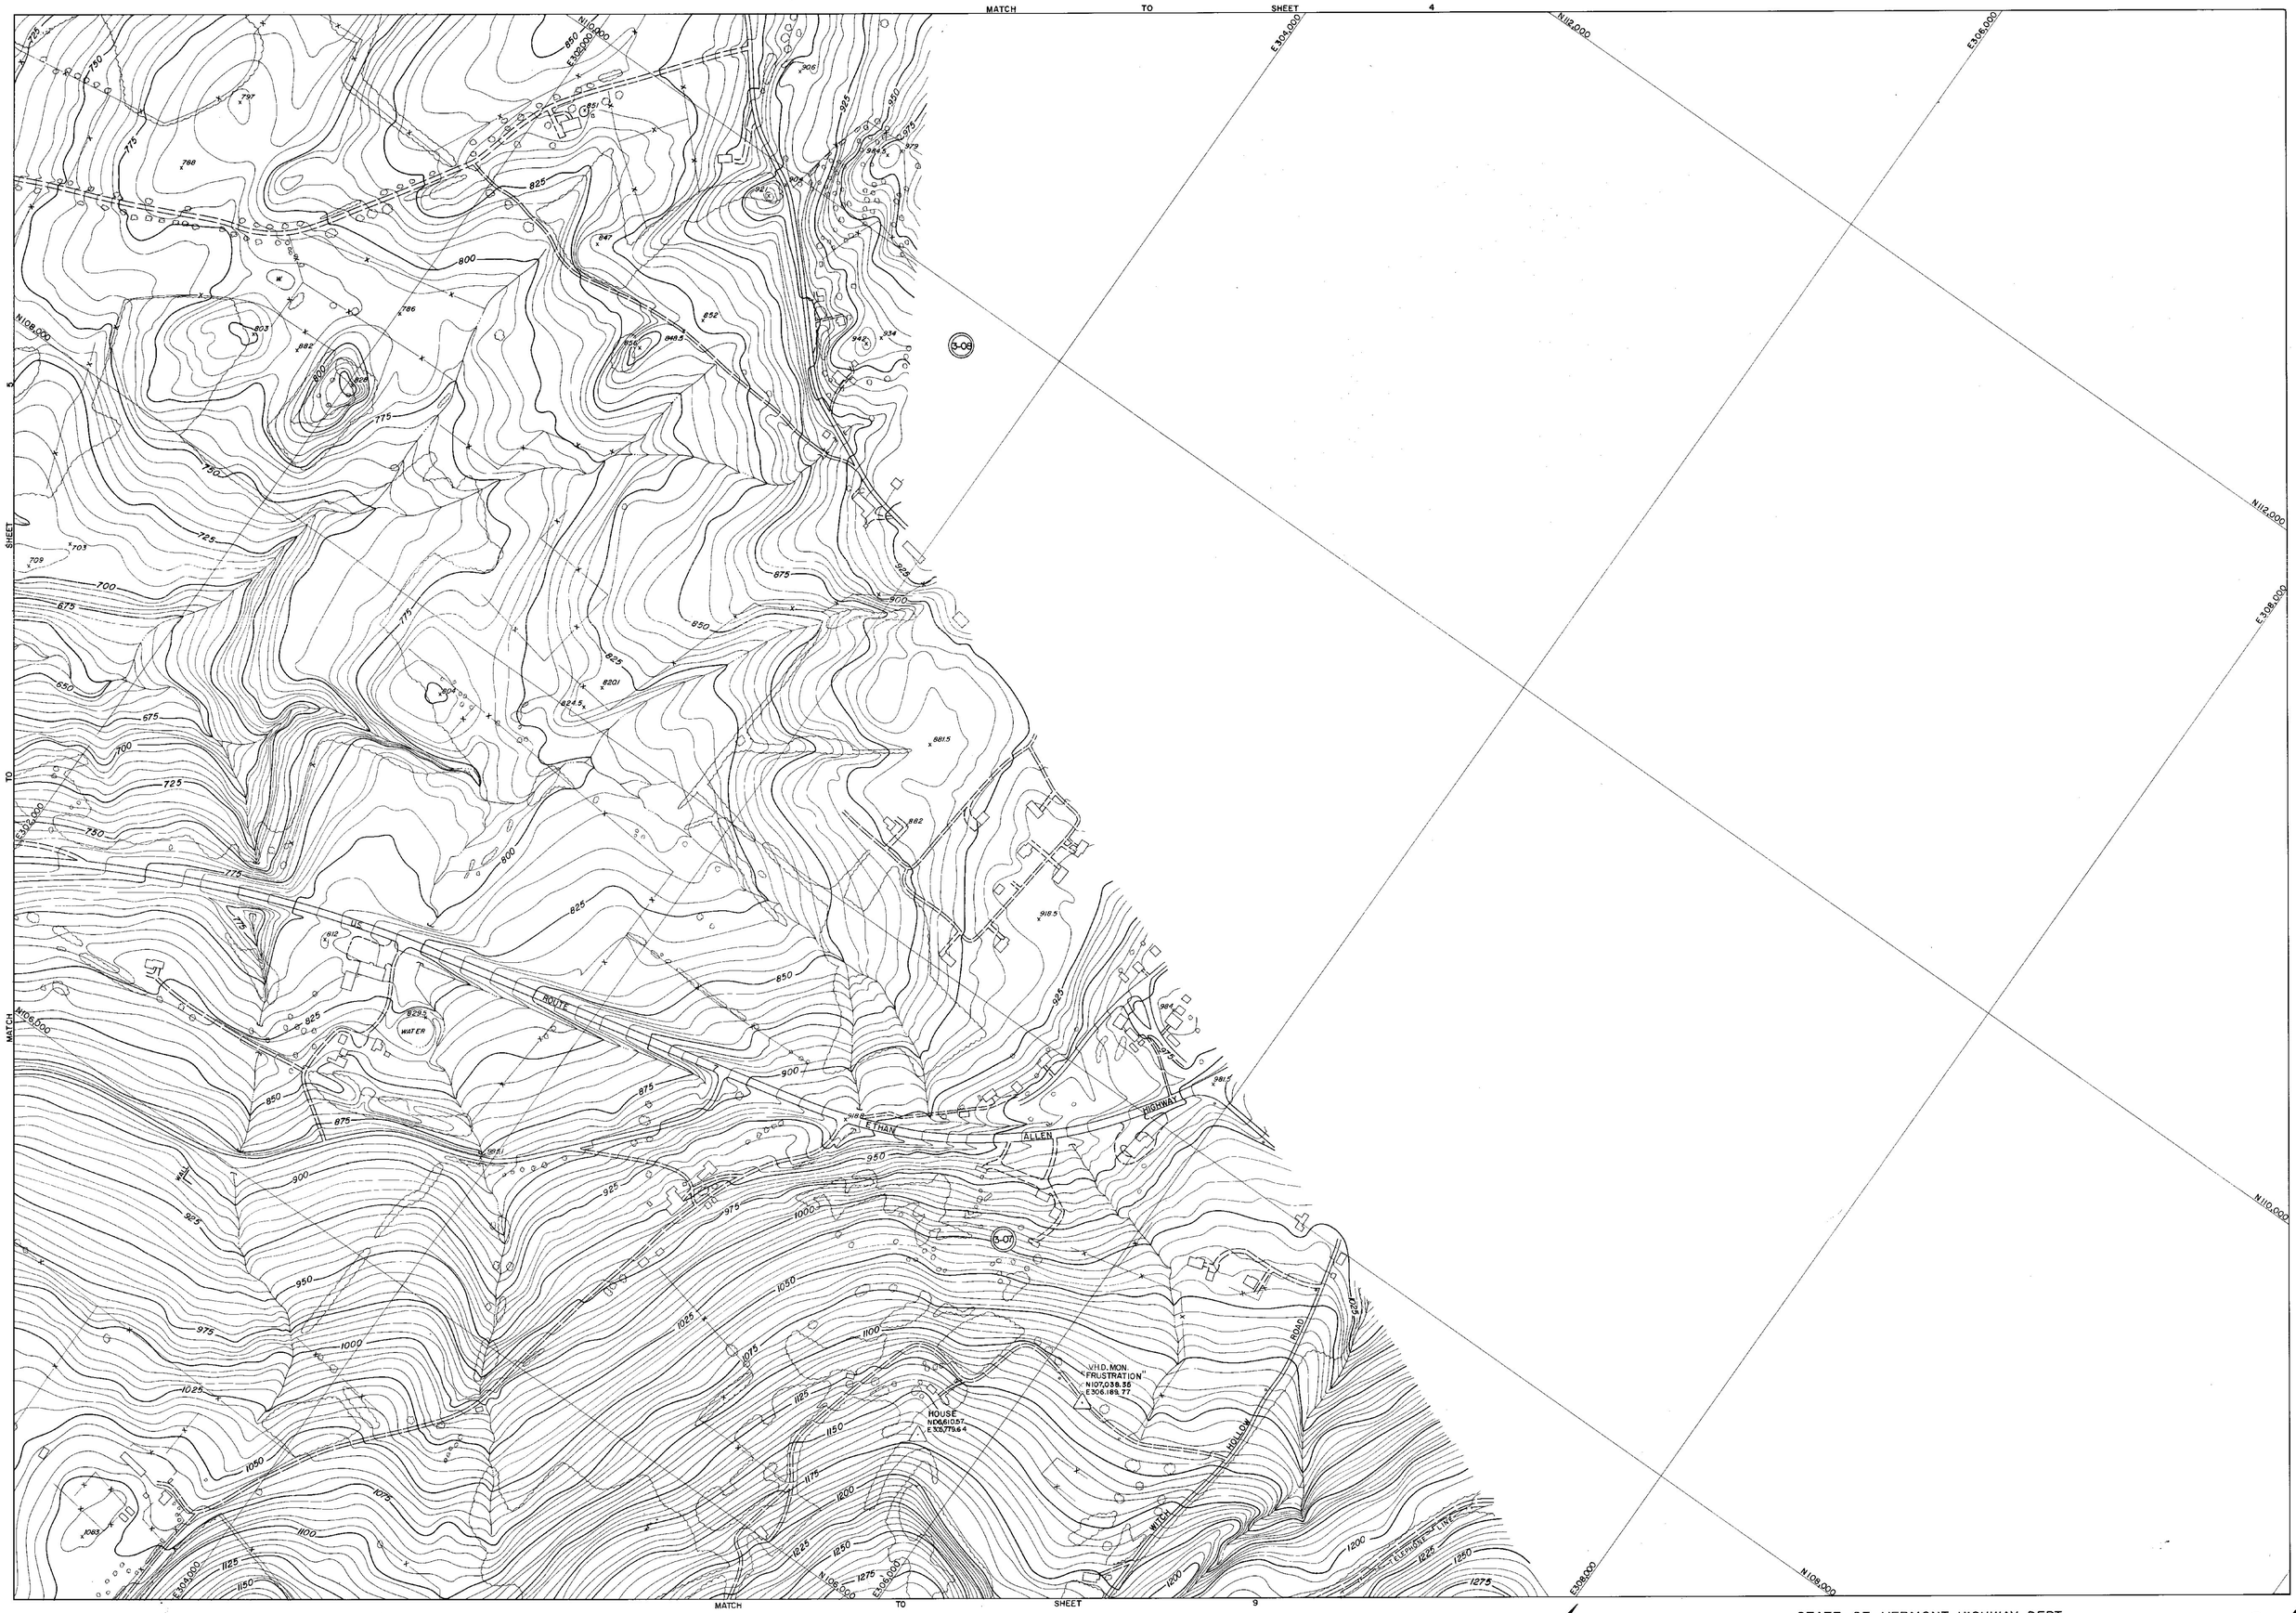

PREPARED BY
AMERICAN AIR SURVEYS, INC.
907 PENN AVENUE
PITTSBURGH, PA.
A-1978

DRAFTED BY JSG
CHECKED BY K.E. Rhd

SCALE 1"=200' CONTOUR INTERVAL 5'

VERMONT STATE PLANE COORDINATE SYSTEM
DATUM 1927
DATE OF PHOTOGRAPHY 4-29-67

STATE OF VERMONT HIGHWAY DEPT.

TOWN OF POWNAL,(VERMONT)
TOWN OF PETERSBURG,(NEW YORK)
TOWN OF WILLIAMSTOWN,(MASSACHUSETTS)

SHEET NO. 6 OF 20

269

N96,000
E292,000
E294,000
N98,000
E296,000
E298,000
N94,000
N96,000
E292,000
E294,000
N92,000
E296,000
N92,000
E294,000
E296,000
E298,000
N94,000
N96,000
E298,000
I-09
I-08
MATCH
TO
SHEET
10
SHEET
8
TO
MATCH
HOLLOW
N95,000
E300,000
E298,000
E300,000

400 300 200 100 0 200 400 600 800
SCALE 1"=200' CONTOUR INTERVAL 5'

VERMONT STATE PLANE COORDINATE SYSTEM
DATUM 1927
DATE OF PHOTOGRAPHY 4-29-67

PREPARED BY
AMERICAN AIR SURVEYS, INC.
907 PENN AVENUE
PITTSBURGH, PA.
A-1978

DRAFTED BY CAS
CHECKED BY RCS

STATE OF VERMONT HIGHWAY DEPT.

TOWN OF POWNAL,(VERMONT)
TOWN OF PETERSBURG,(NEW YORK)
TOWN OF WILLIAMSTOWN,(MASSACHUSETTS)

269

SHEET NO. 7 OF 20

MATCH TO SHEET 1 5

SHEET 7 TO MATCH

MATCH TO SHEET 9 TO

MATCH TO SHEET 11

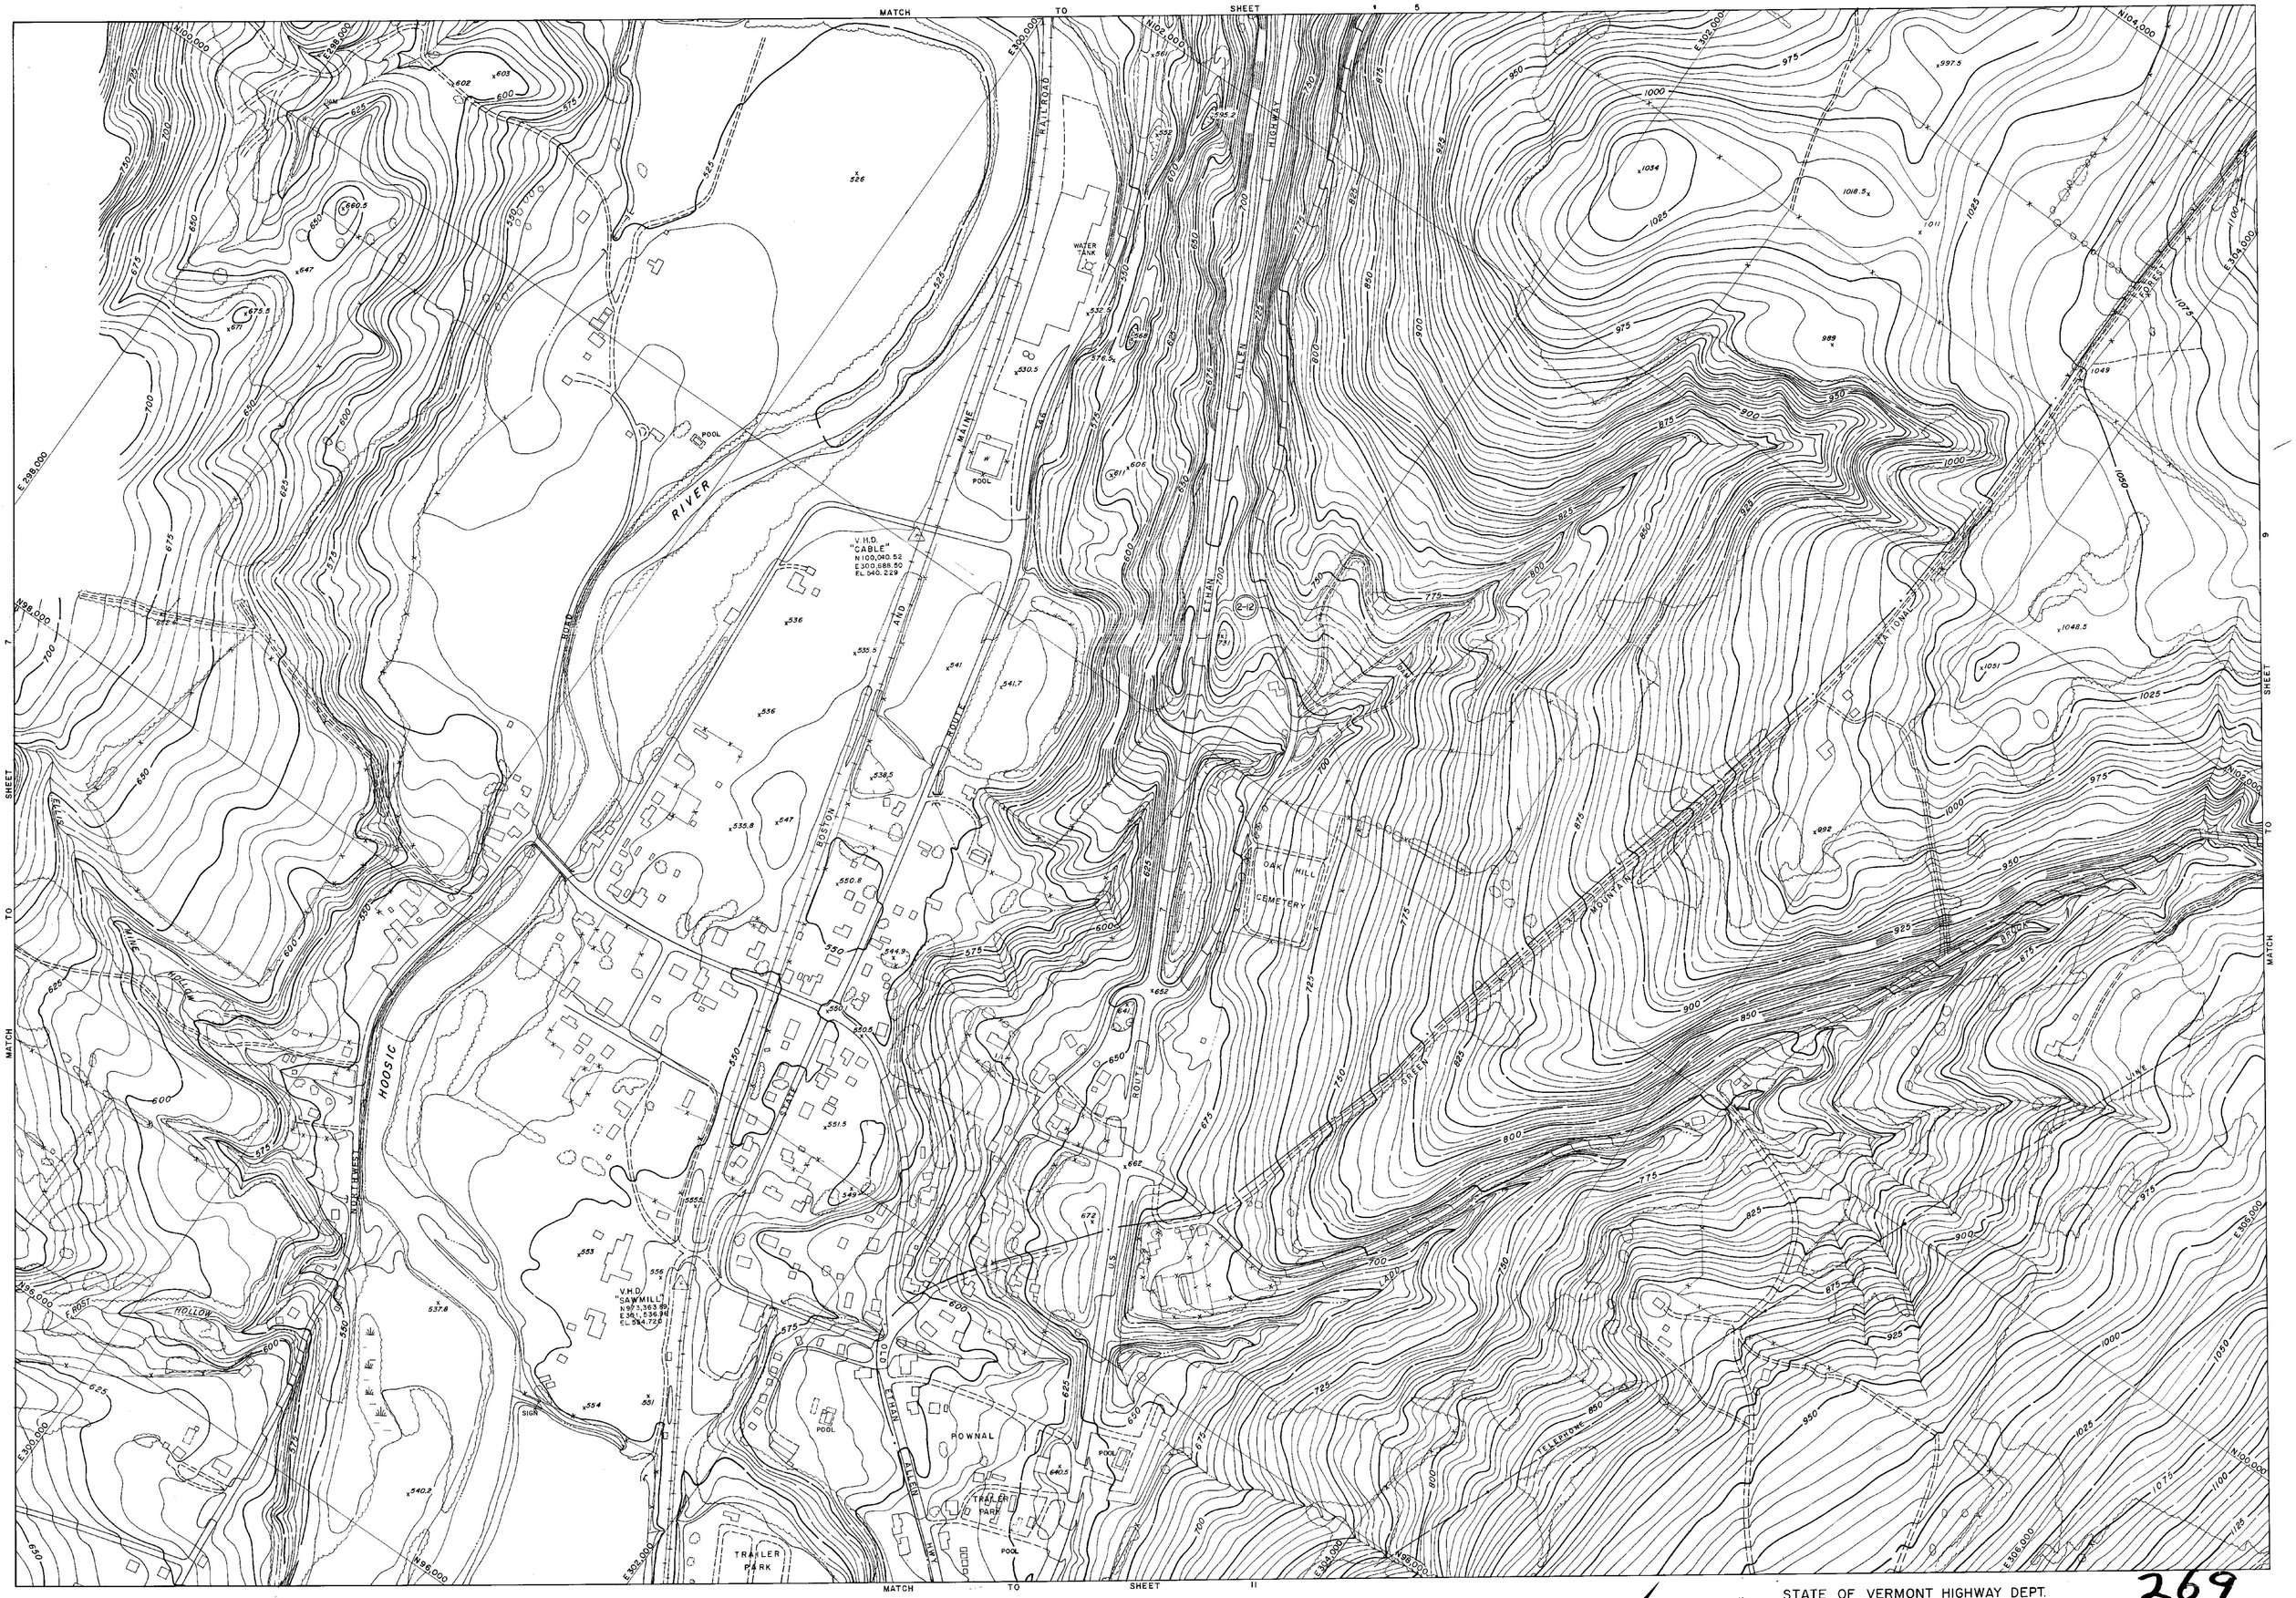

SCALE 1"=200'

CONTOUR INTERVAL 5'

VERMONT STATE PLANE COORDINATE SYSTEM
DATUM 1927
DATE OF PHOTOGRAPHY 4-29-57

PREPARED BY
AMERICAN AIR SURVEYS, INC.
907 PENN AVENUE
PITTSBURGH, PA.
A-1978

DRAFTED BY: Ald
CHECKED BY: Ald

STATE OF VERMONT HIGHWAY DEPT.

TOWN OF POWNAL,(VERMONT)
TOWN OF PETERSBURG,(NEW YORK)
TOWN OF WILLIAMSTOWN,(MASSACHUSETTS)

269

SHEET NO. 8 OF 20

MATCH TO SHEET 6

SHEET 8

TO SHEET 12

MATCH SHEET 10

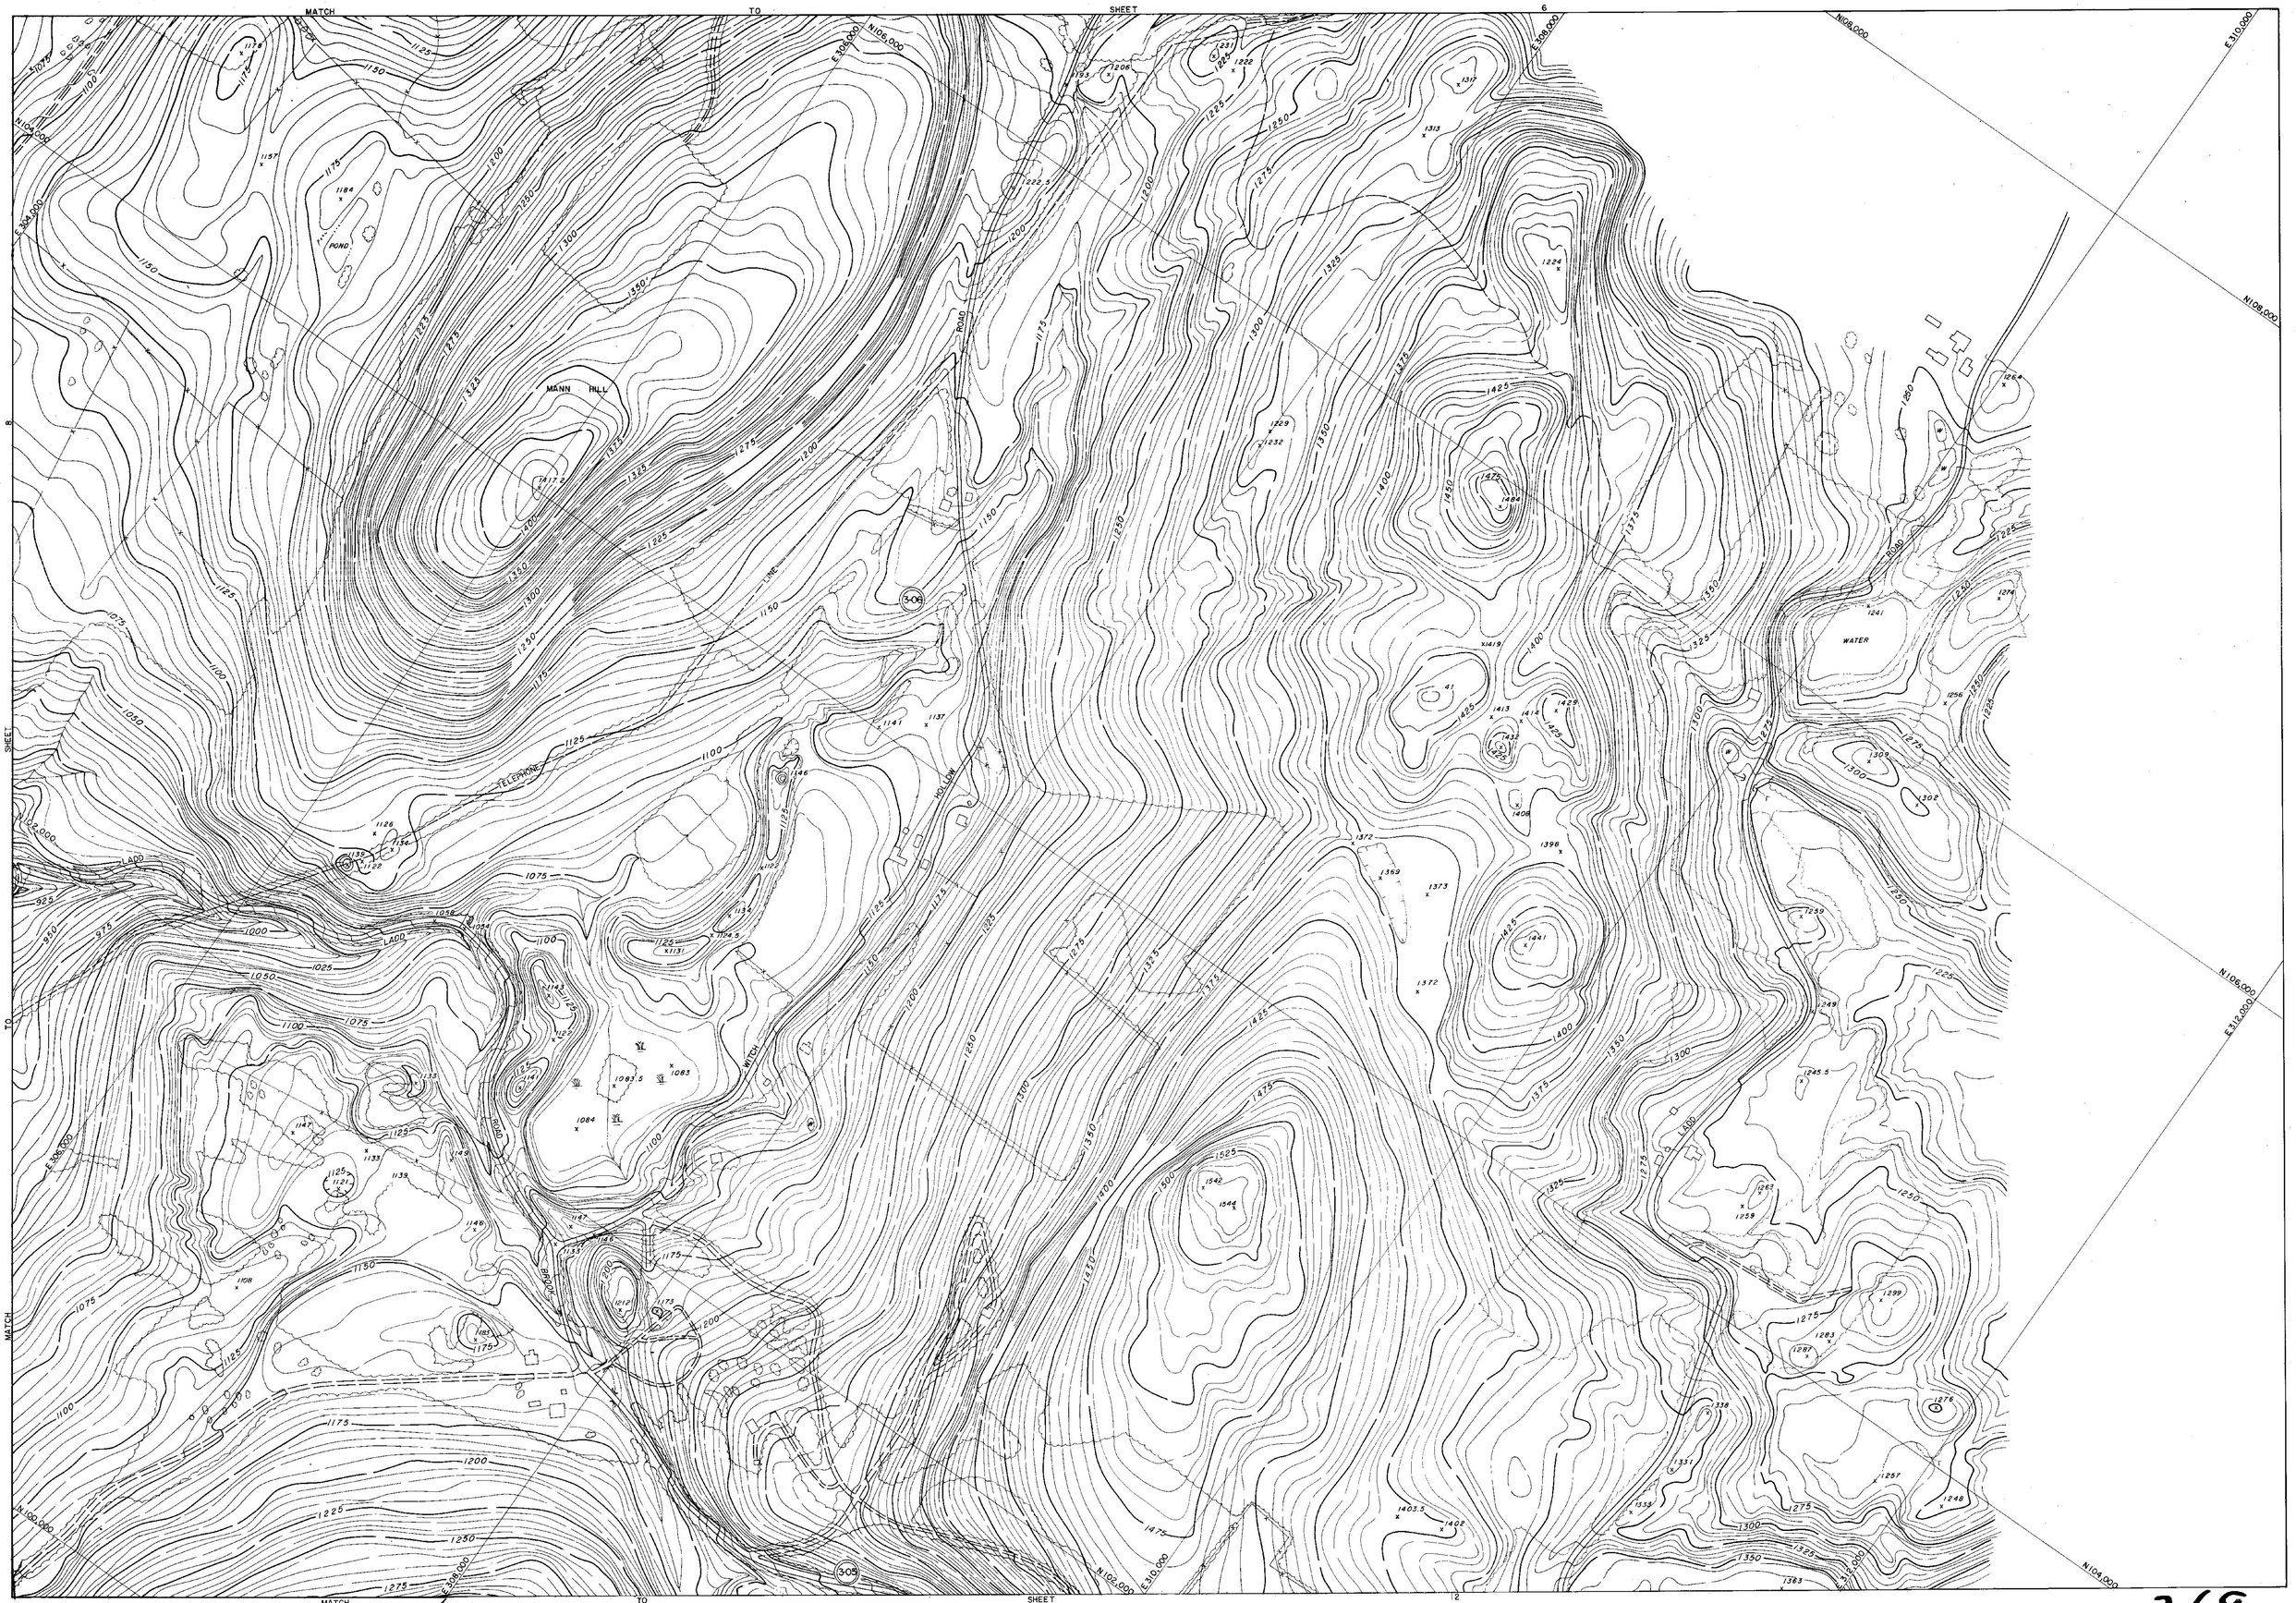

PREPARED BY
AMERICAN AIR SURVEYS, INC.
907 PENN AVENUE
PITTSBURGH, PA.
A-1978

DRAFTED BY: A.B.
CHECKED BY: M.D.

SCALE 1" = 200'
400 200 200 100 0 200 400 600 800
CONTOUR INTERVAL 5'

VERMONT STATE PLANE COORDINATE SYSTEM
DATUM 1927
DATE OF PHOTOGRAPHY 4-29-67

STATE OF VERMONT HIGHWAY DEPT.

TOWN OF POWNAL,(VERMONT)
TOWN OF PETERSBURG,(NEW YORK)
TOWN OF WILLIAMSTOWN,(MASSACHUSETTS)

269

SHEET NO. 9 OF 20

MATCH TO SHEET 7

MATCH TO SHEET 13

SHEET TO MATCH SHEET 11

N192,000

E238,000

E234,000

N190,000

N188,000

E296,000

E238,000

E302,000

N190,000

E306,000

E310,000

N192,000

STATE OF VERMONT

STATE OF MASSACHUSETTS

VERMONT MASSACHUSETTS

BENNINGTON COUNTY

BERKSHIRE COUNTY

POWNAL TOWNSHIP

WILLIAMSTOWN TOWNSHIP

NORTHWEST

NORTHWEST

PREPARED BY
AMERICAN AIR SURVEYS, INC.
907 PENN AVENUE
PITTSBURGH, PA.
A-1978

DRAFTED BY CAP
CHECKED BY RBB

400 300 200 100 0 200 400 600 800
SCALE 1"=200' CONTOUR INTERVAL 5'

VERMONT STATE PLANE COORDINATE SYSTEM
DATUM 1927
DATE OF PHOTOGRAPHY 4-29-67

STATE OF VERMONT HIGHWAY DEPT.

TOWN OF POWNAL,(VERMONT)
TOWN OF PETERSBURG,(NEW YORK)
TOWN OF WILLIAMSTOWN,(MASSACHUSETTS)

269

SHEET NO. 10 OF 20

MATCH TO SHEET 8

SHEET 10

SHEET 12

TO SHEET 14

MATCH

GREEN MOUNTAIN PARK

WATER

PARKING AREA

PARKING AREA

GREEN MOUNTAIN NATIONAL FOREST

RIVER

WATER

HOOSIC

BOSTON AND MAINE RAILROAD

MOUNTAIN ROAD

RAILROAD

FOREST HIGHWAY

TELEPHONE LINE

VBM "TRACK" N94,103.80 E 535,561.23 EL. 568.273

PREPARED BY
AMERICAN AIR SURVEYS, INC.
907 PENN AVENUE
PITTSBURGH, PA.
A-1978

DRAFTED BY:
CHECKED BY: RSC

SCALE 1" = 200'

CONTOUR INTERVAL 5'

VERMONT STATE PLANE COORDINATE SYSTEM
DATUM (NAD 27)
DATE OF PHOTOGRAPHY 4-29-67

STATE OF VERMONT HIGHWAY DEPT.

TOWN OF POWNAL,(VERMONT)
TOWN OF PETERSBURG,(NEW YORK)
TOWN OF WILLIAMSTOWN,(MASSACHUSETTS)

269

SHEET NO. 11 OF 20

MATCH TO SHEET 9

SHEET 11 TO MATCH

MATCH TO SHEET 15

MASON HILL

BROOK

ROAD

N104,000 E312,000 N102,000 E310,000 N100,000 E308,000 N98,000 E306,000 N96,000 E304,000 N94,000 E302,000 N92,000 E300,000

E314,000 E316,000

PREPARED BY
AMERICAN AIR SURVEYS, INC.
907 PENN AVENUE
PITTSBURGH, PA.
A-1978

DRAFTED BY: WJ M.R.
CHECKED BY: RSC

SCALE 1"= 200' CONTOUR INTERVAL 5'

VERMONT STATE PLANE COORDINATE SYSTEM
DATUM 1927
DATE OF PHOTOGRAPHY 4-29-67

STATE OF VERMONT HIGHWAY DEPT.

TOWN OF POWNAL,(VERMONT)
TOWN OF PETERSBURG,(NEW YORK)
TOWN OF WILLIAMSTOWN,(MASSACHUSETTS)

SHEET NO. 12 OF 20

268

MATCH TO SHEET 10

SHEET 14

MATCH TO SHEET 16

STATE OF VERMONT
STATE OF MASSACHUSETTS
BENNINGTON CO
BERKSHIRE CO

N86,000
E598,000
E598,000
N84,000
N82,000
E600,000
N82,000
E602,000
E602,000
N85,000
N85,000
E604,000
N85,000
E604,000
N85,000
N88,000
N90,000
E604,000
E606,000
N88,000
N86,000

HOPKINS MEMORIAL EXPERIMENTAL FOREST

NORTHWEST HILL 1226

I-06

I-05

WATER

GLEN

SCALE 1"=200' 400 300 200 100 0 200 400 600 800 CONTOUR INTERVAL 5

VERMONT STATE PLANE COORDINATE SYSTEM
DATUM 1927
DATE OF PHOTOGRAPHY 4-29-67

PREPARED BY
AMERICAN AIR SURVEYS, INC.
907 PENN AVENUE
PITTSBURGH, PA.
A-1979

DRAFTED BY: C.P.
CHECKED BY: W.B.C.

STATE OF VERMONT HIGHWAY DEPT.

TOWN OF POWNAL,(VERMONT)
TOWN OF PETERSBURG,(NEW YORK)
TOWN OF WILLIAMSTOWN,(MASSACHUSETTS)

269

SHEET NO. 13 OF 20

MATCH TO SHEET 11

TO SHEET 13

MATCH SHEET 15

TO SHEET 17

STATE OF VERMONT

STATE OF

VERMONT
MASSACHUSETTS

RIVER

ROUTE

U.S.

RAILROAD

HIGHWAY

BENNINGTON
BERKSHIRE

COUNTY
COUNTY

POWNAL
WILLIAMSTOWN

TOWNSHIP
TOWNSHIP

GREEN MOUNTAIN
NATIONAL FOREST

WATER

WATER

HOOSIC

BROAD

BOSTON

ETHAN ALLEN

MAINE

RM
AAS-A
EL. 594.95

VIVID
HURLBUT
79 RIGHT 26
E 308872.06

(2-09)

N 96,000
N 95,000
N 94,000
N 93,000
N 92,000
N 89,000
N 88,000

E 304,000
E 305,000
E 306,000
E 307,000
E 308,000
E 309,000
E 310,000
E 311,000
E 312,000
E 313,000
E 314,000
E 315,000

PREPARED BY
AMERICAN AIR SURVEYS, INC.
907 PENN AVENUE
PITTSBURGH, PA.
6-1970

DRAFTED BY: J.C.
CHECKED BY: J.C.

400 300 200 100 0 200 400 600 800
SCALE 1"=200' CONTOUR INTERVAL 5'

VERMONT STATE PLANE COORDINATE SYSTEM
DATUM 1927
DATE OF PHOTOGRAPHY 4-29-67

STATE OF VERMONT HIGHWAY DEPT.

TOWN OF POWNAL,(VERMONT)
TOWN OF PETERSBURG,(NEW YORK)
TOWN OF WILLIAMSTOWN,(MASSACHUSETTS)

SHEET NO. 14 OF 20

269

MATCH TO SHEET 12

14

SHEET

TO

MATCH

E.312,000

E.314,000

E.316,000

N.96,000

N.94,000

N.92,000

E.318,000

3-03

3-02

PREPARED BY
AMERICAN AIR SURVEYS, INC.
907 PENN AVENUE
PITTSBURGH, PA.
5-1978

DRAFTED BY C.B.
CHECKED BY [illegible]

SCALE 1"=200'

CONTOUR INTERVAL 5'

VERMONT STATE PLANE COORDINATE SYSTEM
DATUM 1927
DATE OF PHOTOGRAPHY 4-29-67

STATE OF VERMONT HIGHWAY DEPT.

TOWN OF POWNAL,(VERMONT)
TOWN OF PETERSBURG,(NEW YORK)
TOWN OF WILLIAMSTOWN,(MASSACHUSETTS)

SHEET NO. 15 OF 20

269

N118,000
E285,000
N120,000
E288,000
N122,000
E290,000
E292,000
N116,000
E286,000
N114,000
E288,000
N118,000
E290,000
N120,000
E292,000

VHD.
"CRANE"
N117,960.97
E283,613.58

VHD.
"NEW YORK"
N115,672.17
E285,718.31
EL. 490.048

(2-18)

(2-17)

HOOSIC

BOSTON STATE AND MAINE RAILROAD

ROUTE 346

MINE

RAILROAD

BOSTON & MAINE RAILROAD

RIVER

NEW YORK
VERMONT

RENSSELAER
BENNINGTON

COUNTY
COUNTY

STATE OF VERMONT
STATE OF NEW YORK

MATCH TO SHEET 2

PREPARED BY
AMERICAN AIR SURVEYS, INC.
907 PENN AVENUE
PITTSBURGH, PA.
A-1978

DRAFTED BY: JC
CHECKED BY: L.K. 6&0

SCALE 1" = 200'
CONTOUR INTERVAL 5'
VERMONT STATE PLANE COORDINATE SYSTEM
DATUM 1927
DATE OF PHOTOGRAPHY 4-29-57

STATE OF VERMONT HIGHWAY DEPT.

TOWN OF POWNAL,(VERMONT)
TOWN OF PETERSBURG,(NEW YORK)
TOWN OF WILLIAMSTOWN,(MASSACHUSETTS)

SHEET NO. 1 OF 20

269

MATCH TO SHEET 1

MATCH TO SHEET 3

STATE OF NEW YORK
STATE OF VERMONT

COUNTY
COUNTY

RENSSELAER
BENNINGTON

STATE

BOSTON AND MAINE ROUTE

MAINE

HOOSIC RIVER

BM (NY & VT)
EL. 500.727

USC & GS - BM MON.
EL. 504.631

CEMETERY

VHD
CEMETERY
N 112,814.27
E 292,516.96
EL. 533.371

2-16

WATER

N 118,000
E 288,000
N 116,000
E 292,000
E 296,000
N 114,000
N 110,000
E 290,000
N 118,000
E 287,000

PREPARED BY
AMERICAN AIR SURVEYS, INC.
907 PENN AVENUE
PITTSBURGH, PA.
A-1978

DRAFTED BY: OSB
CHECKED BY: L.A. Zeb

400 300 200 100 0 200 400 600 800
SCALE 1" = 200' CONTOUR INTERVAL 5'

VERMONT STATE PLANE COORDINATE SYSTEM
DATUM 1927
DATE OF PHOTOGRAPHY 4-29-67

STATE OF VERMONT HIGHWAY DEPT.

TOWN OF POWNAL, (VERMONT)
TOWN OF PETERSBURG, (NEW YORK)
TOWN OF WILLIAMSTOWN, (MASSACHUSETTS)

SHEET NO. 2 OF 20

269

MATCH TO SHEET 2

SHEET 4 TO MATCH

SHEET 5

V.H.D. "POND" N109,887.51 E293,709.85 EL. 514.420

V.H.D. "N. CUT" N107,009.89 E297,141.02

T.B.M. N. POWNAL EL. 521.258

(2-15)

(2-14)

WATER

RESERVOIR

HOOSIC

RIVER

RAILROAD

DAM

POND

HALIFAX

HOLLOW

N109,000

N111,000

N113,000

E294,000

E296,000

E298,000

E300,000

PREPARED BY
AMERICAN AIR SURVEYS, INC.
907 PENN AVENUE
PITTSBURGH, PA.
A-1978

DRAFTED BY: [illegible]

SCALE 1" = 200'

CONTOUR INTERVAL 5'

VERMONT STATE PLANE COORDINATE SYSTEM
DATUM 1927
DATE OF PHOTOGRAPHY 4-29-67

STATE OF VERMONT HIGHWAY DEPT.

TOWN OF POWNAL,(VERMONT)
TOWN OF PETERSBURG,(NEW YORK)
TOWN OF WILLIAMSTOWN,(MASSACHUSETTS)

SHEET NO. 3 OF 20

269

MATCH SHEET 3 TO

E298,000 N114,000 E300,000 N116,000 E302,000 E304,000 N116,000

E298,000 N112,000 N114,000 E304,000 E306,000

N110,000 E300,000 N110,850 E302,000 N112,000 E304,000 E306,000

MATCH SHEET 6 TO

ROAD

HILL

CARPENTER

400 300 200 100 0 200 400 600 800

SCALE 1"=200' CONTOUR INTERVAL 5

VERMONT STATE PLANE COORDINATE SYSTEM
DATUM 1927
DATE OF PHOTOGRAPHY 4-29-67

PREPARED BY
AMERICAN AIR SURVEYS, INC.
907 PENN AVENUE
PITTSBURGH, PA.
A-1970

DRAFTED BY
CHECKED BY

STATE OF VERMONT HIGHWAY DEPT.

TOWN OF POWNAL,(VERMONT)
TOWN OF PETERSBURG,(NEW YORK)
TOWN OF WILLIAMSTOWN,(MASSACHUSETTS)

SHEET NO. 4 OF 20

269

MATCH TO SHEET 3

MATCH TO SHEET 6

MATCH TO SHEET 8

AAS.-BM. NO. 6
EL. 527.172

S. CUT
N 106,517.68
E 297,272.04

U.S.G.S.
BM T.T. 13 S.
EL. 555.774

AAS.-BM. NO. 5
EL. 533.212

REST
N 102,827.26
E 300,434.64

RAILROAD

MAINE AND BOSTON

STATE ROUTE 346

U.S. ROUTE 7

ALLEN HIGHWAY

ETHAN ALLEN

E 294,000
E 296,000
E 298,000
E 300,000
E 302,000
E 304,000
E 306,000
E 308,000
E 310,000

N 104,000
N 106,000
N 102,000
N 100,000

SCALE 1" = 200'
CONTOUR INTERVAL 5'

VERMONT STATE PLANE COORDINATE SYSTEM
DATUM 1927
DATE OF PHOTOGRAPHY 4-29-67

PREPARED BY
AMERICAN AIR SURVEYS, INC.
907 PENN AVENUE
PITTSBURGH, PA.
A-1976

DRAFTED BY: JCJ
CHECKED BY: LG.R&O

STATE OF VERMONT HIGHWAY DEPT.

TOWN OF POWNAL, (VERMONT)
TOWN OF PETERSBURG, (NEW YORK)
TOWN OF WILLIAMSTOWN, (MASSACHUSETTS)

SHEET NO. 5 OF 20

269

MATCH TO SHEET 4

SHEET TO MATCH

MATCH TO SHEET 9

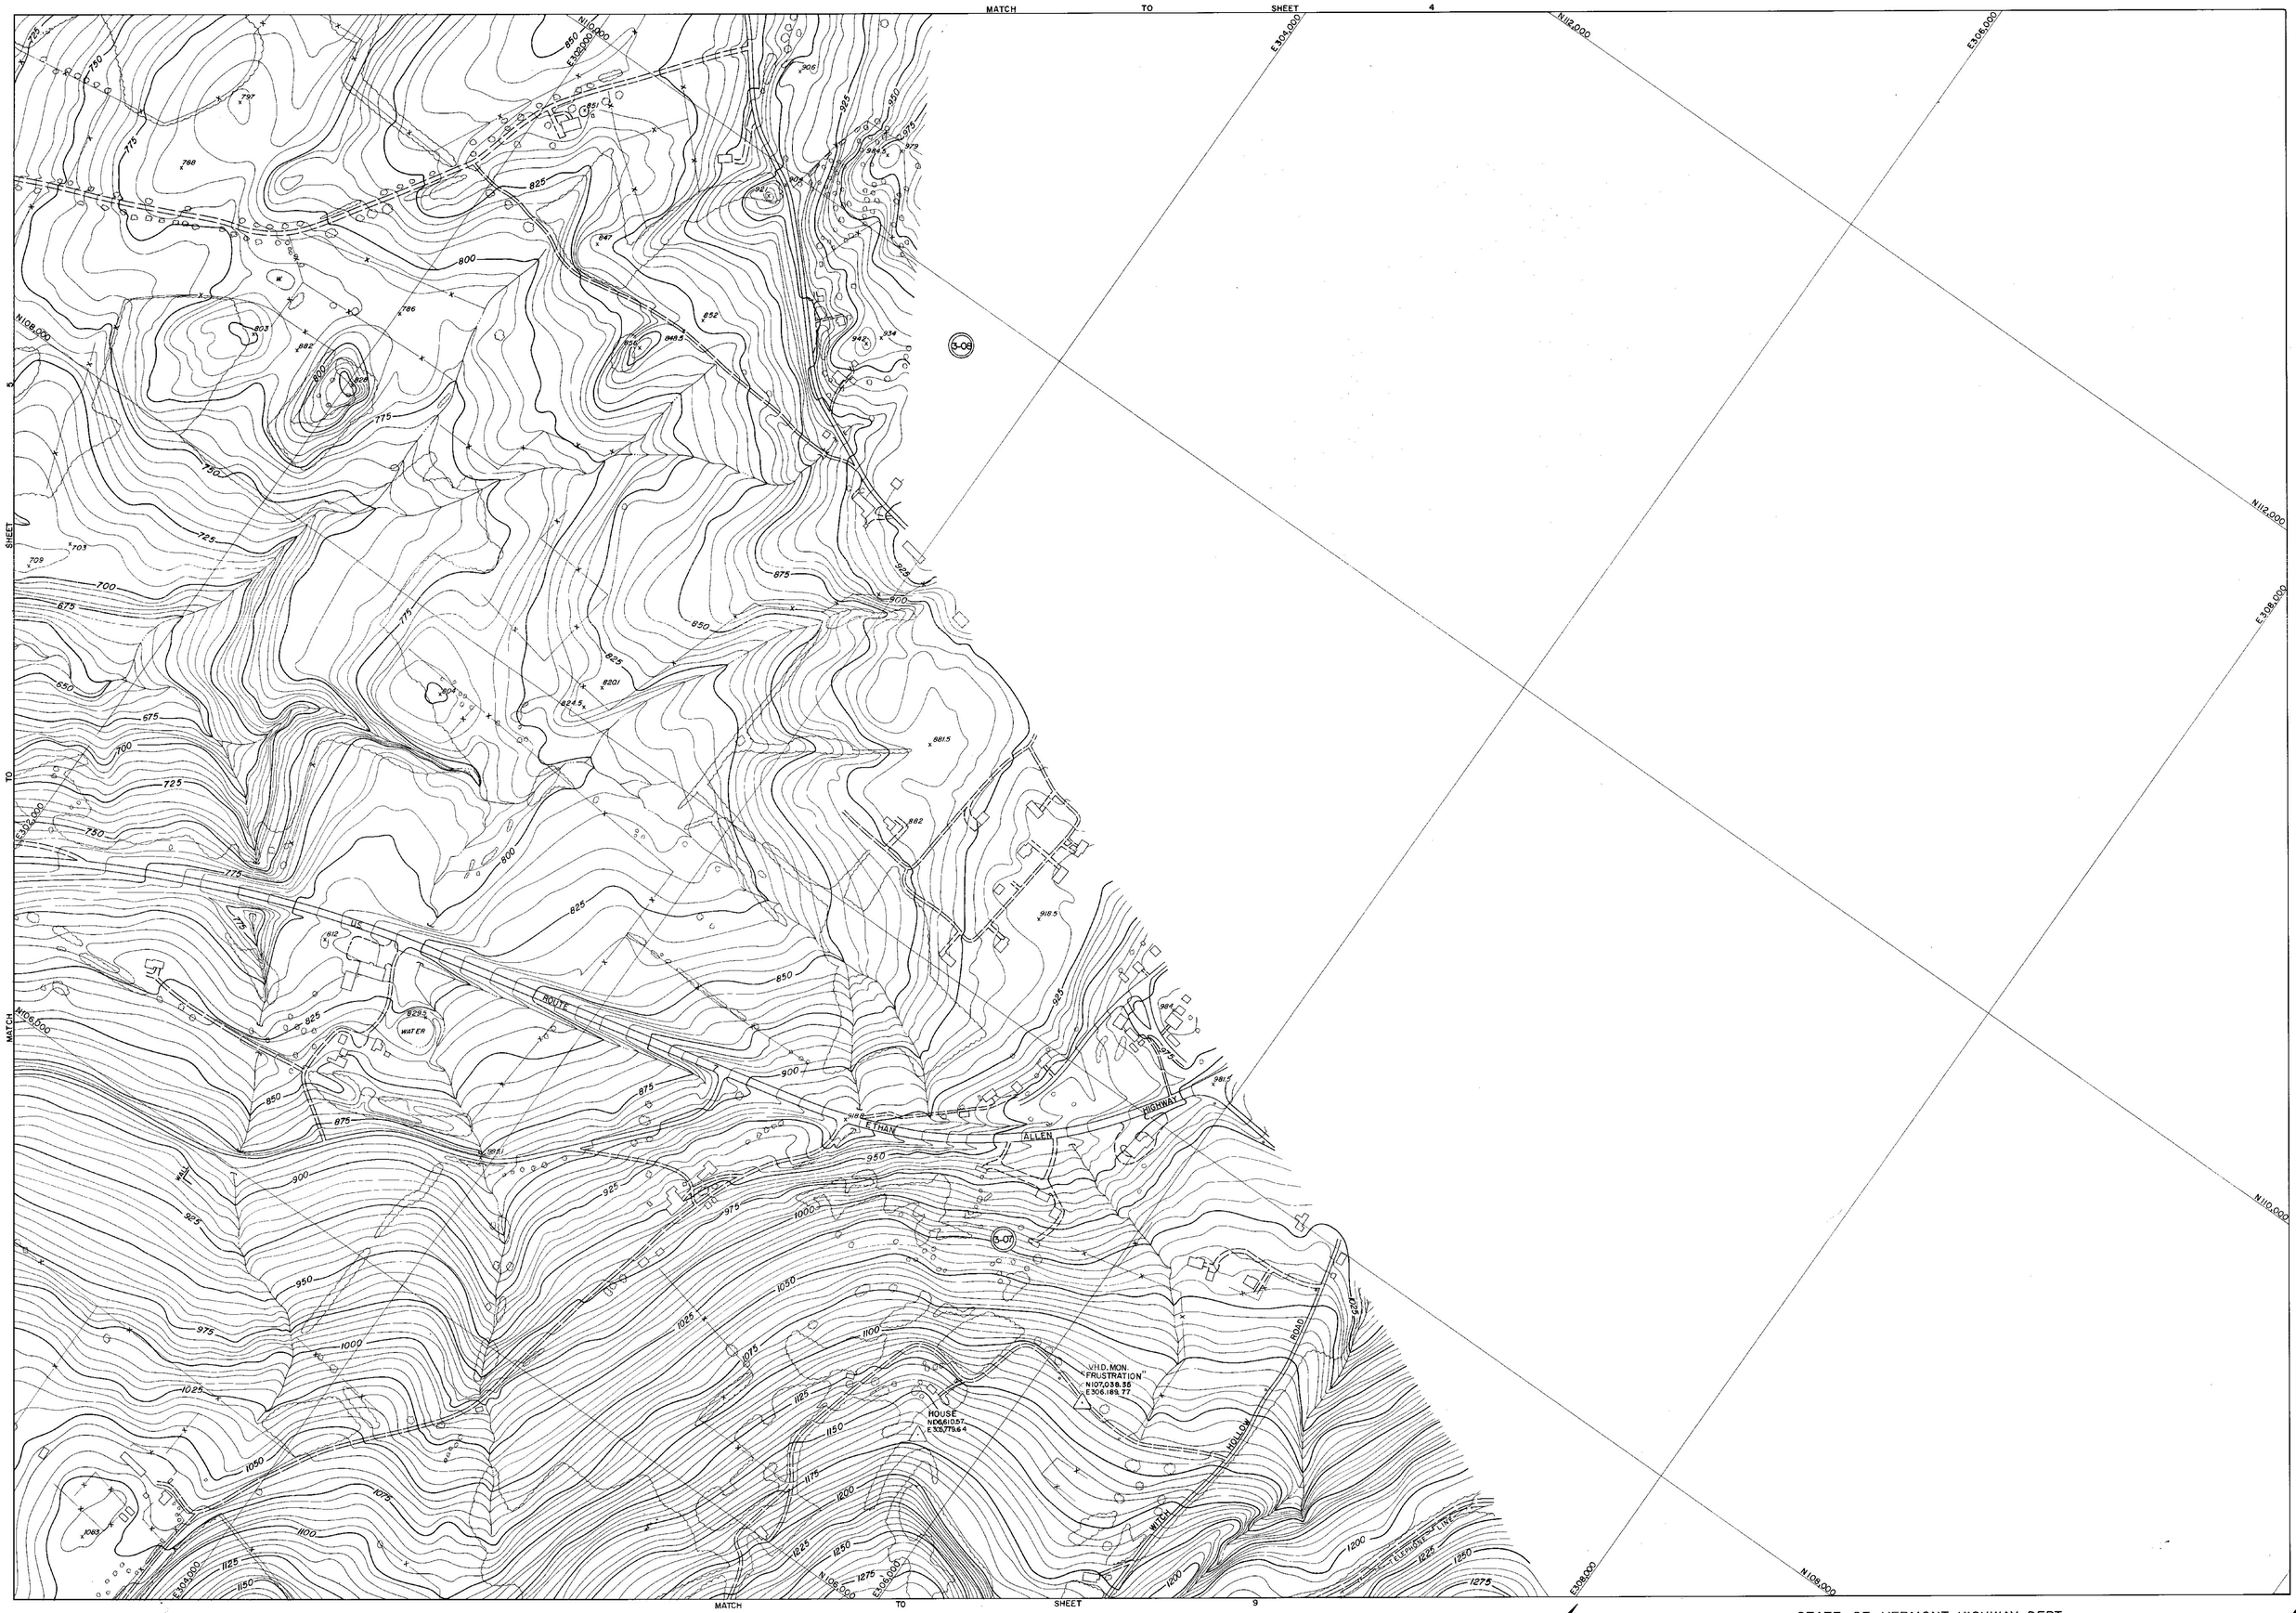

PREPARED BY
AMERICAN AIR SURVEYS, INC.
907 PENN AVENUE
PITTSBURGH, PA.
A-1978

DRAFTED BY JSG
CHECKED BY K.E. Rhd

SCALE 1"=200' CONTOUR INTERVAL 5'

VERMONT STATE PLANE COORDINATE SYSTEM
DATUM 1927
DATE OF PHOTOGRAPHY 4-29-67

STATE OF VERMONT HIGHWAY DEPT.

TOWN OF POWNAL,(VERMONT)
TOWN OF PETERSBURG,(NEW YORK)
TOWN OF WILLIAMSTOWN,(MASSACHUSETTS)

SHEET NO. 6 OF 20

269

N96,000
E292,000
E294,000
N98,000
E296,000
E298,000
N94,000
N96,000
E292,000
E294,000
N92,000
E296,000
N92,000
E294,000
E296,000
E298,000
N94,000
N96,000
E298,000
I-09
I-08
MATCH
TO
SHEET
10
SHEET
8
TO
MATCH
HOLLOW
N95,000
E300,000
E298,000
E300,000

400 300 200 100 0 200 400 600 800
SCALE 1"=200' CONTOUR INTERVAL 5'

VERMONT STATE PLANE COORDINATE SYSTEM
DATUM 1927
DATE OF PHOTOGRAPHY 4-29-67

PREPARED BY
AMERICAN AIR SURVEYS, INC.
907 PENN AVENUE
PITTSBURGH, PA.
A-1978

DRAFTED BY CAS
CHECKED BY RCS

STATE OF VERMONT HIGHWAY DEPT.

TOWN OF POWNAL,(VERMONT)
TOWN OF PETERSBURG,(NEW YORK)
TOWN OF WILLIAMSTOWN,(MASSACHUSETTS)

269

SHEET NO. 7 OF 20

MATCH TO SHEET 1 5

SHEET 7 TO MATCH

MATCH TO SHEET 9 TO

MATCH TO SHEET 11

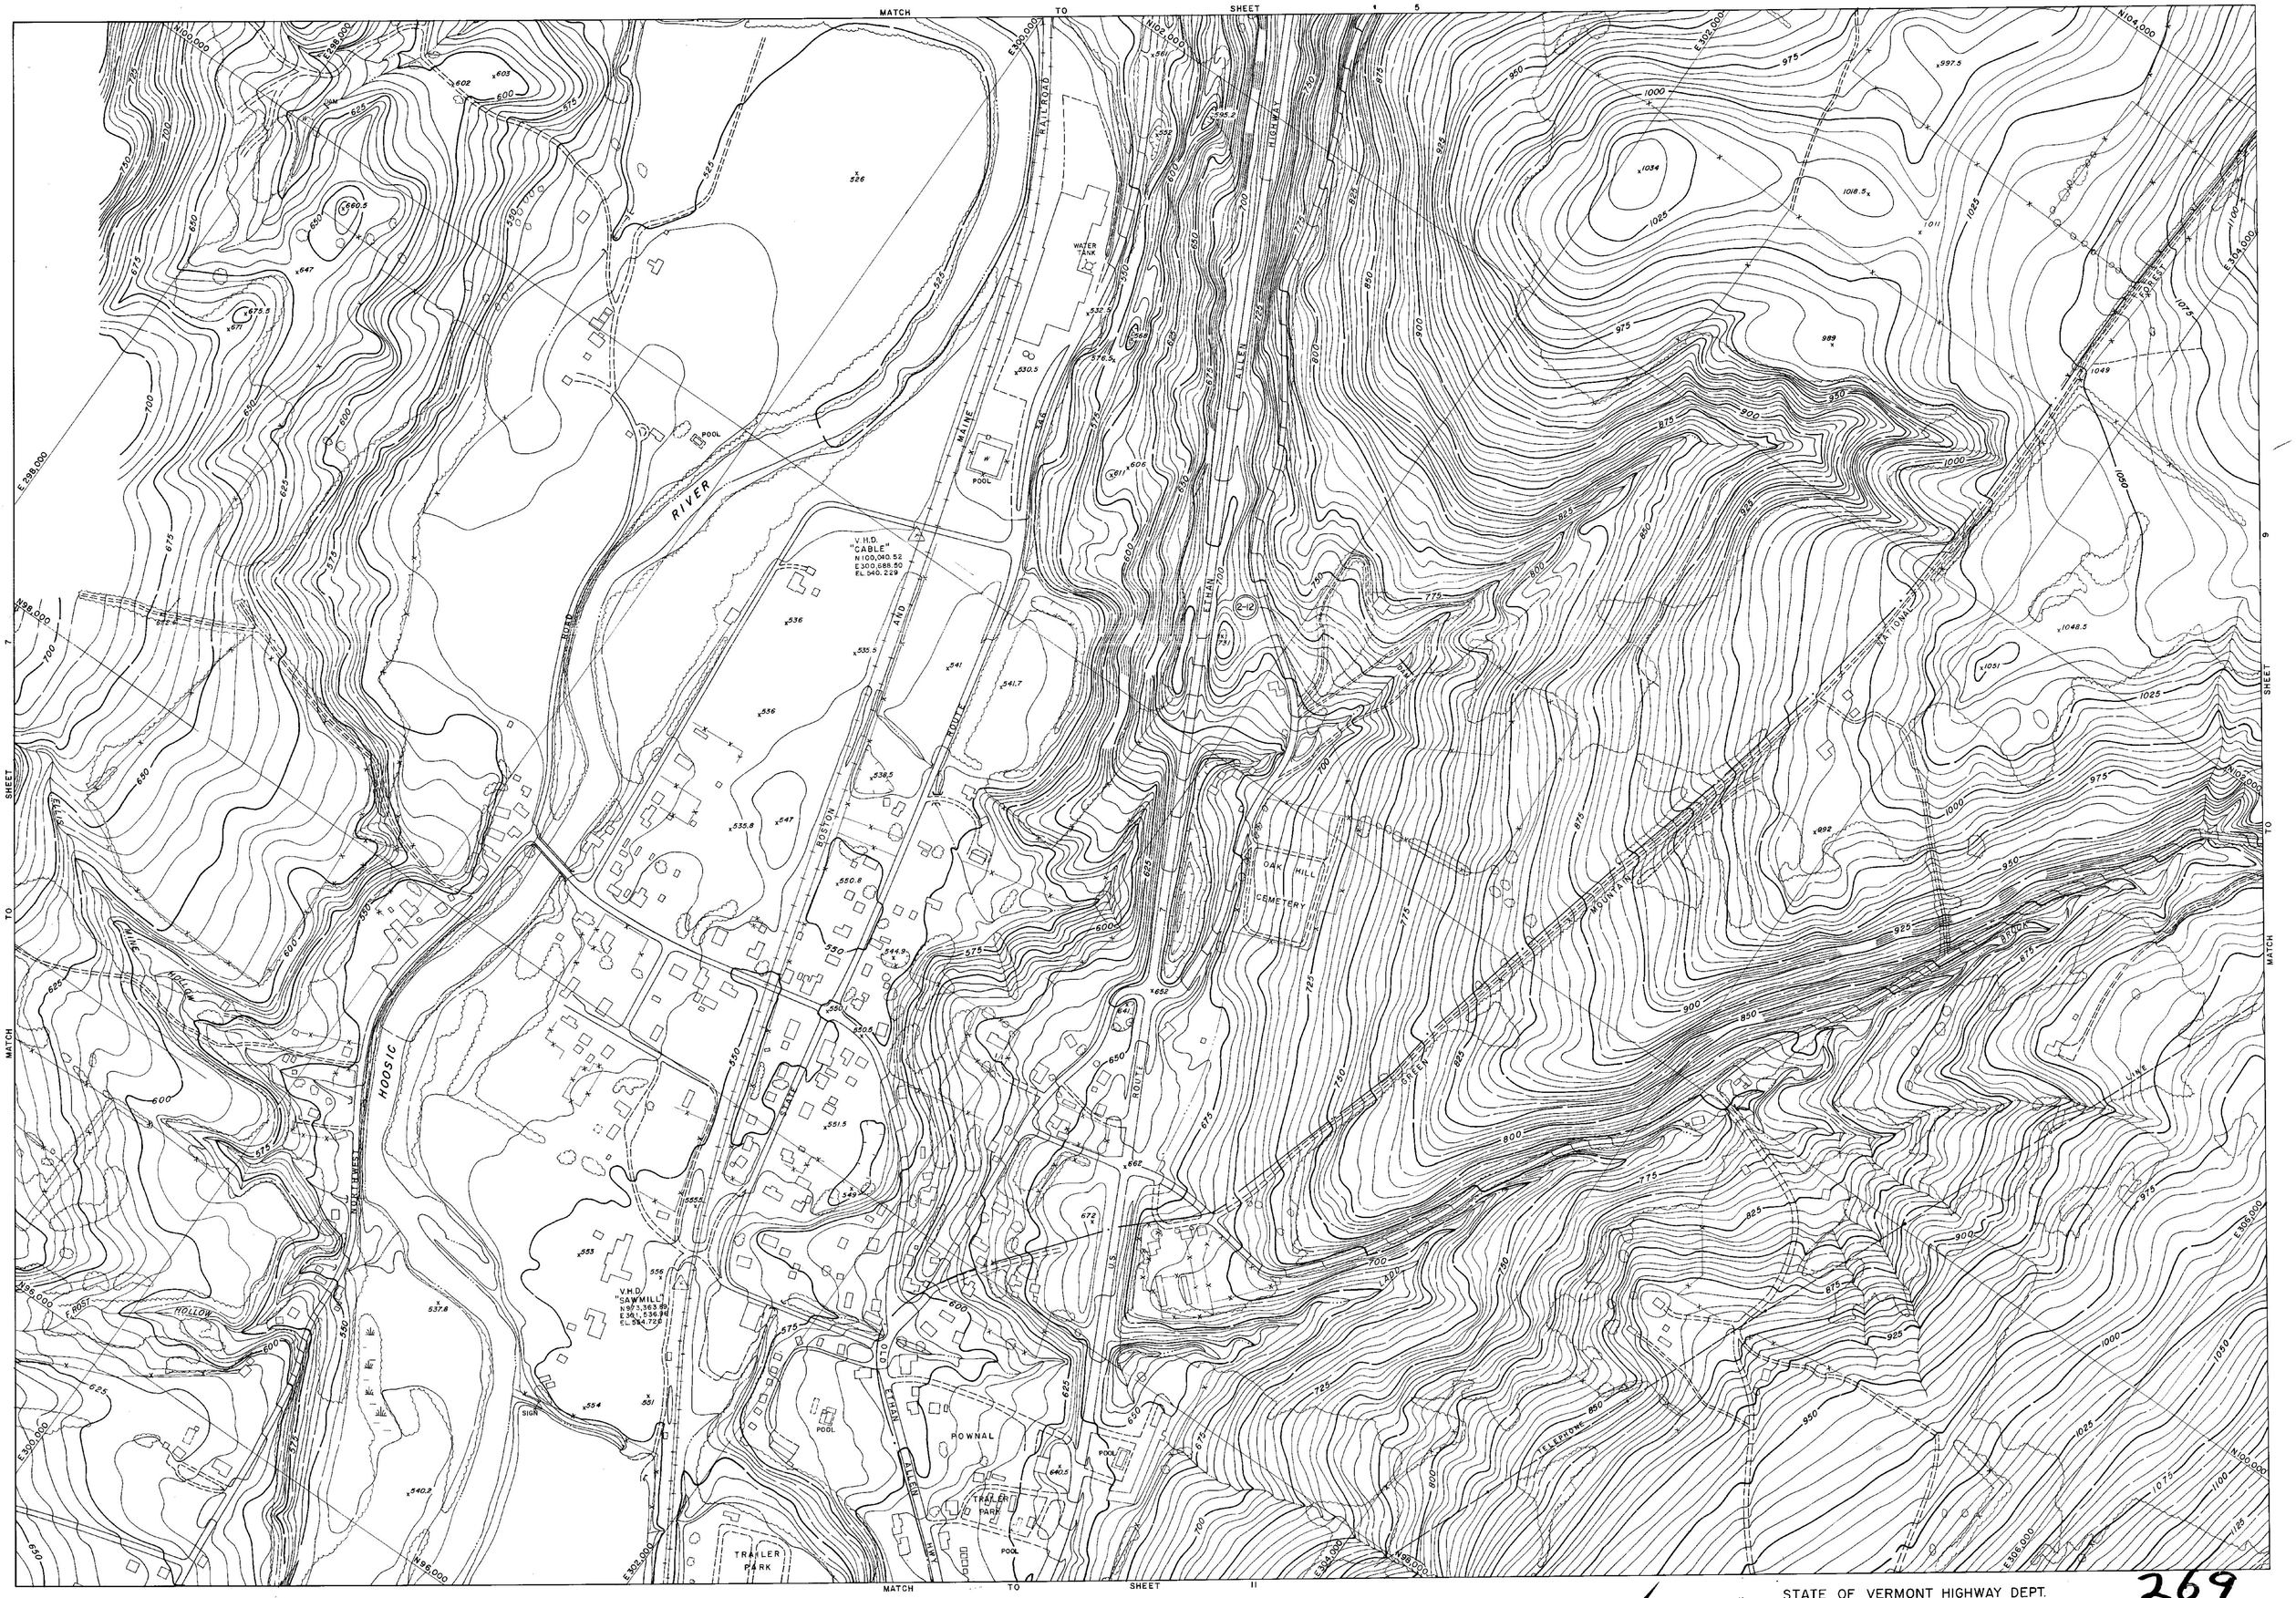

SCALE 1"=200'

CONTOUR INTERVAL 5'

VERMONT STATE PLANE COORDINATE SYSTEM
DATUM 1927
DATE OF PHOTOGRAPHY 4-29-57

PREPARED BY
AMERICAN AIR SURVEYS, INC.
907 PENN AVENUE
PITTSBURGH, PA.
A-1978

DRAFTED BY: Ald
CHECKED BY: Ald

STATE OF VERMONT HIGHWAY DEPT.

TOWN OF POWNAL,(VERMONT)
TOWN OF PETERSBURG,(NEW YORK)
TOWN OF WILLIAMSTOWN,(MASSACHUSETTS)

269

SHEET NO. 8 OF 20

MATCH TO SHEET 6

SHEET 8

TO SHEET 12

MATCH SHEET 10

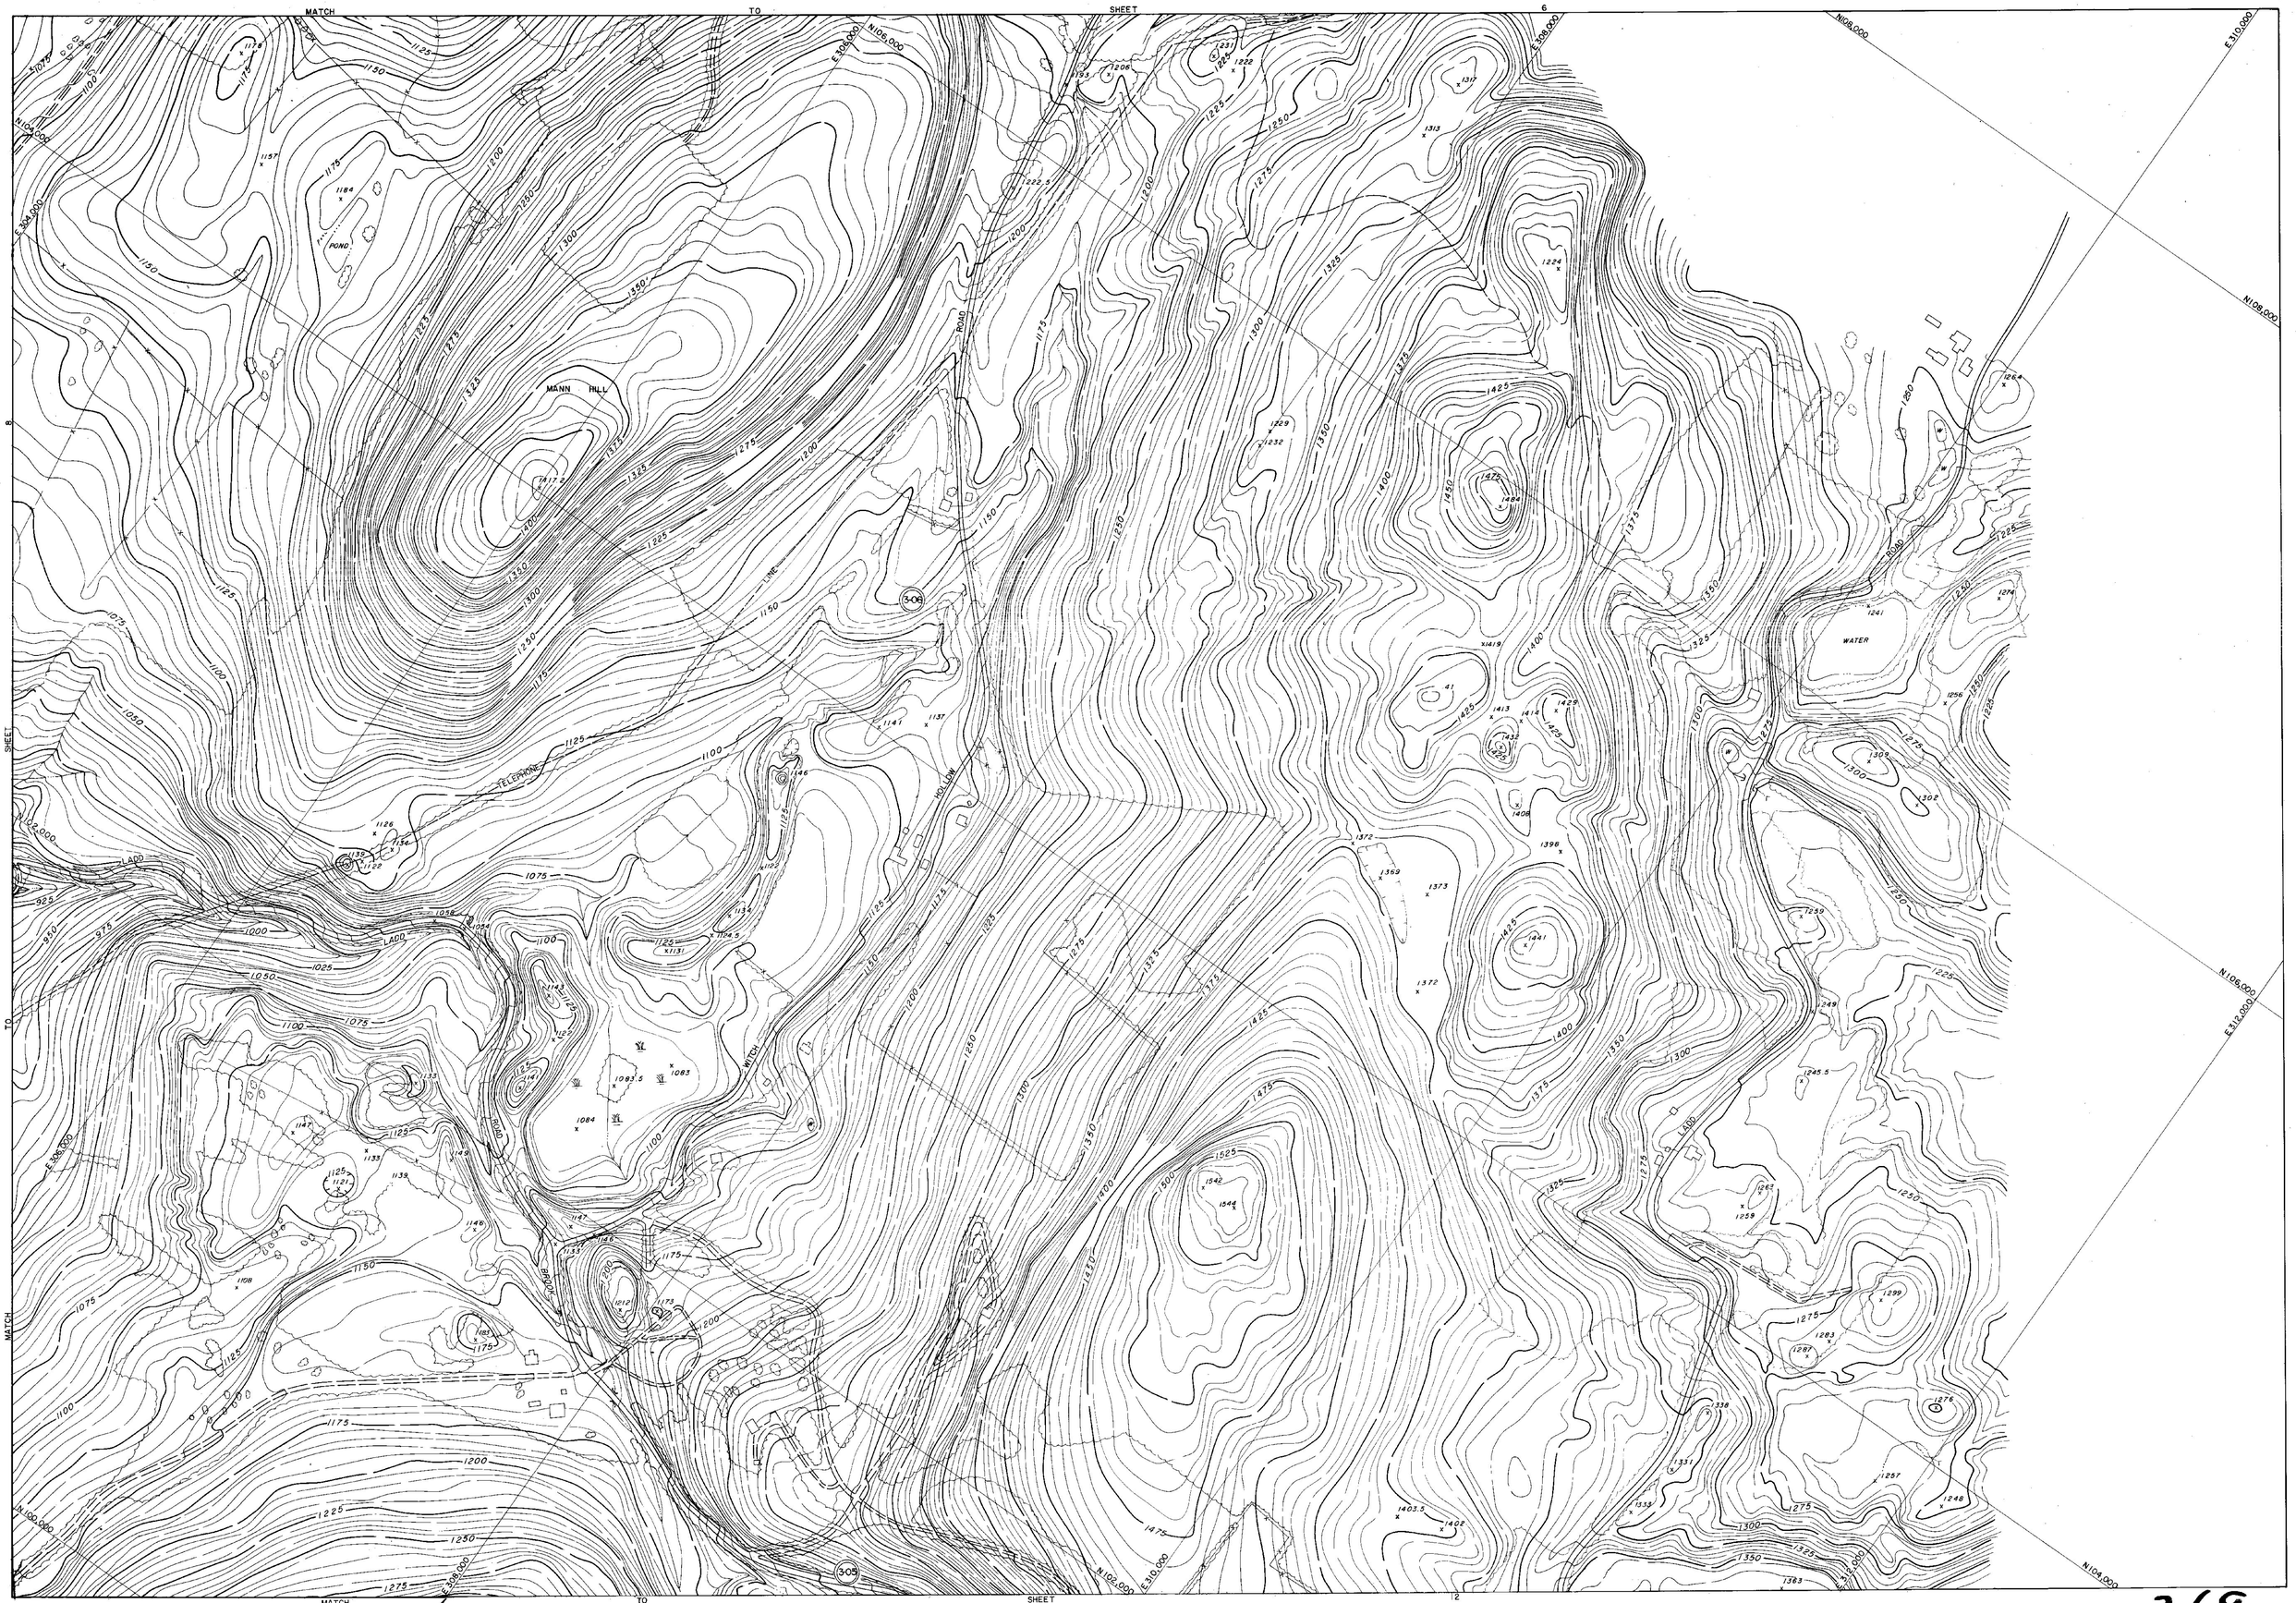

PREPARED BY
AMERICAN AIR SURVEYS, INC.
907 PENN AVENUE
PITTSBURGH, PA.
A-1978

DRAFTED BY: A.B.
CHECKED BY: M.D.

SCALE 1" = 200'
400 200 200 100 0 200 400 600 800
CONTOUR INTERVAL 5'

VERMONT STATE PLANE COORDINATE SYSTEM
DATUM 1927
DATE OF PHOTOGRAPHY 4-29-67

STATE OF VERMONT HIGHWAY DEPT.

TOWN OF POWNAL,(VERMONT)
TOWN OF PETERSBURG,(NEW YORK)
TOWN OF WILLIAMSTOWN,(MASSACHUSETTS)

269

SHEET NO. 9 OF 20

MATCH TO SHEET 7

MATCH TO SHEET 13

SHEET TO MATCH SHEET 11

N192,000

E238,000

E234,000

N190,000

N188,000

E296,000

E238,000

E302,000

N190,000

E306,000

E310,000

N192,000

STATE OF VERMONT

STATE OF MASSACHUSETTS

VERMONT MASSACHUSETTS

BENNINGTON COUNTY

BERKSHIRE COUNTY

POWNAL TOWNSHIP

WILLIAMSTOWN TOWNSHIP

NORTHWEST

NORTHWEST

PREPARED BY
AMERICAN AIR SURVEYS, INC.
907 PENN AVENUE
PITTSBURGH, PA.
A-1978

DRAFTED BY CAP
CHECKED BY RBB

400 300 200 100 0 200 400 600 800
SCALE 1"=200' CONTOUR INTERVAL 5'

VERMONT STATE PLANE COORDINATE SYSTEM
DATUM 1927
DATE OF PHOTOGRAPHY 4-29-67

STATE OF VERMONT HIGHWAY DEPT.

TOWN OF POWNAL,(VERMONT)
TOWN OF PETERSBURG,(NEW YORK)
TOWN OF WILLIAMSTOWN,(MASSACHUSETTS)

269

SHEET NO. 10 OF 20

MATCH TO SHEET 8

SHEET 10

SHEET 12

TO SHEET 14

MATCH

GREEN MOUNTAIN PARK

WATER

PARKING AREA

PARKING AREA

GREEN MOUNTAIN NATIONAL FOREST

RIVER

WATER

HOOSIC

BOSTON AND MAINE RAILROAD

MOUNTAIN ROAD

RAILROAD

FOREST HIGHWAY

TELEPHONE LINE

VBM "TRACK" N94,103.80 E 535,561.23 EL. 568.273

PREPARED BY
AMERICAN AIR SURVEYS, INC.
907 PENN AVENUE
PITTSBURGH, PA.
A-1978

DRAFTED BY:
CHECKED BY: RSC

SCALE 1" = 200'

CONTOUR INTERVAL 5'

VERMONT STATE PLANE COORDINATE SYSTEM
DATUM (NAD 27)
DATE OF PHOTOGRAPHY 4-29-67

STATE OF VERMONT HIGHWAY DEPT.

TOWN OF POWNAL,(VERMONT)
TOWN OF PETERSBURG,(NEW YORK)
TOWN OF WILLIAMSTOWN,(MASSACHUSETTS)

269

SHEET NO. 11 OF 20

MATCH TO SHEET 9

SHEET 11 TO MATCH

MATCH TO SHEET 15

MASON HILL

BROOK

ROAD

N104,000 E312,000 N102,000 E310,000 N100,000 E308,000 N98,000 E306,000 N96,000 E304,000 N94,000 E302,000 N92,000 E300,000

E314,000 E316,000

PREPARED BY
AMERICAN AIR SURVEYS, INC.
907 PENN AVENUE
PITTSBURGH, PA.
A-1978

DRAFTED BY: WJ M.R.
CHECKED BY: RSC

SCALE 1"= 200' CONTOUR INTERVAL 5'

VERMONT STATE PLANE COORDINATE SYSTEM
DATUM 1927
DATE OF PHOTOGRAPHY 4-29-67

STATE OF VERMONT HIGHWAY DEPT.

TOWN OF POWNAL,(VERMONT)
TOWN OF PETERSBURG,(NEW YORK)
TOWN OF WILLIAMSTOWN,(MASSACHUSETTS)

SHEET NO. 12 OF 20

268

MATCH TO SHEET 10

SHEET 14

MATCH TO SHEET 16

STATE OF VERMONT
STATE OF MASSACHUSETTS
BENNINGTON CO
BERKSHIRE CO

N86,000
E598,000
E598,000
N84,000
N82,000
E600,000
N82,000
E602,000
E602,000
N85,000
N85,000
E604,000
N85,000
E604,000
N85,000
N88,000
N90,000
E604,000
E606,000
N88,000
N86,000

HOPKINS MEMORIAL EXPERIMENTAL FOREST

NORTHWEST HILL 1226

I-06

I-05

WATER

GLEN

SCALE 1"=200' 400 300 200 100 0 200 400 600 800 CONTOUR INTERVAL 5

VERMONT STATE PLANE COORDINATE SYSTEM
DATUM 1927
DATE OF PHOTOGRAPHY 4-29-67

PREPARED BY
AMERICAN AIR SURVEYS, INC.
907 PENN AVENUE
PITTSBURGH, PA.
A-1979

DRAFTED BY: C.P.
CHECKED BY: W.B.C.

STATE OF VERMONT HIGHWAY DEPT.

TOWN OF POWNAL,(VERMONT)
TOWN OF PETERSBURG,(NEW YORK)
TOWN OF WILLIAMSTOWN,(MASSACHUSETTS)

269

SHEET NO. 13 OF 20

MATCH TO SHEET 11

TO SHEET 13

MATCH SHEET 15

TO SHEET 17

STATE OF VERMONT

STATE OF

VERMONT
MASSACHUSETTS

RIVER

ROUTE

U.S.

RAILROAD

HIGHWAY

BENNINGTON
BERKSHIRE

COUNTY
COUNTY

POWNAL
WILLIAMSTOWN

TOWNSHIP
TOWNSHIP

GREEN MOUNTAIN
NATIONAL FOREST

WATER

WATER

HOOSIC

BROAD

BOSTON

ETHAN ALLEN

MAINE

RM
AAS-A
EL. 594.95

VIVID
HURLBUT
79 RIGHT 26
E 308872.06

(2-09)

N 96,000
N 95,000
N 94,000
N 93,000
N 92,000
N 89,000
N 88,000

E 304,000
E 305,000
E 306,000
E 307,000
E 308,000
E 309,000
E 310,000
E 311,000
E 312,000
E 313,000
E 314,000
E 315,000

PREPARED BY
AMERICAN AIR SURVEYS, INC.
907 PENN AVENUE
PITTSBURGH, PA.
6-1970

DRAFTED BY: J.C.
CHECKED BY: J.C.

400 300 200 100 0 200 400 600 800
SCALE 1"=200' CONTOUR INTERVAL 5'

VERMONT STATE PLANE COORDINATE SYSTEM
DATUM 1927
DATE OF PHOTOGRAPHY 4-29-67

STATE OF VERMONT HIGHWAY DEPT.

TOWN OF POWNAL,(VERMONT)
TOWN OF PETERSBURG,(NEW YORK)
TOWN OF WILLIAMSTOWN,(MASSACHUSETTS)

SHEET NO. 14 OF 20

269

MATCH TO SHEET 12

14

SHEET

TO

MATCH

E.312,000

E.314,000

E.316,000

N.96,000

N.94,000

N.92,000

E.318,000

3-03

3-02

PREPARED BY
AMERICAN AIR SURVEYS, INC.
907 PENN AVENUE
PITTSBURGH, PA.
5-1978

DRAFTED BY C.B.
CHECKED BY [illegible]

SCALE 1"=200'

CONTOUR INTERVAL 5'

VERMONT STATE PLANE COORDINATE SYSTEM
DATUM 1927
DATE OF PHOTOGRAPHY 4-29-67

STATE OF VERMONT HIGHWAY DEPT.

TOWN OF POWNAL,(VERMONT)
TOWN OF PETERSBURG,(NEW YORK)
TOWN OF WILLIAMSTOWN,(MASSACHUSETTS)

SHEET NO. 15 OF 20

269

MATCH TO SHEET 13

MATCH TO SHEET 19

SHEET 17 MATCH TO SHEET

N82,000 E302,000 N80,000 E304,000 N78,000 E306,000 N84,000 E308,000 N82,000 E310,000

HOPKINS MEMORIAL EXPERIMENTAL FOREST

I-04 I-03

ROAD TO PETERSBURG

ROAD TO WILLIAMSTOWN

NORTHWEST PIKE

WILLIAMSTOWN BOYS CLUB

BRIDGE

BRIDGE

BRIDGE

BRIDGE

BRIDGE

DAM

DAM

POOL

POOL

POOL

POOL

CEMETERY

HOOSIC RIVER

HEMLOCK BROOK

HEMLOCK BROOK

GLEN STREET

STREET

STREET

STREET

ROUTE 7 NORTH

ROUTE 15

PREPARED BY
AMERICAN AIR SURVEYS, INC.
907 PENN AVENUE
PITTSBURGH, PA.
A-1978

DRAFTED BY [illegible]
CHECKED BY [illegible]

SCALE 1" = 200' CONTOUR INTERVAL 5'

VERMONT STATE PLANE COORDINATE SYSTEM
DATUM 1927
DATE OF PHOTOGRAPHY 4-29-57

STATE OF VERMONT HIGHWAY DEPT.

TOWN OF POWNAL,(VERMONT)
TOWN OF PETERSBURG,(NEW YORK)
TOWN OF WILLIAMSTOWN,(MASSACHUSETTS)

269

SHEET NO. 16 OF 20

N118,000
E285,000
N120,000
E288,000
N122,000
E290,000
E292,000
N116,000
E286,000
N114,000
E288,000
N118,000
E290,000
N120,000
E292,000

VHD.
"CRANE"
N117,960.97
E283,613.58

VHD.
"NEW YORK"
N115,672.17
E285,718.31
EL. 490.048

(2-18)

(2-17)

HOOSIC

BOSTON STATE AND MAINE RAILROAD

ROUTE 346

MINE

RAILROAD

BOSTON & MAINE RAILROAD

RIVER

NEW YORK
VERMONT

RENSSELAER
BENNINGTON

COUNTY
COUNTY

STATE OF VERMONT
STATE OF NEW YORK

MATCH TO SHEET 2

PREPARED BY
AMERICAN AIR SURVEYS, INC.
907 PENN AVENUE
PITTSBURGH, PA.
A-1978

DRAFTED BY: JC
CHECKED BY: L.K. 6&0

SCALE 1" = 200'
CONTOUR INTERVAL 5'
VERMONT STATE PLANE COORDINATE SYSTEM
DATUM 1927
DATE OF PHOTOGRAPHY 4-29-57

STATE OF VERMONT HIGHWAY DEPT.

TOWN OF POWNAL,(VERMONT)
TOWN OF PETERSBURG,(NEW YORK)
TOWN OF WILLIAMSTOWN,(MASSACHUSETTS)

SHEET NO. 1 OF 20

269

MATCH TO SHEET 1

MATCH TO SHEET 3

STATE OF NEW YORK
STATE OF VERMONT

COUNTY
COUNTY

RENSSELAER
BENNINGTON

STATE

BOSTON AND MAINE ROUTE

MAINE

HOOSIC RIVER

BM (NY & VT)
EL. 500.727

USC & GS - BM MON.
EL. 504.631

CEMETERY

VHD
CEMETERY
N 112,814.27
E 292,516.96
EL. 533.371

2-16

WATER

N 118,000
E 288,000
N 116,000
E 292,000
E 296,000
N 114,000
N 110,000
E 290,000
N 118,000
E 287,000

PREPARED BY
AMERICAN AIR SURVEYS, INC.
907 PENN AVENUE
PITTSBURGH, PA.
A-1978

DRAFTED BY: OSB
CHECKED BY: L.A. Zeb

400 300 200 100 0 200 400 600 800
SCALE 1" = 200' CONTOUR INTERVAL 5'

VERMONT STATE PLANE COORDINATE SYSTEM
DATUM 1927
DATE OF PHOTOGRAPHY 4-29-67

STATE OF VERMONT HIGHWAY DEPT.

TOWN OF POWNAL, (VERMONT)
TOWN OF PETERSBURG, (NEW YORK)
TOWN OF WILLIAMSTOWN, (MASSACHUSETTS)

SHEET NO. 2 OF 20

269

MATCH TO SHEET 2

SHEET 4 TO MATCH

SHEET 5

V.H.D. "POND" N109,887.51 E293,709.85 EL. 514.420

V.H.D. "N. CUT" N107,009.89 E297,141.02

T.B.M. N. POWNAL EL. 521.258

(2-15)

(2-14)

WATER

RESERVOIR

HOOSIC

RIVER

RAILROAD

DAM

POND

HALIFAX

HOLLOW

N109,000

N111,000

N113,000

E294,000

E296,000

E298,000

E300,000

PREPARED BY
AMERICAN AIR SURVEYS, INC.
907 PENN AVENUE
PITTSBURGH, PA.
A-1978

DRAFTED BY: [illegible]

SCALE 1" = 200'

CONTOUR INTERVAL 5'

VERMONT STATE PLANE COORDINATE SYSTEM
DATUM 1927
DATE OF PHOTOGRAPHY 4-29-67

STATE OF VERMONT HIGHWAY DEPT.

TOWN OF POWNAL,(VERMONT)
TOWN OF PETERSBURG,(NEW YORK)
TOWN OF WILLIAMSTOWN,(MASSACHUSETTS)

SHEET NO. 3 OF 20

269

MATCH SHEET 3 TO

E298,000 N114,000 E300,000 N116,000 E302,000 E304,000 N116,000

E298,000 N112,000 N114,000 E304,000 E306,000

N110,000 E300,000 N110,850 E302,000 N112,000 E304,000 E306,000

MATCH SHEET 6 TO

ROAD

HILL

CARPENTER

400 300 200 100 0 200 400 600 800

SCALE 1"=200' CONTOUR INTERVAL 5

VERMONT STATE PLANE COORDINATE SYSTEM
DATUM 1927
DATE OF PHOTOGRAPHY 4-29-67

PREPARED BY
AMERICAN AIR SURVEYS, INC.
907 PENN AVENUE
PITTSBURGH, PA.
A-1970

DRAFTED BY
CHECKED BY

STATE OF VERMONT HIGHWAY DEPT.

TOWN OF POWNAL,(VERMONT)
TOWN OF PETERSBURG,(NEW YORK)
TOWN OF WILLIAMSTOWN,(MASSACHUSETTS)

SHEET NO. 4 OF 20

269

MATCH TO SHEET 3

MATCH TO SHEET 6

MATCH TO SHEET 8

AAS.-BM. NO. 6
EL. 527.172

S. CUT
N 106,517.68
E 297,272.04

U.S.G.S.
BM T.T. 13 S.
EL. 555.774

AAS.-BM. NO. 5
EL. 533.212

REST
N 102,827.26
E 300,434.64

RAILROAD

MAINE AND BOSTON

STATE ROUTE 346

U.S. ROUTE 7

ALLEN HIGHWAY

ETHAN ALLEN

E 294,000
E 296,000
E 298,000
E 300,000
E 302,000
E 304,000
E 306,000
E 308,000
E 310,000

N 104,000
N 106,000
N 102,000
N 100,000

SCALE 1" = 200'
CONTOUR INTERVAL 5'

VERMONT STATE PLANE COORDINATE SYSTEM
DATUM 1927
DATE OF PHOTOGRAPHY 4-29-67

PREPARED BY
AMERICAN AIR SURVEYS, INC.
907 PENN AVENUE
PITTSBURGH, PA.
A-1976

DRAFTED BY: JCJ
CHECKED BY: LG.R&O

STATE OF VERMONT HIGHWAY DEPT.

TOWN OF POWNAL, (VERMONT)
TOWN OF PETERSBURG, (NEW YORK)
TOWN OF WILLIAMSTOWN, (MASSACHUSETTS)

SHEET NO. 5 OF 20

269

MATCH TO SHEET 4

SHEET TO MATCH

MATCH TO SHEET 9

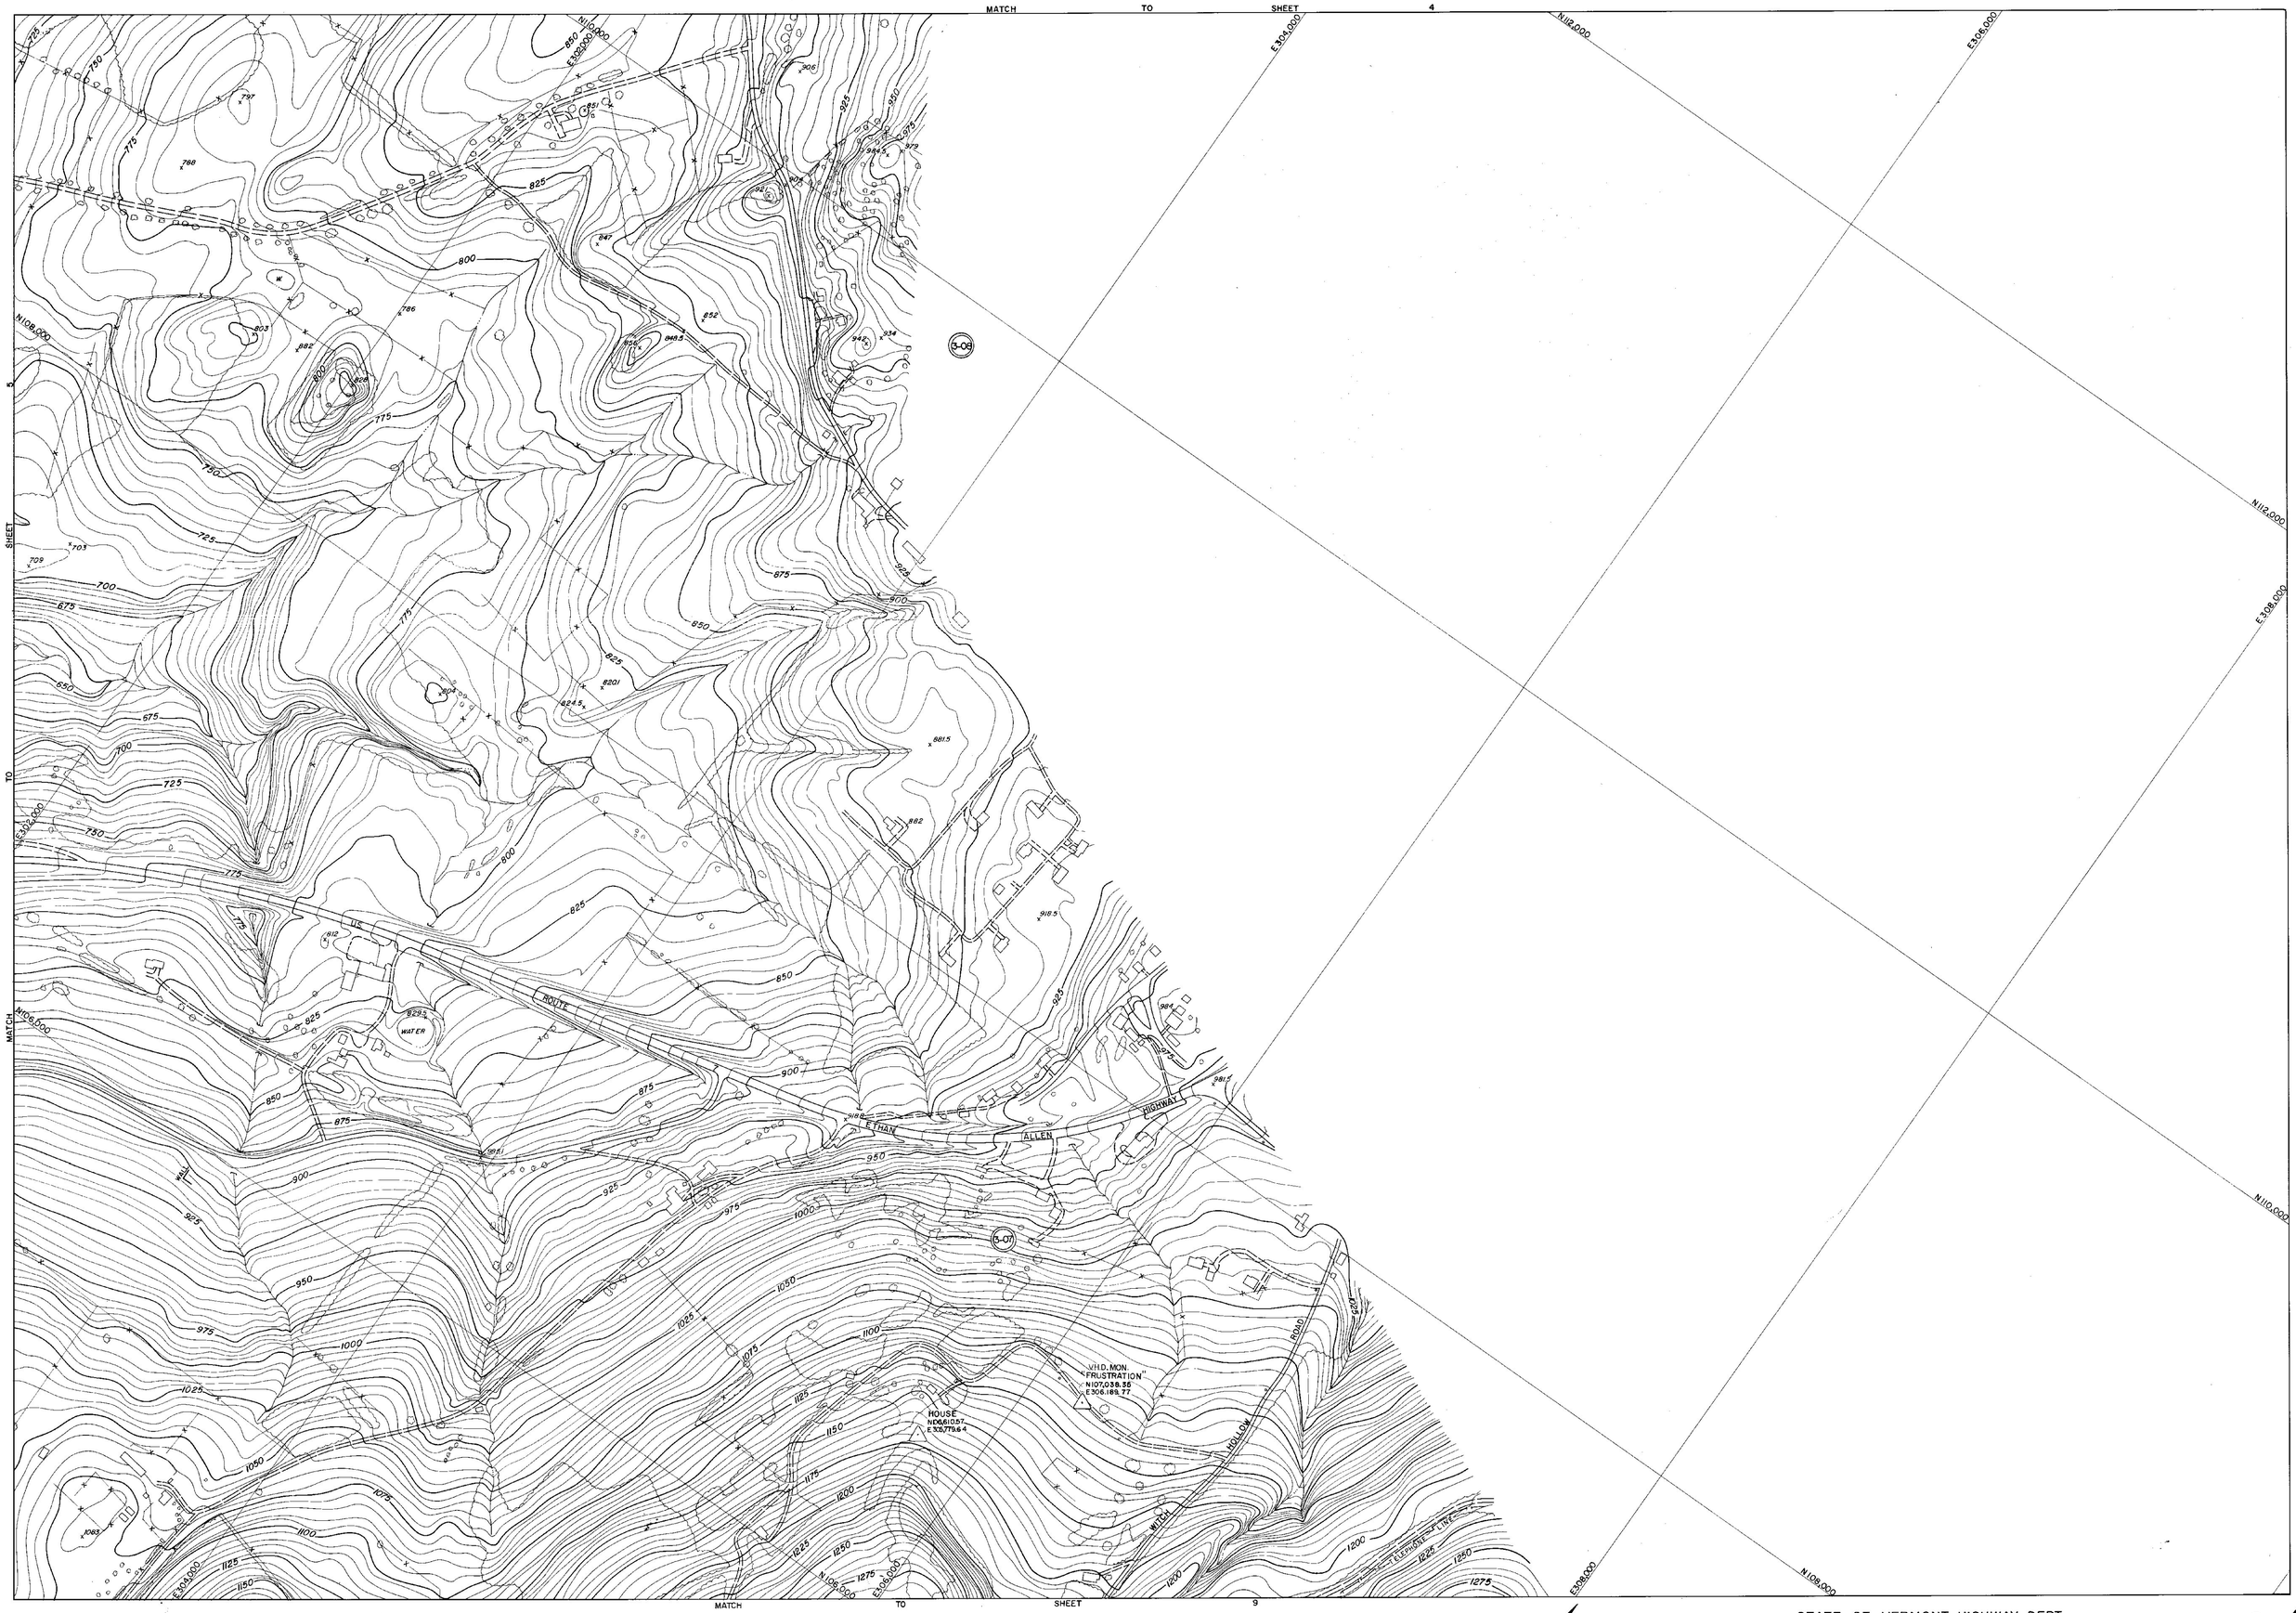

PREPARED BY
AMERICAN AIR SURVEYS, INC.
907 PENN AVENUE
PITTSBURGH, PA.
A-1978

DRAFTED BY JSG
CHECKED BY K.E. Rhd

SCALE 1"=200' CONTOUR INTERVAL 5'

VERMONT STATE PLANE COORDINATE SYSTEM
DATUM 1927
DATE OF PHOTOGRAPHY 4-29-67

STATE OF VERMONT HIGHWAY DEPT.

TOWN OF POWNAL,(VERMONT)
TOWN OF PETERSBURG,(NEW YORK)
TOWN OF WILLIAMSTOWN,(MASSACHUSETTS)

SHEET NO. 6 OF 20

269

N96,000
E292,000
E294,000
N98,000
E296,000
E298,000
N94,000
N96,000
E292,000
E294,000
N92,000
E296,000
N92,000
E294,000
E296,000
E298,000
N94,000
N96,000
E298,000
I-09
I-08
MATCH
TO
SHEET
10
SHEET
8
TO
MATCH
HOLLOW
N95,000
E300,000
E298,000
E300,000

400 300 200 100 0 200 400 600 800
SCALE 1"=200' CONTOUR INTERVAL 5'

VERMONT STATE PLANE COORDINATE SYSTEM
DATUM 1927
DATE OF PHOTOGRAPHY 4-29-67

PREPARED BY
AMERICAN AIR SURVEYS, INC.
907 PENN AVENUE
PITTSBURGH, PA.
A-1978

DRAFTED BY CAS
CHECKED BY RCS

STATE OF VERMONT HIGHWAY DEPT.

TOWN OF POWNAL,(VERMONT)
TOWN OF PETERSBURG,(NEW YORK)
TOWN OF WILLIAMSTOWN,(MASSACHUSETTS)

269

SHEET NO. 7 OF 20

MATCH TO SHEET 1 5

SHEET 7 TO MATCH

MATCH TO SHEET 9 TO

MATCH TO SHEET 11

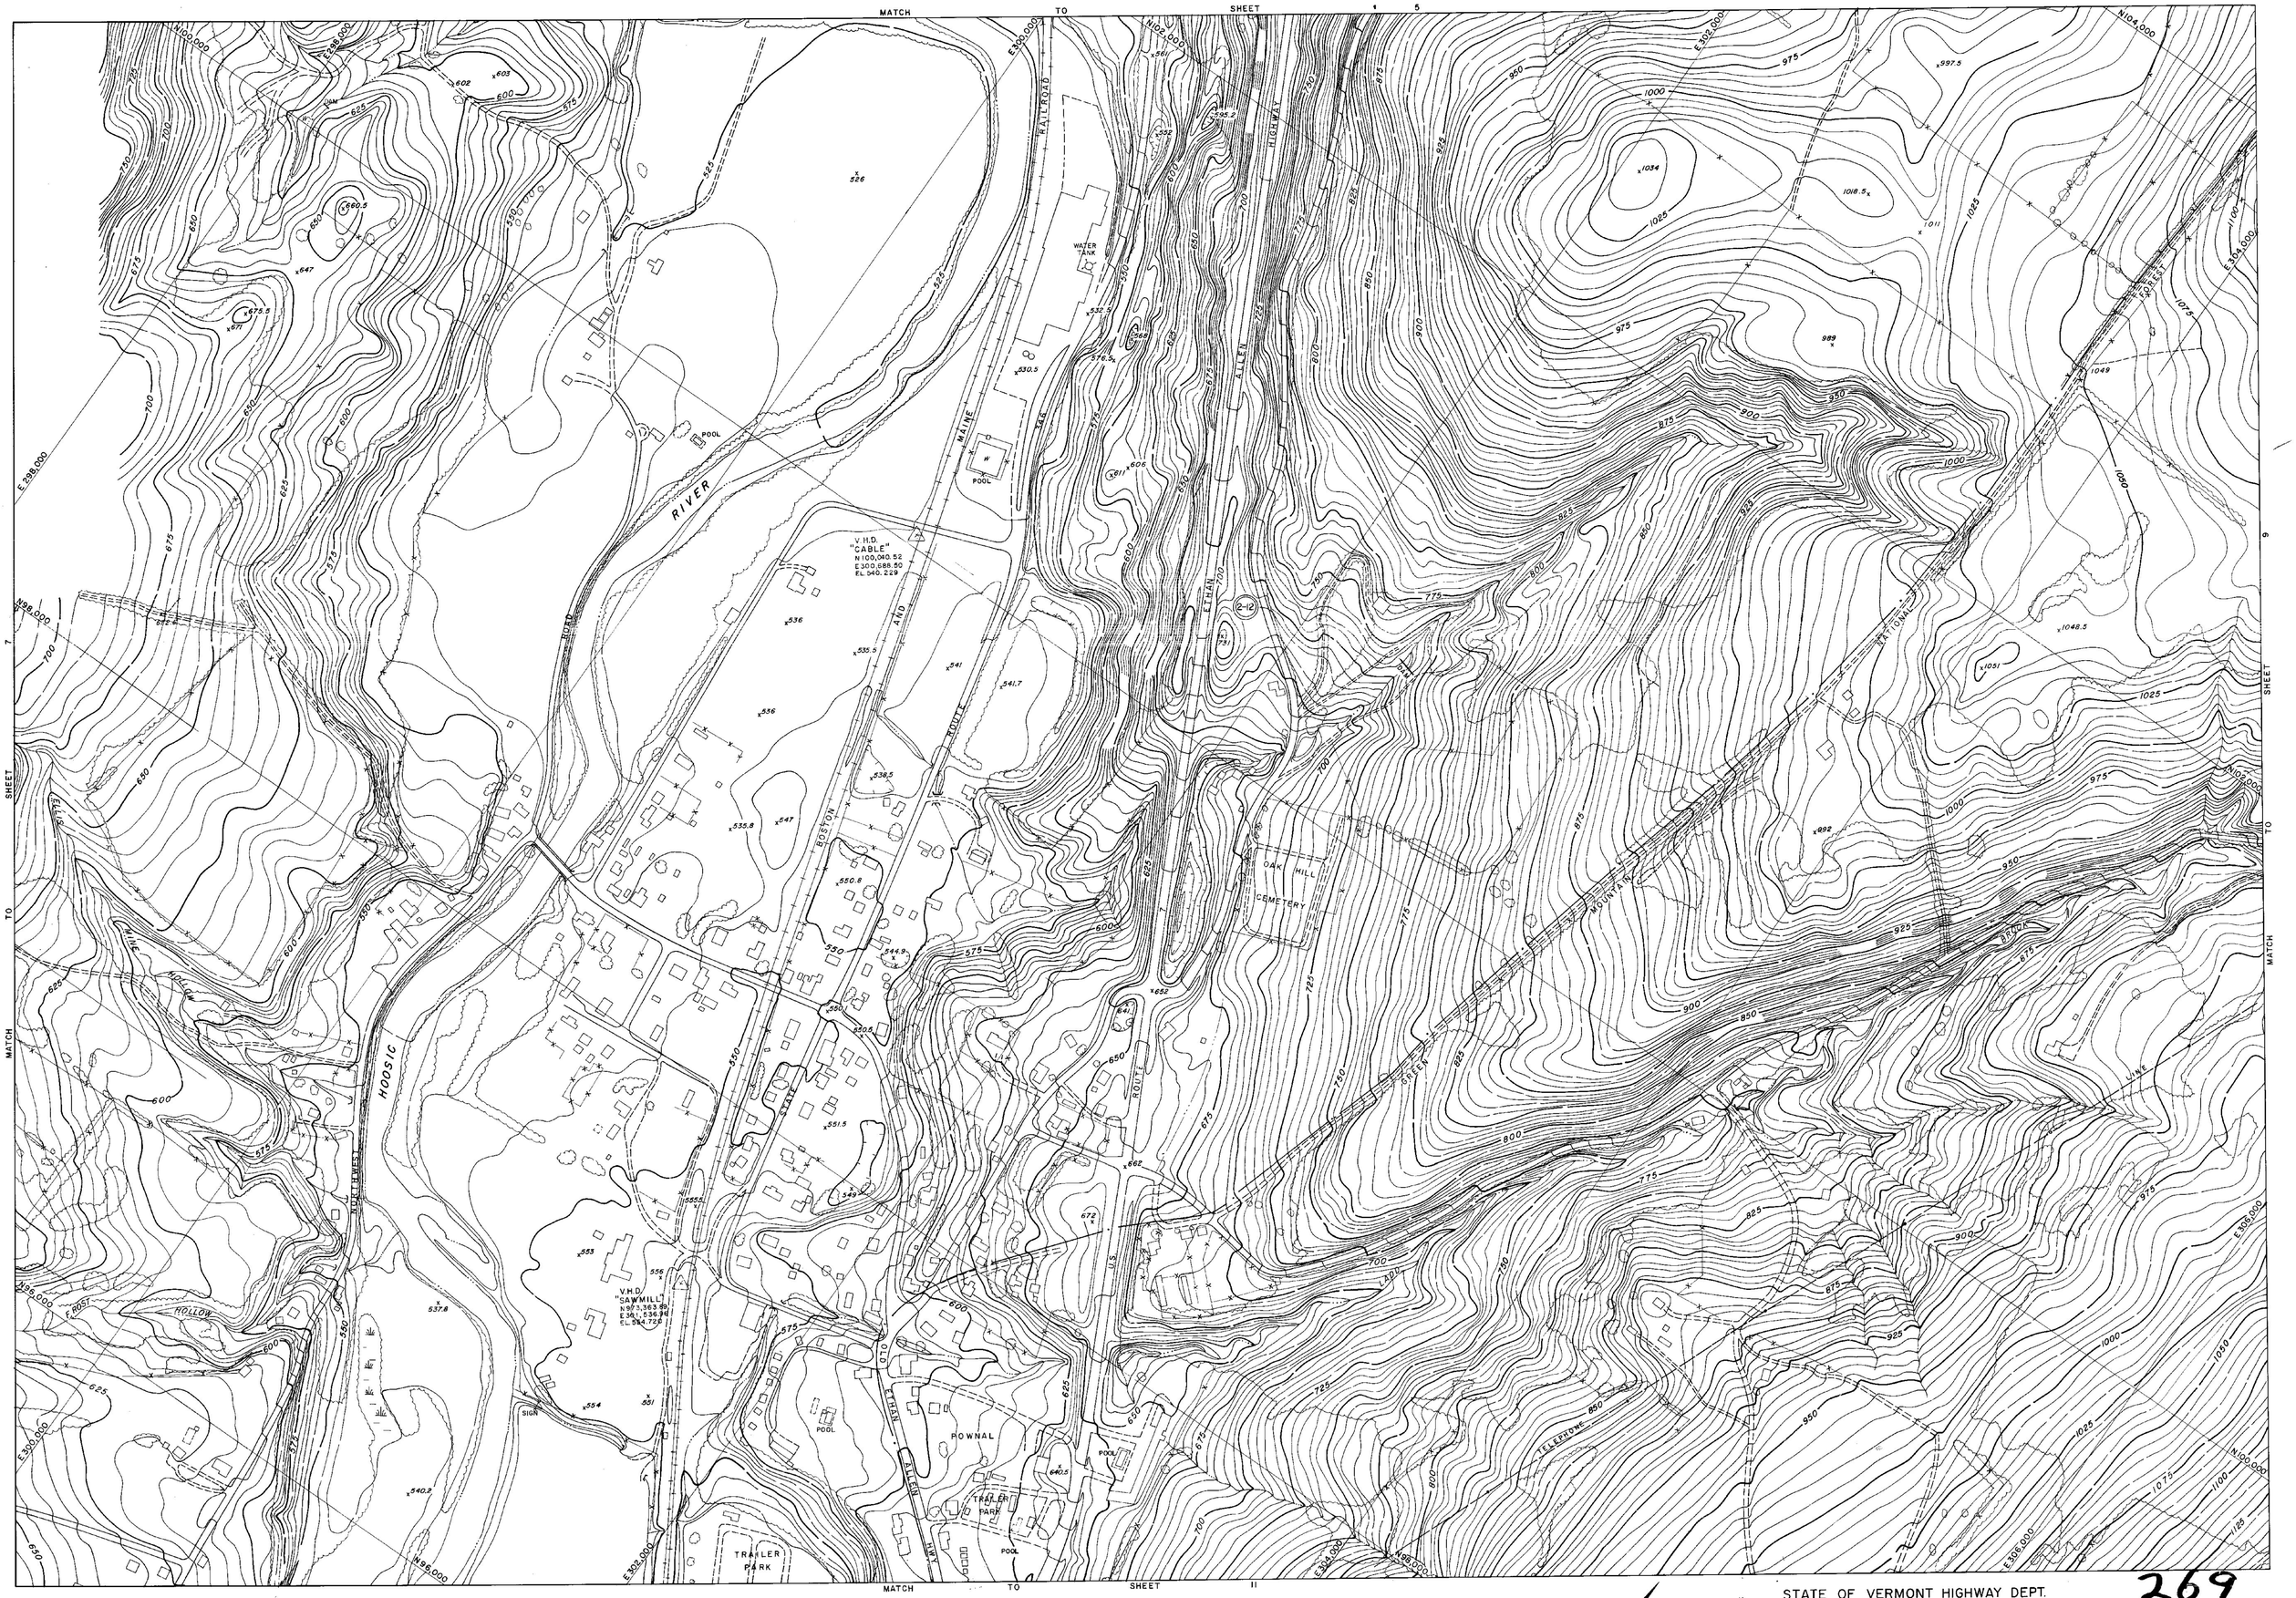

SCALE 1"=200'

CONTOUR INTERVAL 5'

VERMONT STATE PLANE COORDINATE SYSTEM
DATUM 1927
DATE OF PHOTOGRAPHY 4-29-57

PREPARED BY
AMERICAN AIR SURVEYS, INC.
907 PENN AVENUE
PITTSBURGH, PA.
A-1978

DRAFTED BY: Ald
CHECKED BY: Ald

STATE OF VERMONT HIGHWAY DEPT.

TOWN OF POWNAL,(VERMONT)
TOWN OF PETERSBURG,(NEW YORK)
TOWN OF WILLIAMSTOWN,(MASSACHUSETTS)

269

SHEET NO. 8 OF 20

MATCH TO SHEET 6

SHEET 8

TO SHEET 12

MATCH SHEET 10

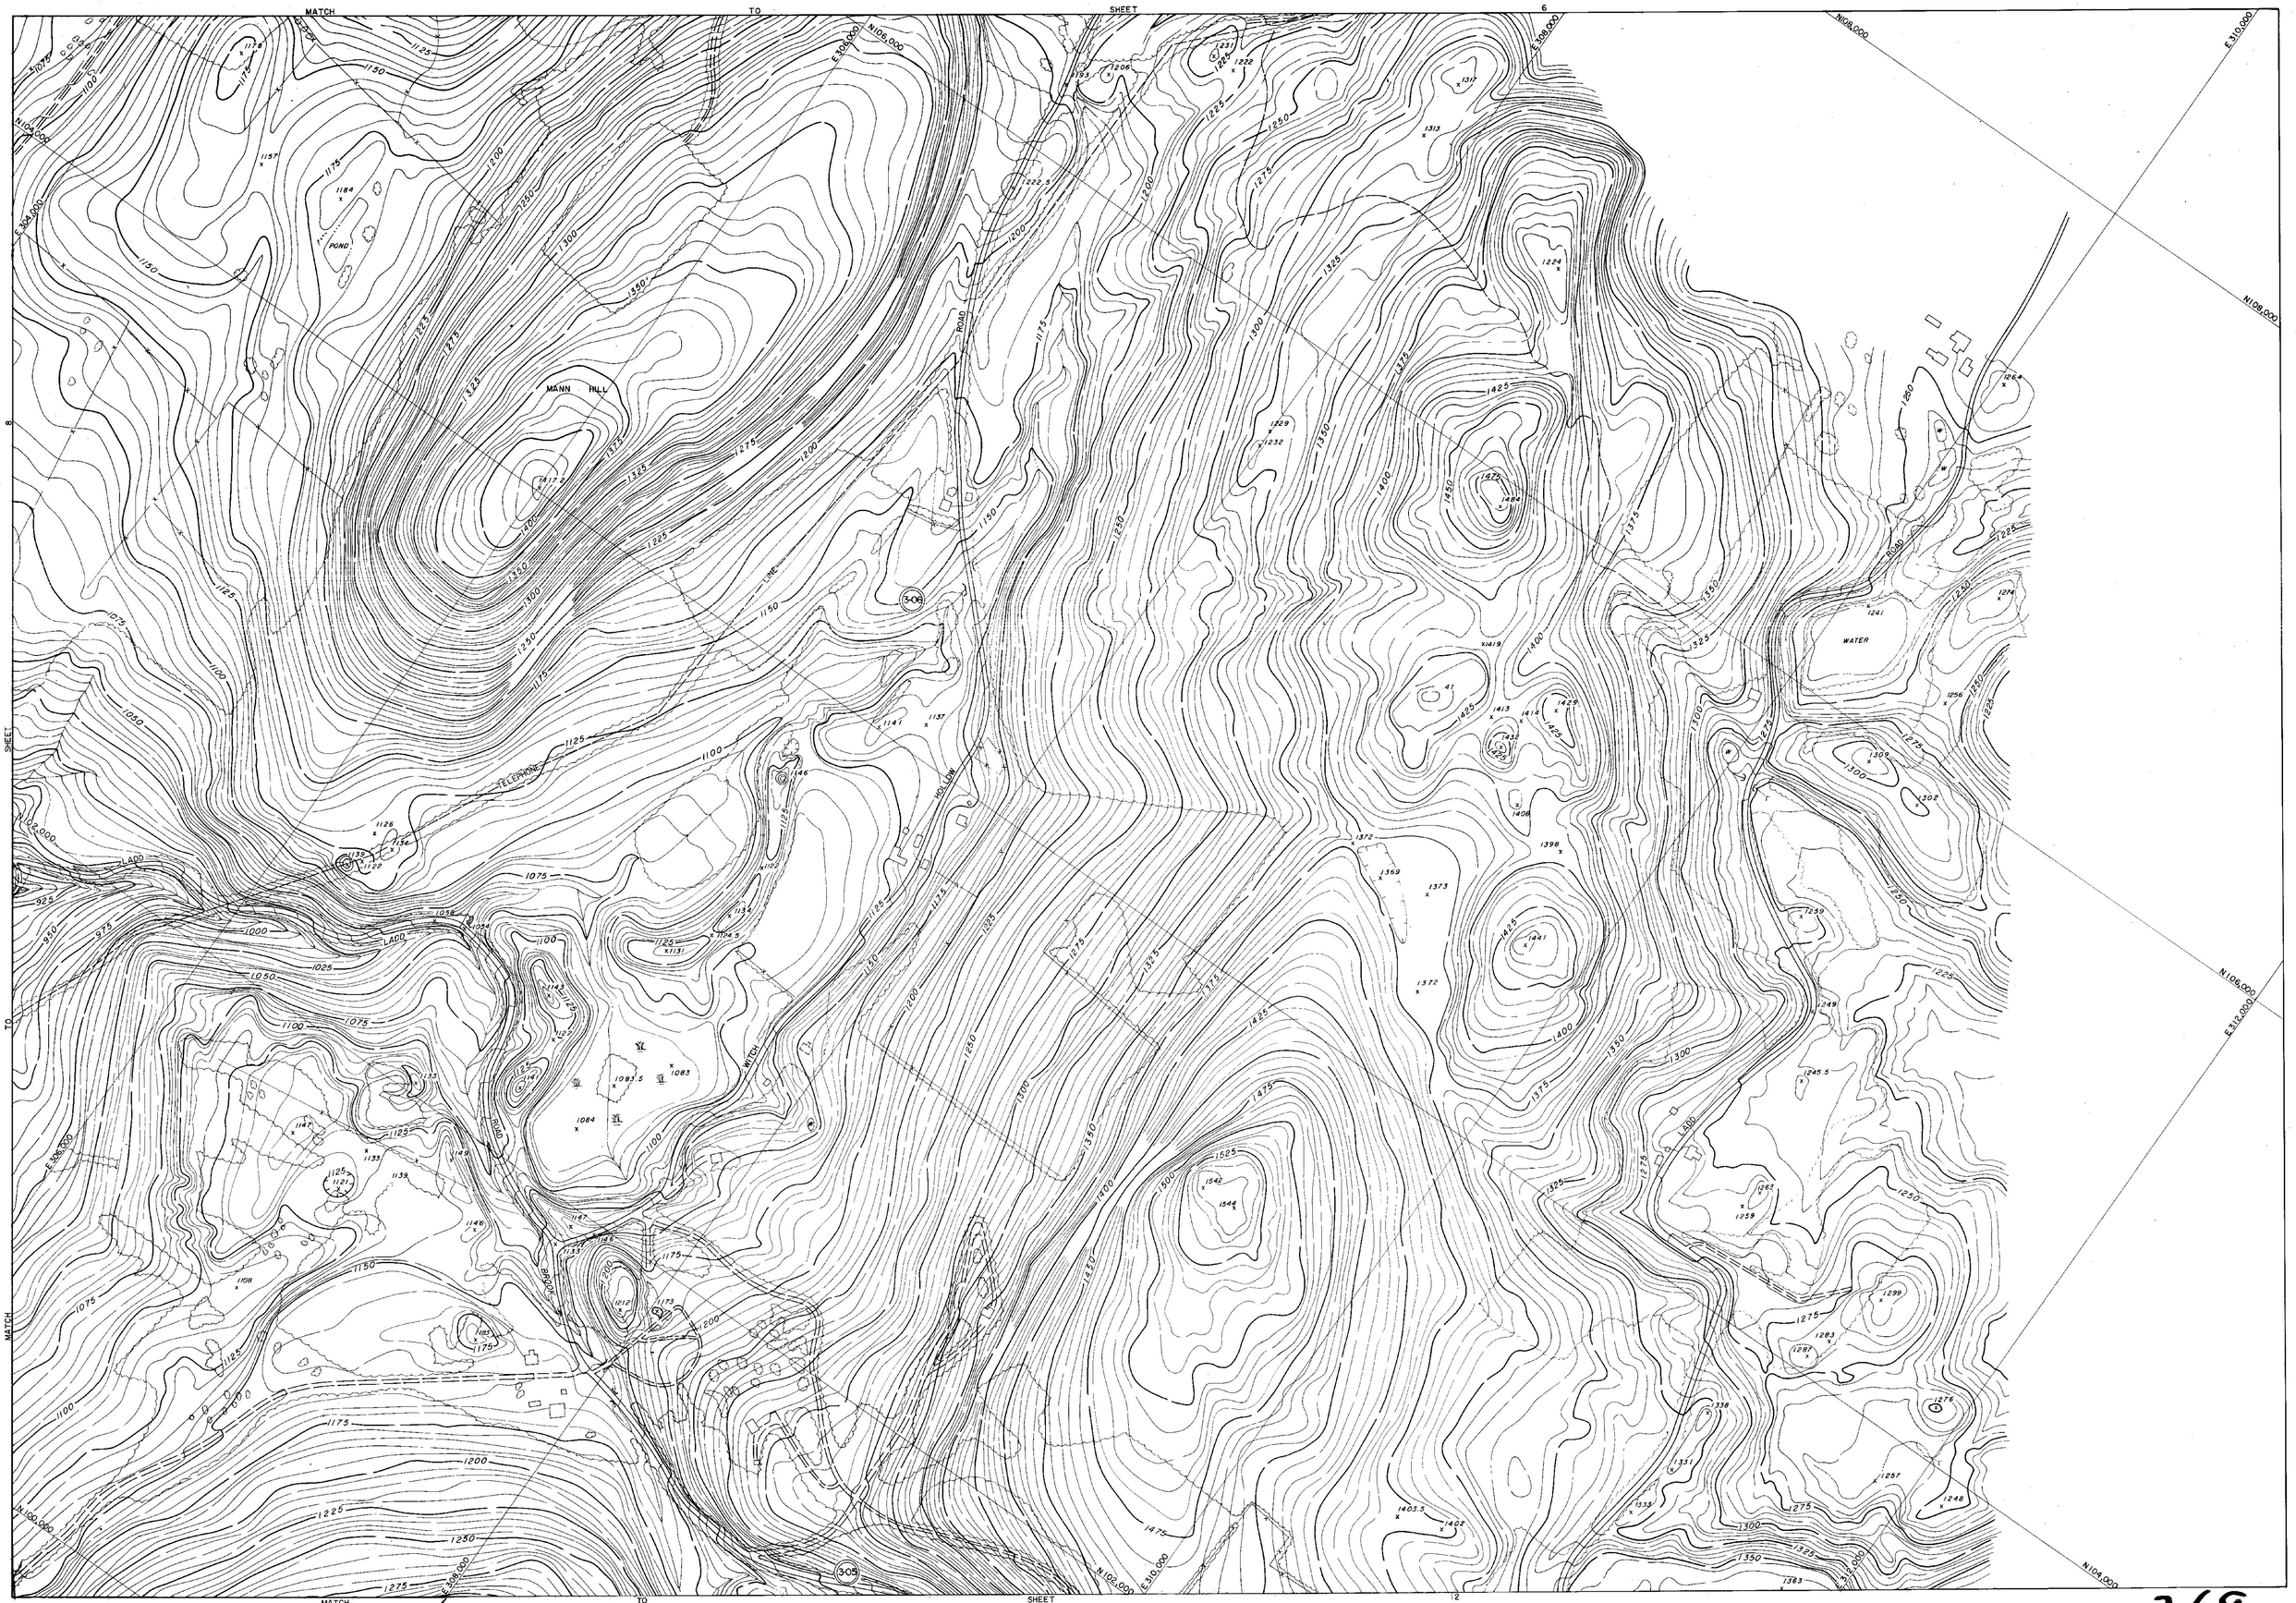

PREPARED BY
AMERICAN AIR SURVEYS, INC.
907 PENN AVENUE
PITTSBURGH, PA.
A-1978

DRAFTED BY: A.B.
CHECKED BY: M.D.

SCALE 1" = 200'
400 200 200 100 0 200 400 600 800
CONTOUR INTERVAL 5'

VERMONT STATE PLANE COORDINATE SYSTEM
DATUM 1927
DATE OF PHOTOGRAPHY 4-29-67

STATE OF VERMONT HIGHWAY DEPT.

TOWN OF POWNAL,(VERMONT)
TOWN OF PETERSBURG,(NEW YORK)
TOWN OF WILLIAMSTOWN,(MASSACHUSETTS)

269

SHEET NO. 9 OF 20

MATCH TO SHEET 7

MATCH TO SHEET 13

SHEET TO MATCH SHEET 11

N192,000

E238,000

E234,000

N190,000

N188,000

E296,000

E238,000

E302,000

N190,000

E306,000

E310,000

N192,000

STATE OF VERMONT

STATE OF MASSACHUSETTS

VERMONT MASSACHUSETTS

BENNINGTON COUNTY

BERKSHIRE COUNTY

POWNAL TOWNSHIP

WILLIAMSTOWN TOWNSHIP

NORTHWEST

NORTHWEST

PREPARED BY
AMERICAN AIR SURVEYS, INC.
907 PENN AVENUE
PITTSBURGH, PA.
A-1978

DRAFTED BY CAP
CHECKED BY RBB

400 300 200 100 0 200 400 600 800
SCALE 1"=200' CONTOUR INTERVAL 5'

VERMONT STATE PLANE COORDINATE SYSTEM
DATUM 1927
DATE OF PHOTOGRAPHY 4-29-67

STATE OF VERMONT HIGHWAY DEPT.

TOWN OF POWNAL,(VERMONT)
TOWN OF PETERSBURG,(NEW YORK)
TOWN OF WILLIAMSTOWN,(MASSACHUSETTS)

269

SHEET NO. 10 OF 20

MATCH TO SHEET 8

SHEET 10

SHEET 12

TO SHEET 14

MATCH

GREEN MOUNTAIN PARK

WATER

PARKING AREA

PARKING AREA

GREEN MOUNTAIN NATIONAL FOREST

RIVER

WATER

HOOSIC

BOSTON AND MAINE RAILROAD

MOUNTAIN ROAD

RAILROAD

FOREST HIGHWAY

TELEPHONE LINE

VBM "TRACK" N94,103.80 E 535,561.23 EL. 568.273

PREPARED BY
AMERICAN AIR SURVEYS, INC.
907 PENN AVENUE
PITTSBURGH, PA.
A-1978

DRAFTED BY:
CHECKED BY: RSC

SCALE 1" = 200'

CONTOUR INTERVAL 5'

VERMONT STATE PLANE COORDINATE SYSTEM
DATUM (NAD 27)
DATE OF PHOTOGRAPHY 4-29-67

STATE OF VERMONT HIGHWAY DEPT.

TOWN OF POWNAL,(VERMONT)
TOWN OF PETERSBURG,(NEW YORK)
TOWN OF WILLIAMSTOWN,(MASSACHUSETTS)

269

SHEET NO. 11 OF 20

MATCH TO SHEET 9

SHEET 11 TO MATCH

MATCH TO SHEET 15

MASON HILL

BROOK

ROAD

N104,000 E312,000 N102,000 E310,000 N100,000 E308,000 N98,000 E306,000 N96,000 E304,000 N94,000 E302,000 N92,000 E300,000

E314,000 E316,000

PREPARED BY
AMERICAN AIR SURVEYS, INC.
907 PENN AVENUE
PITTSBURGH, PA.
A-1978

DRAFTED BY: WJ M.R.
CHECKED BY: RSC

SCALE 1"= 200' CONTOUR INTERVAL 5'

VERMONT STATE PLANE COORDINATE SYSTEM
DATUM 1927
DATE OF PHOTOGRAPHY 4-29-67

STATE OF VERMONT HIGHWAY DEPT.

TOWN OF POWNAL,(VERMONT)
TOWN OF PETERSBURG,(NEW YORK)
TOWN OF WILLIAMSTOWN,(MASSACHUSETTS)

SHEET NO. 12 OF 20

268

MATCH TO SHEET 10

SHEET 14

MATCH TO SHEET 16

STATE OF VERMONT
STATE OF MASSACHUSETTS
BENNINGTON CO
BERKSHIRE CO

N86,000
E598,000
E598,000
N84,000
N82,000
E600,000
N82,000
E602,000
E602,000
N85,000
N85,000
E604,000
N85,000
E604,000
N85,000
N88,000
N90,000
E604,000
E606,000
N88,000
N86,000

HOPKINS MEMORIAL EXPERIMENTAL FOREST

NORTHWEST HILL 1226

I-06

I-05

WATER

GLEN

SCALE 1"=200' 400 300 200 100 0 200 400 600 800 CONTOUR INTERVAL 5

VERMONT STATE PLANE COORDINATE SYSTEM
DATUM 1927
DATE OF PHOTOGRAPHY 4-29-67

PREPARED BY
AMERICAN AIR SURVEYS, INC.
907 PENN AVENUE
PITTSBURGH, PA.
A-1979

DRAFTED BY: C.P.
CHECKED BY: W.B.C.

STATE OF VERMONT HIGHWAY DEPT.

TOWN OF POWNAL,(VERMONT)
TOWN OF PETERSBURG,(NEW YORK)
TOWN OF WILLIAMSTOWN,(MASSACHUSETTS)

269

SHEET NO. 13 OF 20

MATCH TO SHEET 11

TO SHEET 13

MATCH SHEET 15

TO SHEET 17

STATE OF VERMONT

STATE OF

VERMONT
MASSACHUSETTS

RIVER

ROUTE

U.S.

RAILROAD

HIGHWAY

BENNINGTON
BERKSHIRE

COUNTY
COUNTY

POWNAL
WILLIAMSTOWN

TOWNSHIP
TOWNSHIP

GREEN MOUNTAIN
NATIONAL FOREST

WATER

WATER

HOOSIC

BROAD

BOSTON

ETHAN ALLEN

MAINE

RM
AAS-A
EL. 594.95

VIVID
HURLBUT
79 RIGHT 26
E 308872.06

(2-09)

N 96,000
N 95,000
N 94,000
N 93,000
N 92,000
N 89,000
N 88,000

E 304,000
E 305,000
E 306,000
E 307,000
E 308,000
E 309,000
E 310,000
E 311,000
E 312,000
E 313,000
E 314,000
E 315,000

PREPARED BY
AMERICAN AIR SURVEYS, INC.
907 PENN AVENUE
PITTSBURGH, PA.
6-1970

DRAFTED BY: J.C.
CHECKED BY: J.C.

400 300 200 100 0 200 400 600 800
SCALE 1"=200' CONTOUR INTERVAL 5'

VERMONT STATE PLANE COORDINATE SYSTEM
DATUM 1927
DATE OF PHOTOGRAPHY 4-29-67

STATE OF VERMONT HIGHWAY DEPT.

TOWN OF POWNAL,(VERMONT)
TOWN OF PETERSBURG,(NEW YORK)
TOWN OF WILLIAMSTOWN,(MASSACHUSETTS)

SHEET NO. 14 OF 20

269

MATCH TO SHEET 12

14

SHEET

TO

MATCH

E.312,000

E.314,000

E.316,000

N.96,000

N.94,000

N.92,000

E.318,000

3-03

3-02

PREPARED BY
AMERICAN AIR SURVEYS, INC.
907 PENN AVENUE
PITTSBURGH, PA.
5-1978

DRAFTED BY C.B.
CHECKED BY [illegible]

SCALE 1"=200'

CONTOUR INTERVAL 5'

VERMONT STATE PLANE COORDINATE SYSTEM
DATUM 1927
DATE OF PHOTOGRAPHY 4-29-67

STATE OF VERMONT HIGHWAY DEPT.

TOWN OF POWNAL,(VERMONT)
TOWN OF PETERSBURG,(NEW YORK)
TOWN OF WILLIAMSTOWN,(MASSACHUSETTS)

SHEET NO. 15 OF 20

269

MATCH TO SHEET 13

MATCH TO SHEET 19

SHEET 17 MATCH TO SHEET

N82,000 E302,000 N80,000 E304,000 N78,000 E306,000 N84,000 E308,000 N82,000 E310,000

HOPKINS MEMORIAL EXPERIMENTAL FOREST

I-04 I-03

ROAD TO PETERSBURG

ROAD TO WILLIAMSTOWN

NORTHWEST PIKE

WILLIAMSTOWN BOYS CLUB

BRIDGE

BRIDGE

BRIDGE

BRIDGE

BRIDGE

DAM

DAM

POOL

POOL

POOL

POOL

CEMETERY

HOOSIC RIVER

HEMLOCK BROOK

HEMLOCK BROOK

GLEN STREET

STREET

STREET

STREET

ROUTE 7 NORTH

ROUTE 15

PREPARED BY
AMERICAN AIR SURVEYS, INC.
907 PENN AVENUE
PITTSBURGH, PA.
A-1978

DRAFTED BY [illegible]
CHECKED BY [illegible]

SCALE 1" = 200' CONTOUR INTERVAL 5'

VERMONT STATE PLANE COORDINATE SYSTEM
DATUM 1927
DATE OF PHOTOGRAPHY 4-29-57

STATE OF VERMONT HIGHWAY DEPT.

TOWN OF POWNAL,(VERMONT)
TOWN OF PETERSBURG,(NEW YORK)
TOWN OF WILLIAMSTOWN,(MASSACHUSETTS)

269

SHEET NO. 16 OF 20

MATCH TO SHEET 14

SHEET 16 TO MATCH

SHEET 18 TO MATCH

MATCH TO SHEET 20

STATE OF VERMONT
STATE OF MASSACHUSETTS
BENNINGTON CO.
BERKSHIRE CO.

GREEN MOUNTAIN NATIONAL FOREST

MASON HILL

SAND SPRING

WHITE OAKS

"MISTAKE"
N 84,956.62
E 309,378.25

VT-MON. "WATER"
N 86,348.98
E 308,710.66

AAS BM-3
EL. 604.388

HOOSIC RIVER

BOSTON AND MAINE RAILROAD

U.S. ROUTE 7

NORTH STREET

BROOK ROAD

OAK ROAD

WHITE ROAD

N88000 E308000 E312000 E316000 N84000 N80000

PREPARED BY
AMERICAN AIR SURVEYS, INC.
907 PENN AVENUE
PITTSBURGH, PA.
A-1978

DRAFTED BY: [illegible]
CHECKED BY: [illegible]

SCALE 1" = 200' CONTOUR INTERVAL 5'

VERMONT STATE PLANE COORDINATE SYSTEM
DATUM 1927
DATE OF PHOTOGRAPHY 4-29-67

STATE OF VERMONT HIGHWAY DEPT.

TOWN OF POWNAL,(VERMONT)
TOWN OF PETERSBURG,(NEW YORK)
TOWN OF WILLIAMSTOWN,(MASSACHUSETTS)

SHEET NO. 17 OF 20

269

N118,000
E285,000
N120,000
E288,000
N122,000
E290,000
E292,000
N116,000
E286,000
N114,000
E288,000
N118,000
E290,000
N120,000
E292,000

VHD.
"CRANE"
N117,960.97
E283,613.58

VHD.
"NEW YORK"
N115,672.17
E285,718.31
EL. 490.048

(2-18)

(2-17)

HOOSIC

BOSTON STATE AND MAINE RAILROAD

ROUTE 346

MINE

RAILROAD

BOSTON & MAINE RAILROAD

RIVER

NEW YORK
VERMONT

RENSSELAER
BENNINGTON

COUNTY
COUNTY

STATE OF VERMONT
STATE OF NEW YORK

MATCH TO SHEET 2

PREPARED BY
AMERICAN AIR SURVEYS, INC.
907 PENN AVENUE
PITTSBURGH, PA.
A-1978

DRAFTED BY: JC
CHECKED BY: L.K. 6&0

SCALE 1" = 200'
CONTOUR INTERVAL 5'
VERMONT STATE PLANE COORDINATE SYSTEM
DATUM 1927
DATE OF PHOTOGRAPHY 4-29-57

STATE OF VERMONT HIGHWAY DEPT.

TOWN OF POWNAL,(VERMONT)
TOWN OF PETERSBURG,(NEW YORK)
TOWN OF WILLIAMSTOWN,(MASSACHUSETTS)

SHEET NO. 1 OF 20

269

MATCH TO SHEET 1

MATCH TO SHEET 3

STATE OF NEW YORK
STATE OF VERMONT

COUNTY
COUNTY

RENSSELAER
BENNINGTON

STATE

BOSTON AND MAINE ROUTE

MAINE

HOOSIC RIVER

BM (NY & VT)
EL. 500.727

USC & GS - BM MON.
EL. 504.631

CEMETERY

VHD
CEMETERY
N 112,814.27
E 292,516.96
EL. 533.371

2-16

WATER

N 118,000
E 288,000
N 116,000
E 292,000
E 296,000
N 114,000
N 110,000
E 290,000
N 118,000
E 287,000

PREPARED BY
AMERICAN AIR SURVEYS, INC.
907 PENN AVENUE
PITTSBURGH, PA.
A-1978

DRAFTED BY: OSB
CHECKED BY: L.A. Zeb

400 300 200 100 0 200 400 600 800
SCALE 1" = 200' CONTOUR INTERVAL 5'

VERMONT STATE PLANE COORDINATE SYSTEM
DATUM 1927
DATE OF PHOTOGRAPHY 4-29-67

STATE OF VERMONT HIGHWAY DEPT.

TOWN OF POWNAL, (VERMONT)
TOWN OF PETERSBURG, (NEW YORK)
TOWN OF WILLIAMSTOWN, (MASSACHUSETTS)

SHEET NO. 2 OF 20

269

MATCH TO SHEET 2

SHEET 4 TO MATCH

SHEET 5

V.H.D. "POND" N109,887.51 E293,709.85 EL. 514.420

V.H.D. "N. CUT" N107,009.89 E297,141.02

T.B.M. N. POWNAL EL. 521.258

(2-15)

(2-14)

WATER

RESERVOIR

HOOSIC

RIVER

RAILROAD

DAM

POND

HALIFAX

HOLLOW

N109,000

N111,000

N113,000

E294,000

E296,000

E298,000

E300,000

PREPARED BY
AMERICAN AIR SURVEYS, INC.
907 PENN AVENUE
PITTSBURGH, PA.
A-1978

DRAFTED BY: [illegible]

SCALE 1" = 200'

CONTOUR INTERVAL 5'

VERMONT STATE PLANE COORDINATE SYSTEM
DATUM 1927
DATE OF PHOTOGRAPHY 4-29-67

STATE OF VERMONT HIGHWAY DEPT.

TOWN OF POWNAL,(VERMONT)
TOWN OF PETERSBURG,(NEW YORK)
TOWN OF WILLIAMSTOWN,(MASSACHUSETTS)

SHEET NO. 3 OF 20

269

MATCH SHEET 3 TO

E298,000 N114,000 E300,000 N116,000 E302,000 E304,000 N116,000

E298,000 N112,000 N114,000 E304,000 E306,000

N110,000 E300,000 N110,850 E302,000 N112,000 E304,000 E306,000

MATCH SHEET 6 TO

ROAD

HILL

CARPENTER

400 300 200 100 0 200 400 600 800

SCALE 1"=200' CONTOUR INTERVAL 5

VERMONT STATE PLANE COORDINATE SYSTEM
DATUM 1927
DATE OF PHOTOGRAPHY 4-29-67

PREPARED BY
AMERICAN AIR SURVEYS, INC.
907 PENN AVENUE
PITTSBURGH, PA.
A-1970

DRAFTED BY
CHECKED BY

STATE OF VERMONT HIGHWAY DEPT.

TOWN OF POWNAL,(VERMONT)
TOWN OF PETERSBURG,(NEW YORK)
TOWN OF WILLIAMSTOWN,(MASSACHUSETTS)

SHEET NO. 4 OF 20

269

MATCH TO SHEET 3

MATCH TO SHEET 6

MATCH TO SHEET 8

AAS.-BM. NO. 6
EL. 527.172

S. CUT
N 106,517.68
E 297,272.04

U.S.G.S.
BM T.T. 13 S.
EL. 555.774

AAS.-BM. NO. 5
EL. 533.212

REST
N 102,827.26
E 300,434.64

RAILROAD

MAINE AND BOSTON

STATE ROUTE 346

U.S. ROUTE 7

ALLEN HIGHWAY

ETHAN ALLEN

E 294,000
E 296,000
E 298,000
E 300,000
E 302,000
E 304,000
E 306,000
E 308,000
E 310,000

N 104,000
N 106,000
N 102,000
N 100,000

SCALE 1" = 200'
CONTOUR INTERVAL 5'

VERMONT STATE PLANE COORDINATE SYSTEM
DATUM 1927
DATE OF PHOTOGRAPHY 4-29-67

PREPARED BY
AMERICAN AIR SURVEYS, INC.
907 PENN AVENUE
PITTSBURGH, PA.
A-1976

DRAFTED BY: JCJ
CHECKED BY: LG.R&O

STATE OF VERMONT HIGHWAY DEPT.

TOWN OF POWNAL, (VERMONT)
TOWN OF PETERSBURG, (NEW YORK)
TOWN OF WILLIAMSTOWN, (MASSACHUSETTS)

SHEET NO. 5 OF 20

269

MATCH TO SHEET 4

SHEET TO MATCH

MATCH TO SHEET 9

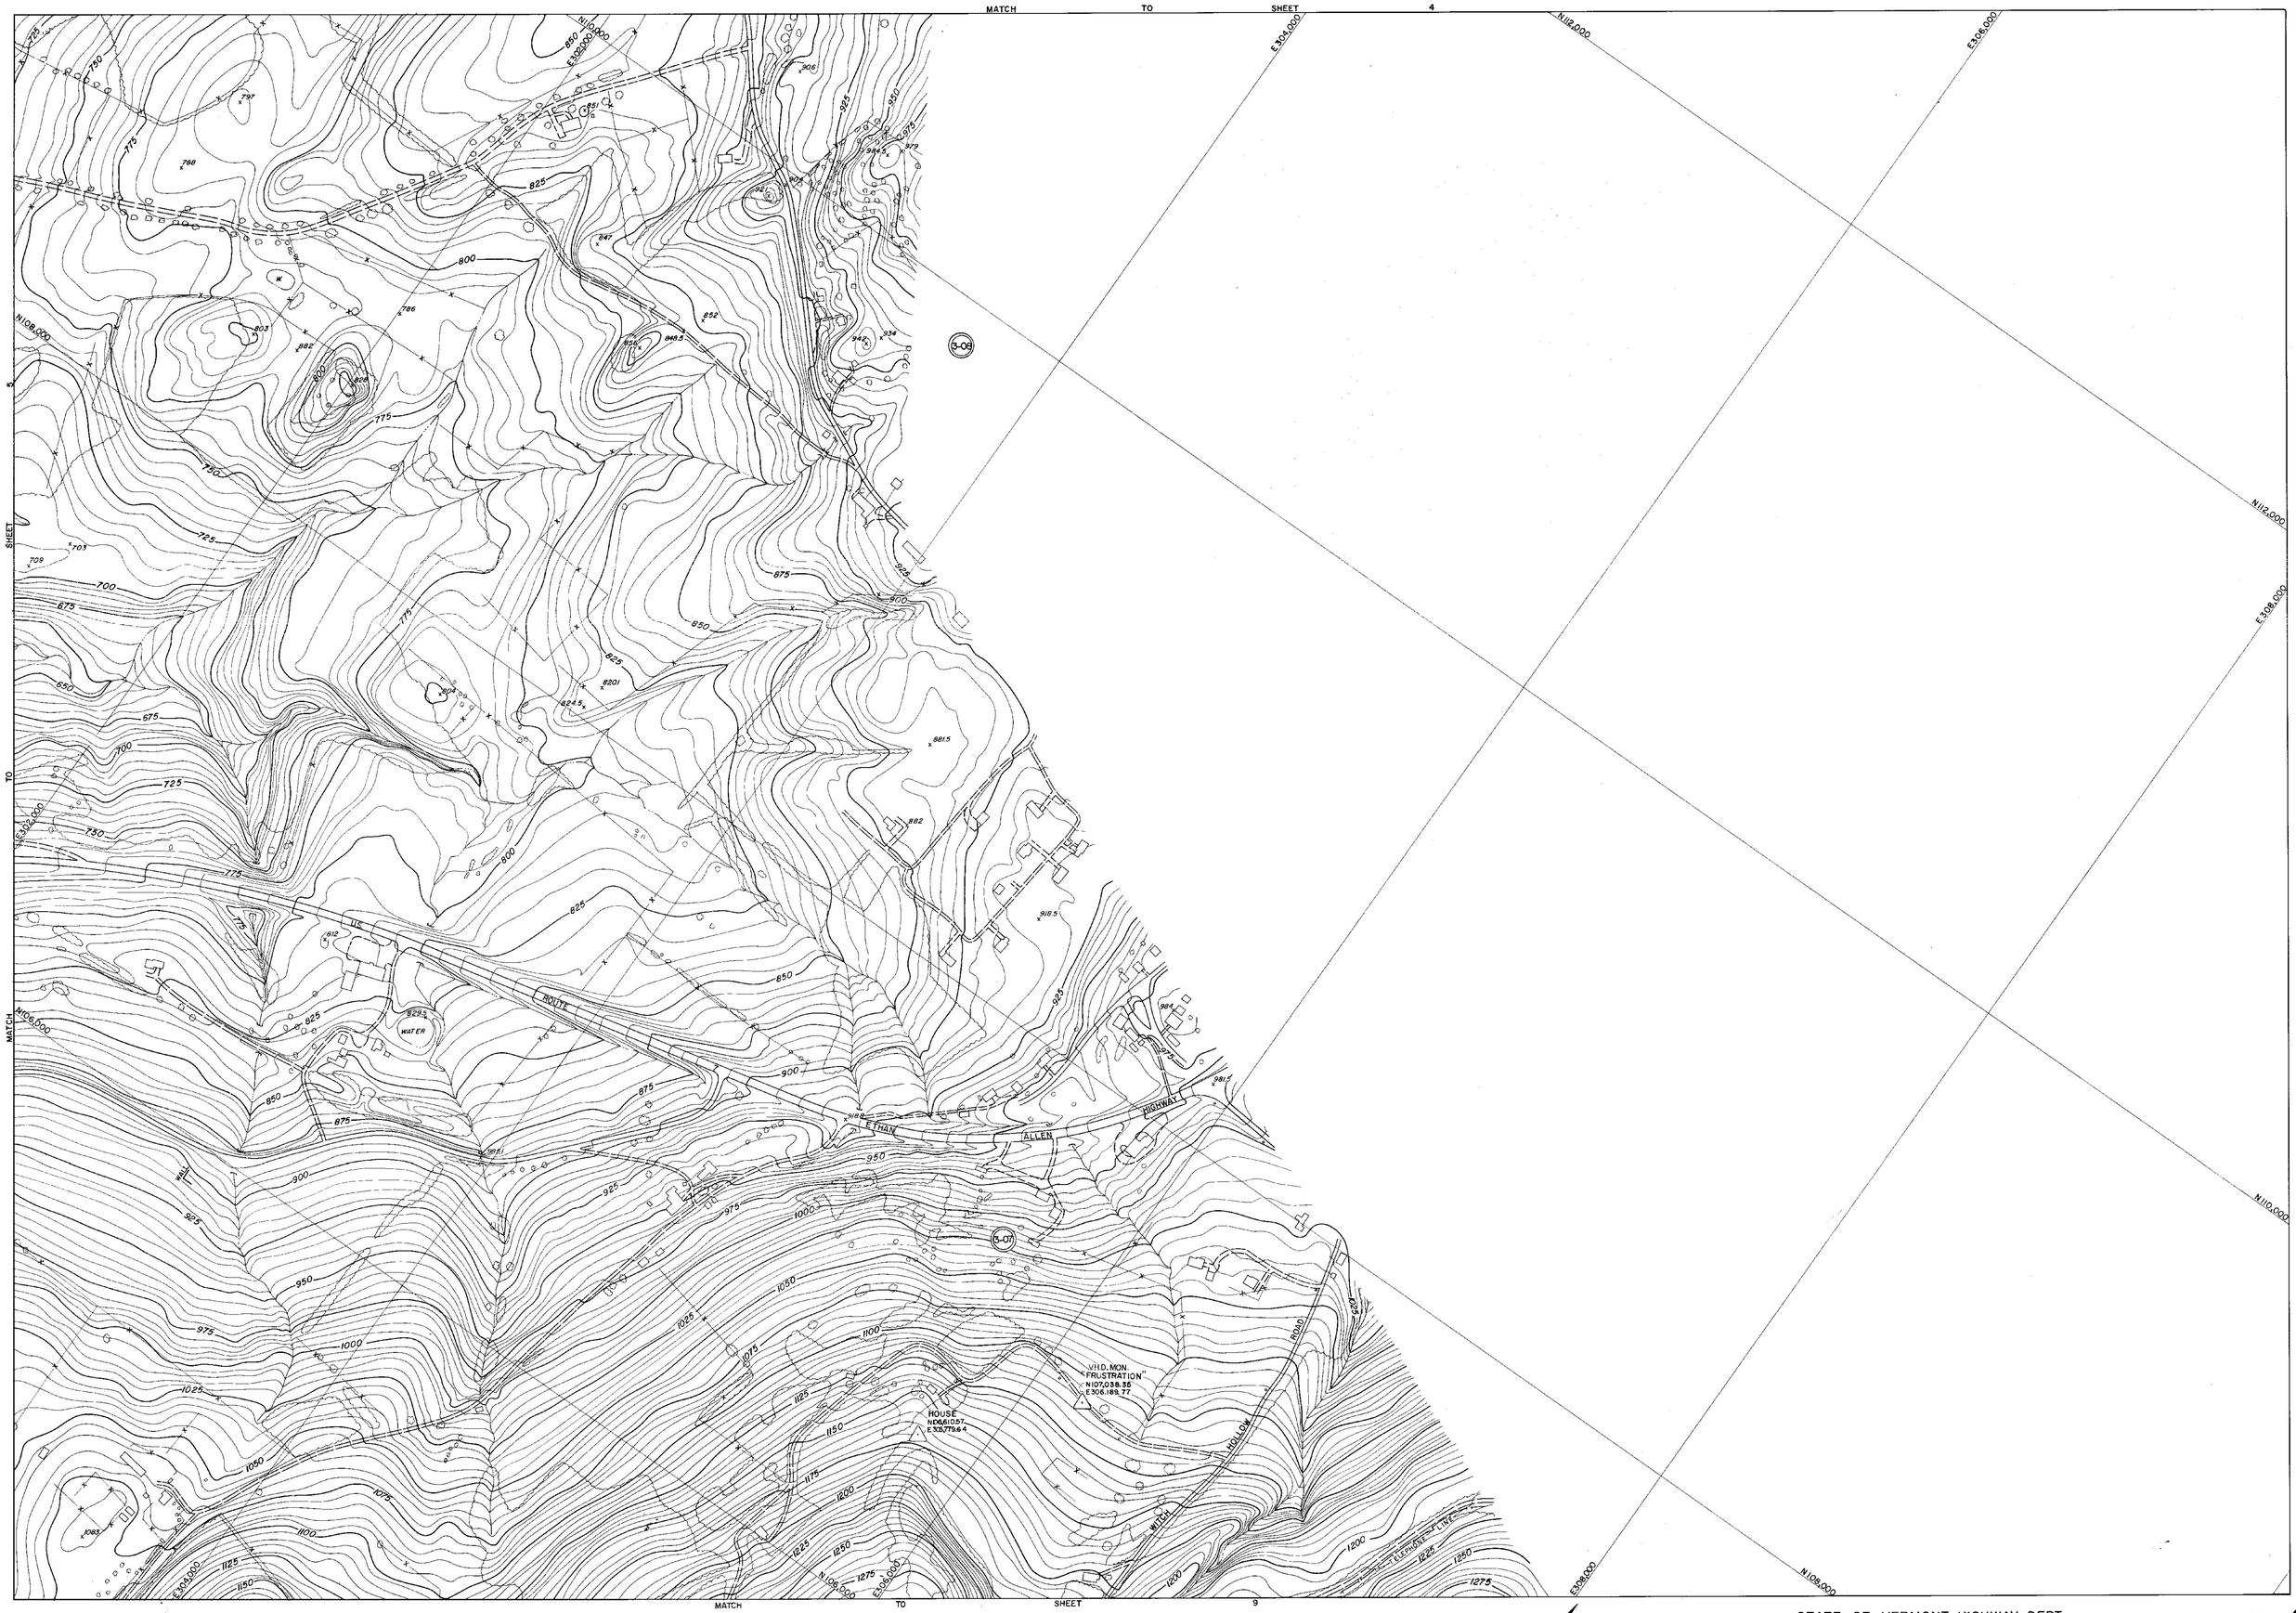

PREPARED BY
AMERICAN AIR SURVEYS, INC.
907 PENN AVENUE
PITTSBURGH, PA.
A-1978

DRAFTED BY JSG
CHECKED BY K.E. Rhd

SCALE 1"=200' CONTOUR INTERVAL 5'

VERMONT STATE PLANE COORDINATE SYSTEM
DATUM 1927
DATE OF PHOTOGRAPHY 4-29-67

STATE OF VERMONT HIGHWAY DEPT.

TOWN OF POWNAL,(VERMONT)
TOWN OF PETERSBURG,(NEW YORK)
TOWN OF WILLIAMSTOWN,(MASSACHUSETTS)

SHEET NO. 6 OF 20

269

N96,000
E292,000
E294,000
N98,000
E296,000
E298,000
N94,000
N96,000
E292,000
E294,000
N92,000
E296,000
N92,000
E294,000
E296,000
E298,000
N94,000
N96,000
E298,000
I-09
I-08
MATCH
TO
SHEET
10
SHEET
8
TO
MATCH
HOLLOW
N95,000
E300,000
E298,000
E300,000

400 300 200 100 0 200 400 600 800
SCALE 1"=200' CONTOUR INTERVAL 5'

VERMONT STATE PLANE COORDINATE SYSTEM
DATUM 1927
DATE OF PHOTOGRAPHY 4-29-67

PREPARED BY
AMERICAN AIR SURVEYS, INC.
907 PENN AVENUE
PITTSBURGH, PA.
A-1978

DRAFTED BY CAS
CHECKED BY RCS

STATE OF VERMONT HIGHWAY DEPT.

TOWN OF POWNAL,(VERMONT)
TOWN OF PETERSBURG,(NEW YORK)
TOWN OF WILLIAMSTOWN,(MASSACHUSETTS)

269

SHEET NO. 7 OF 20

MATCH TO SHEET 1 5

SHEET 7 TO MATCH

MATCH TO SHEET 9 TO

MATCH TO SHEET 11

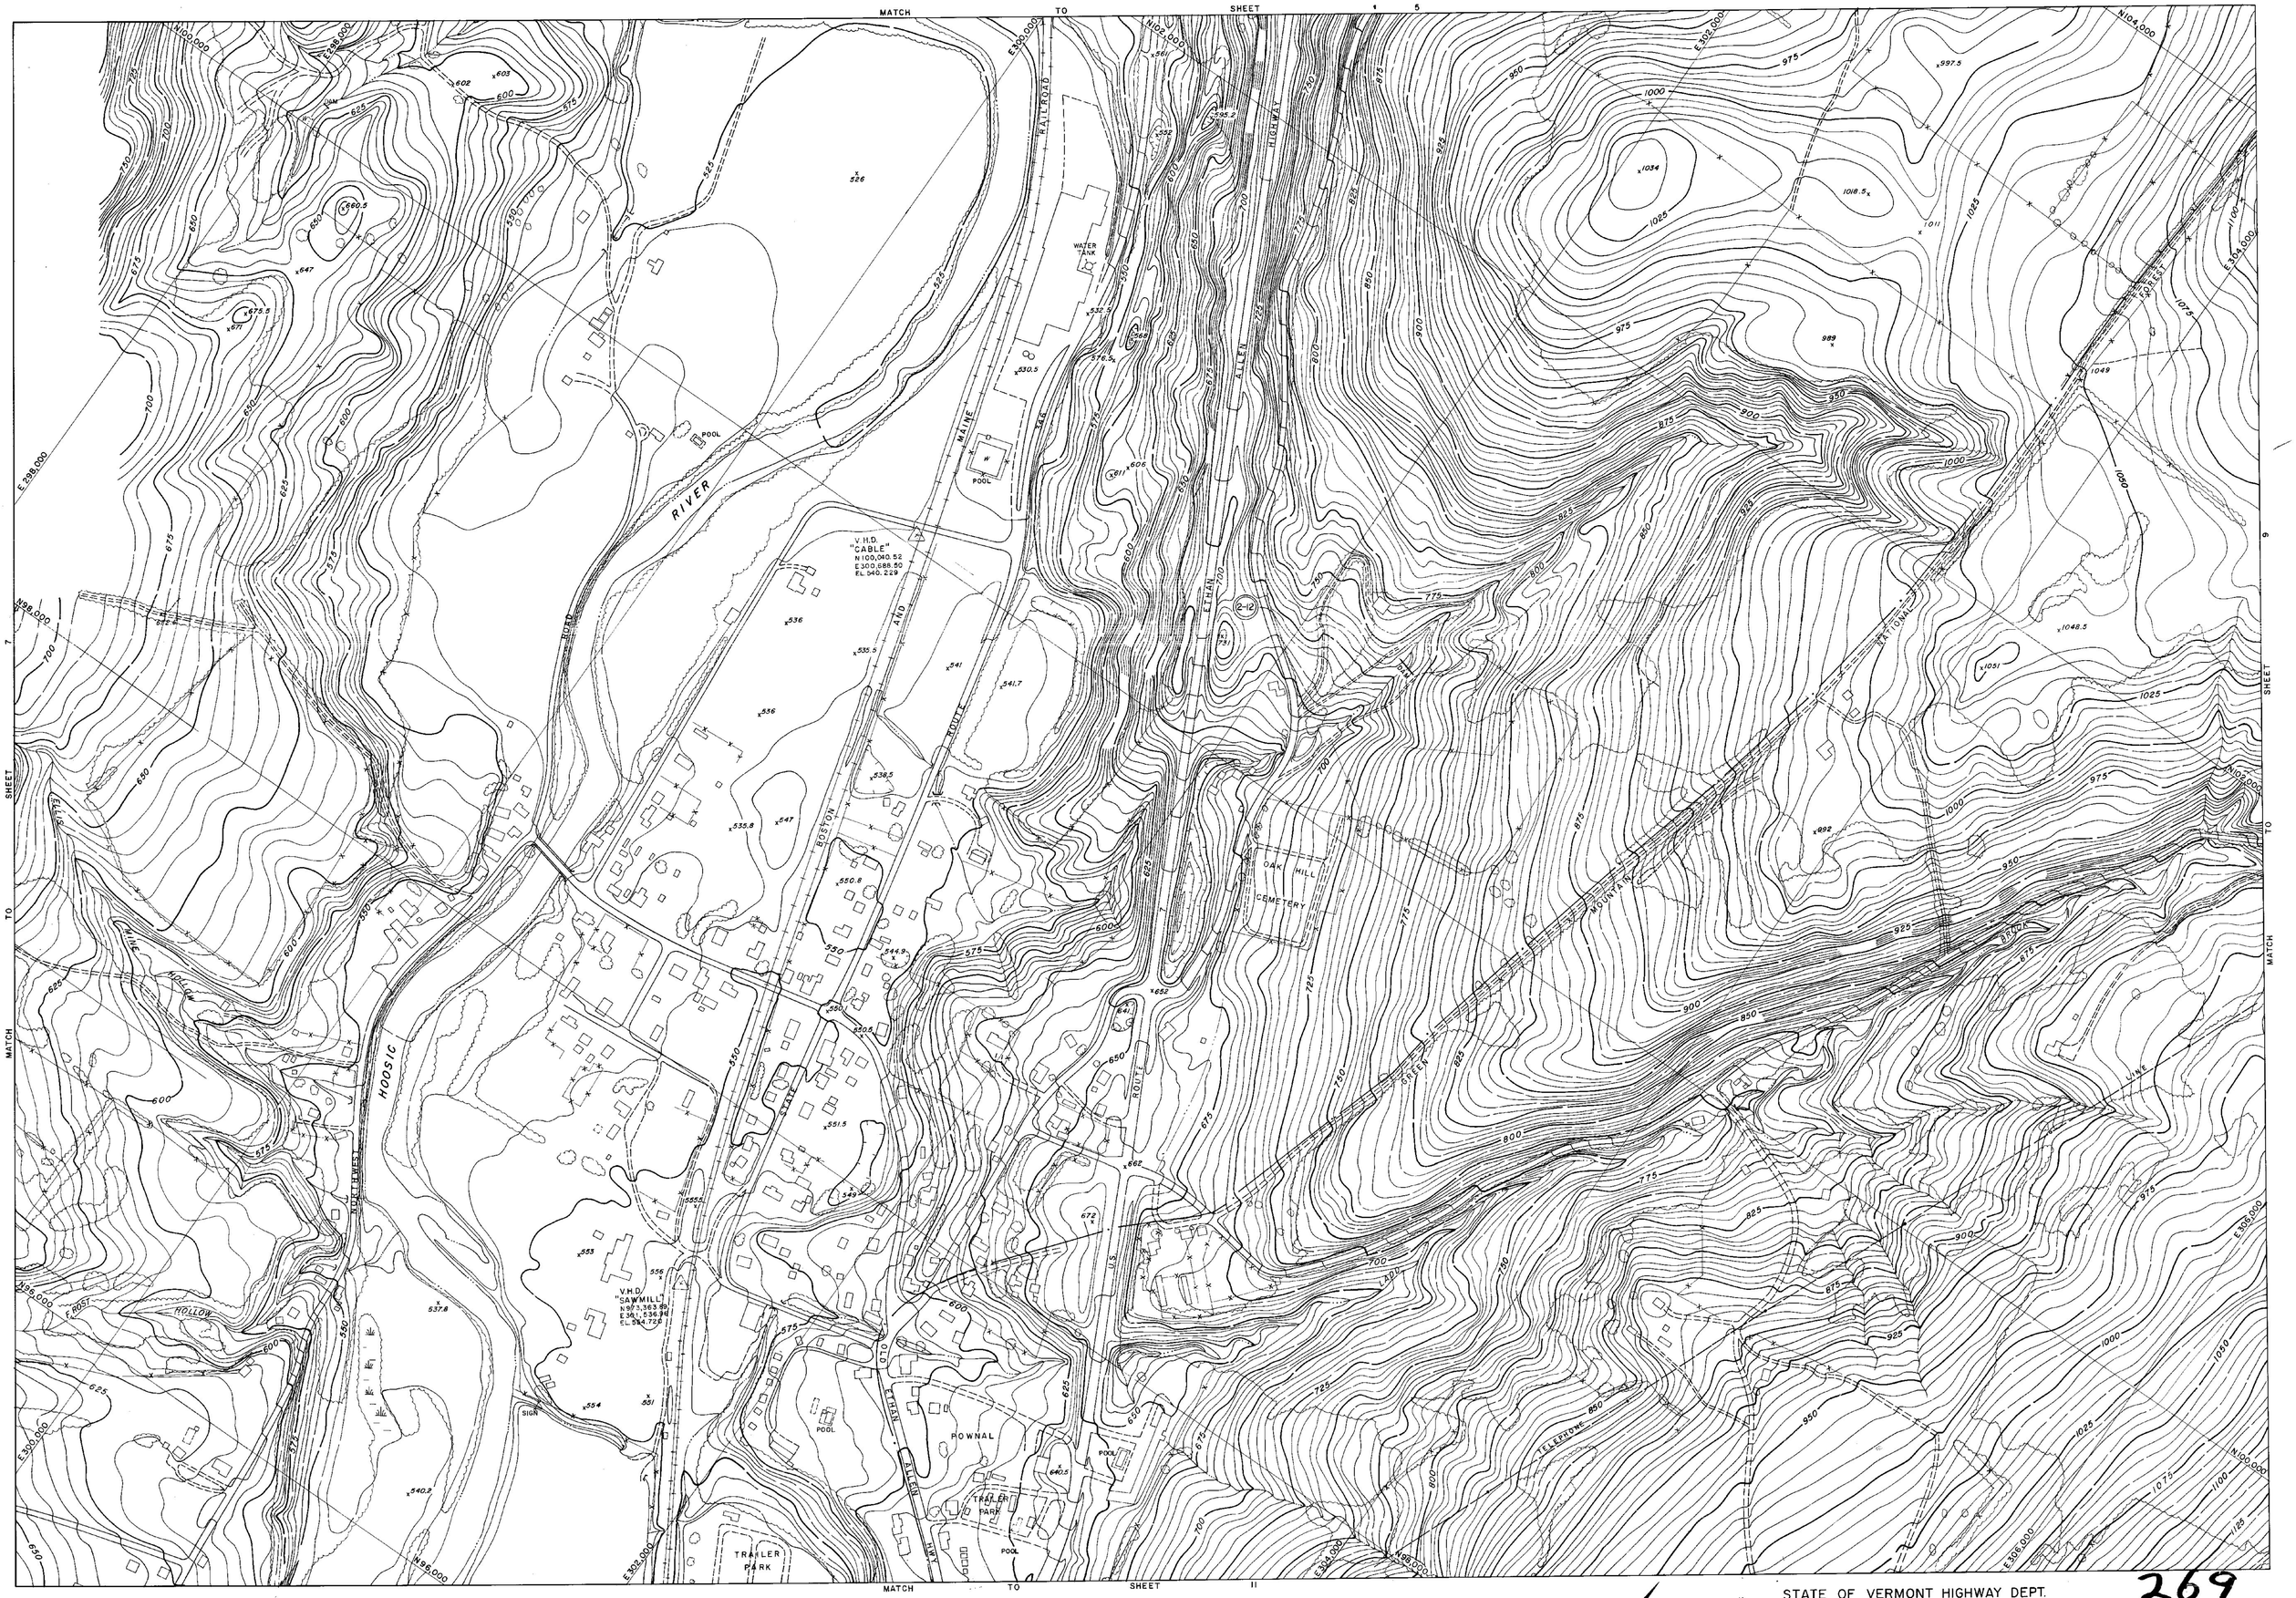

SCALE 1"=200'

CONTOUR INTERVAL 5'

VERMONT STATE PLANE COORDINATE SYSTEM
DATUM 1927
DATE OF PHOTOGRAPHY 4-29-57

PREPARED BY
AMERICAN AIR SURVEYS, INC.
907 PENN AVENUE
PITTSBURGH, PA.
A-1978

DRAFTED BY: Ald
CHECKED BY: Ald

STATE OF VERMONT HIGHWAY DEPT.

TOWN OF POWNAL,(VERMONT)
TOWN OF PETERSBURG,(NEW YORK)
TOWN OF WILLIAMSTOWN,(MASSACHUSETTS)

269

SHEET NO. 8 OF 20

MATCH TO SHEET 6

SHEET 8

TO SHEET 12

MATCH SHEET 10

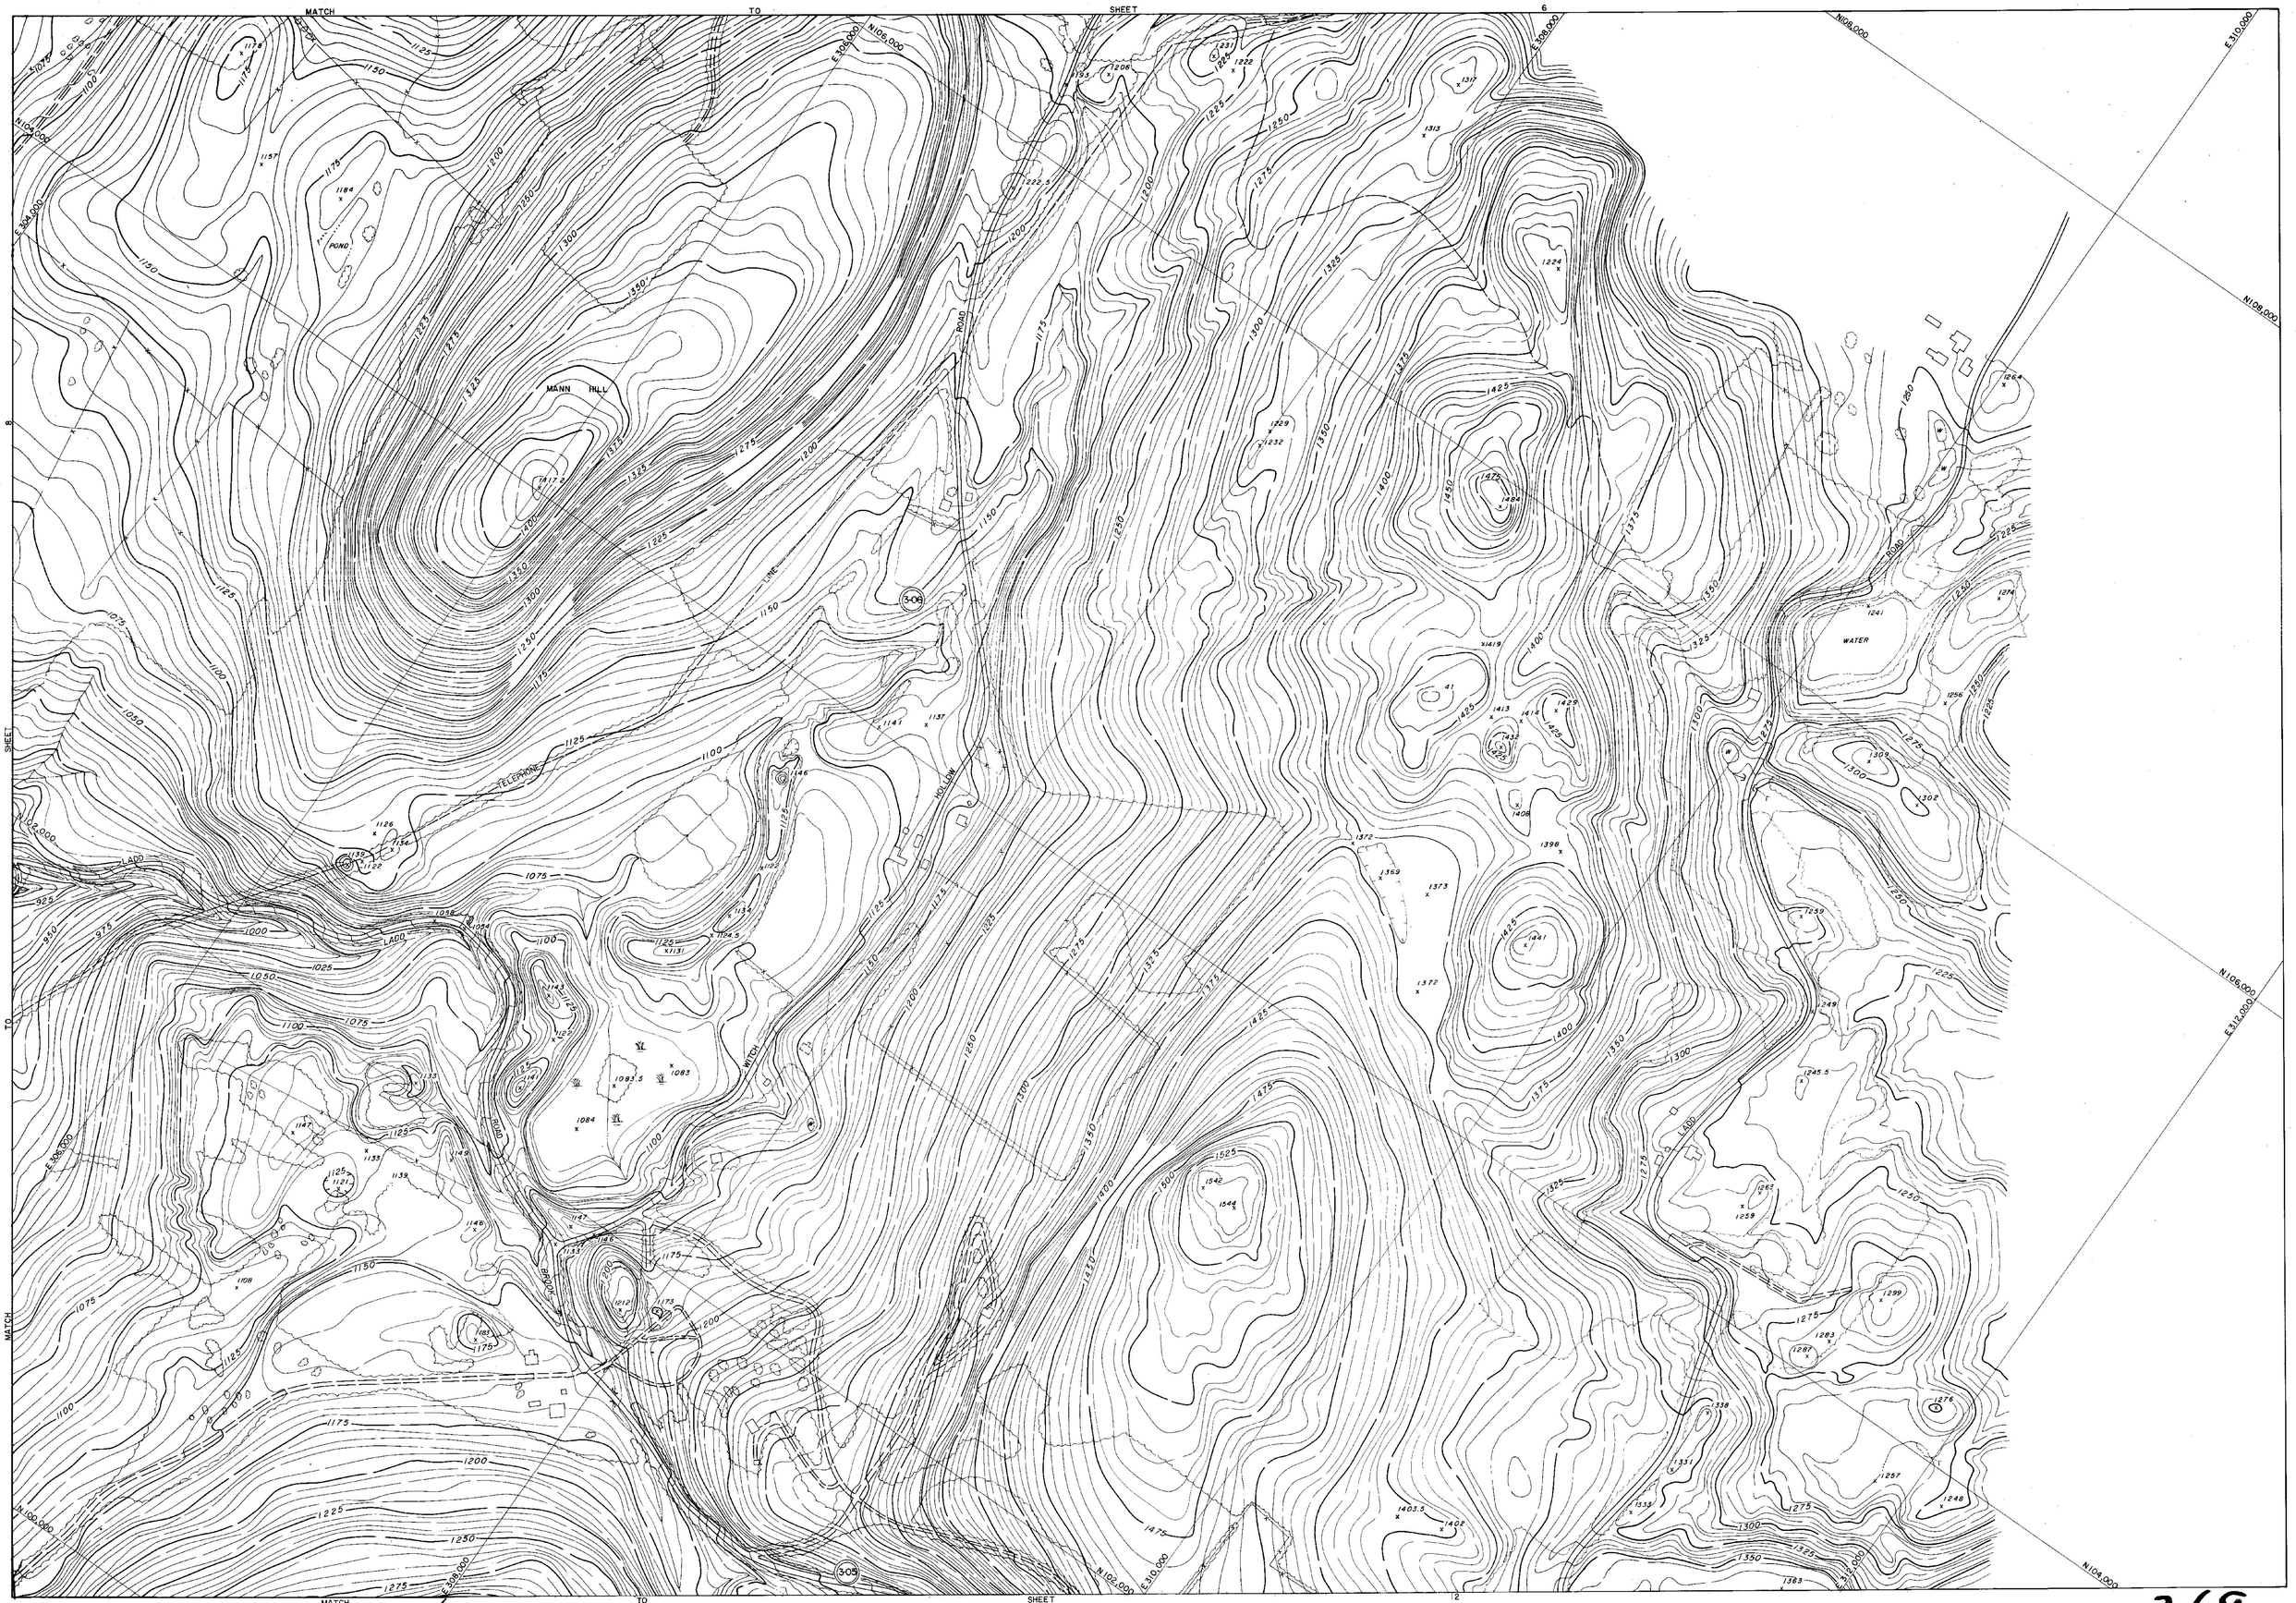

PREPARED BY
AMERICAN AIR SURVEYS, INC.
907 PENN AVENUE
PITTSBURGH, PA.
A-1978

DRAFTED BY: A.B.
CHECKED BY: M.D.

SCALE 1" = 200'
400 200 200 100 0 200 400 600 800
CONTOUR INTERVAL 5'

VERMONT STATE PLANE COORDINATE SYSTEM
DATUM 1927
DATE OF PHOTOGRAPHY 4-29-67

STATE OF VERMONT HIGHWAY DEPT.

TOWN OF POWNAL,(VERMONT)
TOWN OF PETERSBURG,(NEW YORK)
TOWN OF WILLIAMSTOWN,(MASSACHUSETTS)

269

SHEET NO. 9 OF 20

MATCH TO SHEET 7

MATCH TO SHEET 13

SHEET TO MATCH SHEET 11

N192,000

E238,000

E234,000

N190,000

N188,000

E296,000

E238,000

E302,000

N190,000

E306,000

E310,000

N192,000

STATE OF VERMONT

STATE OF MASSACHUSETTS

VERMONT MASSACHUSETTS

BENNINGTON COUNTY

BERKSHIRE COUNTY

POWNAL TOWNSHIP

WILLIAMSTOWN TOWNSHIP

NORTHWEST

NORTHWEST

PREPARED BY
AMERICAN AIR SURVEYS, INC.
907 PENN AVENUE
PITTSBURGH, PA.
A-1978

DRAFTED BY CAP
CHECKED BY RBB

400 300 200 100 0 200 400 600 800
SCALE 1"=200' CONTOUR INTERVAL 5'

VERMONT STATE PLANE COORDINATE SYSTEM
DATUM 1927
DATE OF PHOTOGRAPHY 4-29-67

STATE OF VERMONT HIGHWAY DEPT.

TOWN OF POWNAL,(VERMONT)
TOWN OF PETERSBURG,(NEW YORK)
TOWN OF WILLIAMSTOWN,(MASSACHUSETTS)

269

SHEET NO. 10 OF 20

MATCH TO SHEET 8

SHEET 10

SHEET 12

TO SHEET 14

MATCH

GREEN MOUNTAIN PARK

WATER

PARKING AREA

PARKING AREA

GREEN MOUNTAIN NATIONAL FOREST

RIVER

WATER

HOOSIC

BOSTON AND MAINE RAILROAD

MOUNTAIN ROAD

RAILROAD

FOREST HIGHWAY

TELEPHONE LINE

VBM "TRACK" N94,103.80 E 535,561.23 EL. 568.273

PREPARED BY
AMERICAN AIR SURVEYS, INC.
907 PENN AVENUE
PITTSBURGH, PA.
A-1978

DRAFTED BY:
CHECKED BY: RSC

SCALE 1" = 200'

CONTOUR INTERVAL 5'

VERMONT STATE PLANE COORDINATE SYSTEM
DATUM (NAD 27)
DATE OF PHOTOGRAPHY 4-29-67

STATE OF VERMONT HIGHWAY DEPT.

TOWN OF POWNAL,(VERMONT)
TOWN OF PETERSBURG,(NEW YORK)
TOWN OF WILLIAMSTOWN,(MASSACHUSETTS)

269

SHEET NO. 11 OF 20

MATCH TO SHEET 9

SHEET 11 TO MATCH

MATCH TO SHEET 15

MASON HILL

BROOK

ROAD

N104,000 E312,000 N102,000 E310,000 N100,000 E308,000 N98,000 E306,000 N96,000 E304,000 N94,000 E302,000 N92,000 E300,000

E314,000 E316,000

PREPARED BY
AMERICAN AIR SURVEYS, INC.
907 PENN AVENUE
PITTSBURGH, PA.
A-1978

DRAFTED BY: WJ M.R.
CHECKED BY: RSC

SCALE 1"= 200' CONTOUR INTERVAL 5'

VERMONT STATE PLANE COORDINATE SYSTEM
DATUM 1927
DATE OF PHOTOGRAPHY 4-29-67

STATE OF VERMONT HIGHWAY DEPT.

TOWN OF POWNAL,(VERMONT)
TOWN OF PETERSBURG,(NEW YORK)
TOWN OF WILLIAMSTOWN,(MASSACHUSETTS)

SHEET NO. 12 OF 20

268

MATCH TO SHEET 10

SHEET 14

MATCH TO SHEET 16

STATE OF VERMONT
STATE OF MASSACHUSETTS
BENNINGTON CO
BERKSHIRE CO

N86,000
E598,000
E598,000
N84,000
N82,000
E600,000
N82,000
E602,000
E602,000
N85,000
N85,000
E604,000
N85,000
E604,000
N85,000
N88,000
N90,000
E604,000
E606,000
N88,000
N86,000

HOPKINS MEMORIAL EXPERIMENTAL FOREST

NORTHWEST HILL 1226

I-06

I-05

WATER

GLEN

SCALE 1"=200' 400 300 200 100 0 200 400 600 800 CONTOUR INTERVAL 5

VERMONT STATE PLANE COORDINATE SYSTEM
DATUM 1927
DATE OF PHOTOGRAPHY 4-29-67

PREPARED BY
AMERICAN AIR SURVEYS, INC.
907 PENN AVENUE
PITTSBURGH, PA.
A-1979

DRAFTED BY: C.P.
CHECKED BY: W.B.C.

STATE OF VERMONT HIGHWAY DEPT.

TOWN OF POWNAL,(VERMONT)
TOWN OF PETERSBURG,(NEW YORK)
TOWN OF WILLIAMSTOWN,(MASSACHUSETTS)

269

SHEET NO. 13 OF 20

MATCH TO SHEET 11

TO SHEET 13

MATCH SHEET 15

TO SHEET 17

STATE OF VERMONT

STATE OF

VERMONT
MASSACHUSETTS

RIVER

ROUTE

U.S.

RAILROAD

HIGHWAY

BENNINGTON
BERKSHIRE

COUNTY
COUNTY

POWNAL
WILLIAMSTOWN

TOWNSHIP
TOWNSHIP

GREEN MOUNTAIN
NATIONAL FOREST

WATER

WATER

HOOSIC

BROAD

BOSTON

ETHAN ALLEN

MAINE

RM
AAS-A
EL. 594.95

VIVID
HURLBUT
79 RIGHT 26
E 308872.06

(2-09)

N 96,000
N 95,000
N 94,000
N 93,000
N 92,000
N 89,000
N 88,000

E 304,000
E 305,000
E 306,000
E 307,000
E 308,000
E 309,000
E 310,000
E 311,000
E 312,000
E 313,000
E 314,000
E 315,000

PREPARED BY
AMERICAN AIR SURVEYS, INC.
907 PENN AVENUE
PITTSBURGH, PA.
6-1970

DRAFTED BY: J.C.
CHECKED BY: J.C.

400 300 200 100 0 200 400 600 800
SCALE 1"=200' CONTOUR INTERVAL 5'

VERMONT STATE PLANE COORDINATE SYSTEM
DATUM 1927
DATE OF PHOTOGRAPHY 4-29-67

STATE OF VERMONT HIGHWAY DEPT.

TOWN OF POWNAL,(VERMONT)
TOWN OF PETERSBURG,(NEW YORK)
TOWN OF WILLIAMSTOWN,(MASSACHUSETTS)

SHEET NO. 14 OF 20

269

MATCH TO SHEET 12

14

SHEET

TO

MATCH

E.312,000

E.314,000

E.316,000

N.96,000

N.94,000

N.92,000

E.318,000

3-03

3-02

PREPARED BY
AMERICAN AIR SURVEYS, INC.
907 PENN AVENUE
PITTSBURGH, PA.
5-1978

DRAFTED BY C.B.
CHECKED BY [illegible]

SCALE 1"=200'

CONTOUR INTERVAL 5'

VERMONT STATE PLANE COORDINATE SYSTEM
DATUM 1927
DATE OF PHOTOGRAPHY 4-29-67

STATE OF VERMONT HIGHWAY DEPT.

TOWN OF POWNAL,(VERMONT)
TOWN OF PETERSBURG,(NEW YORK)
TOWN OF WILLIAMSTOWN,(MASSACHUSETTS)

SHEET NO. 15 OF 20

269

MATCH TO SHEET 13

MATCH TO SHEET 19

SHEET 17 MATCH TO SHEET

N82,000 E302,000 N80,000 E304,000 N78,000 E306,000 N84,000 E308,000 N82,000 E310,000

HOPKINS MEMORIAL EXPERIMENTAL FOREST

I-04 I-03

ROAD TO PETERSBURG

ROAD TO WILLIAMSTOWN

NORTHWEST PIKE

WILLIAMSTOWN BOYS CLUB

BRIDGE

BRIDGE

BRIDGE

BRIDGE

BRIDGE

DAM

DAM

POOL

POOL

POOL

POOL

CEMETERY

HOOSIC RIVER

HEMLOCK BROOK

HEMLOCK BROOK

GLEN STREET

STREET

STREET

STREET

ROUTE 7 NORTH

ROUTE 15

PREPARED BY
AMERICAN AIR SURVEYS, INC.
907 PENN AVENUE
PITTSBURGH, PA.
A-1978

DRAFTED BY [illegible]
CHECKED BY [illegible]

SCALE 1" = 200' CONTOUR INTERVAL 5'

VERMONT STATE PLANE COORDINATE SYSTEM
DATUM 1927
DATE OF PHOTOGRAPHY 4-29-57

STATE OF VERMONT HIGHWAY DEPT.

TOWN OF POWNAL,(VERMONT)
TOWN OF PETERSBURG,(NEW YORK)
TOWN OF WILLIAMSTOWN,(MASSACHUSETTS)

269

SHEET NO. 16 OF 20

MATCH TO SHEET 14

SHEET 16 TO MATCH

SHEET 18 TO MATCH

MATCH TO SHEET 20

STATE OF VERMONT
STATE OF MASSACHUSETTS
BENNINGTON CO.
BERKSHIRE CO.

GREEN MOUNTAIN NATIONAL FOREST

MASON HILL

SAND SPRING

WHITE OAKS

"MISTAKE"
N 84,956.62
E 309,378.25

VT-MON. "WATER"
N 86,348.98
E 308,710.66

AAS BM-3
EL. 604.388

HOOSIC RIVER

BOSTON AND MAINE RAILROAD

U.S. ROUTE 7

NORTH STREET

BROOK ROAD

OAK ROAD

WHITE ROAD

N88000 E308000 E312000 E316000 N84000 N80000

PREPARED BY
AMERICAN AIR SURVEYS, INC.
907 PENN AVENUE
PITTSBURGH, PA.
A-1978

DRAFTED BY: [illegible]
CHECKED BY: [illegible]

SCALE 1" = 200' CONTOUR INTERVAL 5'

VERMONT STATE PLANE COORDINATE SYSTEM
DATUM 1927
DATE OF PHOTOGRAPHY 4-29-67

STATE OF VERMONT HIGHWAY DEPT.

TOWN OF POWNAL,(VERMONT)
TOWN OF PETERSBURG,(NEW YORK)
TOWN OF WILLIAMSTOWN,(MASSACHUSETTS)

SHEET NO. 17 OF 20

269

MATCH TO SHEET 15

SHEET 17 TO MATCH

GREEN MOUNTAIN NATIONAL FOREST

STATE OF VERMONT — BENNINGTON COUNTY — POWNAL TOWNSHIP

STATE OF MASSACHUSETTS — BERKSHIRE COUNTY — WILLIAMSTOWN TOWNSHIP

N96,000 N94,000 N92,000 N90,000 N88,000

E315,000 E316,000 E317,000 E318,000 E319,000 E320,000 E321,000 E322,000

PREPARED BY
AMERICAN AIR SURVEYS, INC.
907 PENN AVENUE
PITTSBURGH, PA.
A-1978

DRAFTED BY: GD
CHECKED BY: RDC

400 300 200 100 0 200 400 600 800
SCALE 1" = 200' CONTOUR INTERVAL 5'

VERMONT STATE PLANE COORDINATE SYSTEM
DATUM 1927
DATE OF PHOTOGRAPHY 4-29-67

STATE OF VERMONT HIGHWAY DEPT.

TOWN OF POWNAL,(VERMONT)
TOWN OF PETERSBURG,(NEW YORK)
TOWN OF WILLIAMSTOWN,(MASSACHUSETTS)

269

SHEET NO. 18 OF 20

N118,000
E285,000
N120,000
E288,000
N122,000
E290,000
E292,000
N116,000
E286,000
N114,000
E288,000
N118,000
E290,000
N120,000
E292,000

VHD.
"CRANE"
N117,960.97
E283,613.58

VHD.
"NEW YORK"
N115,672.17
E285,718.31
EL. 490.048

(2-18)

(2-17)

HOOSIC

BOSTON STATE AND MAINE RAILROAD

ROUTE 346

MINE

RAILROAD

BOSTON & MAINE RAILROAD

RIVER

NEW YORK
VERMONT

RENSSELAER
BENNINGTON

COUNTY
COUNTY

STATE OF VERMONT
STATE OF NEW YORK

MATCH TO SHEET 2

PREPARED BY
AMERICAN AIR SURVEYS, INC.
907 PENN AVENUE
PITTSBURGH, PA.
A-1978

DRAFTED BY: JC
CHECKED BY: L.K. 6&0

SCALE 1" = 200'
CONTOUR INTERVAL 5'
VERMONT STATE PLANE COORDINATE SYSTEM
DATUM 1927
DATE OF PHOTOGRAPHY 4-29-57

STATE OF VERMONT HIGHWAY DEPT.

TOWN OF POWNAL,(VERMONT)
TOWN OF PETERSBURG,(NEW YORK)
TOWN OF WILLIAMSTOWN,(MASSACHUSETTS)

SHEET NO. 1 OF 20

269

MATCH TO SHEET 1

MATCH TO SHEET 3

STATE OF NEW YORK
STATE OF VERMONT

COUNTY
COUNTY

RENSSELAER
BENNINGTON

STATE

BOSTON AND MAINE ROUTE

MAINE

HOOSIC RIVER

BM (NY & VT)
EL. 500.727

USC & GS - BM MON.
EL. 504.631

CEMETERY

VHD
CEMETERY
N 112,814.27
E 292,516.96
EL. 533.371

2-16

WATER

N 118,000
E 288,000
N 116,000
E 292,000
E 296,000
N 114,000
N 110,000
E 290,000
N 118,000
E 287,000

PREPARED BY
AMERICAN AIR SURVEYS, INC.
907 PENN AVENUE
PITTSBURGH, PA.
A-1978

DRAFTED BY: OSB
CHECKED BY: L.A. Zeb

400 300 200 100 0 200 400 600 800
SCALE 1" = 200' CONTOUR INTERVAL 5'

VERMONT STATE PLANE COORDINATE SYSTEM
DATUM 1927
DATE OF PHOTOGRAPHY 4-29-67

STATE OF VERMONT HIGHWAY DEPT.

TOWN OF POWNAL, (VERMONT)
TOWN OF PETERSBURG, (NEW YORK)
TOWN OF WILLIAMSTOWN, (MASSACHUSETTS)

SHEET NO. 2 OF 20

269

MATCH TO SHEET 2

SHEET 4 TO MATCH

SHEET 5

V.H.D. "POND" N109,887.51 E293,709.85 EL. 514.420

V.H.D. "N. CUT" N107,009.89 E297,141.02

T.B.M. N. POWNAL EL. 521.258

(2-15)

(2-14)

WATER

RESERVOIR

HOOSIC

RIVER

RAILROAD

DAM

POND

HALIFAX

HOLLOW

N109,000

N111,000

N113,000

E294,000

E296,000

E298,000

E300,000

PREPARED BY
AMERICAN AIR SURVEYS, INC.
907 PENN AVENUE
PITTSBURGH, PA.
A-1978

DRAFTED BY: [illegible]

SCALE 1" = 200'

CONTOUR INTERVAL 5'

VERMONT STATE PLANE COORDINATE SYSTEM
DATUM 1927
DATE OF PHOTOGRAPHY 4-29-67

STATE OF VERMONT HIGHWAY DEPT.

TOWN OF POWNAL,(VERMONT)
TOWN OF PETERSBURG,(NEW YORK)
TOWN OF WILLIAMSTOWN,(MASSACHUSETTS)

SHEET NO. 3 OF 20

269

MATCH SHEET 3 TO

E298,000 N114,000 E300,000 N116,000 E302,000 E304,000 N116,000

E298,000 N112,000 N114,000 E304,000 E306,000

N110,000 E300,000 N110,850 E302,000 N112,000 E304,000 E306,000

MATCH SHEET 6 TO

ROAD

HILL

CARPENTER

400 300 200 100 0 200 400 600 800

SCALE 1"=200' CONTOUR INTERVAL 5

VERMONT STATE PLANE COORDINATE SYSTEM
DATUM 1927
DATE OF PHOTOGRAPHY 4-29-67

PREPARED BY
AMERICAN AIR SURVEYS, INC.
907 PENN AVENUE
PITTSBURGH, PA.
A-1970

DRAFTED BY
CHECKED BY

STATE OF VERMONT HIGHWAY DEPT.

TOWN OF POWNAL,(VERMONT)
TOWN OF PETERSBURG,(NEW YORK)
TOWN OF WILLIAMSTOWN,(MASSACHUSETTS)

SHEET NO. 4 OF 20

269

MATCH TO SHEET 3

MATCH TO SHEET 6

MATCH TO SHEET 8

AAS.-BM. NO. 6
EL. 527.172

S. CUT
N 106,517.68
E 297,272.04

U.S.G.S.
BM T.T. 13 S.
EL. 555.774

AAS.-BM. NO. 5
EL. 533.212

REST
N 102,827.26
E 300,434.64

RAILROAD

MAINE AND BOSTON

STATE ROUTE 346

U.S. ROUTE 7

ALLEN HIGHWAY

ETHAN ALLEN

E 294,000
E 296,000
E 298,000
E 300,000
E 302,000
E 304,000
E 306,000
E 308,000
E 310,000

N 104,000
N 106,000
N 102,000
N 100,000

SCALE 1" = 200'
CONTOUR INTERVAL 5'

VERMONT STATE PLANE COORDINATE SYSTEM
DATUM 1927
DATE OF PHOTOGRAPHY 4-29-67

PREPARED BY
AMERICAN AIR SURVEYS, INC.
907 PENN AVENUE
PITTSBURGH, PA.
A-1976

DRAFTED BY: JCJ
CHECKED BY: LG.R&O

STATE OF VERMONT HIGHWAY DEPT.

TOWN OF POWNAL, (VERMONT)
TOWN OF PETERSBURG, (NEW YORK)
TOWN OF WILLIAMSTOWN, (MASSACHUSETTS)

SHEET NO. 5 OF 20

269

MATCH TO SHEET 4

SHEET TO MATCH

MATCH TO SHEET 9

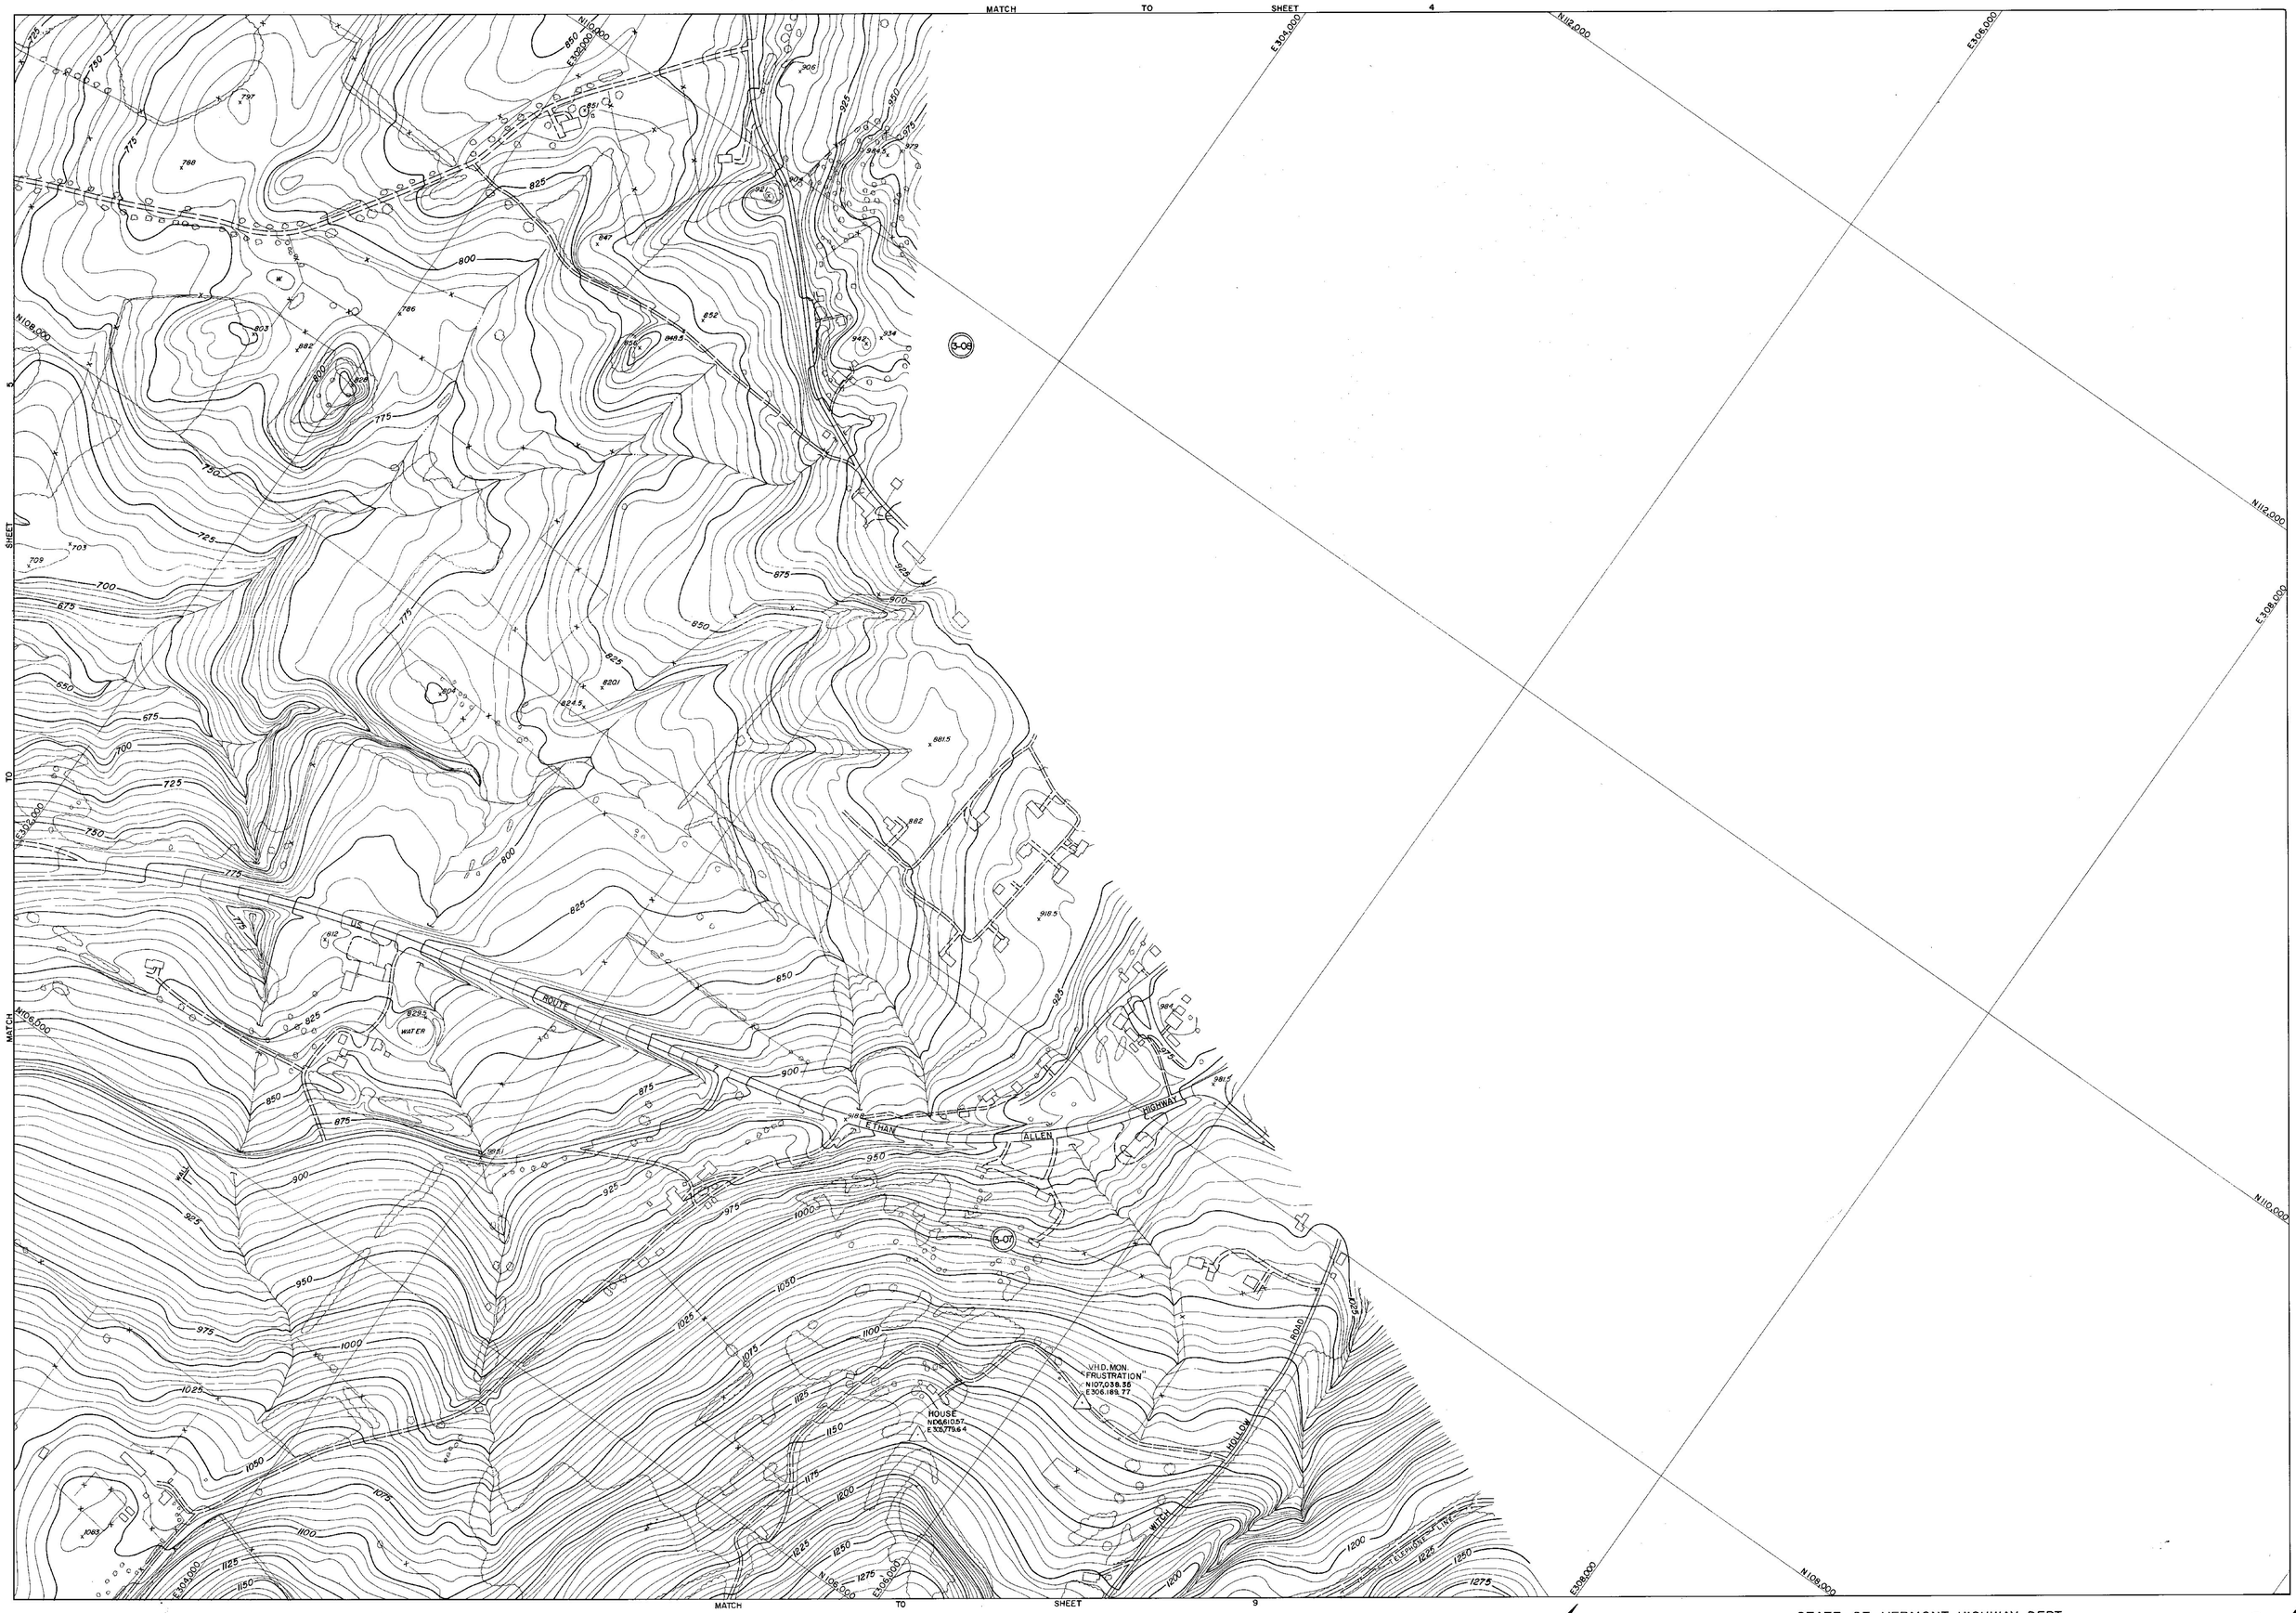

PREPARED BY
AMERICAN AIR SURVEYS, INC.
907 PENN AVENUE
PITTSBURGH, PA.
A-1978

DRAFTED BY JSG
CHECKED BY K.E. Rhd

SCALE 1"=200' CONTOUR INTERVAL 5'

VERMONT STATE PLANE COORDINATE SYSTEM
DATUM 1927
DATE OF PHOTOGRAPHY 4-29-67

STATE OF VERMONT HIGHWAY DEPT.

TOWN OF POWNAL,(VERMONT)
TOWN OF PETERSBURG,(NEW YORK)
TOWN OF WILLIAMSTOWN,(MASSACHUSETTS)

SHEET NO. 6 OF 20

269

N96,000
E292,000
E294,000
N98,000
E296,000
E298,000
N94,000
N96,000
E292,000
E294,000
N92,000
E296,000
N92,000
E294,000
E296,000
E298,000
N94,000
N96,000
E298,000
I-09
I-08
MATCH
TO
SHEET
10
SHEET
8
TO
MATCH
HOLLOW
N95,000
E300,000
E298,000
E300,000

400 300 200 100 0 200 400 600 800
SCALE 1"=200' CONTOUR INTERVAL 5'

VERMONT STATE PLANE COORDINATE SYSTEM
DATUM 1927
DATE OF PHOTOGRAPHY 4-29-67

PREPARED BY
AMERICAN AIR SURVEYS, INC.
907 PENN AVENUE
PITTSBURGH, PA.
A-1978

DRAFTED BY CAS
CHECKED BY RCS

STATE OF VERMONT HIGHWAY DEPT.

TOWN OF POWNAL,(VERMONT)
TOWN OF PETERSBURG,(NEW YORK)
TOWN OF WILLIAMSTOWN,(MASSACHUSETTS)

269

SHEET NO. 7 OF 20

MATCH TO SHEET 1 5

SHEET 7 TO MATCH

MATCH TO SHEET 9 TO

MATCH TO SHEET 11

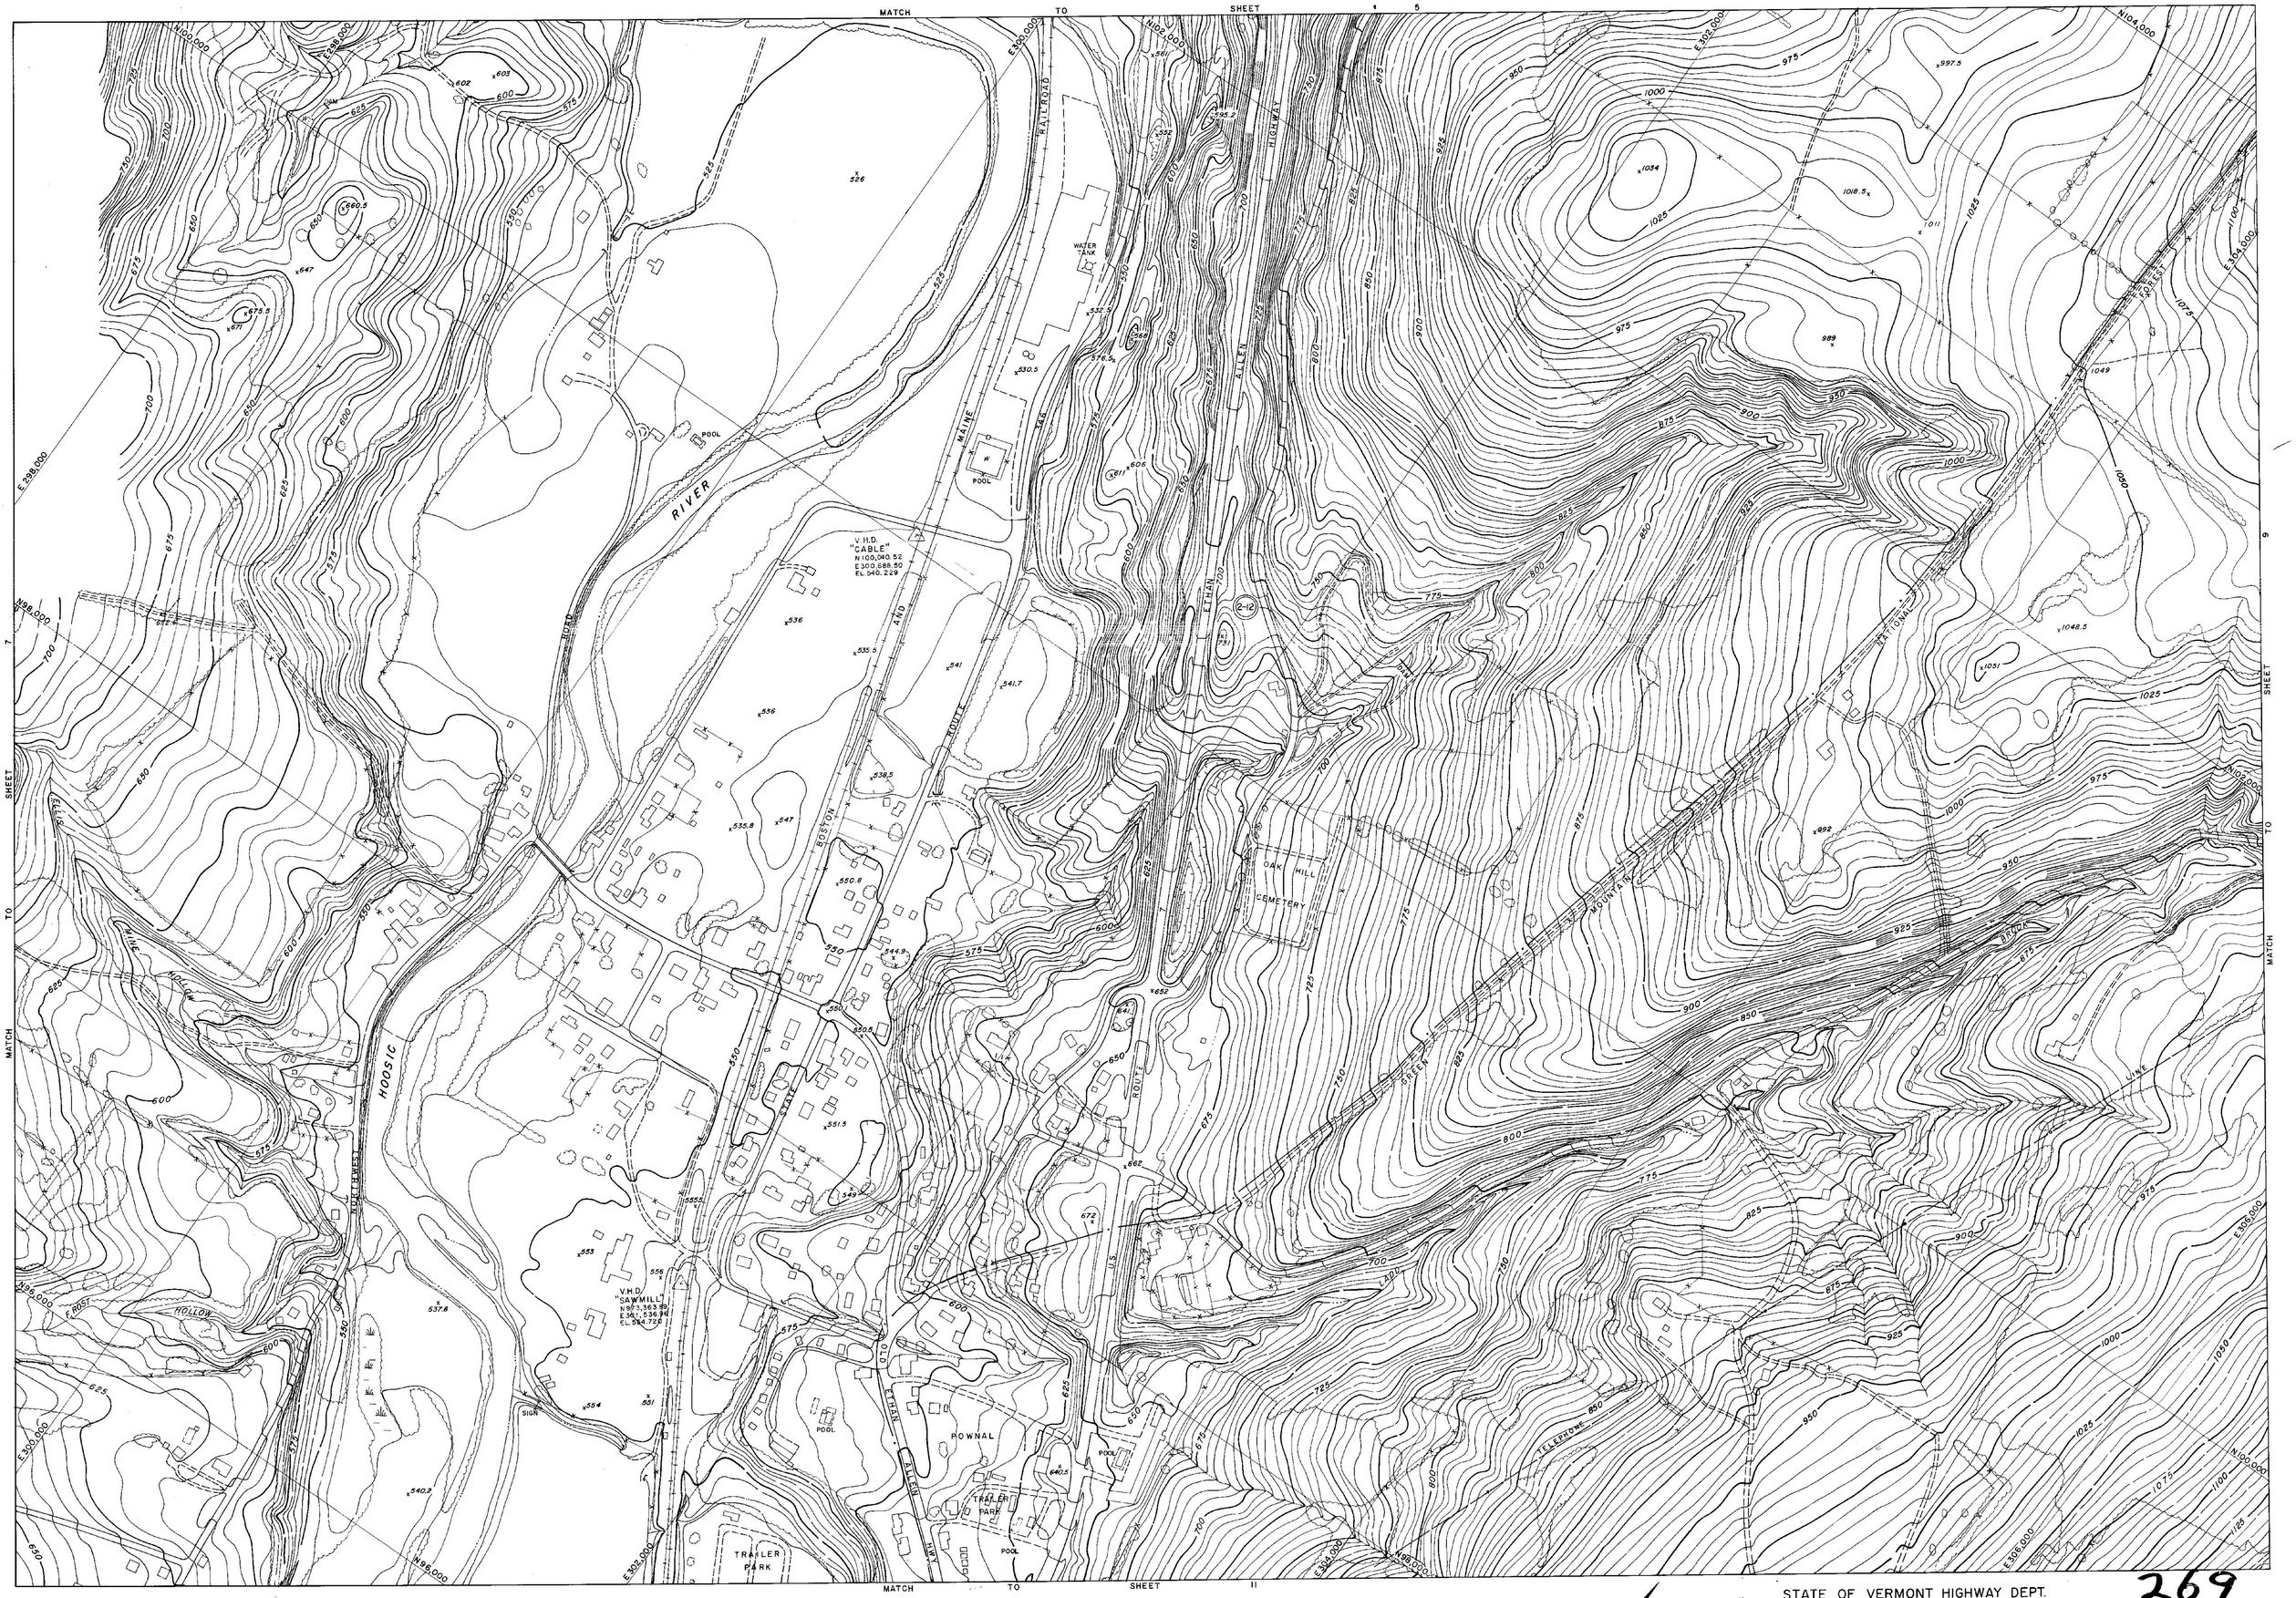

SCALE 1"=200'

CONTOUR INTERVAL 5'

VERMONT STATE PLANE COORDINATE SYSTEM
DATUM 1927
DATE OF PHOTOGRAPHY 4-29-57

PREPARED BY
AMERICAN AIR SURVEYS, INC.
907 PENN AVENUE
PITTSBURGH, PA.
A-1978

DRAFTED BY: Ald
CHECKED BY: Ald

STATE OF VERMONT HIGHWAY DEPT.

TOWN OF POWNAL,(VERMONT)
TOWN OF PETERSBURG,(NEW YORK)
TOWN OF WILLIAMSTOWN,(MASSACHUSETTS)

269

SHEET NO. 8 OF 20

MATCH TO SHEET 6

SHEET 8

TO SHEET 12

MATCH SHEET 10

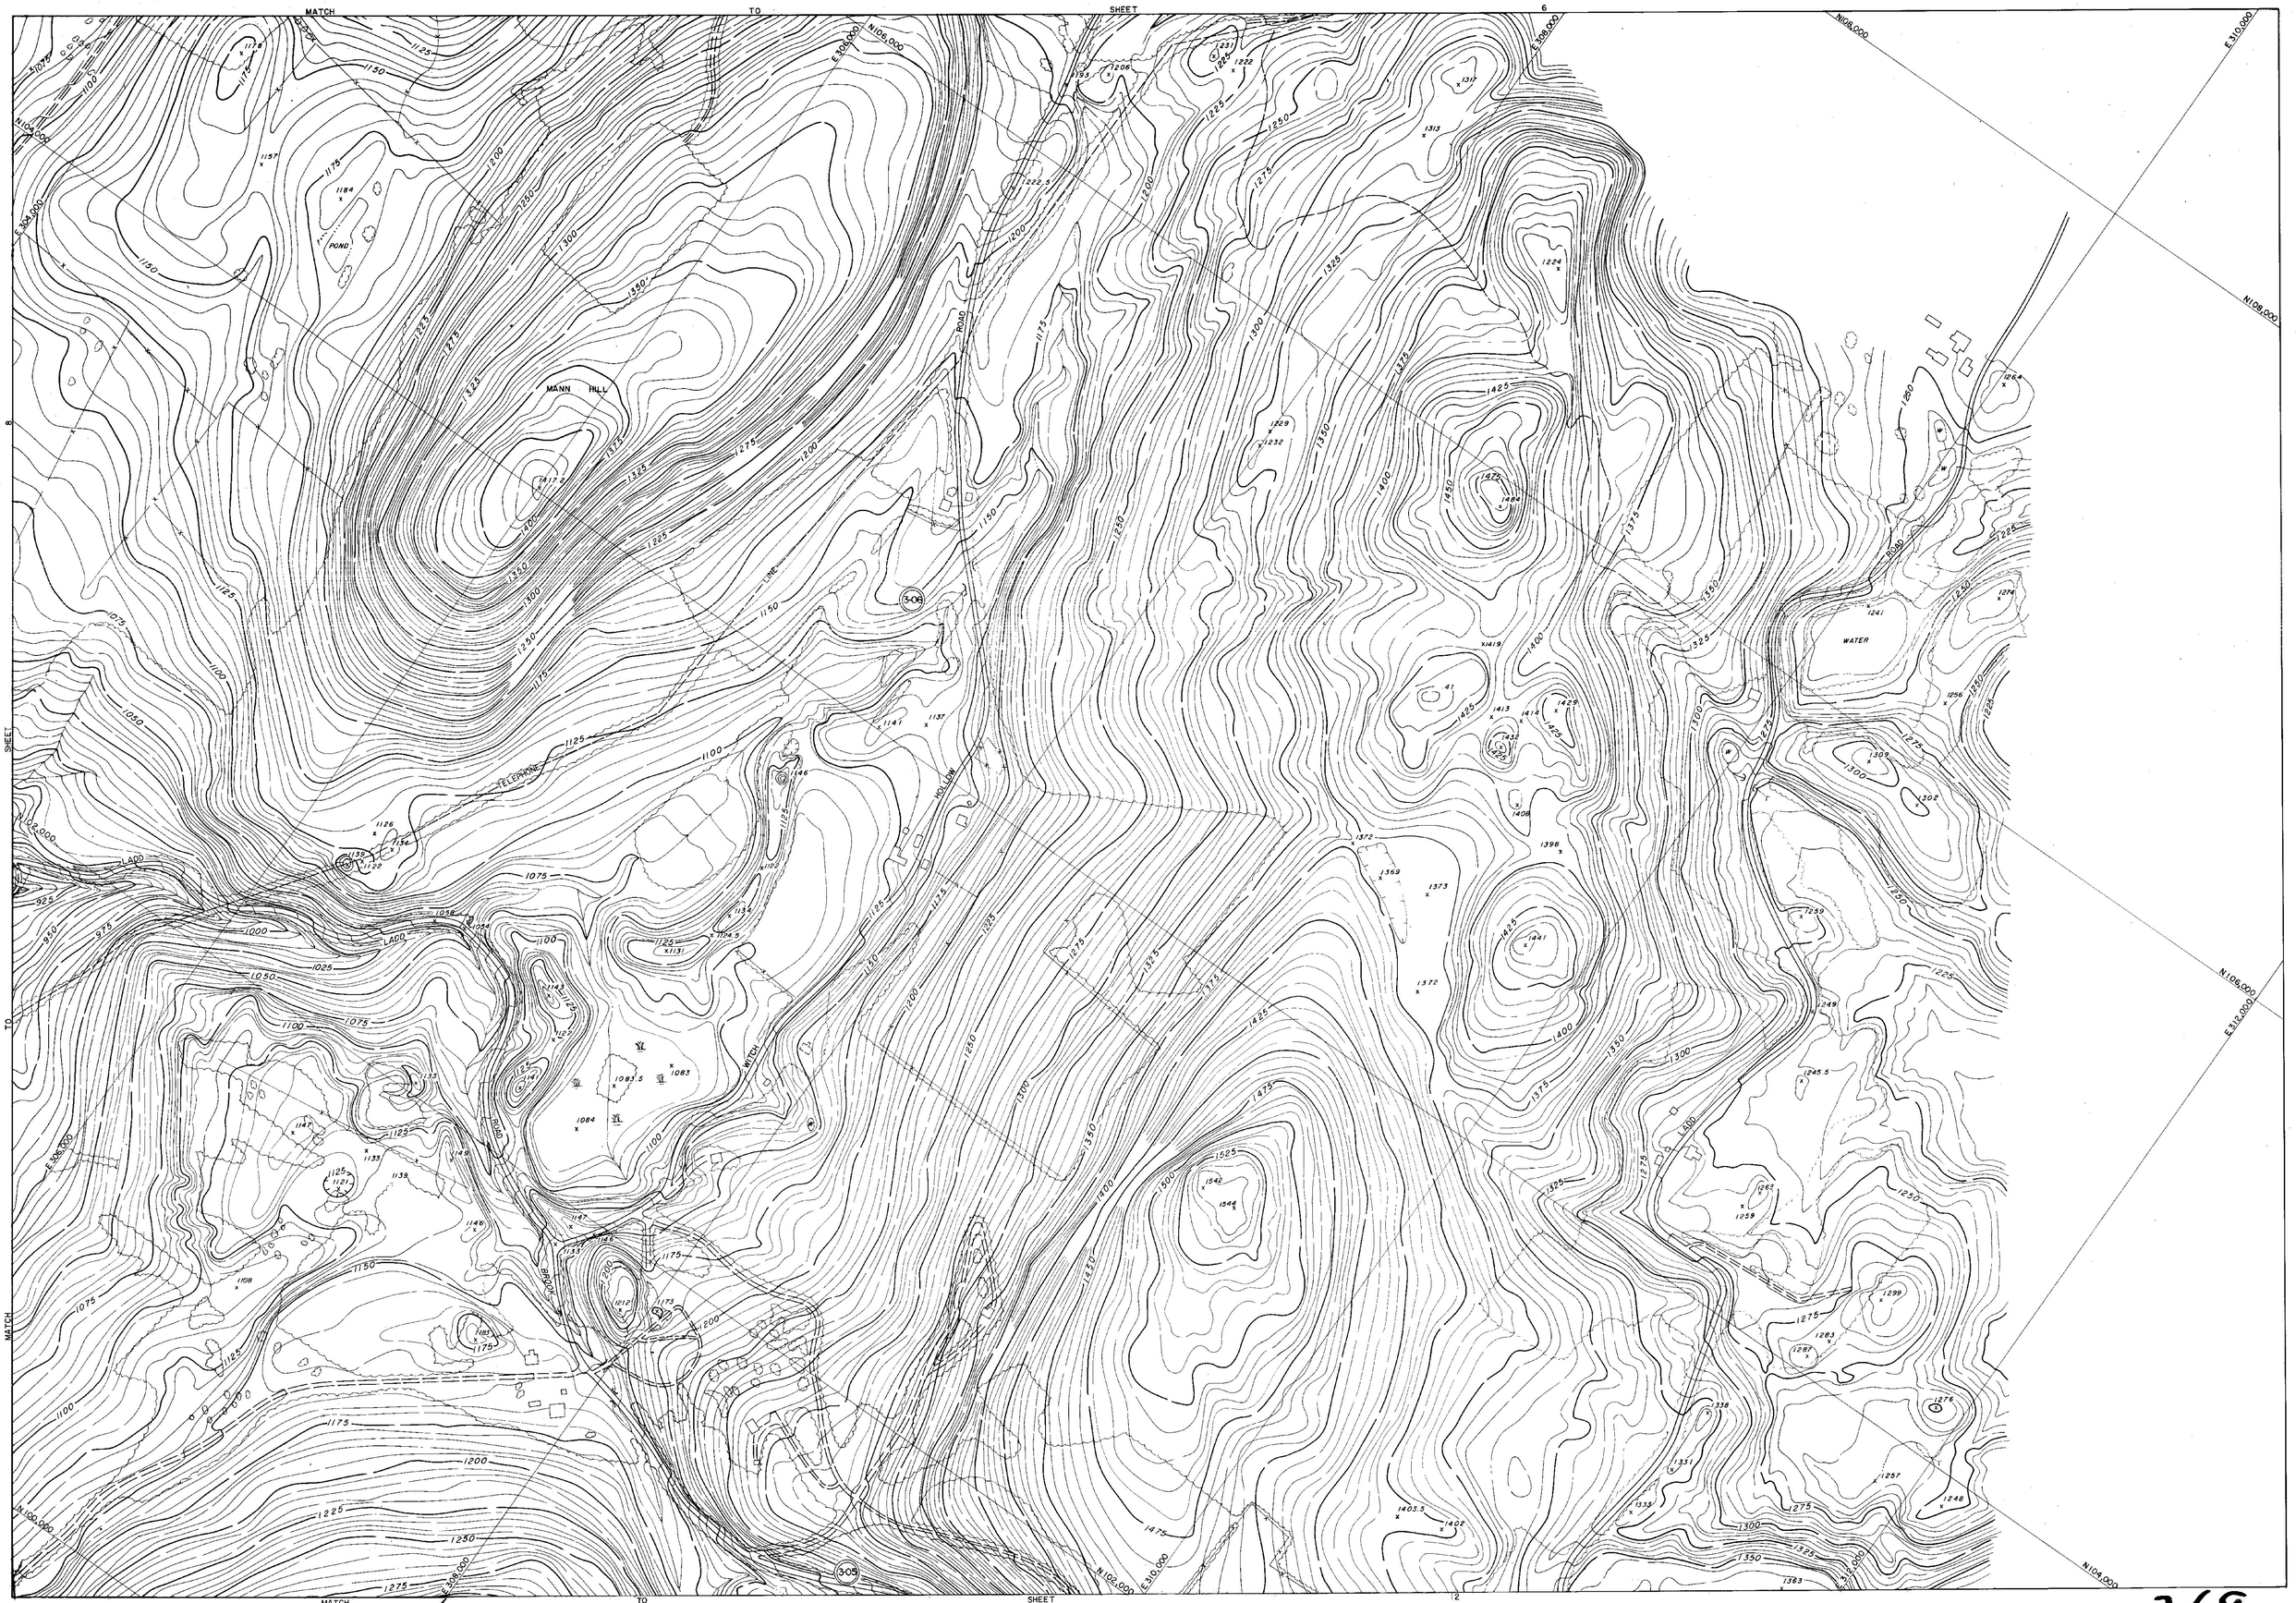

PREPARED BY
AMERICAN AIR SURVEYS, INC.
907 PENN AVENUE
PITTSBURGH, PA.
A-1978

DRAFTED BY: A.B.
CHECKED BY: M.D.

SCALE 1" = 200'
400 200 200 100 0 200 400 600 800
CONTOUR INTERVAL 5'

VERMONT STATE PLANE COORDINATE SYSTEM
DATUM 1927
DATE OF PHOTOGRAPHY 4-29-67

STATE OF VERMONT HIGHWAY DEPT.

TOWN OF POWNAL,(VERMONT)
TOWN OF PETERSBURG,(NEW YORK)
TOWN OF WILLIAMSTOWN,(MASSACHUSETTS)

269

SHEET NO. 9 OF 20

MATCH TO SHEET 7

MATCH TO SHEET 13

SHEET TO MATCH SHEET 11

N192,000

E238,000

E234,000

N190,000

N188,000

E296,000

E238,000

E302,000

N190,000

E306,000

E310,000

N192,000

STATE OF VERMONT

STATE OF MASSACHUSETTS

VERMONT MASSACHUSETTS

BENNINGTON COUNTY

BERKSHIRE COUNTY

POWNAL TOWNSHIP

WILLIAMSTOWN TOWNSHIP

NORTHWEST

NORTHWEST

PREPARED BY
AMERICAN AIR SURVEYS, INC.
907 PENN AVENUE
PITTSBURGH, PA.
A-1978

DRAFTED BY CAP
CHECKED BY RBB

400 300 200 100 0 200 400 600 800
SCALE 1"=200' CONTOUR INTERVAL 5'

VERMONT STATE PLANE COORDINATE SYSTEM
DATUM 1927
DATE OF PHOTOGRAPHY 4-29-67

STATE OF VERMONT HIGHWAY DEPT.

TOWN OF POWNAL,(VERMONT)
TOWN OF PETERSBURG,(NEW YORK)
TOWN OF WILLIAMSTOWN,(MASSACHUSETTS)

269

SHEET NO. 10 OF 20

MATCH TO SHEET 8

SHEET 10

SHEET 12

TO SHEET 14

MATCH

GREEN MOUNTAIN PARK

WATER

PARKING AREA

PARKING AREA

GREEN MOUNTAIN NATIONAL FOREST

RIVER

WATER

HOOSIC

BOSTON AND MAINE RAILROAD

MOUNTAIN ROAD

RAILROAD

FOREST HIGHWAY

TELEPHONE LINE

VBM "TRACK" N94,103.80 E 535,561.23 EL. 568.273

PREPARED BY
AMERICAN AIR SURVEYS, INC.
907 PENN AVENUE
PITTSBURGH, PA.
A-1978

DRAFTED BY:
CHECKED BY: RSC

SCALE 1" = 200'

CONTOUR INTERVAL 5'

VERMONT STATE PLANE COORDINATE SYSTEM
DATUM (NAD 27)
DATE OF PHOTOGRAPHY 4-29-67

STATE OF VERMONT HIGHWAY DEPT.

TOWN OF POWNAL,(VERMONT)
TOWN OF PETERSBURG,(NEW YORK)
TOWN OF WILLIAMSTOWN,(MASSACHUSETTS)

269

SHEET NO. 11 OF 20

MATCH TO SHEET 9

SHEET 11 TO MATCH

MATCH TO SHEET 15

MASON HILL

BROOK

ROAD

N104,000 E312,000 N102,000 E310,000 N100,000 E308,000 N98,000 E306,000 N96,000 E304,000 N94,000 E302,000 N92,000 E300,000

E314,000 E316,000

PREPARED BY
AMERICAN AIR SURVEYS, INC.
907 PENN AVENUE
PITTSBURGH, PA.
A-1978

DRAFTED BY: WJ M.R.
CHECKED BY: RSC

SCALE 1"= 200' CONTOUR INTERVAL 5'

VERMONT STATE PLANE COORDINATE SYSTEM
DATUM 1927
DATE OF PHOTOGRAPHY 4-29-67

STATE OF VERMONT HIGHWAY DEPT.

TOWN OF POWNAL,(VERMONT)
TOWN OF PETERSBURG,(NEW YORK)
TOWN OF WILLIAMSTOWN,(MASSACHUSETTS)

SHEET NO. 12 OF 20

268

MATCH TO SHEET 10

SHEET 14

MATCH TO SHEET 16

STATE OF VERMONT
STATE OF MASSACHUSETTS
BENNINGTON CO
BERKSHIRE CO

N86,000
E598,000
E598,000
N84,000
N82,000
E600,000
N82,000
E602,000
E602,000
N85,000
N85,000
E604,000
N85,000
E604,000
N85,000
N88,000
N90,000
E604,000
E606,000
N88,000
N86,000

HOPKINS MEMORIAL EXPERIMENTAL FOREST

NORTHWEST HILL 1226

I-06

I-05

WATER

GLEN

SCALE 1"=200' 400 300 200 100 0 200 400 600 800 CONTOUR INTERVAL 5

VERMONT STATE PLANE COORDINATE SYSTEM
DATUM 1927
DATE OF PHOTOGRAPHY 4-29-67

PREPARED BY
AMERICAN AIR SURVEYS, INC.
907 PENN AVENUE
PITTSBURGH, PA.
A-1979

DRAFTED BY: C.P.
CHECKED BY: W.B.C.

STATE OF VERMONT HIGHWAY DEPT.

TOWN OF POWNAL,(VERMONT)
TOWN OF PETERSBURG,(NEW YORK)
TOWN OF WILLIAMSTOWN,(MASSACHUSETTS)

269

SHEET NO. 13 OF 20

MATCH TO SHEET 11

TO SHEET 13

MATCH SHEET 15

TO SHEET 17

STATE OF VERMONT

STATE OF

VERMONT
MASSACHUSETTS

RIVER

ROUTE

U.S.

RAILROAD

HIGHWAY

BENNINGTON
BERKSHIRE

COUNTY
COUNTY

POWNAL
WILLIAMSTOWN

TOWNSHIP
TOWNSHIP

GREEN MOUNTAIN
NATIONAL FOREST

WATER

WATER

HOOSIC

BROAD

BOSTON

ETHAN ALLEN

MAINE

RM
AAS-A
EL. 594.95

VIVID
HURLBUT
79 RIGHT 26
E 308872.06

(2-09)

N 96,000
N 95,000
N 94,000
N 93,000
N 92,000
N 89,000
N 88,000

E 304,000
E 305,000
E 306,000
E 307,000
E 308,000
E 309,000
E 310,000
E 311,000
E 312,000
E 313,000
E 314,000
E 315,000

PREPARED BY
AMERICAN AIR SURVEYS, INC.
907 PENN AVENUE
PITTSBURGH, PA.
6-1970

DRAFTED BY: J.C.
CHECKED BY: J.C.

400 300 200 100 0 200 400 600 800
SCALE 1"=200' CONTOUR INTERVAL 5'

VERMONT STATE PLANE COORDINATE SYSTEM
DATUM 1927
DATE OF PHOTOGRAPHY 4-29-67

STATE OF VERMONT HIGHWAY DEPT.

TOWN OF POWNAL,(VERMONT)
TOWN OF PETERSBURG,(NEW YORK)
TOWN OF WILLIAMSTOWN,(MASSACHUSETTS)

SHEET NO. 14 OF 20

269

MATCH TO SHEET 12

14

SHEET

TO

MATCH

E.312,000

E.314,000

E.316,000

N.96,000

N.94,000

N.92,000

E.318,000

3-03

3-02

PREPARED BY
AMERICAN AIR SURVEYS, INC.
907 PENN AVENUE
PITTSBURGH, PA.
5-1978

DRAFTED BY C.B.
CHECKED BY [illegible]

SCALE 1"=200'

CONTOUR INTERVAL 5'

VERMONT STATE PLANE COORDINATE SYSTEM
DATUM 1927
DATE OF PHOTOGRAPHY 4-29-67

STATE OF VERMONT HIGHWAY DEPT.

TOWN OF POWNAL,(VERMONT)
TOWN OF PETERSBURG,(NEW YORK)
TOWN OF WILLIAMSTOWN,(MASSACHUSETTS)

SHEET NO. 15 OF 20

269

MATCH TO SHEET 13

MATCH TO SHEET 19

SHEET 17 MATCH TO SHEET

N82,000 E302,000 N80,000 E304,000 N78,000 E306,000 N84,000 E308,000 N82,000 E310,000

HOPKINS MEMORIAL EXPERIMENTAL FOREST

I-04 I-03

ROAD TO PETERSBURG

ROAD TO WILLIAMSTOWN

NORTHWEST PIKE

WILLIAMSTOWN BOYS CLUB

BRIDGE

BRIDGE

BRIDGE

BRIDGE

BRIDGE

DAM

DAM

POOL

POOL

POOL

POOL

CEMETERY

HOOSIC RIVER

HEMLOCK BROOK

HEMLOCK BROOK

GLEN STREET

STREET

STREET

STREET

ROUTE 7 NORTH

ROUTE 15

PREPARED BY
AMERICAN AIR SURVEYS, INC.
907 PENN AVENUE
PITTSBURGH, PA.
A-1978

DRAFTED BY [illegible]
CHECKED BY [illegible]

SCALE 1" = 200' CONTOUR INTERVAL 5'

VERMONT STATE PLANE COORDINATE SYSTEM
DATUM 1927
DATE OF PHOTOGRAPHY 4-29-57

STATE OF VERMONT HIGHWAY DEPT.

TOWN OF POWNAL,(VERMONT)
TOWN OF PETERSBURG,(NEW YORK)
TOWN OF WILLIAMSTOWN,(MASSACHUSETTS)

269

SHEET NO. 16 OF 20

MATCH TO SHEET 14

SHEET 16 TO MATCH

SHEET 18 TO MATCH

MATCH TO SHEET 20

STATE OF VERMONT
STATE OF MASSACHUSETTS
BENNINGTON CO.
BERKSHIRE CO.

GREEN MOUNTAIN NATIONAL FOREST

MASON HILL

SAND SPRING

WHITE OAKS

"MISTAKE"
N 84,956.62
E 309,378.25

VT-MON. "WATER"
N 86,348.98
E 308,710.66

AAS BM-3
EL. 604.388

HOOSIC RIVER

BOSTON AND MAINE RAILROAD

U.S. ROUTE 7

NORTH STREET

BROOK ROAD

OAK ROAD

WHITE ROAD

N88000 E308000 E312000 E316000 N84000 N80000

PREPARED BY
AMERICAN AIR SURVEYS, INC.
907 PENN AVENUE
PITTSBURGH, PA.
A-1978

DRAFTED BY: [illegible]
CHECKED BY: [illegible]

SCALE 1" = 200' CONTOUR INTERVAL 5'

VERMONT STATE PLANE COORDINATE SYSTEM
DATUM 1927
DATE OF PHOTOGRAPHY 4-29-67

STATE OF VERMONT HIGHWAY DEPT.

TOWN OF POWNAL,(VERMONT)
TOWN OF PETERSBURG,(NEW YORK)
TOWN OF WILLIAMSTOWN,(MASSACHUSETTS)

SHEET NO. 17 OF 20

269

MATCH TO SHEET 15

SHEET 17 TO MATCH

GREEN MOUNTAIN NATIONAL FOREST

STATE OF VERMONT — BENNINGTON COUNTY — POWNAL TOWNSHIP

STATE OF MASSACHUSETTS — BERKSHIRE COUNTY — WILLIAMSTOWN TOWNSHIP

N96,000 N94,000 N92,000 N90,000 N88,000

E315,000 E316,000 E317,000 E318,000 E319,000 E320,000 E321,000 E322,000

PREPARED BY
AMERICAN AIR SURVEYS, INC.
907 PENN AVENUE
PITTSBURGH, PA.
A-1978

DRAFTED BY: GD
CHECKED BY: RDC

400 300 200 100 0 200 400 600 800
SCALE 1" = 200' CONTOUR INTERVAL 5'

VERMONT STATE PLANE COORDINATE SYSTEM
DATUM 1927
DATE OF PHOTOGRAPHY 4-29-67

STATE OF VERMONT HIGHWAY DEPT.

TOWN OF POWNAL,(VERMONT)
TOWN OF PETERSBURG,(NEW YORK)
TOWN OF WILLIAMSTOWN,(MASSACHUSETTS)

269

SHEET NO. 18 OF 20

MATCH TO SHEET 16

MATCH TO SHEET 20

PREPARED BY
AMERICAN AIR SURVEYS, INC.
907 PENN AVENUE
PITTSBURGH, PA.
A.-1976

DRAFTED BY: A.S.
CHECKED BY:

SCALE 1" = 200'
CONTOUR INTERVAL 5'

VERMONT STATE PLANE COORDINATE SYSTEM
DATUM 1927
DATE OF PHOTOGRAPHY 4-29-67

STATE OF VERMONT HIGHWAY DEPT.

TOWN OF POWNAL,(VERMONT)
TOWN OF PETERSBURG,(NEW YORK)
TOWN OF WILLIAMSTOWN,(MASSACHUSETTS)

SHEET NO. 19 OF 20

269

N118,000
E285,000
N120,000
E288,000
N122,000
E290,000
E292,000
N116,000
E286,000
N114,000
E288,000
N118,000
E290,000
N120,000
E292,000

VHD.
"CRANE"
N117,960.97
E283,613.58

VHD.
"NEW YORK"
N115,672.17
E285,718.31
EL. 490.048

(2-18)

(2-17)

HOOSIC

BOSTON STATE AND MAINE RAILROAD

ROUTE 346

MINE

RAILROAD

BOSTON & MAINE RAILROAD

RIVER

NEW YORK
VERMONT

RENSSELAER
BENNINGTON

COUNTY
COUNTY

STATE OF VERMONT
STATE OF NEW YORK

MATCH TO SHEET 2

PREPARED BY
AMERICAN AIR SURVEYS, INC.
907 PENN AVENUE
PITTSBURGH, PA.
A-1978

DRAFTED BY: JC
CHECKED BY: L.K. 6&0

SCALE 1" = 200'
CONTOUR INTERVAL 5'
VERMONT STATE PLANE COORDINATE SYSTEM
DATUM 1927
DATE OF PHOTOGRAPHY 4-29-57

STATE OF VERMONT HIGHWAY DEPT.

TOWN OF POWNAL,(VERMONT)
TOWN OF PETERSBURG,(NEW YORK)
TOWN OF WILLIAMSTOWN,(MASSACHUSETTS)

SHEET NO. 1 OF 20

269

MATCH TO SHEET 1

MATCH TO SHEET 3

STATE OF NEW YORK
STATE OF VERMONT

COUNTY
COUNTY

RENSSELAER
BENNINGTON

STATE

BOSTON AND MAINE ROUTE

MAINE

HOOSIC RIVER

BM (NY & VT)
EL. 500.727

USC & GS - BM MON.
EL. 504.631

CEMETERY

VHD
CEMETERY
N 112,814.27
E 292,516.96
EL. 533.371

2-16

WATER

N 118,000
E 288,000
N 116,000
E 292,000
E 296,000
N 114,000
N 110,000
E 290,000
N 118,000
E 287,000

PREPARED BY
AMERICAN AIR SURVEYS, INC.
907 PENN AVENUE
PITTSBURGH, PA.
A-1978

DRAFTED BY: OSB
CHECKED BY: L.A. Zeb

400 300 200 100 0 200 400 600 800
SCALE 1" = 200' CONTOUR INTERVAL 5'

VERMONT STATE PLANE COORDINATE SYSTEM
DATUM 1927
DATE OF PHOTOGRAPHY 4-29-67

STATE OF VERMONT HIGHWAY DEPT.

TOWN OF POWNAL, (VERMONT)
TOWN OF PETERSBURG, (NEW YORK)
TOWN OF WILLIAMSTOWN, (MASSACHUSETTS)

SHEET NO. 2 OF 20

269

MATCH TO SHEET 2

SHEET 4 TO MATCH

SHEET 5

V.H.D. "POND" N109,887.51 E293,709.85 EL. 514.420

V.H.D. "N. CUT" N107,009.89 E297,141.02

T.B.M. N. POWNAL EL. 521.258

(2-15)

(2-14)

WATER

RESERVOIR

HOOSIC

RIVER

RAILROAD

DAM

POND

HALIFAX

HOLLOW

N109,000

N111,000

N113,000

E294,000

E296,000

E298,000

E300,000

PREPARED BY
AMERICAN AIR SURVEYS, INC.
907 PENN AVENUE
PITTSBURGH, PA.
A-1978

DRAFTED BY: [illegible]

SCALE 1" = 200'

CONTOUR INTERVAL 5'

VERMONT STATE PLANE COORDINATE SYSTEM
DATUM 1927
DATE OF PHOTOGRAPHY 4-29-67

STATE OF VERMONT HIGHWAY DEPT.

TOWN OF POWNAL,(VERMONT)
TOWN OF PETERSBURG,(NEW YORK)
TOWN OF WILLIAMSTOWN,(MASSACHUSETTS)

SHEET NO. 3 OF 20

269

MATCH SHEET 3 TO

E298,000 N114,000 E300,000 N116,000 E302,000 E304,000 N116,000

E298,000 N112,000 N114,000 E304,000 E306,000

N110,000 E300,000 N110,850 E302,000 N112,000 E304,000 E306,000

MATCH SHEET 6 TO

ROAD

HILL

CARPENTER

400 300 200 100 0 200 400 600 800

SCALE 1"=200' CONTOUR INTERVAL 5

VERMONT STATE PLANE COORDINATE SYSTEM
DATUM 1927
DATE OF PHOTOGRAPHY 4-29-67

PREPARED BY
AMERICAN AIR SURVEYS, INC.
907 PENN AVENUE
PITTSBURGH, PA.
A-1970

DRAFTED BY
CHECKED BY

STATE OF VERMONT HIGHWAY DEPT.

TOWN OF POWNAL,(VERMONT)
TOWN OF PETERSBURG,(NEW YORK)
TOWN OF WILLIAMSTOWN,(MASSACHUSETTS)

SHEET NO. 4 OF 20

269

MATCH TO SHEET 3

MATCH TO SHEET 6

MATCH TO SHEET 8

AAS.-BM. NO. 6
EL. 527.172

S. CUT
N 106,517.68
E 297,272.04

U.S.G.S.
BM T.T. 13 S.
EL. 555.774

AAS.-BM. NO. 5
EL. 533.212

REST
N 102,827.26
E 300,434.64

RAILROAD

MAINE AND BOSTON

STATE ROUTE 346

U.S. ROUTE 7

ALLEN HIGHWAY

ETHAN ALLEN

E 294,000
E 296,000
E 298,000
E 300,000
E 302,000
E 304,000
E 306,000
E 308,000
E 310,000

N 104,000
N 106,000
N 102,000
N 100,000

SCALE 1" = 200'
CONTOUR INTERVAL 5'

VERMONT STATE PLANE COORDINATE SYSTEM
DATUM 1927
DATE OF PHOTOGRAPHY 4-29-67

PREPARED BY
AMERICAN AIR SURVEYS, INC.
907 PENN AVENUE
PITTSBURGH, PA.
A-1976

DRAFTED BY: JCJ
CHECKED BY: LG.R&O

STATE OF VERMONT HIGHWAY DEPT.

TOWN OF POWNAL, (VERMONT)
TOWN OF PETERSBURG, (NEW YORK)
TOWN OF WILLIAMSTOWN, (MASSACHUSETTS)

SHEET NO. 5 OF 20

269

MATCH TO SHEET 4

SHEET TO MATCH

MATCH TO SHEET 9

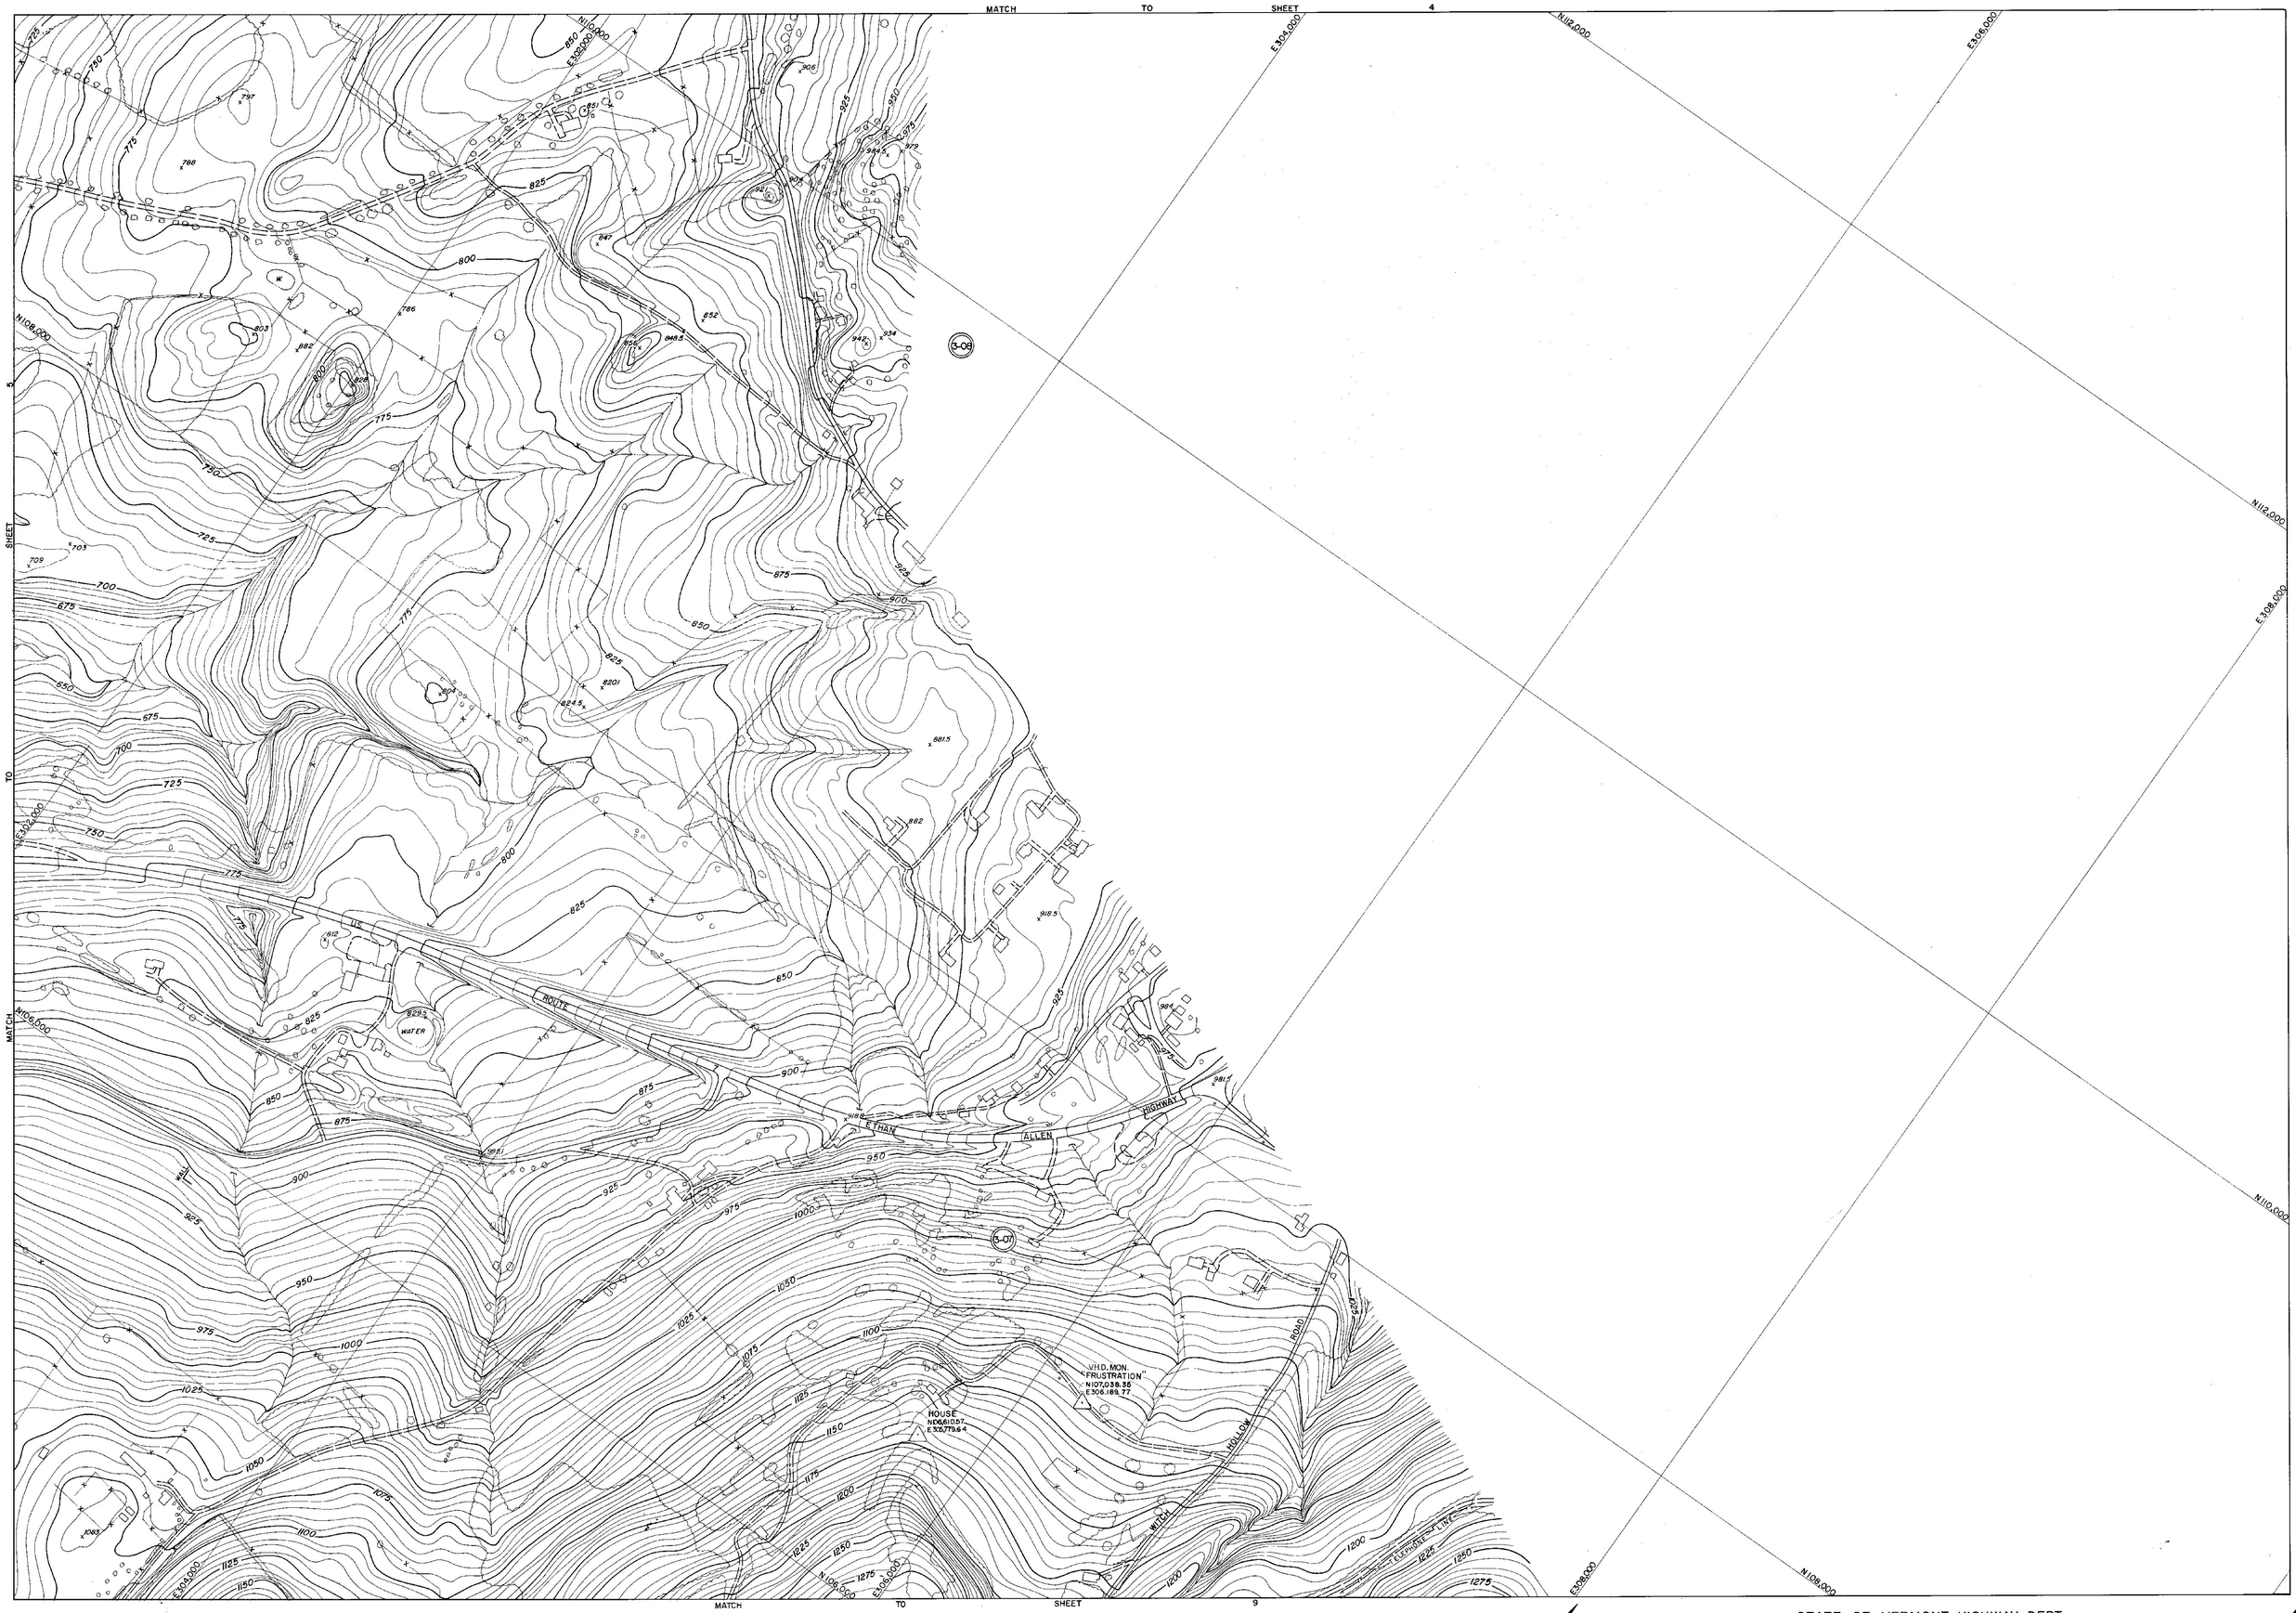

PREPARED BY
AMERICAN AIR SURVEYS, INC.
907 PENN AVENUE
PITTSBURGH, PA.
A-1978

DRAFTED BY JSG
CHECKED BY K.E. Rhd

SCALE 1"=200' CONTOUR INTERVAL 5'

VERMONT STATE PLANE COORDINATE SYSTEM
DATUM 1927
DATE OF PHOTOGRAPHY 4-29-67

STATE OF VERMONT HIGHWAY DEPT.

TOWN OF POWNAL,(VERMONT)
TOWN OF PETERSBURG,(NEW YORK)
TOWN OF WILLIAMSTOWN,(MASSACHUSETTS)

SHEET NO. 6 OF 20

269

N96,000
E292,000
E294,000
N98,000
E296,000
E298,000
N94,000
N96,000
E292,000
E294,000
N92,000
E296,000
N92,000
E294,000
E296,000
E298,000
N94,000
N96,000
E298,000
I-09
I-08
MATCH
TO
SHEET
10
SHEET
8
TO
MATCH
HOLLOW
N95,000
E300,000
E298,000
E300,000

400 300 200 100 0 200 400 600 800
SCALE 1"=200' CONTOUR INTERVAL 5'

VERMONT STATE PLANE COORDINATE SYSTEM
DATUM 1927
DATE OF PHOTOGRAPHY 4-29-67

PREPARED BY
AMERICAN AIR SURVEYS, INC.
907 PENN AVENUE
PITTSBURGH, PA.
A-1978

DRAFTED BY CAS
CHECKED BY RCS

STATE OF VERMONT HIGHWAY DEPT.

TOWN OF POWNAL,(VERMONT)
TOWN OF PETERSBURG,(NEW YORK)
TOWN OF WILLIAMSTOWN,(MASSACHUSETTS)

269

SHEET NO. 7 OF 20

MATCH TO SHEET 1 5

SHEET 7 TO MATCH

MATCH TO SHEET 9 TO

MATCH TO SHEET 11

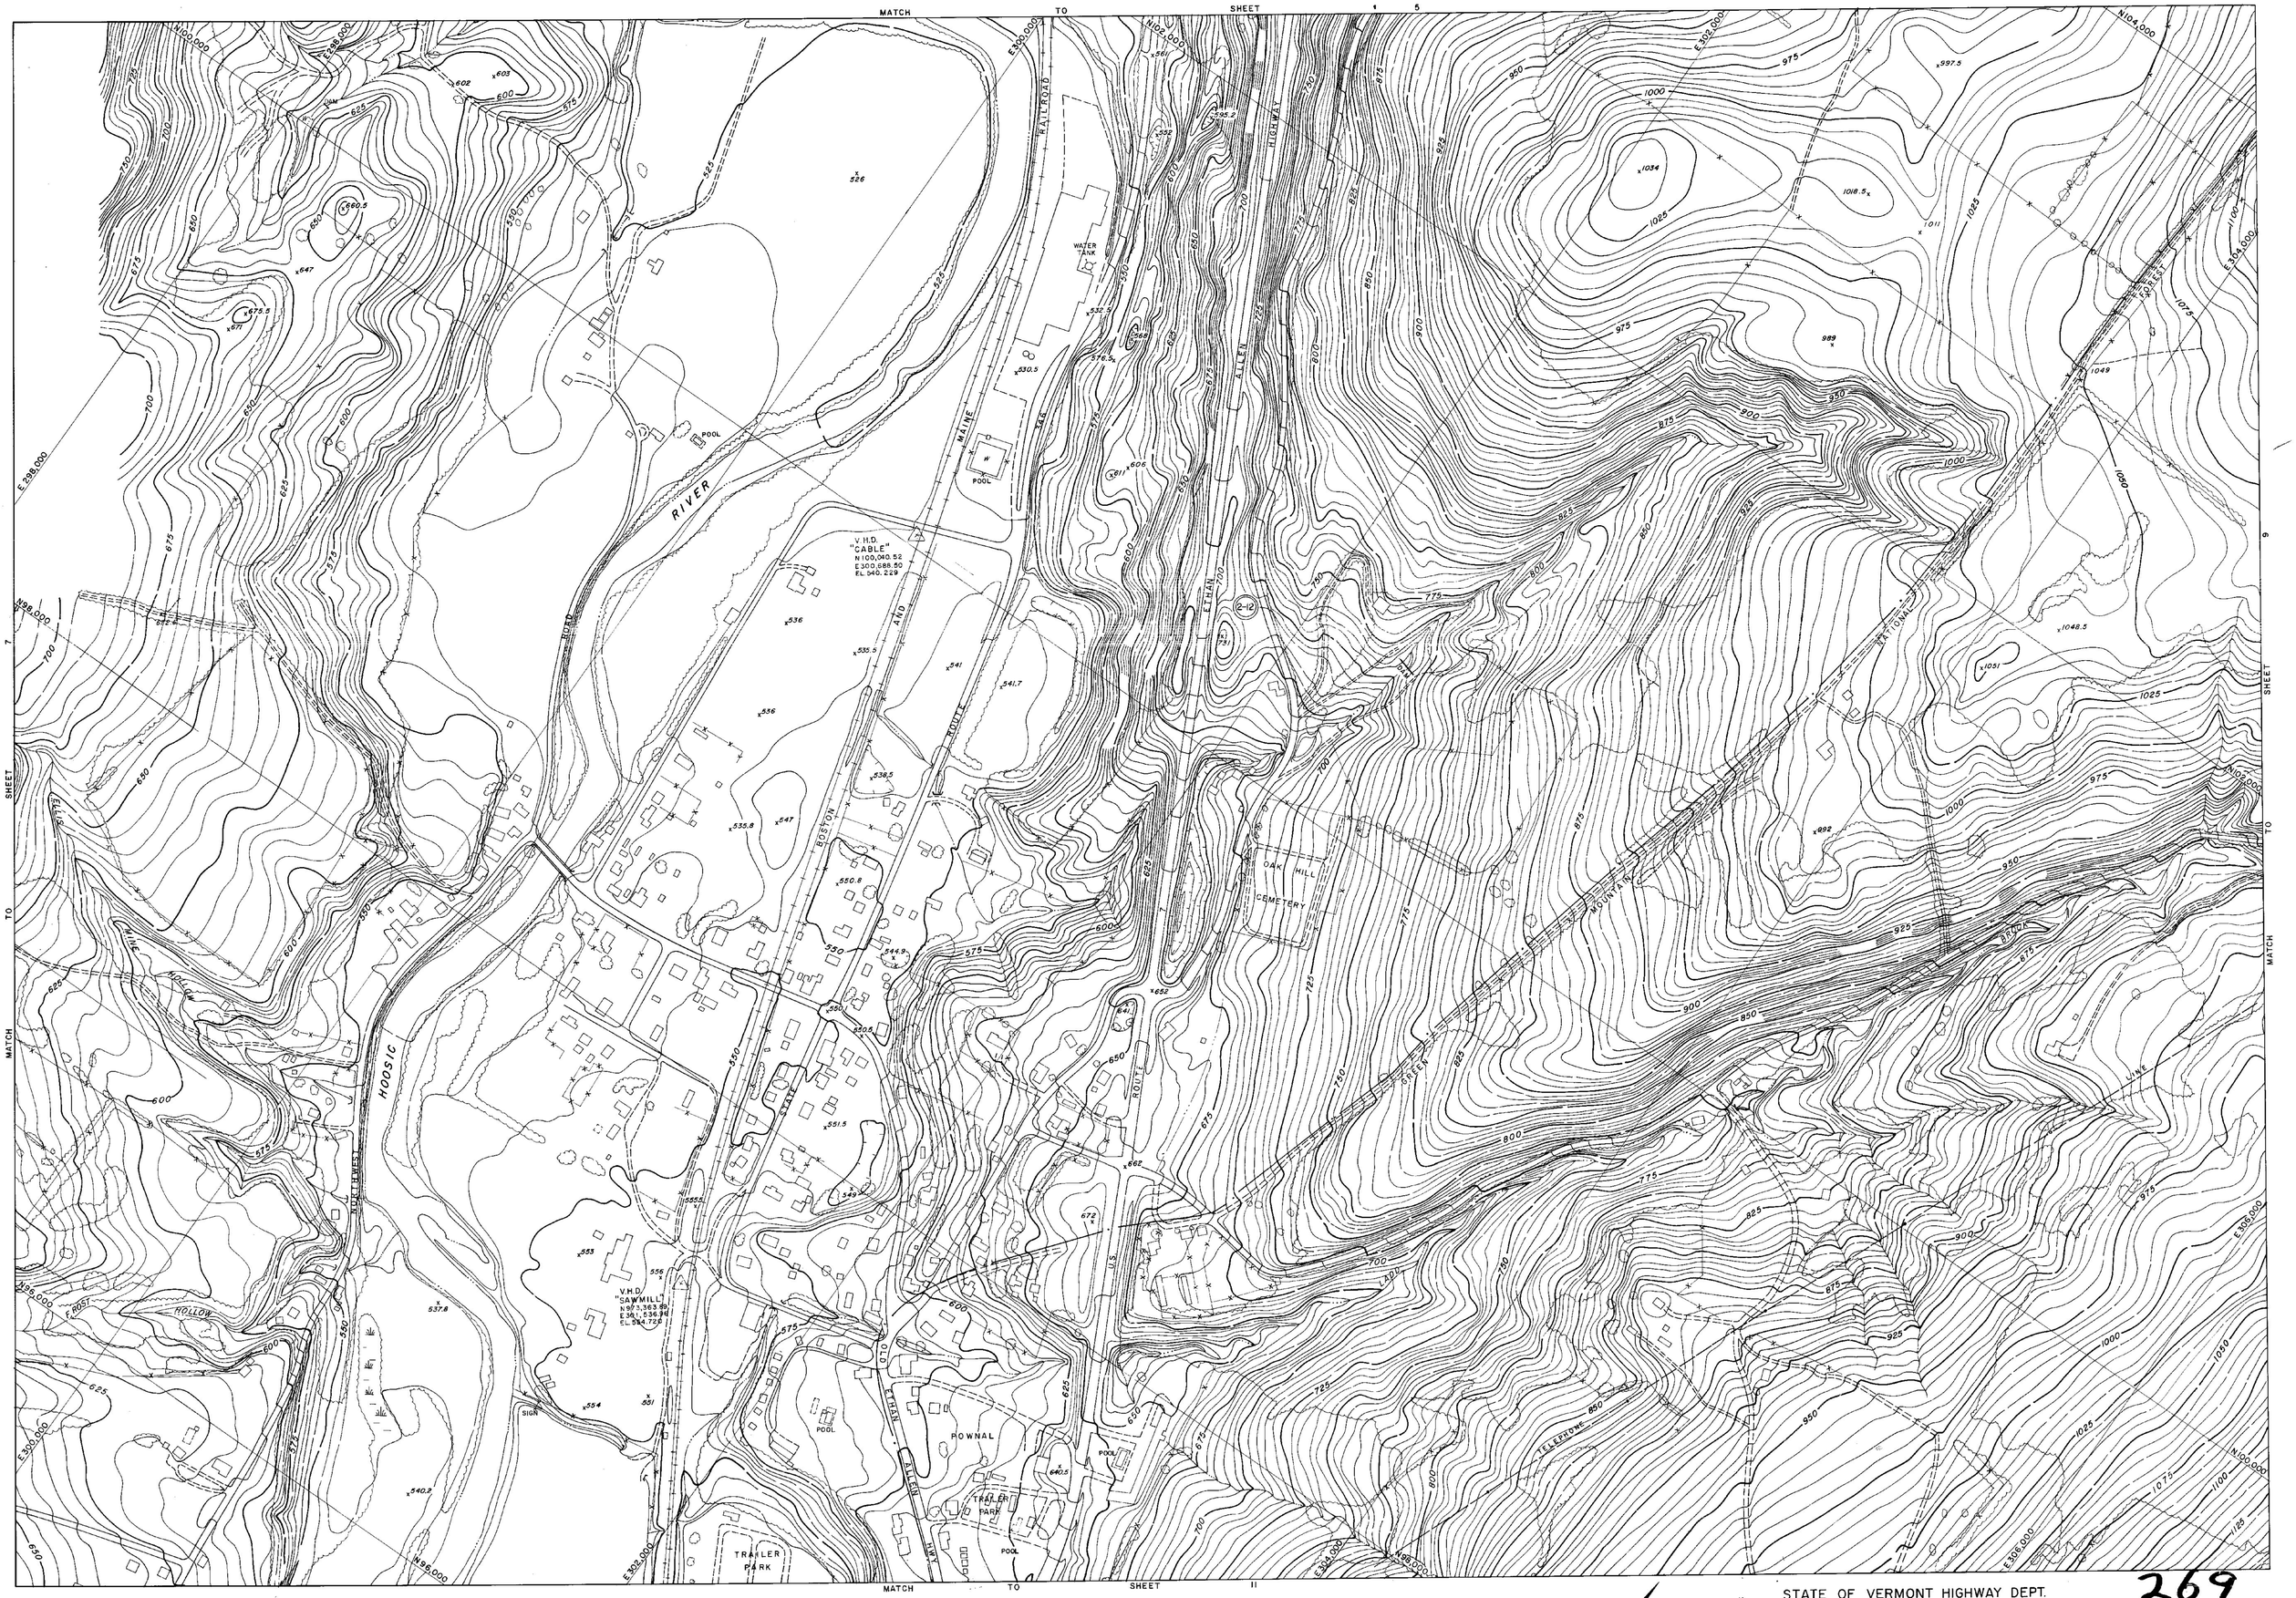

SCALE 1"=200'

CONTOUR INTERVAL 5'

VERMONT STATE PLANE COORDINATE SYSTEM
DATUM 1927
DATE OF PHOTOGRAPHY 4-29-57

PREPARED BY
AMERICAN AIR SURVEYS, INC.
907 PENN AVENUE
PITTSBURGH, PA.
A-1978

DRAFTED BY: Ald
CHECKED BY: Ald

STATE OF VERMONT HIGHWAY DEPT.

TOWN OF POWNAL,(VERMONT)
TOWN OF PETERSBURG,(NEW YORK)
TOWN OF WILLIAMSTOWN,(MASSACHUSETTS)

269

SHEET NO. 8 OF 20

MATCH TO SHEET 6

SHEET 8

TO SHEET 12

MATCH SHEET 10

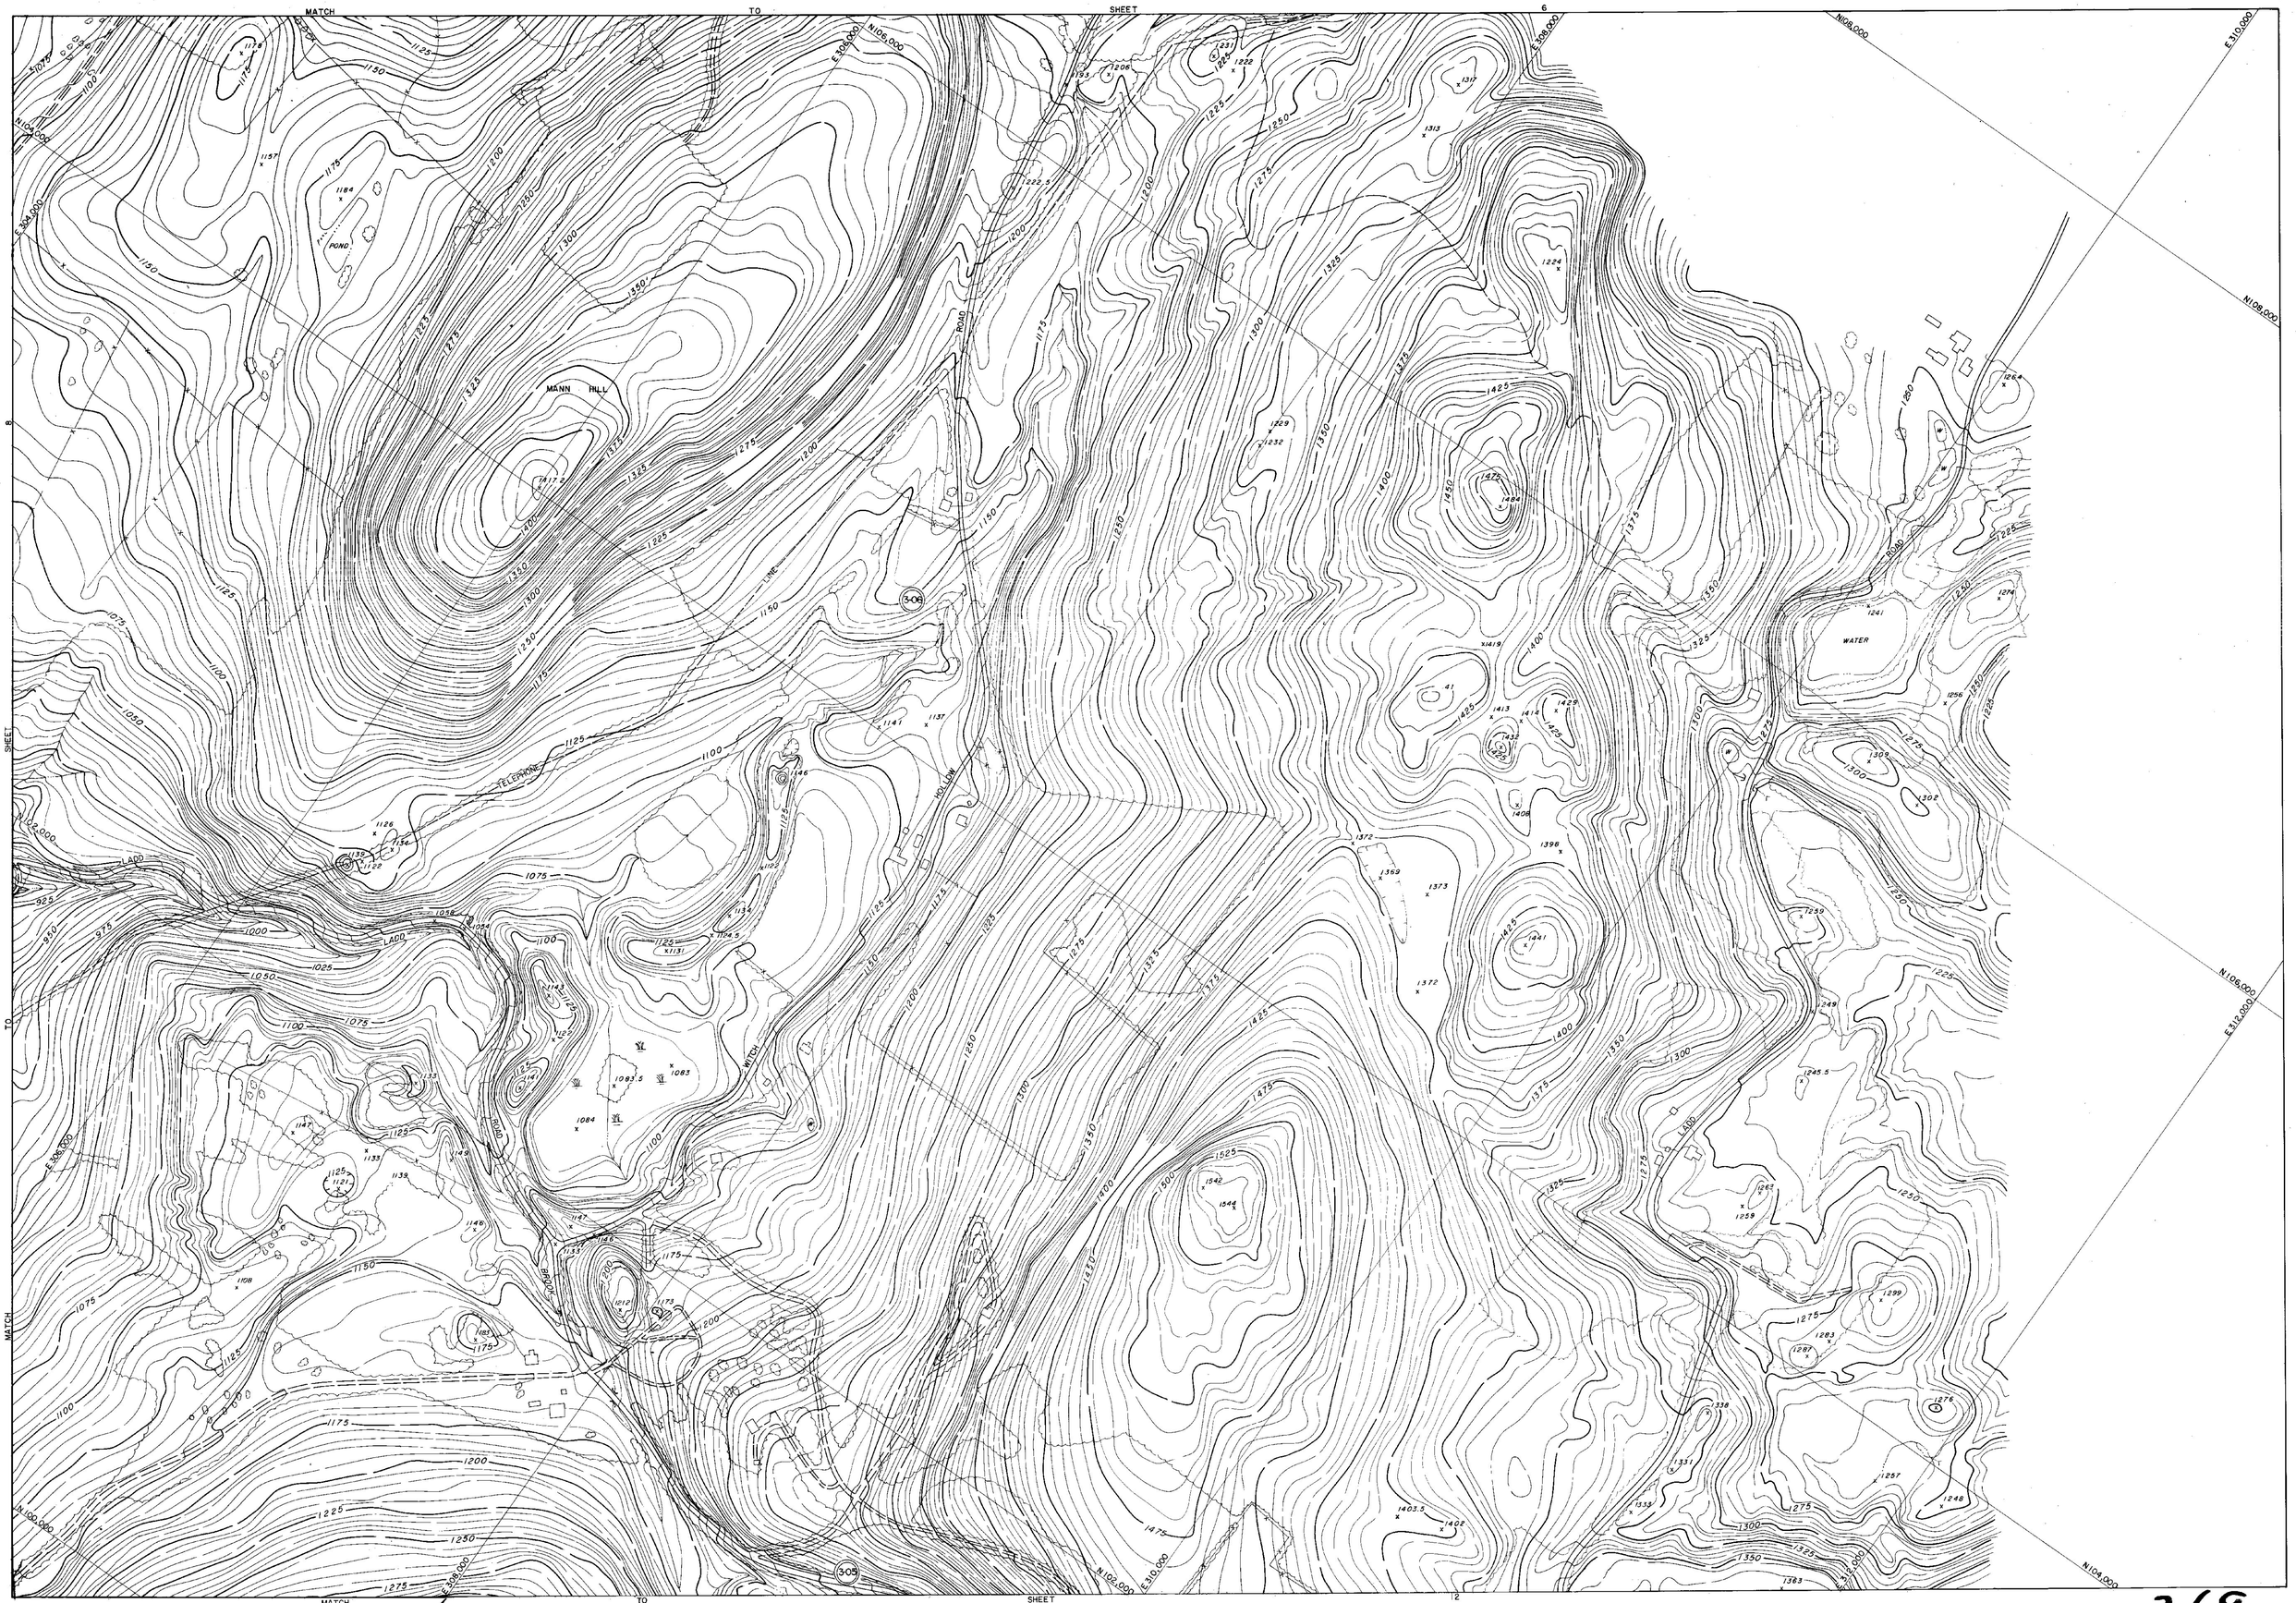

PREPARED BY
AMERICAN AIR SURVEYS, INC.
907 PENN AVENUE
PITTSBURGH, PA.
A-1978

DRAFTED BY: A.B.
CHECKED BY: M.D.

SCALE 1" = 200'
400 200 200 100 0 200 400 600 800
CONTOUR INTERVAL 5'

VERMONT STATE PLANE COORDINATE SYSTEM
DATUM 1927
DATE OF PHOTOGRAPHY 4-29-67

STATE OF VERMONT HIGHWAY DEPT.

TOWN OF POWNAL,(VERMONT)
TOWN OF PETERSBURG,(NEW YORK)
TOWN OF WILLIAMSTOWN,(MASSACHUSETTS)

269

SHEET NO. 9 OF 20

MATCH TO SHEET 7

MATCH TO SHEET 13

SHEET TO MATCH SHEET 11

N192,000

E238,000

E234,000

N190,000

N188,000

E296,000

E238,000

E302,000

N190,000

E306,000

E310,000

N192,000

STATE OF VERMONT

STATE OF MASSACHUSETTS

VERMONT MASSACHUSETTS

BENNINGTON COUNTY

BERKSHIRE COUNTY

POWNAL TOWNSHIP

WILLIAMSTOWN TOWNSHIP

NORTHWEST

NORTHWEST

PREPARED BY
AMERICAN AIR SURVEYS, INC.
907 PENN AVENUE
PITTSBURGH, PA.
A-1978

DRAFTED BY CAP
CHECKED BY RBB

400 300 200 100 0 200 400 600 800
SCALE 1"=200' CONTOUR INTERVAL 5'

VERMONT STATE PLANE COORDINATE SYSTEM
DATUM 1927
DATE OF PHOTOGRAPHY 4-29-67

STATE OF VERMONT HIGHWAY DEPT.

TOWN OF POWNAL,(VERMONT)
TOWN OF PETERSBURG,(NEW YORK)
TOWN OF WILLIAMSTOWN,(MASSACHUSETTS)

269

SHEET NO. 10 OF 20

MATCH TO SHEET 8

SHEET 10

SHEET 12

TO SHEET 14

MATCH

GREEN MOUNTAIN PARK

WATER

PARKING AREA

PARKING AREA

GREEN MOUNTAIN NATIONAL FOREST

RIVER

WATER

HOOSIC

BOSTON AND MAINE RAILROAD

MOUNTAIN ROAD

RAILROAD

FOREST HIGHWAY

TELEPHONE LINE

VBM "TRACK" N94,103.80 E 535,561.23 EL. 568.273

PREPARED BY
AMERICAN AIR SURVEYS, INC.
907 PENN AVENUE
PITTSBURGH, PA.
A-1978

DRAFTED BY:
CHECKED BY: RSC

SCALE 1" = 200'

CONTOUR INTERVAL 5'

VERMONT STATE PLANE COORDINATE SYSTEM
DATUM (NAD 27)
DATE OF PHOTOGRAPHY 4-29-67

STATE OF VERMONT HIGHWAY DEPT.

TOWN OF POWNAL,(VERMONT)
TOWN OF PETERSBURG,(NEW YORK)
TOWN OF WILLIAMSTOWN,(MASSACHUSETTS)

269

SHEET NO. 11 OF 20

MATCH TO SHEET 9

SHEET 11 TO MATCH

MATCH TO SHEET 15

MASON HILL

BROOK

ROAD

N104,000 E312,000 N102,000 E310,000 N100,000 E308,000 N98,000 E306,000 N96,000 E304,000 N94,000 E302,000 N92,000 E300,000

E314,000 E316,000

PREPARED BY
AMERICAN AIR SURVEYS, INC.
907 PENN AVENUE
PITTSBURGH, PA.
A-1978

DRAFTED BY: WJ M.R.
CHECKED BY: RSC

SCALE 1"= 200' CONTOUR INTERVAL 5'

VERMONT STATE PLANE COORDINATE SYSTEM
DATUM 1927
DATE OF PHOTOGRAPHY 4-29-67

STATE OF VERMONT HIGHWAY DEPT.

TOWN OF POWNAL,(VERMONT)
TOWN OF PETERSBURG,(NEW YORK)
TOWN OF WILLIAMSTOWN,(MASSACHUSETTS)

SHEET NO. 12 OF 20

268

MATCH TO SHEET 10

SHEET 14

MATCH TO SHEET 16

STATE OF VERMONT
STATE OF MASSACHUSETTS
BENNINGTON CO
BERKSHIRE CO

N86,000
E598,000
E598,000
N84,000
N82,000
E600,000
N82,000
E602,000
E602,000
N85,000
N85,000
E604,000
N85,000
E604,000
N85,000
N88,000
N90,000
E604,000
E606,000
N88,000
N86,000

HOPKINS MEMORIAL EXPERIMENTAL FOREST

NORTHWEST HILL 1226

I-06

I-05

WATER

GLEN

SCALE 1"=200' 400 300 200 100 0 200 400 600 800 CONTOUR INTERVAL 5

VERMONT STATE PLANE COORDINATE SYSTEM
DATUM 1927
DATE OF PHOTOGRAPHY 4-29-67

PREPARED BY
AMERICAN AIR SURVEYS, INC.
907 PENN AVENUE
PITTSBURGH, PA.
A-1979

DRAFTED BY: C.P.
CHECKED BY: W.B.C.

STATE OF VERMONT HIGHWAY DEPT.

TOWN OF POWNAL,(VERMONT)
TOWN OF PETERSBURG,(NEW YORK)
TOWN OF WILLIAMSTOWN,(MASSACHUSETTS)

269

SHEET NO. 13 OF 20

MATCH TO SHEET 11

TO SHEET 13

MATCH SHEET 15

TO SHEET 17

STATE OF VERMONT

STATE OF

VERMONT
MASSACHUSETTS

RIVER

ROUTE

U.S.

RAILROAD

HIGHWAY

BENNINGTON
BERKSHIRE

COUNTY
COUNTY

POWNAL
WILLIAMSTOWN

TOWNSHIP
TOWNSHIP

GREEN MOUNTAIN
NATIONAL FOREST

WATER

WATER

HOOSIC

BROAD

BOSTON

ETHAN ALLEN

MAINE

RM
AAS-A
EL. 594.95

VIVID
HURLBUT
79 RIGHT 26
E 308872.06

(2-09)

N 96,000
N 95,000
N 94,000
N 93,000
N 92,000
N 89,000
N 88,000

E 304,000
E 305,000
E 306,000
E 307,000
E 308,000
E 309,000
E 310,000
E 311,000
E 312,000
E 313,000
E 314,000
E 315,000

PREPARED BY
AMERICAN AIR SURVEYS, INC.
907 PENN AVENUE
PITTSBURGH, PA.
6-1970

DRAFTED BY: J.C.
CHECKED BY: J.C.

400 300 200 100 0 200 400 600 800
SCALE 1"=200' CONTOUR INTERVAL 5'

VERMONT STATE PLANE COORDINATE SYSTEM
DATUM 1927
DATE OF PHOTOGRAPHY 4-29-67

STATE OF VERMONT HIGHWAY DEPT.

TOWN OF POWNAL,(VERMONT)
TOWN OF PETERSBURG,(NEW YORK)
TOWN OF WILLIAMSTOWN,(MASSACHUSETTS)

SHEET NO. 14 OF 20

269

MATCH TO SHEET 12

14

SHEET

TO

MATCH

E.312,000

E.314,000

E.316,000

N.96,000

N.94,000

N.92,000

E.318,000

3-03

3-02

PREPARED BY
AMERICAN AIR SURVEYS, INC.
907 PENN AVENUE
PITTSBURGH, PA.
5-1978

DRAFTED BY C.B.
CHECKED BY [illegible]

SCALE 1"=200'

CONTOUR INTERVAL 5'

VERMONT STATE PLANE COORDINATE SYSTEM
DATUM 1927
DATE OF PHOTOGRAPHY 4-29-67

STATE OF VERMONT HIGHWAY DEPT.

TOWN OF POWNAL,(VERMONT)
TOWN OF PETERSBURG,(NEW YORK)
TOWN OF WILLIAMSTOWN,(MASSACHUSETTS)

SHEET NO. 15 OF 20

269

MATCH TO SHEET 13

MATCH TO SHEET 19

SHEET 17 MATCH TO SHEET

N82,000 E302,000 N80,000 E304,000 N78,000 E306,000 N84,000 E308,000 N82,000 E310,000

HOPKINS MEMORIAL EXPERIMENTAL FOREST

I-04 I-03

ROAD TO PETERSBURG

ROAD TO WILLIAMSTOWN

NORTHWEST PIKE

WILLIAMSTOWN BOYS CLUB

BRIDGE

BRIDGE

BRIDGE

BRIDGE

BRIDGE

DAM

DAM

POOL

POOL

POOL

POOL

CEMETERY

HOOSIC RIVER

HEMLOCK BROOK

HEMLOCK BROOK

GLEN STREET

STREET

STREET

STREET

ROUTE 7 NORTH

ROUTE 15

PREPARED BY
AMERICAN AIR SURVEYS, INC.
907 PENN AVENUE
PITTSBURGH, PA.
A-1978

DRAFTED BY [illegible]
CHECKED BY [illegible]

SCALE 1" = 200' CONTOUR INTERVAL 5'

VERMONT STATE PLANE COORDINATE SYSTEM
DATUM 1927
DATE OF PHOTOGRAPHY 4-29-57

STATE OF VERMONT HIGHWAY DEPT.

TOWN OF POWNAL,(VERMONT)
TOWN OF PETERSBURG,(NEW YORK)
TOWN OF WILLIAMSTOWN,(MASSACHUSETTS)

269

SHEET NO. 16 OF 20

MATCH TO SHEET 14

SHEET 16 TO MATCH

SHEET 18 TO MATCH

MATCH TO SHEET 20

STATE OF VERMONT
STATE OF MASSACHUSETTS
BENNINGTON CO.
BERKSHIRE CO.

GREEN MOUNTAIN NATIONAL FOREST

MASON HILL

SAND SPRING

WHITE OAKS

"MISTAKE"
N 84,956.62
E 309,378.25

VT-MON. "WATER"
N 86,348.98
E 308,710.66

AAS BM-3
EL. 604.388

HOOSIC RIVER

BOSTON AND MAINE RAILROAD

U.S. ROUTE 7

NORTH STREET

BROOK ROAD

OAK ROAD

WHITE ROAD

N88000 E308000 E312000 E316000 N84000 N80000

PREPARED BY
AMERICAN AIR SURVEYS, INC.
907 PENN AVENUE
PITTSBURGH, PA.
A-1978

DRAFTED BY: [illegible]
CHECKED BY: [illegible]

SCALE 1" = 200' CONTOUR INTERVAL 5'

VERMONT STATE PLANE COORDINATE SYSTEM
DATUM 1927
DATE OF PHOTOGRAPHY 4-29-67

STATE OF VERMONT HIGHWAY DEPT.

TOWN OF POWNAL,(VERMONT)
TOWN OF PETERSBURG,(NEW YORK)
TOWN OF WILLIAMSTOWN,(MASSACHUSETTS)

SHEET NO. 17 OF 20

269

MATCH TO SHEET 15

SHEET 17 TO MATCH

GREEN MOUNTAIN NATIONAL FOREST

STATE OF VERMONT — BENNINGTON COUNTY — POWNAL TOWNSHIP

STATE OF MASSACHUSETTS — BERKSHIRE COUNTY — WILLIAMSTOWN TOWNSHIP

N96,000 N94,000 N92,000 N90,000 N88,000

E315,000 E316,000 E317,000 E318,000 E319,000 E320,000 E321,000 E322,000

PREPARED BY
AMERICAN AIR SURVEYS, INC.
907 PENN AVENUE
PITTSBURGH, PA.
A-1978

DRAFTED BY: GD
CHECKED BY: RDC

400 300 200 100 0 200 400 600 800
SCALE 1" = 200' CONTOUR INTERVAL 5'

VERMONT STATE PLANE COORDINATE SYSTEM
DATUM 1927
DATE OF PHOTOGRAPHY 4-29-67

STATE OF VERMONT HIGHWAY DEPT.

TOWN OF POWNAL,(VERMONT)
TOWN OF PETERSBURG,(NEW YORK)
TOWN OF WILLIAMSTOWN,(MASSACHUSETTS)

269

SHEET NO. 18 OF 20

MATCH TO SHEET 16

MATCH TO SHEET 20

PREPARED BY
AMERICAN AIR SURVEYS, INC.
907 PENN AVENUE
PITTSBURGH, PA.
A.-1976

DRAFTED BY: A.S.
CHECKED BY:

SCALE 1" = 200'
CONTOUR INTERVAL 5'

VERMONT STATE PLANE COORDINATE SYSTEM
DATUM 1927
DATE OF PHOTOGRAPHY 4-29-67

STATE OF VERMONT HIGHWAY DEPT.

TOWN OF POWNAL,(VERMONT)
TOWN OF PETERSBURG,(NEW YORK)
TOWN OF WILLIAMSTOWN,(MASSACHUSETTS)

SHEET NO. 19 OF 20

269

MATCH TO SHEET 17

SHEET 19

TO MATCH

HOOSIC RIVER

BOSTON AND MAINE RAILROAD

WATER

COLE FIELD

BASEBALL PARK

EPH POND

WILLIAMSTOWN

EPH

BASEBALL FIELD

POOL

TRAILERS

HENDERSON AVENUE

COLE AVENUE

USC&GS BM Pail EL. 605.632

AAS BM NO. 601.767

2-06

2-05

N84,000

E316,000

N82,000

N78,000

E314,000

E318,000

N80,000

PREPARED BY
AMERICAN AIR SURVEYS, INC.
907 PENN AVENUE
PITTSBURGH, PA.
A-1979

DRAFTED BY:
CHECKED BY:

400 300 200 100 0 200 400 600 800
SCALE 1"=200' CONTOUR INTERVAL 5'

VERMONT STATE PLANE COORDINATE SYSTEM
DATUM 1927
DATE OF PHOTOGRAPHY 4-29-67

N

STATE OF VERMONT HIGHWAY DEPT.

TOWN OF POWNAL,(VERMONT)
TOWN OF PETERSBURG,(NEW YORK)
TOWN OF WILLIAMSTOWN,(MASSACHUSETTS)

SHEET NO 20 OF 20

269

N118,000
E285,000
N120,000
E288,000
N122,000
E290,000
E292,000
N116,000
E286,000
N114,000
E288,000
N118,000
E290,000
N120,000
E292,000

VHD.
"CRANE"
N117,960.97
E283,613.58

VHD.
"NEW YORK"
N115,672.17
E285,718.31
EL. 490.048

(2-18)

(2-17)

HOOSIC

BOSTON STATE AND MAINE RAILROAD

ROUTE 346

MINE

RAILROAD

BOSTON & MAINE RAILROAD

RIVER

NEW YORK
VERMONT

RENSSELAER
BENNINGTON

COUNTY
COUNTY

STATE OF VERMONT
STATE OF NEW YORK

MATCH TO SHEET 2

PREPARED BY
AMERICAN AIR SURVEYS, INC.
907 PENN AVENUE
PITTSBURGH, PA.
A-1978

DRAFTED BY: JC
CHECKED BY: L.K. 6&0

SCALE 1" = 200'
CONTOUR INTERVAL 5'
VERMONT STATE PLANE COORDINATE SYSTEM
DATUM 1927
DATE OF PHOTOGRAPHY 4-29-57

STATE OF VERMONT HIGHWAY DEPT.

TOWN OF POWNAL,(VERMONT)
TOWN OF PETERSBURG,(NEW YORK)
TOWN OF WILLIAMSTOWN,(MASSACHUSETTS)

SHEET NO. 1 OF 20

269

MATCH TO SHEET 1

MATCH TO SHEET 3

STATE OF NEW YORK
STATE OF VERMONT

COUNTY
COUNTY

RENSSELAER
BENNINGTON

STATE

BOSTON AND MAINE ROUTE

MAINE

HOOSIC RIVER

BM (NY & VT)
EL. 500.727

USC & GS - BM MON.
EL. 504.631

CEMETERY

VHD
CEMETERY
N 112,814.27
E 292,516.96
EL. 533.371

2-16

WATER

N 118,000
E 288,000
N 116,000
E 292,000
E 296,000
N 114,000
N 110,000
E 290,000
N 118,000
E 287,000

PREPARED BY
AMERICAN AIR SURVEYS, INC.
907 PENN AVENUE
PITTSBURGH, PA.
A-1978

DRAFTED BY: OSB
CHECKED BY: L.A. Zeb

400 300 200 100 0 200 400 600 800
SCALE 1" = 200' CONTOUR INTERVAL 5'

VERMONT STATE PLANE COORDINATE SYSTEM
DATUM 1927
DATE OF PHOTOGRAPHY 4-29-67

STATE OF VERMONT HIGHWAY DEPT.

TOWN OF POWNAL, (VERMONT)
TOWN OF PETERSBURG, (NEW YORK)
TOWN OF WILLIAMSTOWN, (MASSACHUSETTS)

SHEET NO. 2 OF 20

269

MATCH TO SHEET 2

SHEET 4 TO MATCH

SHEET 5

V.H.D. "POND" N109,887.51 E293,709.85 EL. 514.420

V.H.D. "N. CUT" N107,009.89 E297,141.02

T.B.M. N. POWNAL EL. 521.258

(2-15)

(2-14)

WATER

RESERVOIR

HOOSIC

RIVER

RAILROAD

DAM

POND

HALIFAX

HOLLOW

N109,000

N111,000

N113,000

E294,000

E296,000

E298,000

E300,000

PREPARED BY
AMERICAN AIR SURVEYS, INC.
907 PENN AVENUE
PITTSBURGH, PA.
A-1978

DRAFTED BY: [illegible]

SCALE 1" = 200'

CONTOUR INTERVAL 5'

VERMONT STATE PLANE COORDINATE SYSTEM
DATUM 1927
DATE OF PHOTOGRAPHY 4-29-67

STATE OF VERMONT HIGHWAY DEPT.

TOWN OF POWNAL,(VERMONT)
TOWN OF PETERSBURG,(NEW YORK)
TOWN OF WILLIAMSTOWN,(MASSACHUSETTS)

SHEET NO. 3 OF 20

269

MATCH SHEET 3 TO

E298,000 N114,000 E300,000 N116,000 E302,000 E304,000 N116,000

E298,000 N112,000 N114,000 E304,000 E306,000

N110,000 E300,000 N110,850 E302,000 N112,000 E304,000 E306,000

MATCH SHEET 6 TO

ROAD

HILL

CARPENTER

400 300 200 100 0 200 400 600 800

SCALE 1"=200' CONTOUR INTERVAL 5

VERMONT STATE PLANE COORDINATE SYSTEM
DATUM 1927
DATE OF PHOTOGRAPHY 4-29-67

PREPARED BY
AMERICAN AIR SURVEYS, INC.
907 PENN AVENUE
PITTSBURGH, PA.
A-1970

DRAFTED BY
CHECKED BY

STATE OF VERMONT HIGHWAY DEPT.

TOWN OF POWNAL,(VERMONT)
TOWN OF PETERSBURG,(NEW YORK)
TOWN OF WILLIAMSTOWN,(MASSACHUSETTS)

SHEET NO. 4 OF 20

269

MATCH TO SHEET 3

MATCH TO SHEET 6

MATCH TO SHEET 8

AAS.-BM. NO. 6
EL. 527.172

S. CUT
N 106,517.68
E 297,272.04

U.S.G.S.
BM T.T. 13 S.
EL. 555.774

AAS.-BM. NO. 5
EL. 533.212

REST
N 102,827.26
E 300,434.64

RAILROAD

MAINE AND BOSTON

STATE ROUTE 346

U.S. ROUTE 7

ALLEN HIGHWAY

ETHAN ALLEN

E 294,000
E 296,000
E 298,000
E 300,000
E 302,000
E 304,000
E 306,000
E 308,000
E 310,000

N 104,000
N 106,000
N 102,000
N 100,000

SCALE 1" = 200'
CONTOUR INTERVAL 5'

VERMONT STATE PLANE COORDINATE SYSTEM
DATUM 1927
DATE OF PHOTOGRAPHY 4-29-67

PREPARED BY
AMERICAN AIR SURVEYS, INC.
907 PENN AVENUE
PITTSBURGH, PA.
A-1976

DRAFTED BY: JCJ
CHECKED BY: LG.R&O

STATE OF VERMONT HIGHWAY DEPT.

TOWN OF POWNAL, (VERMONT)
TOWN OF PETERSBURG, (NEW YORK)
TOWN OF WILLIAMSTOWN, (MASSACHUSETTS)

SHEET NO. 5 OF 20

269

MATCH TO SHEET 4

SHEET TO MATCH

MATCH TO SHEET 9

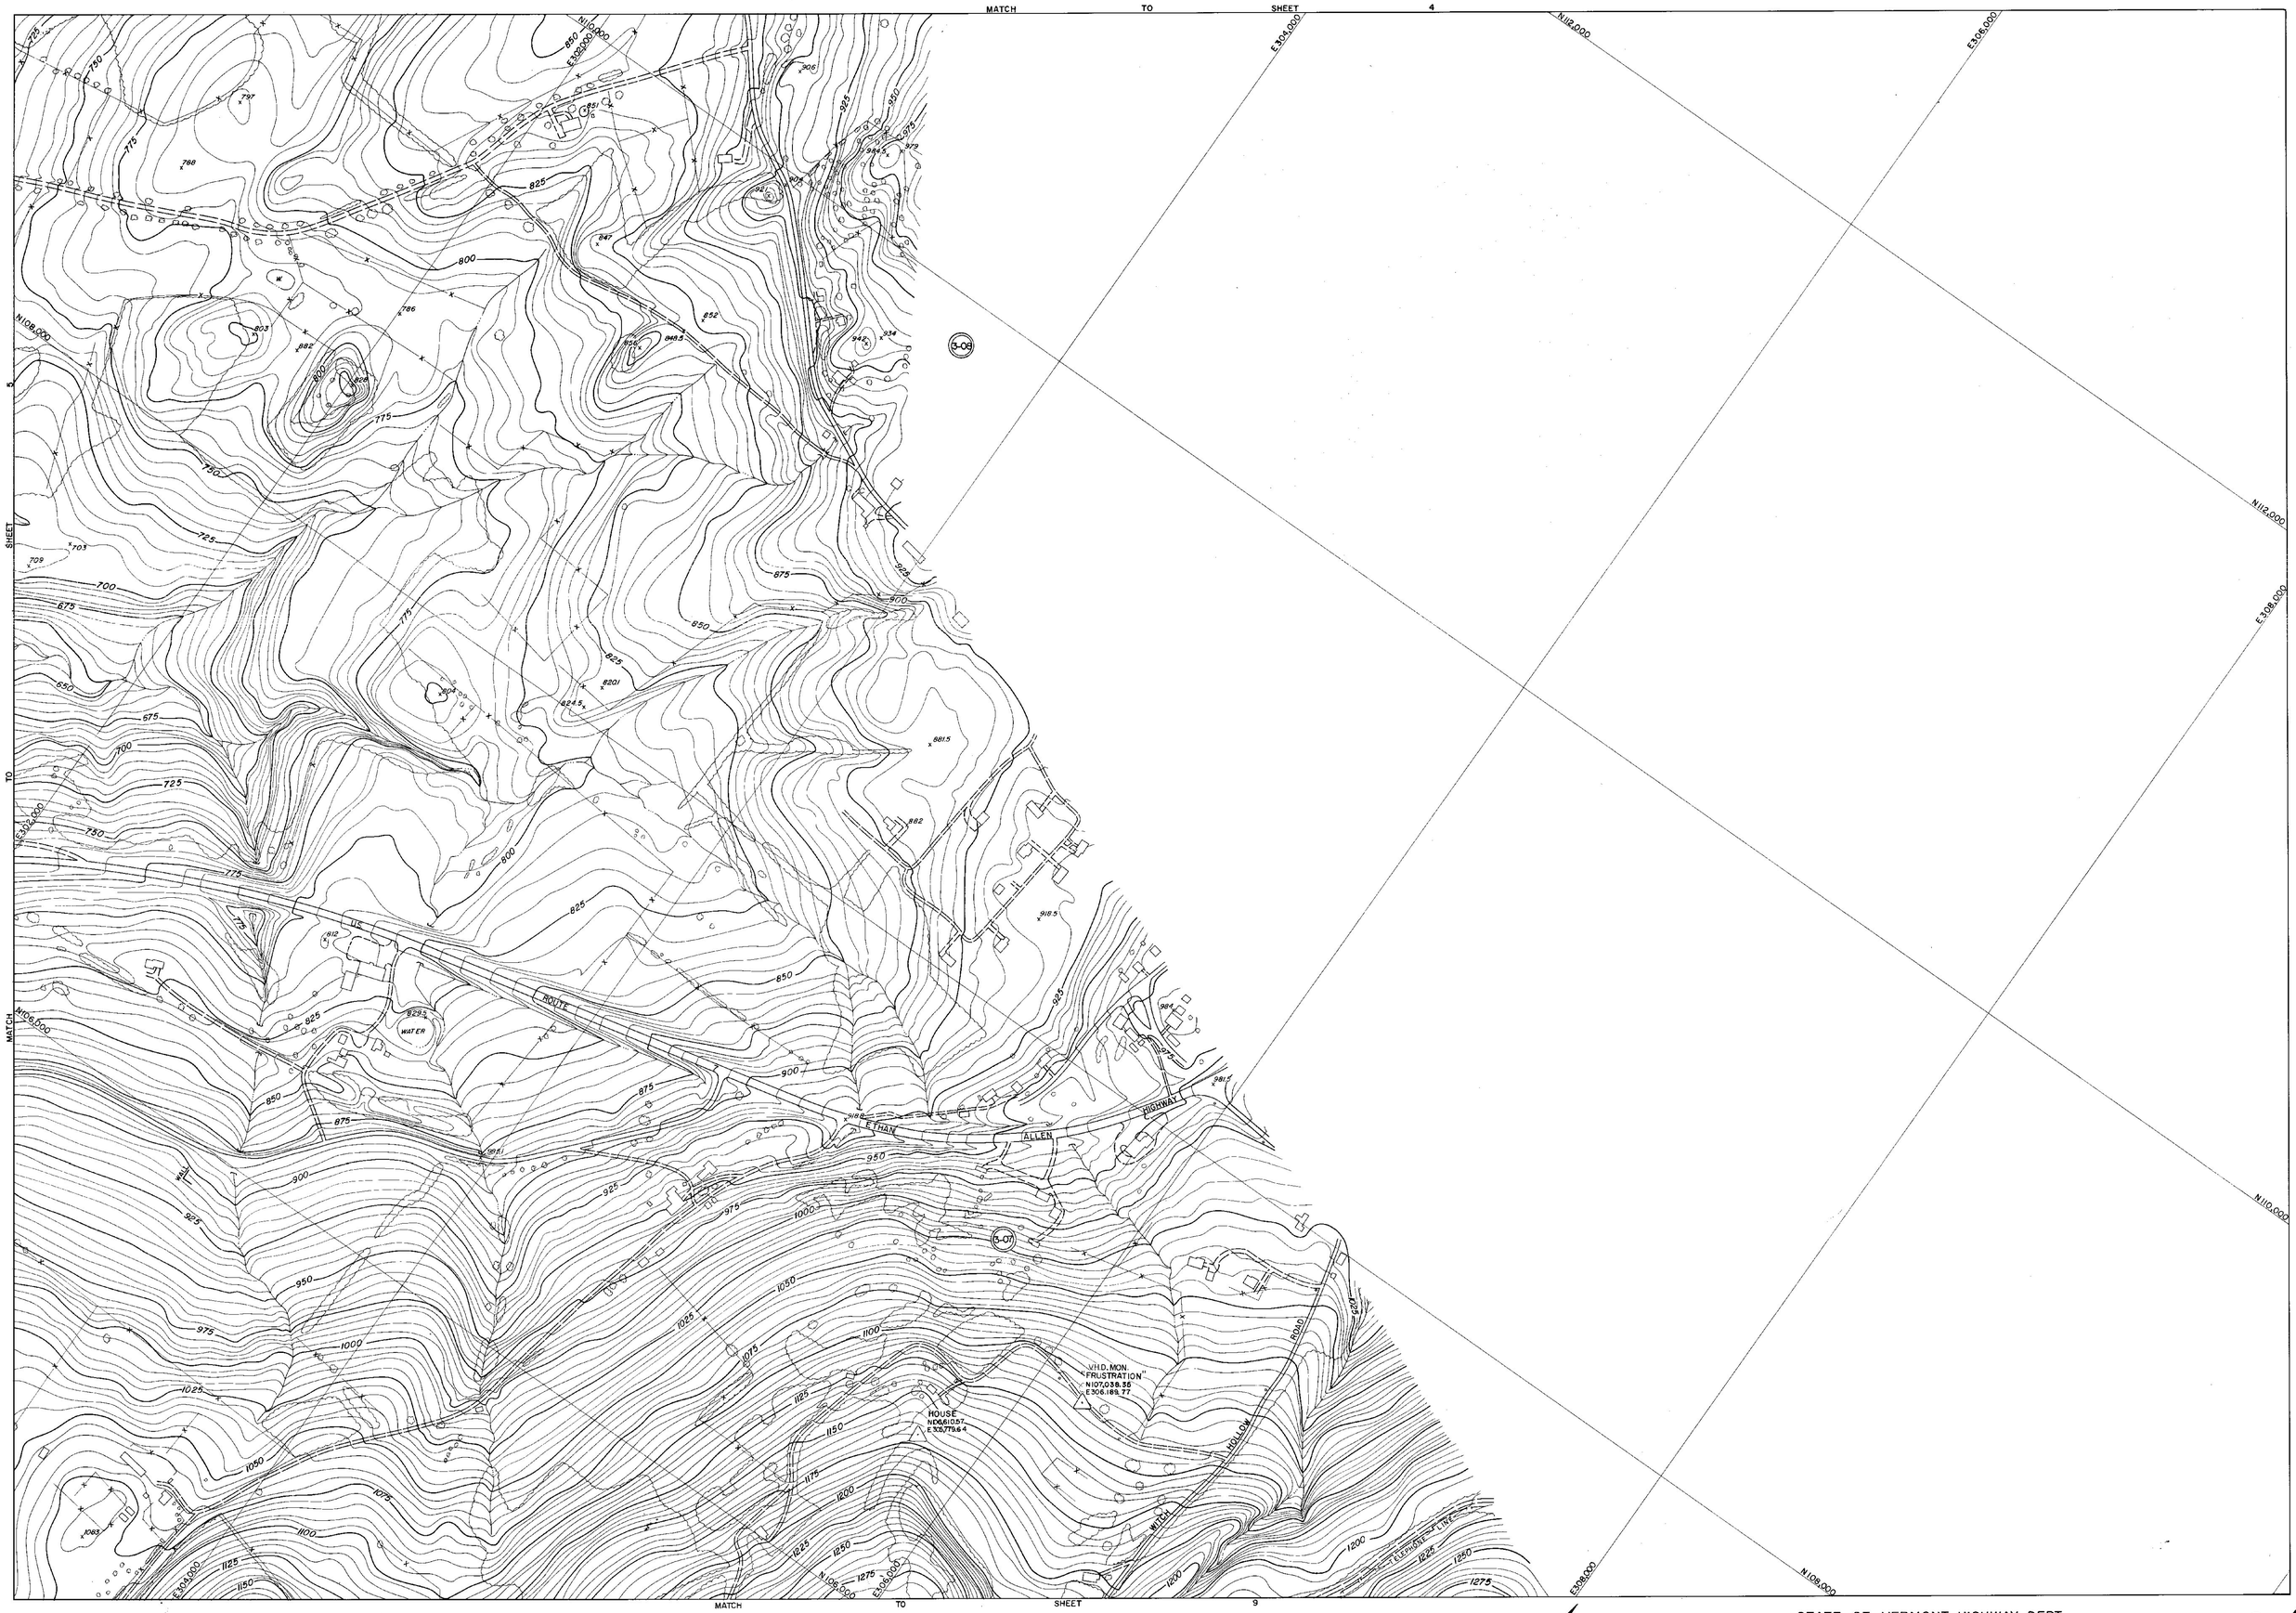

PREPARED BY
AMERICAN AIR SURVEYS, INC.
907 PENN AVENUE
PITTSBURGH, PA.
A-1978

DRAFTED BY JSG
CHECKED BY K.E. Rhd

SCALE 1"=200' CONTOUR INTERVAL 5'

VERMONT STATE PLANE COORDINATE SYSTEM
DATUM 1927
DATE OF PHOTOGRAPHY 4-29-67

STATE OF VERMONT HIGHWAY DEPT.

TOWN OF POWNAL,(VERMONT)
TOWN OF PETERSBURG,(NEW YORK)
TOWN OF WILLIAMSTOWN,(MASSACHUSETTS)

SHEET NO. 6 OF 20

269

N96,000
E292,000
E294,000
N98,000
E296,000
E298,000
N94,000
N96,000
E292,000
E294,000
N92,000
E296,000
N92,000
E294,000
E296,000
E298,000
N94,000
N96,000
E298,000
I-09
I-08
MATCH
TO
SHEET
10
SHEET
8
TO
MATCH
HOLLOW
N95,000
E300,000
E298,000
E300,000

400 300 200 100 0 200 400 600 800
SCALE 1"=200' CONTOUR INTERVAL 5'

VERMONT STATE PLANE COORDINATE SYSTEM
DATUM 1927
DATE OF PHOTOGRAPHY 4-29-67

PREPARED BY
AMERICAN AIR SURVEYS, INC.
907 PENN AVENUE
PITTSBURGH, PA.
A-1978

DRAFTED BY CAS
CHECKED BY RCS

STATE OF VERMONT HIGHWAY DEPT.

TOWN OF POWNAL,(VERMONT)
TOWN OF PETERSBURG,(NEW YORK)
TOWN OF WILLIAMSTOWN,(MASSACHUSETTS)

269

SHEET NO. 7 OF 20

MATCH TO SHEET 1 5

SHEET 7 TO MATCH

MATCH TO SHEET 9 TO

MATCH TO SHEET 11

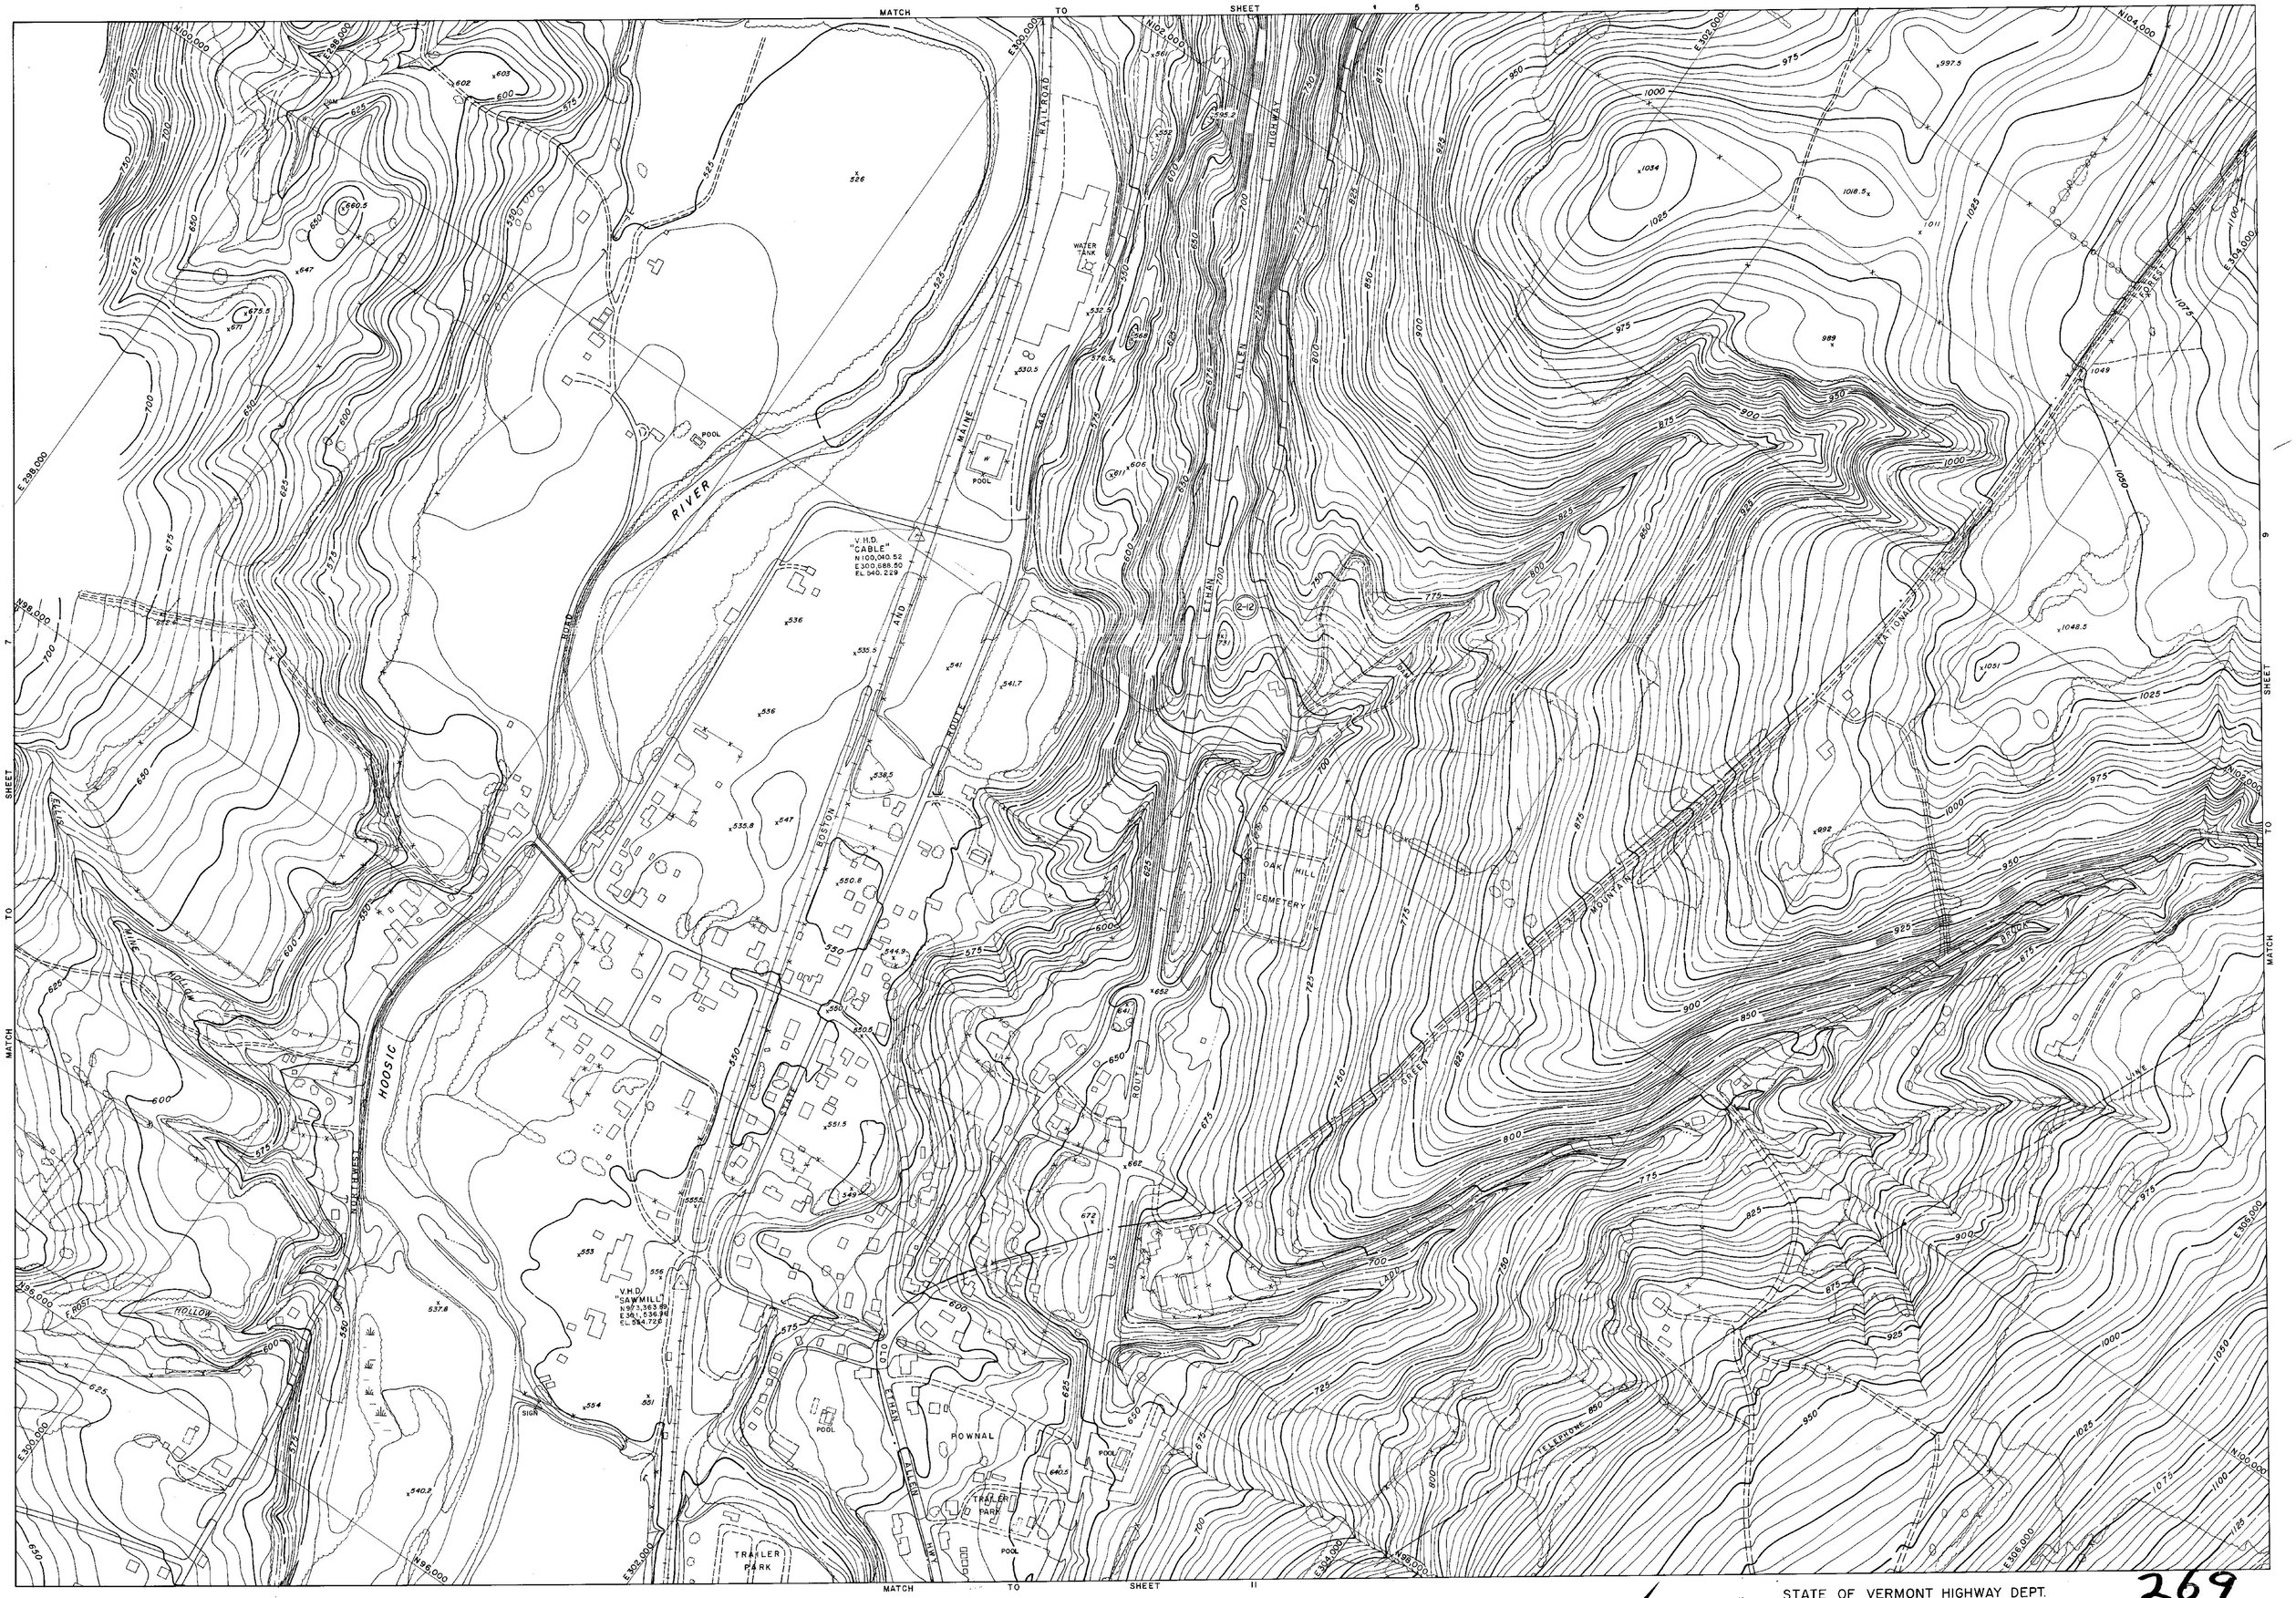

SCALE 1"=200'

CONTOUR INTERVAL 5'

VERMONT STATE PLANE COORDINATE SYSTEM
DATUM 1927
DATE OF PHOTOGRAPHY 4-29-57

PREPARED BY
AMERICAN AIR SURVEYS, INC.
907 PENN AVENUE
PITTSBURGH, PA.
A-1978

DRAFTED BY: Ald
CHECKED BY: Ald

STATE OF VERMONT HIGHWAY DEPT.

TOWN OF POWNAL,(VERMONT)
TOWN OF PETERSBURG,(NEW YORK)
TOWN OF WILLIAMSTOWN,(MASSACHUSETTS)

269

SHEET NO. 8 OF 20

MATCH TO SHEET 6

SHEET 8

TO SHEET 12

MATCH SHEET 10

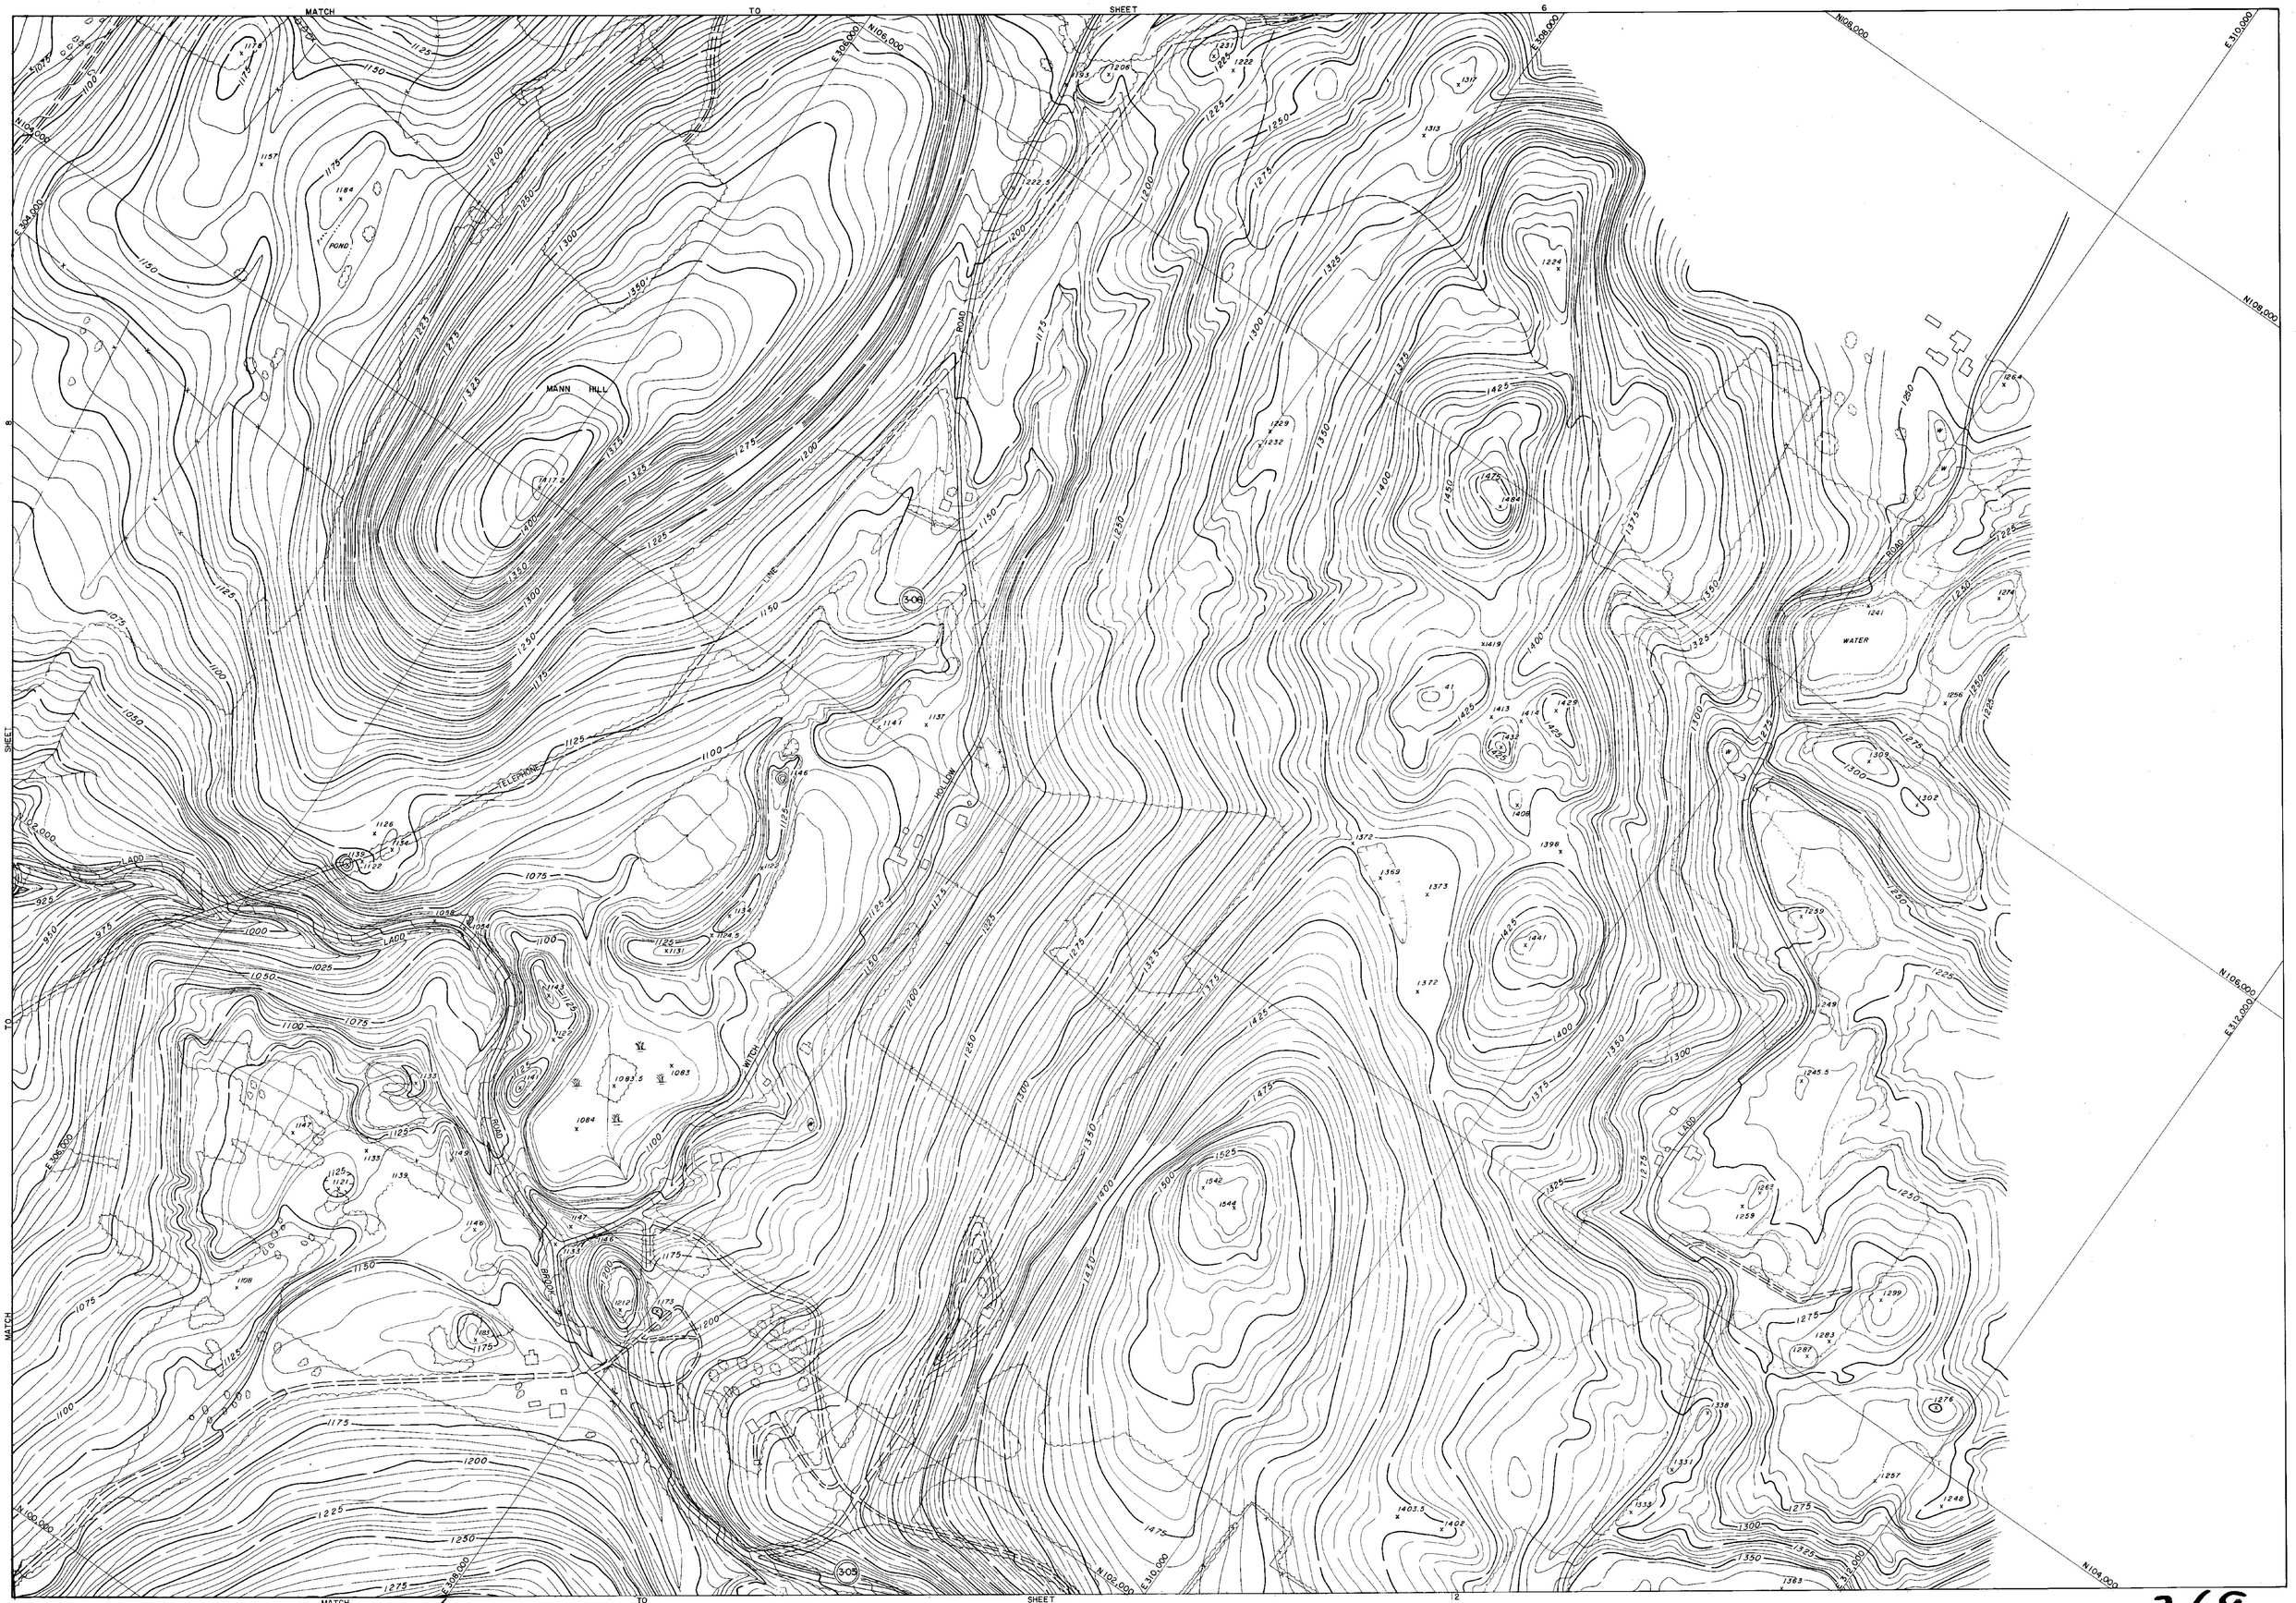

PREPARED BY
AMERICAN AIR SURVEYS, INC.
907 PENN AVENUE
PITTSBURGH, PA.
A-1978

DRAFTED BY: A.B.
CHECKED BY: M.D.

SCALE 1" = 200'
400 200 200 100 0 200 400 600 800
CONTOUR INTERVAL 5'

VERMONT STATE PLANE COORDINATE SYSTEM
DATUM 1927
DATE OF PHOTOGRAPHY 4-29-67

STATE OF VERMONT HIGHWAY DEPT.

TOWN OF POWNAL,(VERMONT)
TOWN OF PETERSBURG,(NEW YORK)
TOWN OF WILLIAMSTOWN,(MASSACHUSETTS)

269

SHEET NO. 9 OF 20

MATCH TO SHEET 7

MATCH TO SHEET 13

SHEET TO MATCH SHEET 11

N192,000

E238,000

E234,000

N190,000

N188,000

E296,000

E238,000

E302,000

N190,000

E306,000

E310,000

N192,000

STATE OF VERMONT

STATE OF MASSACHUSETTS

VERMONT MASSACHUSETTS

BENNINGTON COUNTY

BERKSHIRE COUNTY

POWNAL TOWNSHIP

WILLIAMSTOWN TOWNSHIP

NORTHWEST

NORTHWEST

PREPARED BY
AMERICAN AIR SURVEYS, INC.
907 PENN AVENUE
PITTSBURGH, PA.
A-1978

DRAFTED BY CAP
CHECKED BY RBB

400 300 200 100 0 200 400 600 800
SCALE 1"=200' CONTOUR INTERVAL 5'

VERMONT STATE PLANE COORDINATE SYSTEM
DATUM 1927
DATE OF PHOTOGRAPHY 4-29-67

STATE OF VERMONT HIGHWAY DEPT.

TOWN OF POWNAL,(VERMONT)
TOWN OF PETERSBURG,(NEW YORK)
TOWN OF WILLIAMSTOWN,(MASSACHUSETTS)

269

SHEET NO. 10 OF 20

MATCH TO SHEET 8

SHEET 10

SHEET 12

TO SHEET 14

MATCH

GREEN MOUNTAIN PARK

WATER

PARKING AREA

PARKING AREA

GREEN MOUNTAIN NATIONAL FOREST

RIVER

WATER

HOOSIC

BOSTON AND MAINE RAILROAD

MOUNTAIN ROAD

RAILROAD

FOREST HIGHWAY

TELEPHONE LINE

VBM "TRACK" N94,103.80 E 535,561.23 EL. 568.273

PREPARED BY
AMERICAN AIR SURVEYS, INC.
907 PENN AVENUE
PITTSBURGH, PA.
A-1978

DRAFTED BY:
CHECKED BY: RSC

SCALE 1" = 200'

CONTOUR INTERVAL 5'

VERMONT STATE PLANE COORDINATE SYSTEM
DATUM (NAD 27)
DATE OF PHOTOGRAPHY 4-29-67

STATE OF VERMONT HIGHWAY DEPT.

TOWN OF POWNAL,(VERMONT)
TOWN OF PETERSBURG,(NEW YORK)
TOWN OF WILLIAMSTOWN,(MASSACHUSETTS)

269

SHEET NO. 11 OF 20

MATCH TO SHEET 9

SHEET 11 TO MATCH

MATCH TO SHEET 15

MASON HILL

BROOK

ROAD

N104,000 E312,000 N102,000 E310,000 N100,000 E308,000 N98,000 E306,000 N96,000 E304,000 N94,000 E302,000 N92,000 E300,000

E314,000 E316,000

PREPARED BY
AMERICAN AIR SURVEYS, INC.
907 PENN AVENUE
PITTSBURGH, PA.
A-1978

DRAFTED BY: WJ M.R.
CHECKED BY: RSC

SCALE 1"= 200' CONTOUR INTERVAL 5'

VERMONT STATE PLANE COORDINATE SYSTEM
DATUM 1927
DATE OF PHOTOGRAPHY 4-29-67

STATE OF VERMONT HIGHWAY DEPT.

TOWN OF POWNAL,(VERMONT)
TOWN OF PETERSBURG,(NEW YORK)
TOWN OF WILLIAMSTOWN,(MASSACHUSETTS)

SHEET NO. 12 OF 20

268

MATCH TO SHEET 10

SHEET 14

MATCH TO SHEET 16

STATE OF VERMONT
STATE OF MASSACHUSETTS
BENNINGTON CO
BERKSHIRE CO

N86,000
E598,000
E598,000
N84,000
N82,000
E600,000
N82,000
E602,000
E602,000
N85,000
N85,000
E604,000
N85,000
E604,000
N85,000
N88,000
N90,000
E604,000
E606,000
N88,000
N86,000

HOPKINS MEMORIAL EXPERIMENTAL FOREST

NORTHWEST HILL 1226

I-06

I-05

WATER

GLEN

SCALE 1"=200' 400 300 200 100 0 200 400 600 800 CONTOUR INTERVAL 5

VERMONT STATE PLANE COORDINATE SYSTEM
DATUM 1927
DATE OF PHOTOGRAPHY 4-29-67

PREPARED BY
AMERICAN AIR SURVEYS, INC.
907 PENN AVENUE
PITTSBURGH, PA.
A-1979

DRAFTED BY: C.P.
CHECKED BY: W.B.C.

STATE OF VERMONT HIGHWAY DEPT.

TOWN OF POWNAL,(VERMONT)
TOWN OF PETERSBURG,(NEW YORK)
TOWN OF WILLIAMSTOWN,(MASSACHUSETTS)

269

SHEET NO. 13 OF 20

MATCH TO SHEET 11

TO SHEET 13

MATCH SHEET 15

TO SHEET 17

STATE OF VERMONT

STATE OF

VERMONT
MASSACHUSETTS

RIVER

ROUTE

U.S.

RAILROAD

HIGHWAY

BENNINGTON
BERKSHIRE

COUNTY
COUNTY

POWNAL
WILLIAMSTOWN

TOWNSHIP
TOWNSHIP

GREEN MOUNTAIN
NATIONAL FOREST

WATER

WATER

HOOSIC

BROAD

BOSTON

ETHAN ALLEN

MAINE

RM
AAS-A
EL. 594.95

VIVID
HURLBUT
79 RIGHT 26
E 308872.06

(2-09)

N 96,000
N 95,000
N 94,000
N 93,000
N 92,000
N 89,000
N 88,000

E 304,000
E 305,000
E 306,000
E 307,000
E 308,000
E 309,000
E 310,000
E 311,000
E 312,000
E 313,000
E 314,000
E 315,000

PREPARED BY
AMERICAN AIR SURVEYS, INC.
907 PENN AVENUE
PITTSBURGH, PA.
6-1970

DRAFTED BY: J.C.
CHECKED BY: J.C.

400 300 200 100 0 200 400 600 800
SCALE 1"=200' CONTOUR INTERVAL 5'

VERMONT STATE PLANE COORDINATE SYSTEM
DATUM 1927
DATE OF PHOTOGRAPHY 4-29-67

STATE OF VERMONT HIGHWAY DEPT.

TOWN OF POWNAL,(VERMONT)
TOWN OF PETERSBURG,(NEW YORK)
TOWN OF WILLIAMSTOWN,(MASSACHUSETTS)

SHEET NO. 14 OF 20

269

MATCH TO SHEET 12

14

SHEET

TO

MATCH

E.312,000

E.314,000

E.316,000

N.96,000

N.94,000

N.92,000

E.318,000

3-03

3-02

PREPARED BY
AMERICAN AIR SURVEYS, INC.
907 PENN AVENUE
PITTSBURGH, PA.
5-1978

DRAFTED BY C.B.
CHECKED BY [illegible]

SCALE 1"=200'

CONTOUR INTERVAL 5'

VERMONT STATE PLANE COORDINATE SYSTEM
DATUM 1927
DATE OF PHOTOGRAPHY 4-29-67

STATE OF VERMONT HIGHWAY DEPT.

TOWN OF POWNAL,(VERMONT)
TOWN OF PETERSBURG,(NEW YORK)
TOWN OF WILLIAMSTOWN,(MASSACHUSETTS)

SHEET NO. 15 OF 20

269

MATCH TO SHEET 13

MATCH TO SHEET 19

SHEET 17 MATCH TO SHEET

N82,000 E302,000 N80,000 E304,000 N78,000 E306,000 N84,000 E308,000 N82,000 E310,000

HOPKINS MEMORIAL EXPERIMENTAL FOREST

I-04 I-03

ROAD TO PETERSBURG

ROAD TO WILLIAMSTOWN

NORTHWEST PIKE

WILLIAMSTOWN BOYS CLUB

BRIDGE

BRIDGE

BRIDGE

BRIDGE

BRIDGE

DAM

DAM

POOL

POOL

POOL

POOL

CEMETERY

HOOSIC RIVER

HEMLOCK BROOK

HEMLOCK BROOK

GLEN STREET

STREET

STREET

STREET

ROUTE 7 NORTH

ROUTE 15

PREPARED BY
AMERICAN AIR SURVEYS, INC.
907 PENN AVENUE
PITTSBURGH, PA.
A-1978

DRAFTED BY [illegible]
CHECKED BY [illegible]

SCALE 1" = 200' CONTOUR INTERVAL 5'

VERMONT STATE PLANE COORDINATE SYSTEM
DATUM 1927
DATE OF PHOTOGRAPHY 4-29-57

STATE OF VERMONT HIGHWAY DEPT.

TOWN OF POWNAL,(VERMONT)
TOWN OF PETERSBURG,(NEW YORK)
TOWN OF WILLIAMSTOWN,(MASSACHUSETTS)

269

SHEET NO. 16 OF 20

MATCH TO SHEET 14

SHEET 16 TO MATCH

SHEET 18 TO MATCH

MATCH TO SHEET 20

STATE OF VERMONT
STATE OF MASSACHUSETTS
BENNINGTON CO.
BERKSHIRE CO.

GREEN MOUNTAIN NATIONAL FOREST

MASON HILL

SAND SPRING

WHITE OAKS

"MISTAKE"
N 84,956.62
E 309,378.25

VT-MON. "WATER"
N 86,348.98
E 308,710.66

AAS BM-3
EL. 604.388

HOOSIC RIVER

BOSTON AND MAINE RAILROAD

U.S. ROUTE 7

NORTH STREET

BROOK ROAD

OAK ROAD

WHITE ROAD

N88000 E308000 E312000 E316000 N84000 N80000

PREPARED BY
AMERICAN AIR SURVEYS, INC.
907 PENN AVENUE
PITTSBURGH, PA.
A-1978

DRAFTED BY: [illegible]
CHECKED BY: [illegible]

SCALE 1" = 200' CONTOUR INTERVAL 5'

VERMONT STATE PLANE COORDINATE SYSTEM
DATUM 1927
DATE OF PHOTOGRAPHY 4-29-67

STATE OF VERMONT HIGHWAY DEPT.

TOWN OF POWNAL,(VERMONT)
TOWN OF PETERSBURG,(NEW YORK)
TOWN OF WILLIAMSTOWN,(MASSACHUSETTS)

SHEET NO. 17 OF 20

269

MATCH TO SHEET 15

SHEET 17 TO MATCH

GREEN MOUNTAIN NATIONAL FOREST

STATE OF VERMONT — BENNINGTON COUNTY — POWNAL TOWNSHIP

STATE OF MASSACHUSETTS — BERKSHIRE COUNTY — WILLIAMSTOWN TOWNSHIP

N96,000 N94,000 N92,000 N90,000 N88,000

E315,000 E316,000 E317,000 E318,000 E319,000 E320,000 E321,000 E322,000

PREPARED BY
AMERICAN AIR SURVEYS, INC.
907 PENN AVENUE
PITTSBURGH, PA.
A-1978

DRAFTED BY: GD
CHECKED BY: RDC

400 300 200 100 0 200 400 600 800
SCALE 1" = 200' CONTOUR INTERVAL 5'

VERMONT STATE PLANE COORDINATE SYSTEM
DATUM 1927
DATE OF PHOTOGRAPHY 4-29-67

STATE OF VERMONT HIGHWAY DEPT.

TOWN OF POWNAL,(VERMONT)
TOWN OF PETERSBURG,(NEW YORK)
TOWN OF WILLIAMSTOWN,(MASSACHUSETTS)

269

SHEET NO. 18 OF 20

MATCH TO SHEET 16

MATCH TO SHEET 20

PREPARED BY
AMERICAN AIR SURVEYS, INC.
907 PENN AVENUE
PITTSBURGH, PA.
A.-1976

DRAFTED BY: A.S.
CHECKED BY:

SCALE 1" = 200'
CONTOUR INTERVAL 5'

VERMONT STATE PLANE COORDINATE SYSTEM
DATUM 1927
DATE OF PHOTOGRAPHY 4-29-67

STATE OF VERMONT HIGHWAY DEPT.

TOWN OF POWNAL,(VERMONT)
TOWN OF PETERSBURG,(NEW YORK)
TOWN OF WILLIAMSTOWN,(MASSACHUSETTS)

SHEET NO. 19 OF 20

269

MATCH TO SHEET 17

SHEET 19

TO MATCH

HOOSIC RIVER

BOSTON AND MAINE RAILROAD

WATER

COLE FIELD

BASEBALL PARK

EPH POND

WILLIAMSTOWN

EPH

BASEBALL FIELD

POOL

TRAILERS

HENDERSON AVENUE

COLE AVENUE

USC&GS BM Pail EL. 605.632

AAS BM NO. 601.767

2-06

2-05

N84,000

E316,000

N82,000

N78,000

E314,000

E318,000

N80,000

PREPARED BY
AMERICAN AIR SURVEYS, INC.
907 PENN AVENUE
PITTSBURGH, PA.
A-1979

DRAFTED BY:
CHECKED BY:

400 300 200 100 0 200 400 600 800
SCALE 1"=200' CONTOUR INTERVAL 5'

VERMONT STATE PLANE COORDINATE SYSTEM
DATUM 1927
DATE OF PHOTOGRAPHY 4-29-67

N

STATE OF VERMONT HIGHWAY DEPT.

TOWN OF POWNAL,(VERMONT)
TOWN OF PETERSBURG,(NEW YORK)
TOWN OF WILLIAMSTOWN,(MASSACHUSETTS)

SHEET NO 20 OF 20

269

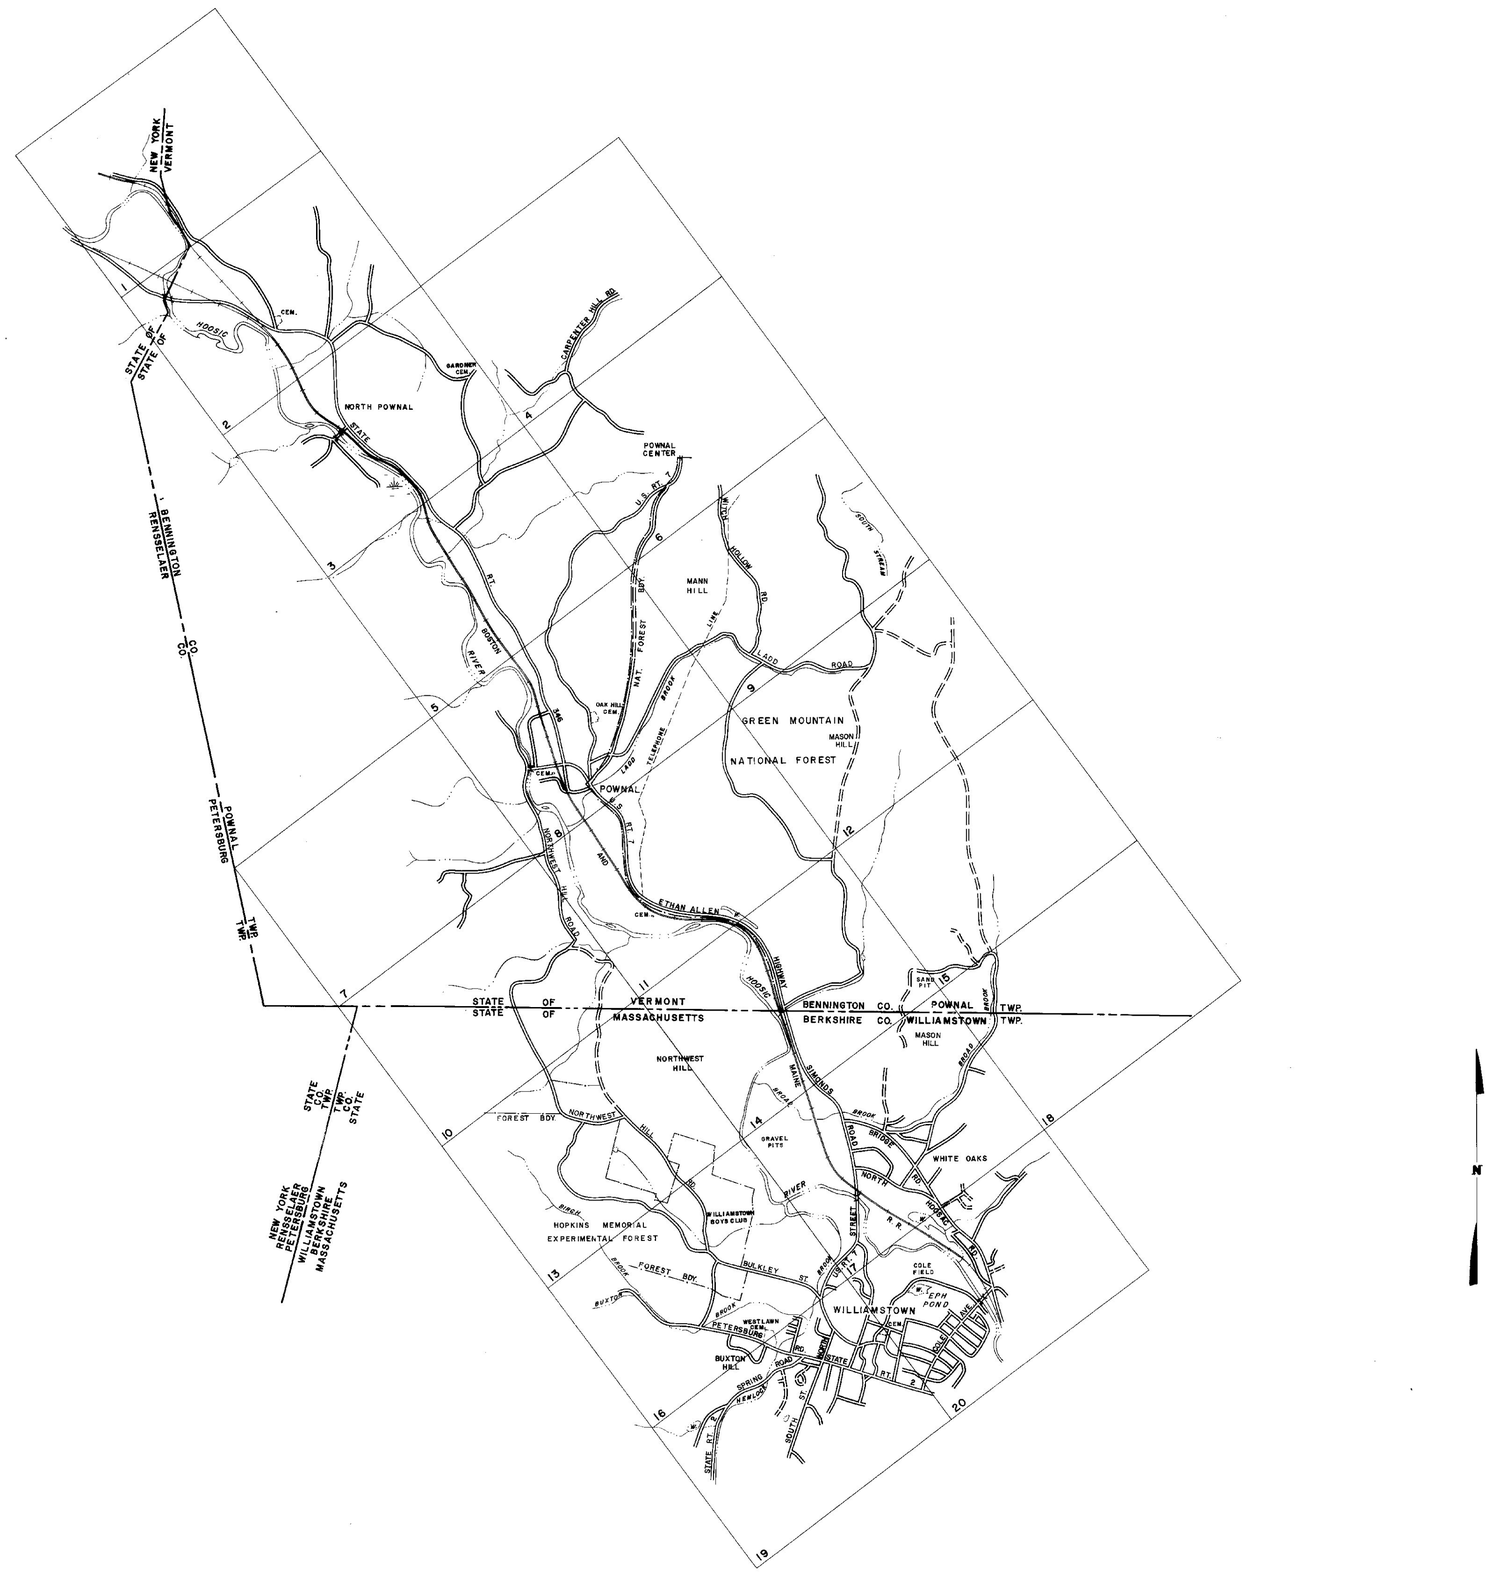

PREPARED BY
AMERICAN AIR SURVEYS, INC.
907 PENN AVENUE
PITTSBURGH, PA.

DRAFTED BY: G.A.
CHECKED BY:
A-1978

2000 1500 1000 500 0 1000 2000 3000 4000
SCALE: 1"=1000'

VERMONT STATE PLANE COORDINATE SYSTEM
DATUM 1927
DATE OF PHOTOGRAPHY 4-29-87

STATE OF VERMONT HIGHWAY DEPT.

TOWN OF POWNAL,(VERMONT)
TOWN OF PETERSBURG,(NEW YORK)
TOWN OF WILLIAMSTOWN,(MASSACHUSETTS)

INDEX SHEET 269