



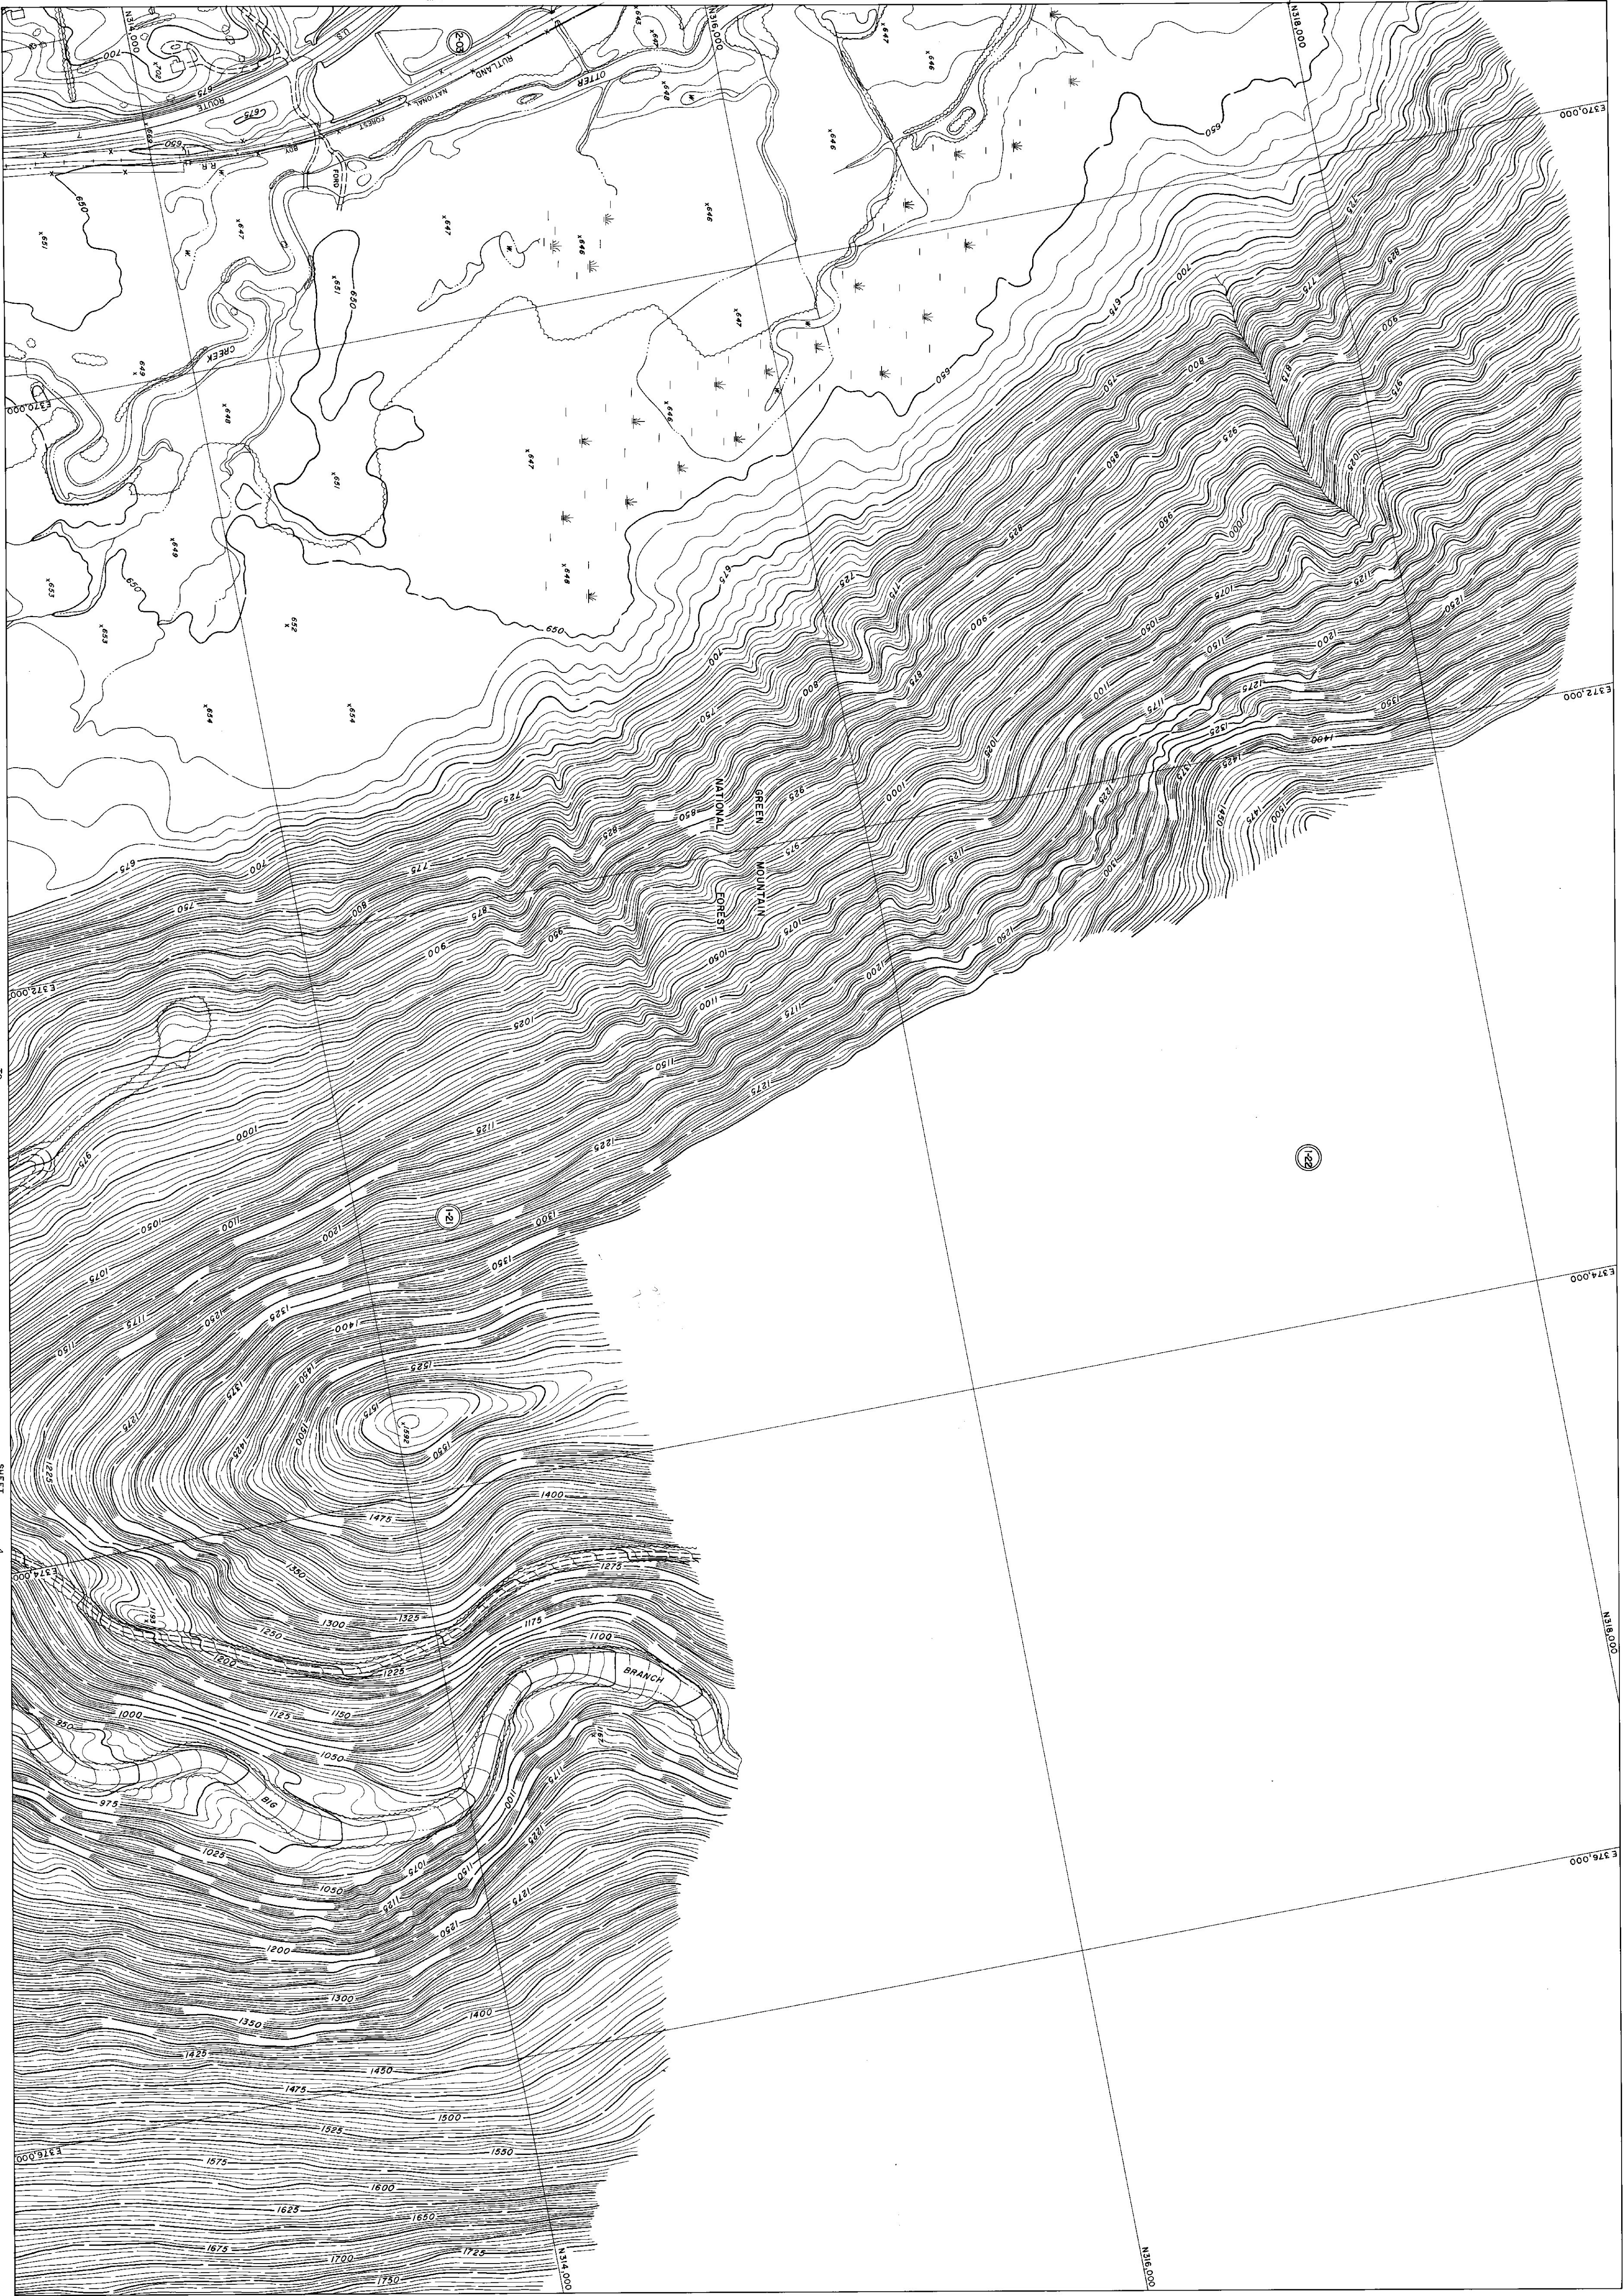

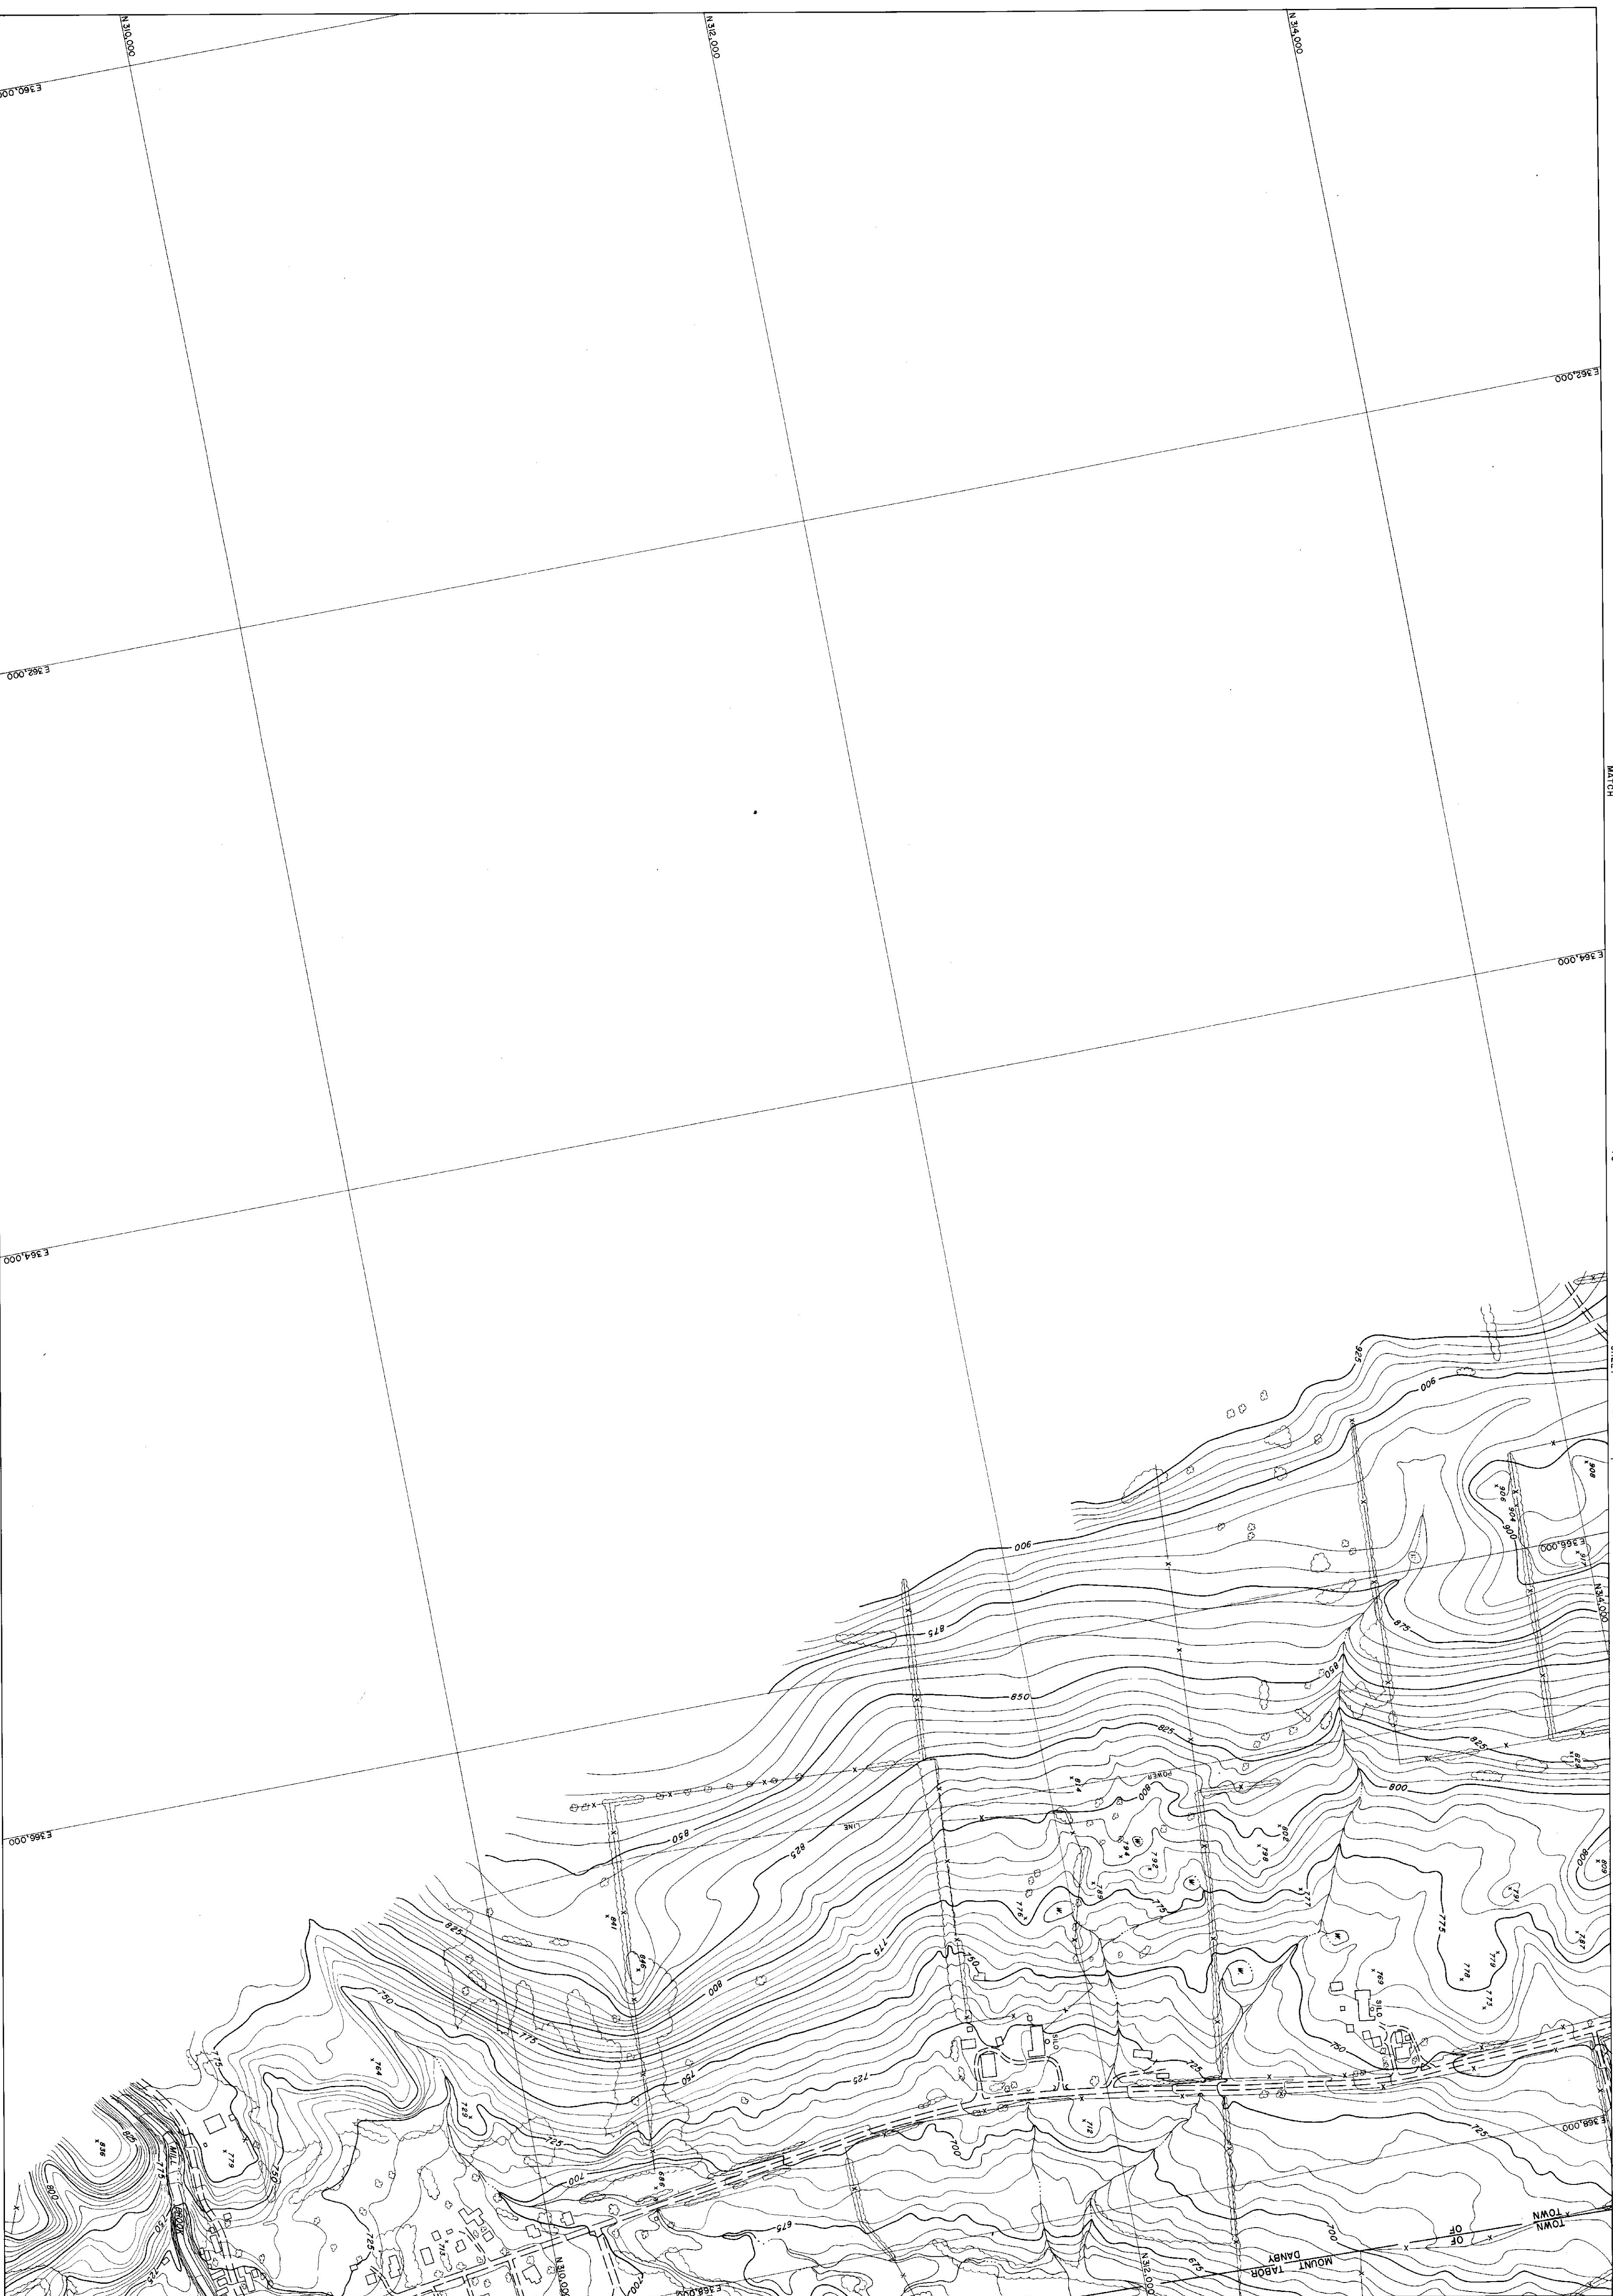


SHEE

۵۱



PREPARED BY
AMERICAN AIR SURVEYS, INC.
907 PENN AVENUE
PITTSBURGH, PA.
A-1978

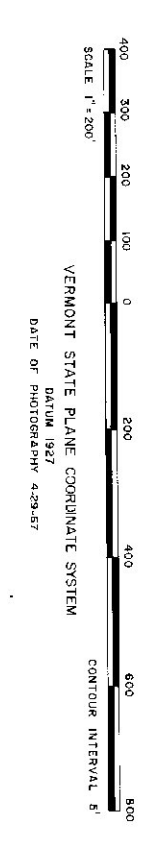


STATE OF VERMONT HIGHWAY DEPT.

TOWN OF DANBY
TOWN OF MOUNT TABOR
TOWN OF DORSET
TOWN OF PERU
VERMONT

270

SHEET NO. 3 OF 12

270

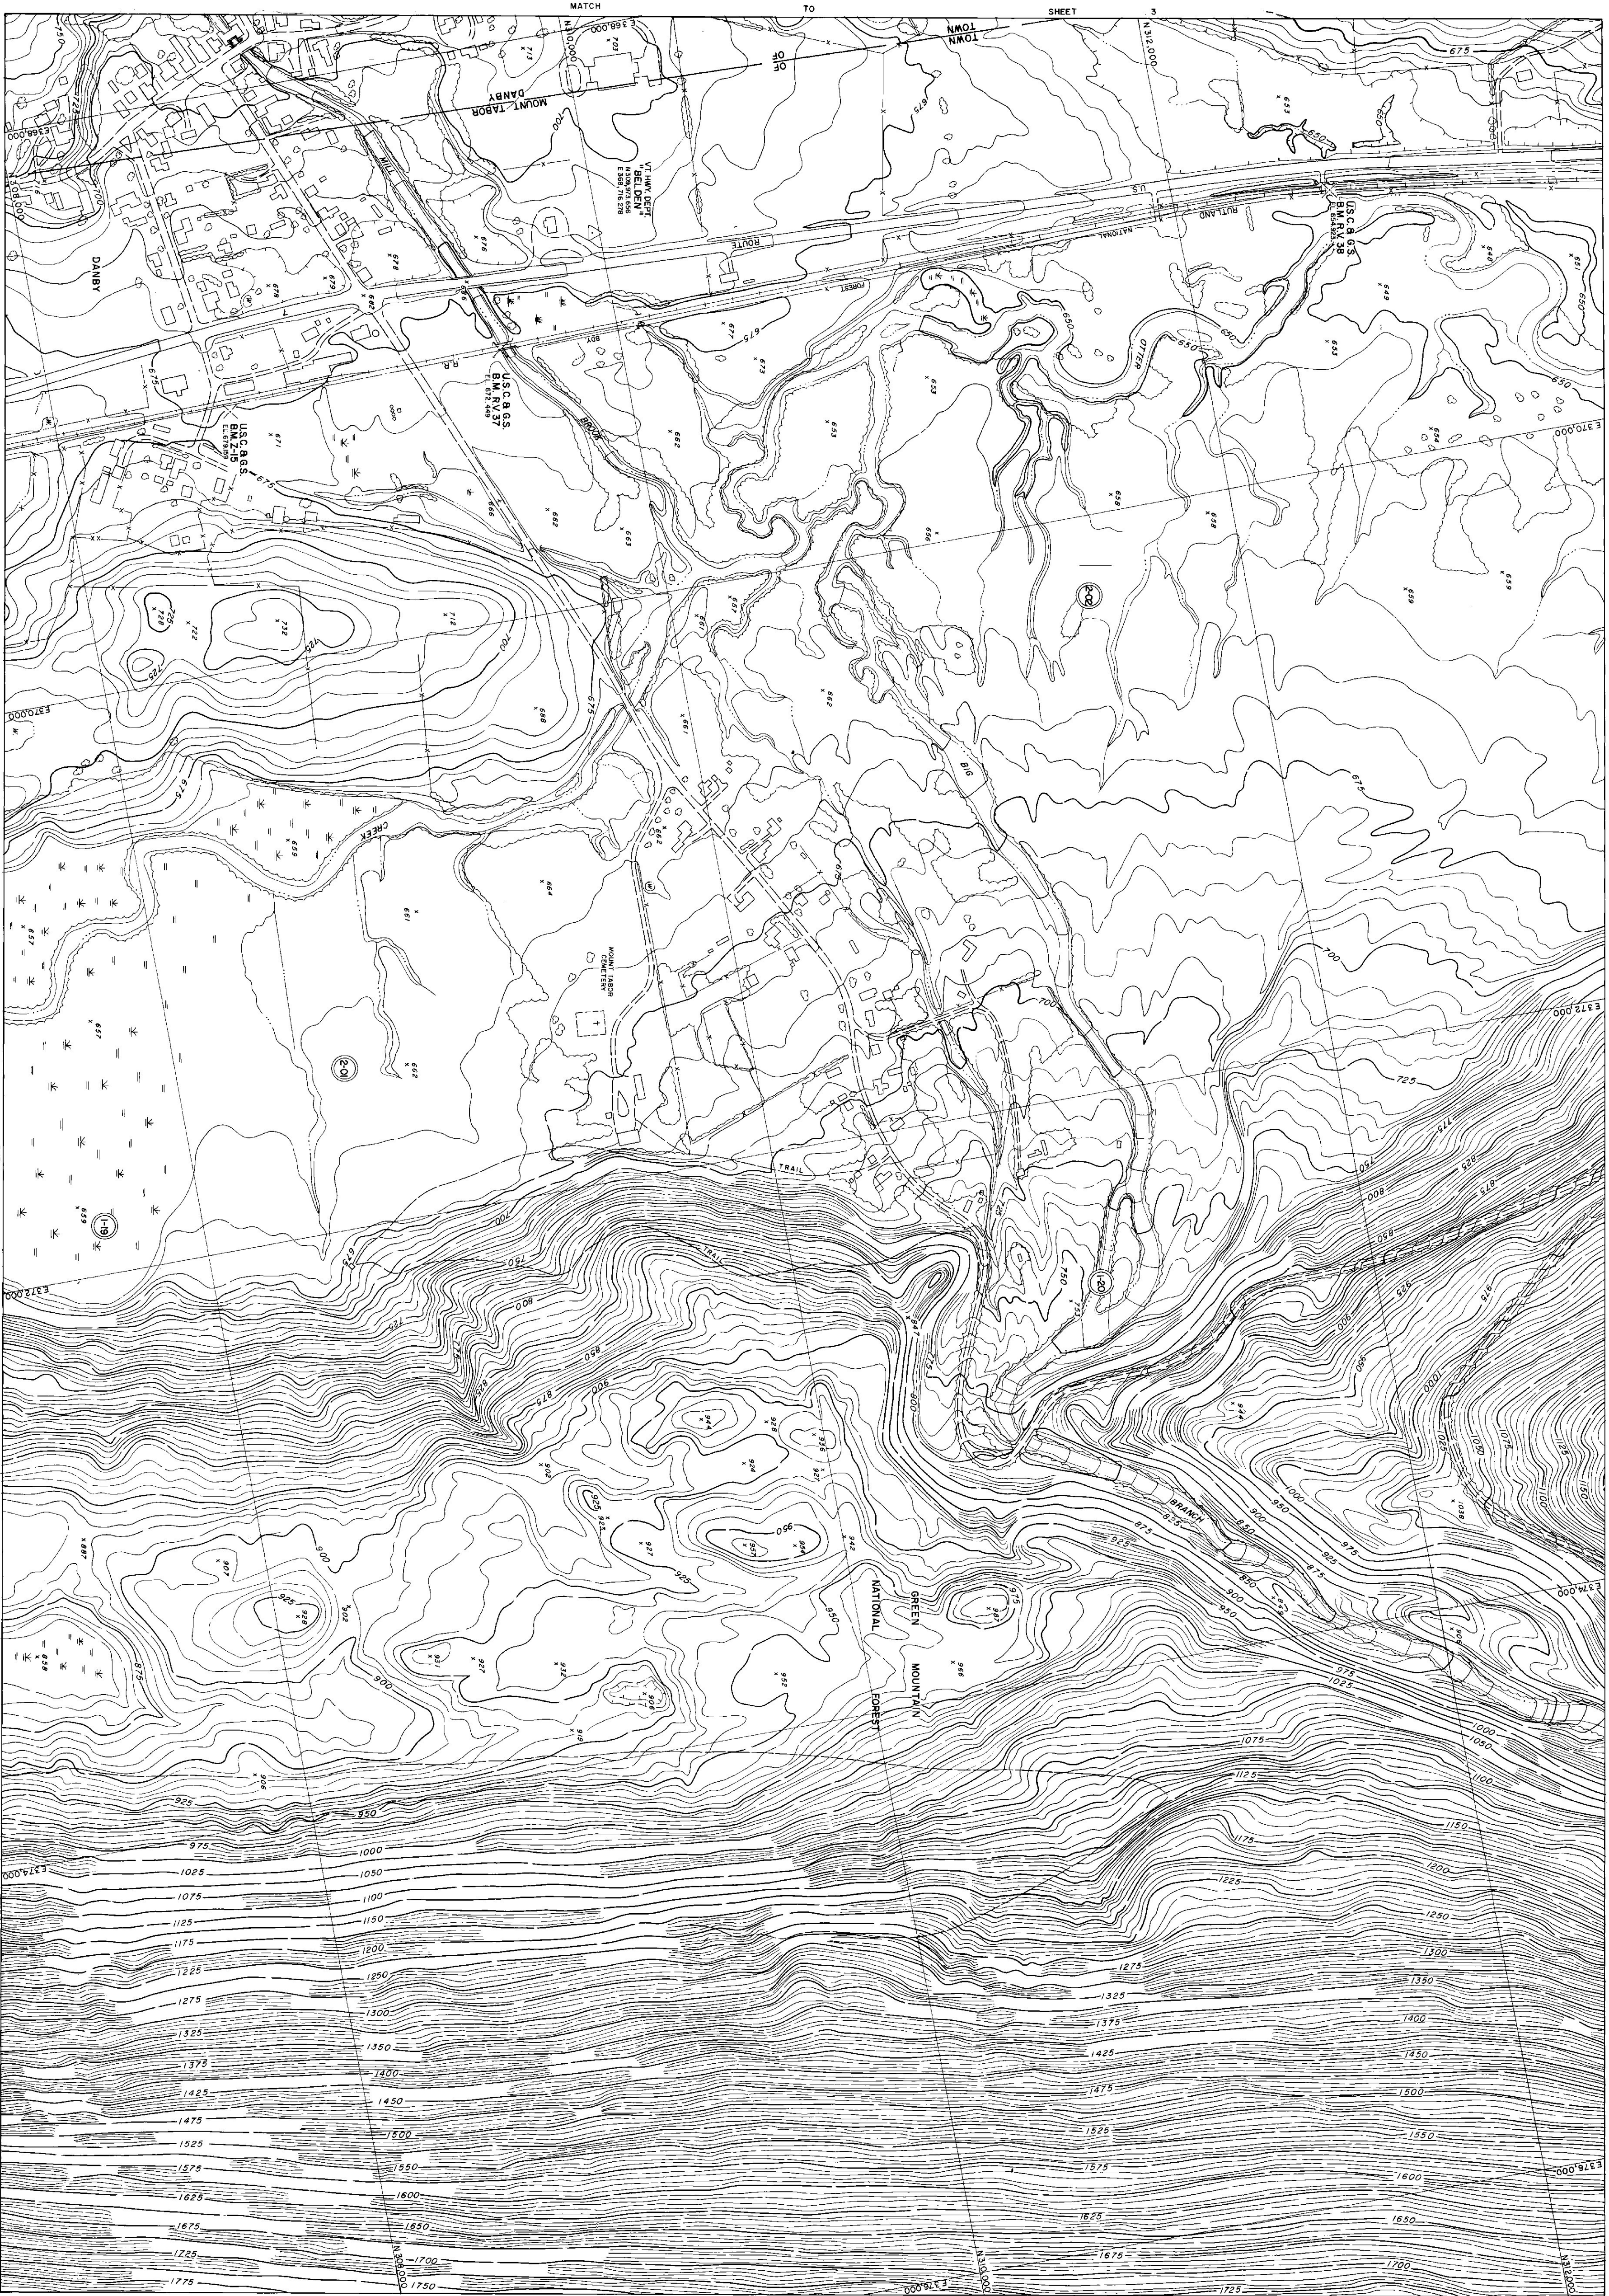



AMERICAN AIR SURVEYS, INC.
907 PENN AVENUE
PITTSBURGH, PA.
CHECKED BY: [Signature]
DATE: 10/2/78

STATE OF VERMONT HIGHWAY DEPT.
TOWN OF DANBY
TOWN OF MOUNT TABOR
TOWN OF DORSET
VERMONT

270

SHEET NO. 40F-12

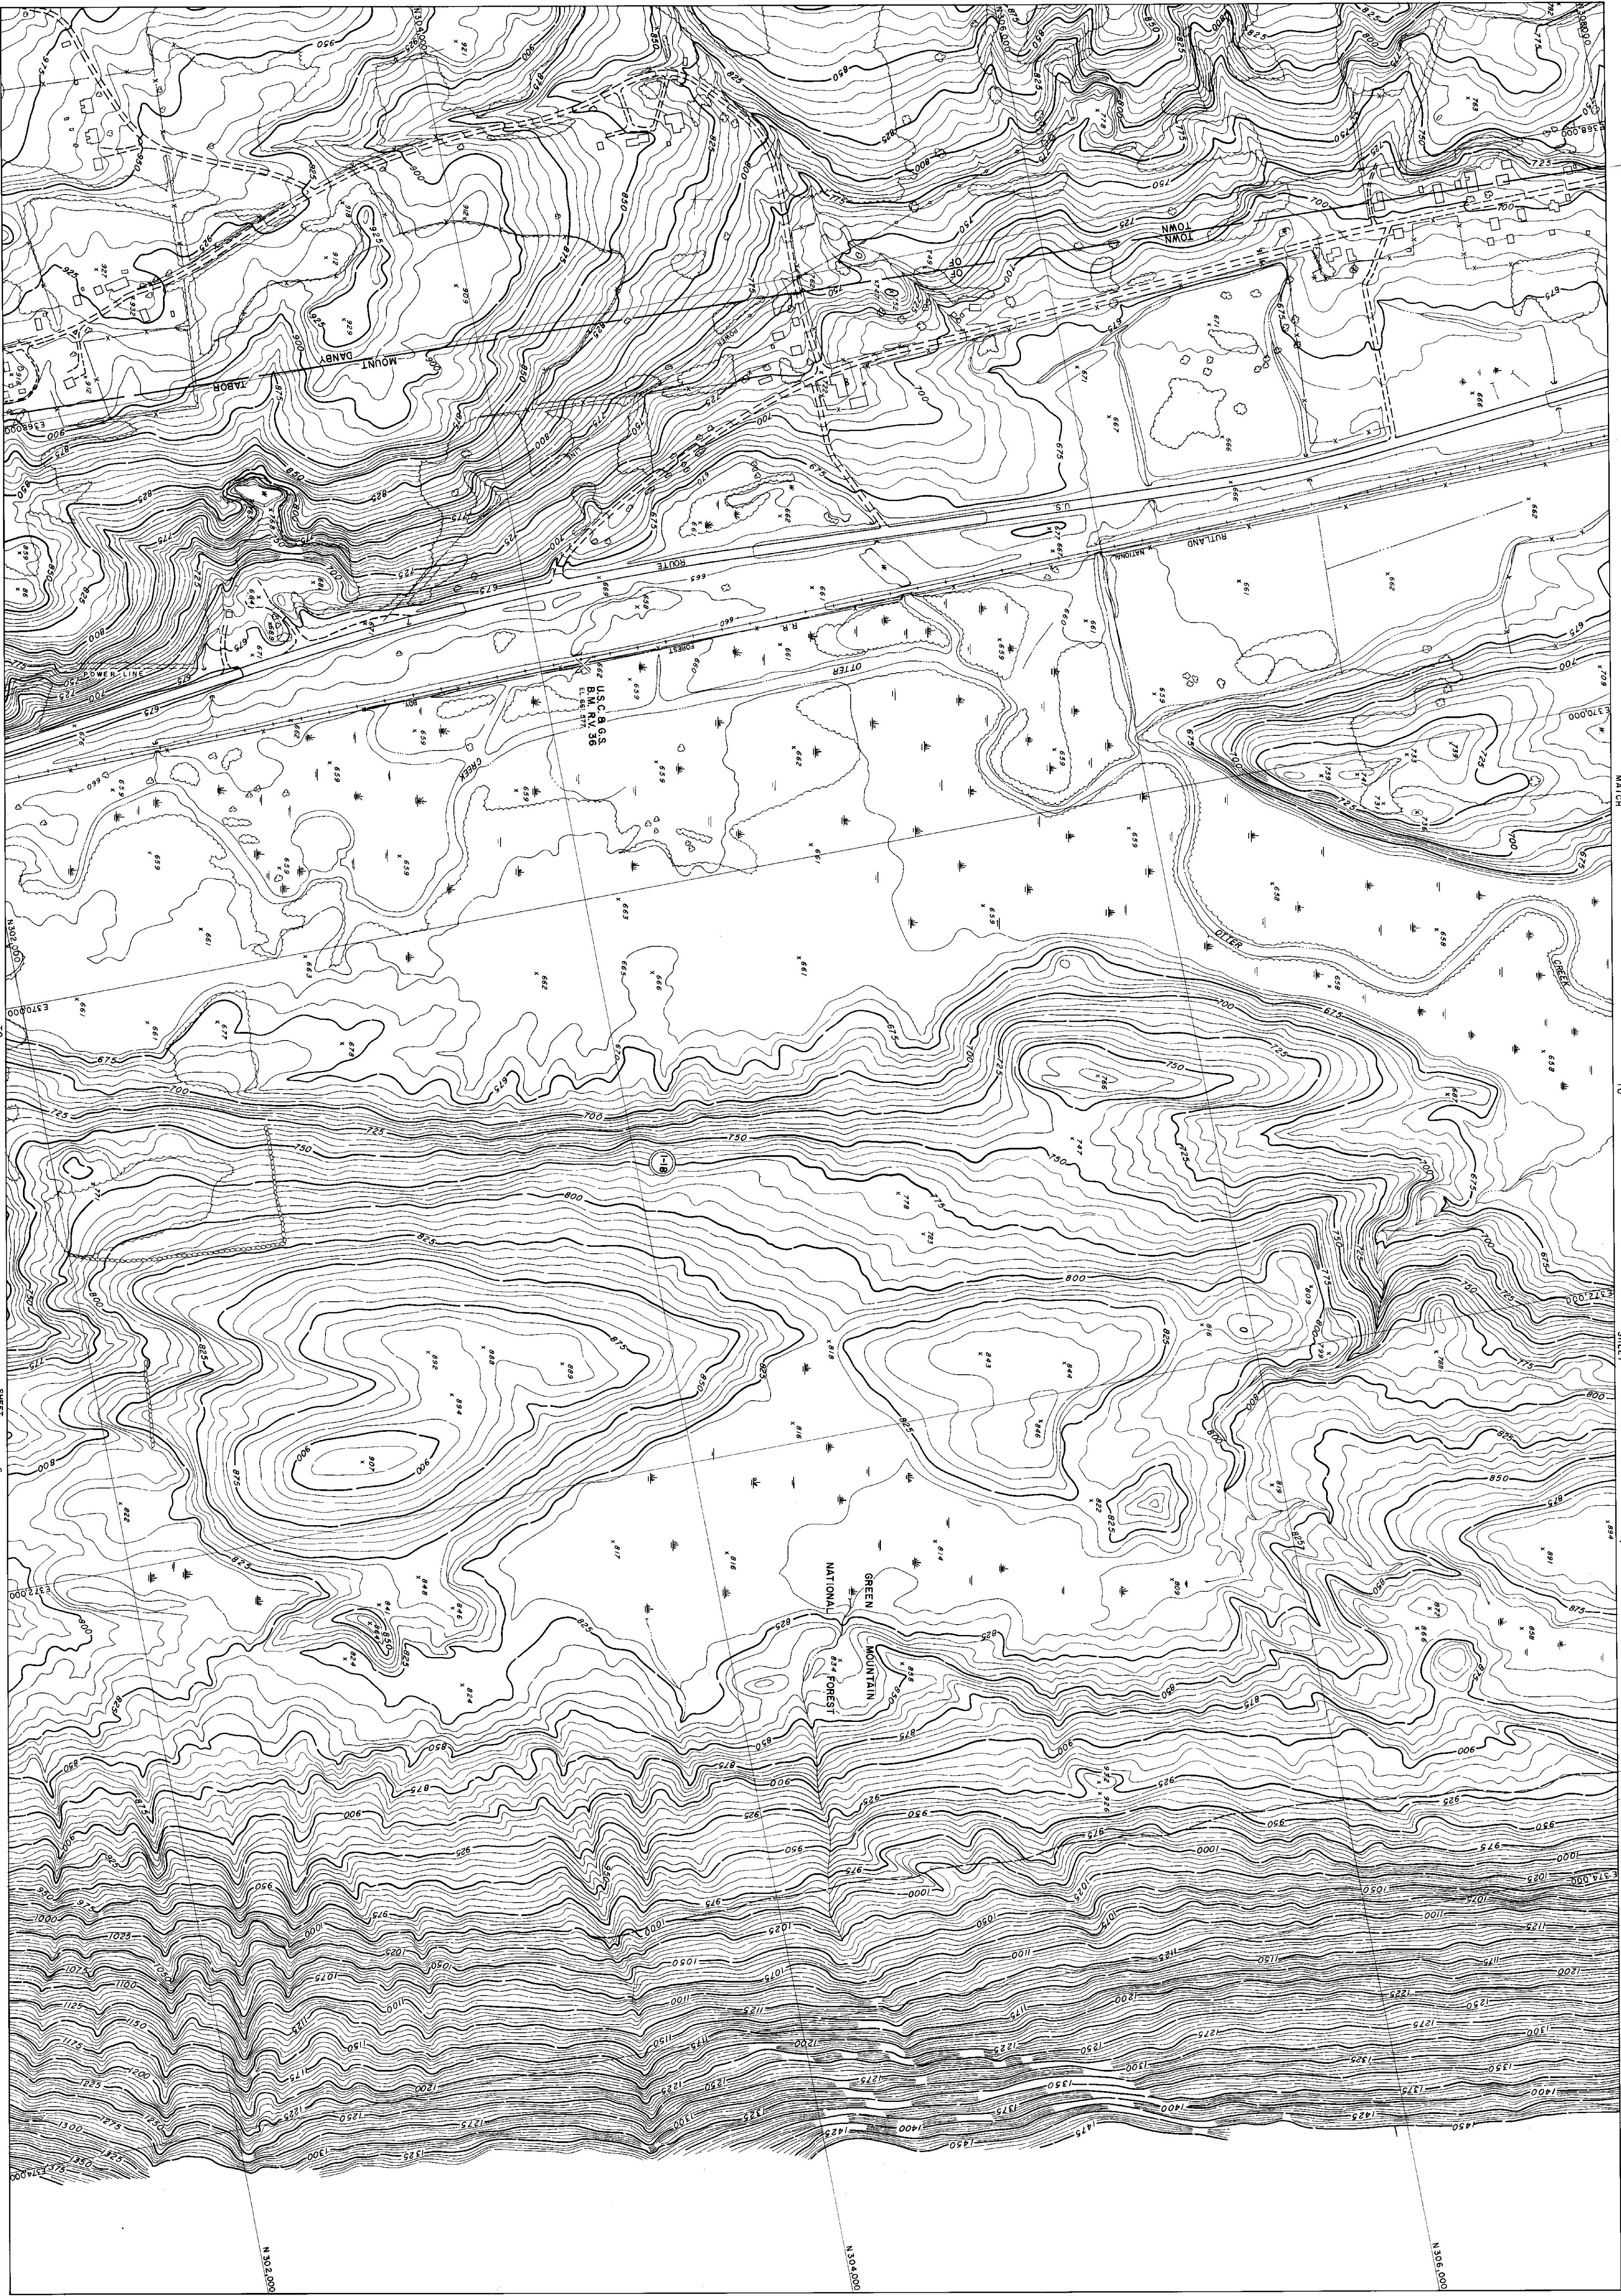

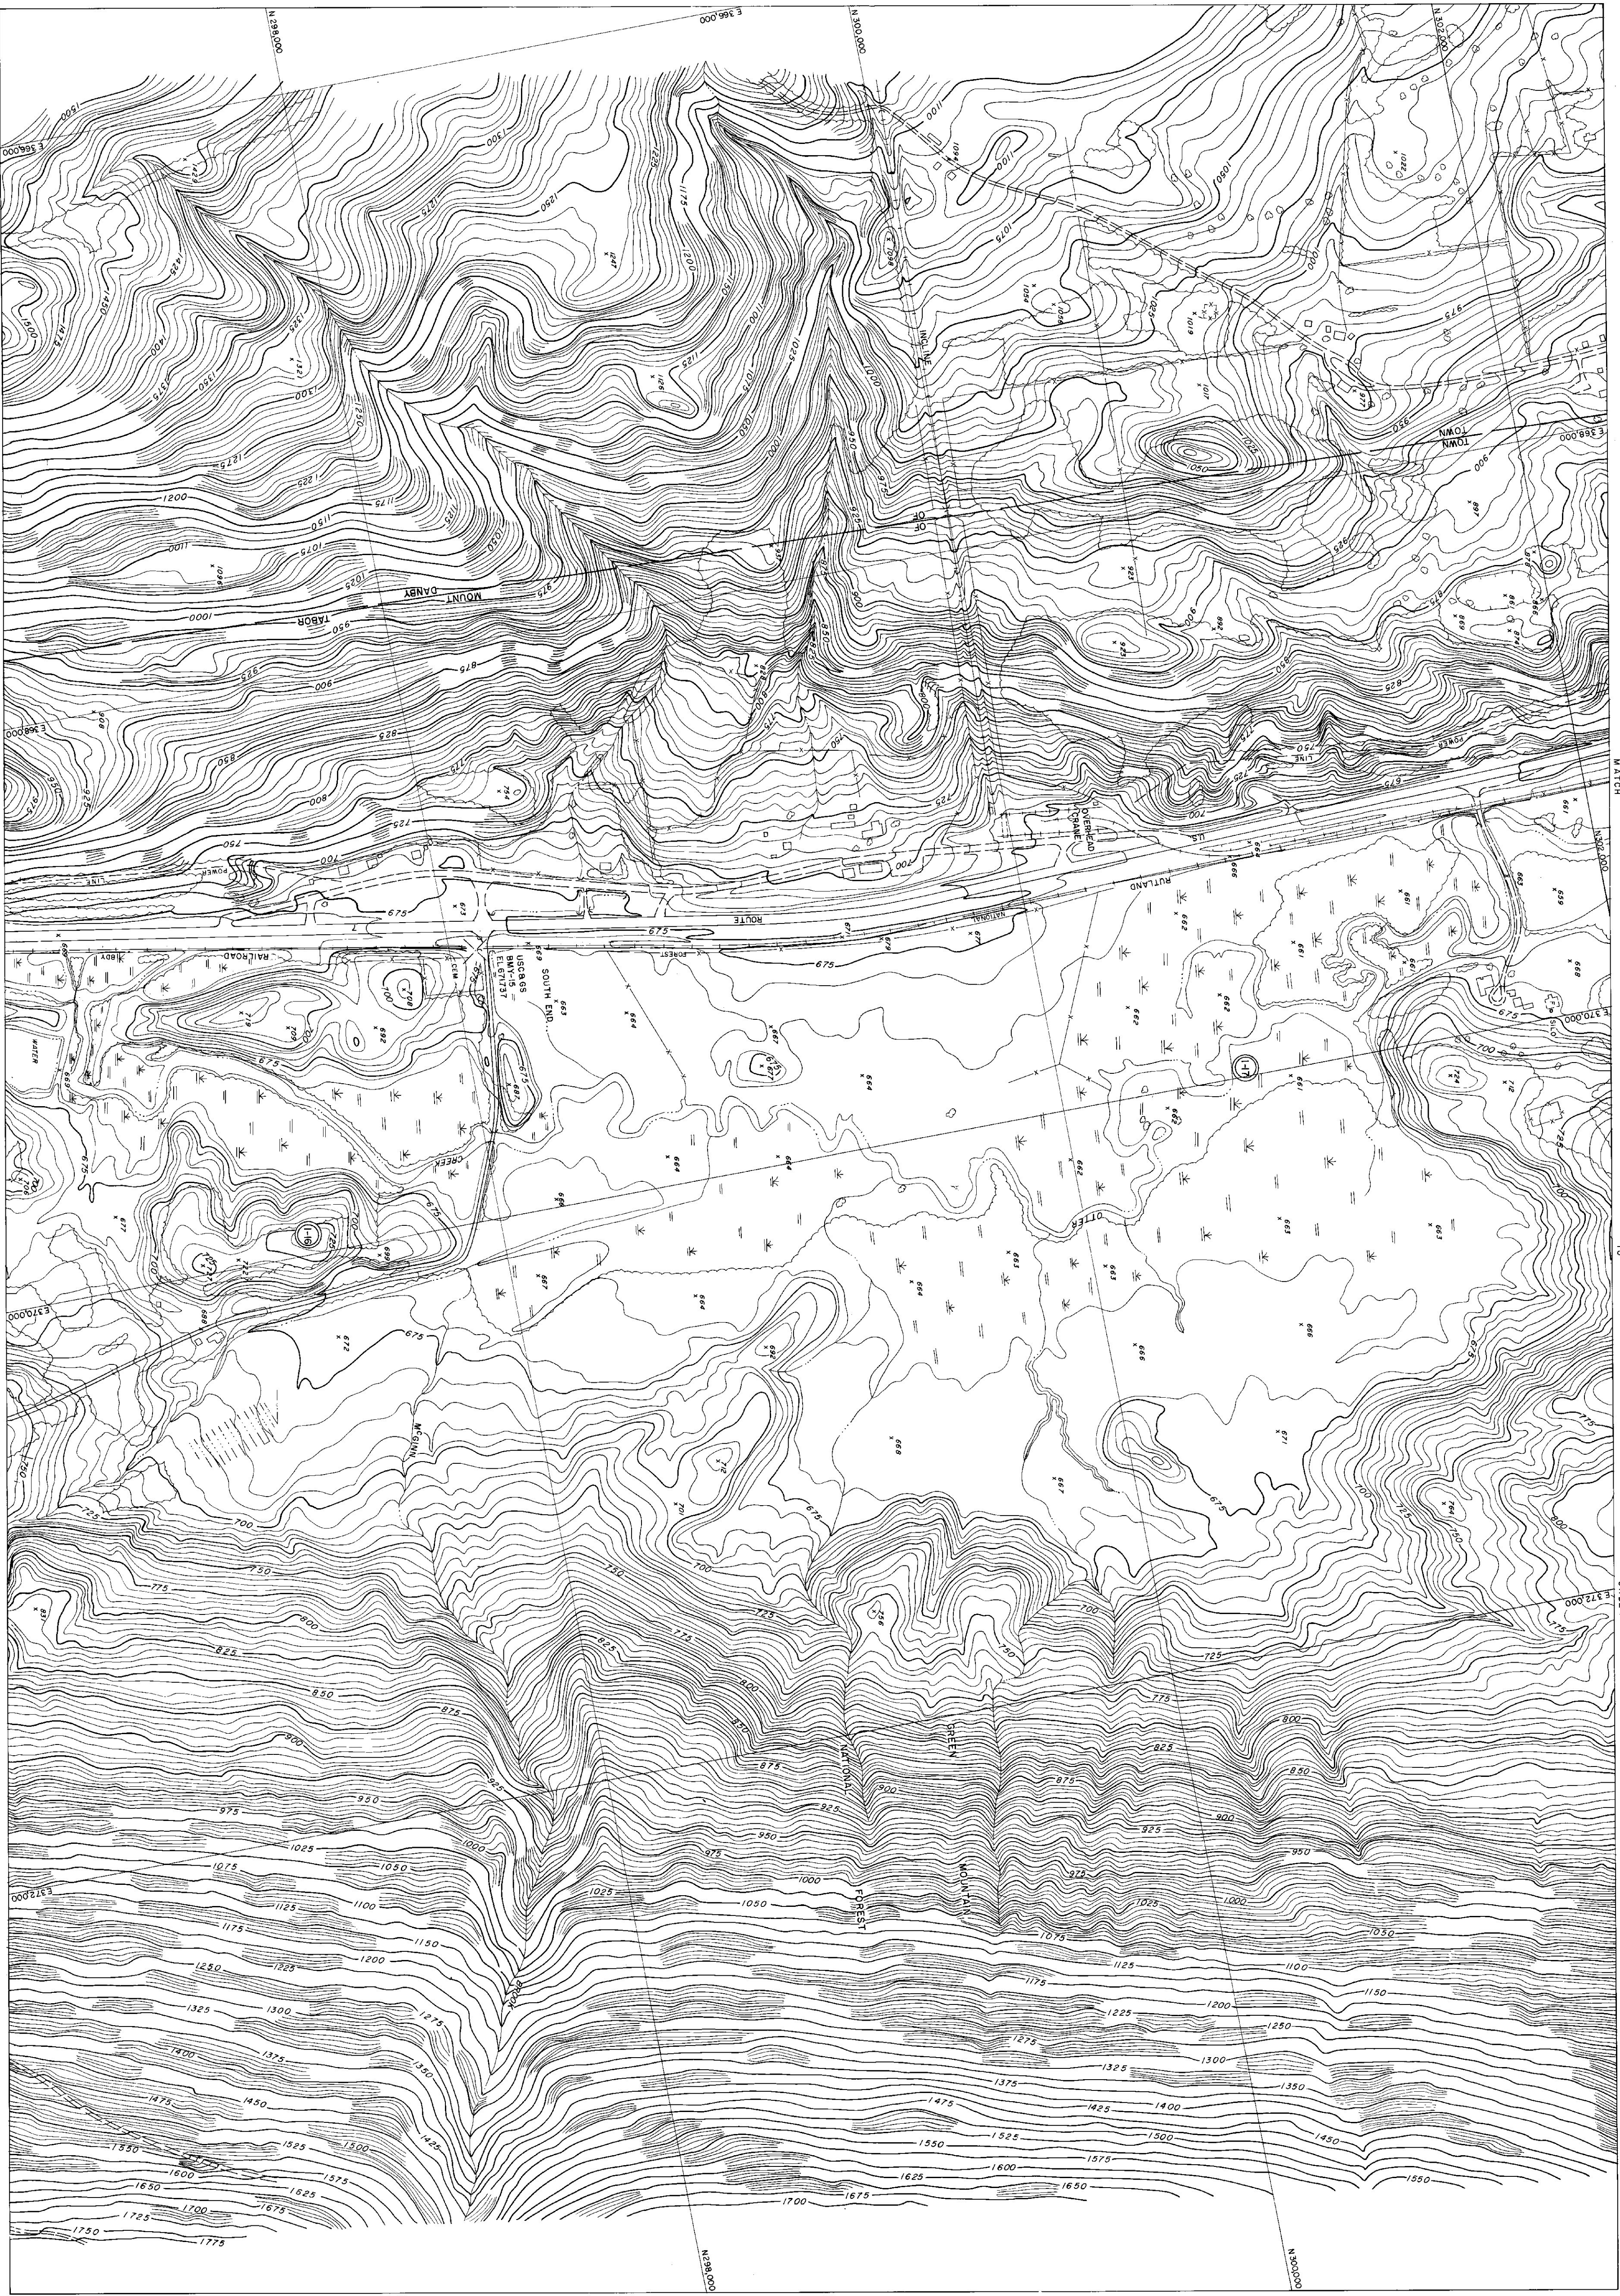


AMERICAN AIR SURVEYS, INC.
907 PENN AVENUE
717-5000
CHARTED BY 6230
1954

STATE OF VERMONT HIGHWAY DEPT.
TOWN OF DANBY
TOWN OF MOUNT TABER
TOWN OF DORSET
TOWN OF ORFORD
VERMONT

270 SHEET NO. 6-12


AMERICAN AIR SURVEYS, INC.
PITTSBURGH, PA.
CHECKED BY: J. A. J.

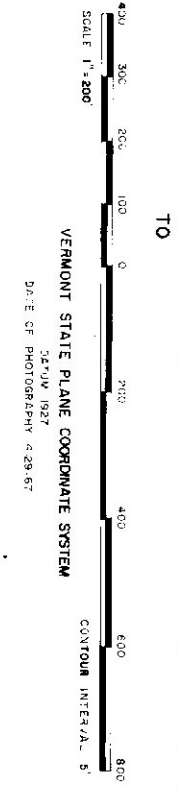

STATE OF VERMONT HIGHWAY DEPT.
TOWN OF DANBY
TOWN OF MOUNT TABOR
TOWN OF DORSET
TOWN OF PERU
VERMONT

270

SHEET NO. 20-512

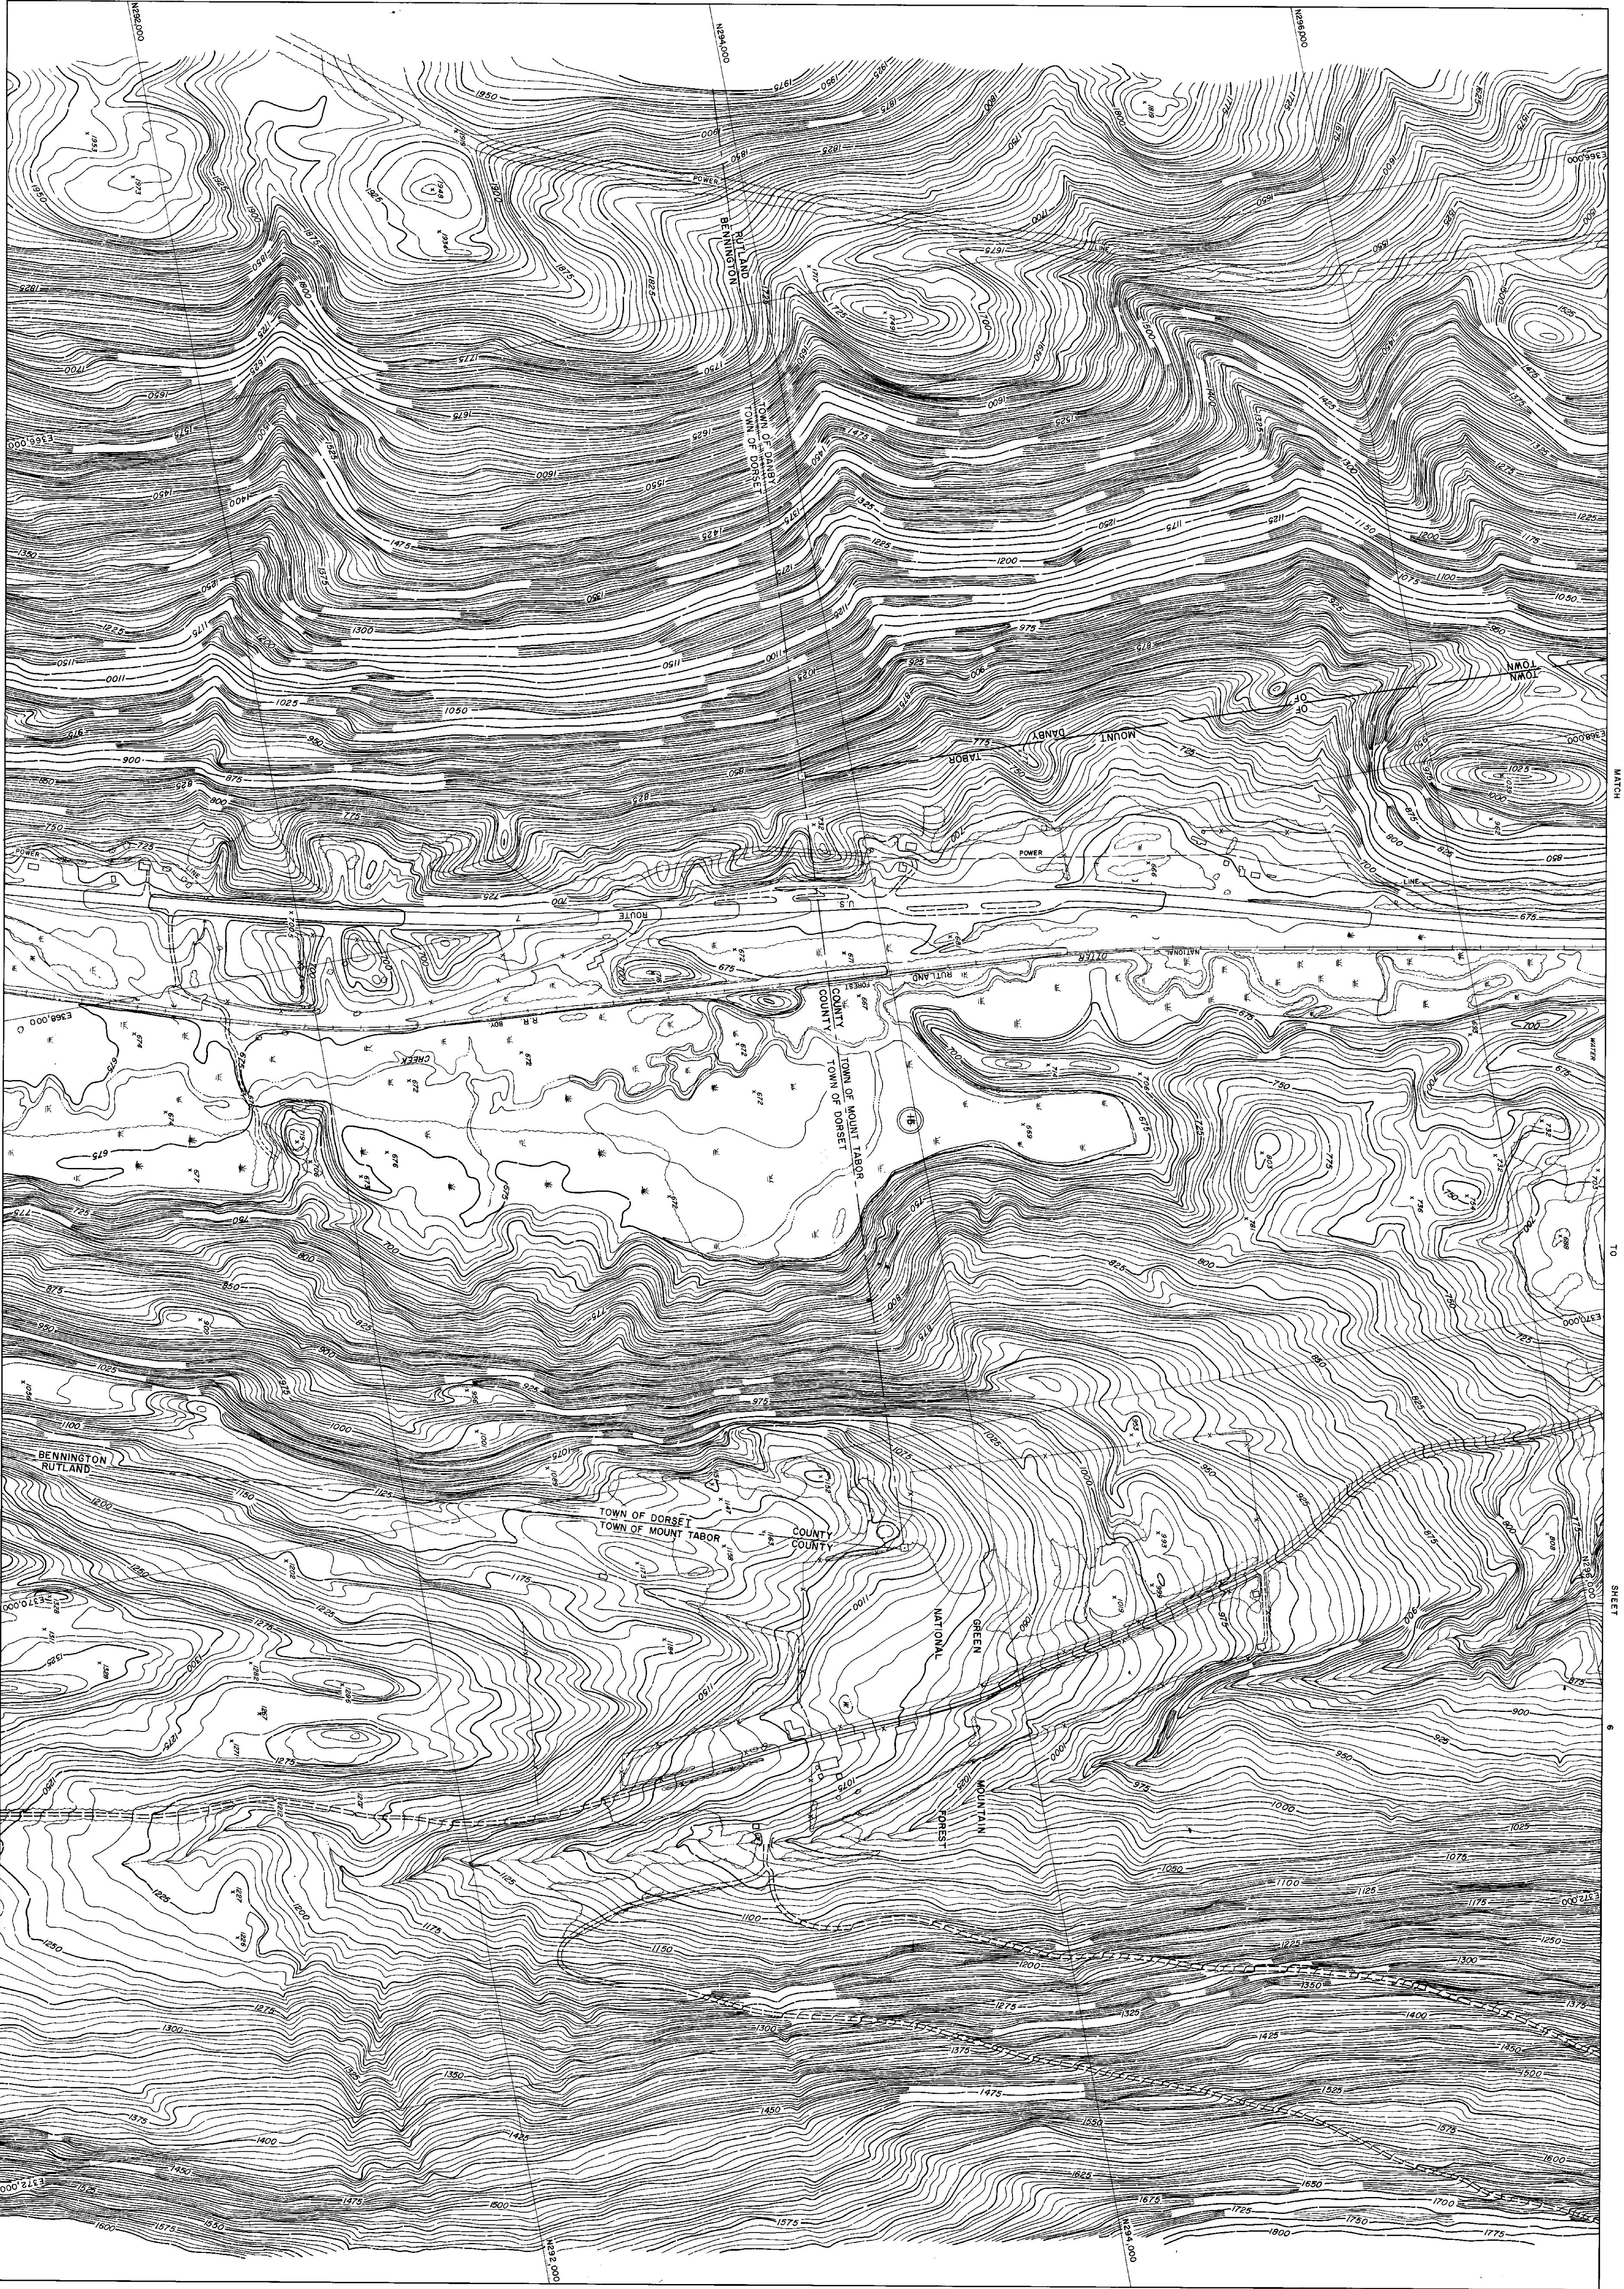


MATCH

TO

SHEET

6

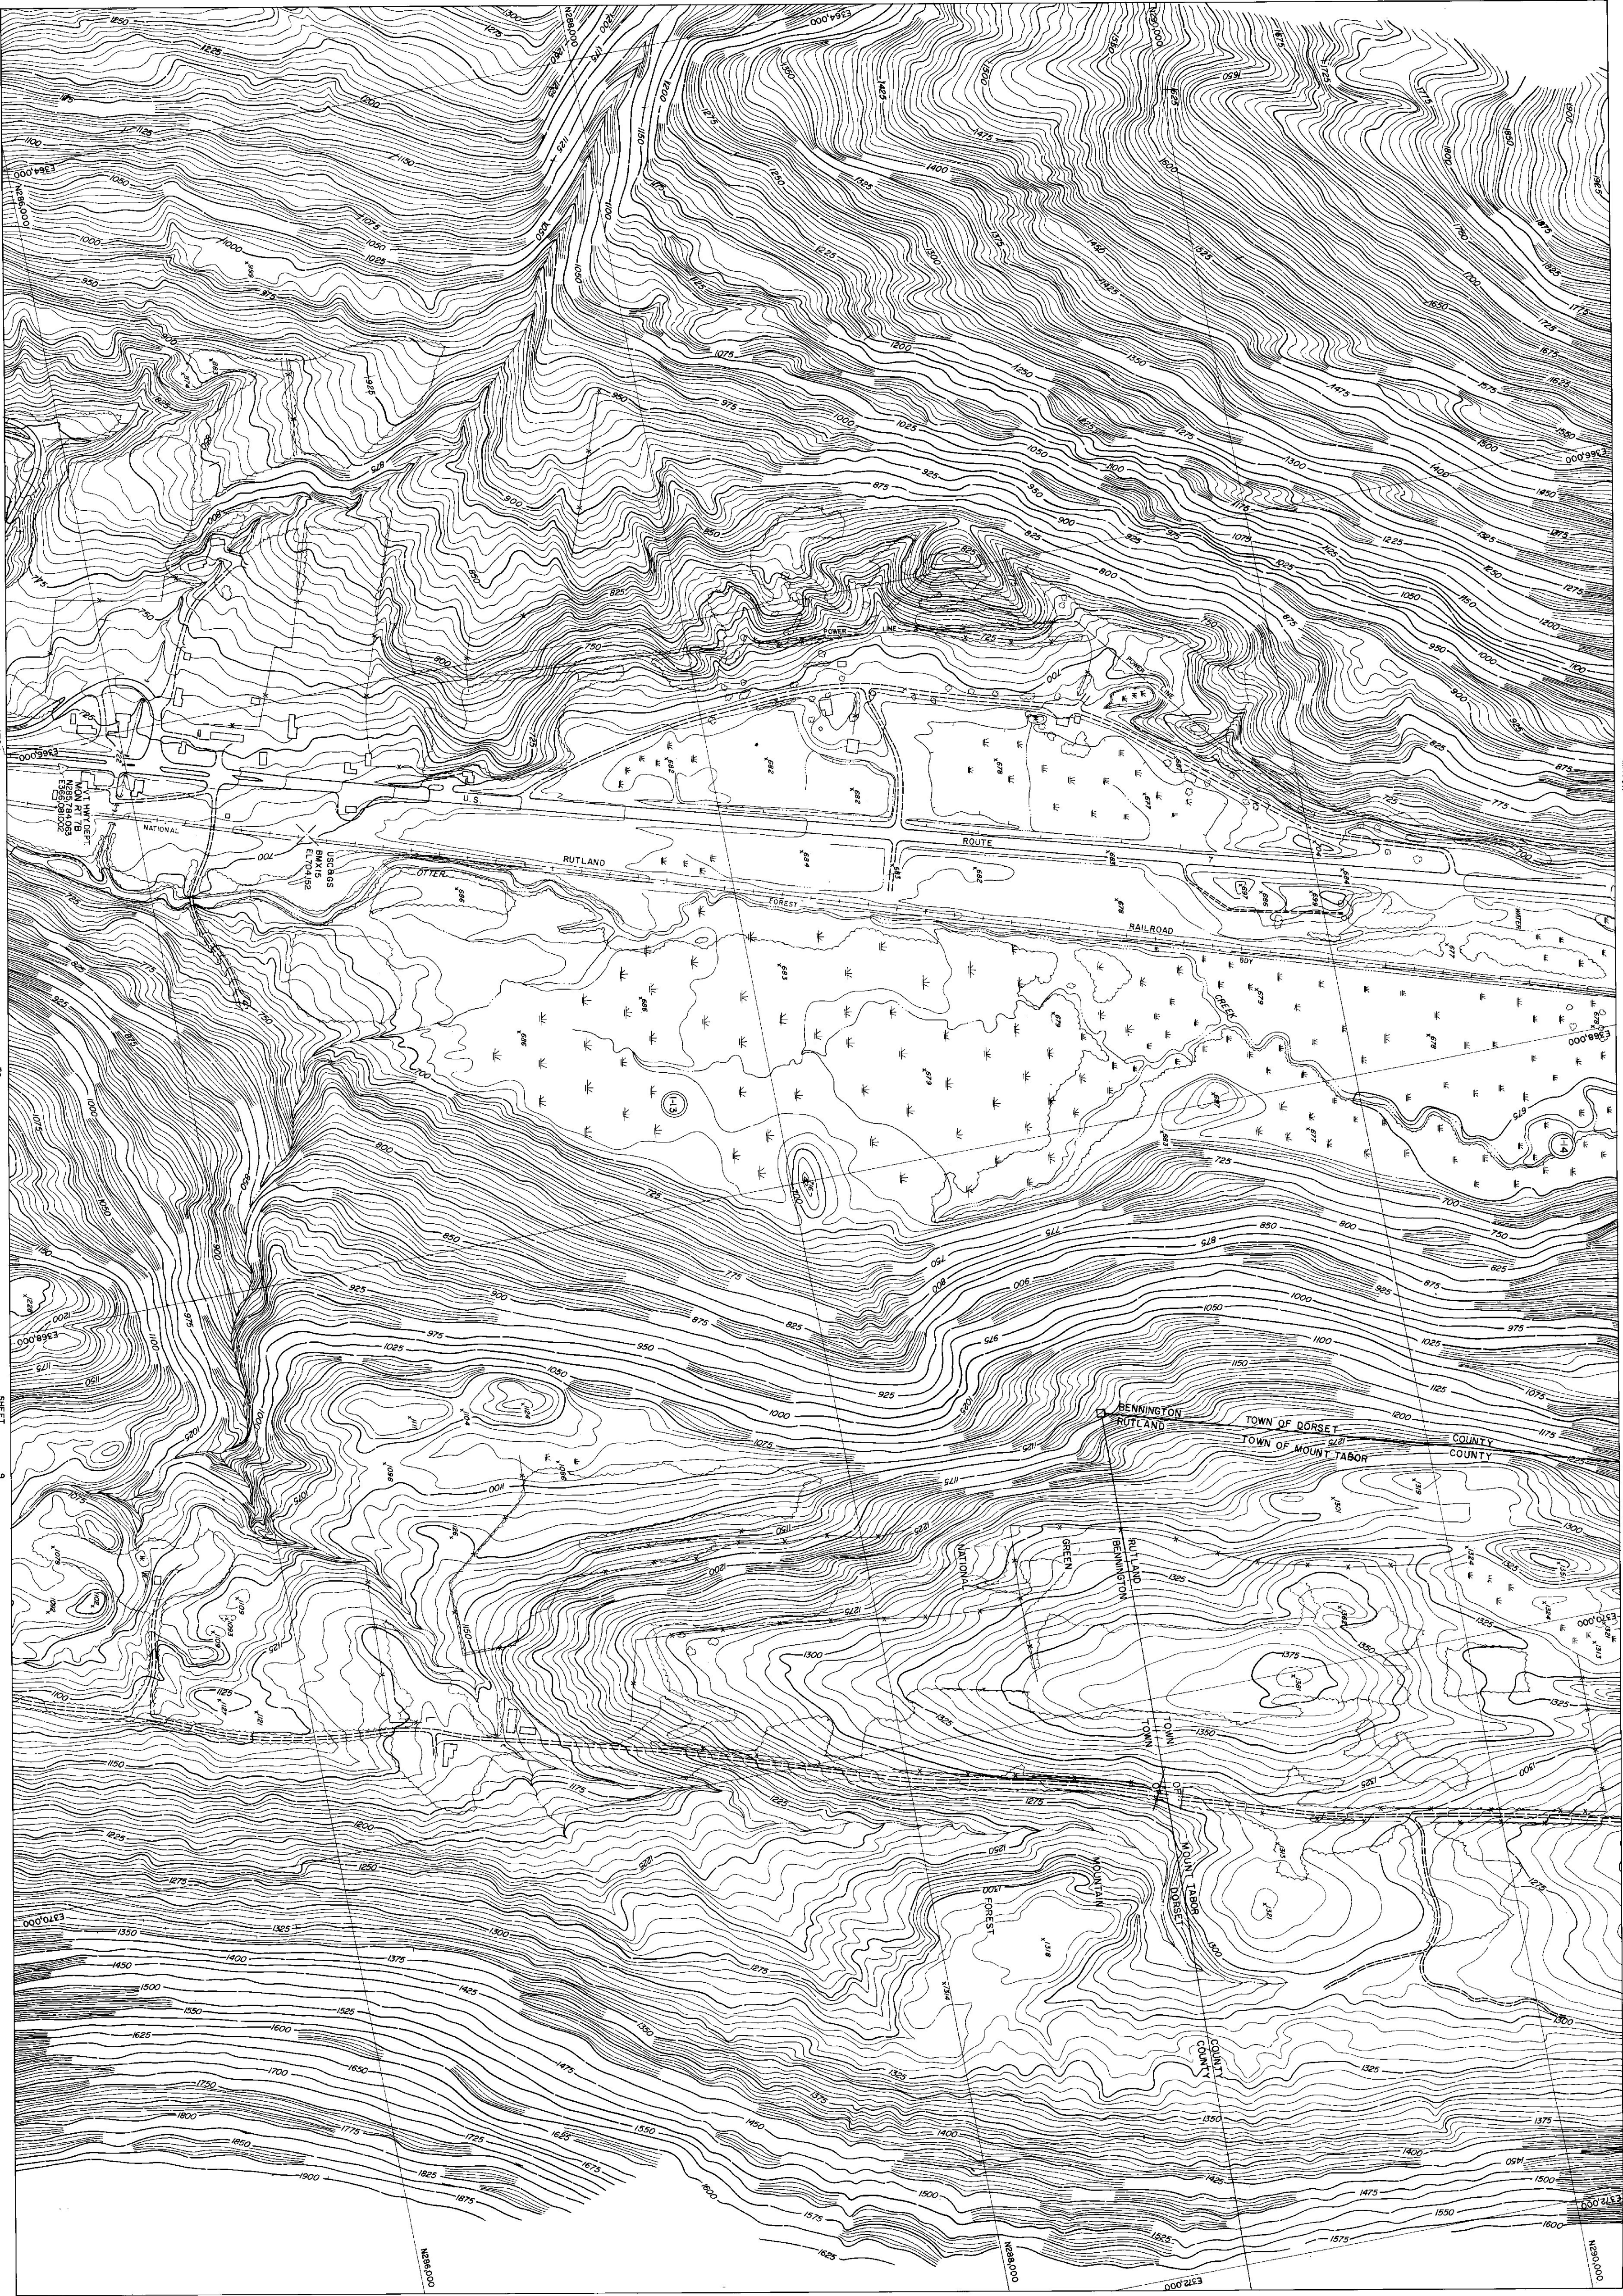

AMERICAN AIR SURVEYS, INC.
907 PENN AVENUE
PHILADELPHIA, PA.
CREATED BY 270

SCALE 1"=1000'
VERTICAL SCALE 1"=100'
DATE OF PHOTOGRAPH 4-24-57

STATE OF VERMONT HIGHWAY DEPT.
TOWN OF DANBY
TOWN OF MOUNT TABOR
TOWN OF DORSET
TOWN OF PERU
VERMONT
270
SHEET NO. 8 OF 12




AMERICAN AIR SURVEYS, INC.
907 PENN AVENUE
PITTSBURGH, PA.
15222

STATE OF VERMONT HIGHWAY DEPT.
TOWN OF DANBY
TOWN OF MOUNT TABOR
TOWN OF DORSET
TOWN OF PERU
VERMONT

270

SHEET NO. 2 OF 12

SCALE 1:25,000
VERMONT STATE PLANT COORDINATE SYSTEM
DATE OF PHOTOGRAPHY: 4-8-67

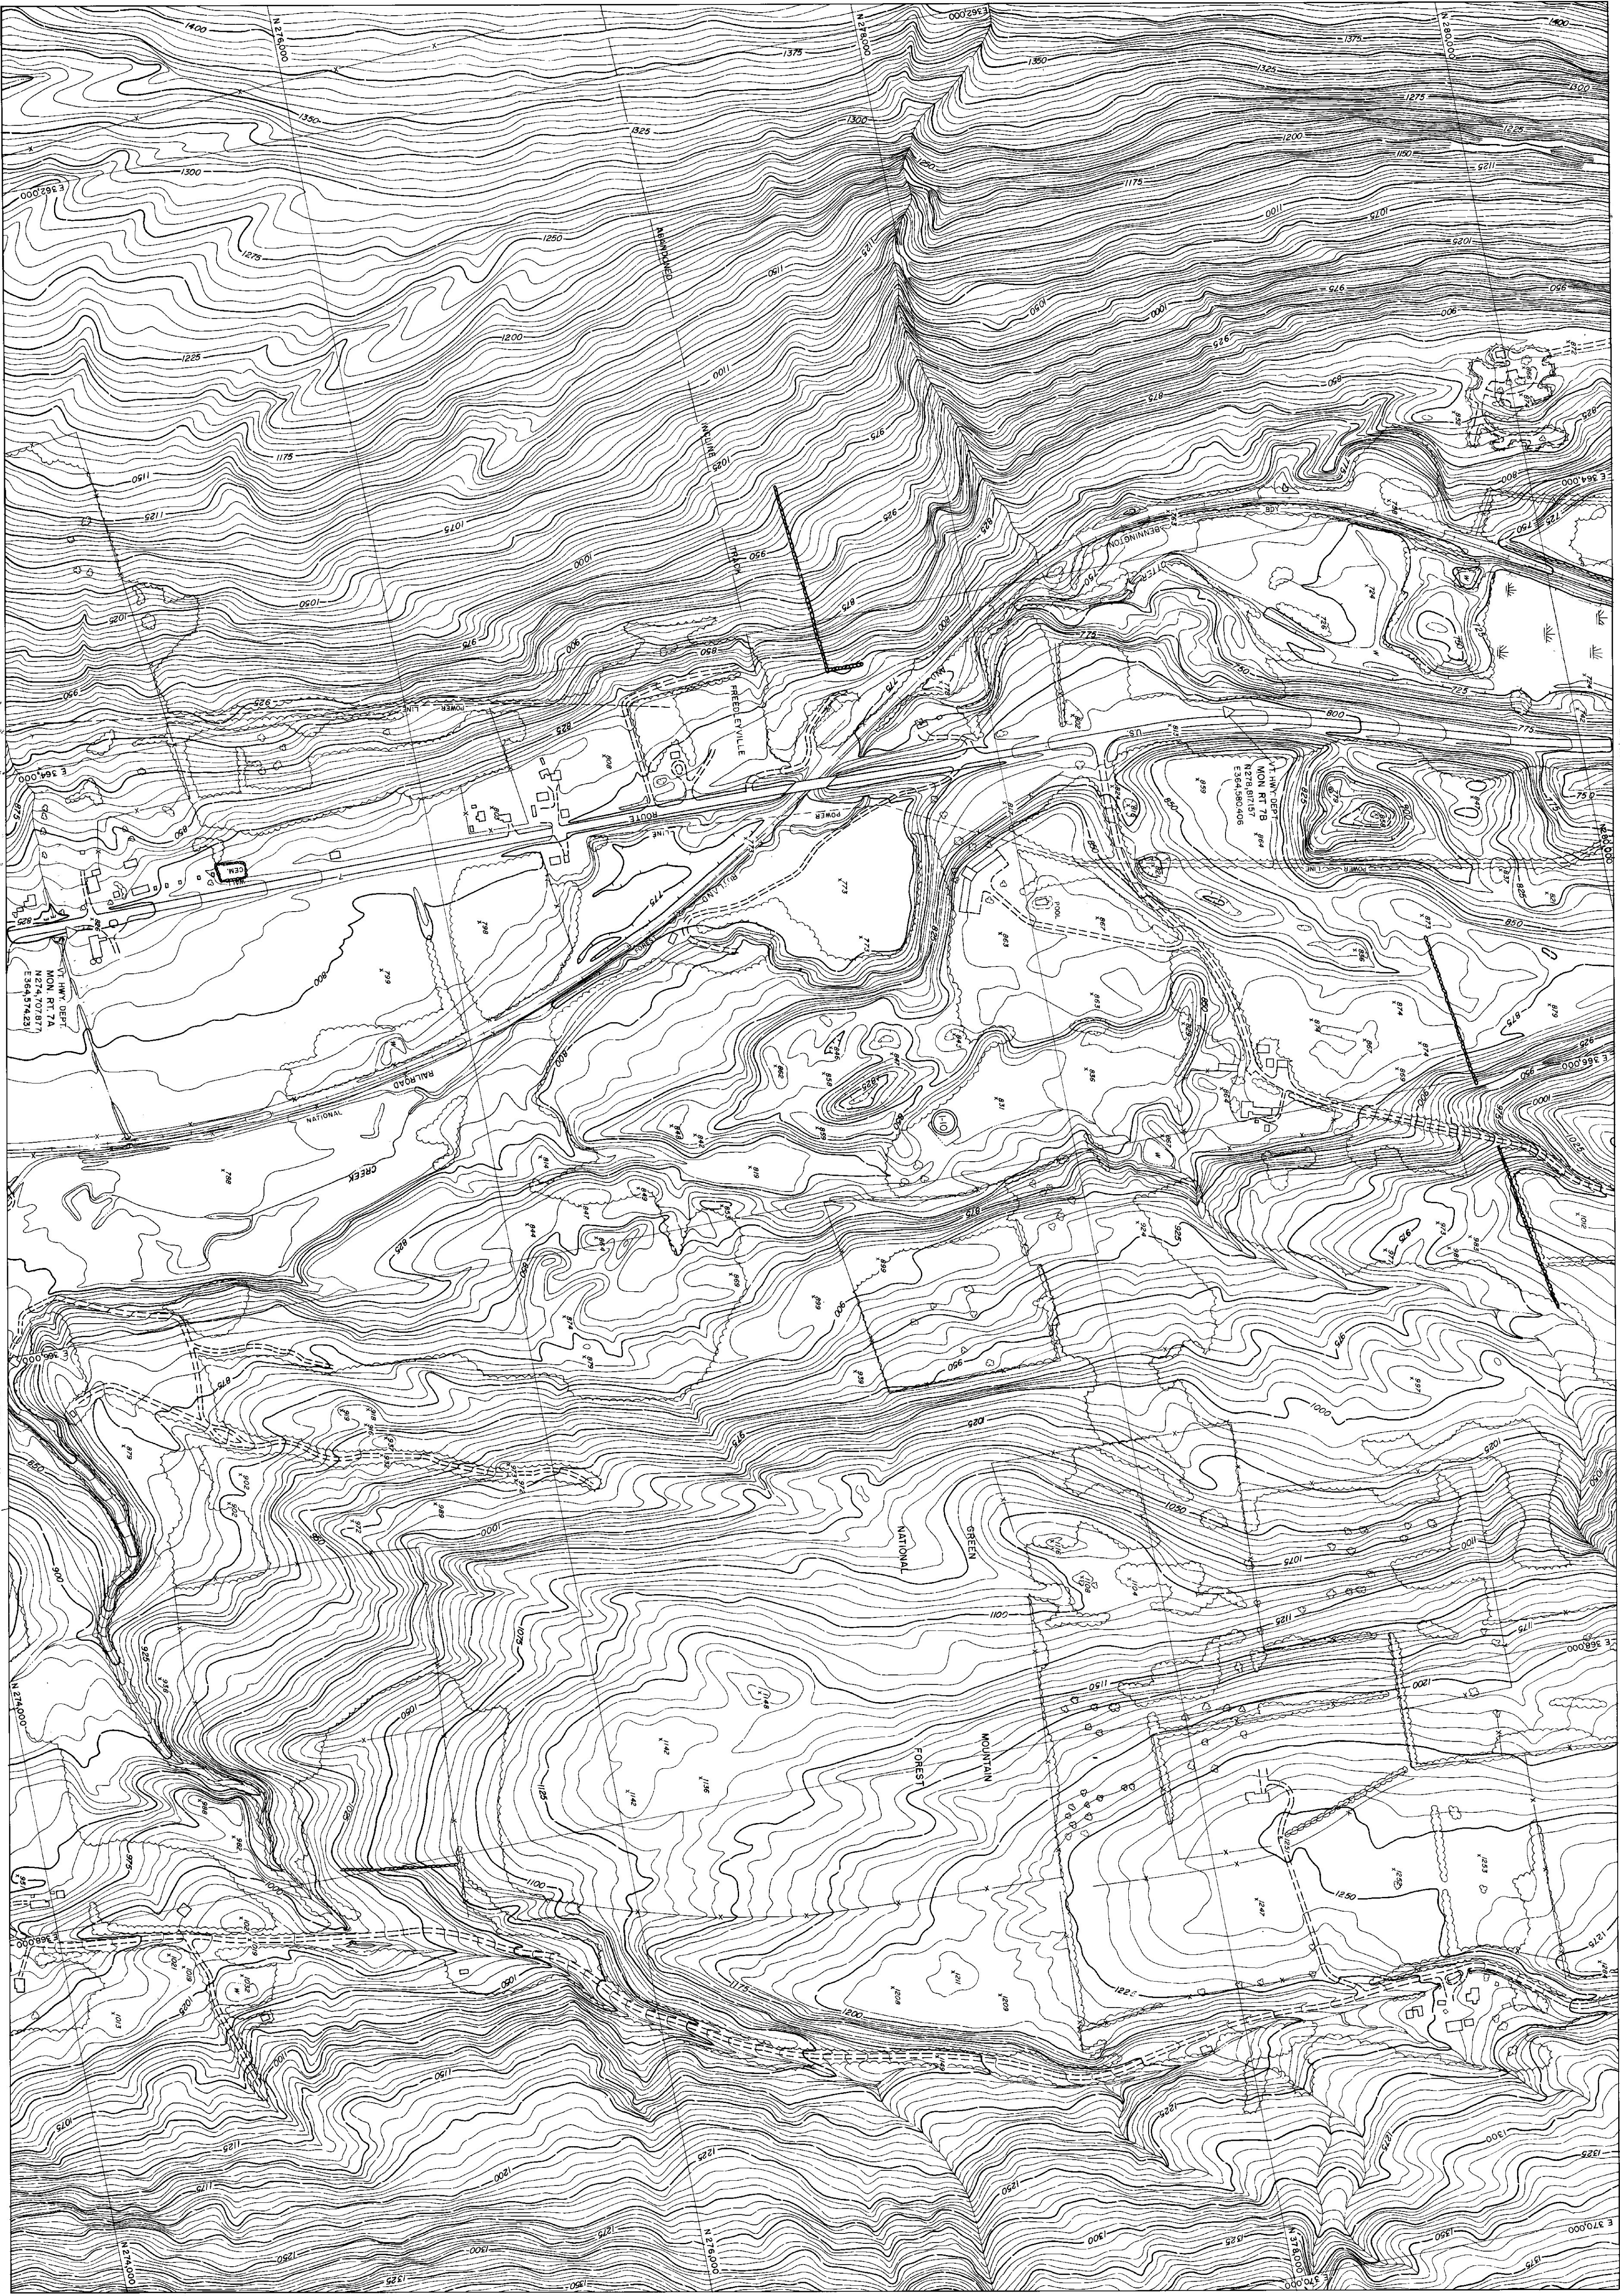


AMERICAN AIR SURVEYS, INC.
907 PENN AVENUE
PITTSBURGH, PA.
CHECKED BY: [Signature]

STATE OF VERMONT HIGHWAY DEPT.
TOWN OF DANBY
TOWN OF MOUNT TABOR
TOWN OF FOREST
TOWN OF PERU
VERMONT


270 SHEET NO. 0712

SCALE 1"=200'
VERMONT STATE PLANE COORDINATE SYSTEM
DATE OF PHOTOGRAPHY: 4-24-47

10 11 12 

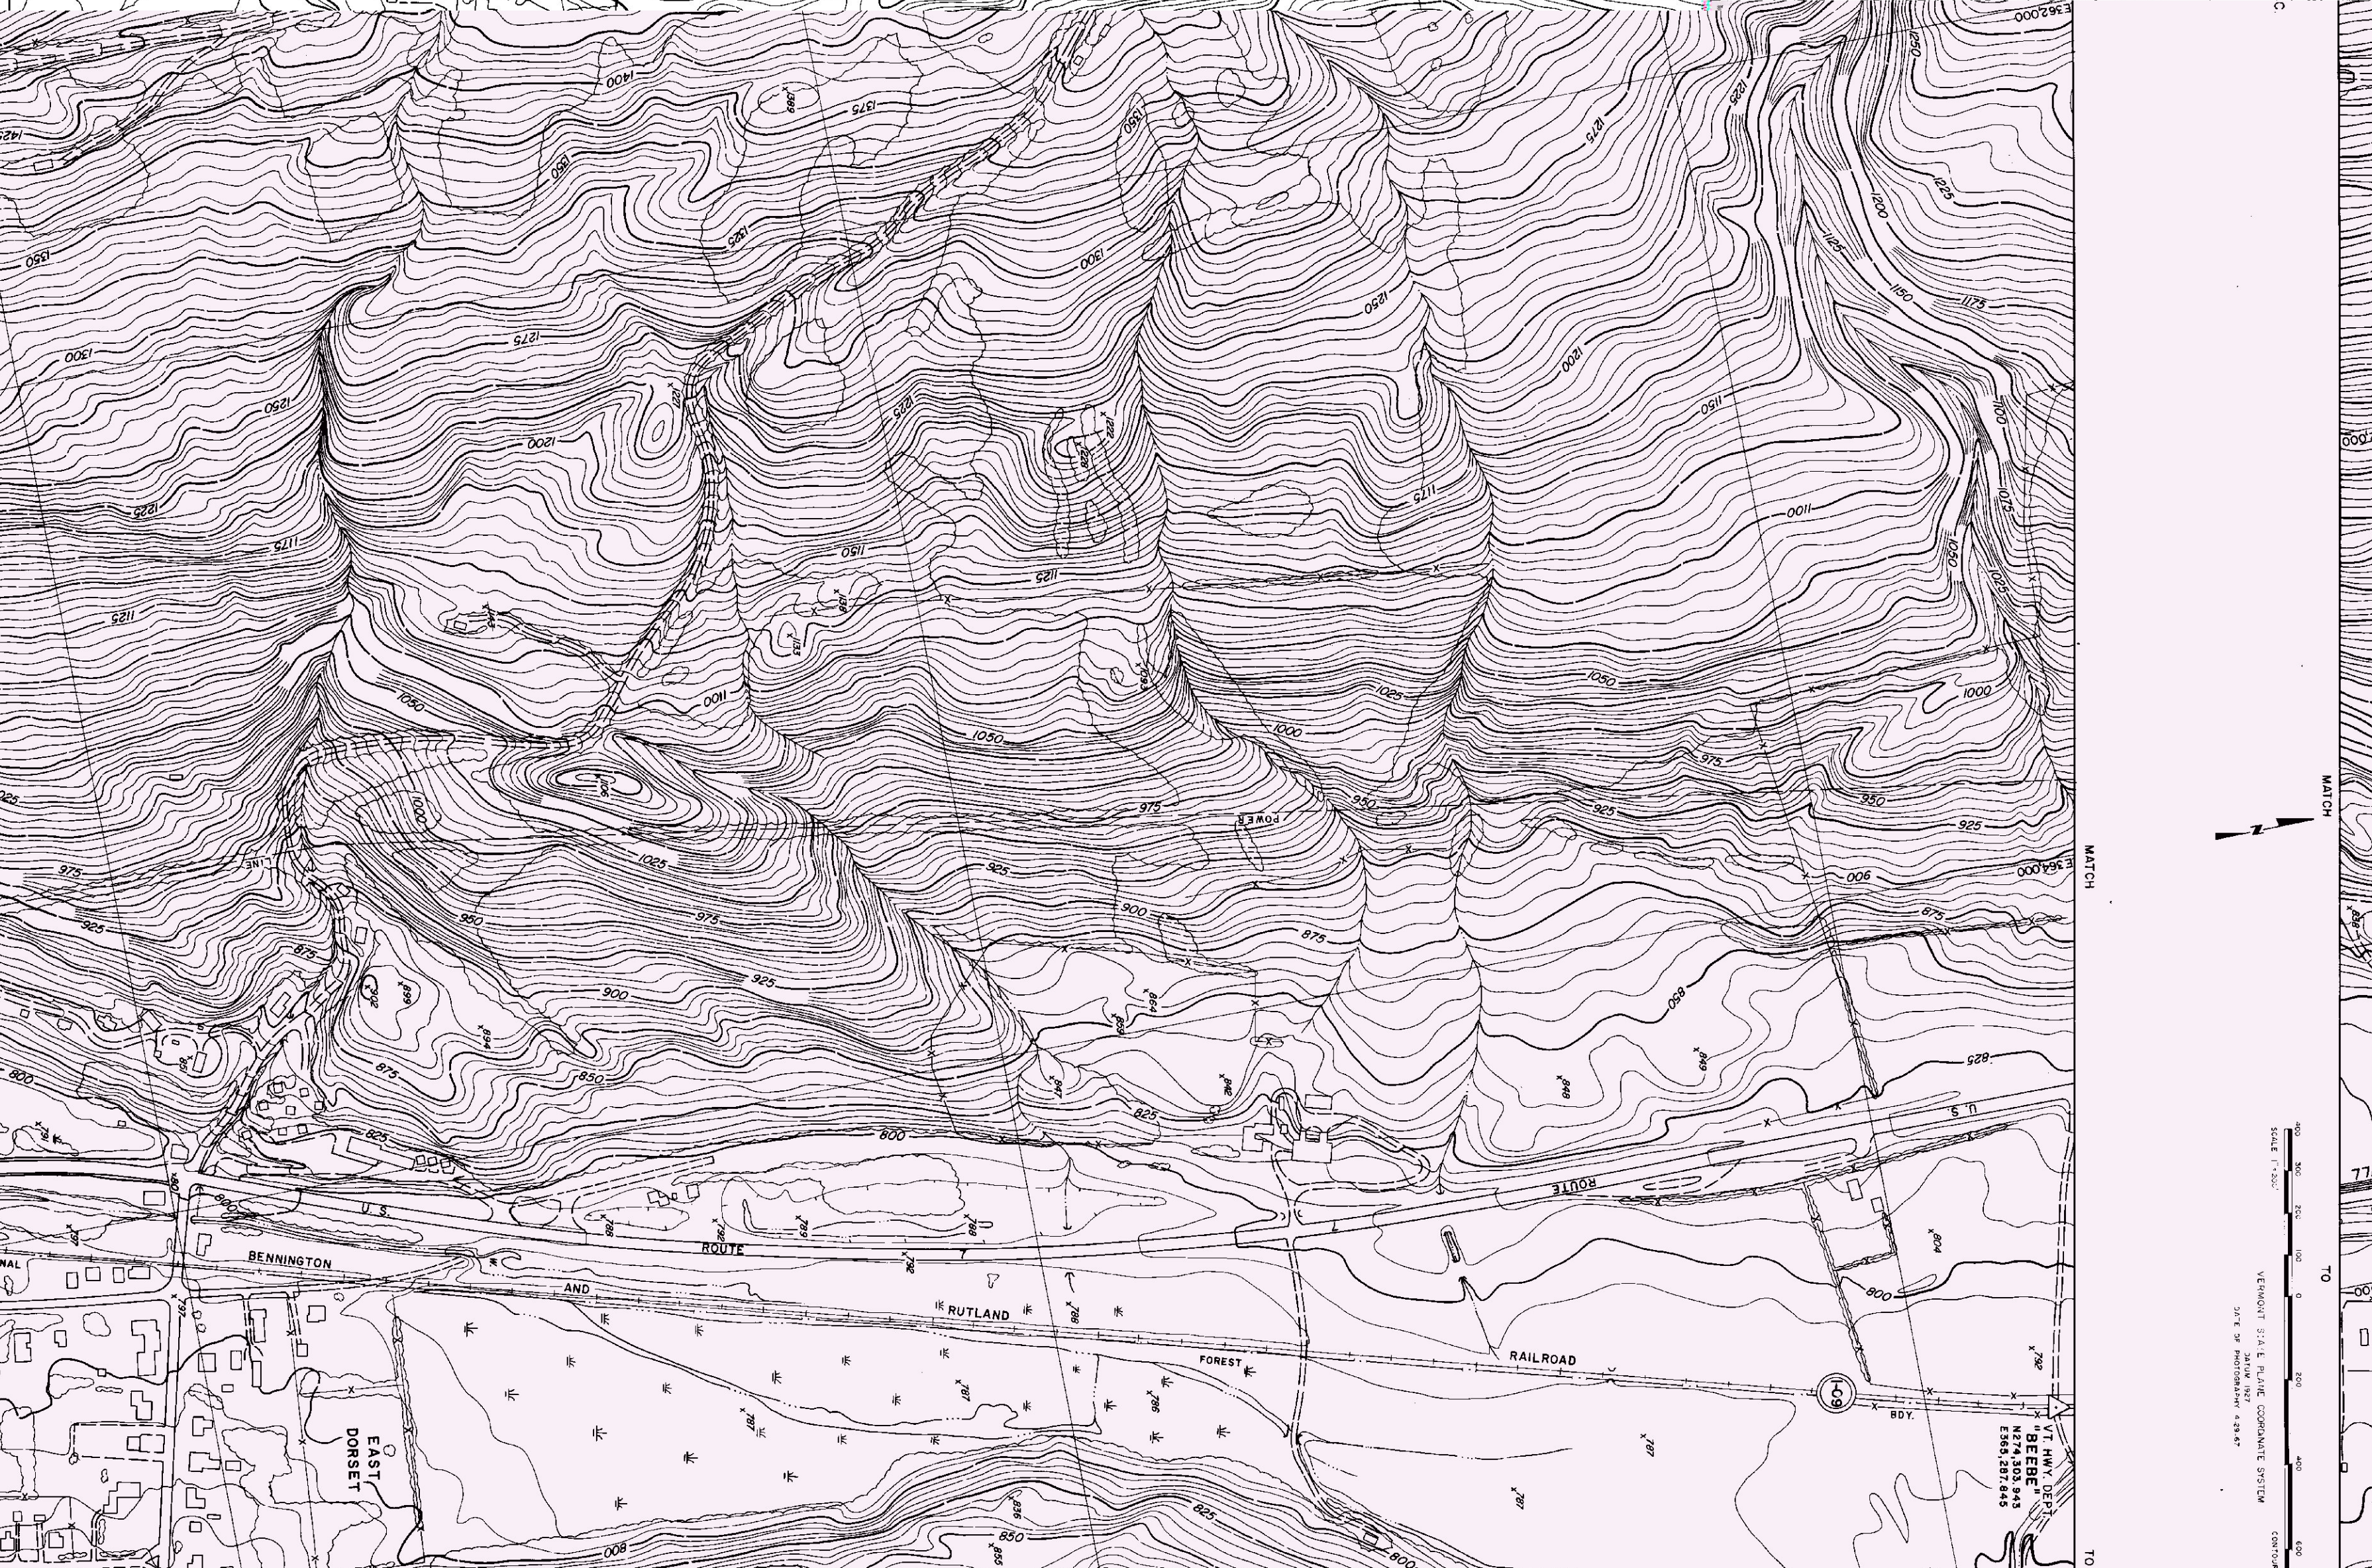

AMERICAN AIR SURVEYS, INC.
907 PENN AVENUE
PITTSBURGH, PA
15222

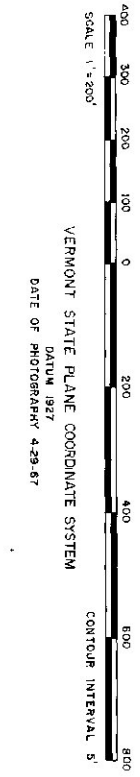

STATE OF VERMONT HIGHWAY DEPT.
TOWN OF MOUNTAIN
TOWN OF PERU
VERMONT
270 SHEET NO. 2 OF 12



TO SHEET 11

270

