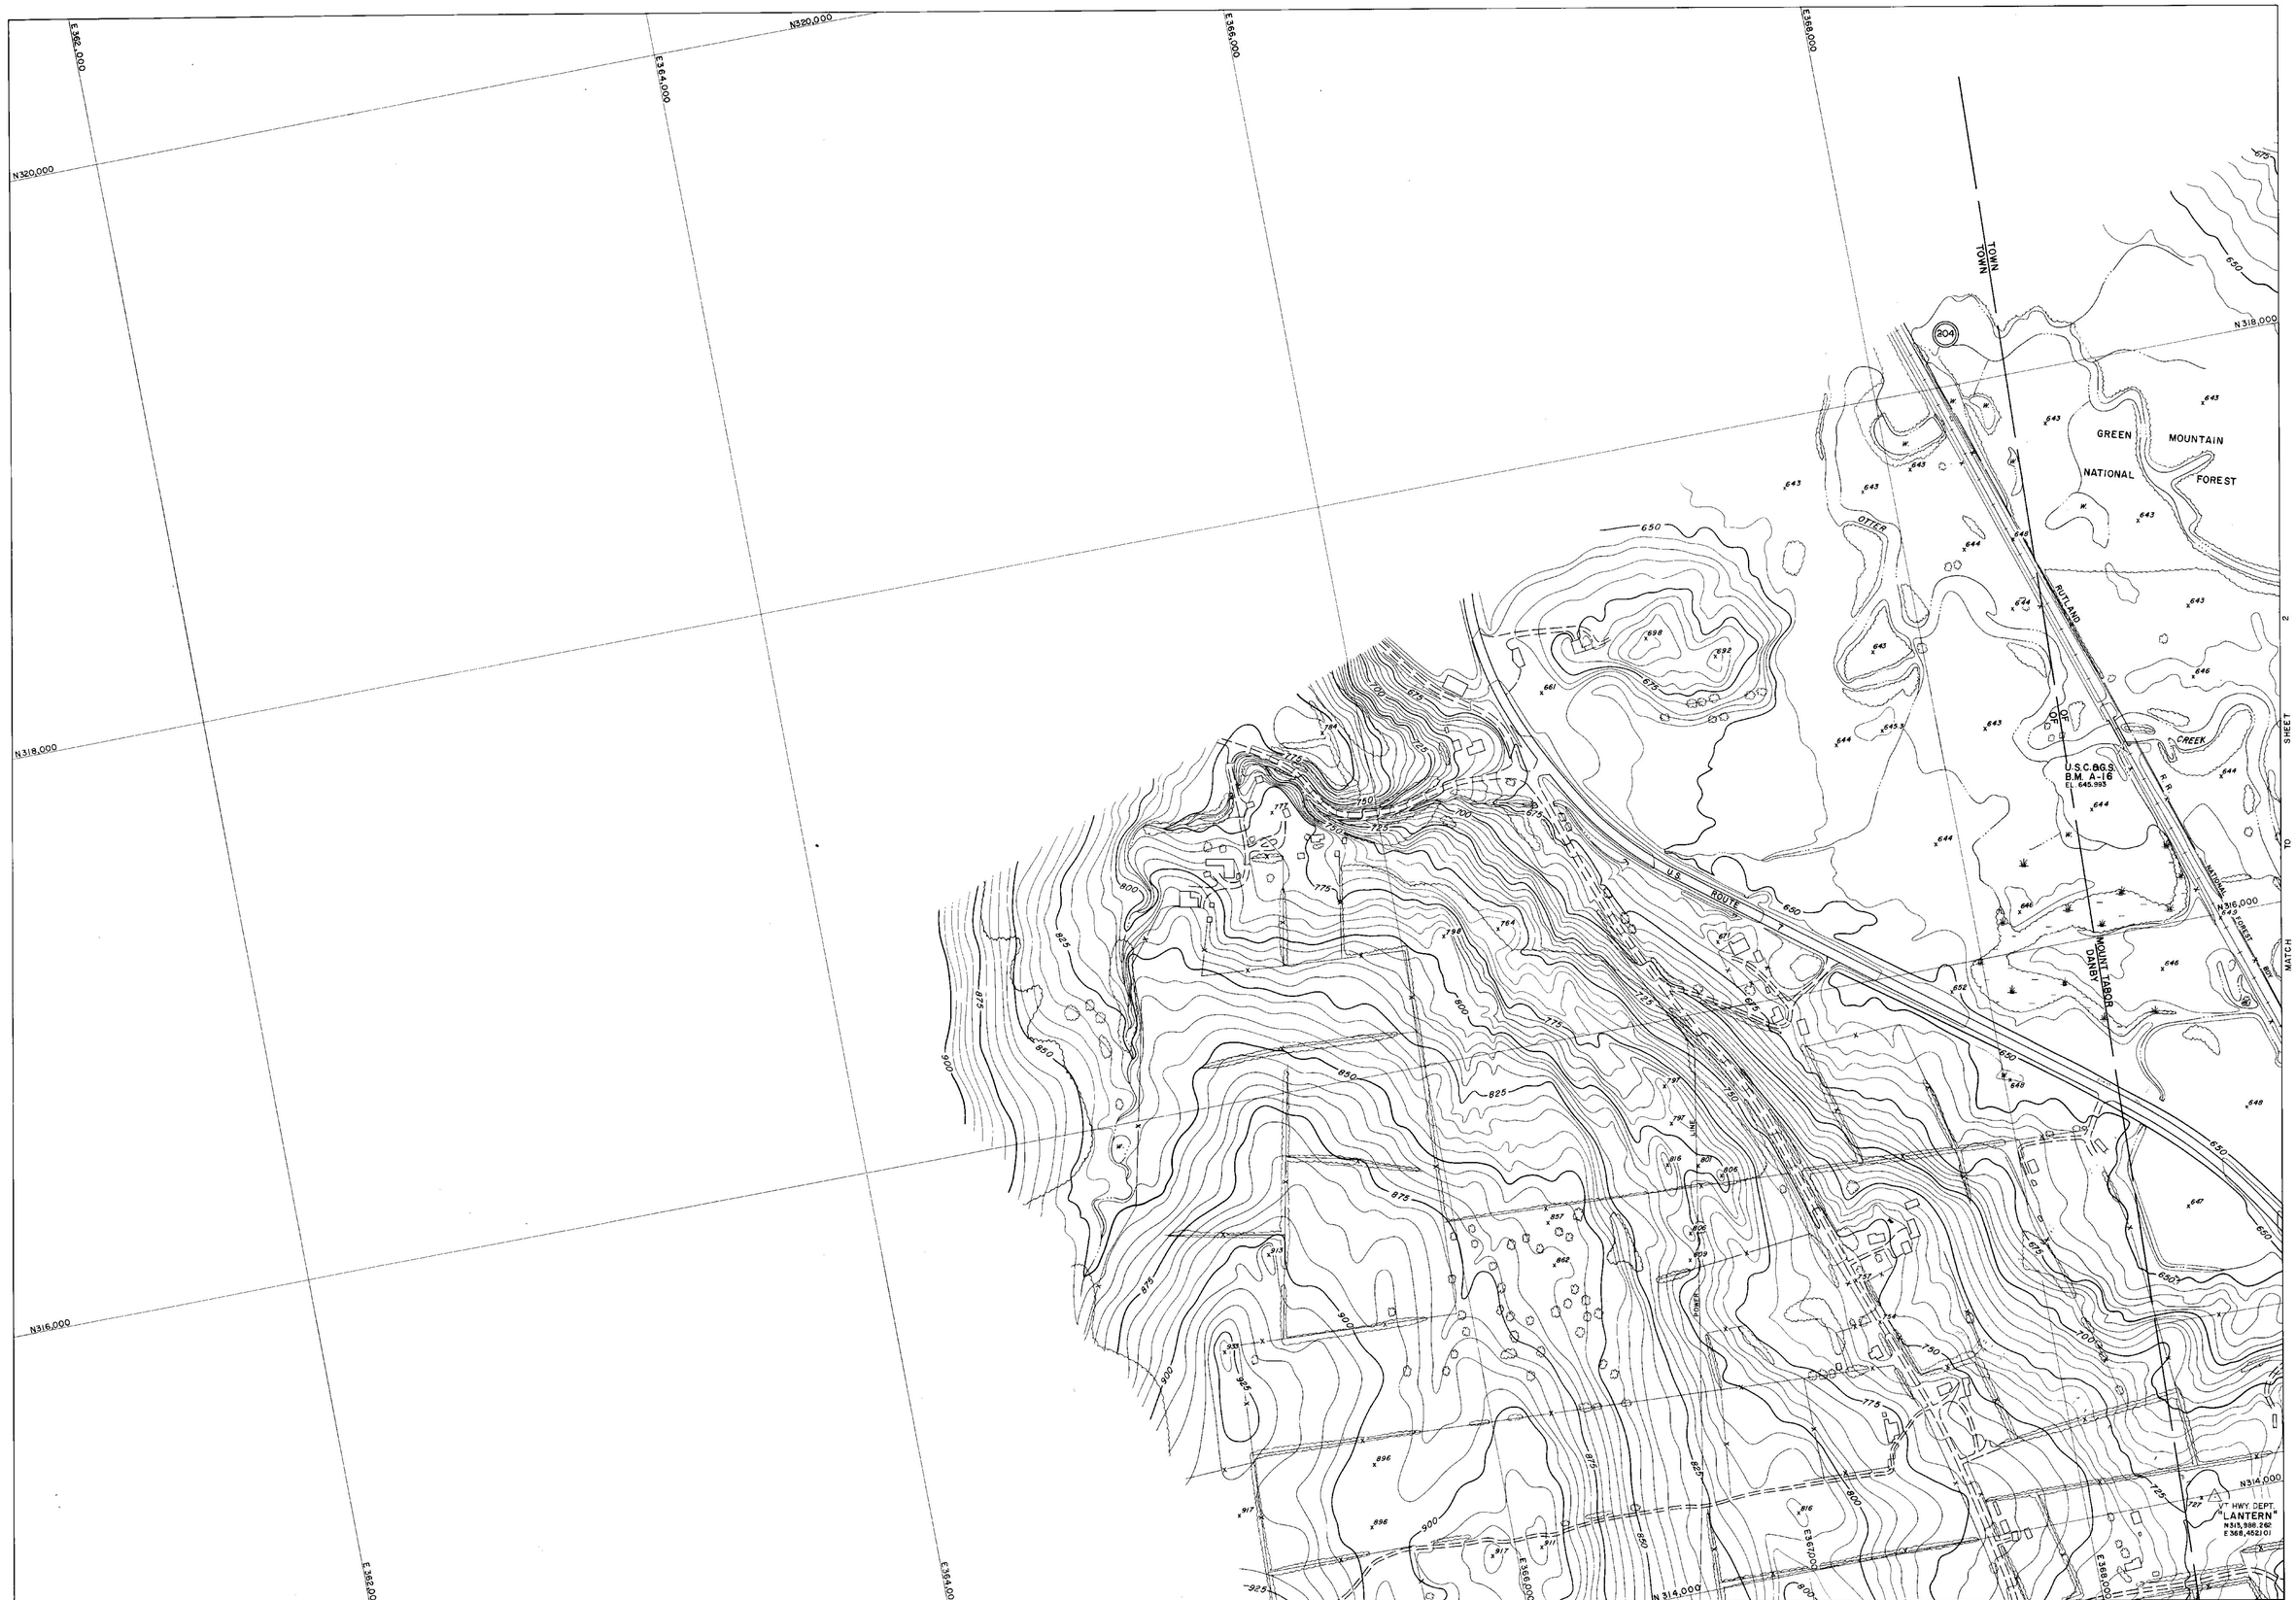


PREPARED BY
AMERICAN AIR SURVEYS, INC.
907 PENN AVENUE
PITTSBURGH, PA.
X-1978

DRAFTED BY
CHECKED BY


SCALE 1"=200' CONTOUR INTERVAL 5'

VERMONT STATE PLANE COORDINATE SYSTEM
DATUM 1927
DATE OF PHOTOGRAPHY 4-29-67

STATE OF VERMONT HIGHWAY DEPT.
TOWN OF DANBY
TOWN OF MOUNT TABOR
TOWN OF DORSET
TOWN OF PERU
VERMONT

270

SHEET NO. 1 OF 12

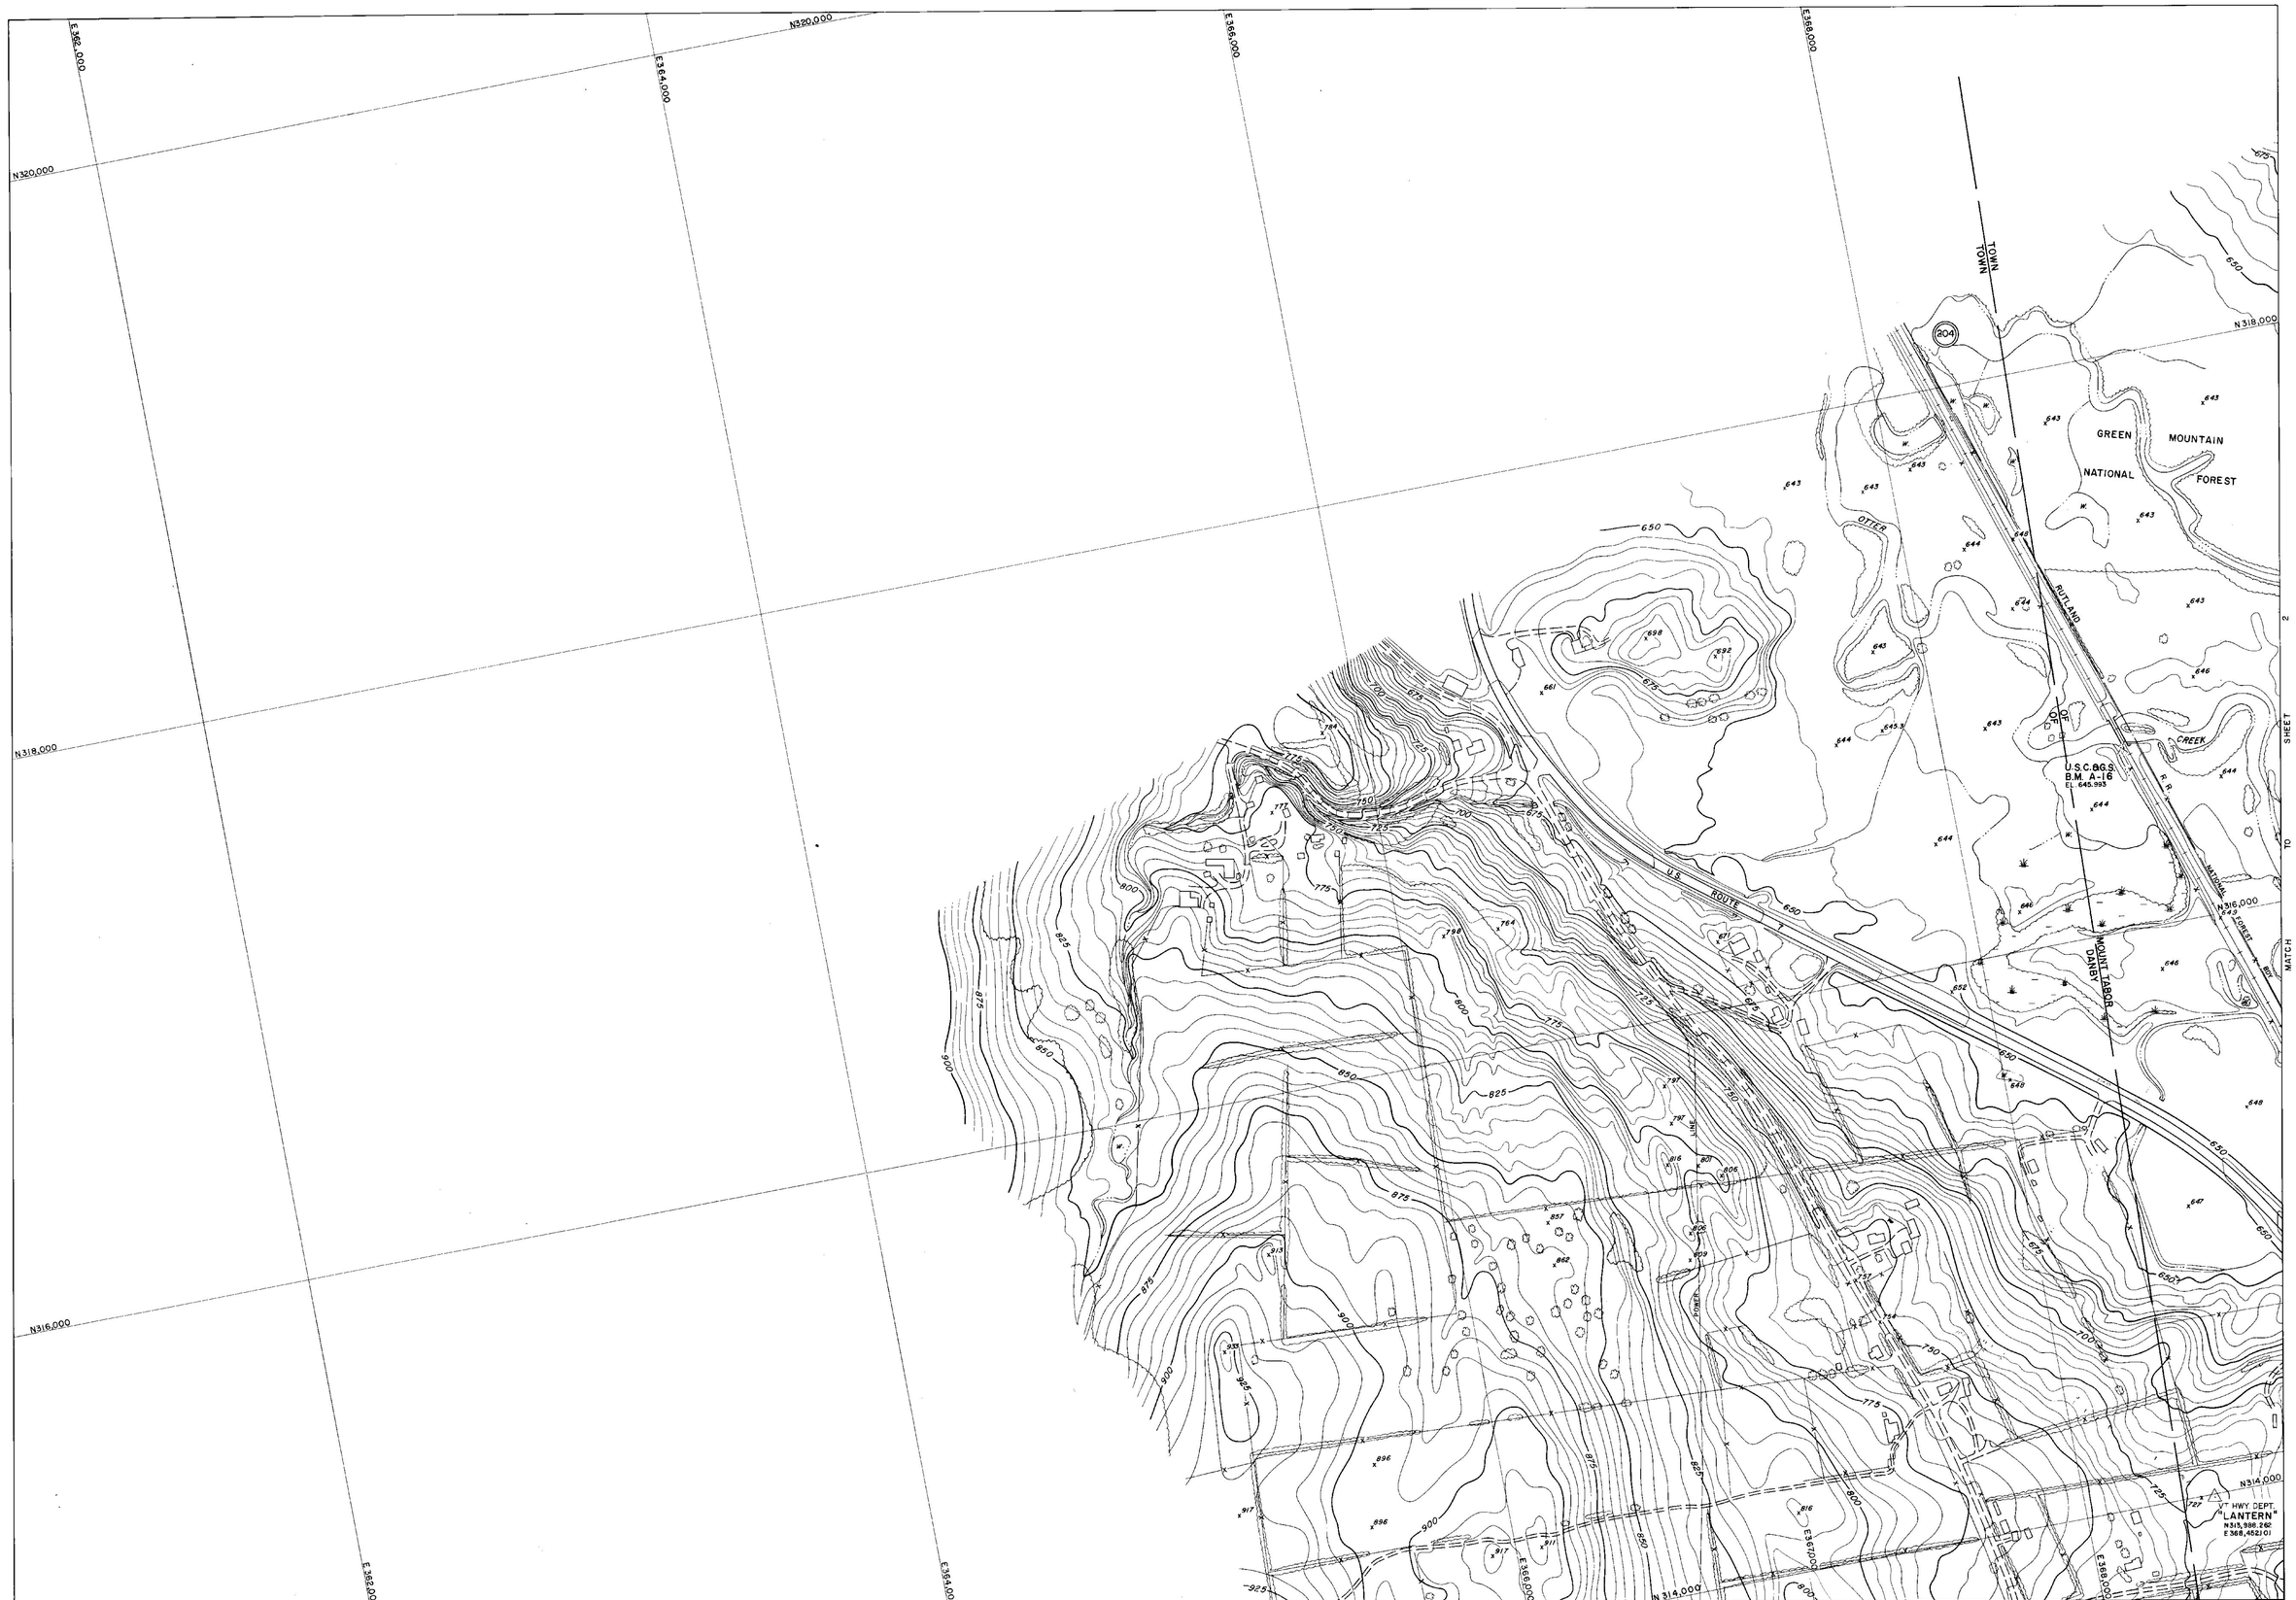

PREPARED BY
AMERICAN AIR SURVEYS, INC.
907 PENN AVENUE
PITTSBURGH, PA.
X-1978

DRAFTED BY
CHECKED BY

SCALE 1"=200' CONTOUR INTERVAL 5'

VERMONT STATE PLANE COORDINATE SYSTEM
DATUM 1927
DATE OF PHOTOGRAPHY 4-29-67

STATE OF VERMONT HIGHWAY DEPT.
TOWN OF DANBY
TOWN OF MOUNT TABOR
TOWN OF DORSET
TOWN OF PERU
VERMONT

270

SHEET NO. 1 OF 12

E370,000

E372,000

E374,000

E376,000

N318,000

N316,000

N314,000

SHEET 1 TO MATCH

MATCH TO SHEET 4

I-22

I-21

I-91

2-03

GREEN MOUNTAIN NATIONAL FOREST

OTTER CREEK

BRANCH

RUTLAND NATIONAL FOREST

U.S. ROUTE 7

FORD

PREPARED BY
AMERICAN AIR SURVEYS, INC.
907 PENN AVENUE
PITTSBURGH, PA.
A-1975

DRAFTED BY
CHECKED BY

SCALE 1" = 200'

CONTOUR INTERVAL 5'


VERMONT STATE PLANE COORDINATE SYSTEM
DATUM 1927
DATE OF PHOTOGRAPHY 4-29-67

STATE OF VERMONT HIGHWAY DEPT.

TOWN OF DANBY
TOWN OF MOUNT TABOR
TOWN OF DORSET
TOWN OF PERU
VERMONT

270

SHEET NO. 2 OF 12

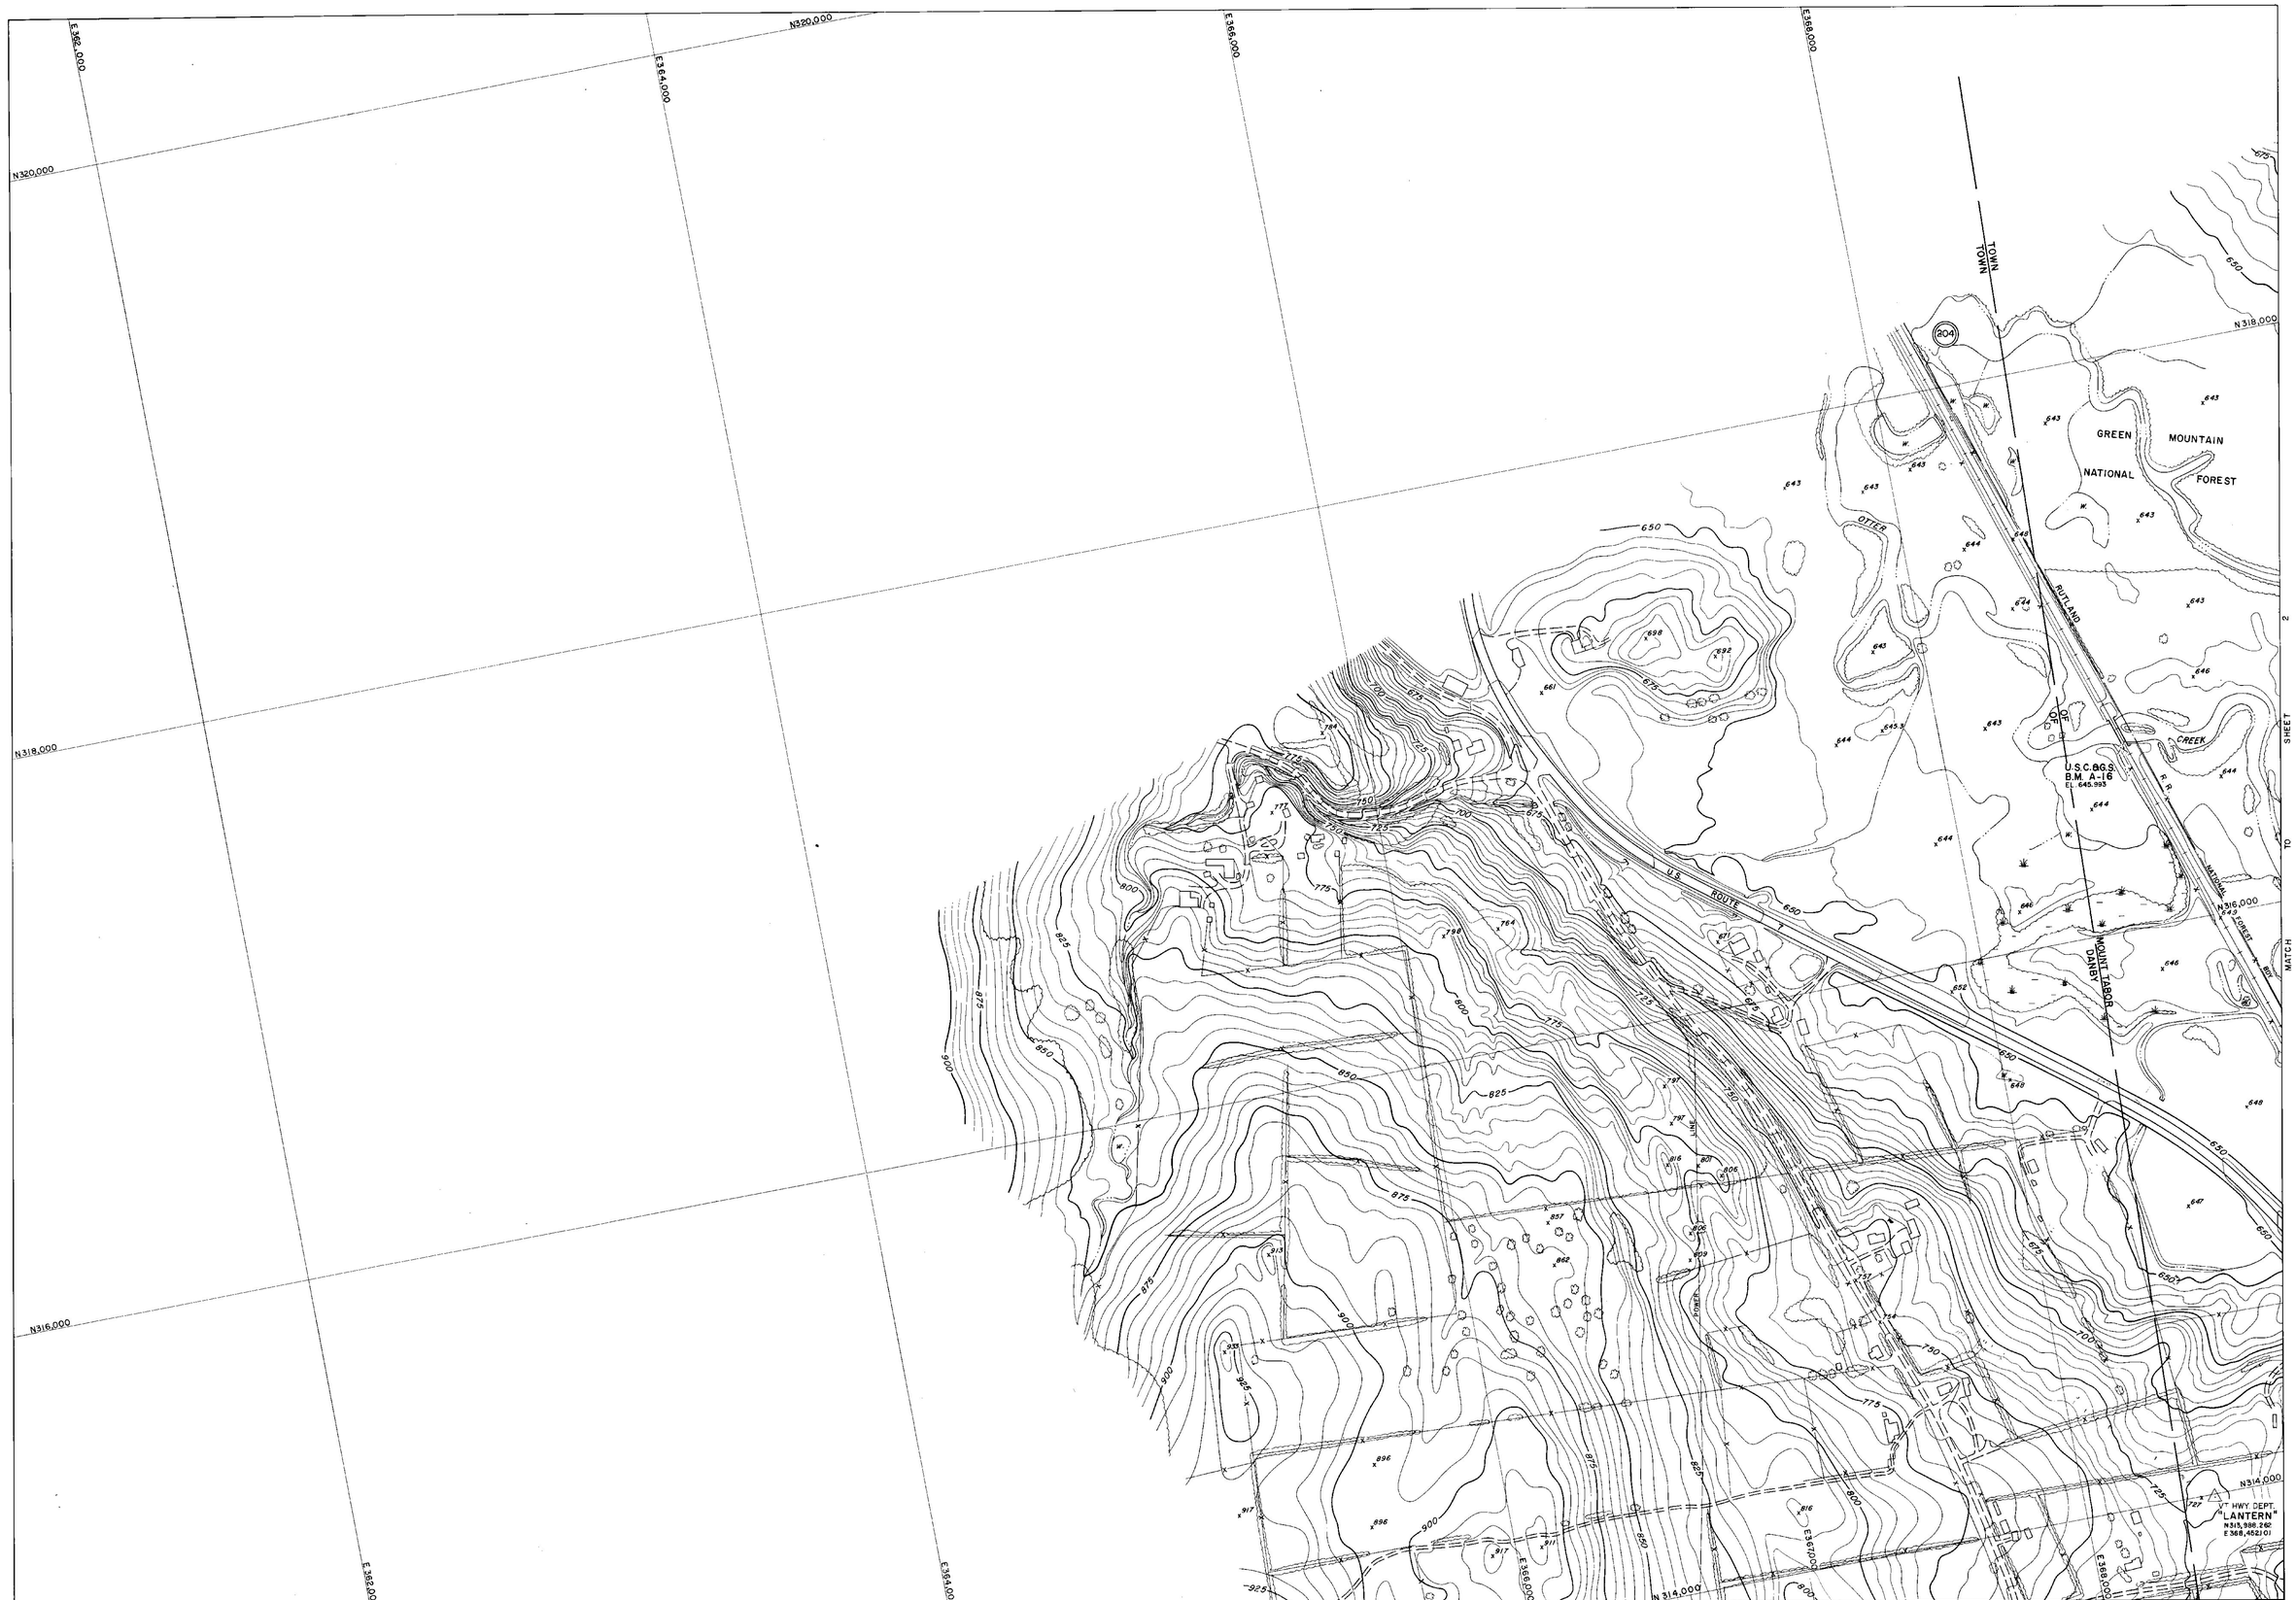

PREPARED BY
AMERICAN AIR SURVEYS, INC.
907 PENN AVENUE
PITTSBURGH, PA.
X-1978

DRAFTED BY
CHECKED BY

SCALE 1"=200' CONTOUR INTERVAL 5'

VERMONT STATE PLANE COORDINATE SYSTEM
DATUM 1927
DATE OF PHOTOGRAPHY 4-29-67

STATE OF VERMONT HIGHWAY DEPT.
TOWN OF DANBY
TOWN OF MOUNT TABOR
TOWN OF DORSET
TOWN OF PERU
VERMONT

270

SHEET NO. 1 OF 12

E370,000

E372,000

E374,000

E376,000

N318,000

N316,000

N314,000

SHEET 1 TO MATCH

MATCH TO SHEET 4

I-22

I-21

I-91

2-03

GREEN MOUNTAIN NATIONAL FOREST

OTTER CREEK

BRANCH

RUTLAND NATIONAL FOREST

U.S. ROUTE 7

FORD

PREPARED BY
AMERICAN AIR SURVEYS, INC.
907 PENN AVENUE
PITTSBURGH, PA.
A-1975

DRAFTED BY
CHECKED BY

SCALE 1" = 200'

CONTOUR INTERVAL 5'

VERMONT STATE PLANE COORDINATE SYSTEM
DATUM 1927
DATE OF PHOTOGRAPHY 4-29-67

STATE OF VERMONT HIGHWAY DEPT.

TOWN OF DANBY
TOWN OF MOUNT TABOR
TOWN OF DORSET
TOWN OF PERU
VERMONT

270

SHEET NO. 2 OF 12

MATCH TO SHEET 1

E 362,000 E 364,000 E 366,000 E 368,000

N 314,000 N 312,000 N 310,000

TOWN OF MOUNT TABOR

TOWN OF DANBY

MILL BROOK

SILO

MATCH TO SHEET 4

PREPARED BY
AMERICAN AIR SURVEYS, INC.
907 PENN AVENUE
PITTSBURGH, PA.
A-1978

DRAFTED BY:
CHECKED BY:

400 300 200 100 0 200 400 600 800
SCALE 1" = 200' CONTOUR INTERVAL 5'


VERMONT STATE PLANE COORDINATE SYSTEM
DATUM 1927
DATE OF PHOTOGRAPHY 4-29-67

STATE OF VERMONT HIGHWAY DEPT.

TOWN OF DANBY
TOWN OF MOUNT TABOR
TOWN OF DORSET
TOWN OF PERU
VERMONT

270

SHEET NO. 3 OF 12

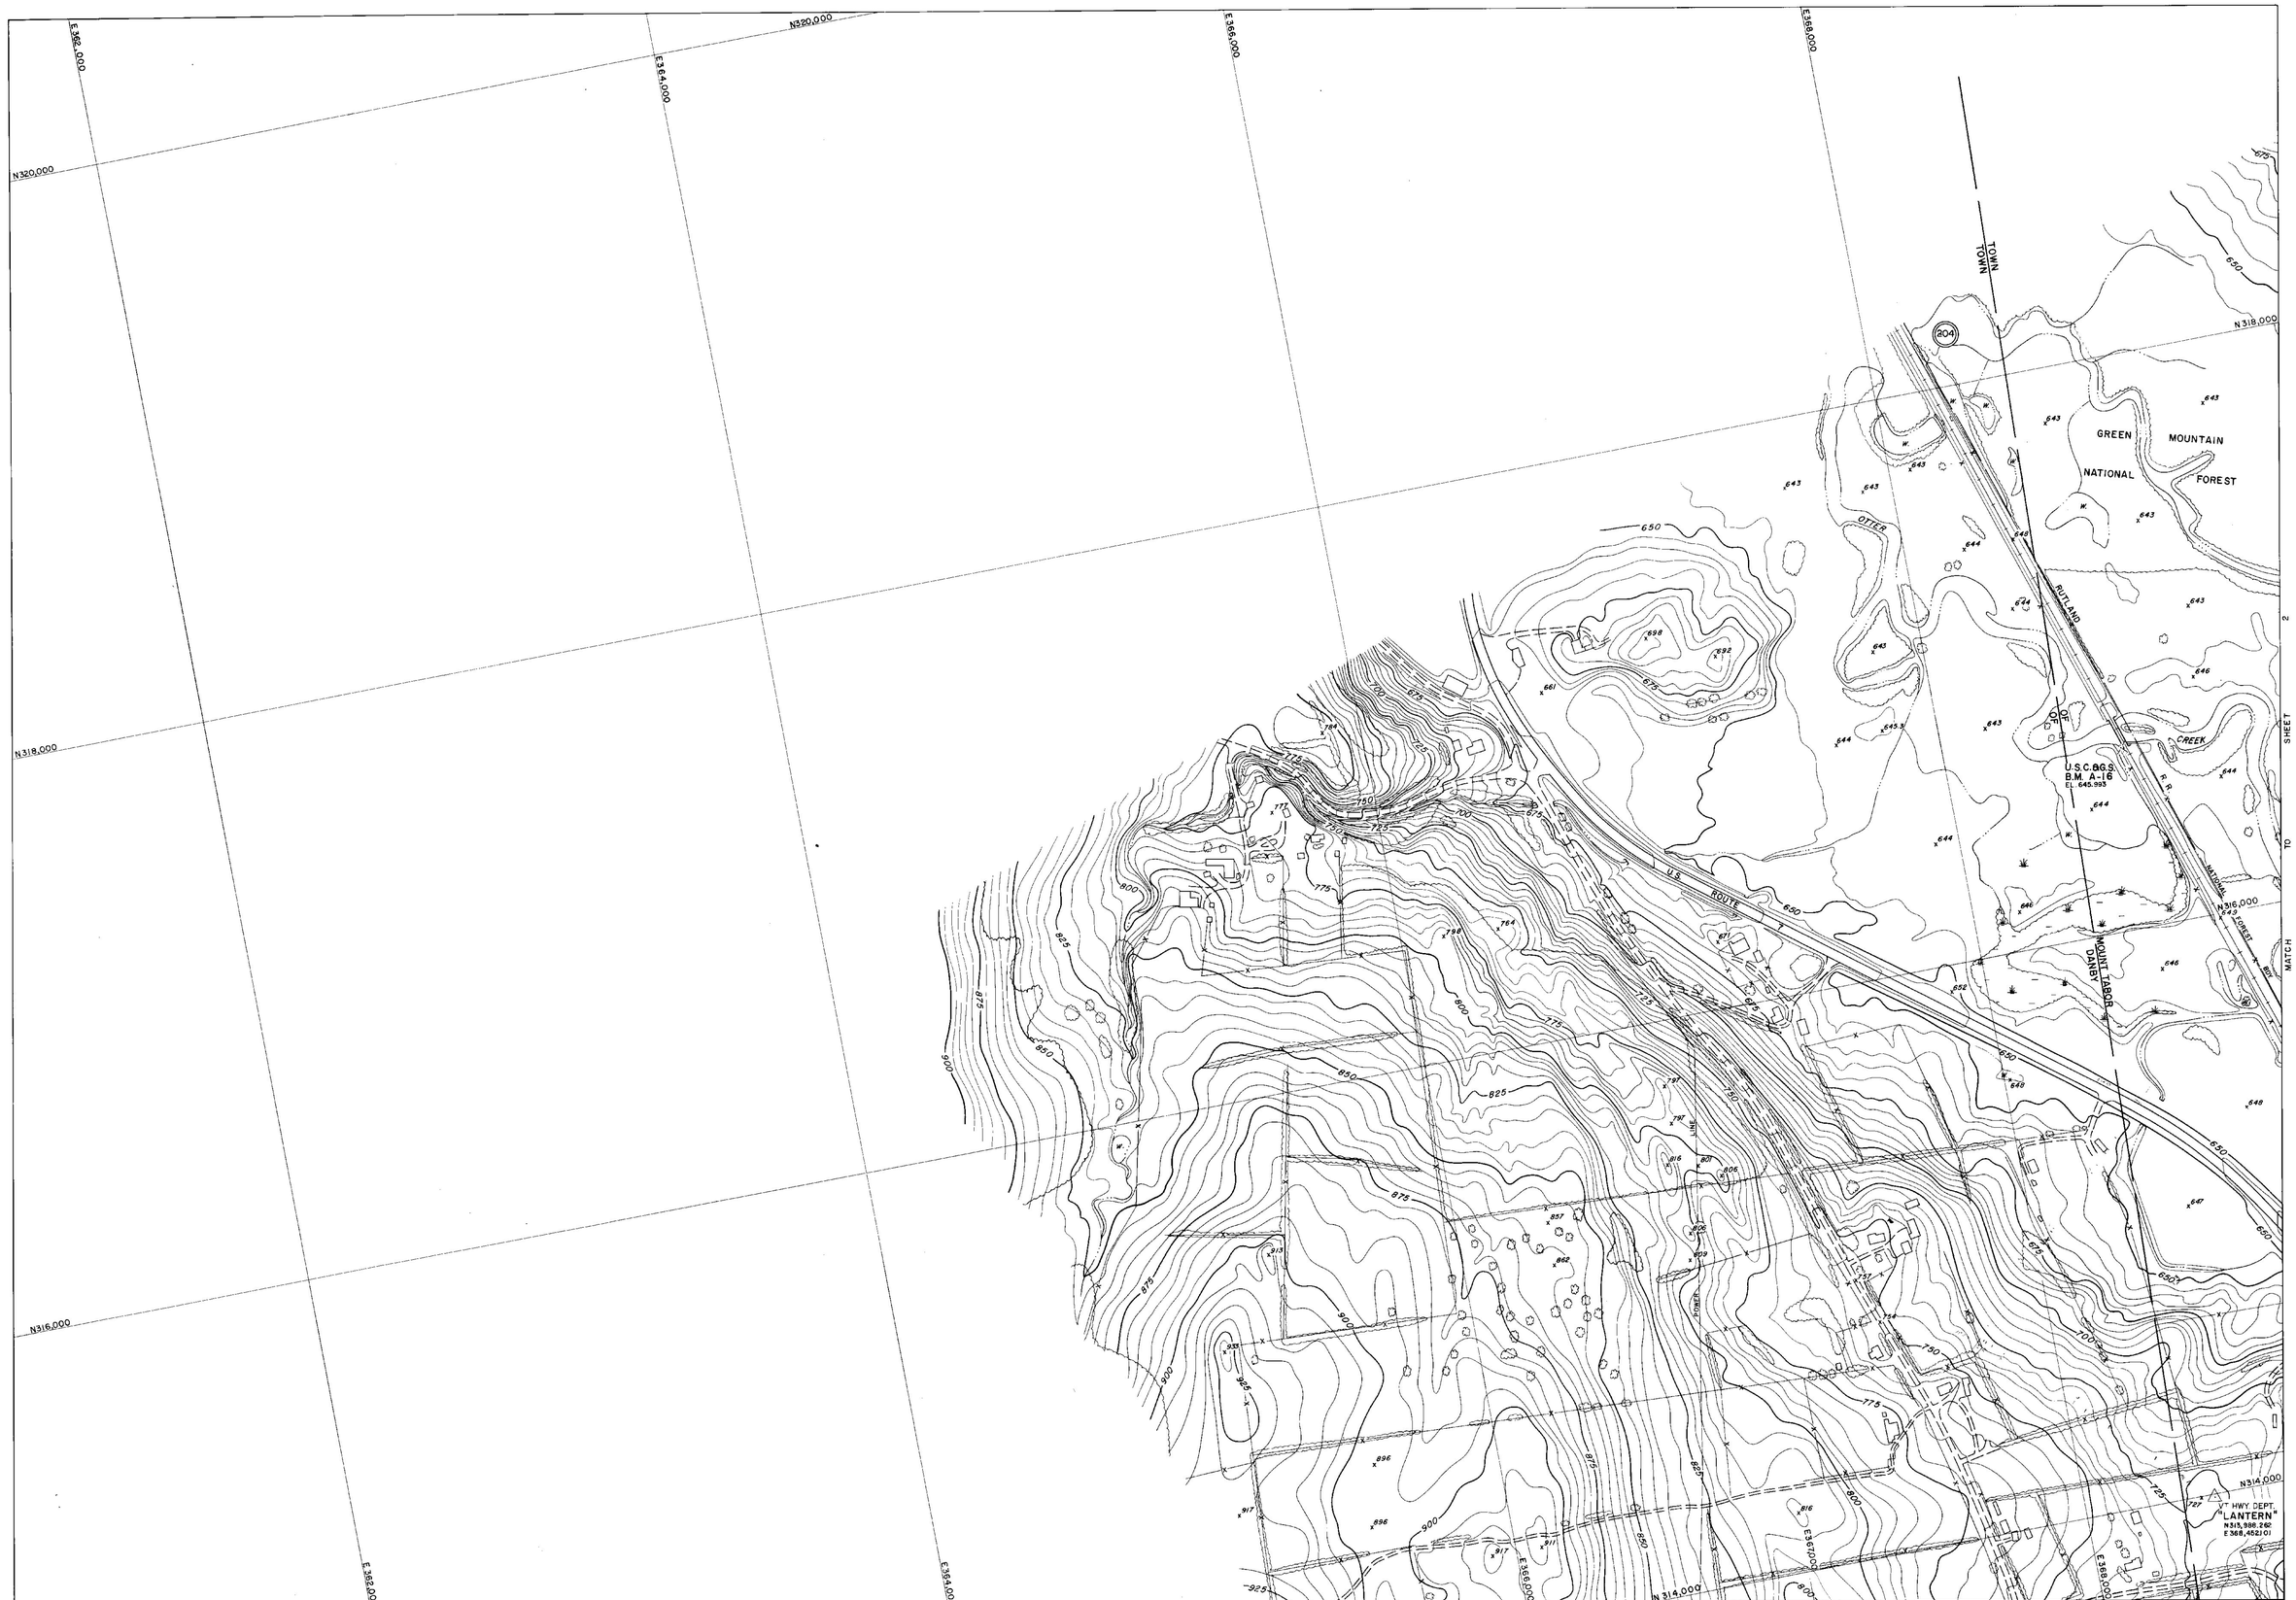

PREPARED BY
AMERICAN AIR SURVEYS, INC.
907 PENN AVENUE
PITTSBURGH, PA.
X-1978

DRAFTED BY
CHECKED BY

SCALE 1"=200' CONTOUR INTERVAL 5'

VERMONT STATE PLANE COORDINATE SYSTEM
DATUM 1927
DATE OF PHOTOGRAPHY 4-29-67

STATE OF VERMONT HIGHWAY DEPT.
TOWN OF DANBY
TOWN OF MOUNT TABOR
TOWN OF DORSET
TOWN OF PERU
VERMONT

270

SHEET NO. 1 OF 12

E370,000

E372,000

E374,000

E376,000

N318,000

N316,000

N314,000

SHEET 1 TO MATCH

MATCH TO SHEET 4

I-22

I-21

I-91

2-03

GREEN MOUNTAIN NATIONAL FOREST

OTTER CREEK

BRANCH

RUTLAND NATIONAL FOREST

U.S. ROUTE 7

FORD

PREPARED BY
AMERICAN AIR SURVEYS, INC.
907 PENN AVENUE
PITTSBURGH, PA.
A-1975

DRAFTED BY
CHECKED BY

SCALE 1" = 200'

CONTOUR INTERVAL 5'

VERMONT STATE PLANE COORDINATE SYSTEM
DATUM 1927
DATE OF PHOTOGRAPHY 4-29-67

STATE OF VERMONT HIGHWAY DEPT.

TOWN OF DANBY
TOWN OF MOUNT TABOR
TOWN OF DORSET
TOWN OF PERU
VERMONT

270

SHEET NO. 2 OF 12

MATCH TO SHEET 1

E 362,000 E 364,000 E 366,000 E 368,000

N 314,000 N 312,000 N 310,000

TOWN OF MOUNT TABOR

TOWN OF DANBY

MILL BROOK

SILO

MATCH TO SHEET 4

PREPARED BY
AMERICAN AIR SURVEYS, INC.
907 PENN AVENUE
PITTSBURGH, PA.
A-1978

DRAFTED BY:
CHECKED BY:

400 300 200 100 0 200 400 600 800
SCALE 1" = 200' CONTOUR INTERVAL 5'

VERMONT STATE PLANE COORDINATE SYSTEM
DATUM 1927
DATE OF PHOTOGRAPHY 4-29-67

STATE OF VERMONT HIGHWAY DEPT.

TOWN OF DANBY
TOWN OF MOUNT TABOR
TOWN OF DORSET
TOWN OF PERU
VERMONT

270

SHEET NO. 3 OF 12

MATCH TO SHEET 2

MATCH TO SHEET 3

MATCH TO SHEET 5

U.S.C.& G.S. B.M. R.V. 38 EL. 854.923

U.S.C.& G.S. B.M. R.V. 37 EL. 672.449

U.S.C.& G.S. B.M. Z-15 EL. 679.159

VT. HWY. DEPT. "BELDEN" N 309,973.656 E 368,716.276

MOUNT TABOR CEMETERY

GREEN MOUNTAIN NATIONAL FOREST

DANBY

RUTLAND

OTTER

BIG

BROOK

MILL

CREEK

TRAIL

RAILROAD

ROUTE

U.S.

NATIONAL

FOREST

MOUNT TABOR DANBY

N 312,000

N 310,000

N 308,000

E 370,000

E 372,000

E 374,000

E 376,000

1-20

2-02

2-01

1-19

PREPARED BY
AMERICAN AIR SURVEYS, INC.
907 PENN AVENUE
PITTSBURGH, PA.
A-1978

DRAFTED BY: DSS
CHECKED BY: WEC


SCALE 1"=200' CONTOUR INTERVAL 5

VERMONT STATE PLANE COORDINATE SYSTEM
DATUM 1927
DATE OF PHOTOGRAPHY 4-29-67

STATE OF VERMONT HIGHWAY DEPT.
TOWN OF DANBY
TOWN OF MOUNT TABOR
TOWN OF DORSET
TOWN OF PERU
VERMONT

270

SHEET NO. 4 OF 12

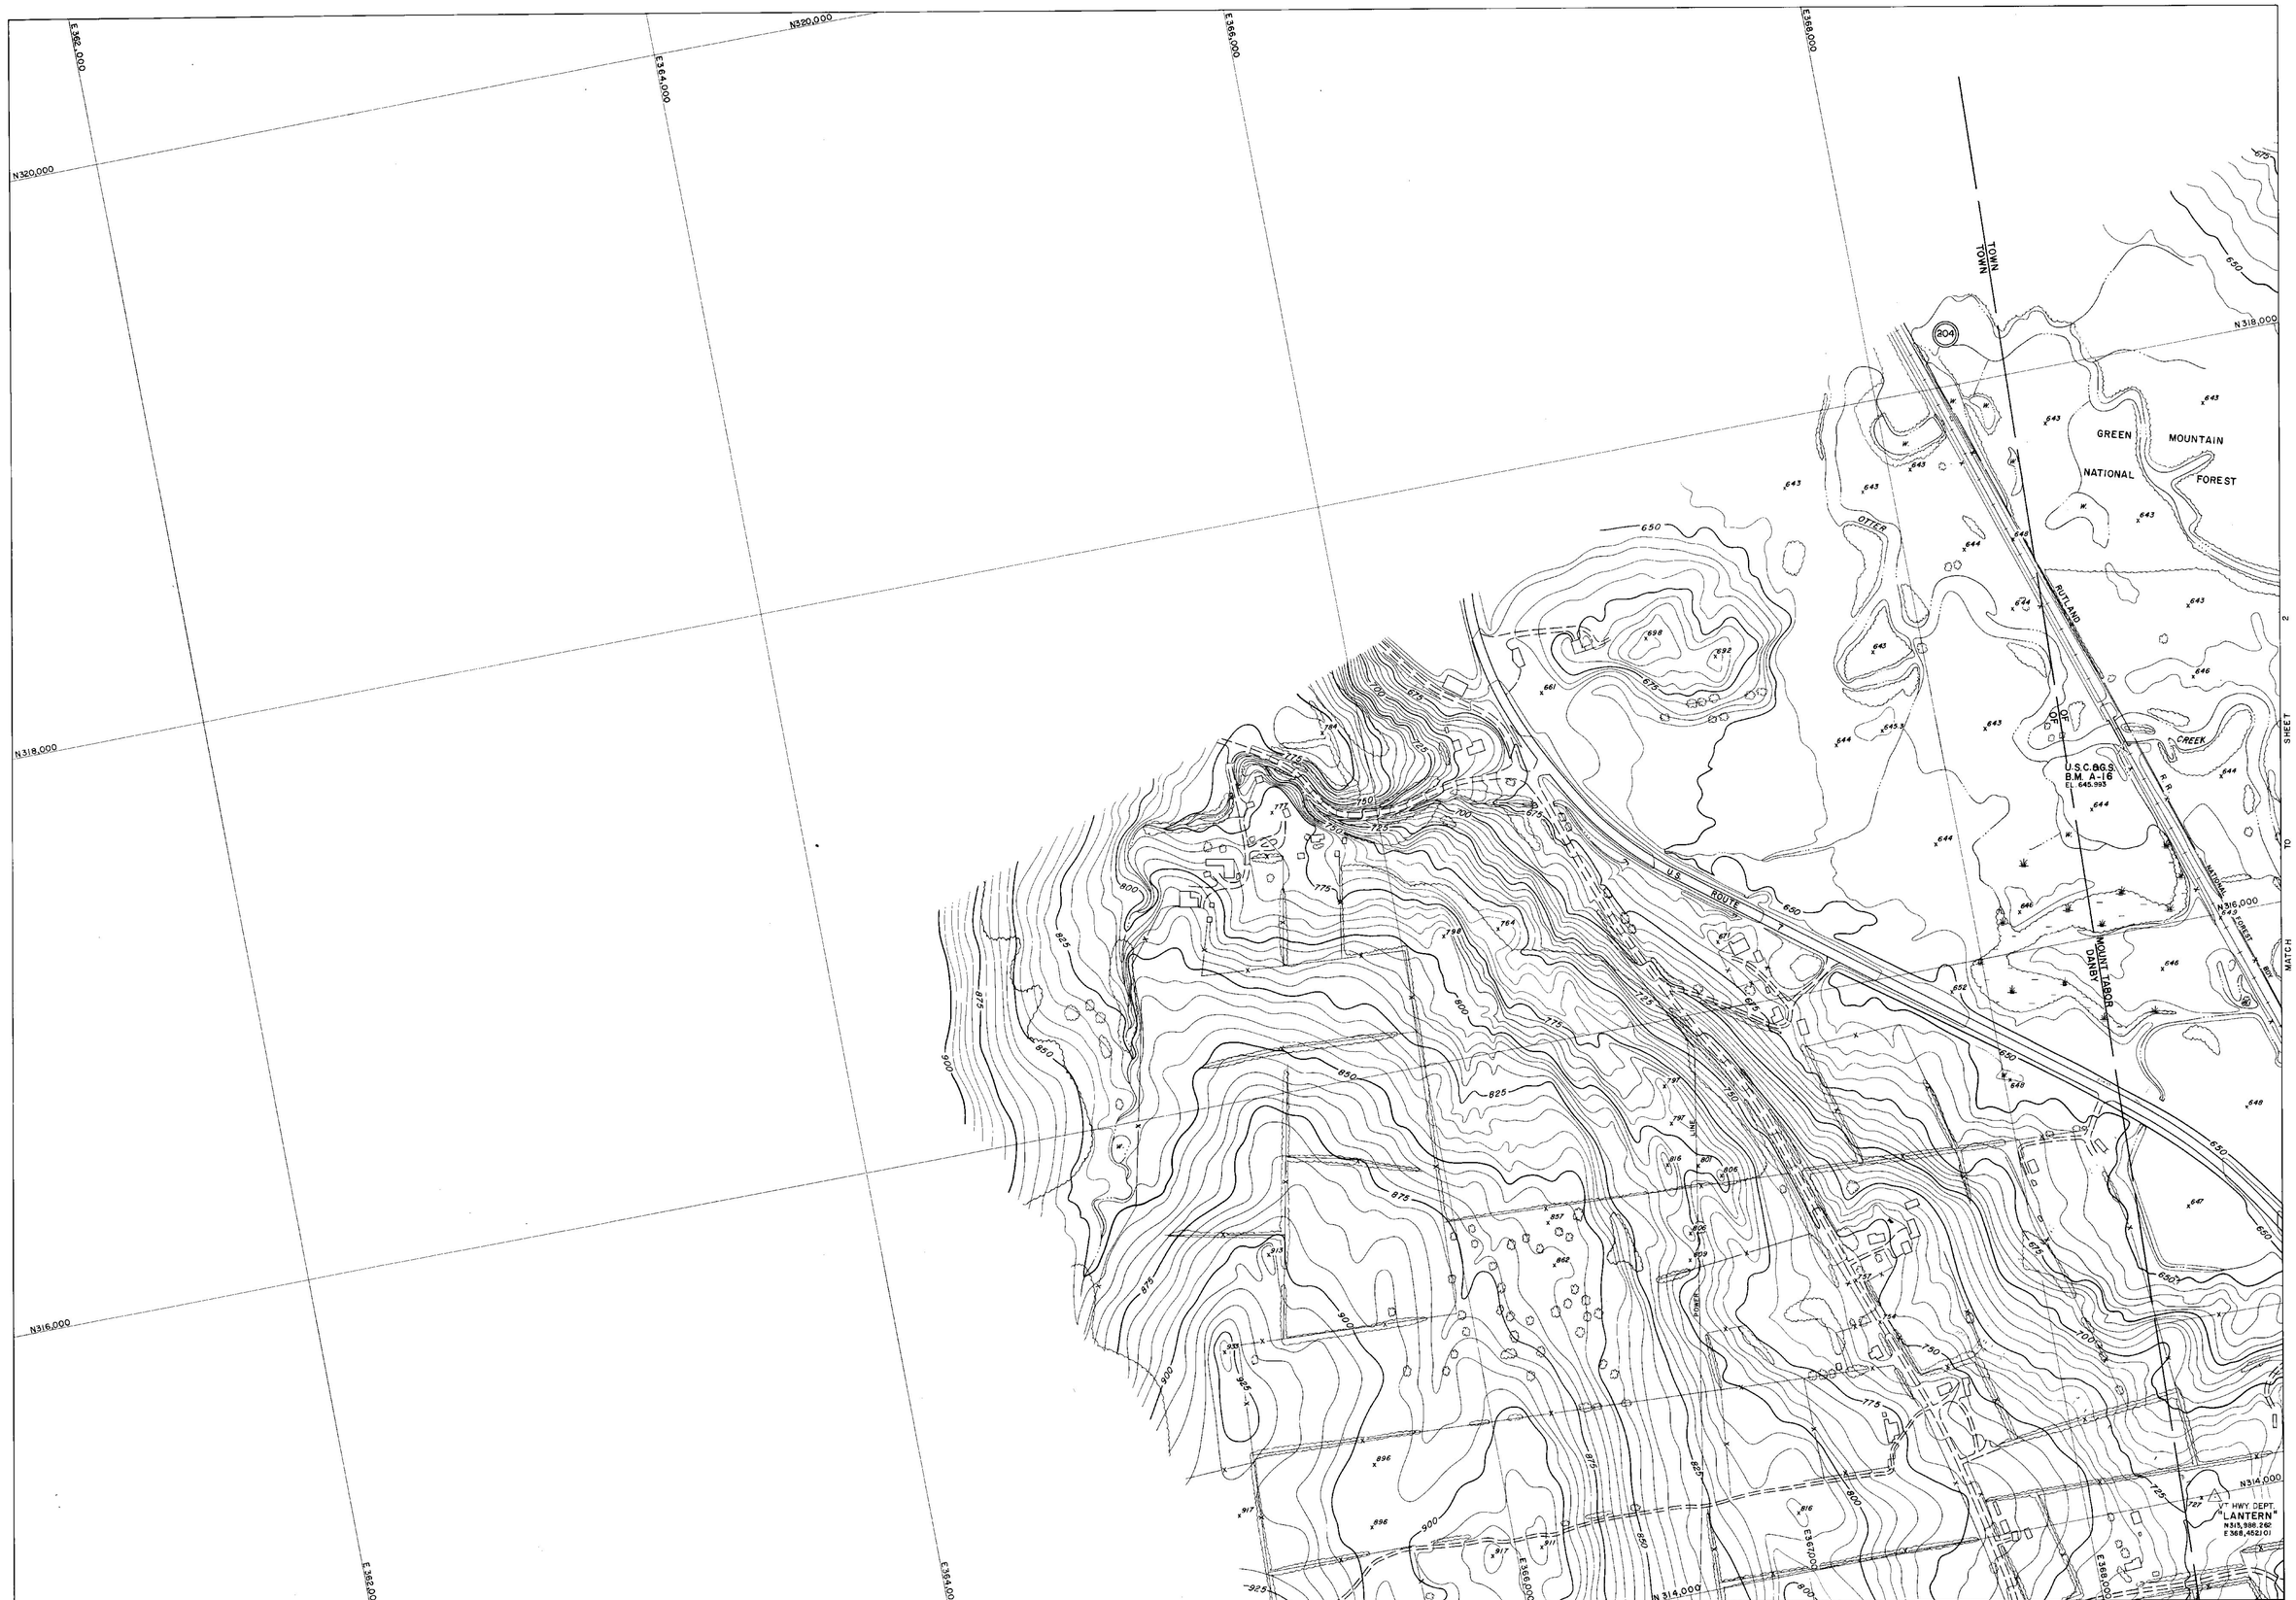

PREPARED BY
AMERICAN AIR SURVEYS, INC.
907 PENN AVENUE
PITTSBURGH, PA.
X-1978

DRAFTED BY
CHECKED BY

SCALE 1"=200' CONTOUR INTERVAL 5'

VERMONT STATE PLANE COORDINATE SYSTEM
DATUM 1927
DATE OF PHOTOGRAPHY 4-29-67

STATE OF VERMONT HIGHWAY DEPT.
TOWN OF DANBY
TOWN OF MOUNT TABOR
TOWN OF DORSET
TOWN OF PERU
VERMONT

270

SHEET NO. 1 OF 12

E370,000

E372,000

E374,000

E376,000

N318,000

N316,000

N314,000

SHEET 1 TO MATCH

MATCH TO SHEET 4

I-22

I-21

I-91

2-03

GREEN MOUNTAIN NATIONAL FOREST

OTTER CREEK

BRANCH

RUTLAND NATIONAL FOREST

U.S. ROUTE 7

FORD

PREPARED BY
AMERICAN AIR SURVEYS, INC.
907 PENN AVENUE
PITTSBURGH, PA.
A-1975

DRAFTED BY
CHECKED BY

SCALE 1" = 200'

CONTOUR INTERVAL 5'

VERMONT STATE PLANE COORDINATE SYSTEM
DATUM 1927
DATE OF PHOTOGRAPHY 4-29-67

STATE OF VERMONT HIGHWAY DEPT.

TOWN OF DANBY
TOWN OF MOUNT TABOR
TOWN OF DORSET
TOWN OF PERU
VERMONT

270

SHEET NO. 2 OF 12

MATCH TO SHEET 1

E 362,000 E 364,000 E 366,000 E 368,000

N 314,000 N 312,000 N 310,000

TOWN OF MOUNT TABOR

TOWN OF DANBY

MILL BROOK

SILO

MATCH TO SHEET 4

PREPARED BY
AMERICAN AIR SURVEYS, INC.
907 PENN AVENUE
PITTSBURGH, PA.
A-1978

DRAFTED BY:
CHECKED BY:

400 300 200 100 0 200 400 600 800
SCALE 1" = 200' CONTOUR INTERVAL 5'

VERMONT STATE PLANE COORDINATE SYSTEM
DATUM 1927
DATE OF PHOTOGRAPHY 4-29-67

STATE OF VERMONT HIGHWAY DEPT.

TOWN OF DANBY
TOWN OF MOUNT TABOR
TOWN OF DORSET
TOWN OF PERU
VERMONT

270

SHEET NO. 3 OF 12

MATCH TO SHEET 2

MATCH TO SHEET 3

MATCH TO SHEET 5

U.S.C.& G.S. B.M. R.V. 38 EL. 854.923

U.S.C.& G.S. B.M. R.V. 37 EL. 672.449

U.S.C.& G.S. B.M. Z-15 EL. 679.159

VT. HWY. DEPT. "BELDEN" N 309,973.656 E 368,716.276

MOUNT TABOR CEMETERY

GREEN MOUNTAIN NATIONAL FOREST

DANBY

RUTLAND

OTTER

BIG

BROOK

MILL

CREEK

TRAIL

RAILROAD

ROUTE

U.S.

NATIONAL

FOREST

MOUNT TABOR DANBY

N 312,000

N 310,000

N 308,000

E 370,000

E 372,000

E 374,000

E 376,000

1-20

2-02

2-01

1-19

PREPARED BY
AMERICAN AIR SURVEYS, INC.
907 PENN AVENUE
PITTSBURGH, PA.
A-1978

DRAFTED BY: DSS
CHECKED BY: WEC

SCALE 1"=200' CONTOUR INTERVAL 5

VERMONT STATE PLANE COORDINATE SYSTEM
DATUM 1927
DATE OF PHOTOGRAPHY 4-29-67

STATE OF VERMONT HIGHWAY DEPT.
TOWN OF DANBY
TOWN OF MOUNT TABOR
TOWN OF DORSET
TOWN OF PERU
VERMONT

270

SHEET NO. 4 OF 12

MATCH TO SHEET 4

MATCH TO SHEET 6

N 306,000

N 304,000

N 302,000

E 370,000

E 374,000

U.S.

RUTLAND

NATIONAL

R.R.

OTTER CREEK

TOWN HOUSE ROAD

MOUNT DANBY

MOUNT TABOR

FOREST ROAD

GREEN MOUNTAIN NATIONAL FOREST

I-18

U.S.C. & G.S. B.M. R.V. 36 EL. 661.577

PREPARED BY
AMERICAN AIR SURVEYS, INC.
907 PENN AVENUE
PITTSBURGH, PA.
5-1978

DRAFTED BY: C.L.F.
CHECKED BY: A.A.C.


SCALE 1"=200' CONTOUR INTERVAL 5'

VERMONT STATE PLANE COORDINATE SYSTEM
DATUM 1927
DATE OF PHOTOGRAPHY 4-29-67

STATE OF VERMONT HIGHWAY DEPT.
TOWN OF DANBY
TOWN OF MOUNT TABOR
TOWN OF DORSET
TOWN OF PERU
VERMONT

270

SHEET NO. 5 OF 12

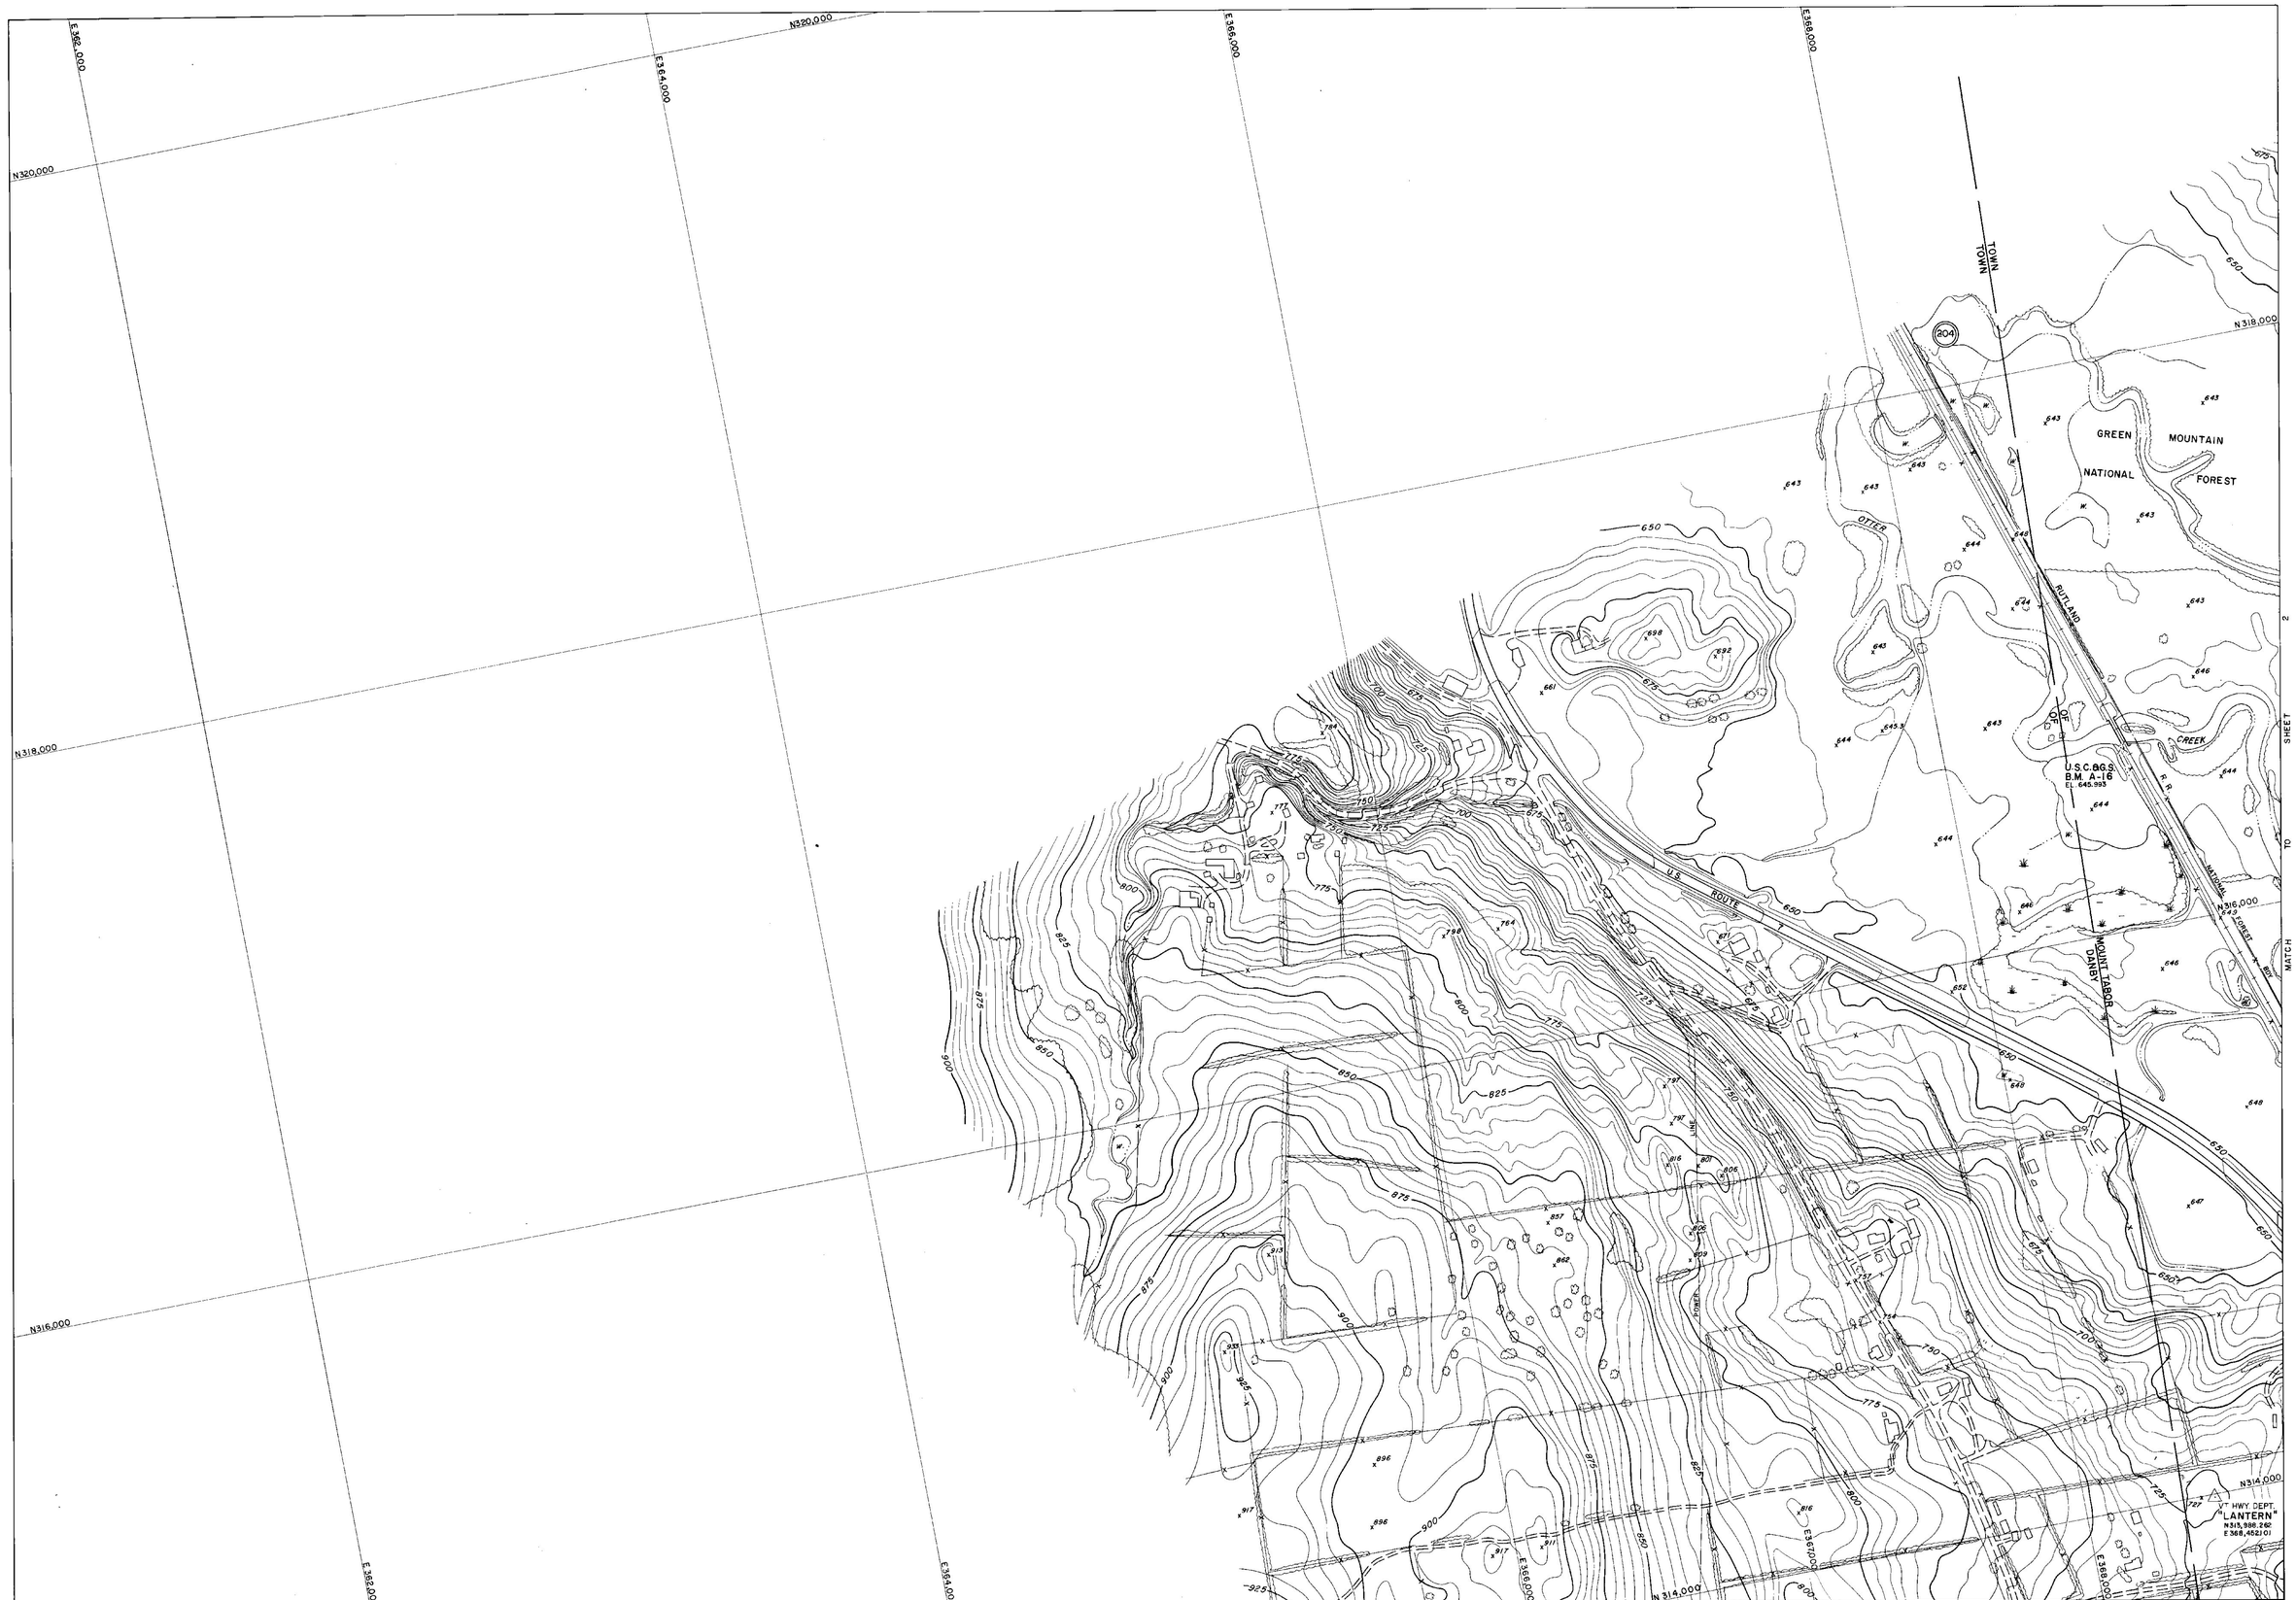

PREPARED BY
AMERICAN AIR SURVEYS, INC.
907 PENN AVENUE
PITTSBURGH, PA.
X-1978

DRAFTED BY
CHECKED BY

SCALE 1"=200' CONTOUR INTERVAL 5'

VERMONT STATE PLANE COORDINATE SYSTEM
DATUM 1927
DATE OF PHOTOGRAPHY 4-29-67

STATE OF VERMONT HIGHWAY DEPT.
TOWN OF DANBY
TOWN OF MOUNT TABOR
TOWN OF DORSET
TOWN OF PERU
VERMONT

270

SHEET NO. 1 OF 12

E370,000

E372,000

E374,000

E376,000

N318,000

N316,000

N314,000

SHEET 1 TO MATCH

MATCH TO SHEET 4

I-22

I-21

I-91

2-03

GREEN MOUNTAIN NATIONAL FOREST

OTTER CREEK

BRANCH

RUTLAND NATIONAL FOREST

U.S. ROUTE 7

FORD

PREPARED BY
AMERICAN AIR SURVEYS, INC.
907 PENN AVENUE
PITTSBURGH, PA.
A-1975

DRAFTED BY
CHECKED BY

SCALE 1" = 200'

CONTOUR INTERVAL 5'

VERMONT STATE PLANE COORDINATE SYSTEM
DATUM 1927
DATE OF PHOTOGRAPHY 4-29-67

STATE OF VERMONT HIGHWAY DEPT.

TOWN OF DANBY
TOWN OF MOUNT TABOR
TOWN OF DORSET
TOWN OF PERU
VERMONT

270

SHEET NO. 2 OF 12

MATCH TO SHEET 1

E 362,000 E 364,000 E 366,000 E 368,000

N 314,000 N 312,000 N 310,000

TOWN OF MOUNT TABOR

TOWN OF DANBY

MILL BROOK

SILO

MATCH TO SHEET 4

PREPARED BY
AMERICAN AIR SURVEYS, INC.
907 PENN AVENUE
PITTSBURGH, PA.
A-1978

DRAFTED BY:
CHECKED BY:

400 300 200 100 0 200 400 600 800
SCALE 1" = 200' CONTOUR INTERVAL 5'

VERMONT STATE PLANE COORDINATE SYSTEM
DATUM 1927
DATE OF PHOTOGRAPHY 4-29-67

STATE OF VERMONT HIGHWAY DEPT.

TOWN OF DANBY
TOWN OF MOUNT TABOR
TOWN OF DORSET
TOWN OF PERU
VERMONT

270

SHEET NO. 3 OF 12

MATCH TO SHEET 2

MATCH TO SHEET 3

MATCH TO SHEET 5

U.S.C.& G.S. B.M. R.V. 38 EL. 854.923

U.S.C.& G.S. B.M. R.V. 37 EL. 672.449

U.S.C.& G.S. B.M. Z-15 EL. 679.159

VT. HWY. DEPT. "BELDEN" N 309,973.656 E 368,716.276

MOUNT TABOR CEMETERY

GREEN MOUNTAIN NATIONAL FOREST

DANBY

RUTLAND

OTTER

BIG

BROOK

MILL

CREEK

TRAIL

RAILROAD

ROUTE

U.S.

NATIONAL

FOREST

MOUNT TABOR DANBY

N 312,000

N 310,000

N 308,000

E 370,000

E 372,000

E 374,000

E 376,000

1-20

2-02

2-01

1-19

PREPARED BY
AMERICAN AIR SURVEYS, INC.
907 PENN AVENUE
PITTSBURGH, PA.
A-1978

DRAFTED BY: DSS
CHECKED BY: WEC

SCALE 1"=200' CONTOUR INTERVAL 5

VERMONT STATE PLANE COORDINATE SYSTEM
DATUM 1927
DATE OF PHOTOGRAPHY 4-29-67

STATE OF VERMONT HIGHWAY DEPT.
TOWN OF DANBY
TOWN OF MOUNT TABOR
TOWN OF DORSET
TOWN OF PERU
VERMONT

270

SHEET NO. 4 OF 12

MATCH TO SHEET 4

MATCH TO SHEET 6

N 306,000

N 304,000

N 302,000

E 370,000

E 374,000

U.S.

RUTLAND

NATIONAL

R.R.

OTTER CREEK

TOWN HOUSE ROAD

MOUNT DANBY

MOUNT TABOR

FOREST ROAD

GREEN MOUNTAIN NATIONAL FOREST

I-18

U.S.C. & G.S. B.M. R.V. 36 EL. 661.577

PREPARED BY
AMERICAN AIR SURVEYS, INC.
907 PENN AVENUE
PITTSBURGH, PA.
5-1978

DRAFTED BY: C.L.F.
CHECKED BY: A.A.C.

SCALE 1"=200' CONTOUR INTERVAL 5'

VERMONT STATE PLANE COORDINATE SYSTEM
DATUM 1927
DATE OF PHOTOGRAPHY 4-29-67

STATE OF VERMONT HIGHWAY DEPT.
TOWN OF DANBY
TOWN OF MOUNT TABOR
TOWN OF DORSET
TOWN OF PERU
VERMONT

270

SHEET NO. 5 OF 12

MATCH TO SHEET 5

MATCH TO SHEET 7

N 302,000
N 300,000
N 298,000
E 380,000
E 384,000
E 372,000
E 376,000

TOWN
RUTLAND
OVERHEAD CRANE
INCLINE
OLD
ROUTE
FOREST
MOUNT DANBY
TABOR
RAILROAD
POWER
SILO
SOUTH END...
USC&GS BMY-15 EL 671.737
CEM
GREEN
McGINTY
OTTER
BROOK
WATER
GREEN MOUNTAIN NATIONAL FOREST
I-17
I-16

SCALE 1"=200'
CONTOUR INTERVAL 5'

VERMONT STATE PLANE COORDINATE SYSTEM
DATUM 1927
DATE OF PHOTOGRAPHY 4-29-67


PREPARED BY
AMERICAN AIR SURVEYS, INC.
907 PENN AVENUE
PITTSBURGH, PA.
A-1978

DRAFTED BY: GJD
CHECKED BY:

STATE OF VERMONT HIGHWAY DEPT.
TOWN OF DANBY
TOWN OF MOUNT TABOR
TOWN OF DORSET
TOWN OF PERU
VERMONT

270

SHEET NO. 6 OF 12

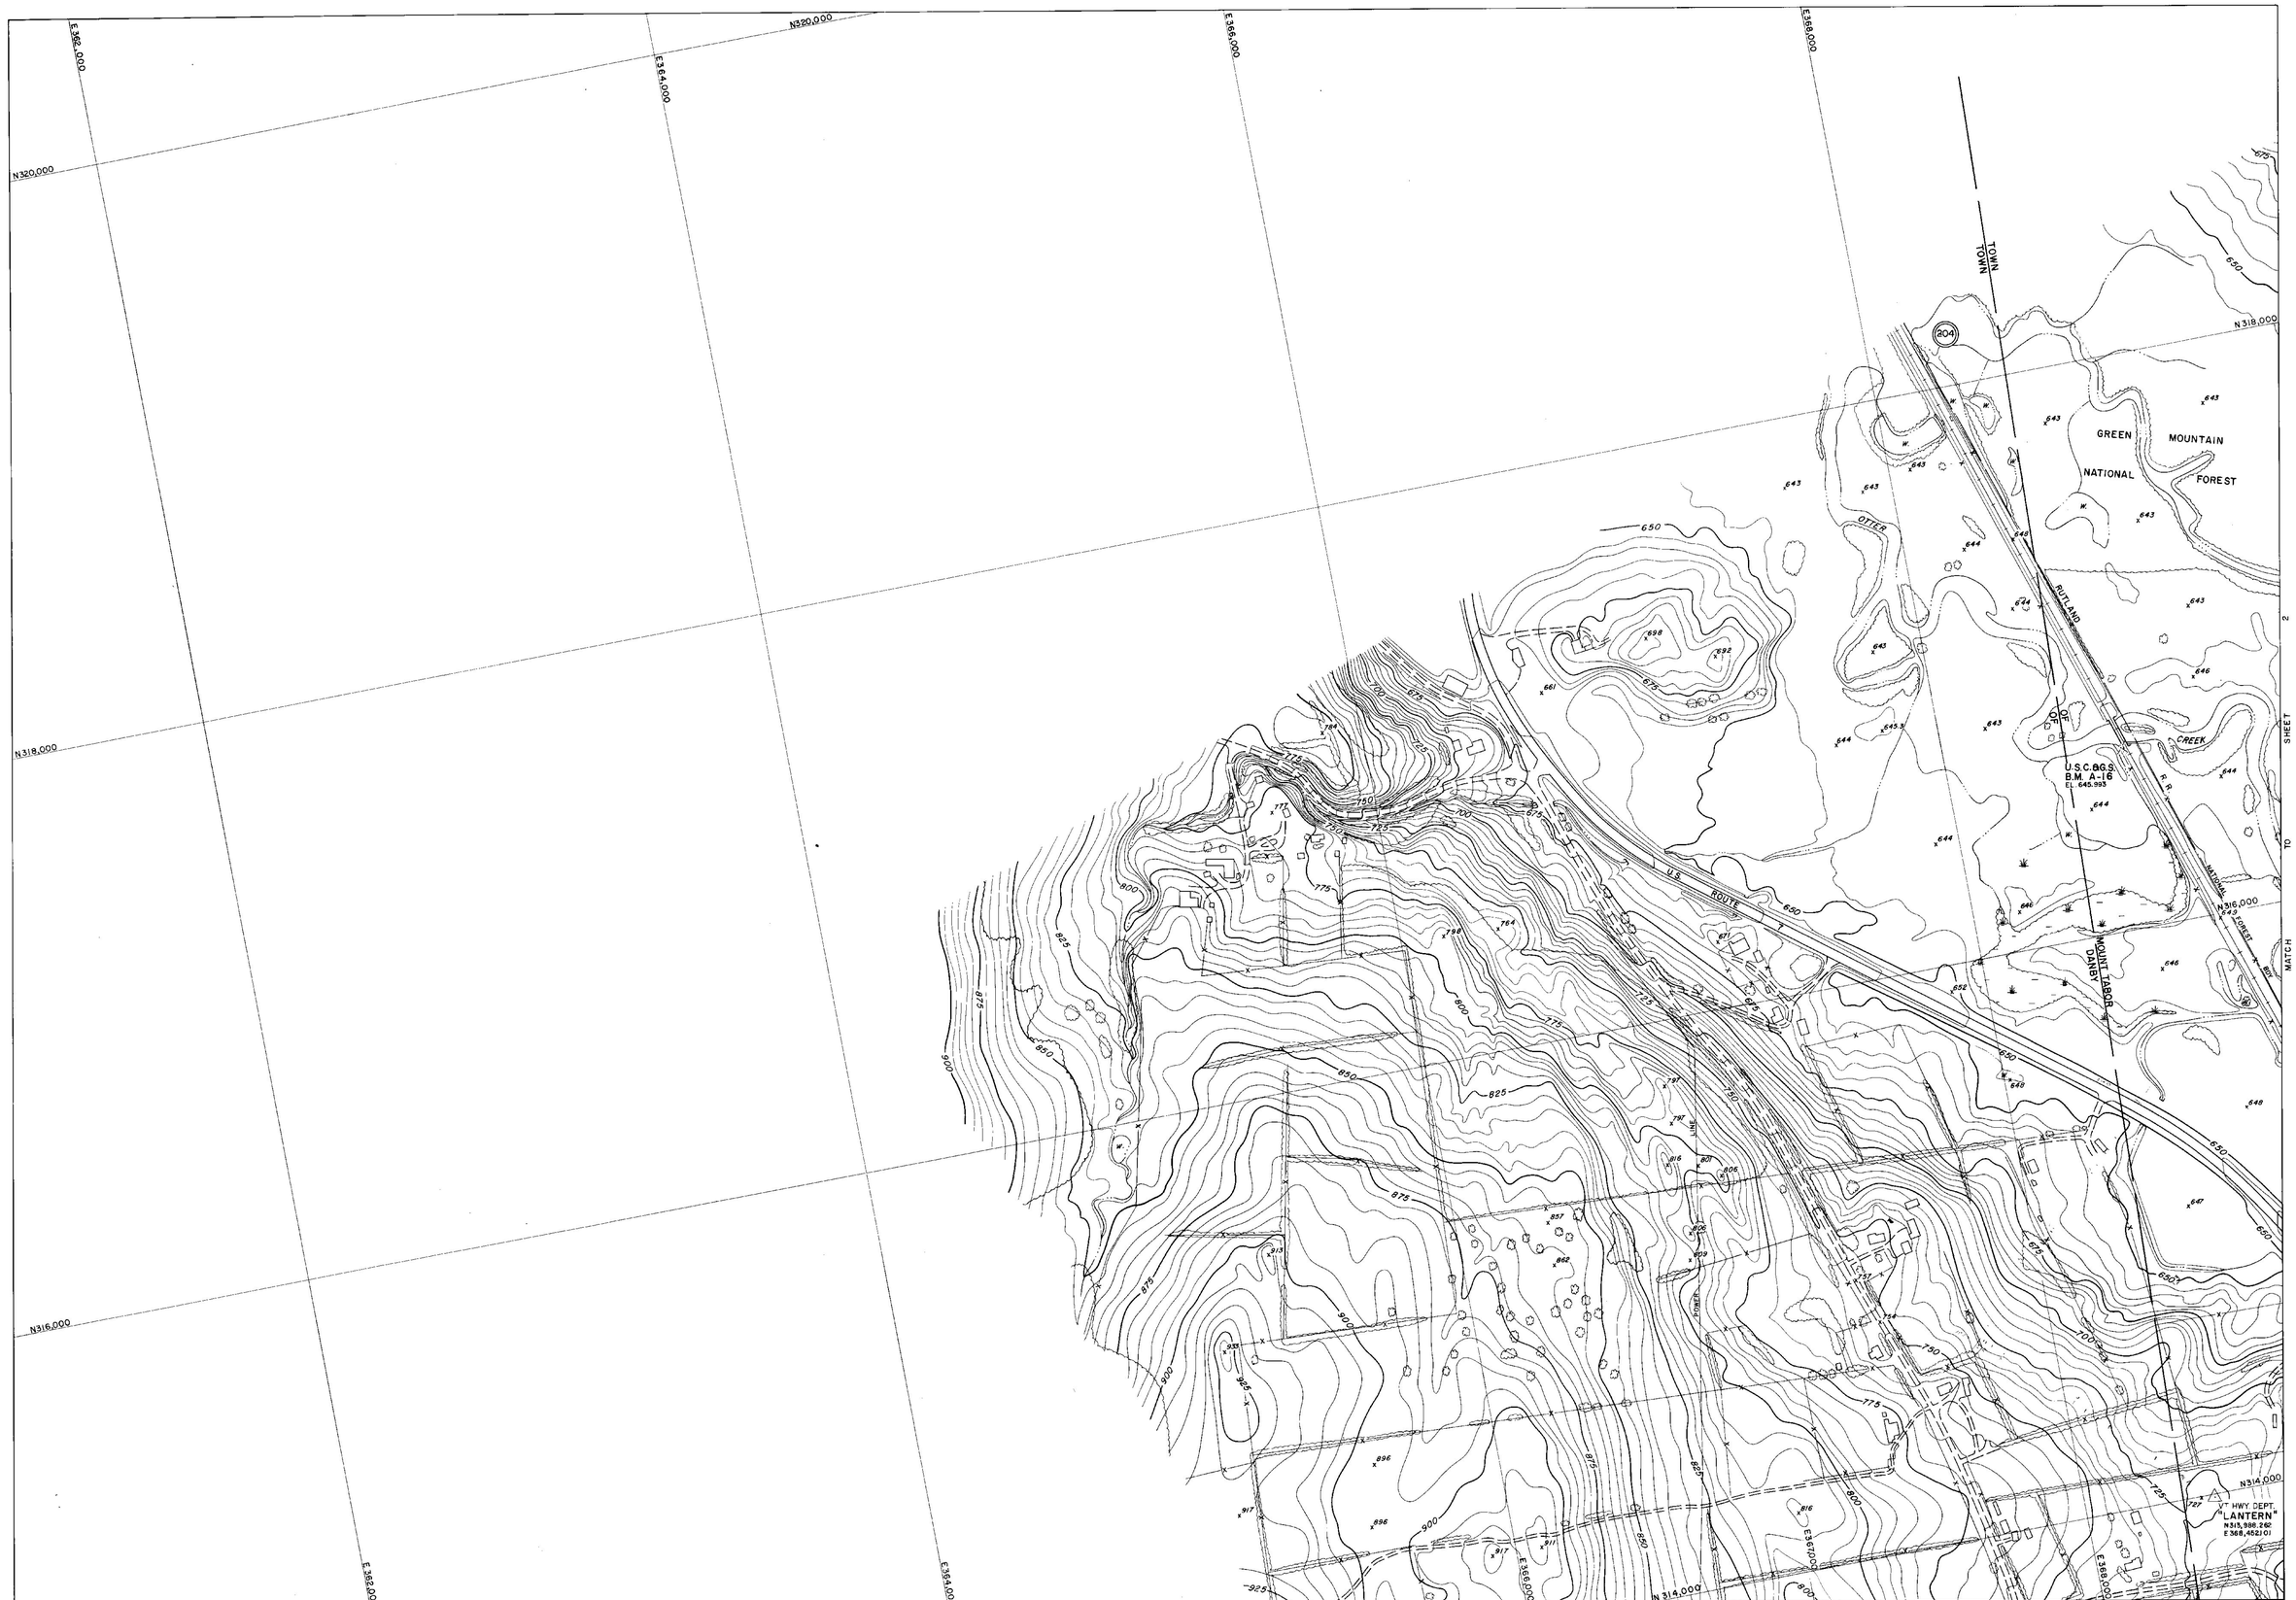

PREPARED BY
AMERICAN AIR SURVEYS, INC.
907 PENN AVENUE
PITTSBURGH, PA.
X-1978

DRAFTED BY
CHECKED BY

SCALE 1"=200' CONTOUR INTERVAL 5'

VERMONT STATE PLANE COORDINATE SYSTEM
DATUM 1927
DATE OF PHOTOGRAPHY 4-29-67

STATE OF VERMONT HIGHWAY DEPT.
TOWN OF DANBY
TOWN OF MOUNT TABOR
TOWN OF DORSET
TOWN OF PERU
VERMONT

270

SHEET NO. 1 OF 12

E370,000

E372,000

E374,000

E376,000

N318,000

N316,000

N314,000

SHEET 1 TO MATCH

MATCH TO SHEET 4

I-22

I-21

I-91

2-03

GREEN MOUNTAIN NATIONAL FOREST

OTTER CREEK

BRANCH

RUTLAND NATIONAL FOREST

U.S. ROUTE 7

FORD

PREPARED BY
AMERICAN AIR SURVEYS, INC.
907 PENN AVENUE
PITTSBURGH, PA.
A-1975

DRAFTED BY
CHECKED BY

SCALE 1" = 200'

CONTOUR INTERVAL 5'

VERMONT STATE PLANE COORDINATE SYSTEM
DATUM 1927
DATE OF PHOTOGRAPHY 4-29-67

STATE OF VERMONT HIGHWAY DEPT.

TOWN OF DANBY
TOWN OF MOUNT TABOR
TOWN OF DORSET
TOWN OF PERU
VERMONT

270

SHEET NO. 2 OF 12

MATCH TO SHEET 1

E 362,000 E 364,000 E 366,000 E 368,000

N 314,000 N 312,000 N 310,000

TOWN OF MOUNT TABOR

TOWN OF DANBY

MILL BROOK

SILO

MATCH TO SHEET 4

PREPARED BY
AMERICAN AIR SURVEYS, INC.
907 PENN AVENUE
PITTSBURGH, PA.
A-1978

DRAFTED BY:
CHECKED BY:

400 300 200 100 0 200 400 600 800
SCALE 1" = 200' CONTOUR INTERVAL 5'

VERMONT STATE PLANE COORDINATE SYSTEM
DATUM 1927
DATE OF PHOTOGRAPHY 4-29-67

STATE OF VERMONT HIGHWAY DEPT.

TOWN OF DANBY
TOWN OF MOUNT TABOR
TOWN OF DORSET
TOWN OF PERU
VERMONT

270

SHEET NO. 3 OF 12

MATCH TO SHEET 2

MATCH TO SHEET 3

MATCH TO SHEET 5

U.S.C.& G.S. B.M. R.V. 38 EL. 854.923

U.S.C.& G.S. B.M. R.V. 37 EL. 672.449

U.S.C.& G.S. B.M. Z-15 EL. 679.159

VT. HWY. DEPT. "BELDEN" N 309,973.656 E 368,716.276

MOUNT TABOR CEMETERY

GREEN MOUNTAIN NATIONAL FOREST

DANBY

RUTLAND

OTTER

BIG

BROOK

MILL

CREEK

TRAIL

RAILROAD

ROUTE

U.S.

NATIONAL

FOREST

MOUNT TABOR DANBY

N 312,000

N 310,000

N 308,000

E 370,000

E 372,000

E 374,000

E 376,000

1-20

2-02

2-01

1-19

PREPARED BY
AMERICAN AIR SURVEYS, INC.
907 PENN AVENUE
PITTSBURGH, PA.
A-1978

DRAFTED BY: DSS
CHECKED BY: WEC

SCALE 1"=200' CONTOUR INTERVAL 5

VERMONT STATE PLANE COORDINATE SYSTEM
DATUM 1927
DATE OF PHOTOGRAPHY 4-29-67

STATE OF VERMONT HIGHWAY DEPT.
TOWN OF DANBY
TOWN OF MOUNT TABOR
TOWN OF DORSET
TOWN OF PERU
VERMONT

270

SHEET NO. 4 OF 12

MATCH TO SHEET 4

MATCH TO SHEET 6

N 306,000

N 304,000

N 302,000

E 370,000

E 374,000

U.S.

RUTLAND

NATIONAL

R.R.

OTTER CREEK

TOWN HOUSE ROAD

MOUNT DANBY

MOUNT TABOR

FOREST ROAD

GREEN MOUNTAIN NATIONAL FOREST

I-18

U.S.C. & G.S. B.M. R.V. 36 EL. 661.577

PREPARED BY
AMERICAN AIR SURVEYS, INC.
907 PENN AVENUE
PITTSBURGH, PA.
5-1978

DRAFTED BY: C.L.F.
CHECKED BY: A.A.C.

SCALE 1"=200' CONTOUR INTERVAL 5'

VERMONT STATE PLANE COORDINATE SYSTEM
DATUM 1927
DATE OF PHOTOGRAPHY 4-29-67

STATE OF VERMONT HIGHWAY DEPT.
TOWN OF DANBY
TOWN OF MOUNT TABOR
TOWN OF DORSET
TOWN OF PERU
VERMONT

270

SHEET NO. 5 OF 12

MATCH TO SHEET 5

MATCH TO SHEET 7

N 302,000
N 300,000
N 298,000
E 380,000
E 384,000
E 372,000
E 376,000

TOWN
RUTLAND
OVERHEAD CRANE
INCLINE
OLD
ROUTE
FOREST
MOUNT DANBY
TABOR
RAILROAD
POWER
SILO
SOUTH END...
USC&GS BMY-15 EL 671.737
CEM
GREEN
McGINTY
OTTER
BROOK
WATER
GREEN MOUNTAIN NATIONAL FOREST
I-17
I-16

SCALE 1"=200'
CONTOUR INTERVAL 5'

VERMONT STATE PLANE COORDINATE SYSTEM
DATUM 1927
DATE OF PHOTOGRAPHY 4-29-67

PREPARED BY
AMERICAN AIR SURVEYS, INC.
907 PENN AVENUE
PITTSBURGH, PA.
A-1978

DRAFTED BY: GJD
CHECKED BY:

STATE OF VERMONT HIGHWAY DEPT.
TOWN OF DANBY
TOWN OF MOUNT TABOR
TOWN OF DORSET
TOWN OF PERU
VERMONT

270

SHEET NO. 6 OF 12

MATCH TO SHEET 6

MATCH TO SHEET 8

TOWN OF DANBY
TOWN OF DORSET

RUTLAND
BENNINGTON

TOWN OF MOUNT TABOR
TOWN OF DORSET

TOWN OF DORSET
TOWN OF MOUNT TABOR

BENNINGTON
RUTLAND

GREEN MOUNTAIN NATIONAL FOREST

MOUNT DANBY

MOUNT TABOR

ROUTE 30

ROUTE 315

BRANCH R.R.

POWER

WATER

COUNTY

N296,000
N294,000
N292,000
E569,000
E570,000

PREPARED BY
AMERICAN AIR SURVEYS, INC.
907 PENN AVENUE
PITTSBURGH, PA.
1978

DRAFTED BY JLG
CHECKED BY RMO

SCALE 1"=200'


VERMONT STATE PLANE COORDINATE SYSTEM
DATUM 1927
DATE OF PHOTOGRAPHY 4-29-67

CONTOUR INTERVAL 5'

STATE OF VERMONT HIGHWAY DEPT.
TOWN OF DANBY
TOWN OF MOUNT TABOR
TOWN OF DORSET
TOWN OF PERU
VERMONT

270

SHEET NO. 7 OF 12

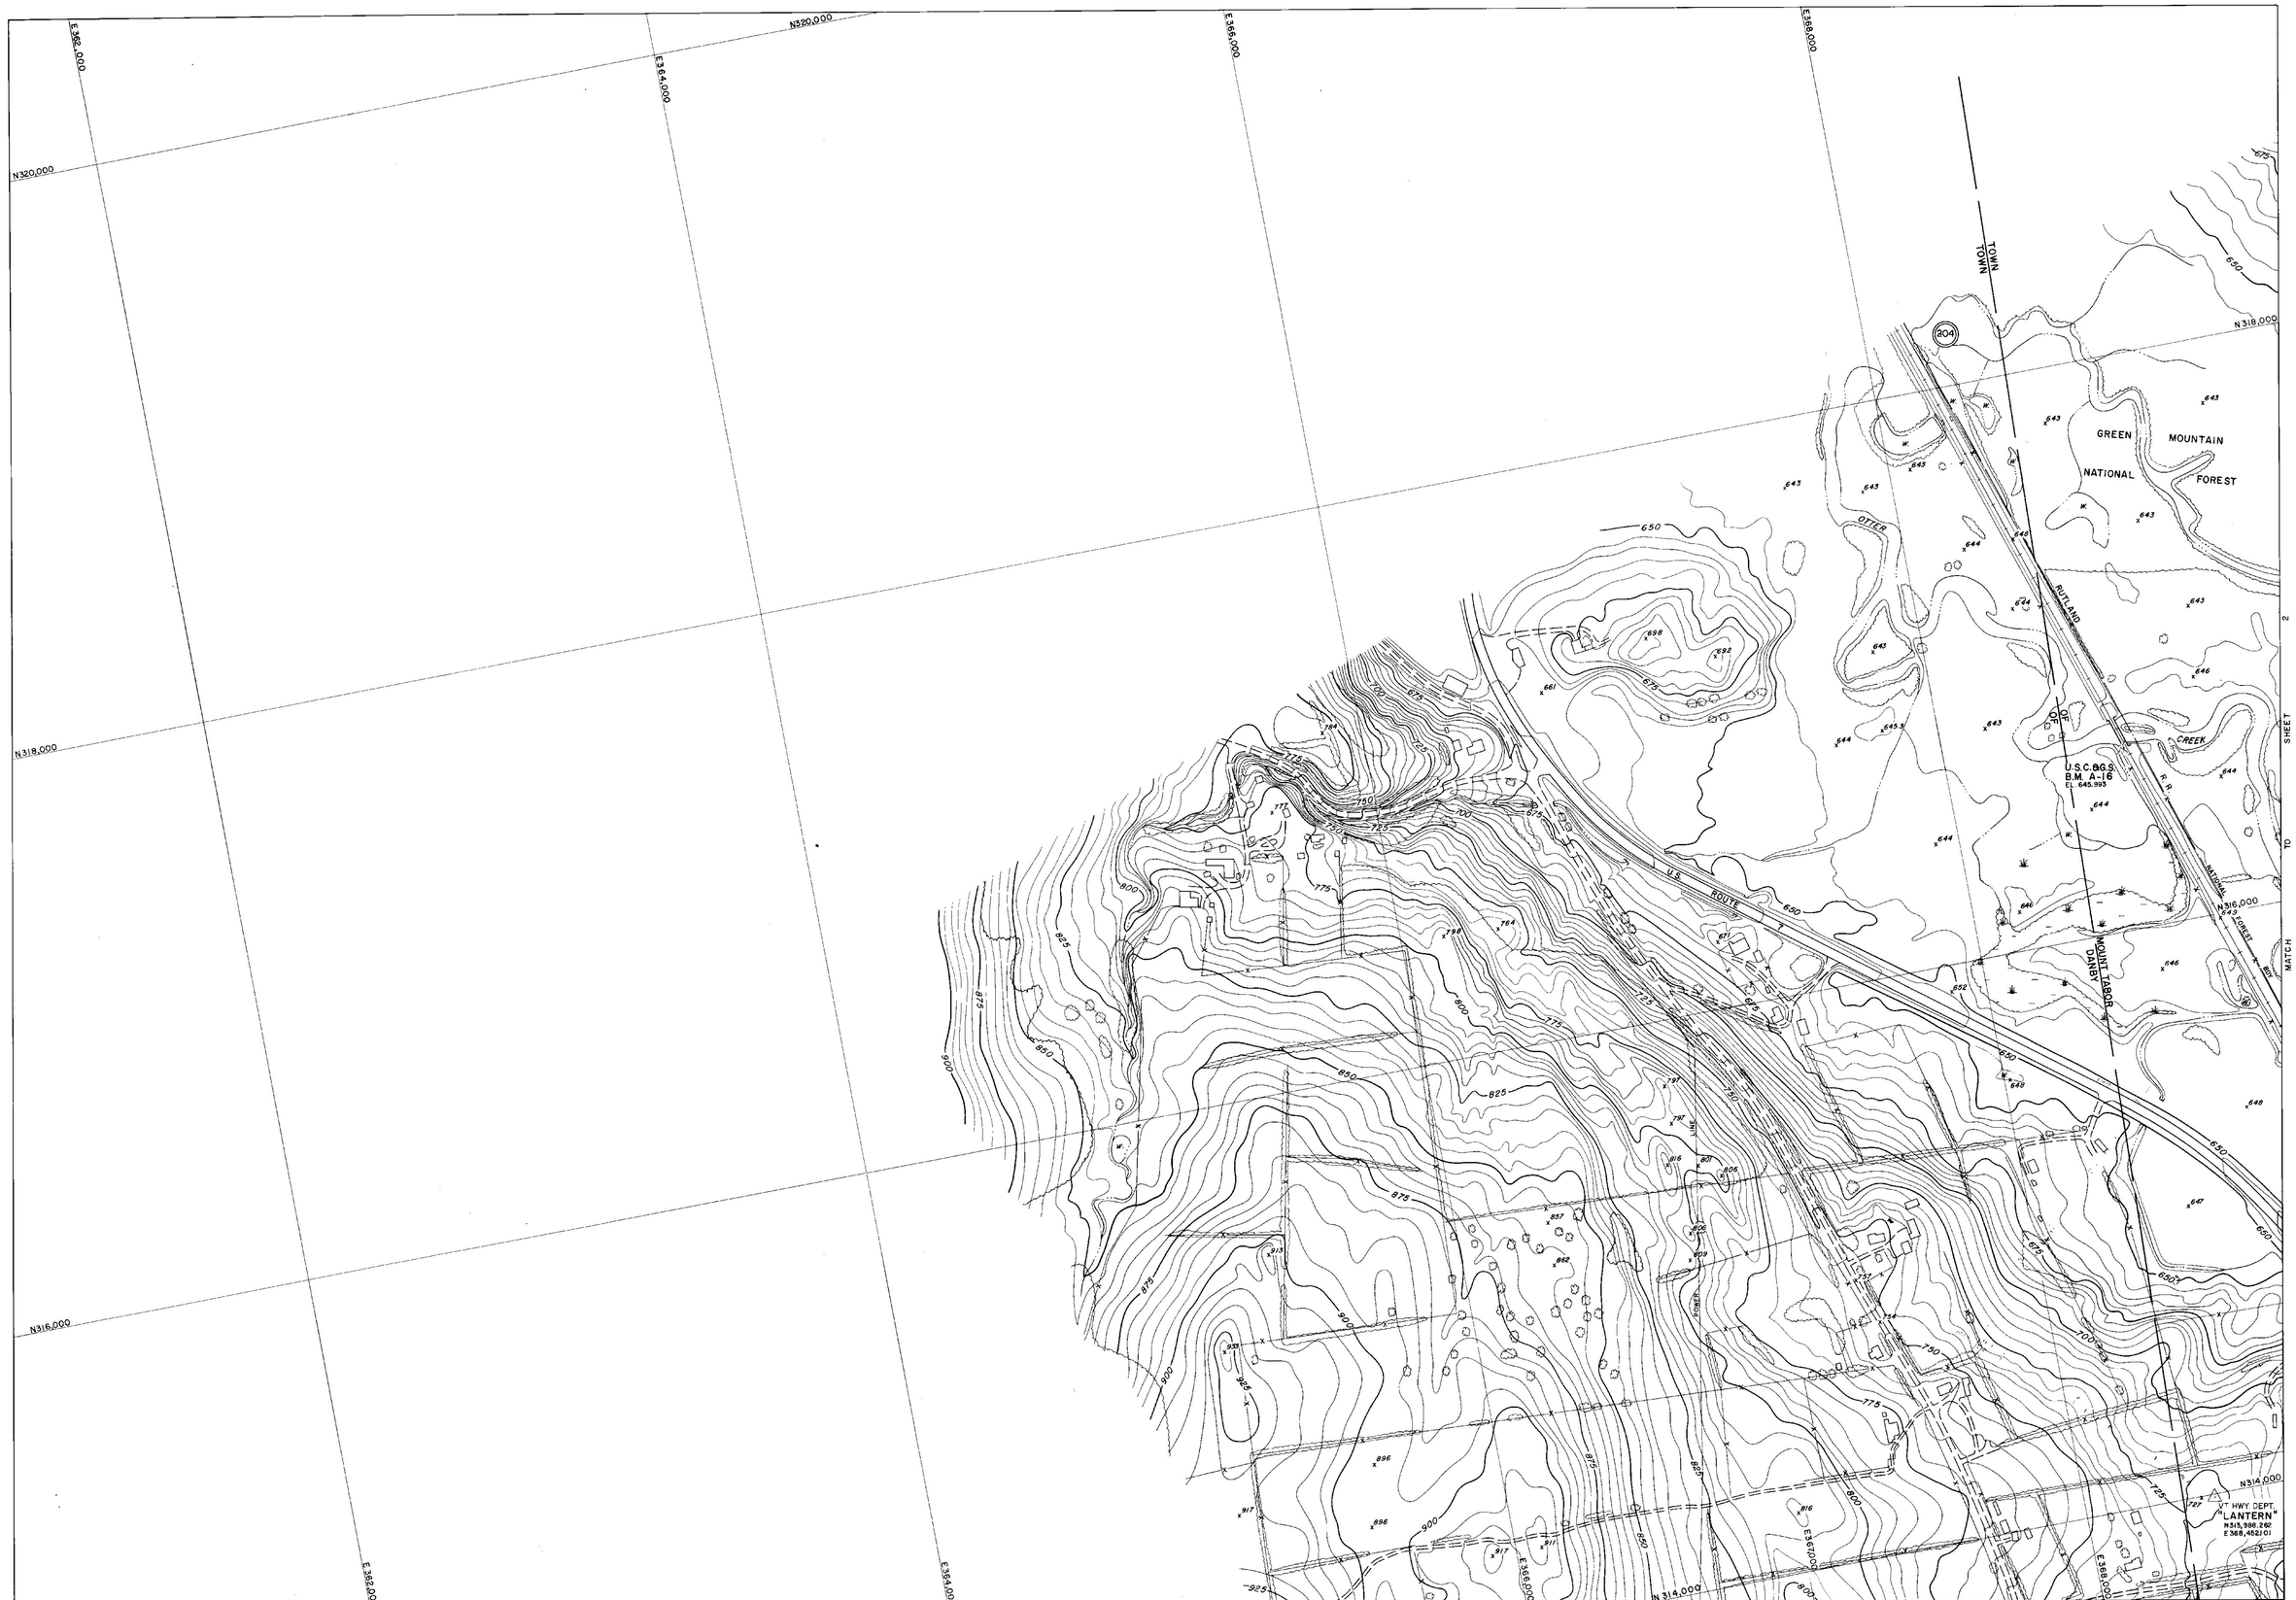

PREPARED BY
AMERICAN AIR SURVEYS, INC.
907 PENN AVENUE
PITTSBURGH, PA.
X-1978

DRAFTED BY
CHECKED BY

SCALE 1"=200' CONTOUR INTERVAL 5'

VERMONT STATE PLANE COORDINATE SYSTEM
DATUM 1927
DATE OF PHOTOGRAPHY 4-29-67

STATE OF VERMONT HIGHWAY DEPT.
TOWN OF DANBY
TOWN OF MOUNT TABOR
TOWN OF DORSET
TOWN OF PERU
VERMONT

270

SHEET NO. 1 OF 12

E370,000

E372,000

E374,000

E376,000

N318,000

N316,000

N314,000

SHEET 1 TO MATCH

MATCH TO SHEET 4

I-22

I-21

I-91

2-03

GREEN MOUNTAIN NATIONAL FOREST

OTTER CREEK

BRANCH

RUTLAND NATIONAL FOREST

U.S. ROUTE 7

FORD

PREPARED BY
AMERICAN AIR SURVEYS, INC.
907 PENN AVENUE
PITTSBURGH, PA.
A-1975

DRAFTED BY
CHECKED BY

SCALE 1" = 200'

CONTOUR INTERVAL 5'

VERMONT STATE PLANE COORDINATE SYSTEM
DATUM 1927
DATE OF PHOTOGRAPHY 4-29-67

STATE OF VERMONT HIGHWAY DEPT.

TOWN OF DANBY
TOWN OF MOUNT TABOR
TOWN OF DORSET
TOWN OF PERU
VERMONT

270

SHEET NO. 2 OF 12

MATCH TO SHEET 1

E 362,000 E 364,000 E 366,000 E 368,000

N 314,000 N 312,000 N 310,000

TOWN OF MOUNT TABOR

TOWN OF DANBY

MILL BROOK

SILO

MATCH TO SHEET 4

PREPARED BY
AMERICAN AIR SURVEYS, INC.
907 PENN AVENUE
PITTSBURGH, PA.
A-1978

DRAFTED BY:
CHECKED BY:

400 300 200 100 0 200 400 600 800
SCALE 1" = 200' CONTOUR INTERVAL 5'

VERMONT STATE PLANE COORDINATE SYSTEM
DATUM 1927
DATE OF PHOTOGRAPHY 4-29-67

STATE OF VERMONT HIGHWAY DEPT.

TOWN OF DANBY
TOWN OF MOUNT TABOR
TOWN OF DORSET
TOWN OF PERU
VERMONT

270

SHEET NO. 3 OF 12

MATCH TO SHEET 2

MATCH TO SHEET 3

MATCH TO SHEET 5

U.S.C.& G.S. B.M. R.V. 38 EL. 854.923

U.S.C.& G.S. B.M. R.V. 37 EL. 672.449

U.S.C.& G.S. B.M. Z-15 EL. 679.159

VT. HWY. DEPT. "BELDEN" N 309,973.656 E 368,716.276

MOUNT TABOR CEMETERY

GREEN MOUNTAIN NATIONAL FOREST

DANBY

RUTLAND

OTTER

BIG

BROOK

MILL

CREEK

TRAIL

RAILROAD

ROUTE

U.S.

NATIONAL

FOREST

MOUNT TABOR DANBY

N 312,000

N 310,000

N 308,000

E 370,000

E 372,000

E 374,000

E 376,000

1-20

2-02

2-01

1-19

PREPARED BY
AMERICAN AIR SURVEYS, INC.
907 PENN AVENUE
PITTSBURGH, PA.
A-1978

DRAFTED BY: DSS
CHECKED BY: WEC

SCALE 1"=200' CONTOUR INTERVAL 5

VERMONT STATE PLANE COORDINATE SYSTEM
DATUM 1927
DATE OF PHOTOGRAPHY 4-29-67

STATE OF VERMONT HIGHWAY DEPT.
TOWN OF DANBY
TOWN OF MOUNT TABOR
TOWN OF DORSET
TOWN OF PERU
VERMONT

270

SHEET NO. 4 OF 12

MATCH TO SHEET 4

MATCH TO SHEET 6

N 306,000

N 304,000

N 302,000

E 370,000

E 374,000

U.S.

RUTLAND

NATIONAL

R.R.

OTTER CREEK

TOWN HOUSE ROAD

MOUNT DANBY

MOUNT TABOR

FOREST ROAD

GREEN MOUNTAIN NATIONAL FOREST

I-18

U.S.C. & G.S. B.M. R.V. 36 EL. 661.577

PREPARED BY
AMERICAN AIR SURVEYS, INC.
907 PENN AVENUE
PITTSBURGH, PA.
5-1978

DRAFTED BY: C.L.F.
CHECKED BY: A.A.C.

SCALE 1"=200' CONTOUR INTERVAL 5'

VERMONT STATE PLANE COORDINATE SYSTEM
DATUM 1927
DATE OF PHOTOGRAPHY 4-29-67

STATE OF VERMONT HIGHWAY DEPT.
TOWN OF DANBY
TOWN OF MOUNT TABOR
TOWN OF DORSET
TOWN OF PERU
VERMONT

270

SHEET NO. 5 OF 12

MATCH TO SHEET 5

MATCH TO SHEET 7

N 302,000
N 300,000
N 298,000
E 380,000
E 384,000
E 372,000
E 376,000

TOWN
RUTLAND
OVERHEAD CRANE
INCLINE
OLD
ROUTE
FOREST
MOUNT DANBY
TABOR
RAILROAD
POWER
SILO
SOUTH END...
USC&GS BMY-15 EL 671.737
CEM
GREEN
McGINTY
OTTER
BROOK
WATER
GREEN MOUNTAIN NATIONAL FOREST
I-17
I-16

SCALE 1"=200'
CONTOUR INTERVAL 5'

VERMONT STATE PLANE COORDINATE SYSTEM
DATUM 1927
DATE OF PHOTOGRAPHY 4-29-67

PREPARED BY
AMERICAN AIR SURVEYS, INC.
907 PENN AVENUE
PITTSBURGH, PA.
A-1978

DRAFTED BY: GJD
CHECKED BY:

STATE OF VERMONT HIGHWAY DEPT.
TOWN OF DANBY
TOWN OF MOUNT TABOR
TOWN OF DORSET
TOWN OF PERU
VERMONT

270

SHEET NO. 6 OF 12

MATCH TO SHEET 6

MATCH TO SHEET 8

TOWN OF DANBY
TOWN OF DORSET

RUTLAND
BENNINGTON

TOWN OF MOUNT TABOR
TOWN OF DORSET

TOWN OF DORSET
TOWN OF MOUNT TABOR

BENNINGTON
RUTLAND

GREEN MOUNTAIN NATIONAL FOREST

MOUNT DANBY

MOUNT TABOR

ROUTE 30

ROUTE 315

BRANCH R.R.

POWER

WATER

COUNTY

N296,000
N294,000
N292,000
E569,000
E570,000

PREPARED BY
AMERICAN AIR SURVEYS, INC.
907 PENN AVENUE
PITTSBURGH, PA.
1978

DRAFTED BY JLG
CHECKED BY RMO

SCALE 1"=200'

VERMONT STATE PLANE COORDINATE SYSTEM
DATUM 1927
DATE OF PHOTOGRAPHY 4-29-67

CONTOUR INTERVAL 5'

STATE OF VERMONT HIGHWAY DEPT.
TOWN OF DANBY
TOWN OF MOUNT TABOR
TOWN OF DORSET
TOWN OF PERU
VERMONT

270

SHEET NO. 7 OF 12

MATCH TO SHEET 7

MATCH TO SHEET 9

RUTLAND RAILROAD

RUTLAND BENNINGTON

BENNINGTON RUTLAND

TOWN OF DORSET

TOWN OF MOUNT TABOR

COUNTY

COUNTY

TOWN

TOWN

MOUNT TABOR

DORSET

MOUNTAIN

GREEN

NATIONAL

FOREST

ROUTE

CREEK

WATER

FOREST

USC&GS
BMX15
EL704.52

VT. HWY. DEPT.
MON RT 7B
N285,784.063
E365,081.002

E368,000

E369,000

E370,000

E372,000

N290,000

N288,000

N286,000

SCALE 1"=200'

CONTOUR INTERVAL 5'

VERMONT STATE PLANE COORDINATE SYSTEM
CATUM 1927
DATE OF PHOTOGRAPHY 4-29-67


PREPARED BY
AMERICAN AIR SURVEYS, INC.
907 PENN AVENUE
PITTSBURGH, PA.
A-1978

DRAFTED BY: KSR
CHECKED BY: WED

STATE OF VERMONT HIGHWAY DEPT.
TOWN OF DANBY
TOWN OF MOUNT TABOR
TOWN OF DORSET
TOWN OF PERU
VERMONT

270

SHEET NO. 8 OF 12

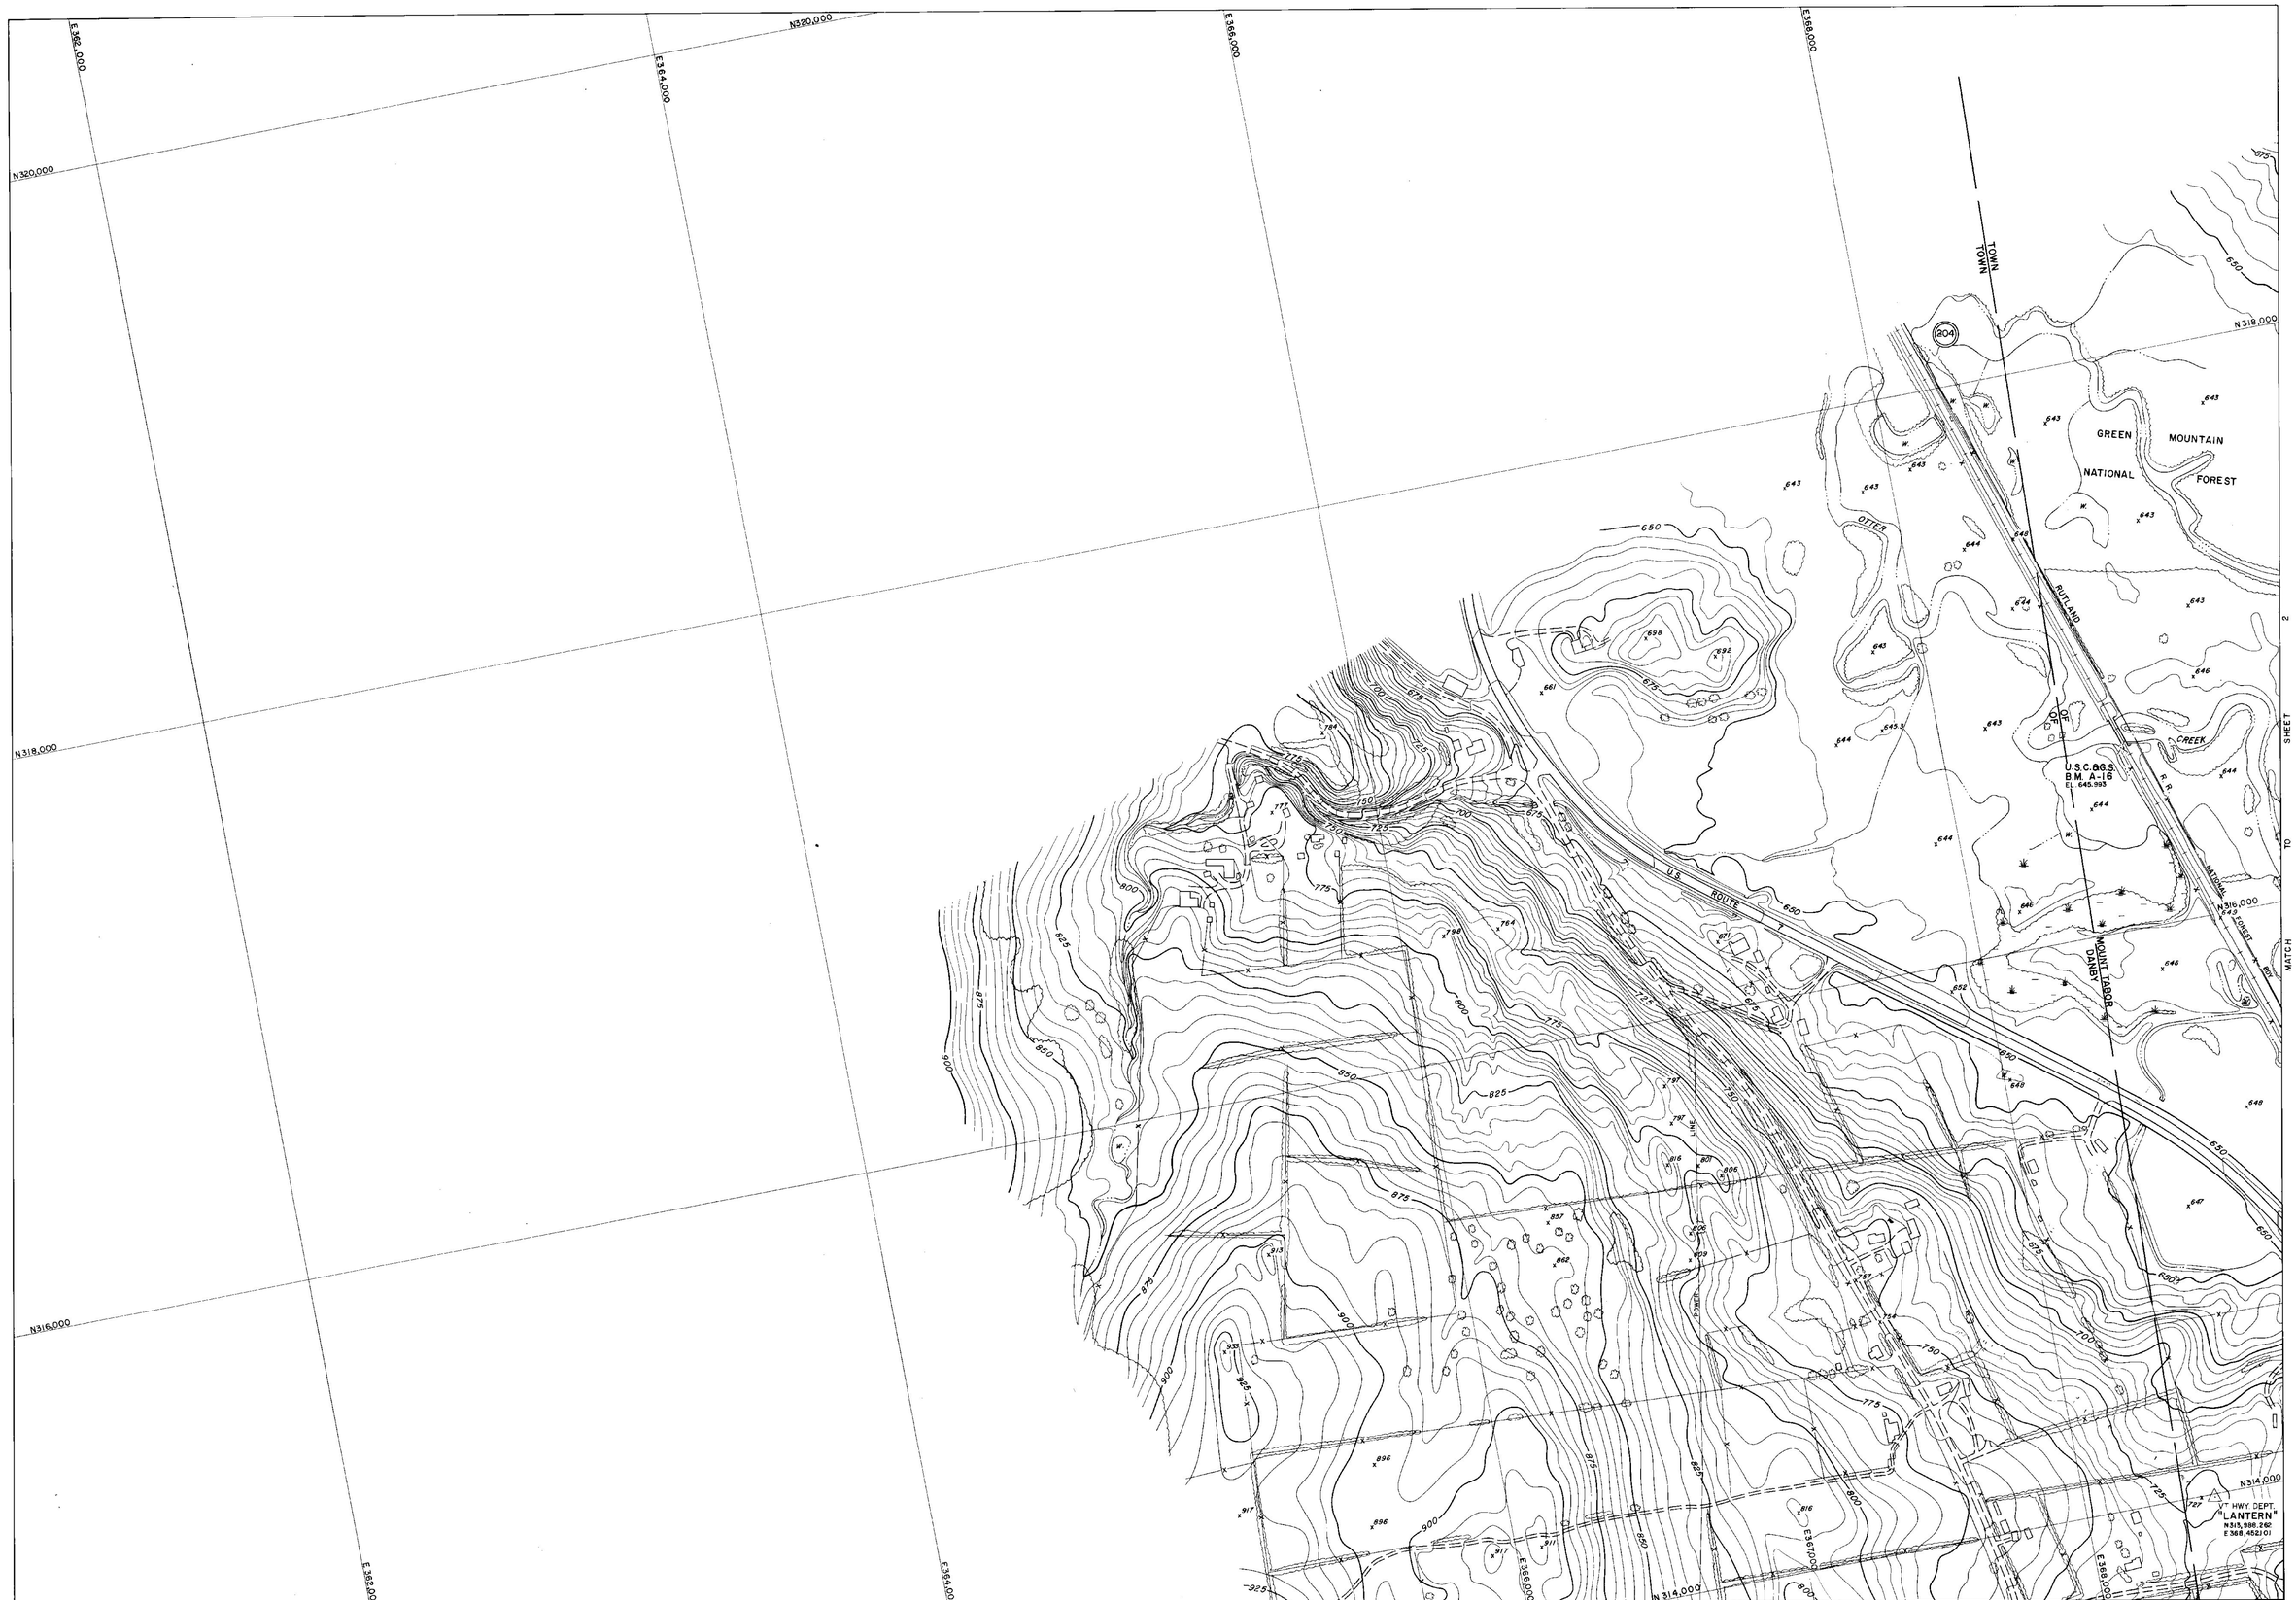

PREPARED BY
AMERICAN AIR SURVEYS, INC.
907 PENN AVENUE
PITTSBURGH, PA.
X-1978

DRAFTED BY
CHECKED BY

SCALE 1"=200' CONTOUR INTERVAL 5'

VERMONT STATE PLANE COORDINATE SYSTEM
DATUM 1927
DATE OF PHOTOGRAPHY 4-29-67

STATE OF VERMONT HIGHWAY DEPT.
TOWN OF DANBY
TOWN OF MOUNT TABOR
TOWN OF DORSET
TOWN OF PERU
VERMONT

270

SHEET NO. 1 OF 12

E370,000

E372,000

E374,000

E376,000

N318,000

N316,000

N314,000

SHEET 1 TO MATCH

MATCH TO SHEET 4

I-22

I-21

I-91

2-03

GREEN MOUNTAIN NATIONAL FOREST

OTTER CREEK

BRANCH

RUTLAND NATIONAL FOREST

U.S. ROUTE 7

FORD

PREPARED BY
AMERICAN AIR SURVEYS, INC.
907 PENN AVENUE
PITTSBURGH, PA.
A-1975

DRAFTED BY
CHECKED BY

SCALE 1" = 200'

CONTOUR INTERVAL 5'

VERMONT STATE PLANE COORDINATE SYSTEM
DATUM 1927
DATE OF PHOTOGRAPHY 4-29-67

STATE OF VERMONT HIGHWAY DEPT.

TOWN OF DANBY
TOWN OF MOUNT TABOR
TOWN OF DORSET
TOWN OF PERU
VERMONT

270

SHEET NO. 2 OF 12

MATCH TO SHEET 1

E 362,000 E 364,000 E 366,000 E 368,000

N 314,000 N 312,000 N 310,000

TOWN OF MOUNT TABOR

TOWN OF DANBY

MILL BROOK

SILO

MATCH TO SHEET 4

PREPARED BY
AMERICAN AIR SURVEYS, INC.
907 PENN AVENUE
PITTSBURGH, PA.
A-1978

DRAFTED BY:
CHECKED BY:

400 300 200 100 0 200 400 600 800
SCALE 1" = 200' CONTOUR INTERVAL 5'

VERMONT STATE PLANE COORDINATE SYSTEM
DATUM 1927
DATE OF PHOTOGRAPHY 4-29-67

STATE OF VERMONT HIGHWAY DEPT.

TOWN OF DANBY
TOWN OF MOUNT TABOR
TOWN OF DORSET
TOWN OF PERU
VERMONT

270

SHEET NO. 3 OF 12

MATCH TO SHEET 2

MATCH TO SHEET 3

MATCH TO SHEET 5

U.S.C.& G.S. B.M. R.V. 38 EL. 854.923

U.S.C.& G.S. B.M. R.V. 37 EL. 672.449

U.S.C.& G.S. B.M. Z-15 EL. 679.159

VT. HWY. DEPT. "BELDEN" N 309,973.656 E 368,716.276

MOUNT TABOR CEMETERY

GREEN MOUNTAIN NATIONAL FOREST

DANBY

RUTLAND

OTTER

BIG

BROOK

MILL

CREEK

TRAIL

RAILROAD

ROUTE

U.S.

NATIONAL

FOREST

MOUNT TABOR DANBY

N 312,000

N 310,000

N 308,000

E 370,000

E 372,000

E 374,000

E 376,000

1-20

2-02

2-01

1-19

PREPARED BY
AMERICAN AIR SURVEYS, INC.
907 PENN AVENUE
PITTSBURGH, PA.
A-1978

DRAFTED BY: DSS
CHECKED BY: WEC

SCALE 1"=200' CONTOUR INTERVAL 5

VERMONT STATE PLANE COORDINATE SYSTEM
DATUM 1927
DATE OF PHOTOGRAPHY 4-29-67

STATE OF VERMONT HIGHWAY DEPT.
TOWN OF DANBY
TOWN OF MOUNT TABOR
TOWN OF DORSET
TOWN OF PERU
VERMONT

270

SHEET NO. 4 OF 12

MATCH TO SHEET 4

MATCH TO SHEET 6

N 306,000

N 304,000

N 302,000

E 370,000

E 374,000

U.S.

RUTLAND

NATIONAL

R.R.

OTTER CREEK

TOWN HOUSE ROAD

MOUNT DANBY

MOUNT TABOR

FOREST ROAD

GREEN MOUNTAIN NATIONAL FOREST

I-18

U.S.C. & G.S. B.M. R.V. 36 EL. 661.577

PREPARED BY
AMERICAN AIR SURVEYS, INC.
907 PENN AVENUE
PITTSBURGH, PA.
5-1978

DRAFTED BY: C.L.F.
CHECKED BY: A.A.C.

SCALE 1"=200' CONTOUR INTERVAL 5'

VERMONT STATE PLANE COORDINATE SYSTEM
DATUM 1927
DATE OF PHOTOGRAPHY 4-29-67

STATE OF VERMONT HIGHWAY DEPT.
TOWN OF DANBY
TOWN OF MOUNT TABOR
TOWN OF DORSET
TOWN OF PERU
VERMONT

270

SHEET NO. 5 OF 12

MATCH TO SHEET 5

MATCH TO SHEET 7

N 302,000
N 300,000
N 298,000
E 380,000
E 384,000
E 372,000
E 376,000

TOWN
RUTLAND
OVERHEAD CRANE
INCLINE
OLD
ROUTE
FOREST
MOUNT DANBY
TABOR
RAILROAD
POWER
SILO
SOUTH END...
USC&GS BMY-15 EL 671.737
CEM
GREEN
McGINTY
OTTER
BROOK
WATER
GREEN MOUNTAIN NATIONAL FOREST
I-17
I-16

SCALE 1"=200'
CONTOUR INTERVAL 5'

VERMONT STATE PLANE COORDINATE SYSTEM
DATUM 1927
DATE OF PHOTOGRAPHY 4-29-67

PREPARED BY
AMERICAN AIR SURVEYS, INC.
907 PENN AVENUE
PITTSBURGH, PA.
A-1978

DRAFTED BY: GJD
CHECKED BY:

STATE OF VERMONT HIGHWAY DEPT.
TOWN OF DANBY
TOWN OF MOUNT TABOR
TOWN OF DORSET
TOWN OF PERU
VERMONT

270

SHEET NO. 6 OF 12

MATCH TO SHEET 6

MATCH TO SHEET 8

TOWN OF DANBY
TOWN OF DORSET

RUTLAND
BENNINGTON

TOWN OF MOUNT TABOR
TOWN OF DORSET

TOWN OF DORSET
TOWN OF MOUNT TABOR

BENNINGTON
RUTLAND

GREEN MOUNTAIN NATIONAL FOREST

MOUNT DANBY

MOUNT TABOR

ROUTE 30

ROUTE 315

BRANCH R.R.

POWER

WATER

COUNTY

N296,000
N294,000
N292,000
E569,000
E570,000

PREPARED BY
AMERICAN AIR SURVEYS, INC.
907 PENN AVENUE
PITTSBURGH, PA.
1978

DRAFTED BY JLG
CHECKED BY RMO

SCALE 1"=200'

VERMONT STATE PLANE COORDINATE SYSTEM
DATUM 1927
DATE OF PHOTOGRAPHY 4-29-67

CONTOUR INTERVAL 5'

STATE OF VERMONT HIGHWAY DEPT.
TOWN OF DANBY
TOWN OF MOUNT TABOR
TOWN OF DORSET
TOWN OF PERU
VERMONT

270

SHEET NO. 7 OF 12

MATCH TO SHEET 7

MATCH TO SHEET 9

RUTLAND RAILROAD

RUTLAND BENNINGTON

BENNINGTON RUTLAND

TOWN OF DORSET

TOWN OF MOUNT TABOR

COUNTY

COUNTY

TOWN

TOWN

MOUNT TABOR

DORSET

MOUNTAIN

GREEN

NATIONAL

FOREST

ROUTE

CREEK

WATER

FOREST

USC&GS
BMX15
EL704.52

VT. HWY. DEPT.
MON RT 7B
N285,784.063
E365,081.002

E368,000

E369,000

E370,000

E372,000

N290,000

N288,000

N286,000

SCALE 1"=200'

CONTOUR INTERVAL 5'

VERMONT STATE PLANE COORDINATE SYSTEM
CATUM 1927
DATE OF PHOTOGRAPHY 4-29-67

PREPARED BY
AMERICAN AIR SURVEYS, INC.
907 PENN AVENUE
PITTSBURGH, PA.
A-1978

DRAFTED BY: KSR
CHECKED BY: WED

STATE OF VERMONT HIGHWAY DEPT.
TOWN OF DANBY
TOWN OF MOUNT TABOR
TOWN OF DORSET
TOWN OF PERU
VERMONT

270

SHEET NO. 8 OF 12

MATCH TO SHEET 8



MATCH TO SHEET 10

PREPARED BY
AMERICAN AIR SURVEYS, INC.
907 PENN AVENUE
PITTSBURGH, PA.
A.1978


DRAFTED BY:
CHECKED BY: MGB

400 300 200 100 0 200 400 600 800
SCALE 1" = 200' CONTOUR INTERVAL 5'
VERMONT STATE PLANE COORDINATE SYSTEM
DATUM 1927
DATE OF PHOTOGRAPHY 4-29-67

STATE OF VERMONT HIGHWAY DEPT.
TOWN OF DANBY
TOWN OF MOUNT TABOR
TOWN OF DORSET
TOWN OF PERU
VERMONT

270

SHEET NO. 9 OF 12

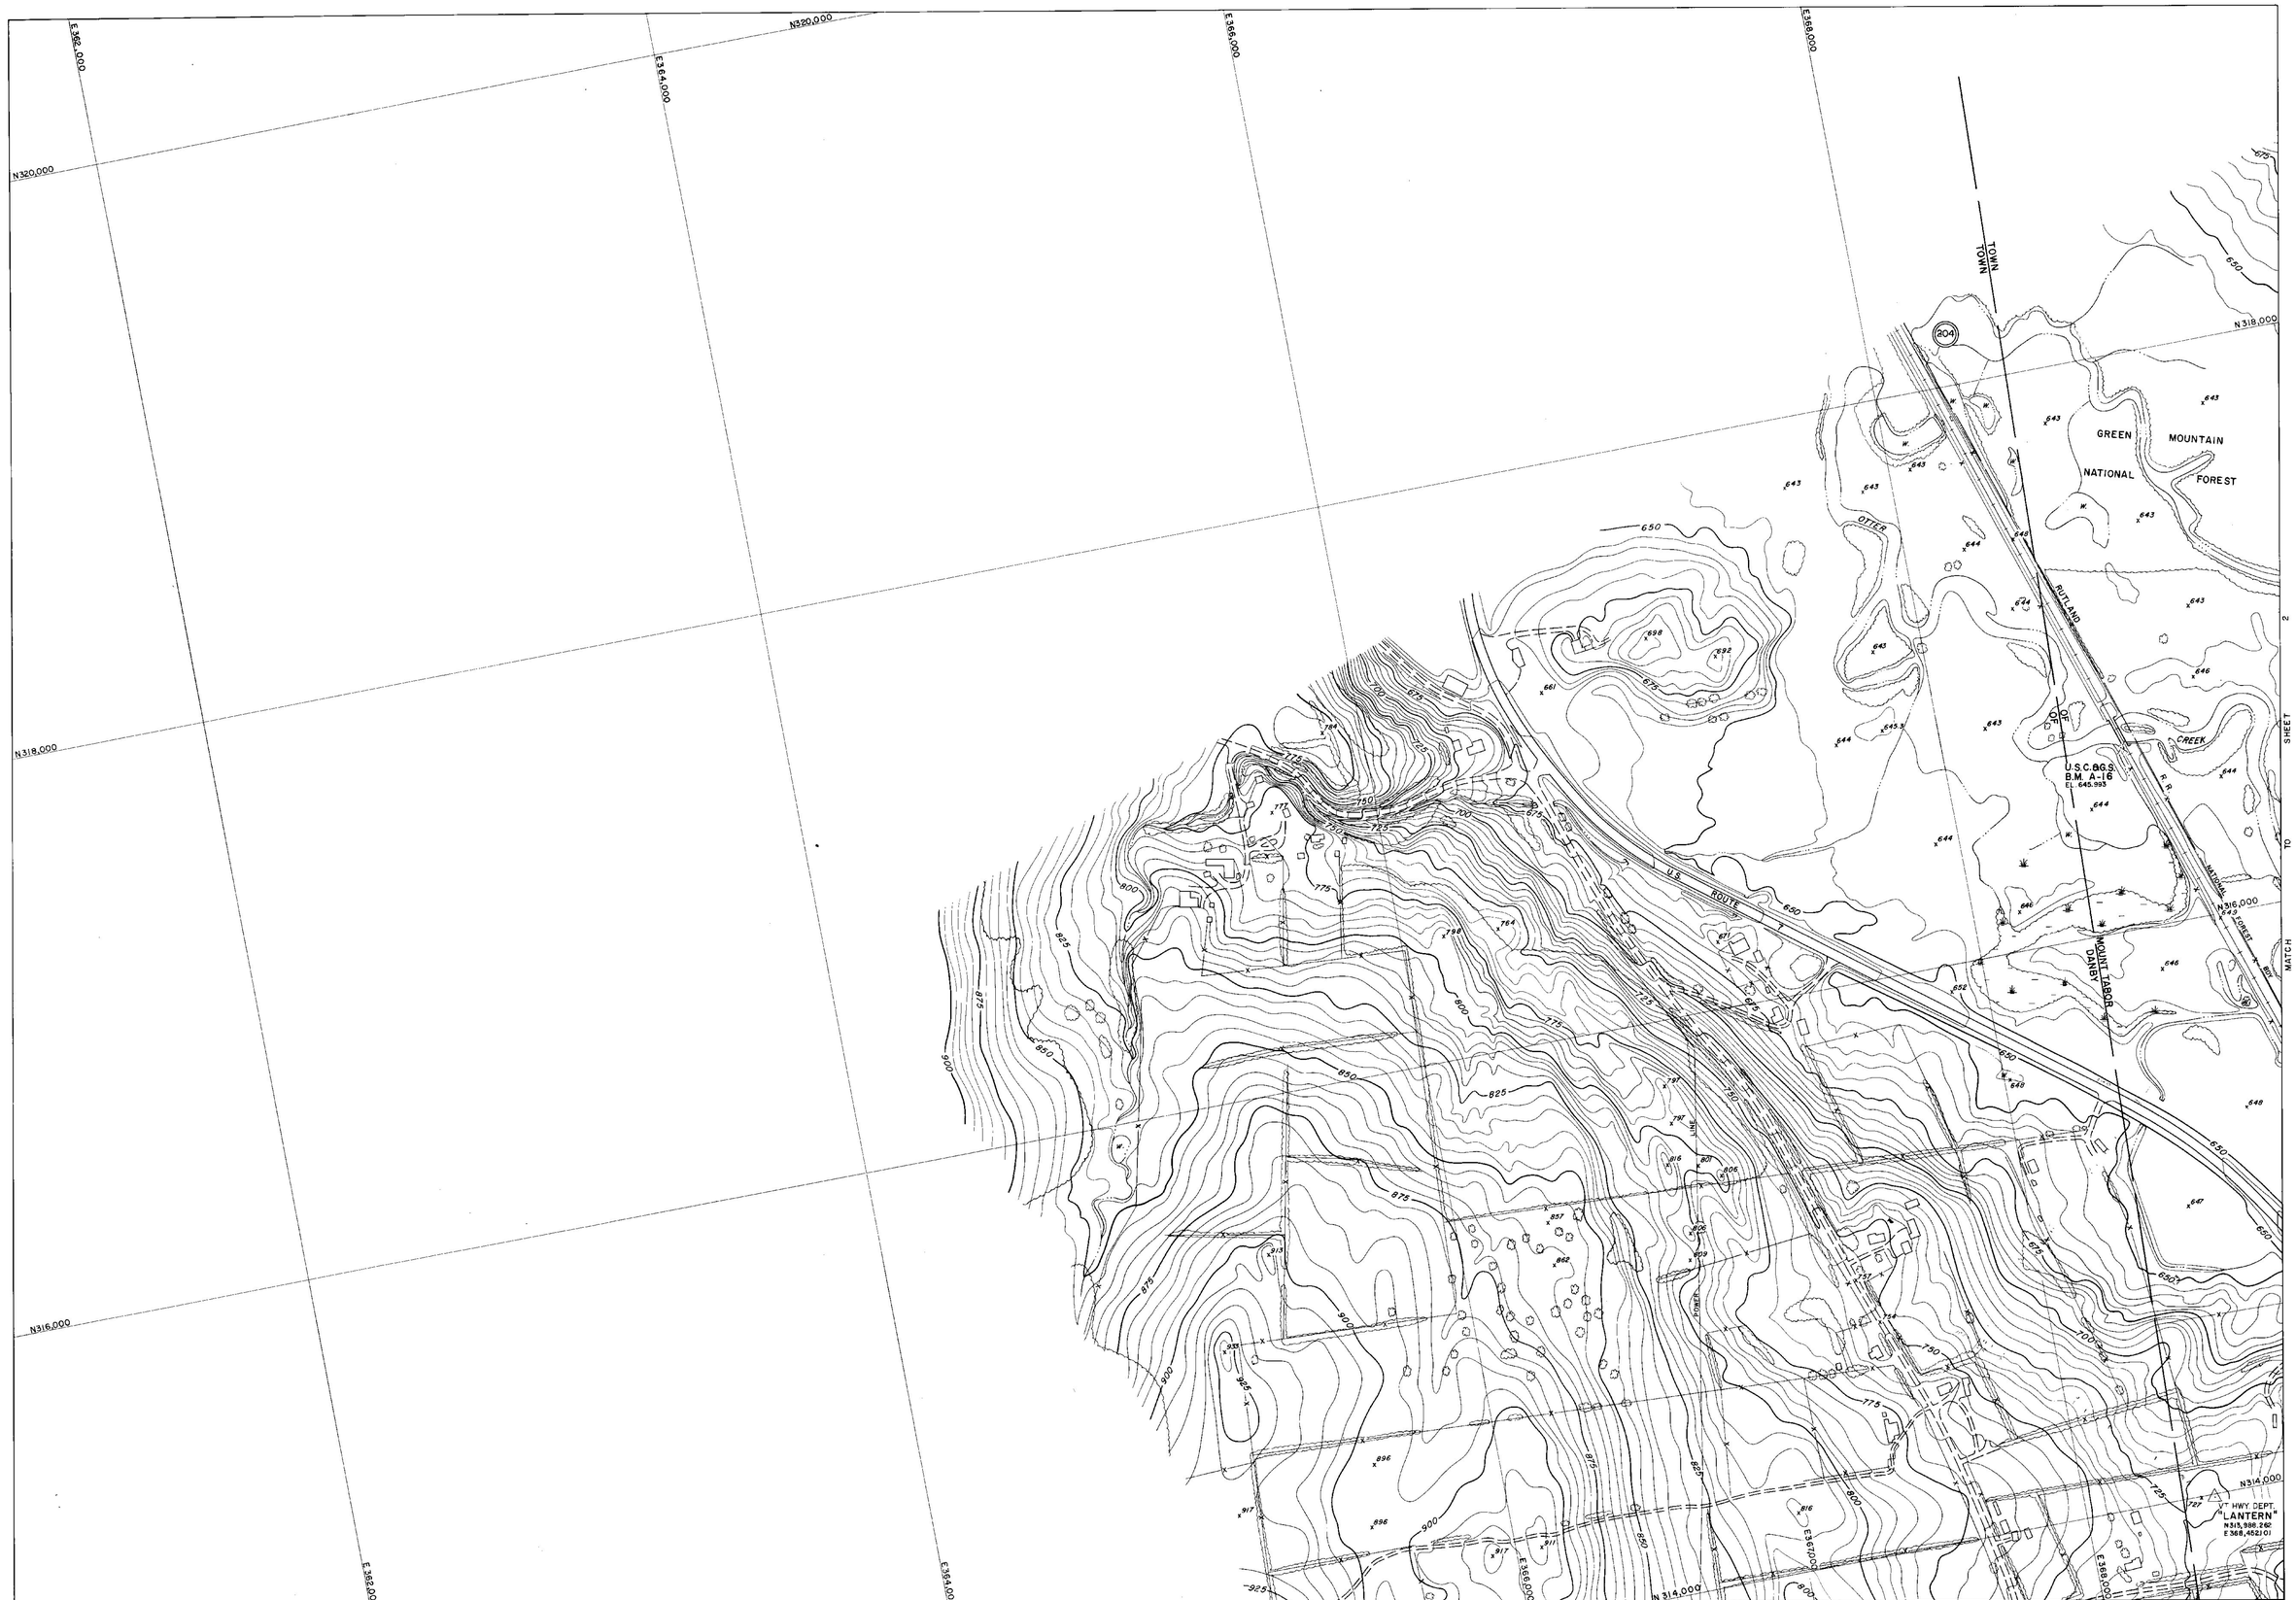

PREPARED BY
AMERICAN AIR SURVEYS, INC.
907 PENN AVENUE
PITTSBURGH, PA.
X-1978

DRAFTED BY
CHECKED BY

SCALE 1"=200' CONTOUR INTERVAL 5'

VERMONT STATE PLANE COORDINATE SYSTEM
DATUM 1927
DATE OF PHOTOGRAPHY 4-29-67

STATE OF VERMONT HIGHWAY DEPT.
TOWN OF DANBY
TOWN OF MOUNT TABOR
TOWN OF DORSET
TOWN OF PERU
VERMONT

270

SHEET NO. 1 OF 12

E370,000

E372,000

E374,000

E376,000

N318,000

N316,000

N314,000

SHEET 1 TO MATCH

MATCH TO SHEET 4

I-22

I-21

I-91

2-03

GREEN MOUNTAIN NATIONAL FOREST

OTTER CREEK

BRANCH

RUTLAND NATIONAL FOREST

U.S. ROUTE 7

FORD

PREPARED BY
AMERICAN AIR SURVEYS, INC.
907 PENN AVENUE
PITTSBURGH, PA.
A-1975

DRAFTED BY
CHECKED BY

SCALE 1" = 200'

CONTOUR INTERVAL 5'

VERMONT STATE PLANE COORDINATE SYSTEM
DATUM 1927
DATE OF PHOTOGRAPHY 4-29-67

STATE OF VERMONT HIGHWAY DEPT.

TOWN OF DANBY
TOWN OF MOUNT TABOR
TOWN OF DORSET
TOWN OF PERU
VERMONT

270

SHEET NO. 2 OF 12

MATCH TO SHEET 1

E 362,000 E 364,000 E 366,000 E 368,000

N 314,000 N 312,000 N 310,000

TOWN OF MOUNT TABOR

TOWN OF DANBY

MILL BROOK

SILO

MATCH TO SHEET 4

PREPARED BY
AMERICAN AIR SURVEYS, INC.
907 PENN AVENUE
PITTSBURGH, PA.
A-1978

DRAFTED BY:
CHECKED BY:

400 300 200 100 0 200 400 600 800
SCALE 1" = 200' CONTOUR INTERVAL 5'

VERMONT STATE PLANE COORDINATE SYSTEM
DATUM 1927
DATE OF PHOTOGRAPHY 4-29-67

STATE OF VERMONT HIGHWAY DEPT.

TOWN OF DANBY
TOWN OF MOUNT TABOR
TOWN OF DORSET
TOWN OF PERU
VERMONT

270

SHEET NO. 3 OF 12

MATCH TO SHEET 2

MATCH TO SHEET 3

MATCH TO SHEET 5

U.S.C.& G.S. B.M. R.V. 38 EL. 854.923

U.S.C.& G.S. B.M. R.V. 37 EL. 672.449

U.S.C.& G.S. B.M. Z-15 EL. 679.159

VT. HWY. DEPT. "BELDEN" N 309,973.656 E 368,716.276

MOUNT TABOR CEMETERY

GREEN MOUNTAIN NATIONAL FOREST

DANBY

RUTLAND

OTTER

BIG

BROOK

MILL

CREEK

TRAIL

RAILROAD

ROUTE

U.S.

NATIONAL

FOREST

MOUNT TABOR DANBY

N 312,000

N 310,000

N 308,000

E 370,000

E 372,000

E 374,000

E 376,000

1-20

2-02

2-01

1-19

PREPARED BY
AMERICAN AIR SURVEYS, INC.
907 PENN AVENUE
PITTSBURGH, PA.
A-1978

DRAFTED BY: DSS
CHECKED BY: WEC

SCALE 1"=200' CONTOUR INTERVAL 5

VERMONT STATE PLANE COORDINATE SYSTEM
DATUM 1927
DATE OF PHOTOGRAPHY 4-29-67

STATE OF VERMONT HIGHWAY DEPT.
TOWN OF DANBY
TOWN OF MOUNT TABOR
TOWN OF DORSET
TOWN OF PERU
VERMONT

270

SHEET NO. 4 OF 12

MATCH TO SHEET 4

MATCH TO SHEET 6

N 306,000

N 304,000

N 302,000

E 370,000

E 374,000

U.S.

RUTLAND

NATIONAL

R.R.

OTTER CREEK

TOWN HOUSE ROAD

MOUNT DANBY

MOUNT TABOR

FOREST ROAD

GREEN MOUNTAIN NATIONAL FOREST

I-18

U.S.C. & G.S. B.M. R.V. 36 EL. 661.577

PREPARED BY
AMERICAN AIR SURVEYS, INC.
907 PENN AVENUE
PITTSBURGH, PA.
5-1978

DRAFTED BY: C.L.F.
CHECKED BY: A.A.C.

SCALE 1"=200' CONTOUR INTERVAL 5'

VERMONT STATE PLANE COORDINATE SYSTEM
DATUM 1927
DATE OF PHOTOGRAPHY 4-29-67

STATE OF VERMONT HIGHWAY DEPT.
TOWN OF DANBY
TOWN OF MOUNT TABOR
TOWN OF DORSET
TOWN OF PERU
VERMONT

270

SHEET NO. 5 OF 12

MATCH TO SHEET 5

MATCH TO SHEET 7

N 302,000
N 300,000
N 298,000
E 380,000
E 384,000
E 372,000
E 376,000

TOWN
RUTLAND
OVERHEAD CRANE
INCLINE
OLD
ROUTE
FOREST
MOUNT DANBY
TABOR
RAILROAD
POWER
SILO
SOUTH END...
USC&GS BMY-15 EL 671.737
CEM
GREEN
McGINTY
OTTER
BROOK
WATER
GREEN MOUNTAIN NATIONAL FOREST
I-17
I-16

SCALE 1"=200'
CONTOUR INTERVAL 5'

VERMONT STATE PLANE COORDINATE SYSTEM
DATUM 1927
DATE OF PHOTOGRAPHY 4-29-67

PREPARED BY
AMERICAN AIR SURVEYS, INC.
907 PENN AVENUE
PITTSBURGH, PA.
A-1978

DRAFTED BY: GJD
CHECKED BY:

STATE OF VERMONT HIGHWAY DEPT.
TOWN OF DANBY
TOWN OF MOUNT TABOR
TOWN OF DORSET
TOWN OF PERU
VERMONT

270

SHEET NO. 6 OF 12

MATCH TO SHEET 6

MATCH TO SHEET 8

TOWN OF DANBY
TOWN OF DORSET

RUTLAND
BENNINGTON

TOWN OF MOUNT TABOR
TOWN OF DORSET

TOWN OF DORSET
TOWN OF MOUNT TABOR

BENNINGTON
RUTLAND

GREEN MOUNTAIN NATIONAL FOREST

MOUNT DANBY

MOUNT TABOR

ROUTE 30

ROUTE 315

BRANCH R.R.

POWER

WATER

COUNTY

N296,000
N294,000
N292,000
E569,000
E570,000

PREPARED BY
AMERICAN AIR SURVEYS, INC.
907 PENN AVENUE
PITTSBURGH, PA.
1978

DRAFTED BY JLG
CHECKED BY RMO

SCALE 1"=200'

VERMONT STATE PLANE COORDINATE SYSTEM
DATUM 1927
DATE OF PHOTOGRAPHY 4-29-67

CONTOUR INTERVAL 5'

STATE OF VERMONT HIGHWAY DEPT.
TOWN OF DANBY
TOWN OF MOUNT TABOR
TOWN OF DORSET
TOWN OF PERU
VERMONT

270

SHEET NO. 7 OF 12

MATCH TO SHEET 7

MATCH TO SHEET 9

RUTLAND RAILROAD

RUTLAND BENNINGTON

BENNINGTON RUTLAND

TOWN OF DORSET

TOWN OF MOUNT TABOR

COUNTY

COUNTY

TOWN

TOWN

MOUNT TABOR

DORSET

MOUNTAIN

GREEN

NATIONAL

FOREST

ROUTE

CREEK

WATER

FOREST

USC&GS
BMX15
EL704.52

VT. HWY. DEPT.
MON RT 7B
N285,784.063
E365,081.002

E368,000

E369,000

E370,000

E372,000

N290,000

N288,000

N286,000

SCALE 1"=200'

CONTOUR INTERVAL 5'

VERMONT STATE PLANE COORDINATE SYSTEM
CATUM 1927
DATE OF PHOTOGRAPHY 4-29-67

PREPARED BY
AMERICAN AIR SURVEYS, INC.
907 PENN AVENUE
PITTSBURGH, PA.
A-1978

DRAFTED BY: KSR
CHECKED BY: WED

STATE OF VERMONT HIGHWAY DEPT.
TOWN OF DANBY
TOWN OF MOUNT TABOR
TOWN OF DORSET
TOWN OF PERU
VERMONT

270

SHEET NO. 8 OF 12

MATCH TO SHEET 8



MATCH TO SHEET 10

PREPARED BY
AMERICAN AIR SURVEYS, INC.
907 PENN AVENUE
PITTSBURGH, PA.
A.1978

DRAFTED BY:
CHECKED BY: MGB

400 300 200 100 0 200 400 600 800
SCALE 1" = 200' CONTOUR INTERVAL 5'
VERMONT STATE PLANE COORDINATE SYSTEM
DATUM 1927
DATE OF PHOTOGRAPHY 4-29-67


STATE OF VERMONT HIGHWAY DEPT.
TOWN OF DANBY
TOWN OF MOUNT TABOR
TOWN OF DORSET
TOWN OF PERU
VERMONT

270

SHEET NO. 9 OF 12

MATCH TO SHEET 9

MATCH TO SHEET 11

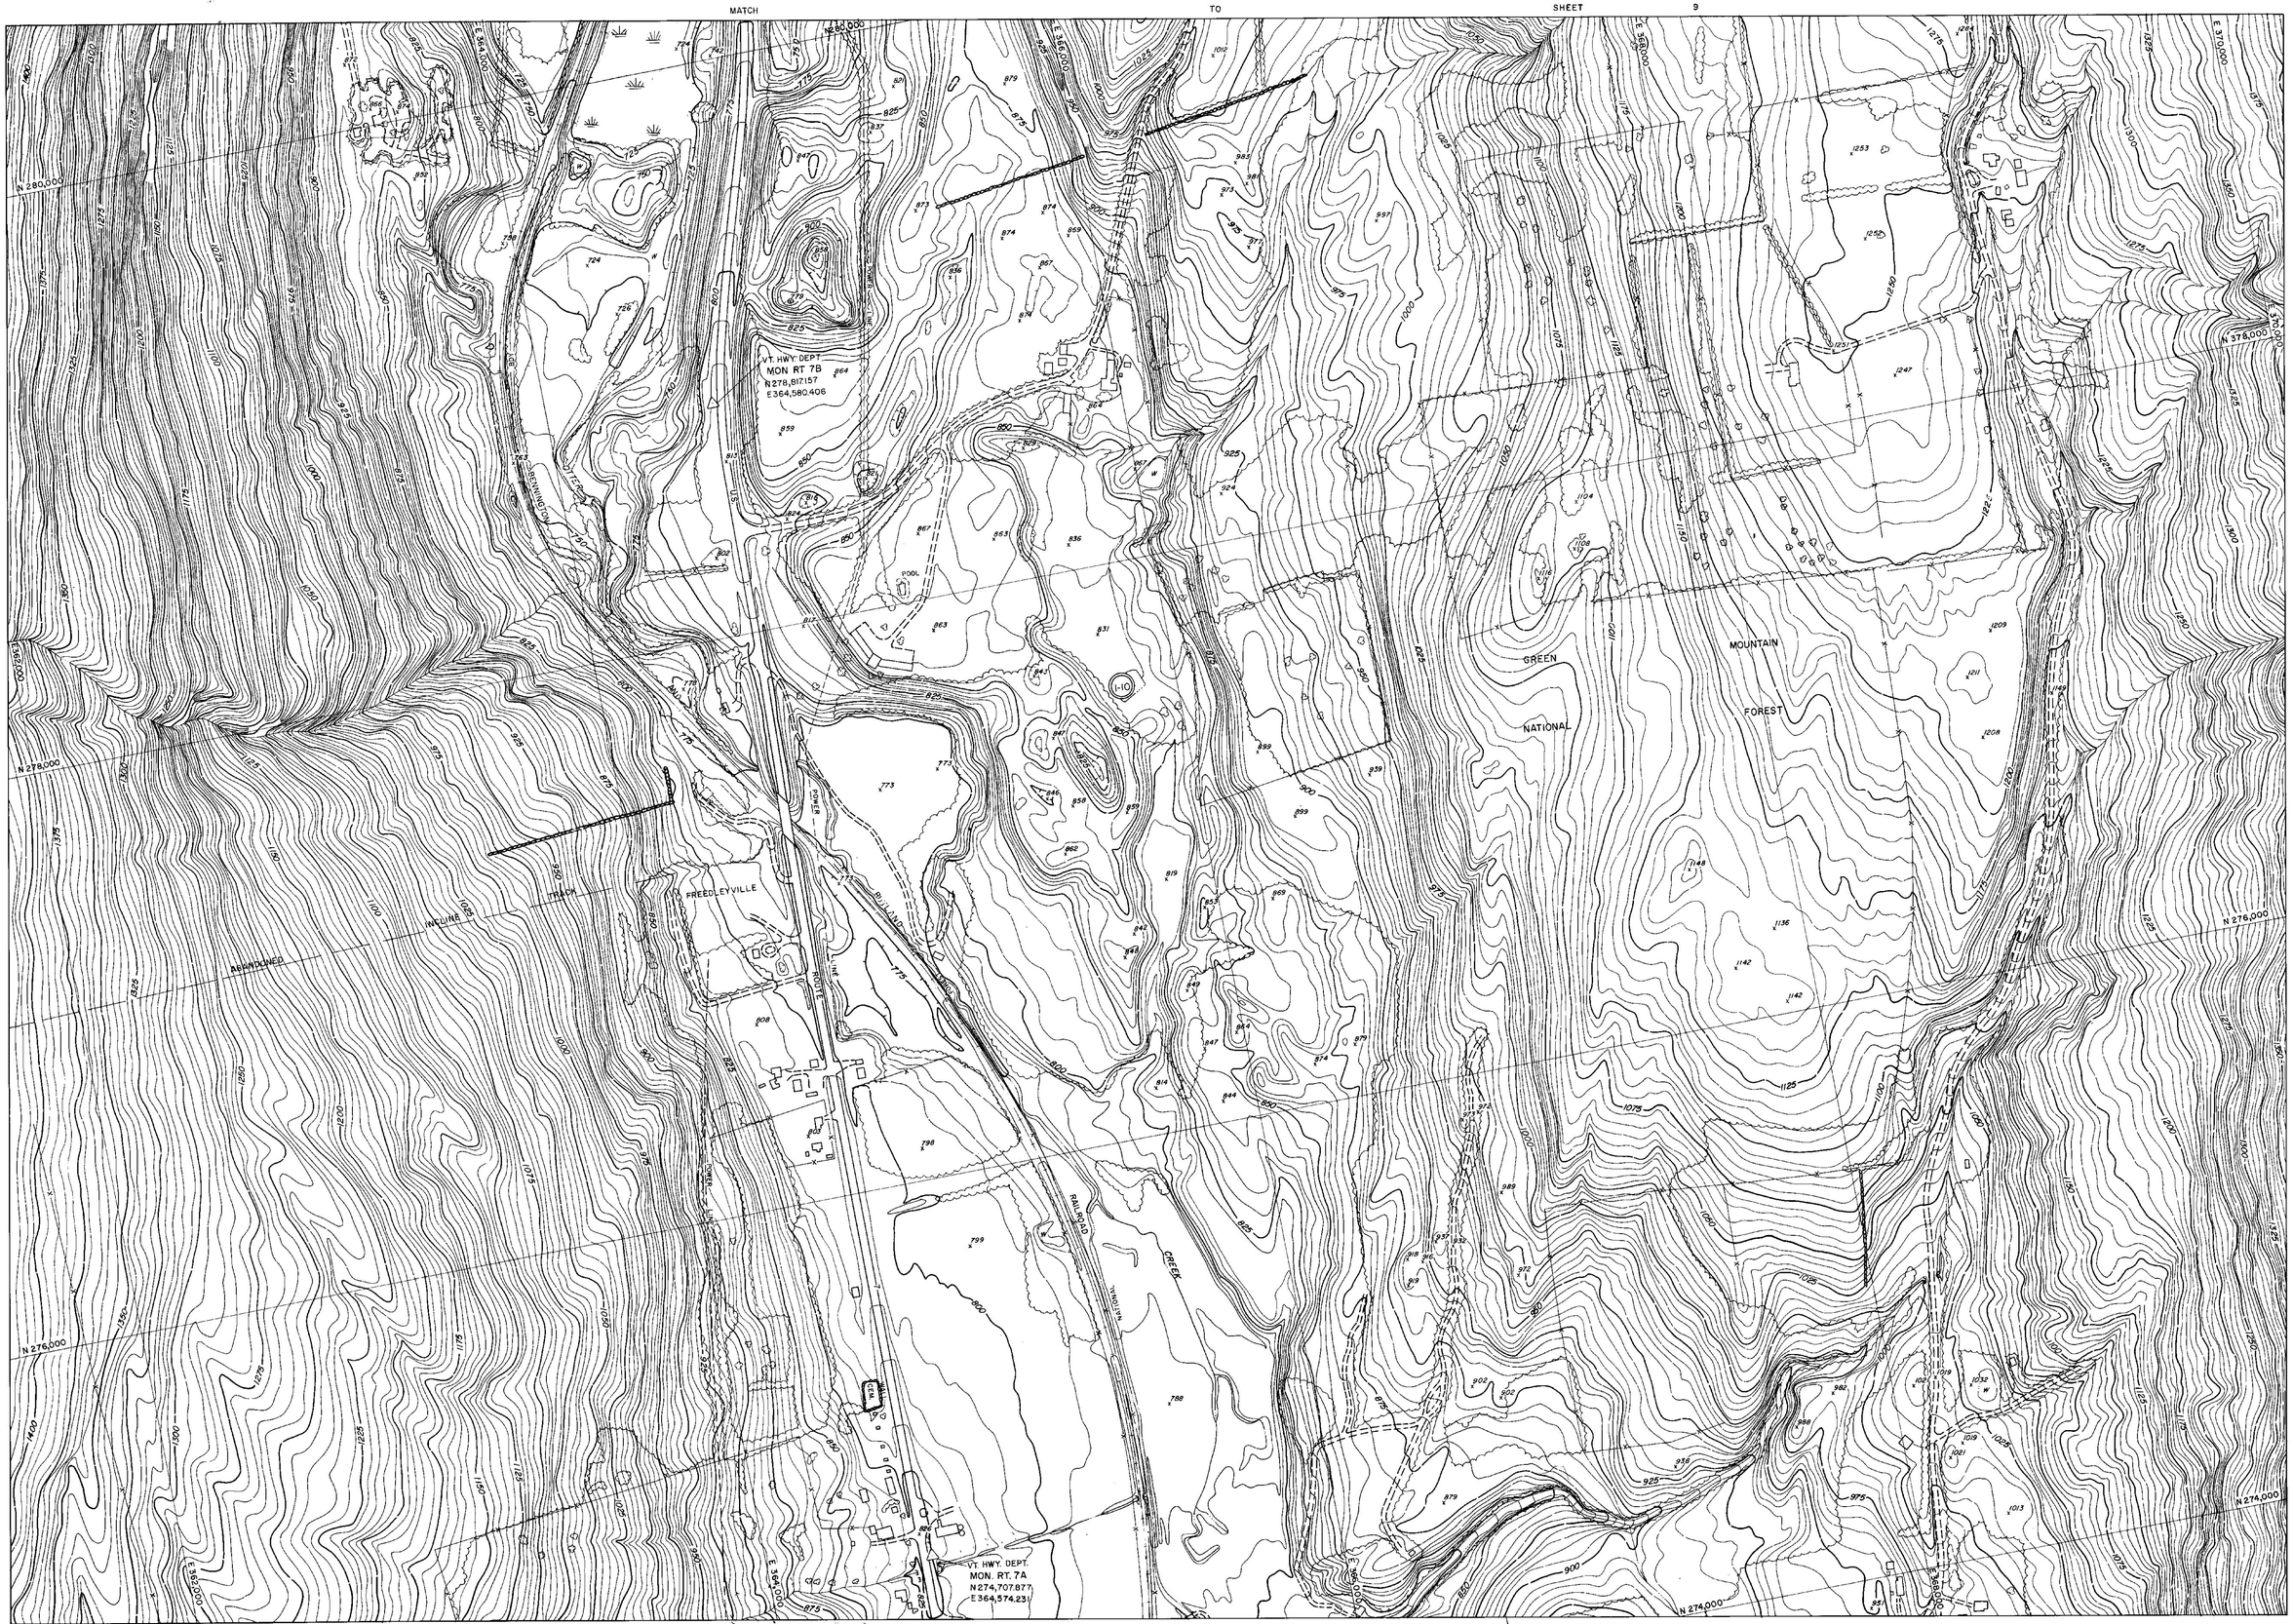

SCALE 1"=200' CONTOUR INTERVAL 5'

VERMONT STATE PLANE COORDINATE SYSTEM
DATUM 1927
DATE OF PHOTOGRAPHY 4-29-67


PREPARED BY
AMERICAN AIR SURVEYS, INC.
907 PENN AVENUE
PITTSBURGH, PA.
A-1978

DRAFTED BY:
CHECKED BY: RWL

STATE OF VERMONT HIGHWAY DEPT.
TOWN OF DANBY
TOWN OF MOUNT TABOR
TOWN OF DORSET
TOWN OF PERU
VERMONT

270

SHEET NO. 10 OF 12

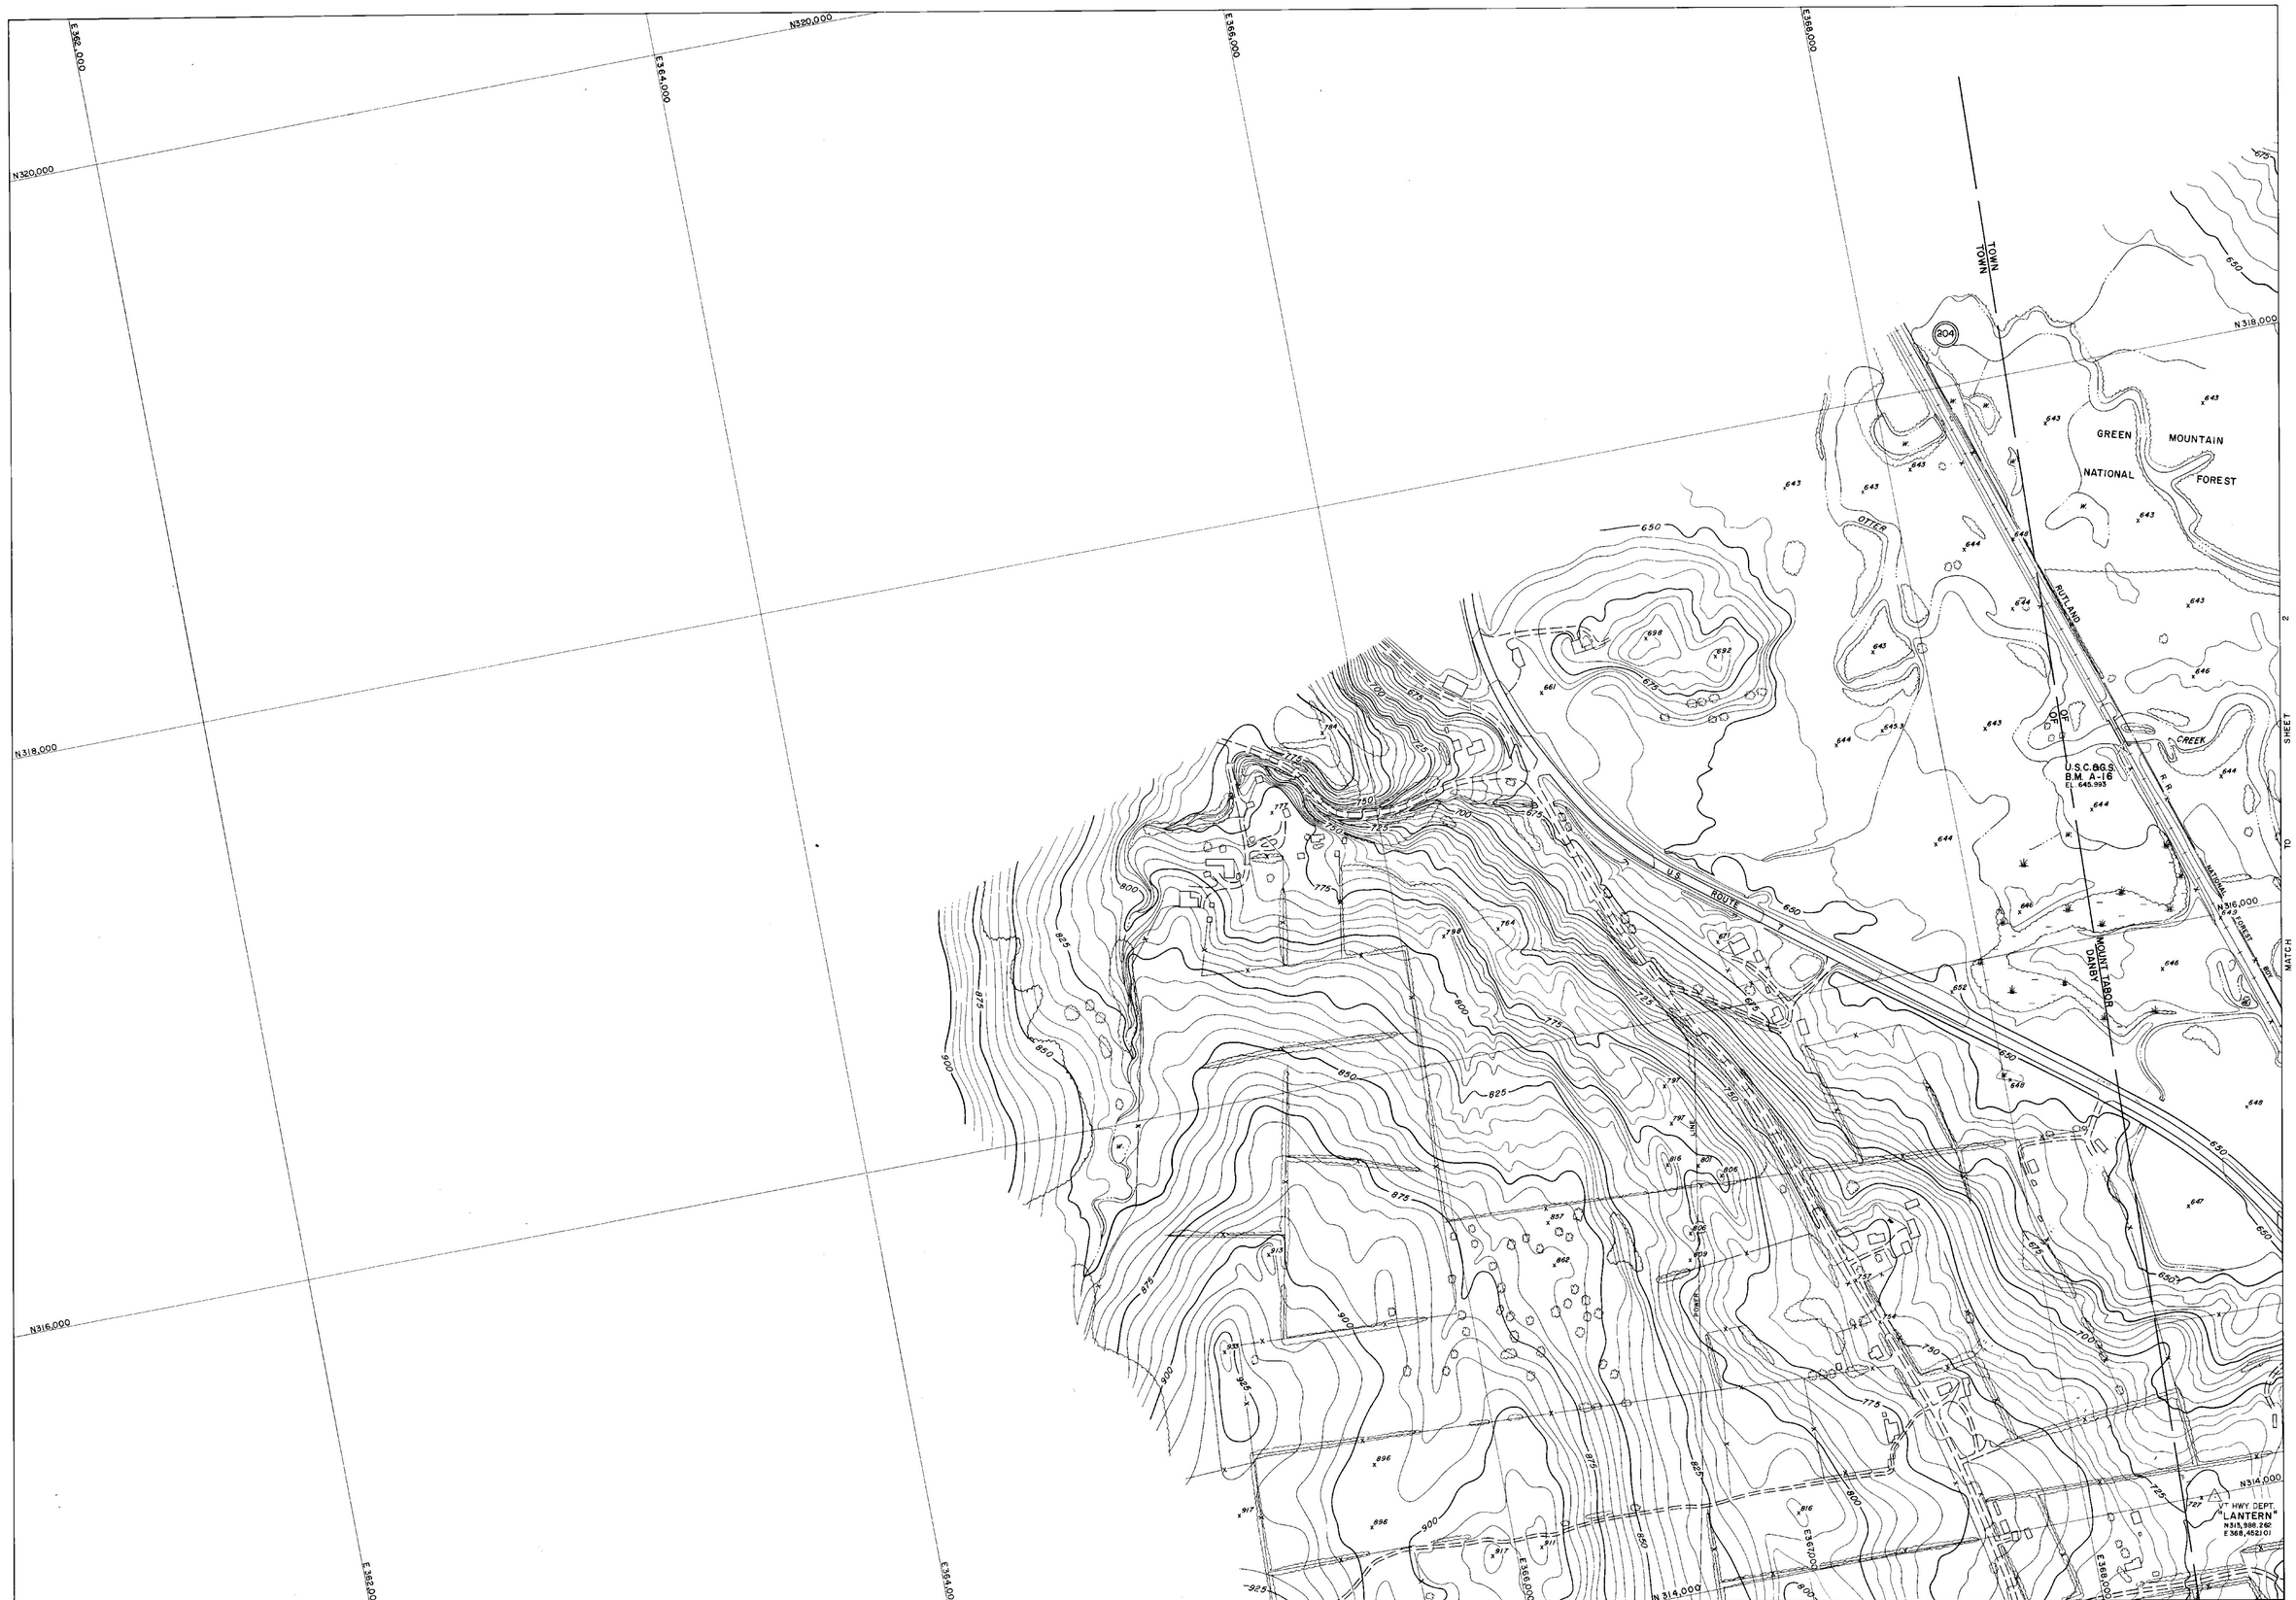

PREPARED BY
AMERICAN AIR SURVEYS, INC.
907 PENN AVENUE
PITTSBURGH, PA.
X-1978

DRAFTED BY
CHECKED BY

SCALE 1"=200' CONTOUR INTERVAL 5'

VERMONT STATE PLANE COORDINATE SYSTEM
DATUM 1927
DATE OF PHOTOGRAPHY 4-29-67

STATE OF VERMONT HIGHWAY DEPT.
TOWN OF DANBY
TOWN OF MOUNT TABOR
TOWN OF DORSET
TOWN OF PERU
VERMONT

270

SHEET NO. 1 OF 12

E370,000

E372,000

E374,000

E376,000

N318,000

N316,000

N314,000

SHEET 1 TO MATCH

MATCH TO SHEET 4

I-22

I-21

I-91

2-03

GREEN MOUNTAIN NATIONAL FOREST

OTTER CREEK

BRANCH

RUTLAND NATIONAL FOREST

U.S. ROUTE 7

FORD

PREPARED BY
AMERICAN AIR SURVEYS, INC.
907 PENN AVENUE
PITTSBURGH, PA.
A-1975

DRAFTED BY
CHECKED BY

SCALE 1" = 200'

CONTOUR INTERVAL 5'

VERMONT STATE PLANE COORDINATE SYSTEM
DATUM 1927
DATE OF PHOTOGRAPHY 4-29-67

STATE OF VERMONT HIGHWAY DEPT.

TOWN OF DANBY
TOWN OF MOUNT TABOR
TOWN OF DORSET
TOWN OF PERU
VERMONT

270

SHEET NO. 2 OF 12

MATCH TO SHEET 1

E 362,000 E 364,000 E 366,000 E 368,000

N 314,000 N 312,000 N 310,000

TOWN OF MOUNT TABOR

TOWN OF DANBY

MILL BROOK

SILO

MATCH TO SHEET 4

PREPARED BY
AMERICAN AIR SURVEYS, INC.
907 PENN AVENUE
PITTSBURGH, PA.
A-1978

DRAFTED BY:
CHECKED BY:

400 300 200 100 0 200 400 600 800
SCALE 1" = 200' CONTOUR INTERVAL 5'

VERMONT STATE PLANE COORDINATE SYSTEM
DATUM 1927
DATE OF PHOTOGRAPHY 4-29-67

STATE OF VERMONT HIGHWAY DEPT.

TOWN OF DANBY
TOWN OF MOUNT TABOR
TOWN OF DORSET
TOWN OF PERU
VERMONT

270

SHEET NO. 3 OF 12

MATCH TO SHEET 2

MATCH TO SHEET 3

MATCH TO SHEET 5

U.S.C.& G.S. B.M. R.V. 38 EL. 854.923

U.S.C.& G.S. B.M. R.V. 37 EL. 672.449

U.S.C.& G.S. B.M. Z-15 EL. 679.159

VT. HWY. DEPT. "BELDEN" N 309,973.656 E 368,716.276

MOUNT TABOR CEMETERY

GREEN MOUNTAIN NATIONAL FOREST

DANBY

RUTLAND

OTTER

BIG

BROOK

MILL

CREEK

TRAIL

RAILROAD

ROUTE

U.S.

NATIONAL

FOREST

MOUNT TABOR DANBY

N 312,000

N 310,000

N 308,000

E 370,000

E 372,000

E 374,000

E 376,000

1-20

2-02

2-01

1-19

PREPARED BY
AMERICAN AIR SURVEYS, INC.
907 PENN AVENUE
PITTSBURGH, PA.
A-1978

DRAFTED BY: DSS
CHECKED BY: WEC

SCALE 1"=200' CONTOUR INTERVAL 5

VERMONT STATE PLANE COORDINATE SYSTEM
DATUM 1927
DATE OF PHOTOGRAPHY 4-29-67

STATE OF VERMONT HIGHWAY DEPT.
TOWN OF DANBY
TOWN OF MOUNT TABOR
TOWN OF DORSET
TOWN OF PERU
VERMONT

270

SHEET NO. 4 OF 12

MATCH TO SHEET 4

MATCH TO SHEET 6

N 306,000

N 304,000

N 302,000

E 370,000

E 374,000

U.S.

RUTLAND

NATIONAL

R.R.

OTTER CREEK

TOWN HOUSE ROAD

MOUNT DANBY

MOUNT TABOR

FOREST ROAD

GREEN MOUNTAIN NATIONAL FOREST

I-18

U.S.C. & G.S. B.M. R.V. 36 EL. 661.577

PREPARED BY
AMERICAN AIR SURVEYS, INC.
907 PENN AVENUE
PITTSBURGH, PA.
5-1978

DRAFTED BY: C.L.F.
CHECKED BY: A.A.C.

SCALE 1"=200' CONTOUR INTERVAL 5'

VERMONT STATE PLANE COORDINATE SYSTEM
DATUM 1927
DATE OF PHOTOGRAPHY 4-29-67

STATE OF VERMONT HIGHWAY DEPT.
TOWN OF DANBY
TOWN OF MOUNT TABOR
TOWN OF DORSET
TOWN OF PERU
VERMONT

270

SHEET NO. 5 OF 12

MATCH TO SHEET 5

MATCH TO SHEET 7

N 302,000
N 300,000
N 298,000
E 380,000
E 384,000
E 372,000
E 376,000

TOWN
RUTLAND
OVERHEAD CRANE
INCLINE
OLD
ROUTE
FOREST
MOUNT DANBY
TABOR
RAILROAD
POWER
SILO
SOUTH END...
USC&GS BMY-15 EL 671.737
CEM
GREEN
McGINTY
OTTER
BROOK
WATER
GREEN MOUNTAIN NATIONAL FOREST
I-17
I-16

SCALE 1"=200'
CONTOUR INTERVAL 5'

VERMONT STATE PLANE COORDINATE SYSTEM
DATUM 1927
DATE OF PHOTOGRAPHY 4-29-67

PREPARED BY
AMERICAN AIR SURVEYS, INC.
907 PENN AVENUE
PITTSBURGH, PA.
A-1978

DRAFTED BY: GJD
CHECKED BY:

STATE OF VERMONT HIGHWAY DEPT.
TOWN OF DANBY
TOWN OF MOUNT TABOR
TOWN OF DORSET
TOWN OF PERU
VERMONT

270

SHEET NO. 6 OF 12

MATCH TO SHEET 6

MATCH TO SHEET 8

TOWN OF DANBY
TOWN OF DORSET

RUTLAND
BENNINGTON

TOWN OF MOUNT TABOR
TOWN OF DORSET

TOWN OF DORSET
TOWN OF MOUNT TABOR

BENNINGTON
RUTLAND

GREEN MOUNTAIN NATIONAL FOREST

MOUNT DANBY

MOUNT TABOR

ROUTE 30

ROUTE 315

BRANCH R.R.

POWER

WATER

COUNTY

N296,000
N294,000
N292,000
E569,000
E570,000

PREPARED BY
AMERICAN AIR SURVEYS, INC.
907 PENN AVENUE
PITTSBURGH, PA.
1978

DRAFTED BY JLG
CHECKED BY RMO

SCALE 1"=200'

VERMONT STATE PLANE COORDINATE SYSTEM
DATUM 1927
DATE OF PHOTOGRAPHY 4-29-67

CONTOUR INTERVAL 5'

STATE OF VERMONT HIGHWAY DEPT.
TOWN OF DANBY
TOWN OF MOUNT TABOR
TOWN OF DORSET
TOWN OF PERU
VERMONT

270

SHEET NO. 7 OF 12

MATCH TO SHEET 7

MATCH TO SHEET 9

RUTLAND RAILROAD

RUTLAND BENNINGTON

BENNINGTON RUTLAND

TOWN OF DORSET

TOWN OF MOUNT TABOR

COUNTY

COUNTY

TOWN

TOWN

MOUNT TABOR

DORSET

MOUNTAIN

GREEN

NATIONAL

FOREST

ROUTE

CREEK

WATER

FOREST

USC&GS
BMX15
EL704.52

VT. HWY. DEPT.
MON RT 7B
N285,784.063
E365,081.002

E368,000

E369,000

E370,000

E372,000

N290,000

N288,000

N286,000

SCALE 1"=200'

CONTOUR INTERVAL 5'

VERMONT STATE PLANE COORDINATE SYSTEM
CATUM 1927
DATE OF PHOTOGRAPHY 4-29-67

PREPARED BY
AMERICAN AIR SURVEYS, INC.
907 PENN AVENUE
PITTSBURGH, PA.
A-1978

DRAFTED BY: KSR
CHECKED BY: WED

STATE OF VERMONT HIGHWAY DEPT.
TOWN OF DANBY
TOWN OF MOUNT TABOR
TOWN OF DORSET
TOWN OF PERU
VERMONT

270

SHEET NO. 8 OF 12

MATCH TO SHEET 8



MATCH TO SHEET 10

PREPARED BY
AMERICAN AIR SURVEYS, INC.
907 PENN AVENUE
PITTSBURGH, PA.
A.1978

DRAFTED BY:
CHECKED BY: MGB

400 300 200 100 0 200 400 600 800
SCALE 1" = 200' CONTOUR INTERVAL 5'
VERMONT STATE PLANE COORDINATE SYSTEM
DATUM 1927
DATE OF PHOTOGRAPHY 4-29-67


STATE OF VERMONT HIGHWAY DEPT.
TOWN OF DANBY
TOWN OF MOUNT TABOR
TOWN OF DORSET
TOWN OF PERU
VERMONT

270

SHEET NO. 9 OF 12

MATCH TO SHEET 9

MATCH TO SHEET 11

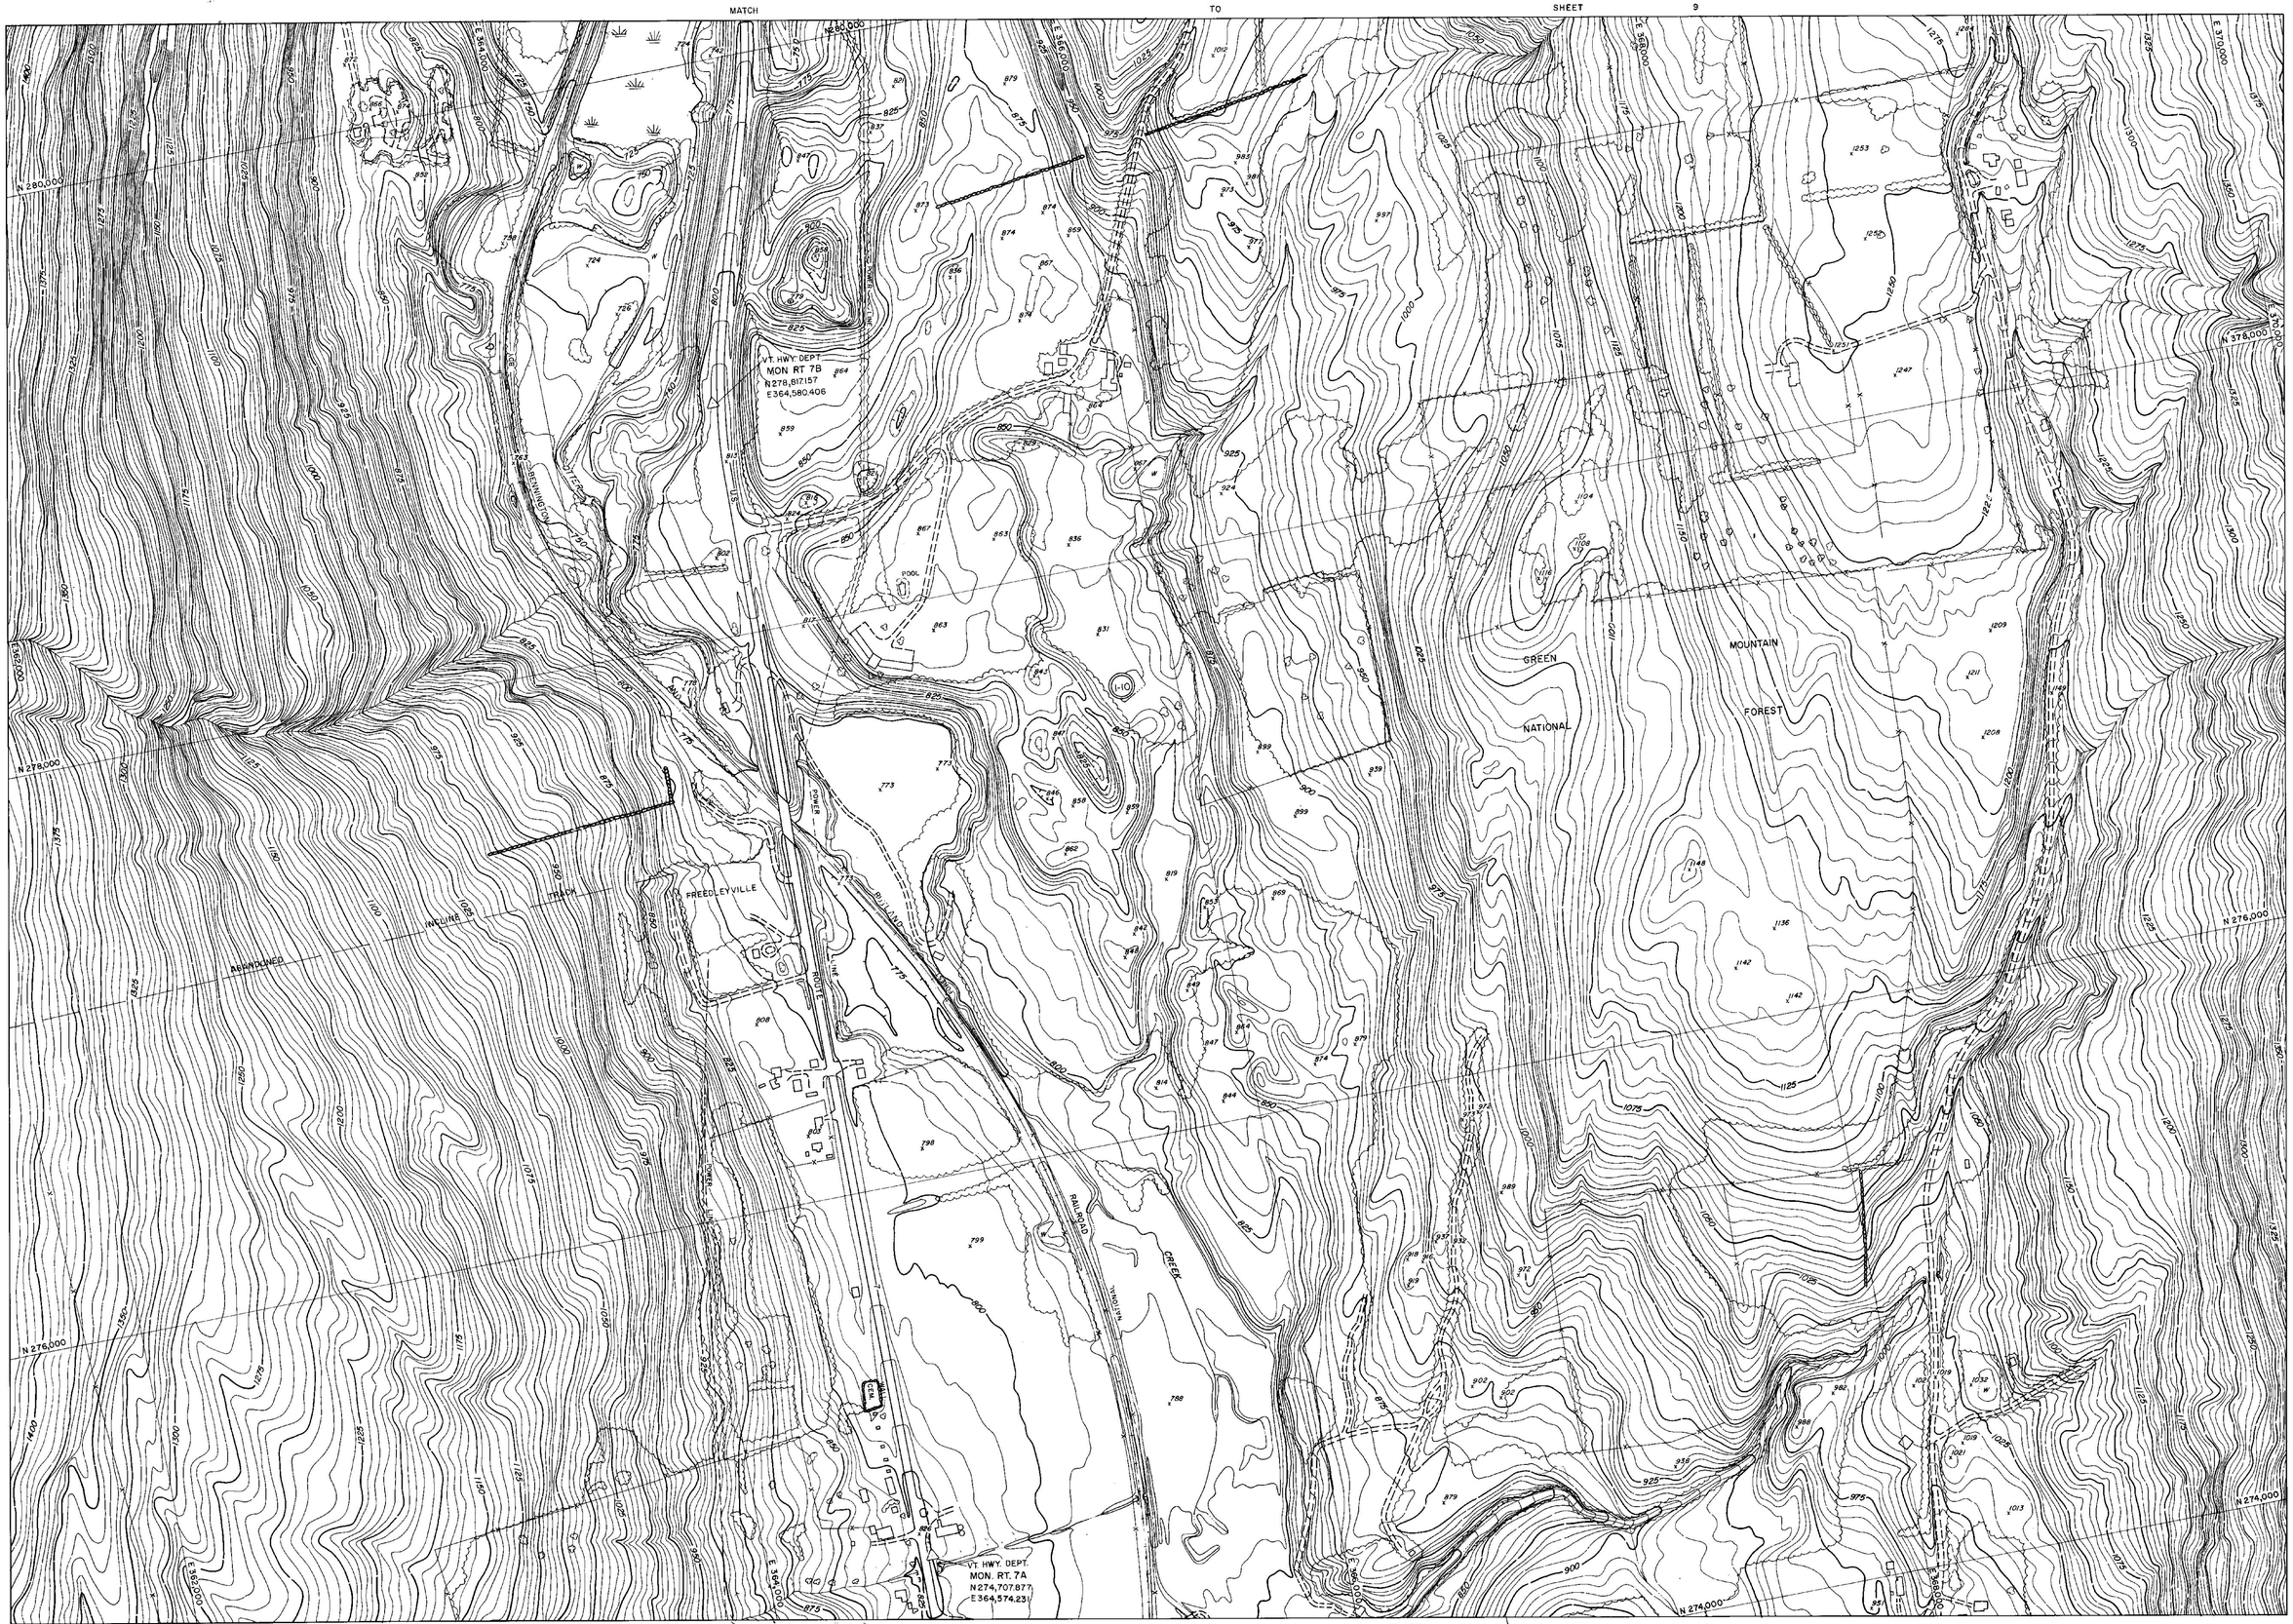

SCALE 1"=200' CONTOUR INTERVAL 5'

VERMONT STATE PLANE COORDINATE SYSTEM
DATUM 1927
DATE OF PHOTOGRAPHY 4-29-67

PREPARED BY
AMERICAN AIR SURVEYS, INC.
907 PENN AVENUE
PITTSBURGH, PA.
A-1978

DRAFTED BY:
CHECKED BY: RWL

STATE OF VERMONT HIGHWAY DEPT.
TOWN OF DANBY
TOWN OF MOUNT TABOR
TOWN OF DORSET
TOWN OF PERU
VERMONT

270

SHEET NO. 10 OF 12

MATCH

TO

VT. HWY. DEPT.
"BEEBE"
N274,303.943
E365,287.645

U.S. ROUTE 7

I-09

RUTLAND RAILROAD

FOREST

CEMETERY

EAST DORSET

BENNINGTON

VT. HWY. DEPT.
"DORSET"
N269,073.427
E363,877.266

USC&GS
BM V15
EL. 790.146

BATTEN KILL

N274,000

N272,000

N270,000

E362,000

E364,000

E366,000


SCALE 1"=200'

CONTOUR INTERVAL 5

VERMONT STATE PLANE COORDINATE SYSTEM
DATUM 1927
DATE OF PHOTOGRAPHY 4-29-67

PREPARED BY
AMERICAN AIR SURVEYS, INC.
907 PENN AVENUE
PITTSBURGH, PA.
© 1973

DRAFTED BY ZEKO
CHECKED BY

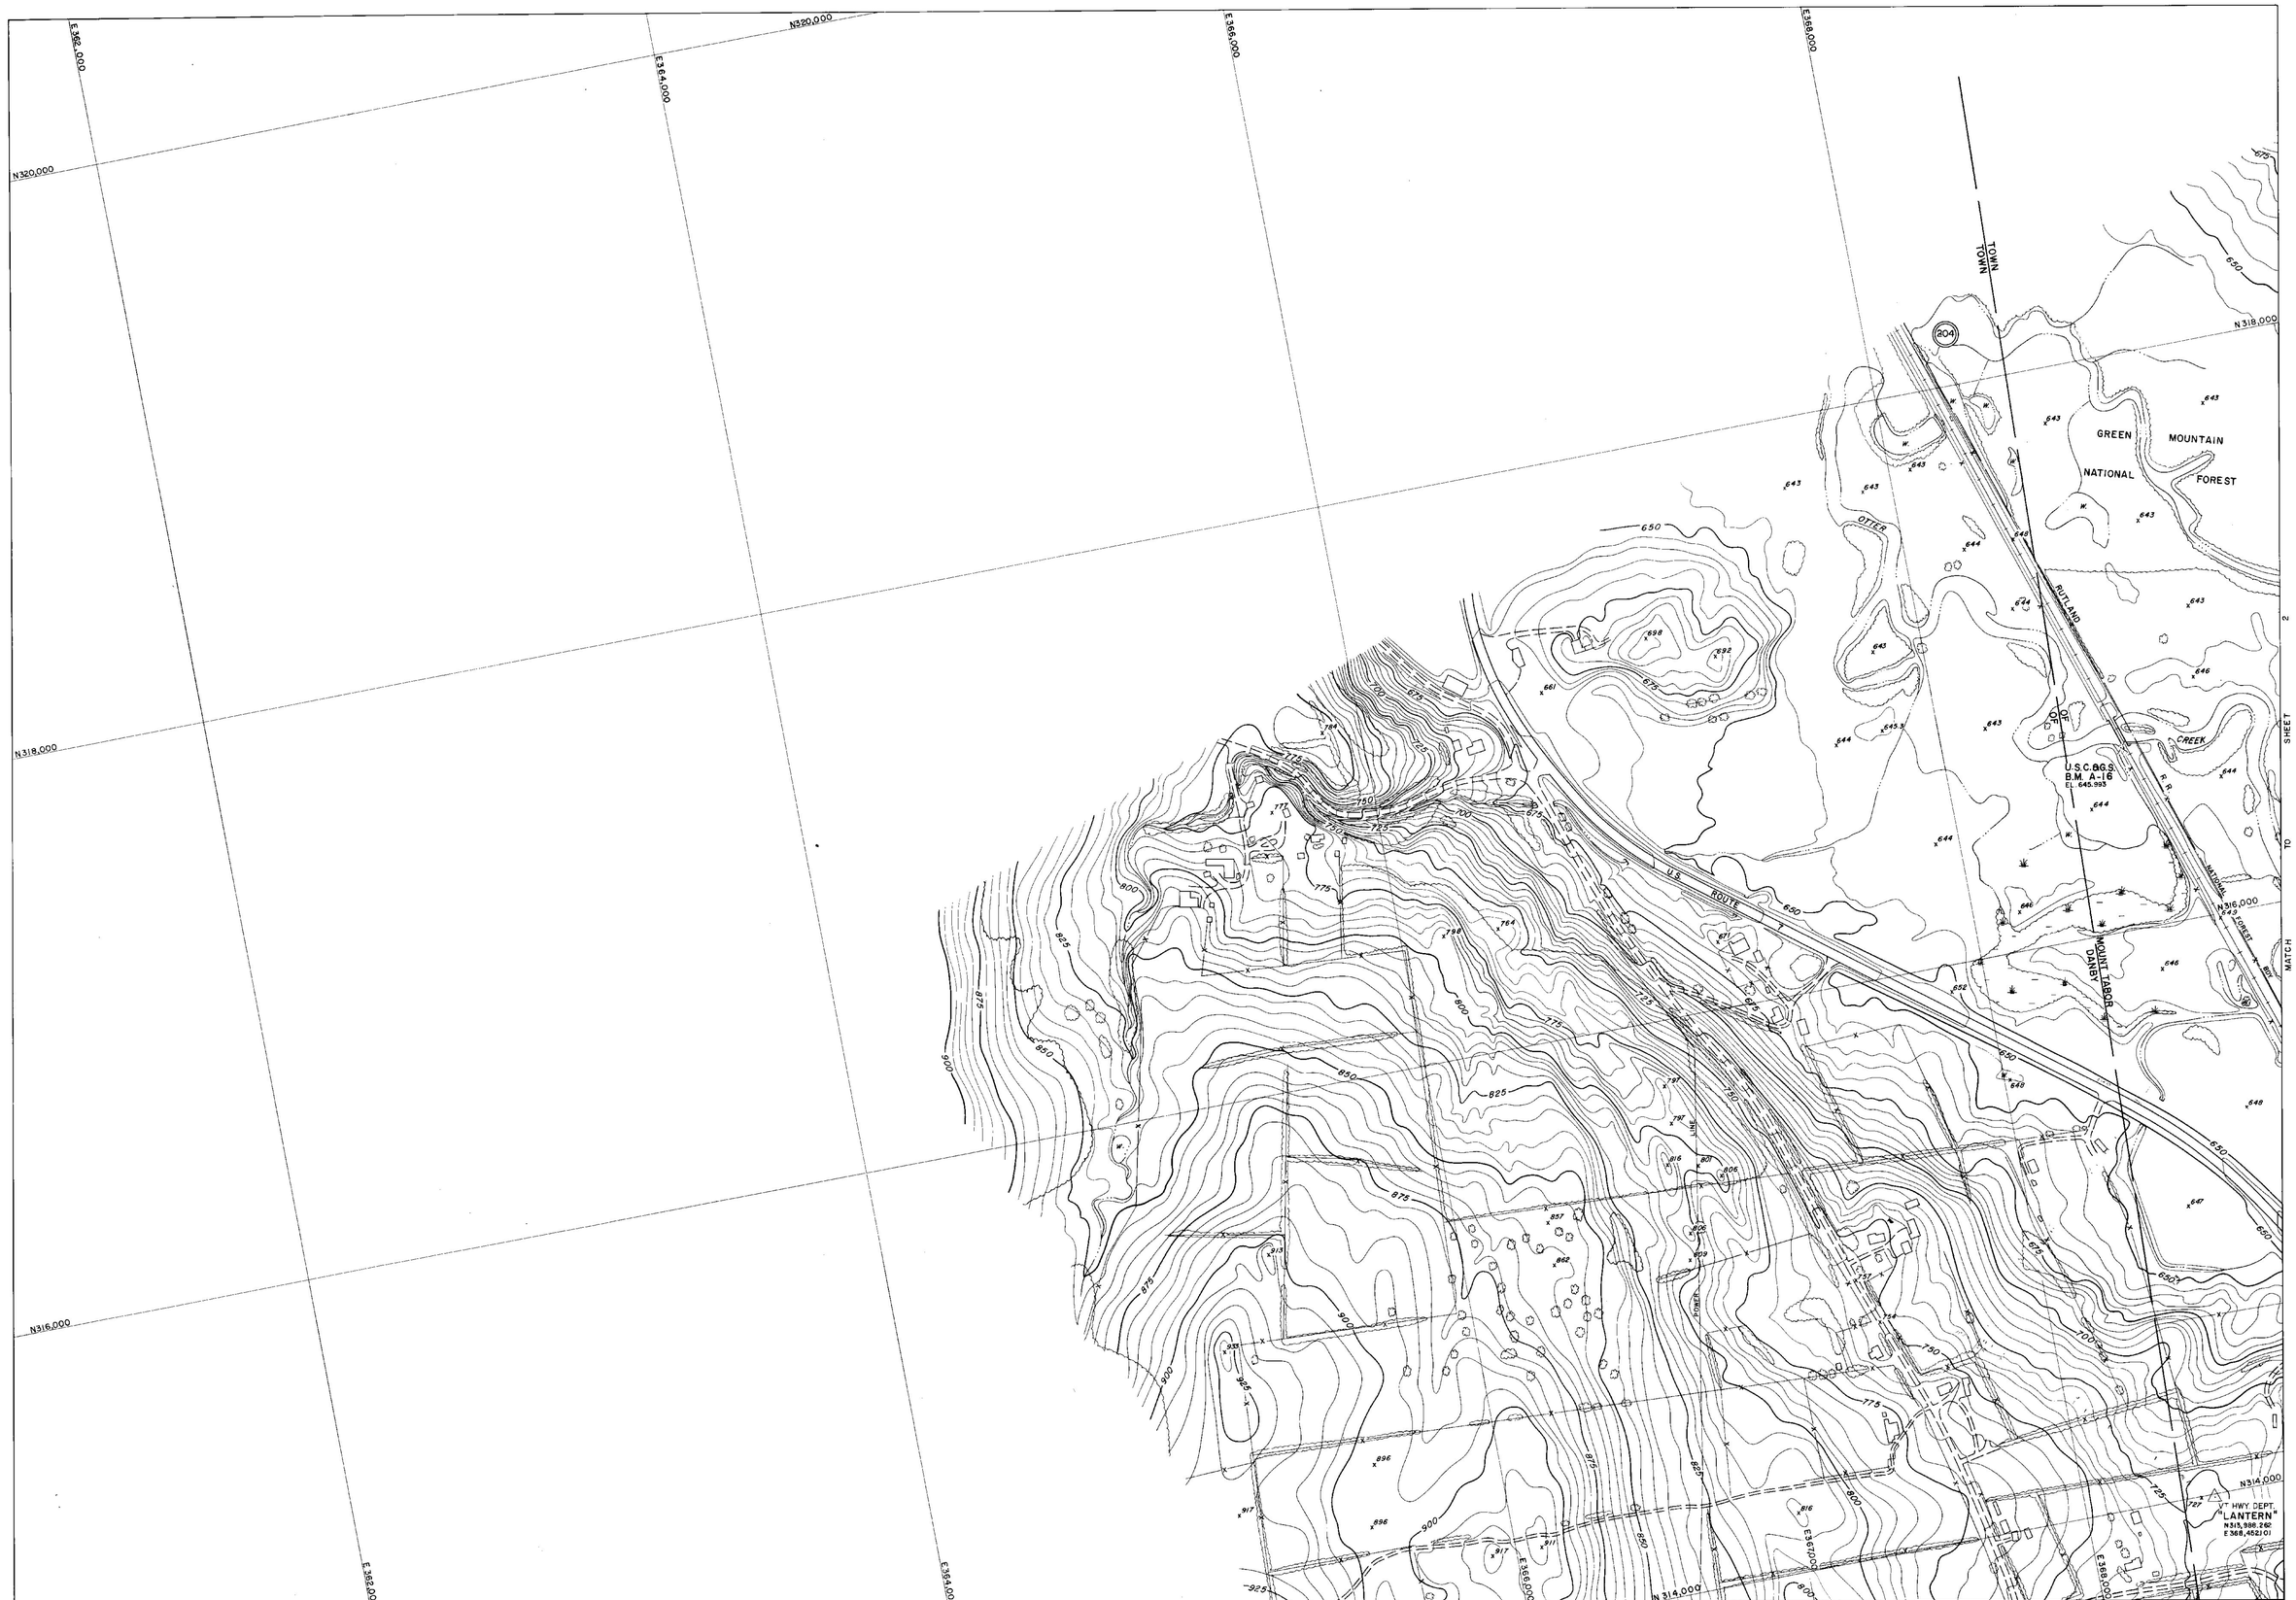

PREPARED BY
AMERICAN AIR SURVEYS, INC.
907 PENN AVENUE
PITTSBURGH, PA.
X-1978

DRAFTED BY
CHECKED BY

SCALE 1"=200' CONTOUR INTERVAL 5'

VERMONT STATE PLANE COORDINATE SYSTEM
DATUM 1927
DATE OF PHOTOGRAPHY 4-29-67

STATE OF VERMONT HIGHWAY DEPT.
TOWN OF DANBY
TOWN OF MOUNT TABOR
TOWN OF DORSET
TOWN OF PERU
VERMONT

270

SHEET NO. 1 OF 12

E370,000

E372,000

E374,000

E376,000

N318,000

N316,000

N314,000

SHEET 1 TO MATCH

MATCH TO SHEET 4

I-22

I-21

I-91

2-03

GREEN MOUNTAIN NATIONAL FOREST

OTTER CREEK

BRANCH

RUTLAND NATIONAL FOREST

U.S. ROUTE 7

FORD

PREPARED BY
AMERICAN AIR SURVEYS, INC.
907 PENN AVENUE
PITTSBURGH, PA.
A-1975

DRAFTED BY
CHECKED BY

SCALE 1" = 200'

CONTOUR INTERVAL 5'

VERMONT STATE PLANE COORDINATE SYSTEM
DATUM 1927
DATE OF PHOTOGRAPHY 4-29-67

STATE OF VERMONT HIGHWAY DEPT.

TOWN OF DANBY
TOWN OF MOUNT TABOR
TOWN OF DORSET
TOWN OF PERU
VERMONT

270

SHEET NO. 2 OF 12

MATCH TO SHEET 1

E 362,000 E 364,000 E 366,000 E 368,000

N 314,000 N 312,000 N 310,000

TOWN OF MOUNT TABOR

TOWN OF DANBY

MILL BROOK

SILO

MATCH TO SHEET 4

PREPARED BY
AMERICAN AIR SURVEYS, INC.
907 PENN AVENUE
PITTSBURGH, PA.
A-1978

DRAFTED BY:
CHECKED BY:

400 300 200 100 0 200 400 600 800
SCALE 1" = 200' CONTOUR INTERVAL 5'

VERMONT STATE PLANE COORDINATE SYSTEM
DATUM 1927
DATE OF PHOTOGRAPHY 4-29-67

STATE OF VERMONT HIGHWAY DEPT.

TOWN OF DANBY
TOWN OF MOUNT TABOR
TOWN OF DORSET
TOWN OF PERU
VERMONT

270

SHEET NO. 3 OF 12

MATCH TO SHEET 2

MATCH TO SHEET 3

MATCH TO SHEET 5

U.S.C.& G.S. B.M. R.V. 38 EL. 854.923

U.S.C.& G.S. B.M. R.V. 37 EL. 672.449

U.S.C.& G.S. B.M. Z-15 EL. 679.159

VT. HWY. DEPT. "BELDEN" N 309,973.656 E 368,716.276

MOUNT TABOR CEMETERY

GREEN MOUNTAIN NATIONAL FOREST

DANBY

RUTLAND

OTTER

BIG

BROOK

MILL

CREEK

TRAIL

RAILROAD

ROUTE

U.S.

NATIONAL

FOREST

MOUNT TABOR DANBY

N 312,000

N 310,000

N 308,000

E 370,000

E 372,000

E 374,000

E 376,000

1-20

2-02

2-01

1-19

PREPARED BY
AMERICAN AIR SURVEYS, INC.
907 PENN AVENUE
PITTSBURGH, PA.
A-1978

DRAFTED BY: DSS
CHECKED BY: WEC

SCALE 1"=200' CONTOUR INTERVAL 5

VERMONT STATE PLANE COORDINATE SYSTEM
DATUM 1927
DATE OF PHOTOGRAPHY 4-29-67

STATE OF VERMONT HIGHWAY DEPT.
TOWN OF DANBY
TOWN OF MOUNT TABOR
TOWN OF DORSET
TOWN OF PERU
VERMONT

270

SHEET NO. 4 OF 12

MATCH TO SHEET 4

MATCH TO SHEET 6

N 306,000

N 304,000

N 302,000

E 370,000

E 374,000

U.S.

RUTLAND

NATIONAL

R.R.

OTTER CREEK

TOWN HOUSE ROAD

MOUNT DANBY

MOUNT TABOR

FOREST ROAD

GREEN MOUNTAIN NATIONAL FOREST

I-18

U.S.C. & G.S. B.M. R.V. 36 EL. 661.577

PREPARED BY
AMERICAN AIR SURVEYS, INC.
907 PENN AVENUE
PITTSBURGH, PA.
5-1978

DRAFTED BY: C.L.F.
CHECKED BY: A.A.C.

SCALE 1"=200' CONTOUR INTERVAL 5'

VERMONT STATE PLANE COORDINATE SYSTEM
DATUM 1927
DATE OF PHOTOGRAPHY 4-29-67

STATE OF VERMONT HIGHWAY DEPT.
TOWN OF DANBY
TOWN OF MOUNT TABOR
TOWN OF DORSET
TOWN OF PERU
VERMONT

270

SHEET NO. 5 OF 12

MATCH TO SHEET 5

MATCH TO SHEET 7

N 302,000
N 300,000
N 298,000
E 380,000
E 384,000
E 372,000
E 376,000

TOWN
RUTLAND
OVERHEAD CRANE
INCLINE
OLD
ROUTE
FOREST
MOUNT DANBY
TABOR
RAILROAD
POWER
SILO
SOUTH END...
USC&GS BMY-15 EL 671.737
CEM
GREEN
McGINTY
OTTER
BROOK
WATER
GREEN MOUNTAIN NATIONAL FOREST
I-17
I-16

SCALE 1"=200'
CONTOUR INTERVAL 5'

VERMONT STATE PLANE COORDINATE SYSTEM
DATUM 1927
DATE OF PHOTOGRAPHY 4-29-67

PREPARED BY
AMERICAN AIR SURVEYS, INC.
907 PENN AVENUE
PITTSBURGH, PA.
A-1978

DRAFTED BY: GJD
CHECKED BY:

STATE OF VERMONT HIGHWAY DEPT.
TOWN OF DANBY
TOWN OF MOUNT TABOR
TOWN OF DORSET
TOWN OF PERU
VERMONT

270

SHEET NO. 6 OF 12

MATCH TO SHEET 6

MATCH TO SHEET 8

TOWN OF DANBY
TOWN OF DORSET

RUTLAND
BENNINGTON

TOWN OF MOUNT TABOR
TOWN OF DORSET

TOWN OF DORSET
TOWN OF MOUNT TABOR

BENNINGTON
RUTLAND

GREEN MOUNTAIN NATIONAL FOREST

MOUNT DANBY

MOUNT TABOR

ROUTE 30

ROUTE 315

BRANCH R.R.

POWER

WATER

COUNTY

N296,000
N294,000
N292,000
E569,000
E570,000

PREPARED BY
AMERICAN AIR SURVEYS, INC.
907 PENN AVENUE
PITTSBURGH, PA.
1978

DRAFTED BY JLG
CHECKED BY RMO

SCALE 1"=200'

VERMONT STATE PLANE COORDINATE SYSTEM
DATUM 1927
DATE OF PHOTOGRAPHY 4-29-67

CONTOUR INTERVAL 5'

STATE OF VERMONT HIGHWAY DEPT.
TOWN OF DANBY
TOWN OF MOUNT TABOR
TOWN OF DORSET
TOWN OF PERU
VERMONT

270

SHEET NO. 7 OF 12

MATCH TO SHEET 7

MATCH TO SHEET 9

RUTLAND RAILROAD

RUTLAND BENNINGTON

BENNINGTON RUTLAND

TOWN OF DORSET

TOWN OF MOUNT TABOR

COUNTY

COUNTY

TOWN

TOWN

MOUNT TABOR

DORSET

MOUNTAIN

GREEN

NATIONAL

FOREST

ROUTE

CREEK

WATER

FOREST

USC&GS
BMX15
EL704.52

VT. HWY. DEPT.
MON RT 7B
N285,784.063
E365,081.002

E368,000

E369,000

E370,000

E372,000

N290,000

N288,000

N286,000

SCALE 1"=200'

CONTOUR INTERVAL 5'

VERMONT STATE PLANE COORDINATE SYSTEM
CATUM 1927
DATE OF PHOTOGRAPHY 4-29-67

PREPARED BY
AMERICAN AIR SURVEYS, INC.
907 PENN AVENUE
PITTSBURGH, PA.
A-1978

DRAFTED BY: KSR
CHECKED BY: WED

STATE OF VERMONT HIGHWAY DEPT.
TOWN OF DANBY
TOWN OF MOUNT TABOR
TOWN OF DORSET
TOWN OF PERU
VERMONT

270

SHEET NO. 8 OF 12

MATCH TO SHEET 8



MATCH TO SHEET 10

PREPARED BY
AMERICAN AIR SURVEYS, INC.
907 PENN AVENUE
PITTSBURGH, PA.
A.1978

DRAFTED BY:
CHECKED BY: MGB

400 300 200 100 0 200 400 600 800
SCALE 1" = 200' CONTOUR INTERVAL 5'
VERMONT STATE PLANE COORDINATE SYSTEM
DATUM 1927
DATE OF PHOTOGRAPHY 4-29-67


STATE OF VERMONT HIGHWAY DEPT.
TOWN OF DANBY
TOWN OF MOUNT TABOR
TOWN OF DORSET
TOWN OF PERU
VERMONT

270

SHEET NO. 9 OF 12

MATCH TO SHEET 9

MATCH TO SHEET 11

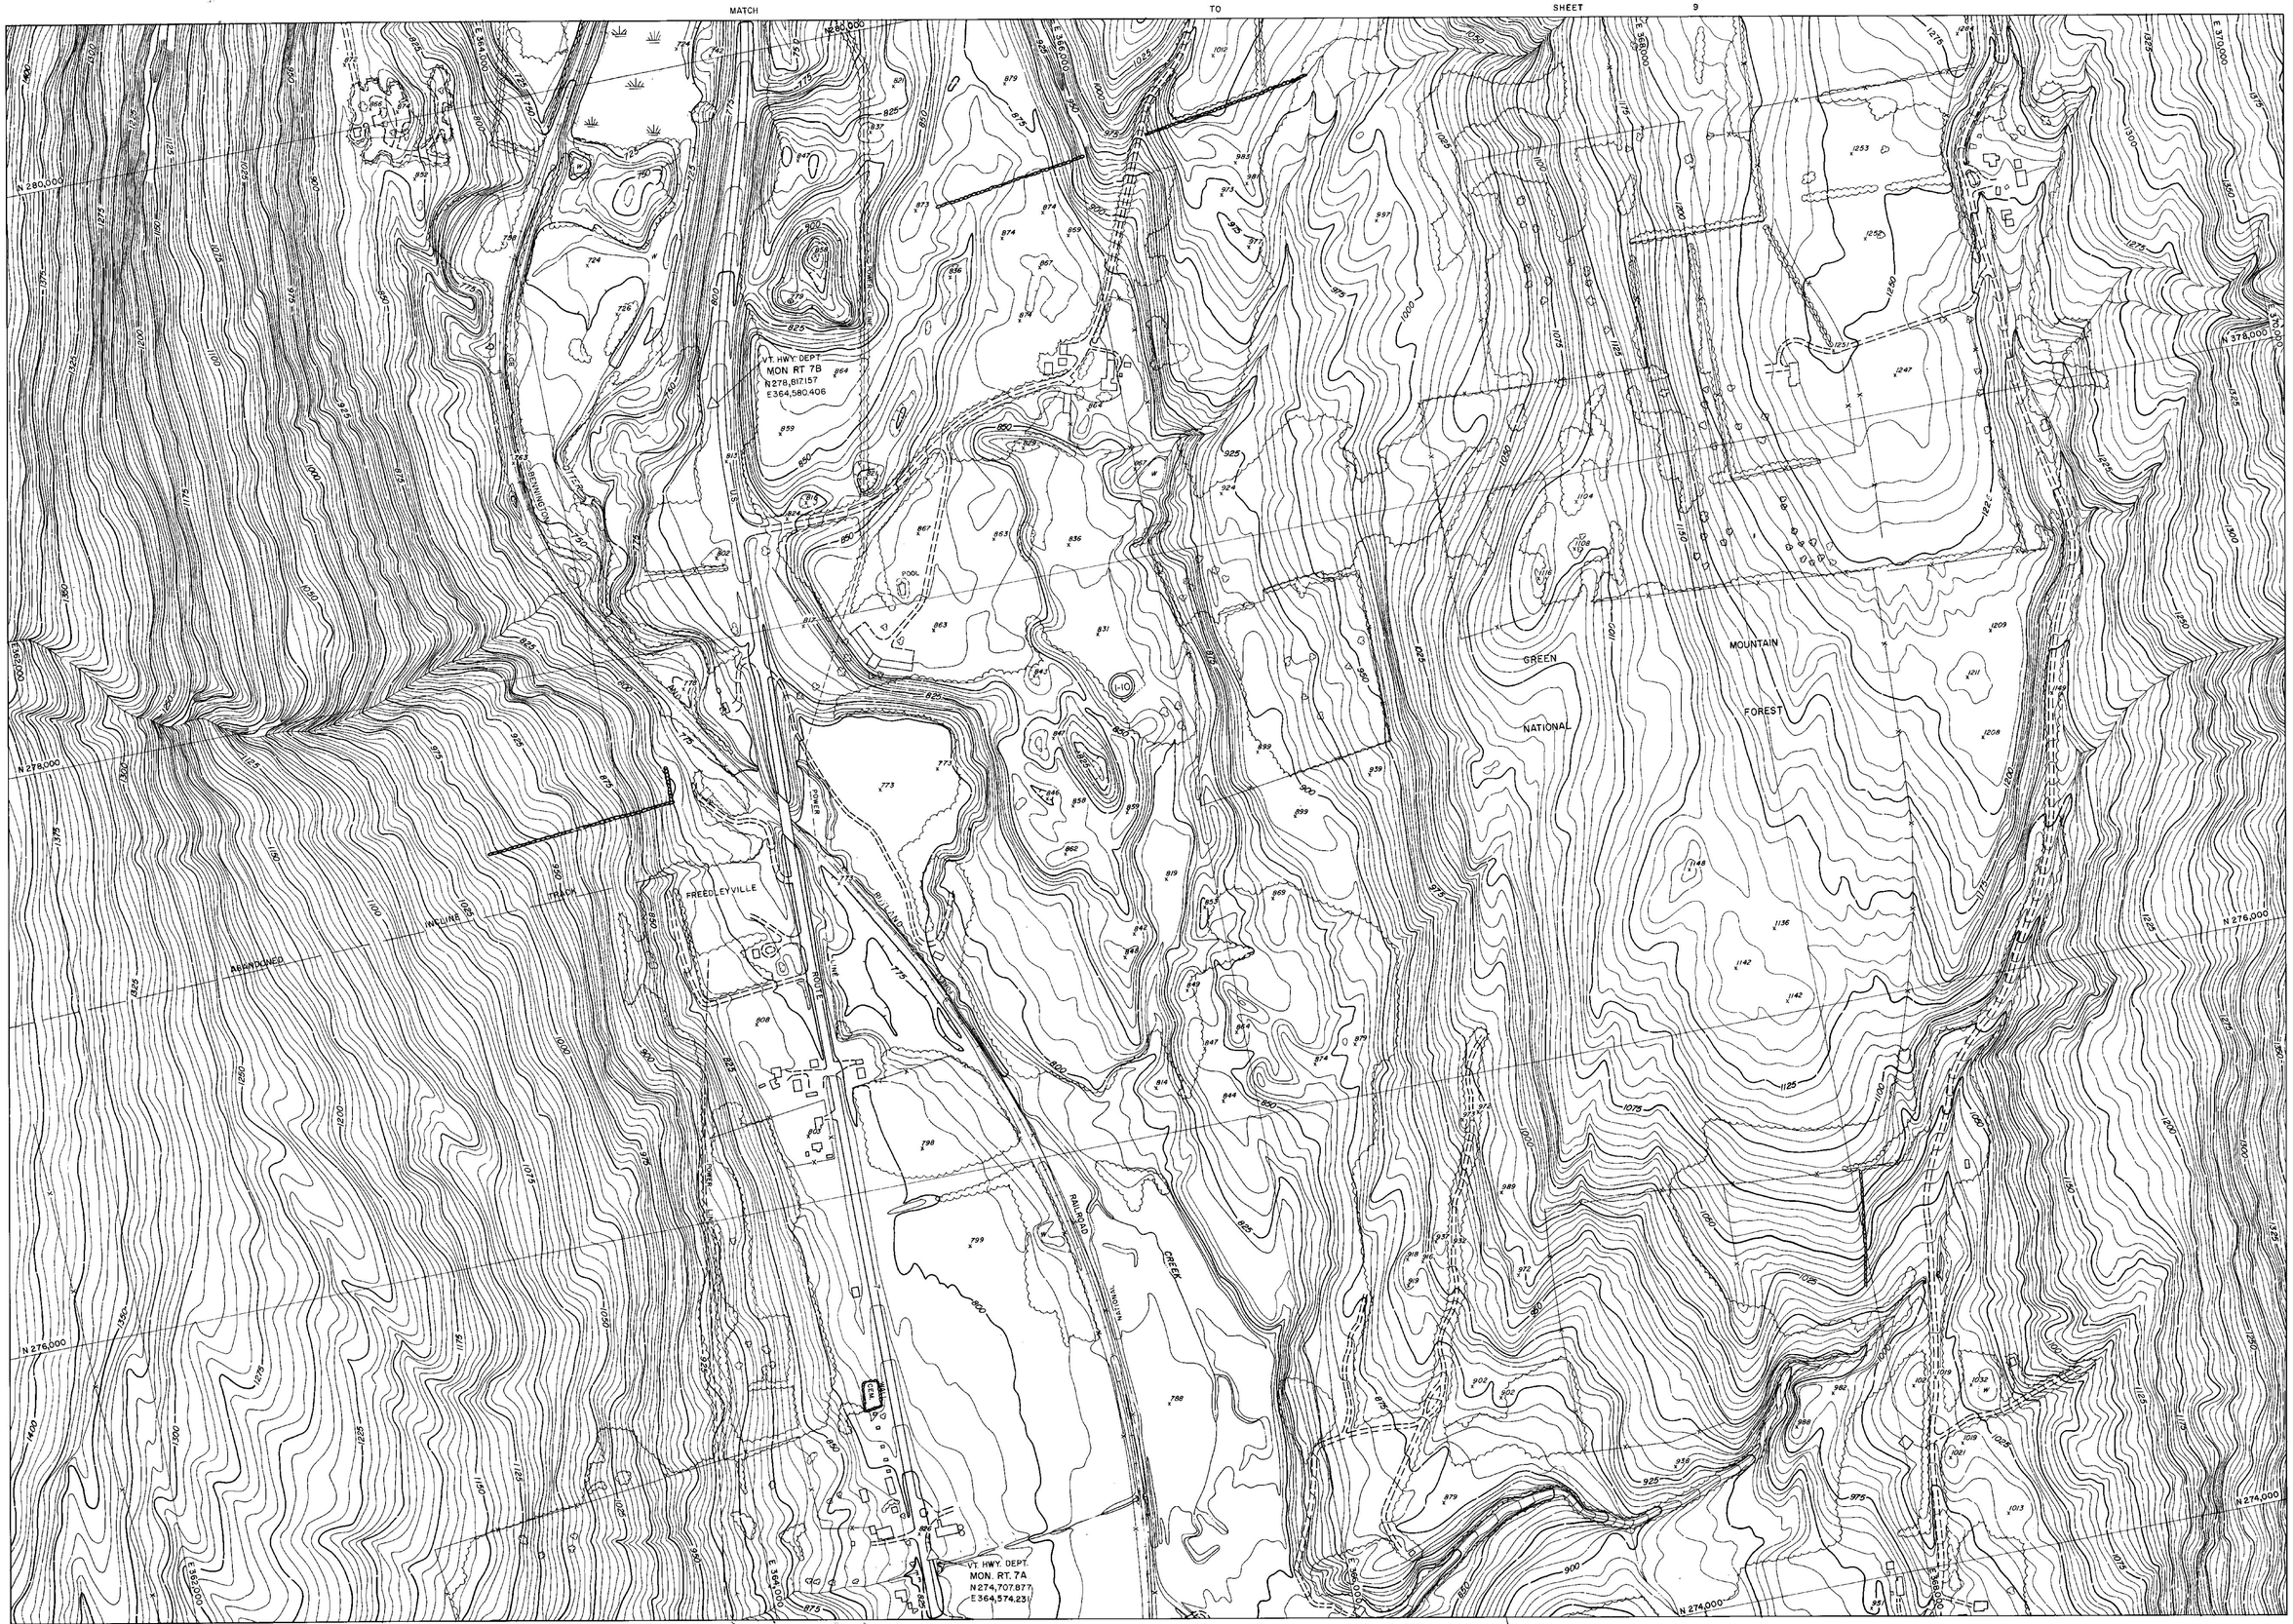

SCALE 1"=200' CONTOUR INTERVAL 5'

VERMONT STATE PLANE COORDINATE SYSTEM
DATUM 1927
DATE OF PHOTOGRAPHY 4-29-67

PREPARED BY
AMERICAN AIR SURVEYS, INC.
907 PENN AVENUE
PITTSBURGH, PA.
A-1978

DRAFTED BY:
CHECKED BY: RWL

STATE OF VERMONT HIGHWAY DEPT.
TOWN OF DANBY
TOWN OF MOUNT TABOR
TOWN OF DORSET
TOWN OF PERU
VERMONT

270

SHEET NO. 10 OF 12

MATCH

TO

VT. HWY. DEPT.
"BEEBE"
N274,303.943
E365,287.645

U.S. ROUTE 7

I-09

RUTLAND RAILROAD

FOREST

CEMETERY

EAST DORSET

BENNINGTON

VT. HWY. DEPT.
"DORSET"
N269,073.427
E363,877.266

USC&GS
BM V15
EL. 790.146

BATTEN KILL

N274,000

N272,000

N270,000

E362,000

E364,000

E366,000

SCALE 1"=200'


CONTOUR INTERVAL 5

VERMONT STATE PLANE COORDINATE SYSTEM
DATUM 1927
DATE OF PHOTOGRAPHY 4-29-67

PREPARED BY
AMERICAN AIR SURVEYS, INC.
907 PENN AVENUE
PITTSBURGH, PA.
© 1973

DRAFTED BY ZEKO
CHECKED BY

MATCH TO SHEET II

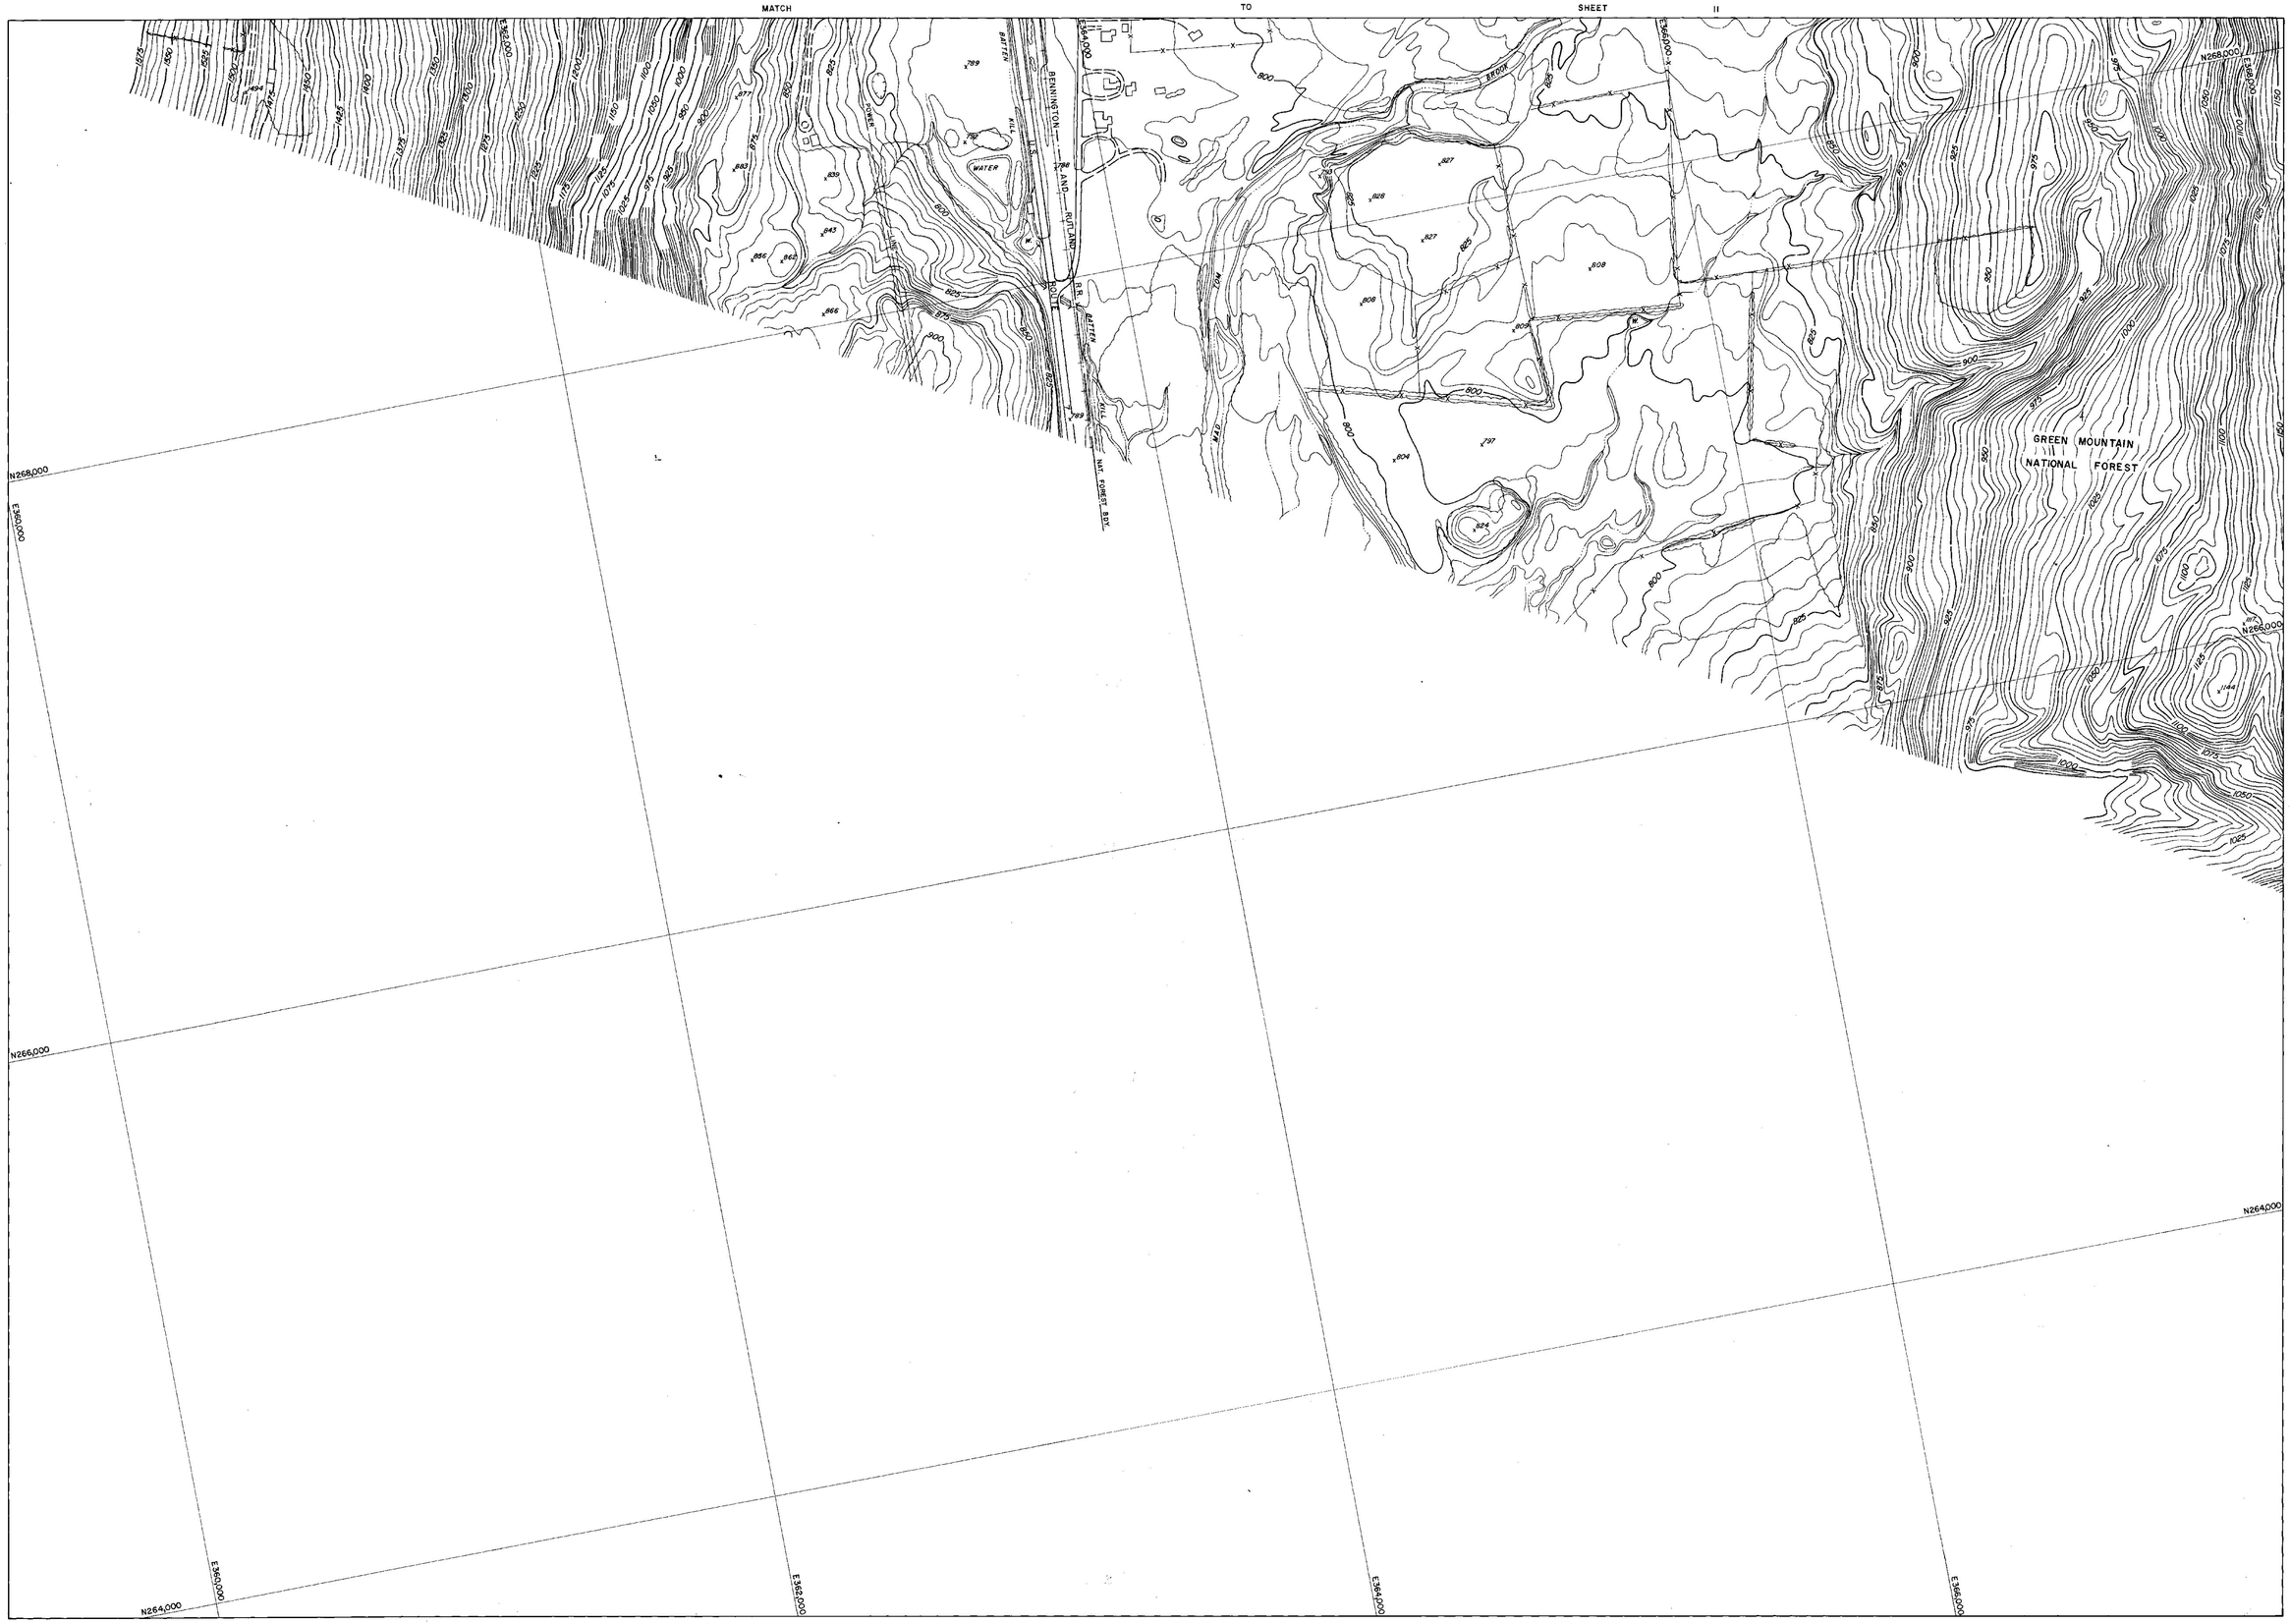

PREPARED BY
AMERICAN AIR SURVEYS, INC.
907 PENN AVENUE
PITTSBURGH, PA.
A.D. 1978

DRAFTED BY: M.E.R.
CHECKED BY:


400 300 200 100 0 200 400 600 800
SCALE 1"=200' CONTOUR INTERVAL 5'

VERMONT STATE PLANE COORDINATE SYSTEM
DATUM 1927
DATE OF PHOTOGRAPHY 4-29-67

STATE OF VERMONT HIGHWAY DEPT.
TOWN OF DANBY
TOWN OF MOUNT TABOR
TOWN OF DORSET
TOWN OF PERU
VERMONT

270

SHEET NO. 12 OF 12

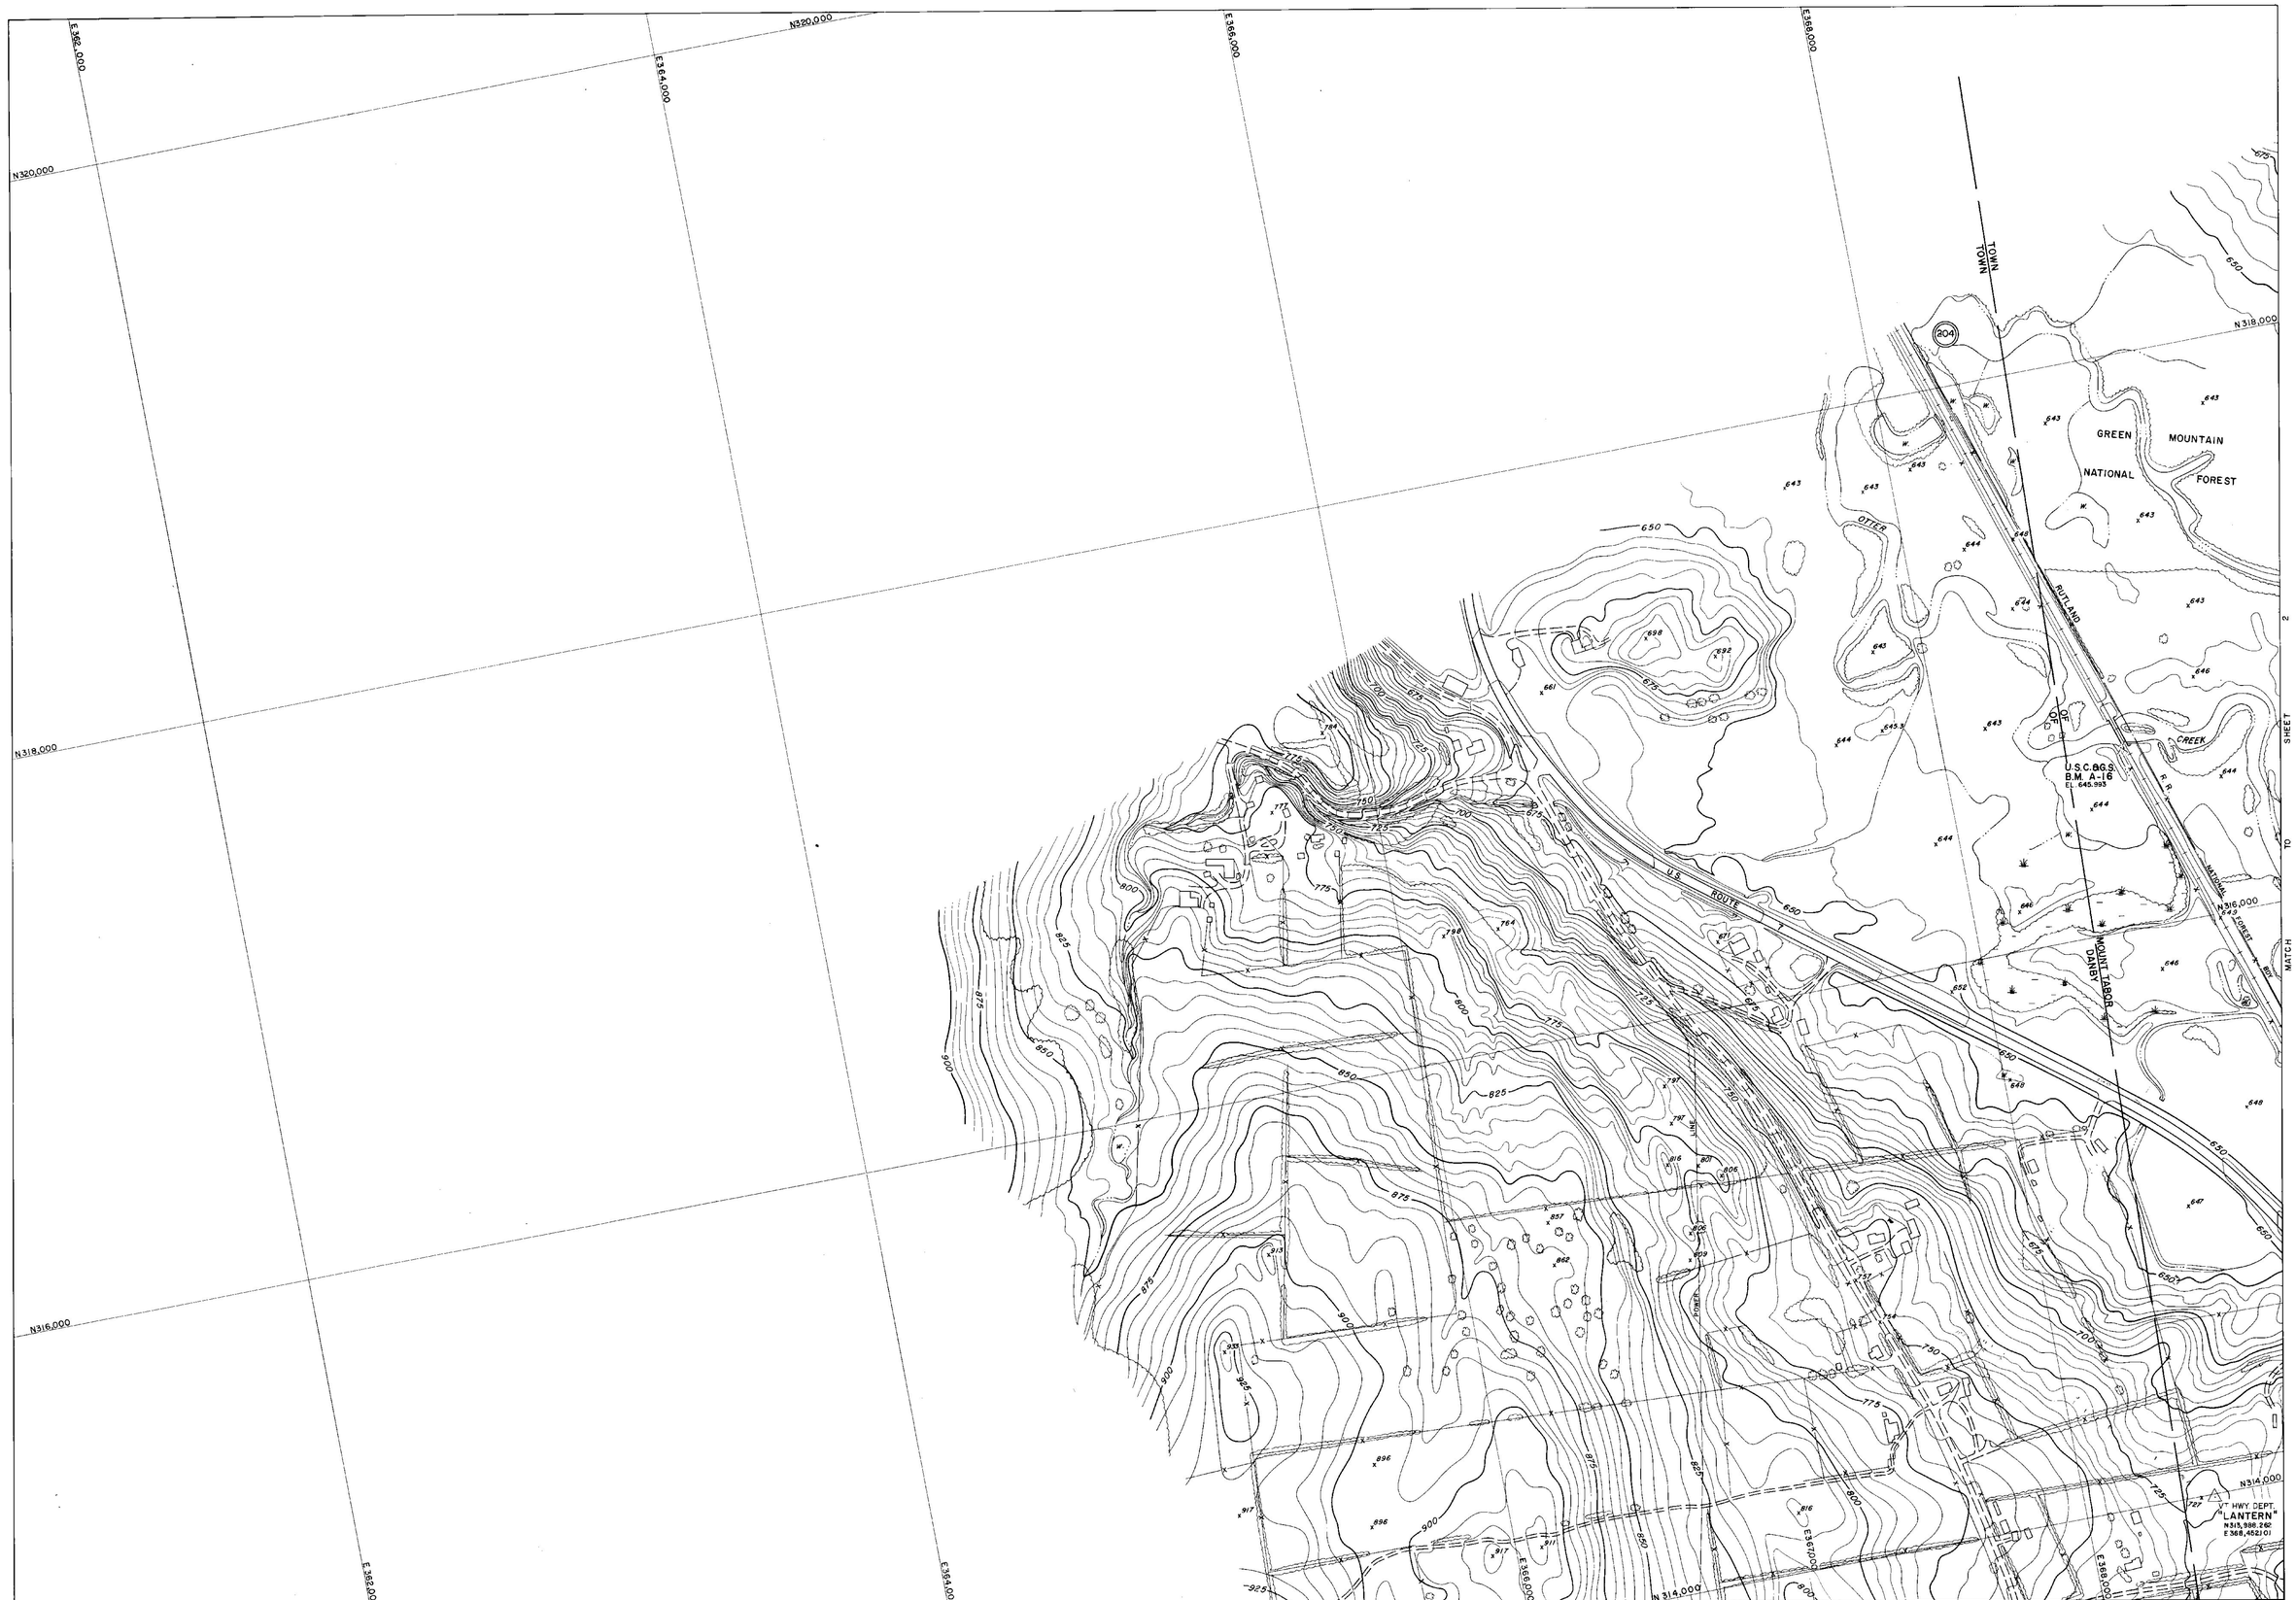

PREPARED BY
AMERICAN AIR SURVEYS, INC.
907 PENN AVENUE
PITTSBURGH, PA.
X-1978

DRAFTED BY
CHECKED BY

SCALE 1"=200' CONTOUR INTERVAL 5'

VERMONT STATE PLANE COORDINATE SYSTEM
DATUM 1927
DATE OF PHOTOGRAPHY 4-29-67

STATE OF VERMONT HIGHWAY DEPT.
TOWN OF DANBY
TOWN OF MOUNT TABOR
TOWN OF DORSET
TOWN OF PERU
VERMONT

270

SHEET NO. 1 OF 12

E370,000

E372,000

E374,000

E376,000

N318,000

N316,000

N314,000

SHEET 1 TO MATCH

MATCH TO SHEET 4

I-22

I-21

I-91

2-03

GREEN MOUNTAIN NATIONAL FOREST

OTTER CREEK

BRANCH

RUTLAND NATIONAL FOREST

U.S. ROUTE 7

FORD

PREPARED BY
AMERICAN AIR SURVEYS, INC.
907 PENN AVENUE
PITTSBURGH, PA.
A-1975

DRAFTED BY
CHECKED BY

SCALE 1" = 200'

CONTOUR INTERVAL 5'

VERMONT STATE PLANE COORDINATE SYSTEM
DATUM 1927
DATE OF PHOTOGRAPHY 4-29-67

STATE OF VERMONT HIGHWAY DEPT.

TOWN OF DANBY
TOWN OF MOUNT TABOR
TOWN OF DORSET
TOWN OF PERU
VERMONT

270

SHEET NO. 2 OF 12

MATCH TO SHEET 1

E 362,000 E 364,000 E 366,000 E 368,000

N 314,000 N 312,000 N 310,000

TOWN OF MOUNT TABOR

TOWN OF DANBY

MILL BROOK

SILO

MATCH TO SHEET 4

PREPARED BY
AMERICAN AIR SURVEYS, INC.
907 PENN AVENUE
PITTSBURGH, PA.
A-1978

DRAFTED BY:
CHECKED BY:

400 300 200 100 0 200 400 600 800
SCALE 1" = 200' CONTOUR INTERVAL 5'

VERMONT STATE PLANE COORDINATE SYSTEM
DATUM 1927
DATE OF PHOTOGRAPHY 4-29-67

STATE OF VERMONT HIGHWAY DEPT.

TOWN OF DANBY
TOWN OF MOUNT TABOR
TOWN OF DORSET
TOWN OF PERU
VERMONT

270

SHEET NO. 3 OF 12

MATCH TO SHEET 2

MATCH TO SHEET 3

MATCH TO SHEET 5

U.S.C.& G.S. B.M. R.V. 38 EL. 854.923

U.S.C.& G.S. B.M. R.V. 37 EL. 672.449

U.S.C.& G.S. B.M. Z-15 EL. 679.159

VT. HWY. DEPT. "BELDEN" N 309,973.656 E 368,716.276

MOUNT TABOR CEMETERY

GREEN MOUNTAIN NATIONAL FOREST

DANBY

RUTLAND

OTTER

BIG

BROOK

MILL

CREEK

TRAIL

RAILROAD

ROUTE

U.S.

NATIONAL

FOREST

MOUNT TABOR DANBY

N 312,000

N 310,000

N 308,000

E 370,000

E 372,000

E 374,000

E 376,000

1-20

2-02

2-01

1-19

PREPARED BY
AMERICAN AIR SURVEYS, INC.
907 PENN AVENUE
PITTSBURGH, PA.
A-1978

DRAFTED BY: DSS
CHECKED BY: WEC

SCALE 1"=200' CONTOUR INTERVAL 5

VERMONT STATE PLANE COORDINATE SYSTEM
DATUM 1927
DATE OF PHOTOGRAPHY 4-29-67

STATE OF VERMONT HIGHWAY DEPT.
TOWN OF DANBY
TOWN OF MOUNT TABOR
TOWN OF DORSET
TOWN OF PERU
VERMONT

270

SHEET NO. 4 OF 12

MATCH TO SHEET 4

MATCH TO SHEET 6

N 306,000

N 304,000

N 302,000

E 370,000

E 374,000

U.S.

RUTLAND

NATIONAL

R.R.

OTTER CREEK

TOWN HOUSE ROAD

MOUNT DANBY

MOUNT TABOR

FOREST ROAD

GREEN MOUNTAIN NATIONAL FOREST

I-18

U.S.C. & G.S. B.M. R.V. 36 EL. 661.577

PREPARED BY
AMERICAN AIR SURVEYS, INC.
907 PENN AVENUE
PITTSBURGH, PA.
5-1978

DRAFTED BY: C.L.F.
CHECKED BY: A.A.C.

SCALE 1"=200' CONTOUR INTERVAL 5'

VERMONT STATE PLANE COORDINATE SYSTEM
DATUM 1927
DATE OF PHOTOGRAPHY 4-29-67

STATE OF VERMONT HIGHWAY DEPT.
TOWN OF DANBY
TOWN OF MOUNT TABOR
TOWN OF DORSET
TOWN OF PERU
VERMONT

270

SHEET NO. 5 OF 12

MATCH TO SHEET 5

MATCH TO SHEET 7

N 302,000
N 300,000
N 298,000
E 380,000
E 384,000
E 372,000
E 376,000

TOWN
RUTLAND
OVERHEAD CRANE
INCLINE
OLD
ROUTE
FOREST
MOUNT DANBY
TABOR
RAILROAD
POWER
SILO
SOUTH END...
USC&GS BMY-15 EL 671.737
CEM
GREEN
McGINTY
OTTER
BROOK
WATER
GREEN MOUNTAIN NATIONAL FOREST
I-17
I-16

SCALE 1"=200'
CONTOUR INTERVAL 5'

VERMONT STATE PLANE COORDINATE SYSTEM
DATUM 1927
DATE OF PHOTOGRAPHY 4-29-67

PREPARED BY
AMERICAN AIR SURVEYS, INC.
907 PENN AVENUE
PITTSBURGH, PA.
A-1978

DRAFTED BY: GJD
CHECKED BY:

STATE OF VERMONT HIGHWAY DEPT.
TOWN OF DANBY
TOWN OF MOUNT TABOR
TOWN OF DORSET
TOWN OF PERU
VERMONT

270

SHEET NO. 6 OF 12

MATCH TO SHEET 6

MATCH TO SHEET 8

TOWN OF DANBY
TOWN OF DORSET

RUTLAND
BENNINGTON

TOWN OF MOUNT TABOR
TOWN OF DORSET

TOWN OF DORSET
TOWN OF MOUNT TABOR

BENNINGTON
RUTLAND

GREEN MOUNTAIN NATIONAL FOREST

MOUNT DANBY

MOUNT TABOR

ROUTE 30

ROUTE 315

BRANCH R.R.

POWER

WATER

COUNTY

N296,000
N294,000
N292,000
E569,000
E570,000

PREPARED BY
AMERICAN AIR SURVEYS, INC.
907 PENN AVENUE
PITTSBURGH, PA.
1978

DRAFTED BY JLG
CHECKED BY RMO

SCALE 1"=200'

VERMONT STATE PLANE COORDINATE SYSTEM
DATUM 1927
DATE OF PHOTOGRAPHY 4-29-67

CONTOUR INTERVAL 5'

STATE OF VERMONT HIGHWAY DEPT.
TOWN OF DANBY
TOWN OF MOUNT TABOR
TOWN OF DORSET
TOWN OF PERU
VERMONT

270

SHEET NO. 7 OF 12

MATCH TO SHEET 7

MATCH TO SHEET 9

RUTLAND RAILROAD

RUTLAND BENNINGTON

BENNINGTON RUTLAND

TOWN OF DORSET

TOWN OF MOUNT TABOR

COUNTY

COUNTY

TOWN

TOWN

MOUNT TABOR

DORSET

MOUNTAIN

GREEN

NATIONAL

FOREST

ROUTE

CREEK

WATER

FOREST

USC&GS
BMX15
EL704.52

VT. HWY. DEPT.
MON RT 7B
N285,784.063
E365,081.002

E368,000

E369,000

E370,000

E372,000

N290,000

N288,000

N286,000

SCALE 1"=200'

CONTOUR INTERVAL 5'

VERMONT STATE PLANE COORDINATE SYSTEM
CATUM 1927
DATE OF PHOTOGRAPHY 4-29-67

PREPARED BY
AMERICAN AIR SURVEYS, INC.
907 PENN AVENUE
PITTSBURGH, PA.
A-1978

DRAFTED BY: KSR
CHECKED BY: WED

STATE OF VERMONT HIGHWAY DEPT.
TOWN OF DANBY
TOWN OF MOUNT TABOR
TOWN OF DORSET
TOWN OF PERU
VERMONT

270

SHEET NO. 8 OF 12

MATCH TO SHEET 8



MATCH TO SHEET 10

PREPARED BY
AMERICAN AIR SURVEYS, INC.
907 PENN AVENUE
PITTSBURGH, PA.
A.1978

DRAFTED BY:
CHECKED BY: MGB

400 300 200 100 0 200 400 600 800
SCALE 1" = 200' CONTOUR INTERVAL 5'
VERMONT STATE PLANE COORDINATE SYSTEM
DATUM 1927
DATE OF PHOTOGRAPHY 4-29-67


STATE OF VERMONT HIGHWAY DEPT.
TOWN OF DANBY
TOWN OF MOUNT TABOR
TOWN OF DORSET
TOWN OF PERU
VERMONT

270

SHEET NO. 9 OF 12

MATCH TO SHEET 9

MATCH TO SHEET 11

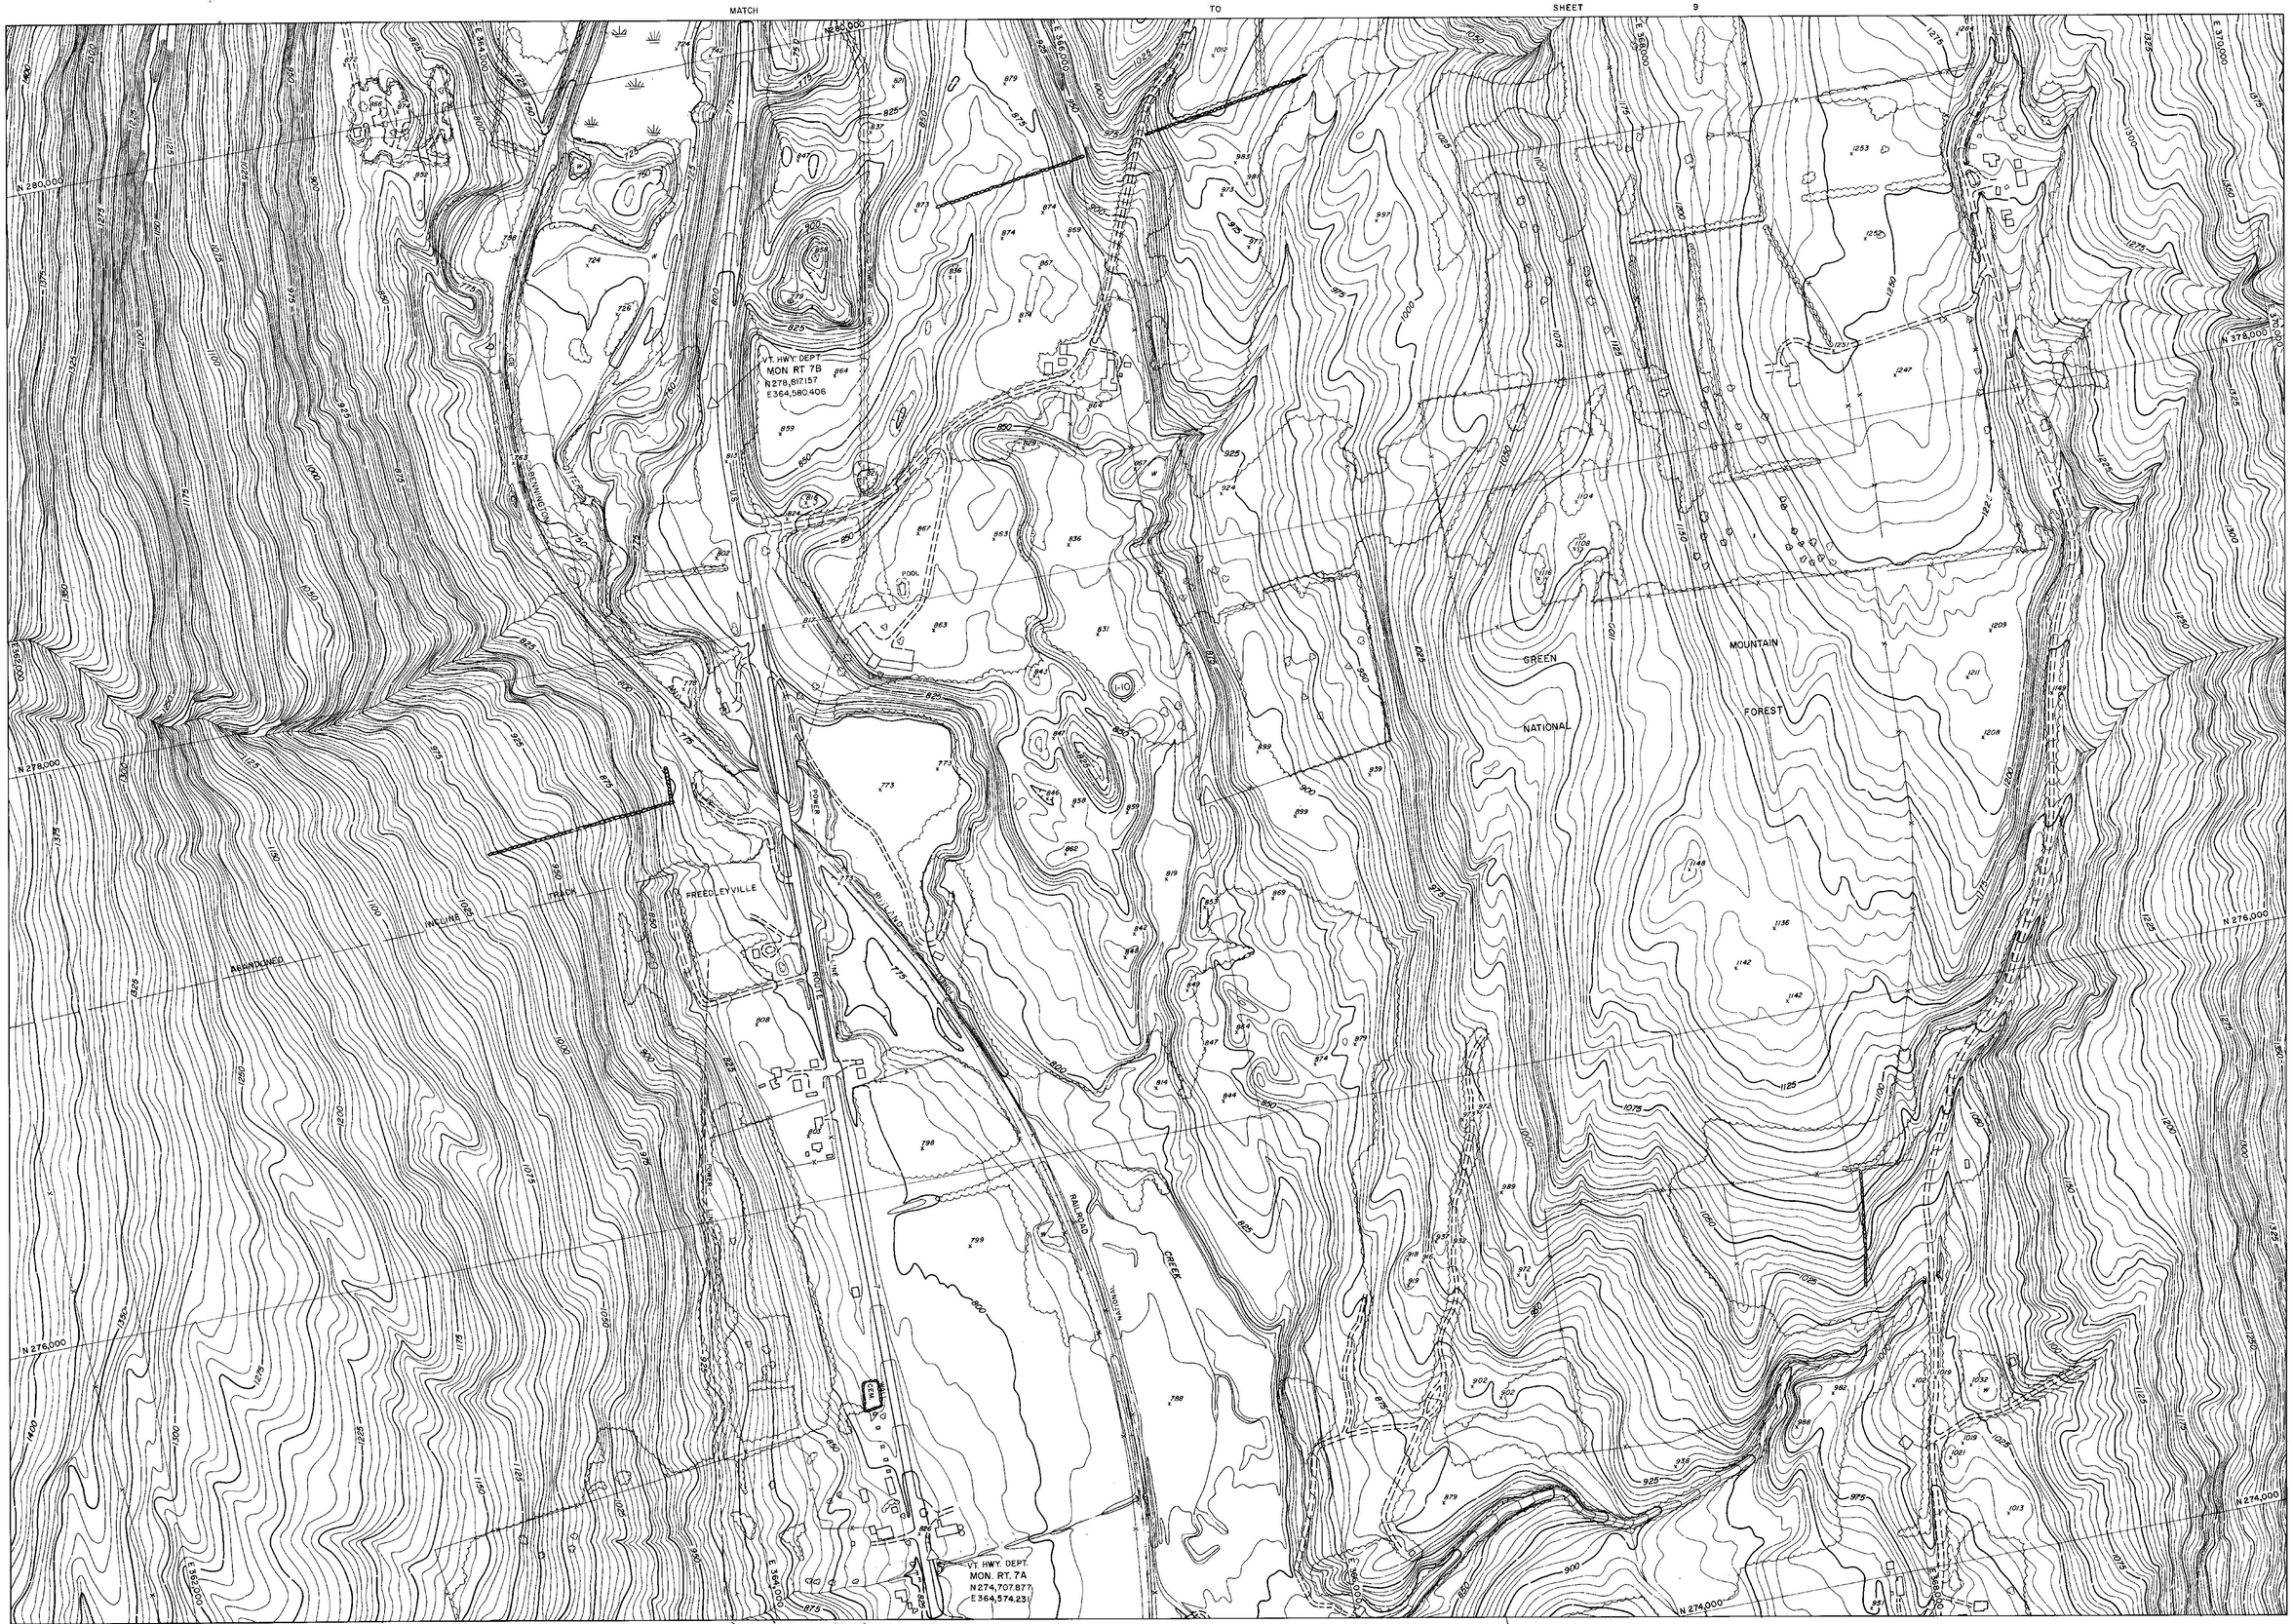

SCALE 1"=200' CONTOUR INTERVAL 5'

VERMONT STATE PLANE COORDINATE SYSTEM
DATUM 1927
DATE OF PHOTOGRAPHY 4-29-67

PREPARED BY
AMERICAN AIR SURVEYS, INC.
907 PENN AVENUE
PITTSBURGH, PA.
A-1978

DRAFTED BY:
CHECKED BY: RWL

STATE OF VERMONT HIGHWAY DEPT.
TOWN OF DANBY
TOWN OF MOUNT TABOR
TOWN OF DORSET
TOWN OF PERU
VERMONT

270

SHEET NO. 10 OF 12

MATCH

TO

VT. HWY. DEPT.
"BEEBE"
N274,303.943
E365,287.645

U.S. ROUTE 7

I-09

RUTLAND RAILROAD

FOREST

CEMETERY

EAST DORSET

BENNINGTON

VT. HWY. DEPT.
"DORSET"
N269,073.427
E363,877.266

USC&GS
BM V15
EL. 790.146

BATTEN KILL

N274,000

N272,000

N270,000

E362,000

E364,000

E366,000

SCALE 1"=200'


CONTOUR INTERVAL 5

VERMONT STATE PLANE COORDINATE SYSTEM
DATUM 1927
DATE OF PHOTOGRAPHY 4-29-67

PREPARED BY
AMERICAN AIR SURVEYS, INC.
907 PENN AVENUE
PITTSBURGH, PA.
© 1973

DRAFTED BY ZEKO
CHECKED BY

MATCH TO SHEET II

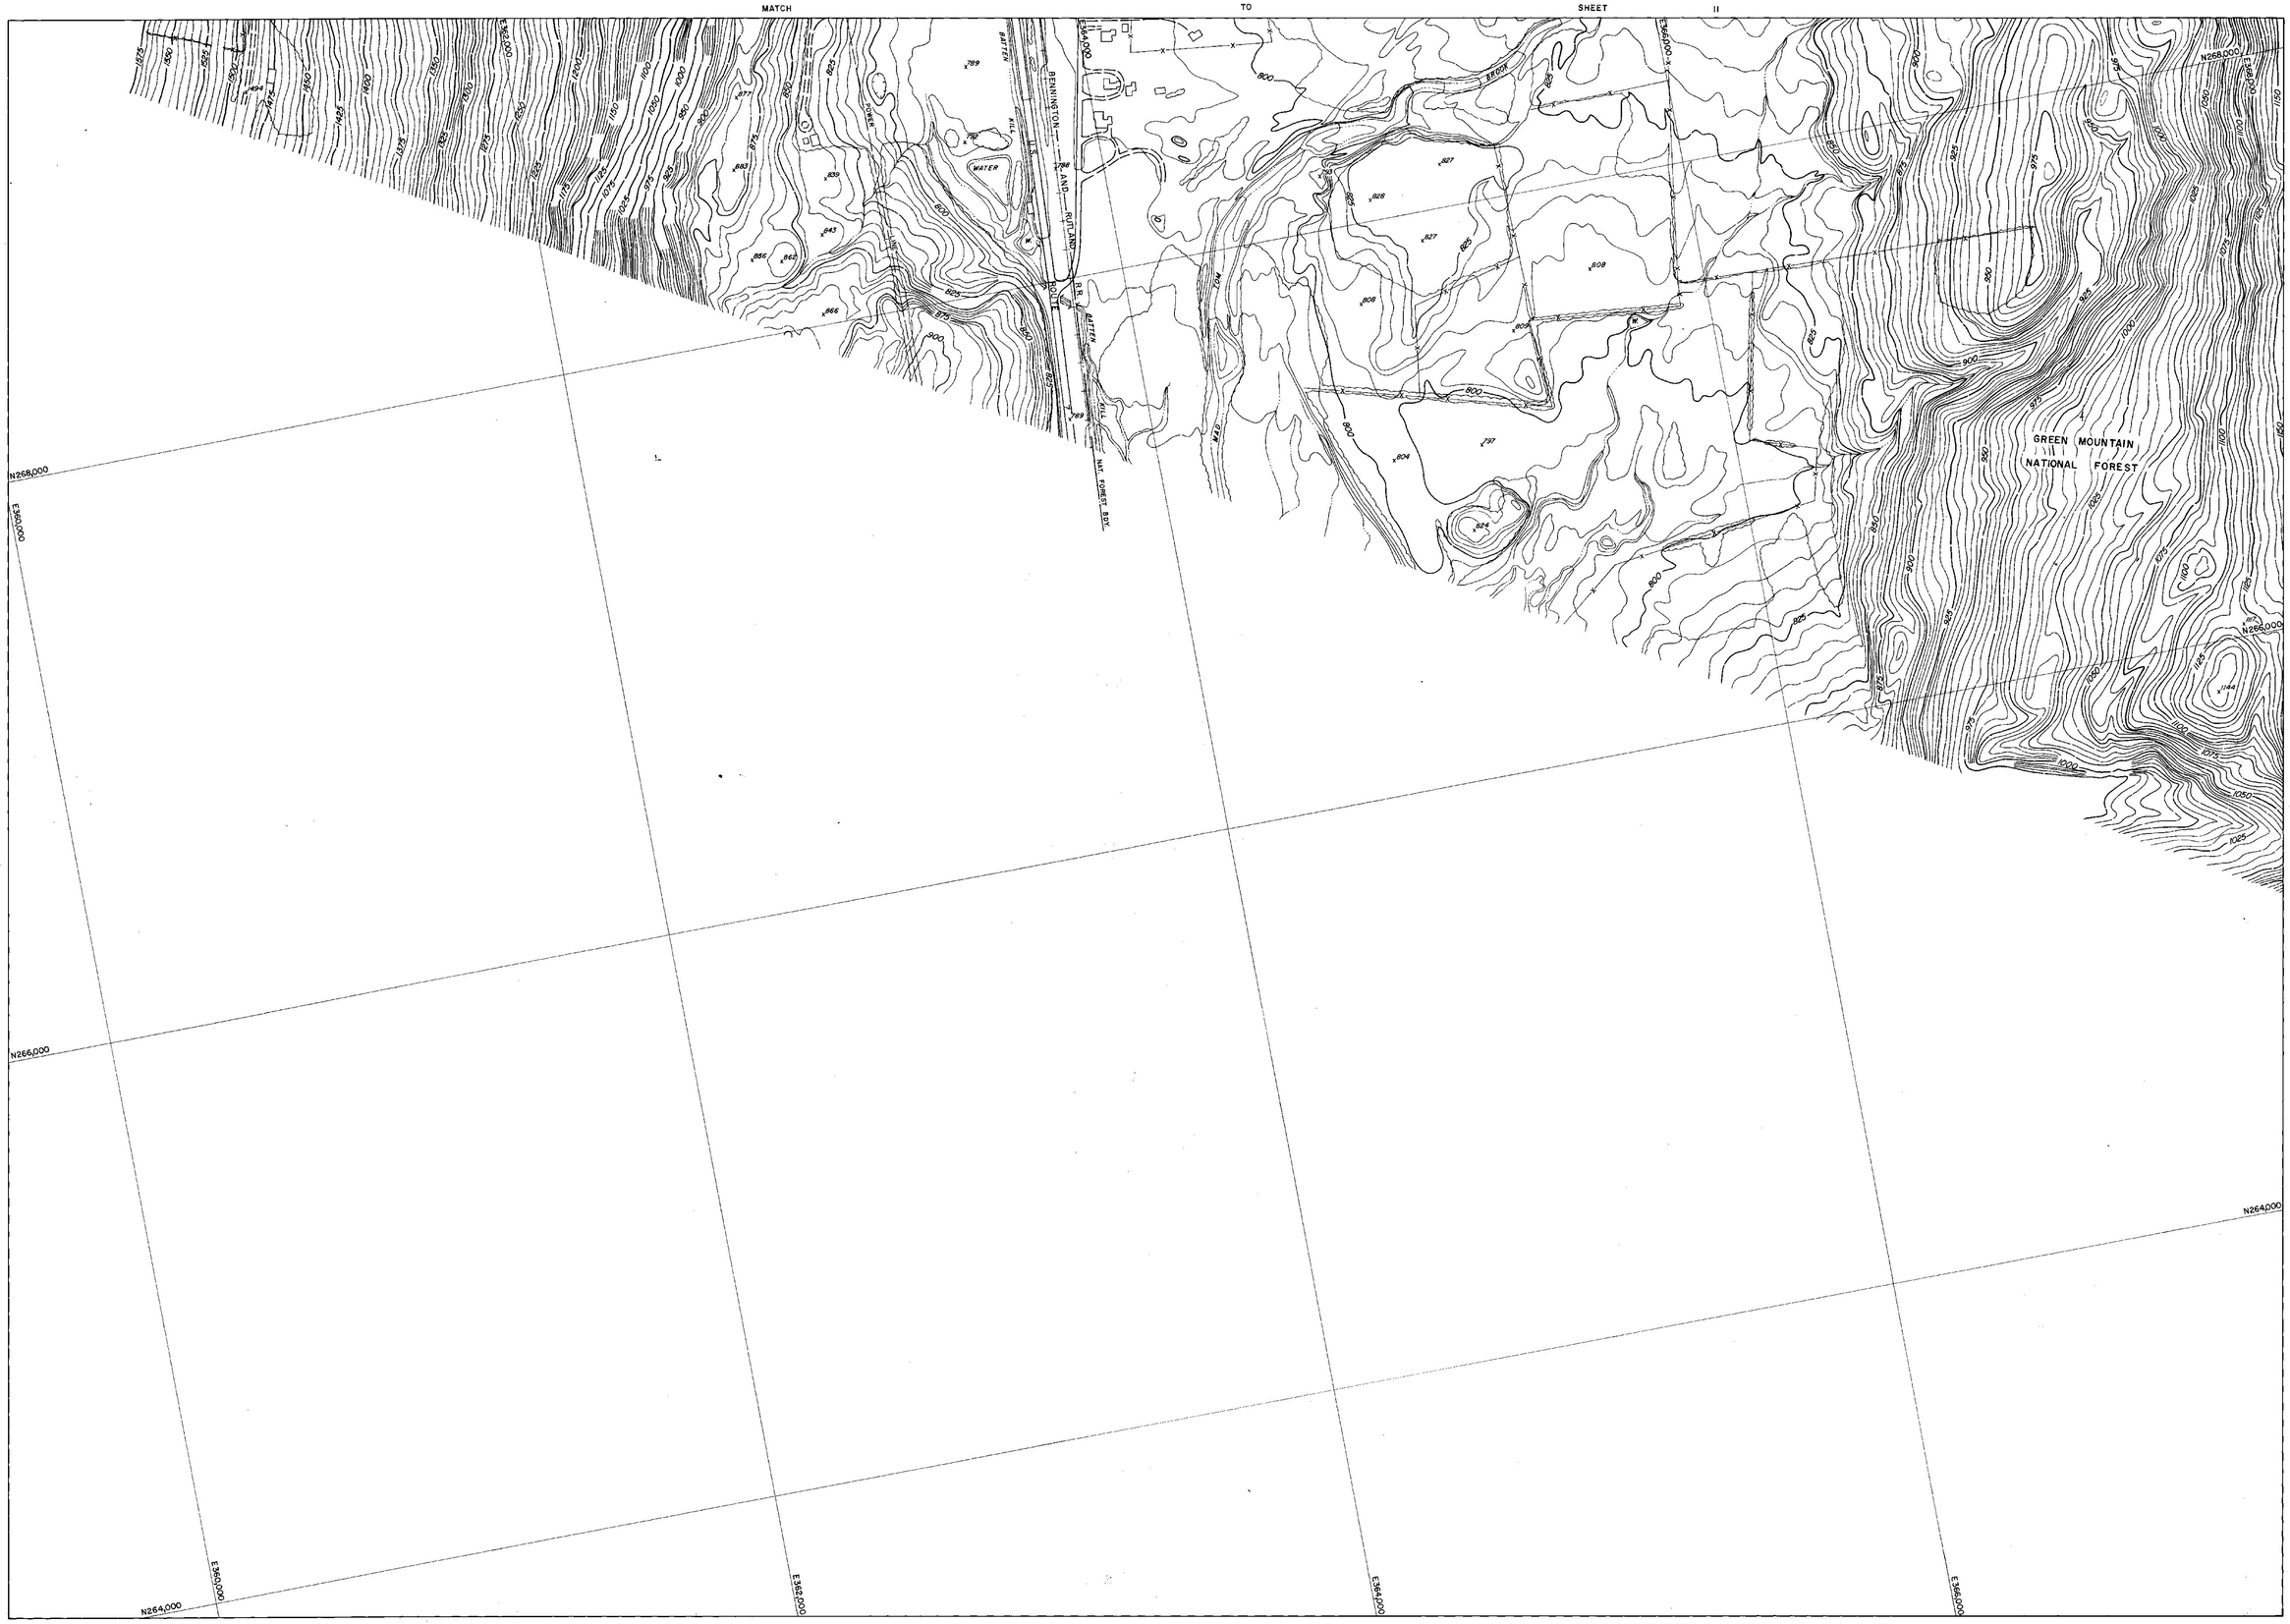

PREPARED BY
AMERICAN AIR SURVEYS, INC.
907 PENN AVENUE
PITTSBURGH, PA.
A.D. 1978

DRAFTED BY: M.E.R.
CHECKED BY:


400 300 200 100 0 200 400 600 800
SCALE 1"=200' CONTOUR INTERVAL 5'

VERMONT STATE PLANE COORDINATE SYSTEM
DATUM 1927
DATE OF PHOTOGRAPHY 4-29-67

STATE OF VERMONT HIGHWAY DEPT.
TOWN OF DANBY
TOWN OF MOUNT TABOR
TOWN OF DORSET
TOWN OF PERU
VERMONT

270

SHEET NO. 12 OF 12

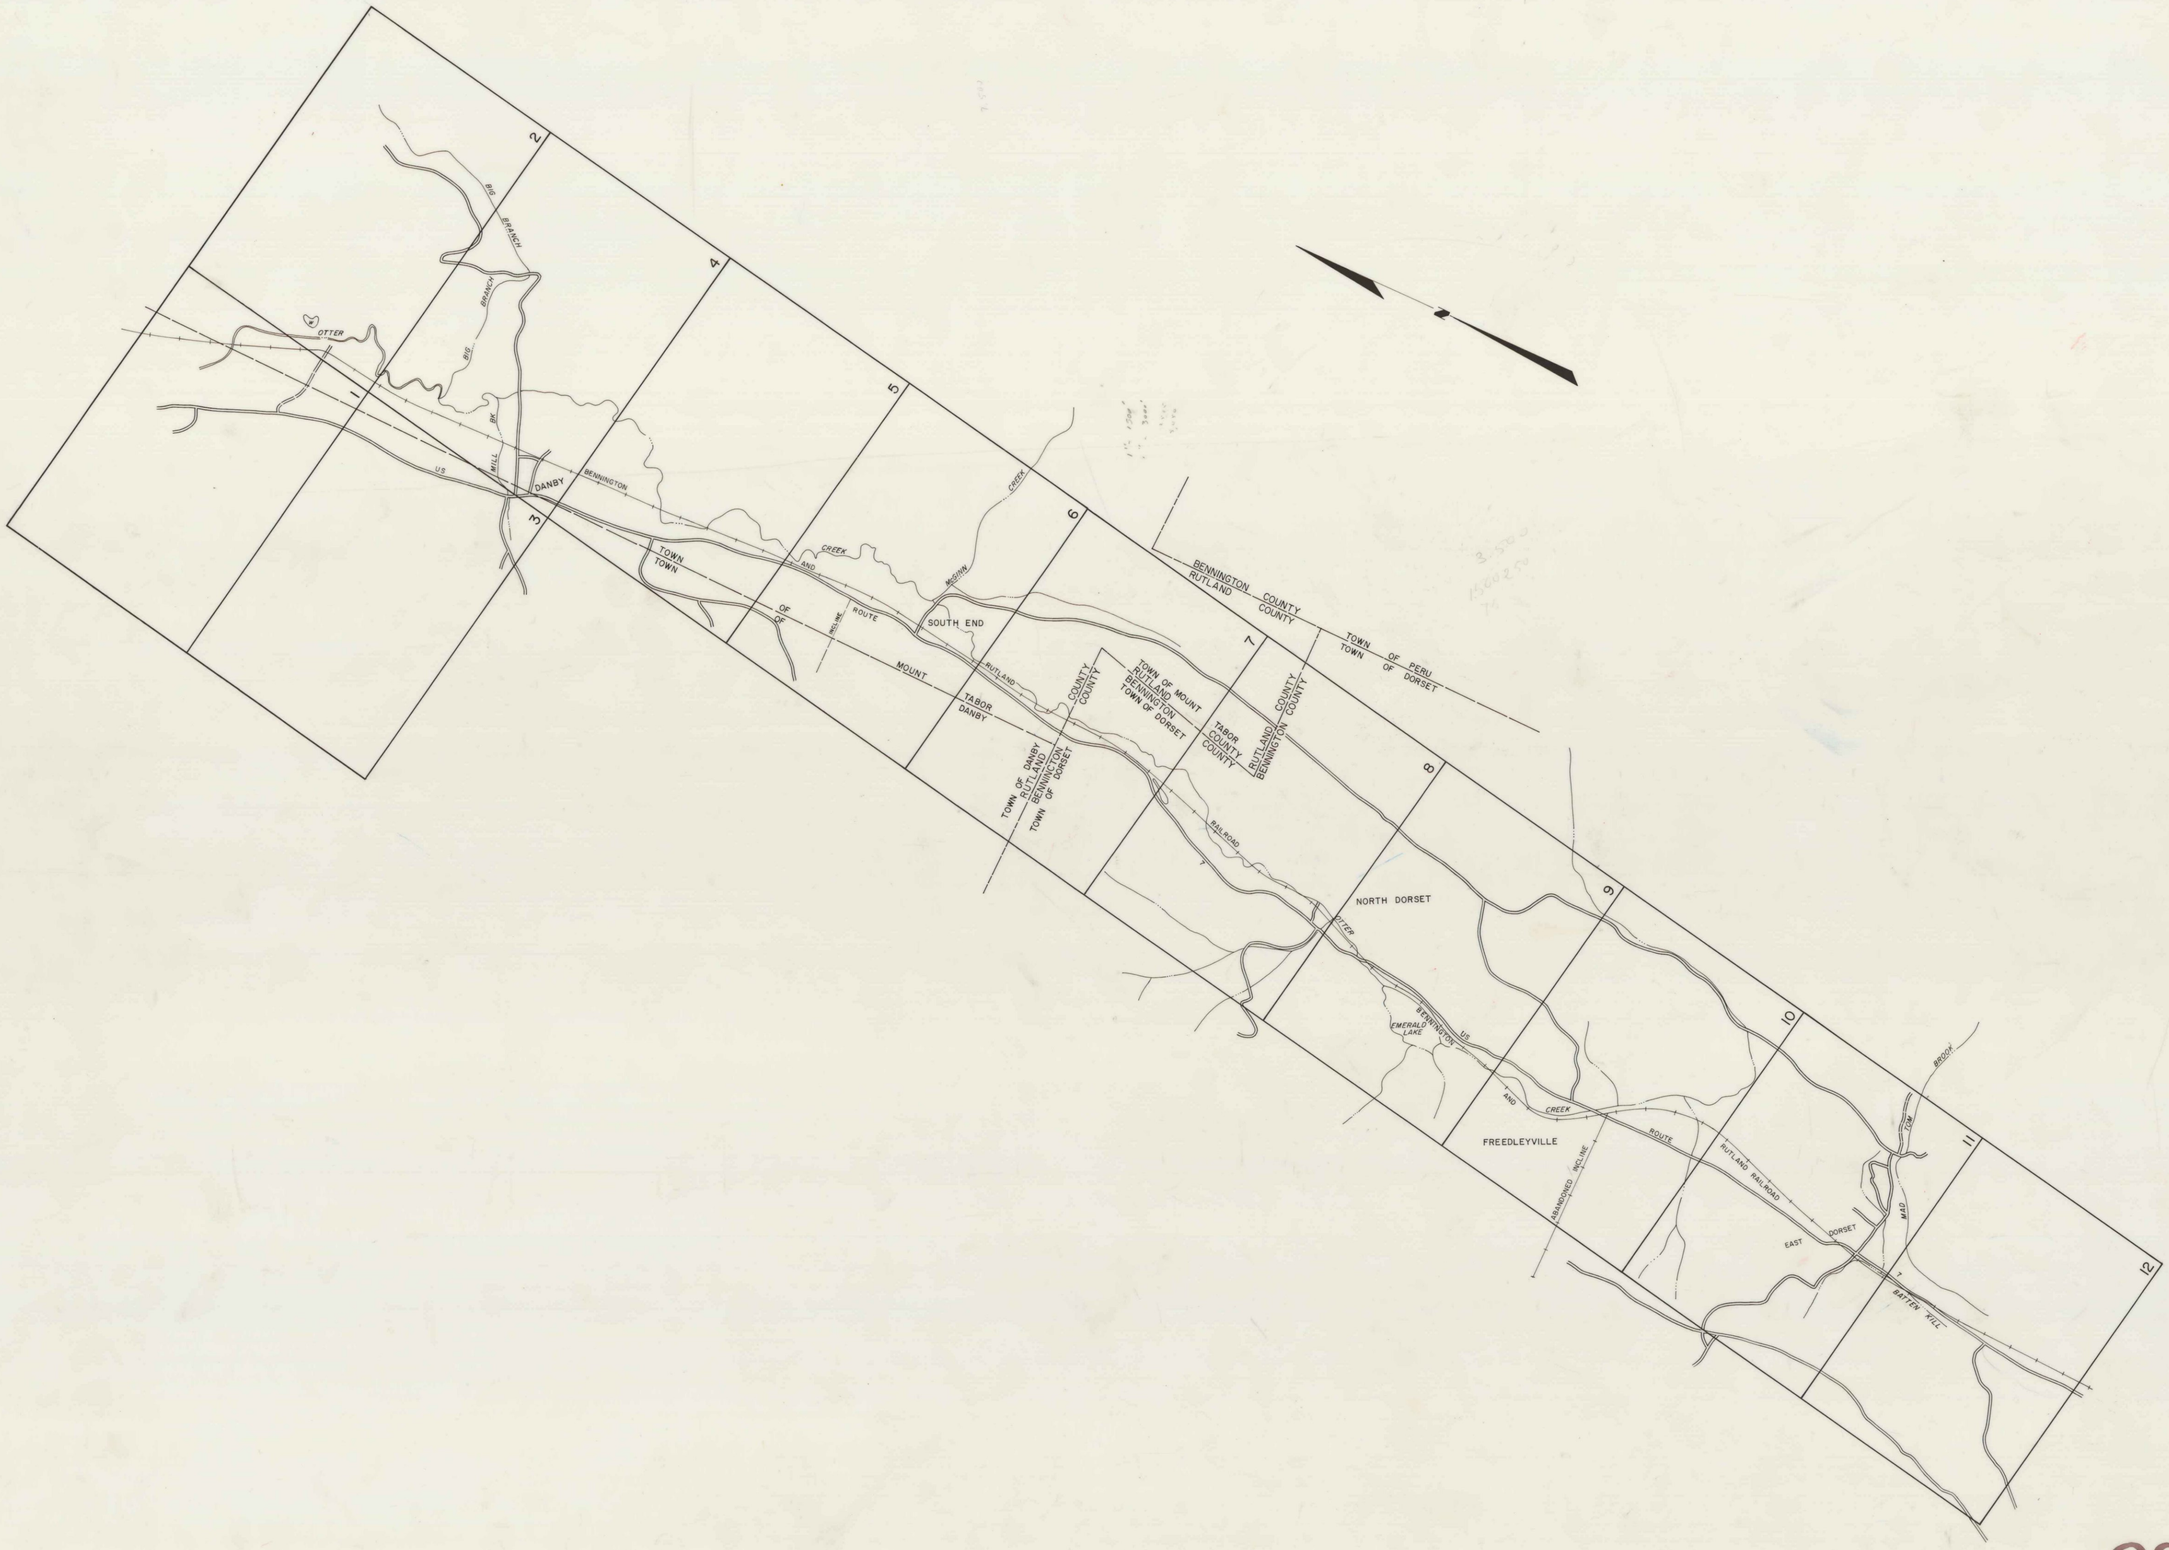

270

PREPARED BY
AMERICAN AIR SURVEYS, INC.
907 PENN AVENUE
PITTSBURGH, PA.
A-1978

DRAFTED BY: R.J.W.S
CHECKED BY:

3000 2250 1500 750 0 1500 3000 4500 6000
SCALE 1"=1,500' (APPROXIMATE)
VERMONT STATE PLANE COORDINATE SYSTEM
DATUM 1927
DATE OF PHOTOGRAPHY 4-29-67

STATE OF VERMONT HIGHWAY DEPT.
TOWN OF DANBY
TOWN OF MOUNT TABOR
TOWN OF DORSET
TOWN OF PERU
VERMONT

INDEX TO SHEETS: 1 THROUGH 12