SHEET 271 2 of 5

271
Sheet 2 of 5

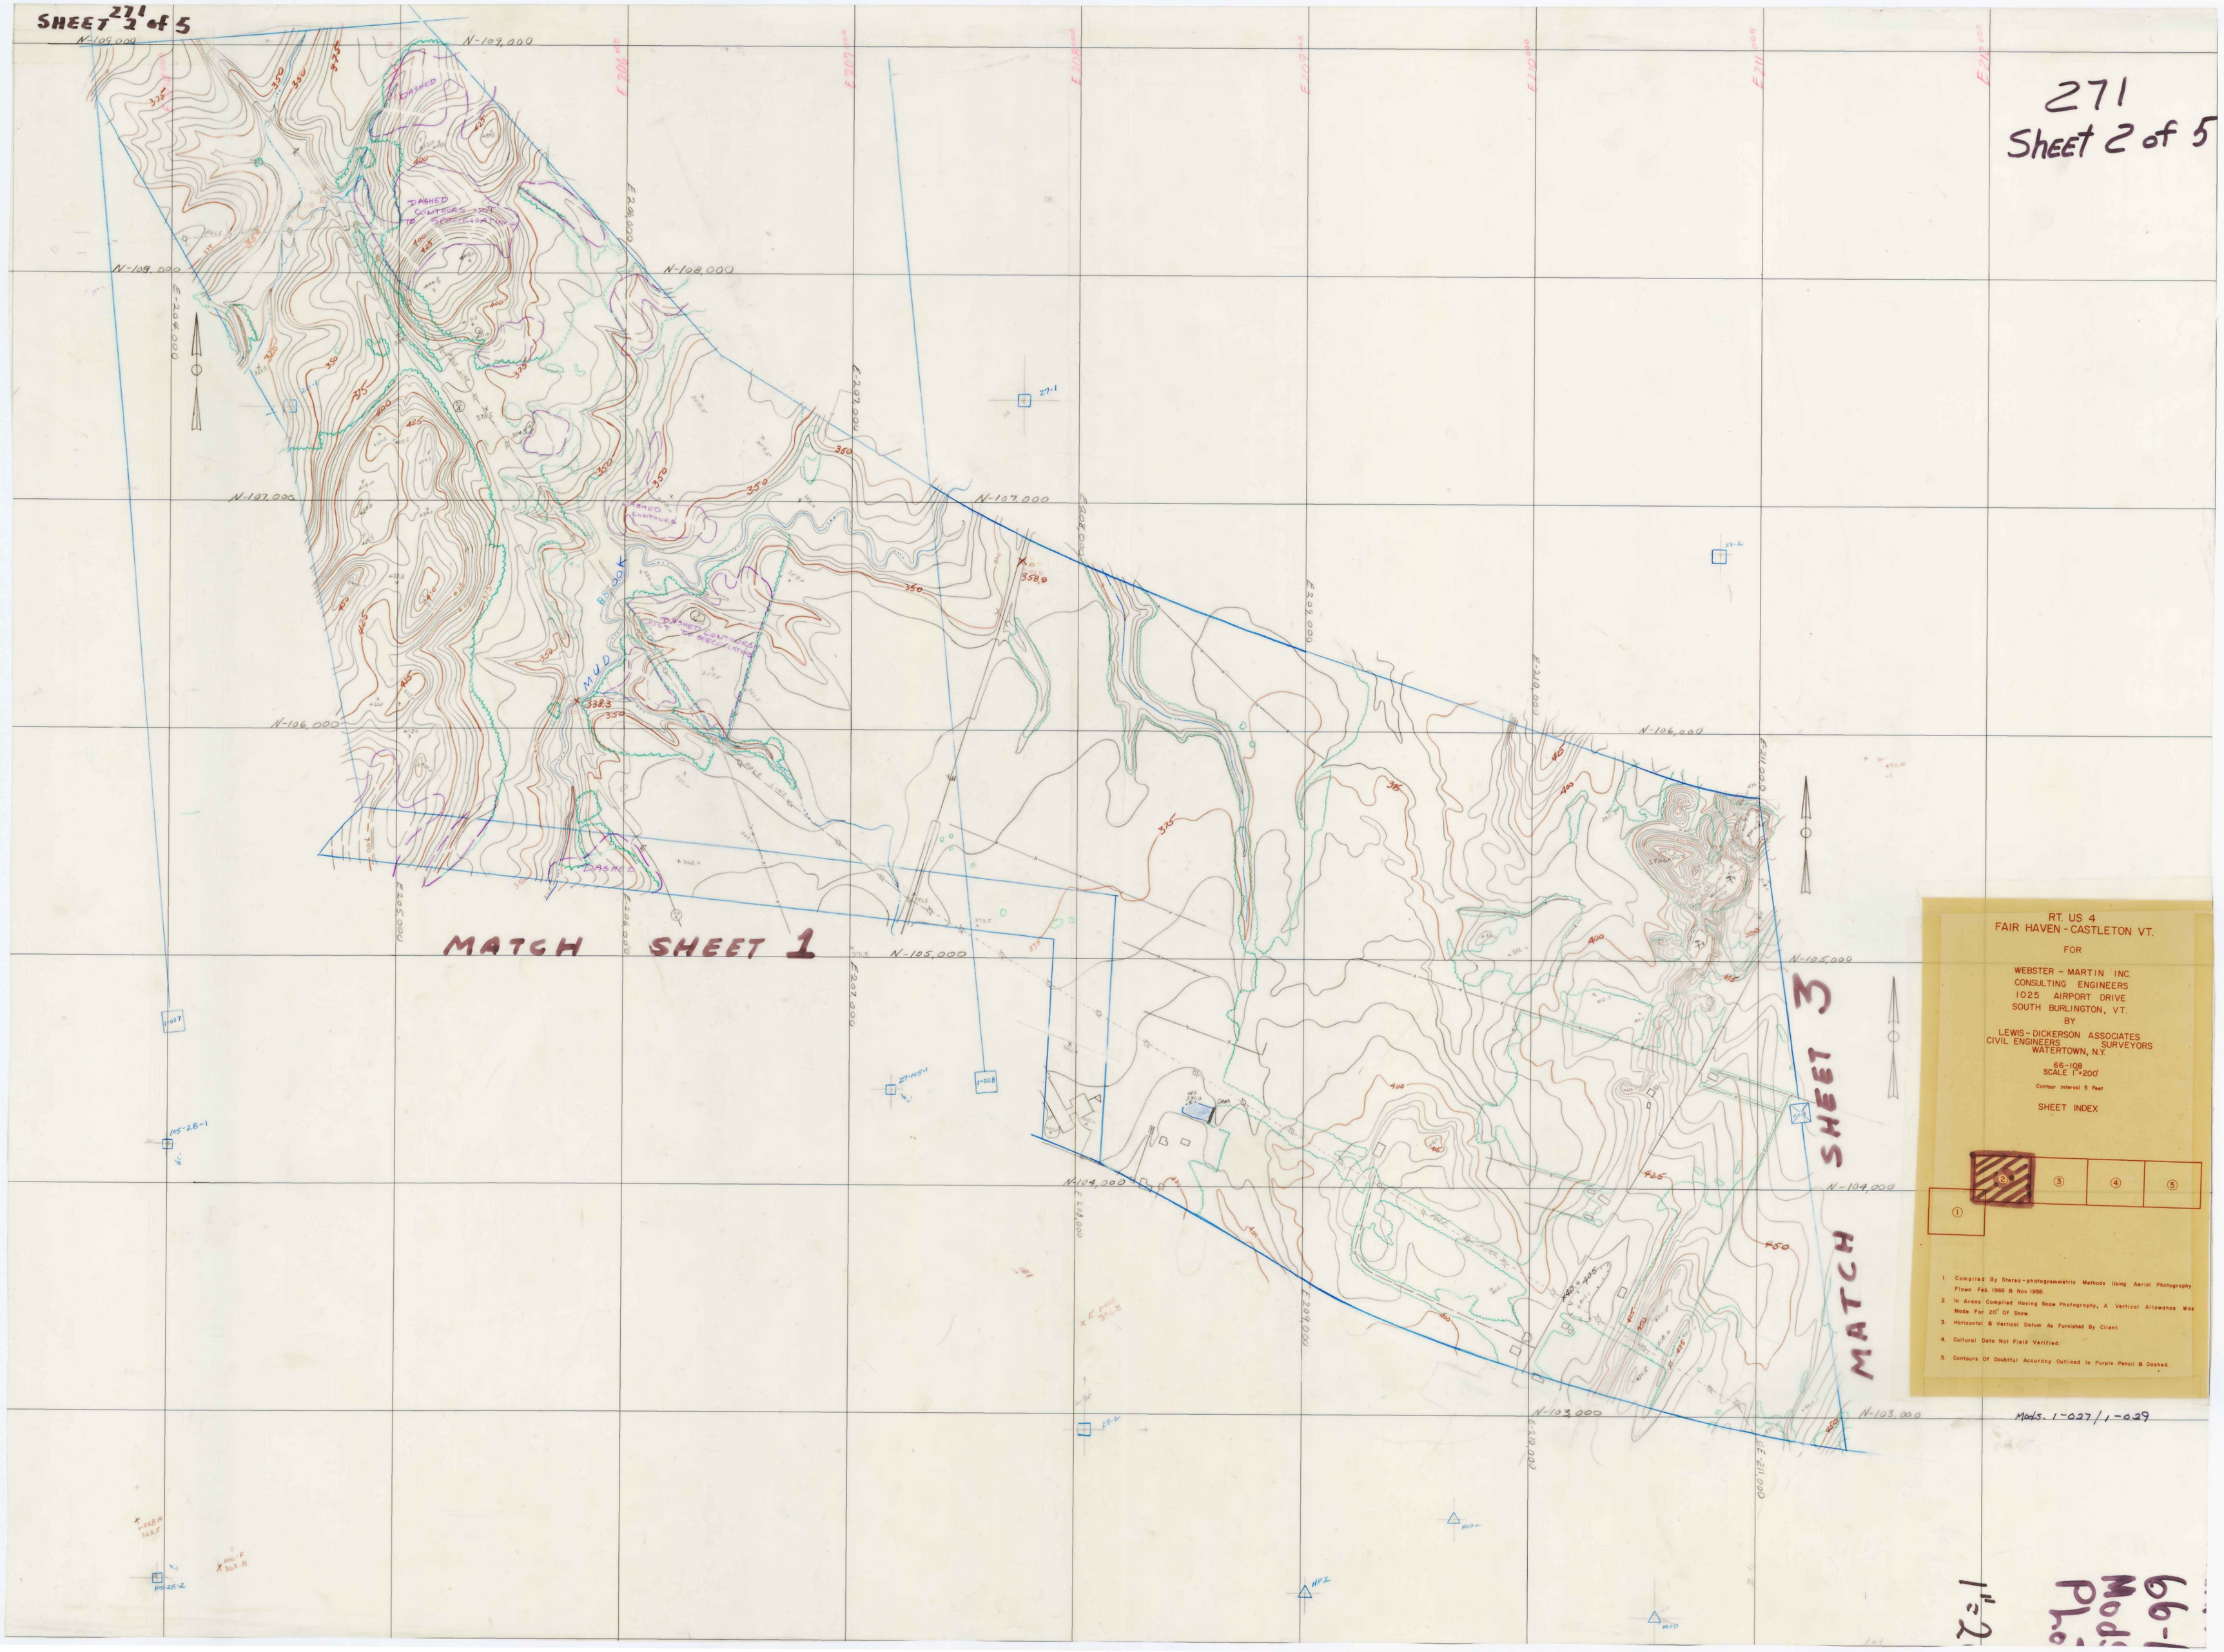

RT. US 4
FAIR HAVEN - CASTLETON VT.
FOR
WEBSTER - MARTIN INC.
CONSULTING ENGINEERS
1025 AIRPORT DRIVE
SOUTH BURLINGTON, VT.
BY
LEWIS - DICKERSON ASSOCIATES
CIVIL ENGINEERS SURVEYORS
WATERTOWN, N.Y.
66-108
SCALE 1"=200'
Contour Interval 5 Feet

SHEET INDEX

①	②	③	④	⑤

1. Compiled By Stereo-photogrammetric Methods Using Aerial Photography Flown Feb 1966 & Nov 1958.
2. In Areas Compiled Having Snow Photography, A Vertical Allowance Was Made For 20" Of Snow.
3. Horizontal & Vertical Datum As Furnished By Client.
4. Cultural Data Not Field Verified.
5. Contours Of Doubtful Accuracy Outlined In Purple Pencil & Dashed.

Mods. 1-027 / 1-029

66-108
Mod
Pl
1"=2