



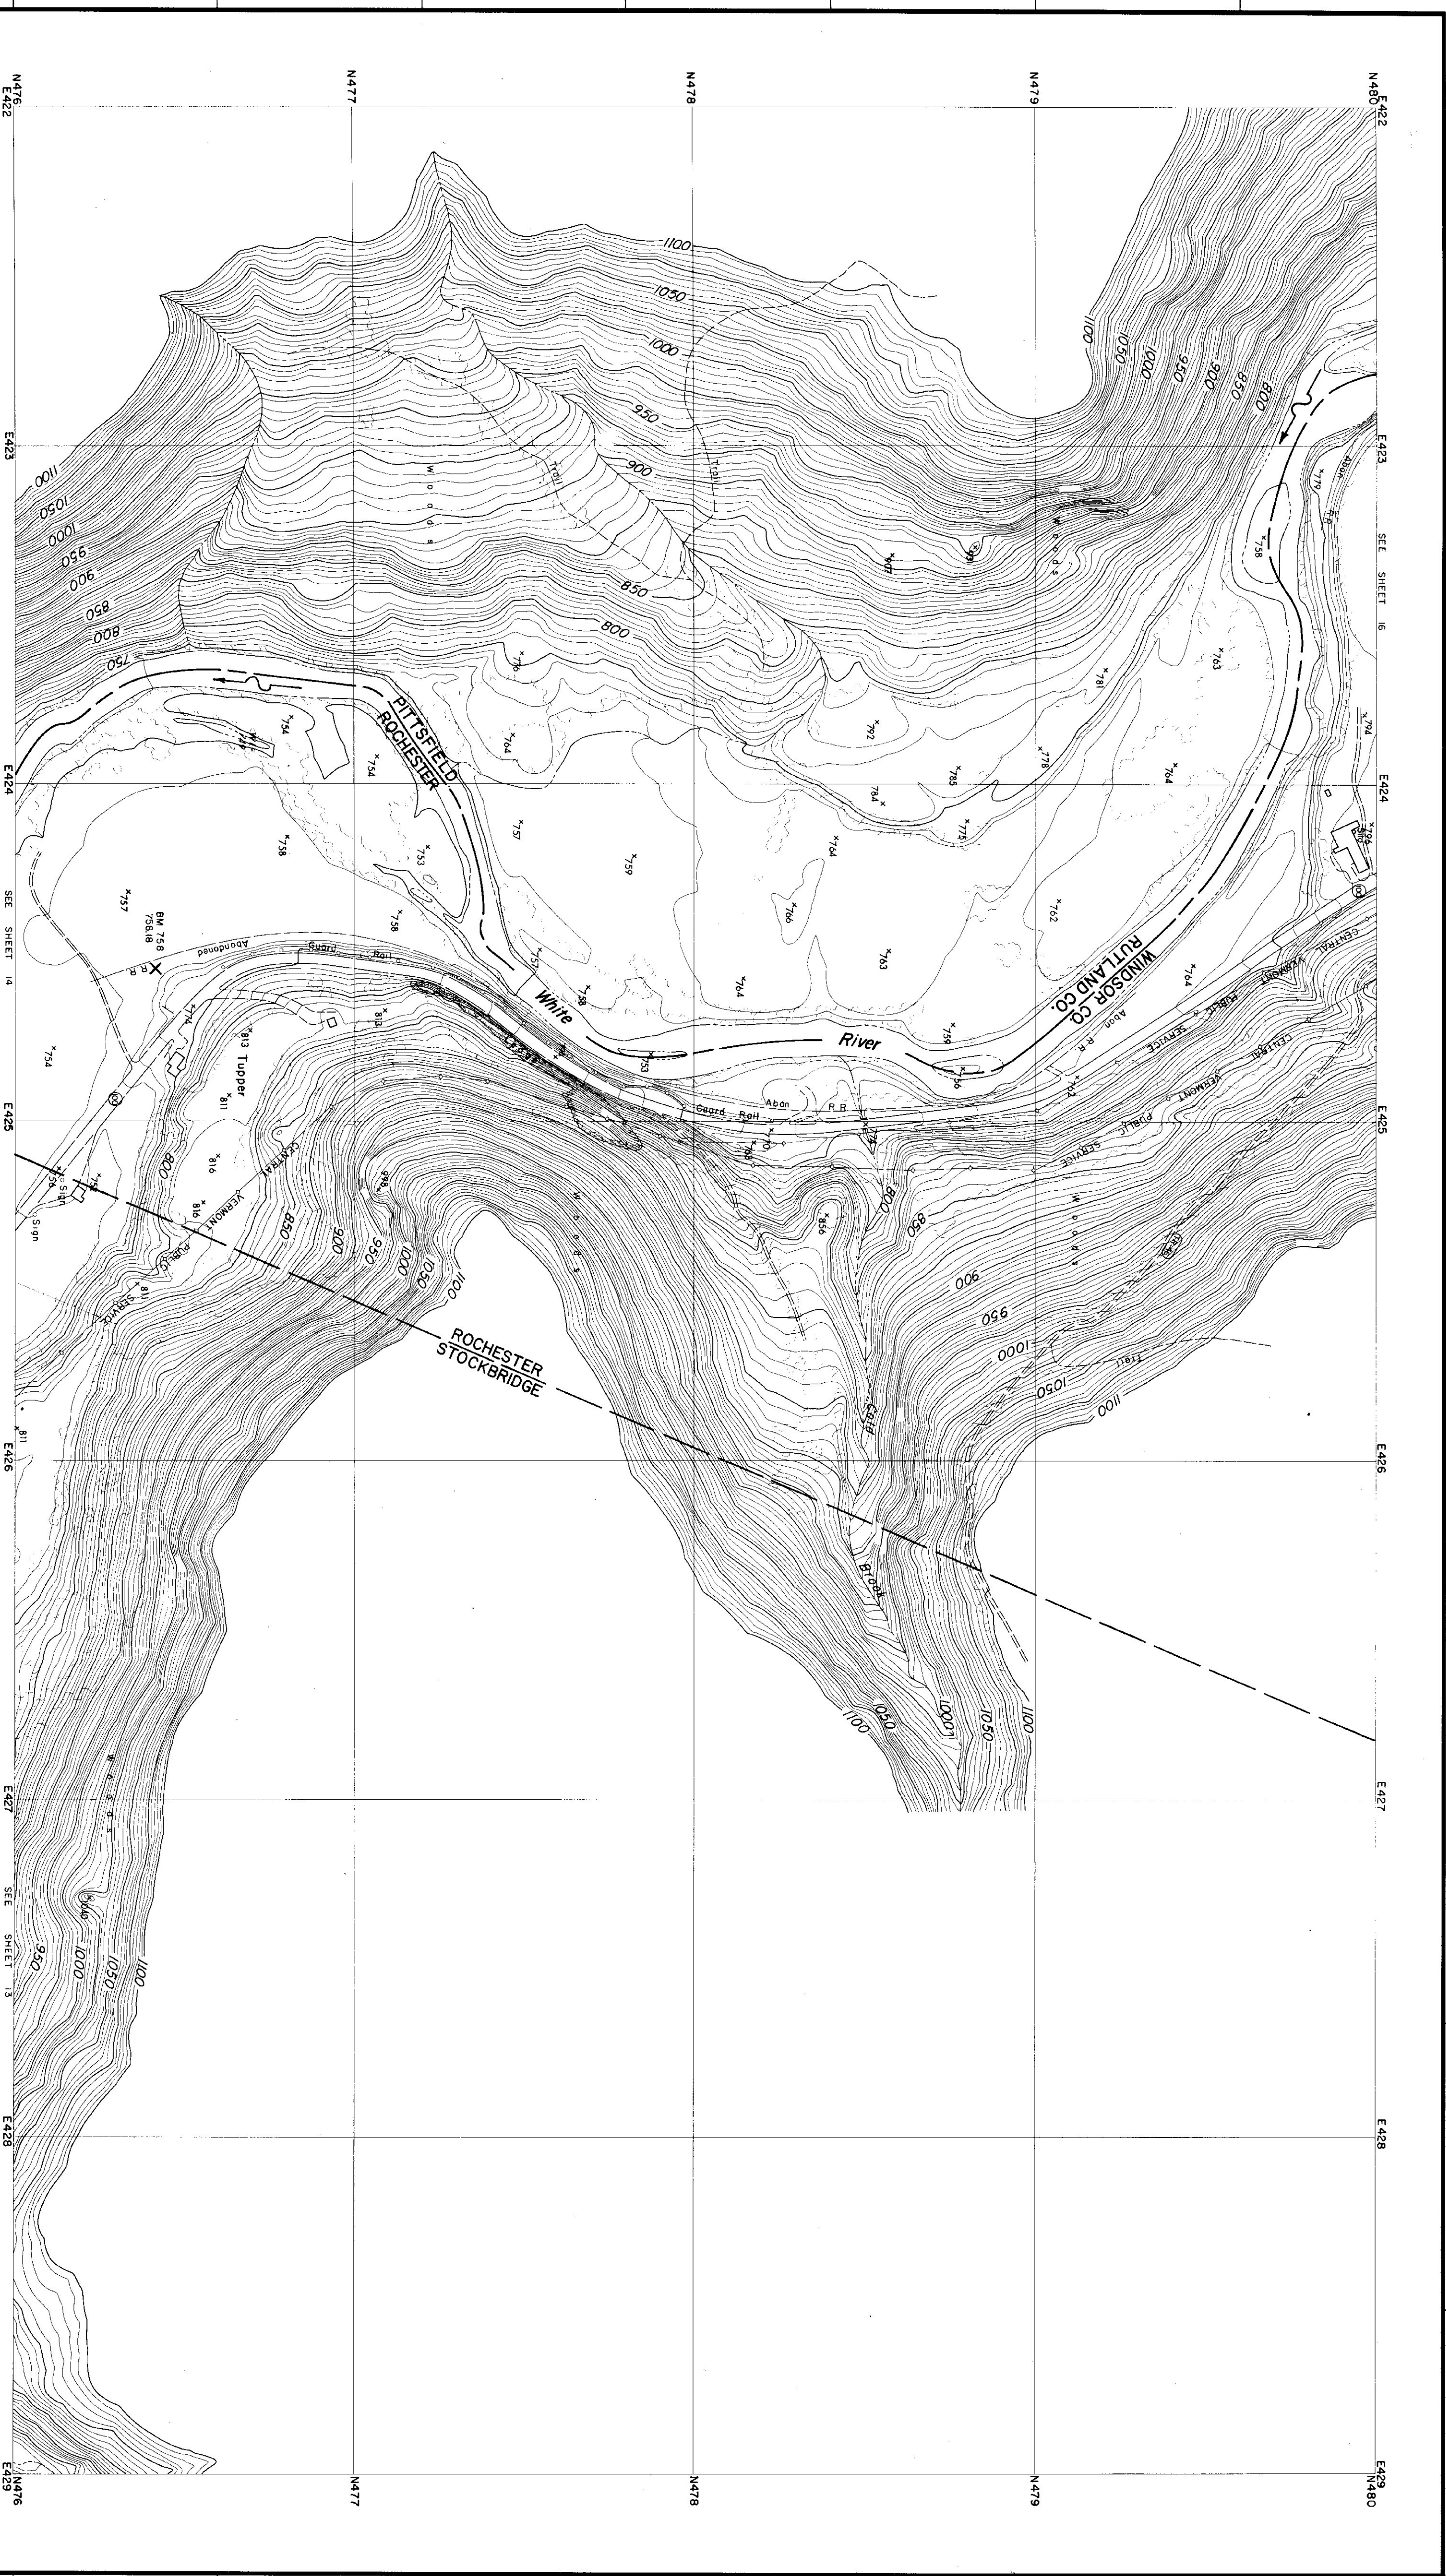


CONTROL BY U.S.C.G.S., U.S.G.S., VERMONT GEODETIC SURVEY
AND MOORE SURVEY & MAPPING CORP.
PHOTOGRAPHY AND PHOTOGRAMMETRY BY
MOORE SURVEY & MAPPING CORP.
DATE OF PHOTOGRAPHY APRIL, 1968

NOTES

X BENCH MARK

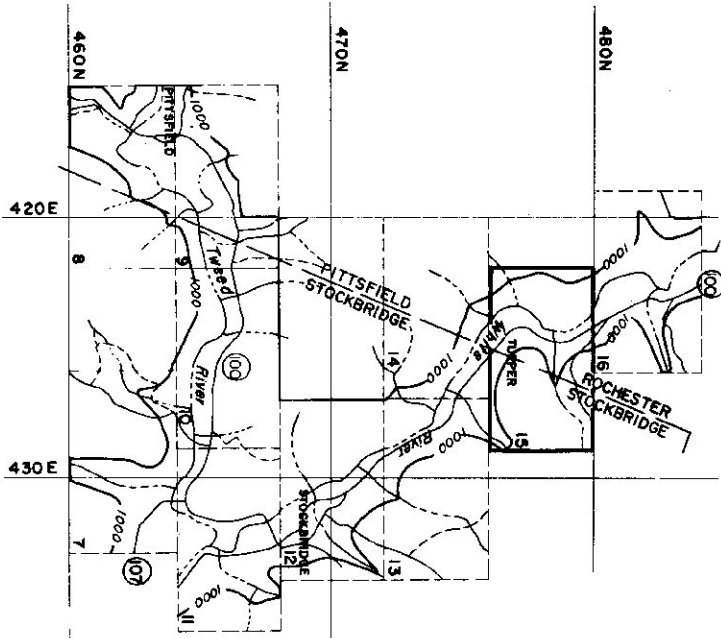

SCALE 1:2400
CONTOUR INTERVAL 5 FEET
DATUM IS MEAN SEA LEVEL (1929 ADJUSTMENT)
TRANSVERSE MERCATOR PROJECTION
1927 NORTH AMERICAN DATUM
ONE THOUSAND FOOT GRID BASED ON VERMONT PLANE COORDINATES

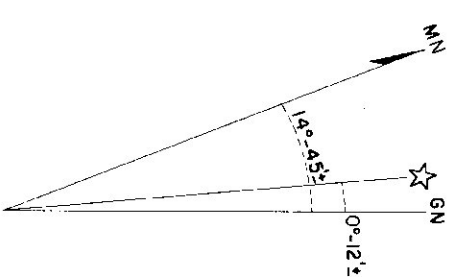

APPROXIMATE MEAN DECLINATION 1965
ANNUAL MAGNETIC CHANGE 0.15

REVISION	DATE	BY
MOORE SURVEY & MAPPING CORP. SHREWSBURY, MASS. ARCHITECT-ENGINEER		
DEPT. OF THE ARMY NEW ENGLAND DIVISION CONTRACT NO. DA-23-79-C-0044 WASHINGTON, D.C.		
SUBMITTED	DATE	BY
ARCHITECT-ENGINEER		
APPROVAL, RECOMMENDED		
CHIEF TEST. ENG. BRANCH		
REVIEWED		
PROJECT ENGINEER		
APPROVAL, RECOMMENDED		
CHIEF, PROJECT BRANCH		
ENGINEERING DIVISION	DATE	VERMONT
APPROVED	APRIL 1969	
SCALE 1:2400 (CONTR. NO. DA-23-79-C-0044)	DRAWING NUMBER	
273	SUR 85	
SHEET 15		