

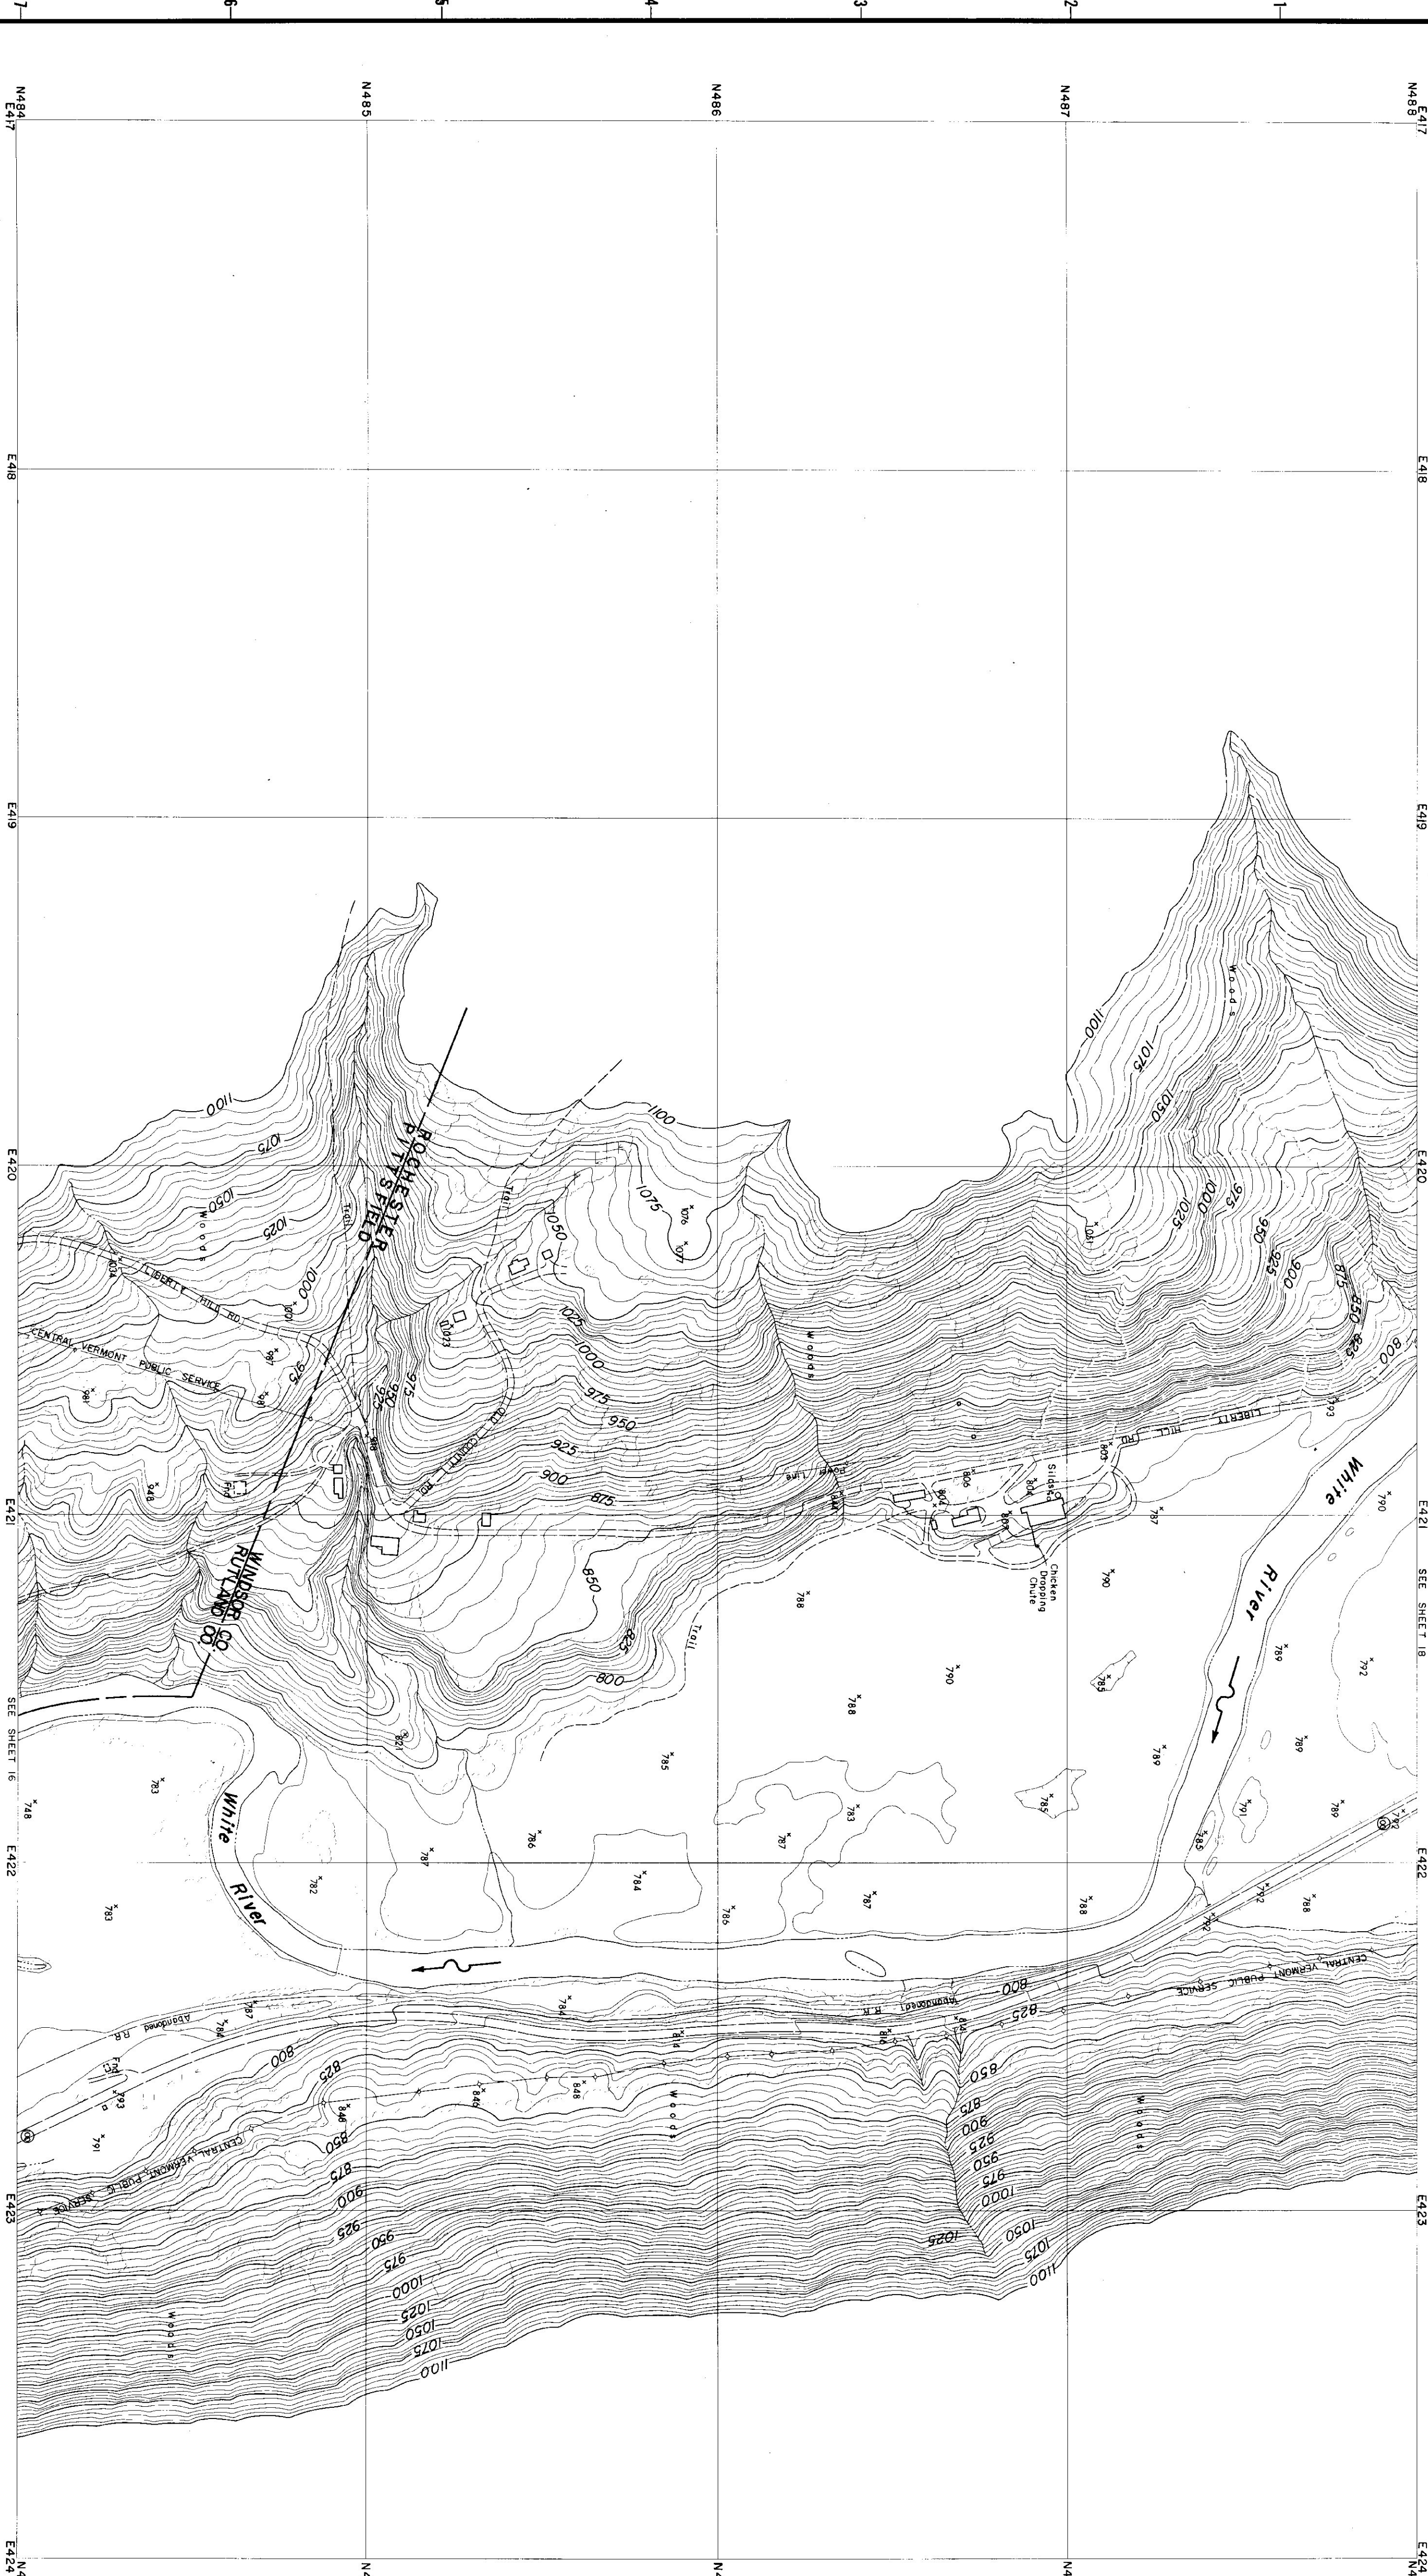


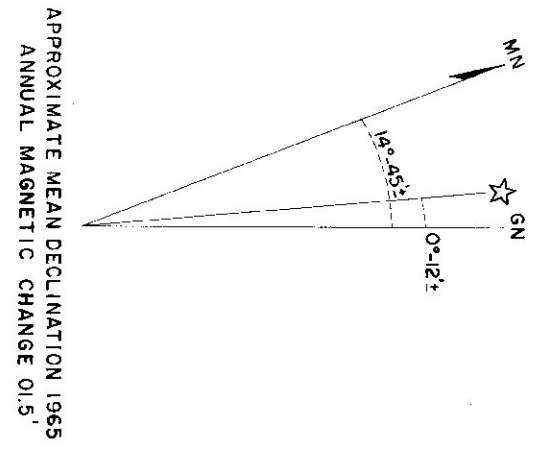

CONTROL BY U.S.C & G.S., U.S.G.S., VERMONT GEODETIC SURVEY
AND MOORE SURVEY & MAPPING CORP.
PHOTOGRAPHY AND PHOTOGRAMMETRY BY
MOORE SURVEY & MAPPING CORP.
DATE OF PHOTOGRAPHY APRIL, 1968

NOTES

CONTOUR INTERVAL 5 FEET
DATUM IS MEAN SEA LEVEL (1929 ADJUSTMENT)
TRANSVERSE MERCATOR PROJECTION
1927 NORTH AMERICAN DATUM
ONE THOUSAND FOOT GRID BASED ON VERMONT PLANE COORDINATES

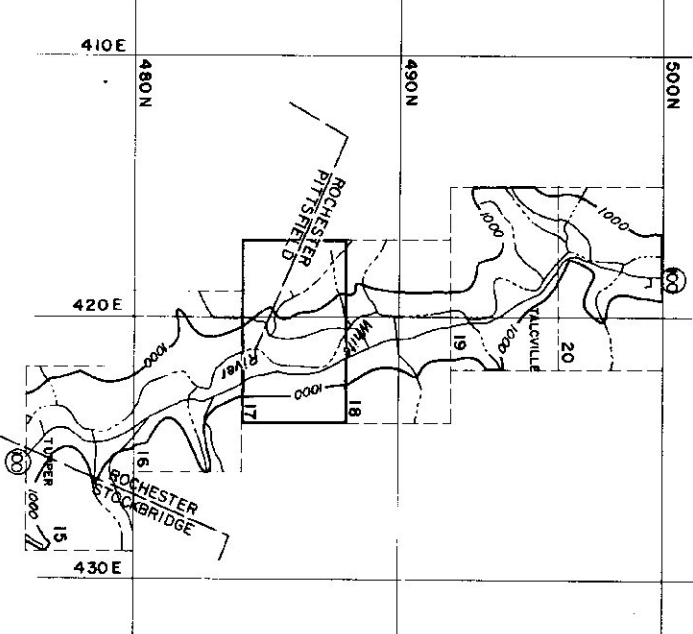

REVISION		DATE		BY	
MOORE SURVEY & MAPPING CORP.		SHREWSBURY, MASS.		DEPARTMENT OF THE ARMY	
ARCHITECT-ENGINEERS		ARCHITECT-ENGINEER		CORPS OF ENGINEERS	
APPROVAL RECOMMENDED		REVIEWED		DATE	
PROJECT ENGINEER		PROJECT ENGINEER		APRIL 1969	
APPROVAL RECOMMENDED		APPROVED		DATE	
CHIEF ENGINEERS DIVISION		CHIEF ENGINEERS DIVISION		APRIL 1969	
SCALE 1"=200'		CONTR NO DAMC23-85-C-0044		DRAWING NUMBER	
273		SUR-85		SHEET 17	