

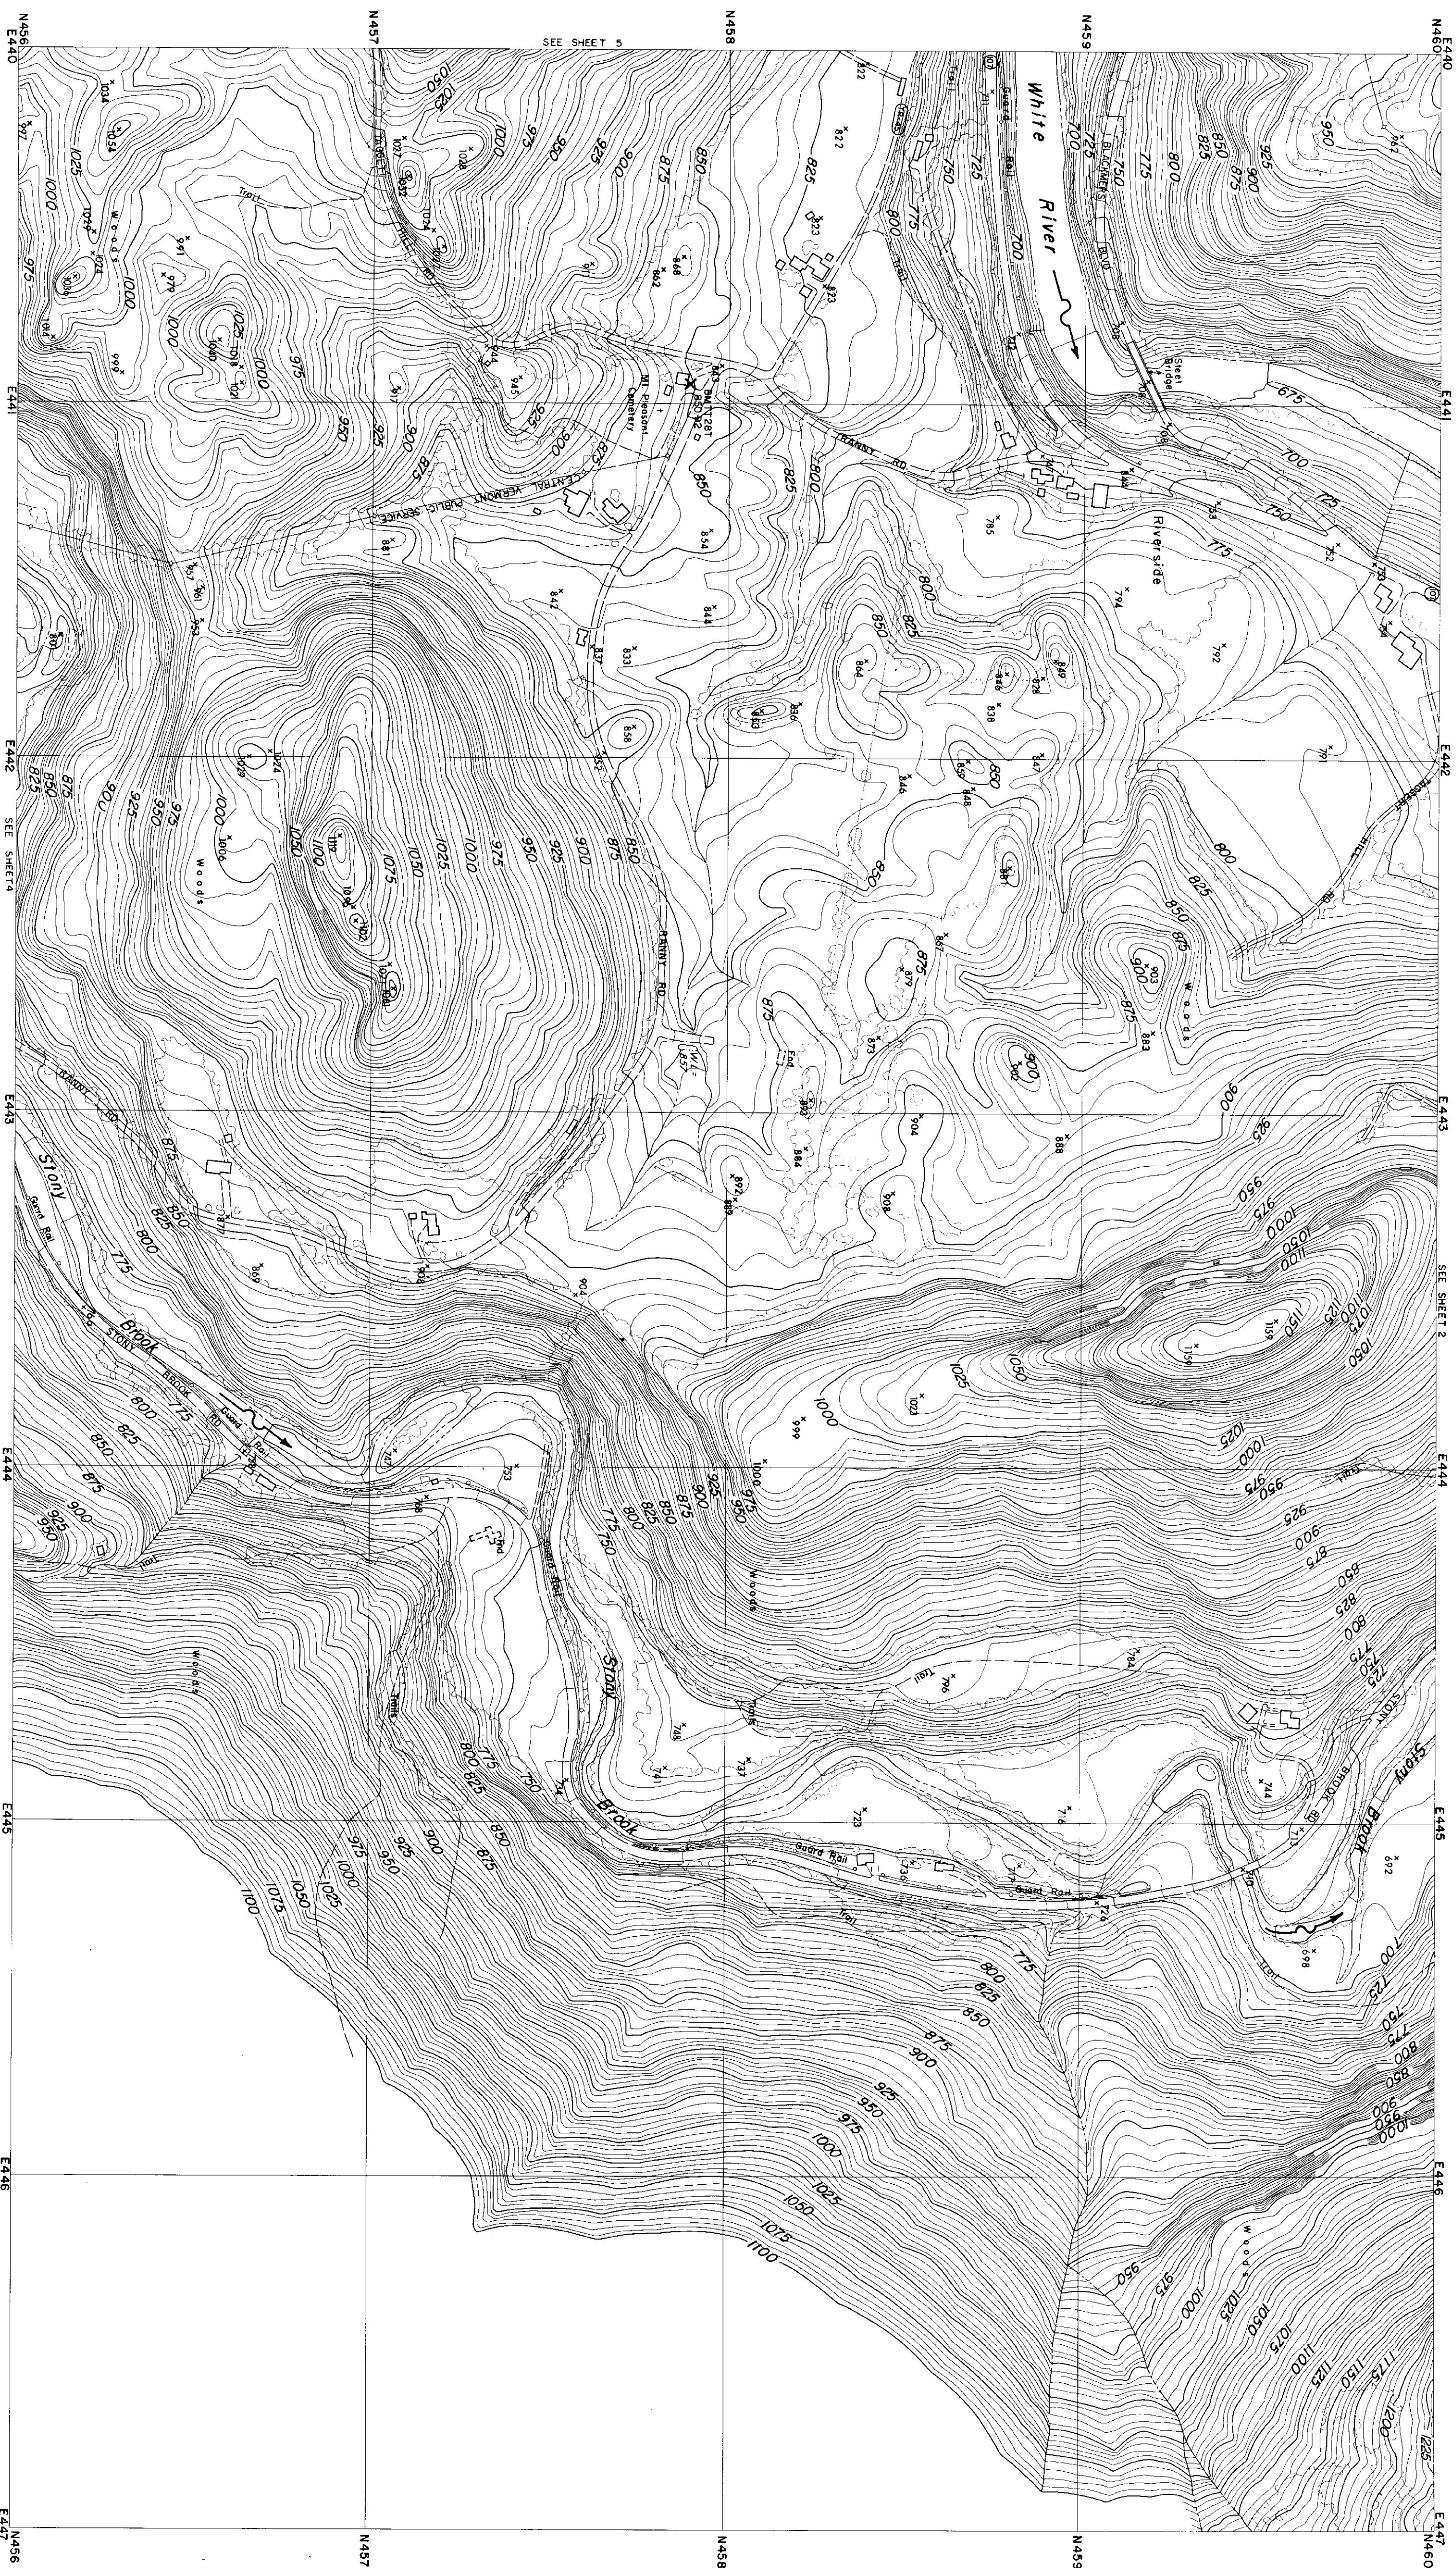


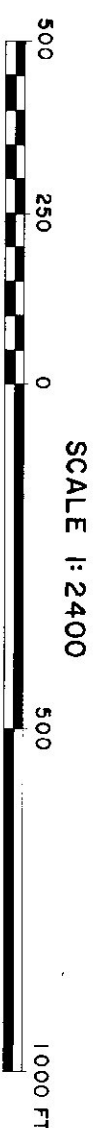


NOTES

	X	BENCH MARK

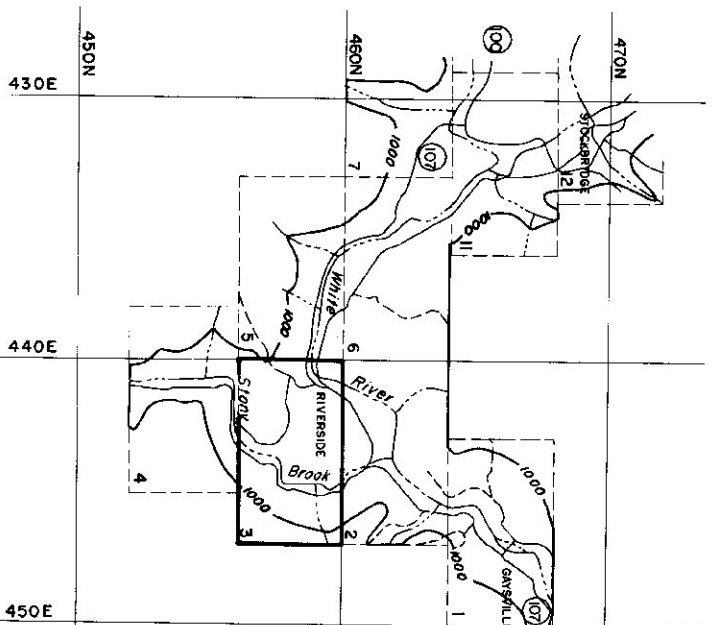

CONTOUR INTERVAL 5 FEET
DATUM IS MEAN SEA LEVEL (1929 ADJUSTMENT)
TRANSVERSE MERCATOR PROJECTION
1927 NORTH AMERICAN DATUM
ONE THOUSAND FOOT GRID BASED ON VERMONT PLANE COORDINATES

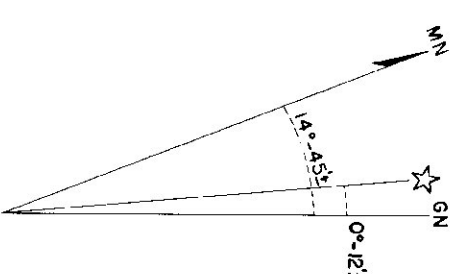

REVISION		DATE		DESCRIPTION		BY	
MOORE SURVEY & MAPPING CORP.		SHEPHERD T. MASS.		DEPARTMENT OF THE ARMY		NEW ENGLAND DIVISION	
ARCHITECT-ENGINEER		ARCHITECT-ENGINEER		CORPS OF ENGINEERS		WALTHAM, MASS.	
DTS: BY		DR	BY	CK	BY		
SUBMITTED							
ARCHITECT-ENGINEER							
APPROVAL RECOMMENDED							
CHIEF TECH. ENG. BRANCH							
REVIEWED							
PROJECT ENGINEER							
APPROVAL RECOMMENDED							
CHIEF PROJECT BRANCH							
WHITE RIVER							
APPROVED							
CHIEF ENGINEERING DIVISION							
SCALE: 1" = 200'							
DRAWING NUMBER							
SUR- 85							
DATE							
APRIL 1969							
VERMONT							
PHOTOGRAMMETRIC MAPPING							
CONNECTICUT RIVER FLOOD CONTROL							
GAYSVILLE RESERVOIR							
SHEET 3							