

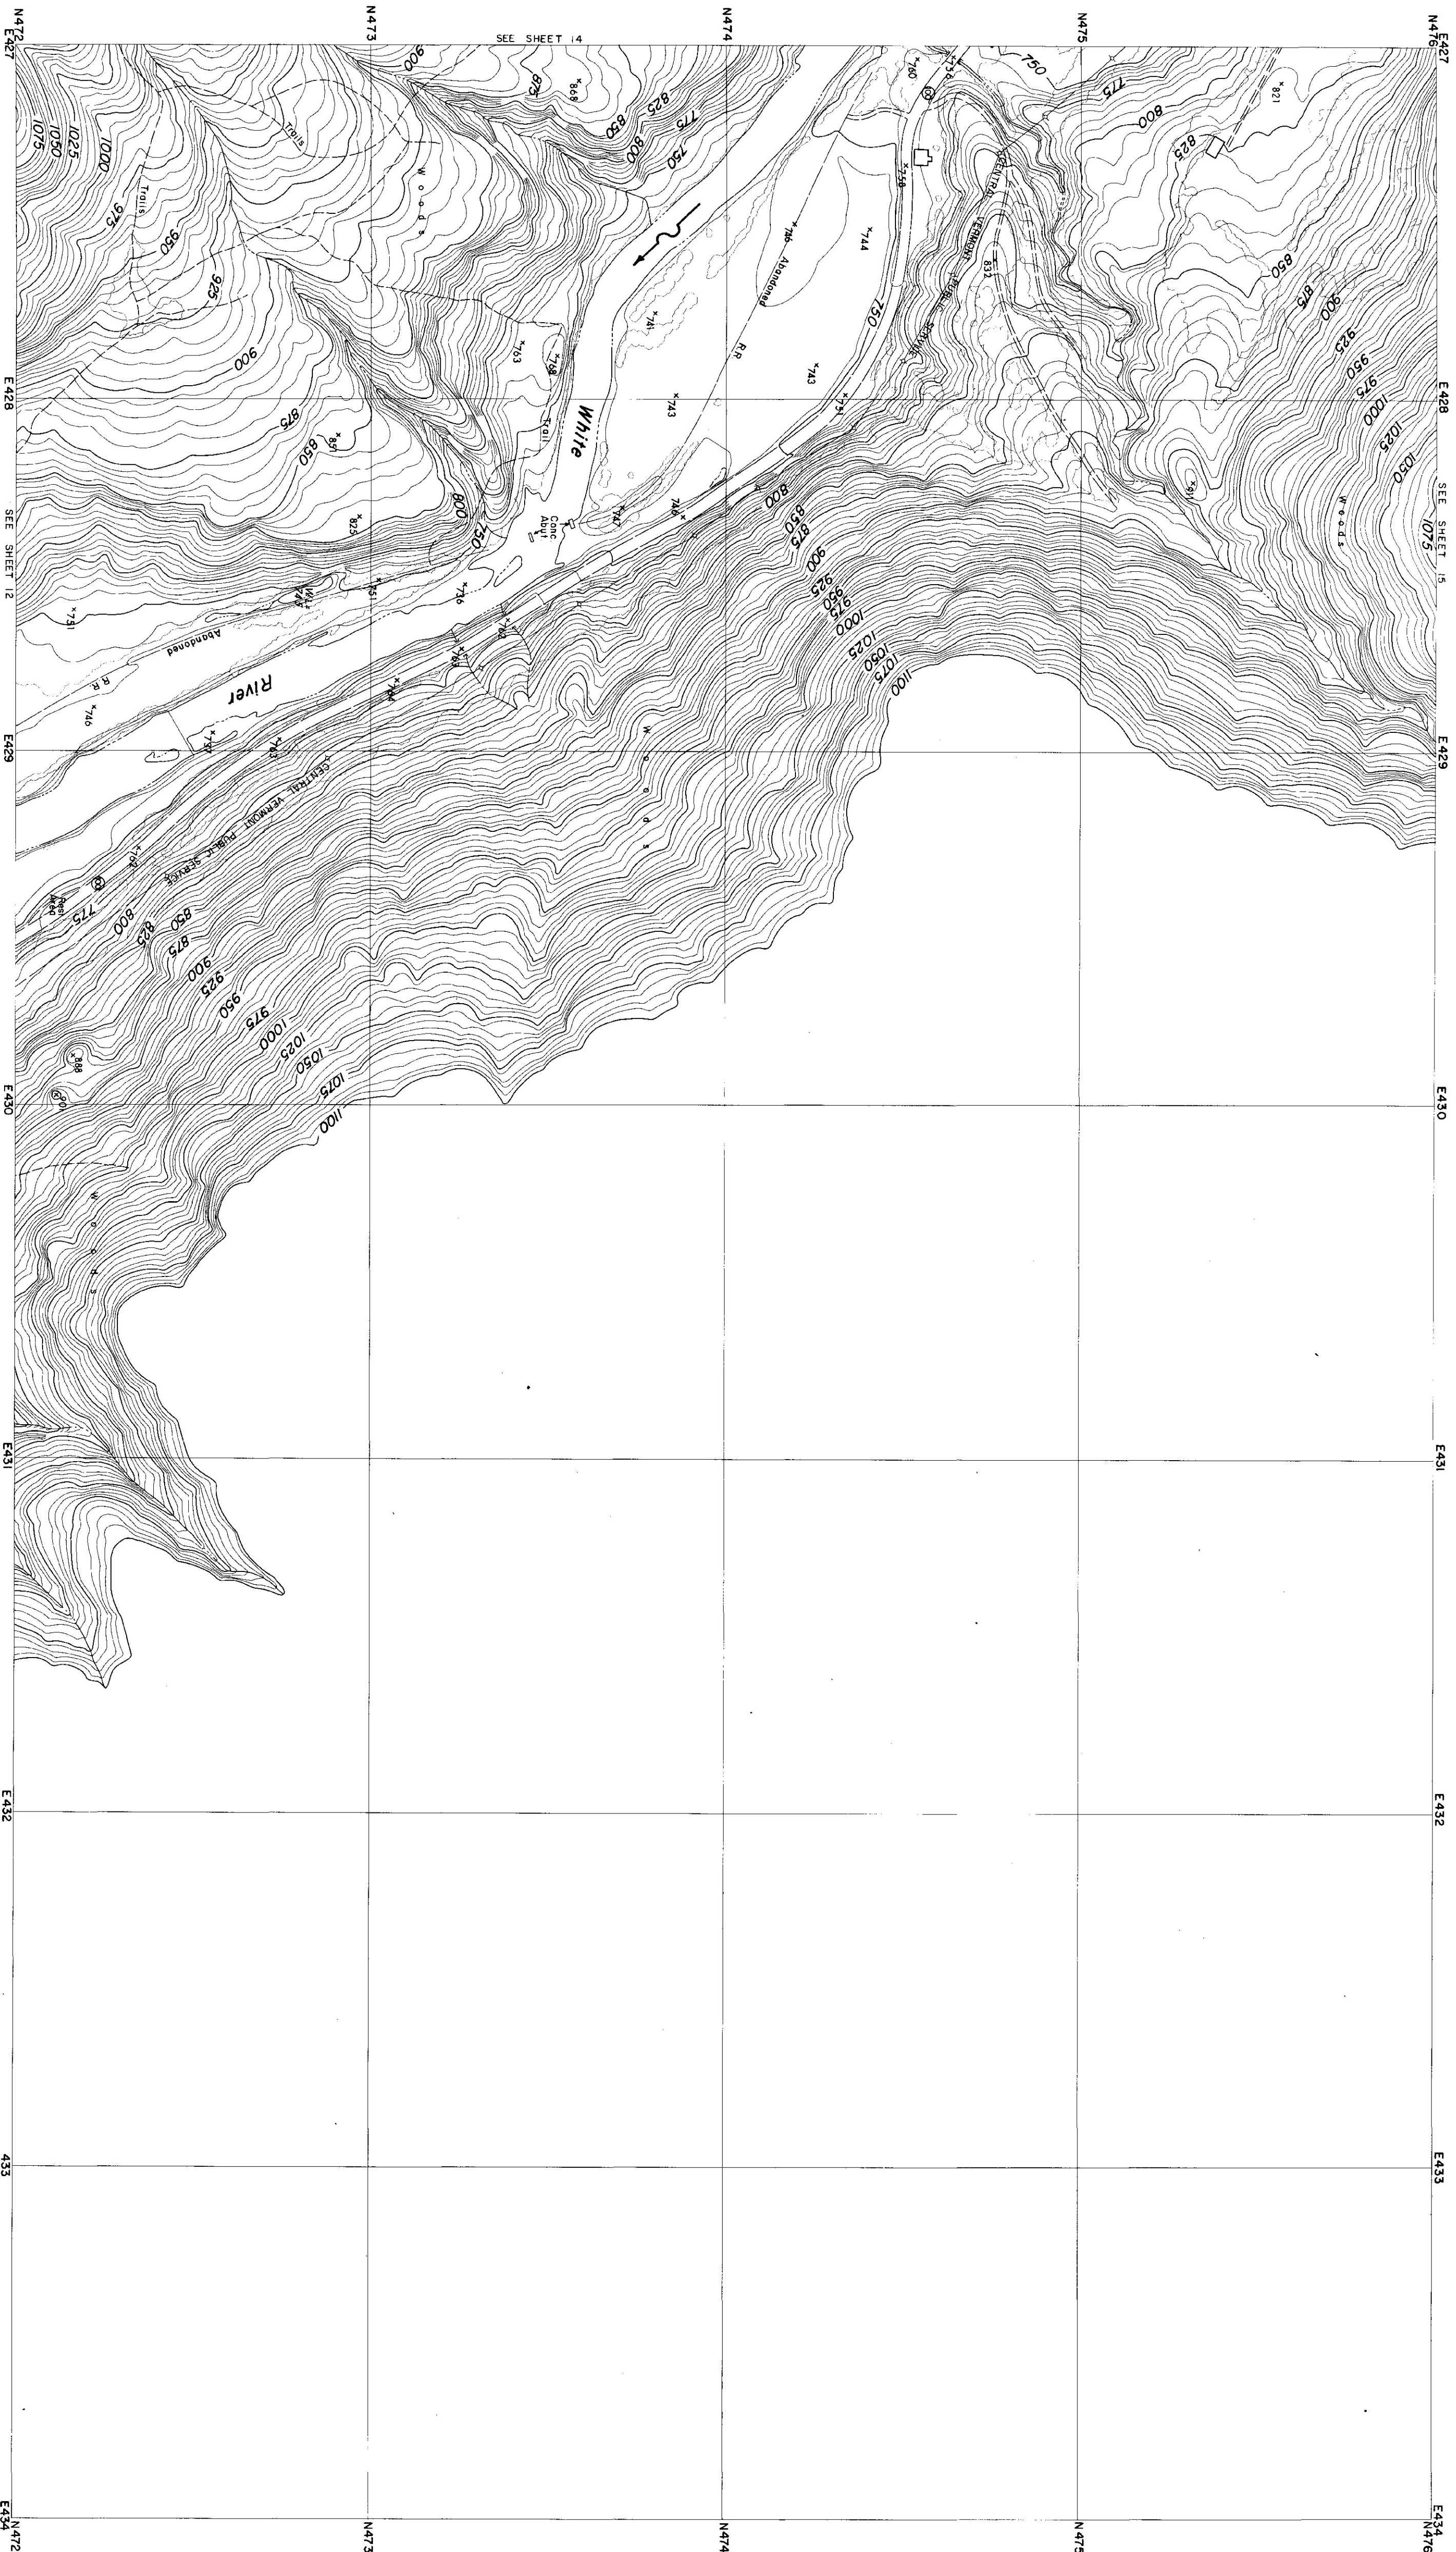


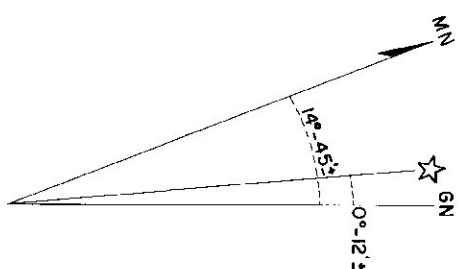

CONTROL BY U.S.C. & G.S., U.S.G.S., VERMONT GEODETIC SURVEY
AND MOORE SURVEY & MAPPING CORP.
PHOTOGRAPHY AND PHOTOGRAMMETRY BY
MOORE SURVEY & MAPPING CORP.
DATE OF PHOTOGRAPHY APRIL, 1968

NOTES

CONTOUR INTERVAL 5 FEET
DATUM IS MEAN SEA LEVEL (1929 ADJUSTMENT)
TRANSVERSE MERCATOR PROJECTION
1927 NORTH AMERICAN DATUM
ONE THOUSAND FOOT GRID BASED ON VERMONT PLANE COORDINATES

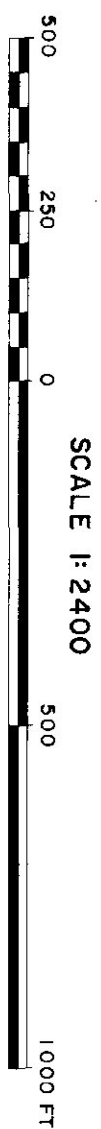

APPROXIMATE MEAN DECLINATION 1965
ANNUAL MAGNETIC CHANGE 0.5°

REVISION	DATE	DESCRIPTION	BY
1			
MOORE SURVEY & MAPPING CORP.		DEPARTMENT OF THE ARMY	
SHREWSBURY, MASS.		NEW ENGLAND DIVISION	
ARCHITECT-ENGINEER		CONTRACT NO. DA-20-359-C-0044	
ARCHITECT-ENGINEER		BETHLEHEM, MASS.	
DES. BY	DR. BY	CK. BY	
ARCHITECT-ENGINEER			
APPROVAL RECOMMENDED			
REVIEWED			
PROJECT ENGINEER			
APPROVAL RECOMMENDED			
CHIEF	PROJECT BRANCH	DATE	APRIL 1968
CONNECTICUT RIVER FLOOD CONTROL		VERMONT	
GAYSVILLE RESERVOIR			
PHOTOGRAMMETRIC MAPPING			
WHITE RIVER			
SCALE 1" = 200'		DRAWING NUMBER	
SUR-85		SHEET 13	