

E 442

N 455

N 460

Match Line Sheet 2

N 465

N 468

E 445

E 450

NOTES

CONTOUR INTERVAL 5 FEET.

GRAPHIC SCALE

1" = 400'

REVISION	DATE	DESCRIPTION	BY
DEPARTMENT OF THE ARMY NEW ENGLAND DIVISION CORPS OF ENGINEERS WALTHAM, MASS.			
CONNECTICUT RIVER FLOOD CONTROL GAYSVILLE RESERVOIR			
DES. BY	DR. BY	CK. BY	
SUBMITTED:			
CHIEF, LAYOUT SECTION			
APPROVAL RECOMMENDED:			
CHIEF, TECH. ENG. BRANCH			
REVIEWED:			
PROJECT ENGINEER			
APPROVAL RECOMMENDED:			
CHIEF PROJECT BRANCH			
WHITE RIVER VERMONT			
DATE JUNE 1969			
SCALE: 1" = 400' SPEC. NO.			
DRAWING NUMBER			
SUR - 95			
SHEET 1			

27

E 442

N 455

N 460

Match Line Sheet 2

N 465

N 468

E 445

E 450

NOTES

CONTOUR INTERVAL 5 FEET.

GRAPHIC SCALE

1" = 400'

REVISION	DATE	DESCRIPTION	BY
DEPARTMENT OF THE ARMY NEW ENGLAND DIVISION CORPS OF ENGINEERS WALTHAM, MASS.			
CONNECTICUT RIVER FLOOD CONTROL GAYSVILLE RESERVOIR			
DES. BY	DR. BY	CK. BY	
SUBMITTED:			
CHIEF, LAYOUT SECTION			
APPROVAL RECOMMENDED:			
CHIEF, TECH. ENG. BRANCH			
REVIEWED:			
PROJECT ENGINEER			
APPROVAL RECOMMENDED:			
CHIEF PROJECT BRANCH			
WHITE RIVER VERMONT			
DATE JUNE 1969			
SCALE: 1" = 400' SPEC. NO.			
DRAWING NUMBER			
SUR - 95			
SHEET 1			

27

E 433

N 452

N 455

N 460

N 464

Match Line Sheet 4



E 435

E 440

E 443

Match Line Sheet 1

GRAPHIC SCALE

1" = 400'

REVISION	DATE	DESCRIPTION	BY

DEPARTMENT OF THE ARMY
NEW ENGLAND DIVISION
CORPS OF ENGINEERS
WALTHAM, MASS.

CONNECTICUT RIVER FLOOD CONTROL
GAYSVILLE RESERVOIR

DES. BY DR. BY CK. BY
SUBMITTED: _____
CHIEF, LAYOUT SECTION
APPROVAL RECOMMENDED: _____
CHIEF, TECH. ENG. BRANCH
REVIEWED: _____
PROJECT ENGINEER
APPROVAL RECOMMENDED: _____
CHIEF, P.P. BRANCH

WHITE RIVER VERMONT
DATE JUNE 1969
CHIEF, ENGINEERING DIVISION

SCALE 1" = 400' SPEC. NO.
DRAWING NUMBER
SUR - 95

273

SHEET 2

E 442

N 455

N 460

Match Line Sheet 2

N 465

N 468

E 445

E 450

NOTES

CONTOUR INTERVAL 5 FEET.

GRAPHIC SCALE

1" = 400'

REVISION	DATE	DESCRIPTION	BY
DEPARTMENT OF THE ARMY NEW ENGLAND DIVISION CORPS OF ENGINEERS WALTHAM, MASS.			
CONNECTICUT RIVER FLOOD CONTROL GAYSVILLE RESERVOIR			
DES. BY	DR. BY	CK. BY	
SUBMITTED:			
CHIEF, LAYOUT SECTION			
APPROVAL RECOMMENDED:			
CHIEF, TECH. ENG. BRANCH			
REVIEWED:			
PROJECT ENGINEER			
APPROVAL RECOMMENDED:			
CHIEF PROJECT BRANCH			
WHITE RIVER VERMONT			
DATE JUNE 1969			
SCALE: 1" = 400' SPEC. NO.			
DRAWING NUMBER			
SUR - 95			
SHEET 1			

27



REVISION	DATE	DESCRIPTION	BY
----------	------	-------------	----

DEPARTMENT OF THE ARMY
NEW ENGLAND DIVISION
CORPS OF ENGINEERS
WALTHAM, MASS.

CONNECTICUT RIVER FLOOD CONTROL
GAYSVILLE RESERVOIR

DES. BY	DR. BY	CK. BY
SUBMITTED:		
CHIEF, LAYOUT SECTION		
APPROVAL RECOMMENDED:		
CHIEF, TECH. ENG. BRANCH		
REVIEWED:		
PROJECT ENGINEER		
APPROVAL RECOMMENDED:		
CHIEF P.P.	BRANCH	

WHITE RIVER	VERMONT
APPROVED	DATE JUNE 1969

ENGINEERING DIVISION	
SCALE: 1" = 400'	SPEC. NO.
DRAWING NUMBER	
SUR - 95	
SHEET 2	

SHEET 2

GRAPHIC SCALE

1" = 400' 400' 0 400' 800'

273

E 442

N 455

N 460

Match Line Sheet 2

N 465

N 468

E 445

E 450

NOTES

CONTOUR INTERVAL 5 FEET.

GRAPHIC SCALE

1" = 400'

REVISION	DATE	DESCRIPTION	BY
DEPARTMENT OF THE ARMY NEW ENGLAND DIVISION CORPS OF ENGINEERS WALTHAM, MASS.			
CONNECTICUT RIVER FLOOD CONTROL GAYSVILLE RESERVOIR			
DES. BY	DR. BY	CK. BY	
SUBMITTED:			
CHIEF, LAYOUT SECTION			
APPROVAL RECOMMENDED:			
CHIEF, TECH. ENG. BRANCH			
REVIEWED:			
PROJECT ENGINEER			
APPROVAL RECOMMENDED:			
CHIEF PROJECT BRANCH			
WHITE RIVER VERMONT			
DATE JUNE 1969			
SCALE: 1" = 400' SPEC. NO.			
DRAWING NUMBER			
SUR - 95			
SHEET 1			

27



REVISION	DATE	DESCRIPTION	BY
----------	------	-------------	----

DEPARTMENT OF THE ARMY
NEW ENGLAND DIVISION
CORPS OF ENGINEERS
WALTHAM, MASS.

CONNECTICUT RIVER FLOOD CONTROL
GAYSVILLE RESERVOIR

DES. BY	DR. BY	CK. BY
SUBMITTED:		
CHIEF, LAYOUT SECTION		
APPROVAL RECOMMENDED:		
CHIEF, TECH. ENG. BRANCH		
REVIEWED:		
PROJECT ENGINEER		
APPROVAL RECOMMENDED:		
CHIEF P.P.	BRANCH	

WHITE RIVER	VERMONT
APPROVED	DATE JUNE 1969

SCALE: 1"=400'	SPEC. NO.
DRAWING NUMBER	
SUR - 95	

SHEET 2

GRAPHIC SCALE

400' 0 400' 800'

1" = 400'

273

1

2

3

4

5

6

7

8

1

2

3


4

5

6

7

8

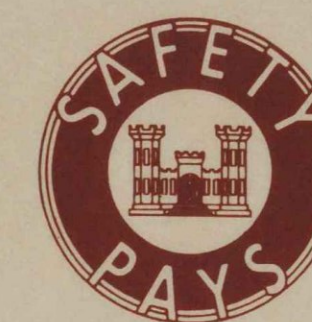

GRAPHIC SCALE
1" = 400' 400' 0 400' 800'

REVISION	DATE	DESCRIPTION	BY

DEPARTMENT OF THE ARMY
NEW ENGLAND DIVISION
CORPS OF ENGINEERS
WALTHAM, MASS.

**CONNECTICUT RIVER FLOOD CONTROL
GAYVILLE RESERVOIR**

DES. BY	DR. BY	CK. BY	PROJECT ENGINEER	WHITE RIVER	VERMONT
SUBMITTED:			APPROVAL RECOMMENDED:	APPROVED	DATE JUNE 1969
CHIEF, LAYOUT SECTION			CHIEF, TECH. ENG. BRANCH	CHIEF, ENGINEERING DIVISION	
APPROVAL RECOMMENDED:			CHIEF, PROJECT BRANCH		

27

SCALE 1" = 400' SPEC. NO.
DRAWING NUMBER
SUR - 95

SHEET 3


Match Line Sheet 5

Match Line Sheet 2

Match Line Sheet 2

Match Line Sheet 3

Match Line Sheet 3

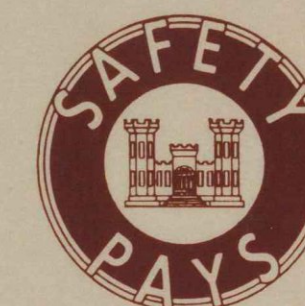

GRAPHIC SCALE

400' 0 400' 800'
1" = 400'

REVISION	DATE	DESCRIPTION	BY

DEPARTMENT OF THE ARMY NEW ENGLAND DIVISION CORPS OF ENGINEERS WALTHAM, MASS.		
CONNECTICUT RIVER FLOOD CONTROL GAYSVILLE RESERVOIR		
DES. BY	DRL. BY	CHK. BY
SUBMITTED:		
CHIEF, LAYOUT SECTION		
APPROVAL RECOMMENDED:		
CHIEF, TECH. ENG. BRANCH		
REVIEWED:		
PROJECT ENGINEER		
APPROVAL RECOMMENDED:		
CHIEF, PROJECT BRANCH		
WHITE RIVER VERMONT		
DATE JUNE 1969		
SPEC. NO. DACA 33-69-B-0		
DRAWING NUMBER		
SUR - 95		
SHEET 4		

275

E 442

N 455

N 460

Match Line Sheet 2

N 465

N 468

E 445

E 450

NOTES


CONTOUR INTERVAL 5 FEET.

GRAPHIC SCALE

1" = 400'

REVISION	DATE	DESCRIPTION	BY
DEPARTMENT OF THE ARMY NEW ENGLAND DIVISION CORPS OF ENGINEERS WALTHAM, MASS.			
DES. BY		DR. BY	CK. BY
SUBMITTED:			
CHIEF, LAYOUT SECTION			
APPROVAL RECOMMENDED:			
CHIEF, TECH. ENG. BRANCH			
REVIEWED:			
PROJECT ENGINEER			
APPROVAL RECOMMENDED:			
CHIEF PROJECT BRANCH			
CONNECTICUT RIVER FLOOD CONTROL GAYSVILLE RESERVOIR			
WHITE RIVER VERMONT			
DATE JUNE 1969			
SCALE: 1" = 400' SPEC. NO.			
DRAWING NUMBER			
SUR - 95			
SHEET 1			

27

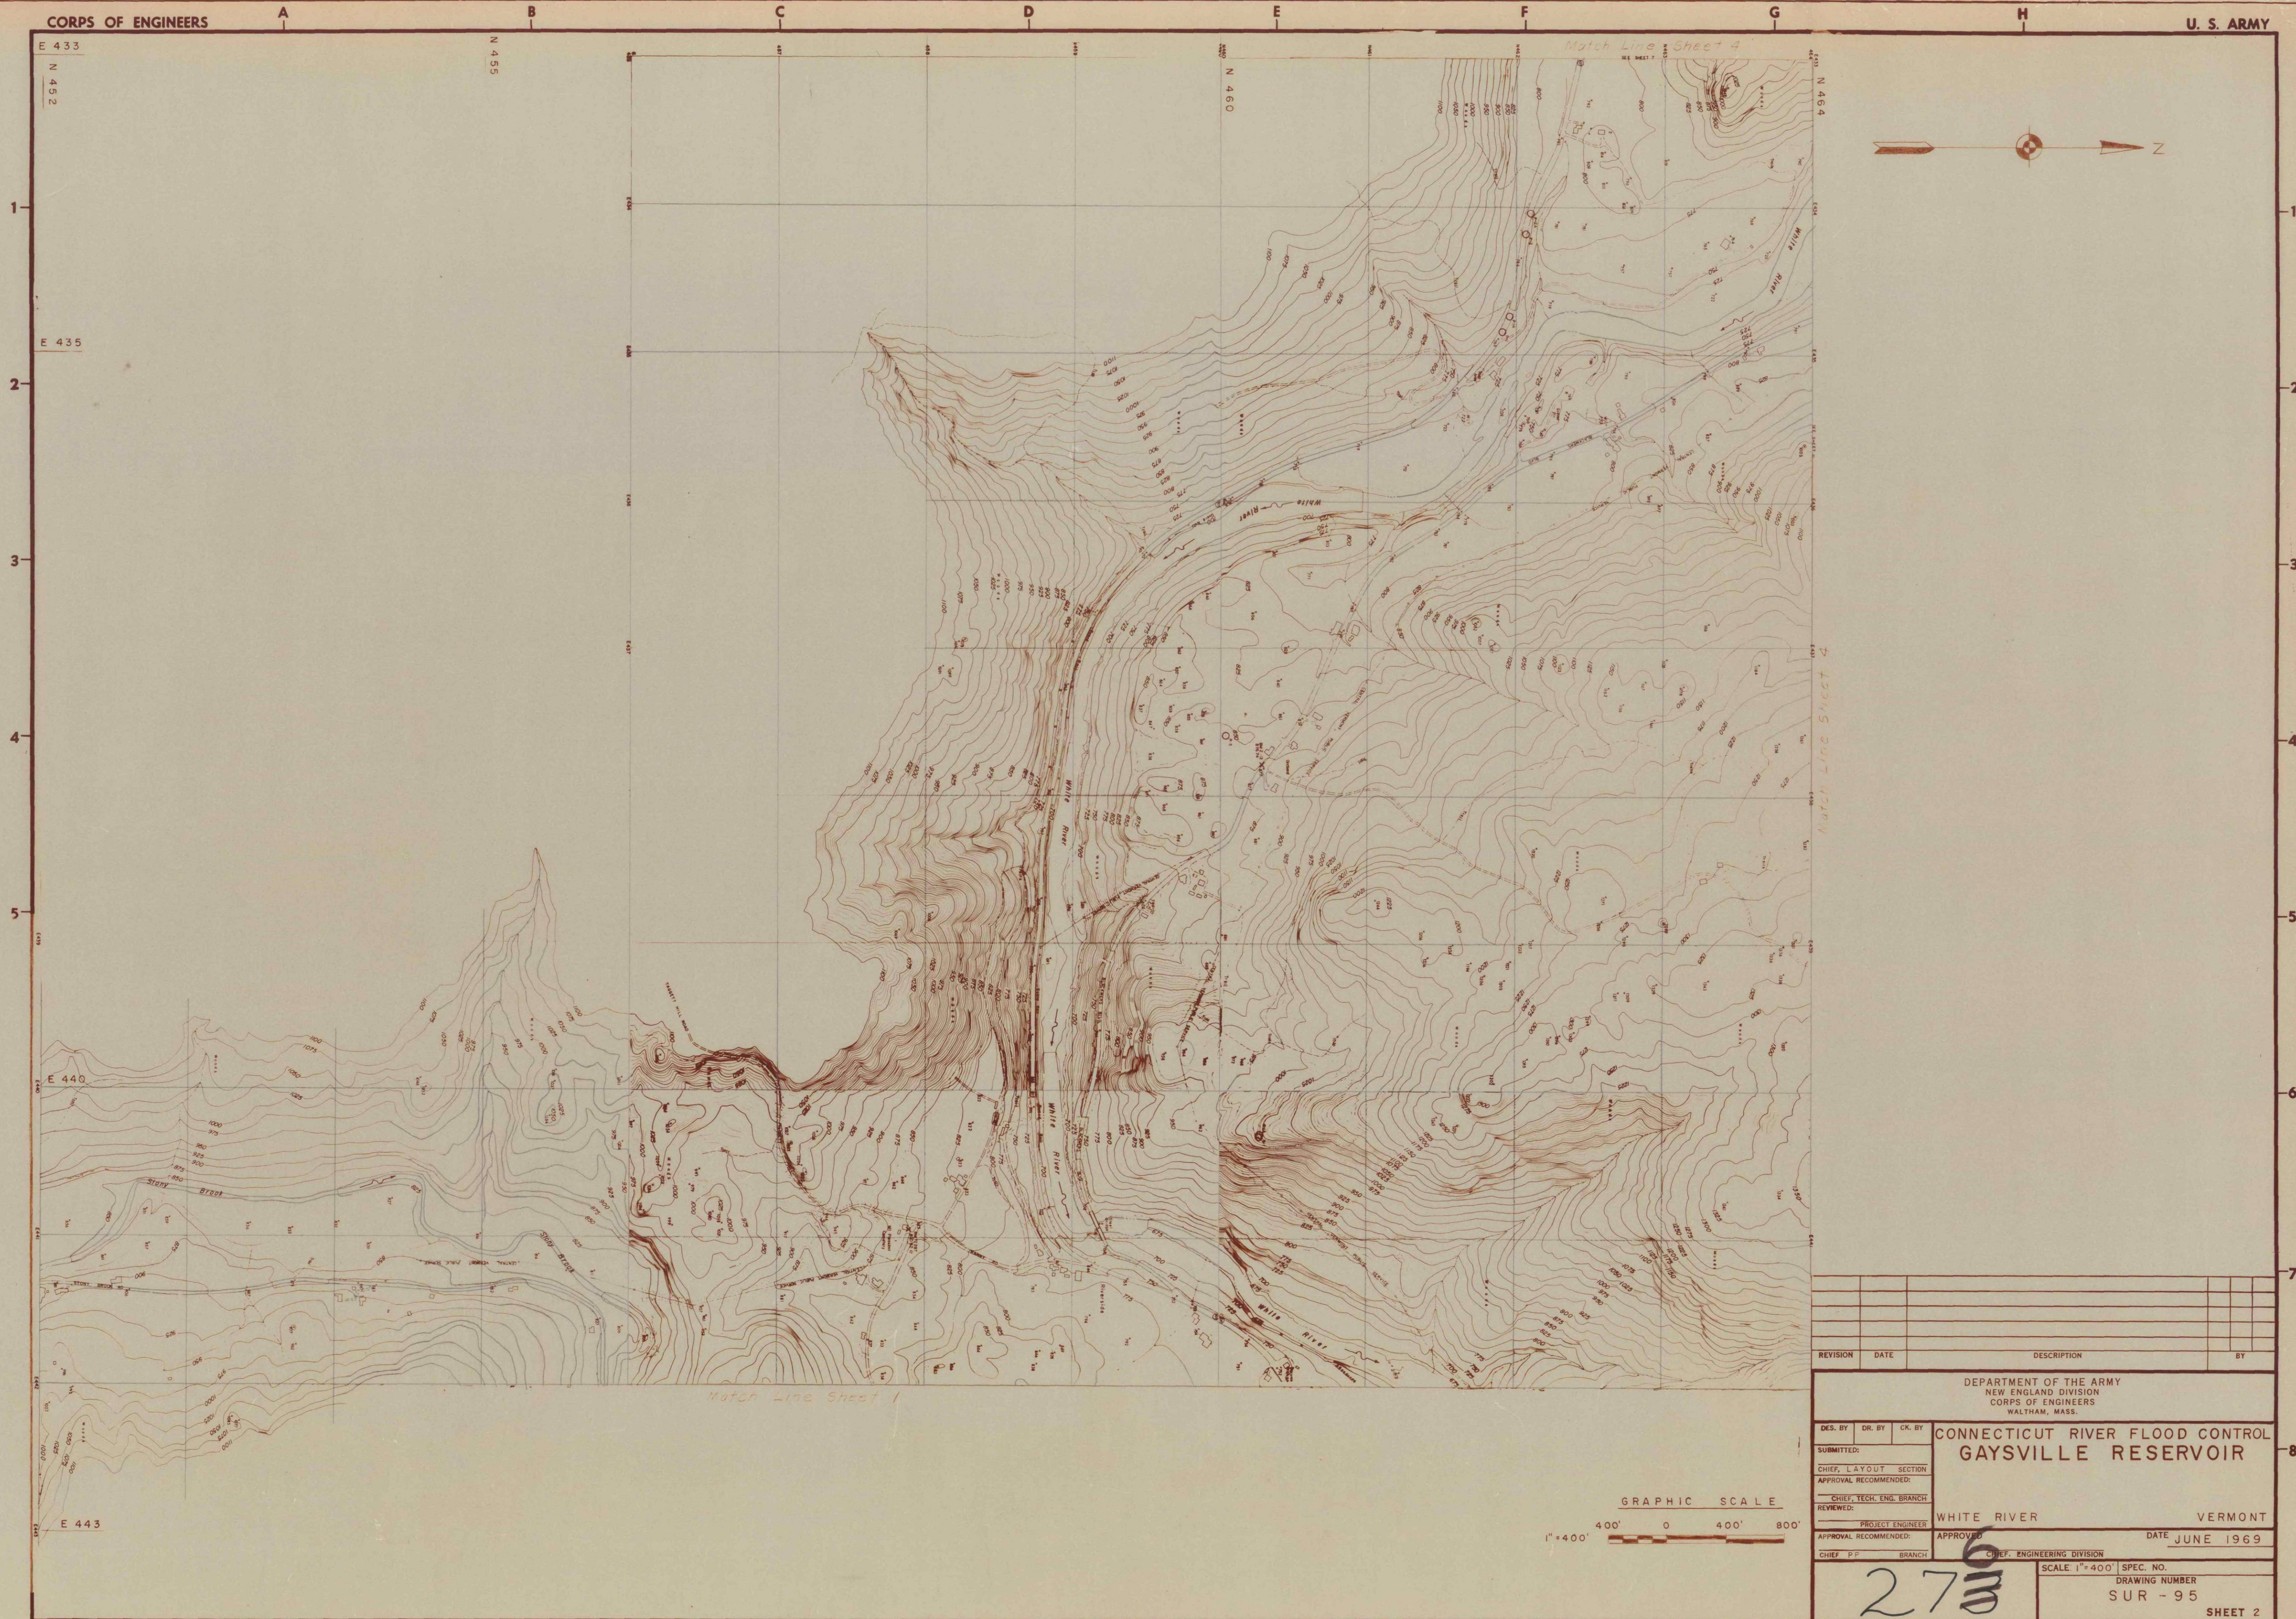

1

2

3

4

5

6

7

8

1

2

3


4

5

6

7

8

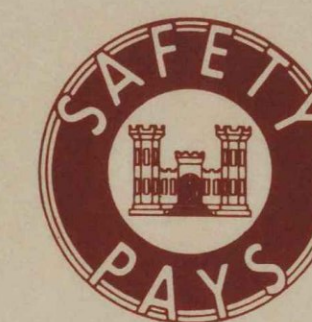

GRAPHIC SCALE
1" = 400' 400' 0 400' 800'

REVISION	DATE	DESCRIPTION	BY

DEPARTMENT OF THE ARMY
NEW ENGLAND DIVISION
CORPS OF ENGINEERS
WALTHAM, MASS.

**CONNECTICUT RIVER FLOOD CONTROL
GAYVILLE RESERVOIR**

DES. BY	DR. BY	CK. BY

SUBMITTED:

CHIEF, LAYOUT SECTION

APPROVAL RECOMMENDED:

CHIEF, TECH. ENG. BRANCH

REVIEWED:

PROJECT ENGINEER

APPROVAL RECOMMENDED:

CHIEF, PROJECT BRANCH

WHITE RIVER VERMONT

APPROVED:

DATE JUNE 1969

CHIEF, ENGINEERING DIVISION

SCALE 1" = 400' SPEC. NO.

DRAWING NUMBER SUR-95

27

SHEET 3

N 474

N 470

N 465

N 460



E 436

E 435

E 430

E 426

Match Line Sheet 5

Match Line Sheet 2

Match Line Sheet 2

Match Line Sheet 3

Match Line Sheet 3



GRAPHIC SCALE

1" = 400'

REVISION	DATE	DESCRIPTION	BY

DEPARTMENT OF THE ARMY
NEW ENGLAND DIVISION
CORPS OF ENGINEERS
WALTHAM, MASS.

**CONNECTICUT RIVER FLOOD CONTROL
GAYSVILLE RESERVOIR**



DES. BY	DR. BY	CK. BY
SUBMITTED:		
CHIEF, LAYOUT SECTION		
APPROVAL RECOMMENDED:		
CHIEF, TECH. ENG. BRANCH		
REVIEWED:		
PROJECT ENGINEER		
APPROVAL RECOMMENDED:		
CHIEF, PROJECT BRANCH		

WHITE RIVER VERMONT

DATE JUNE 1969

275

SCALE: 1" = 400' SPEC. NO. DACA 33-69-B-0
DRAWING NUMBER
SUR - 95 SHEET 4

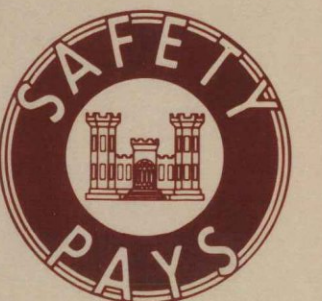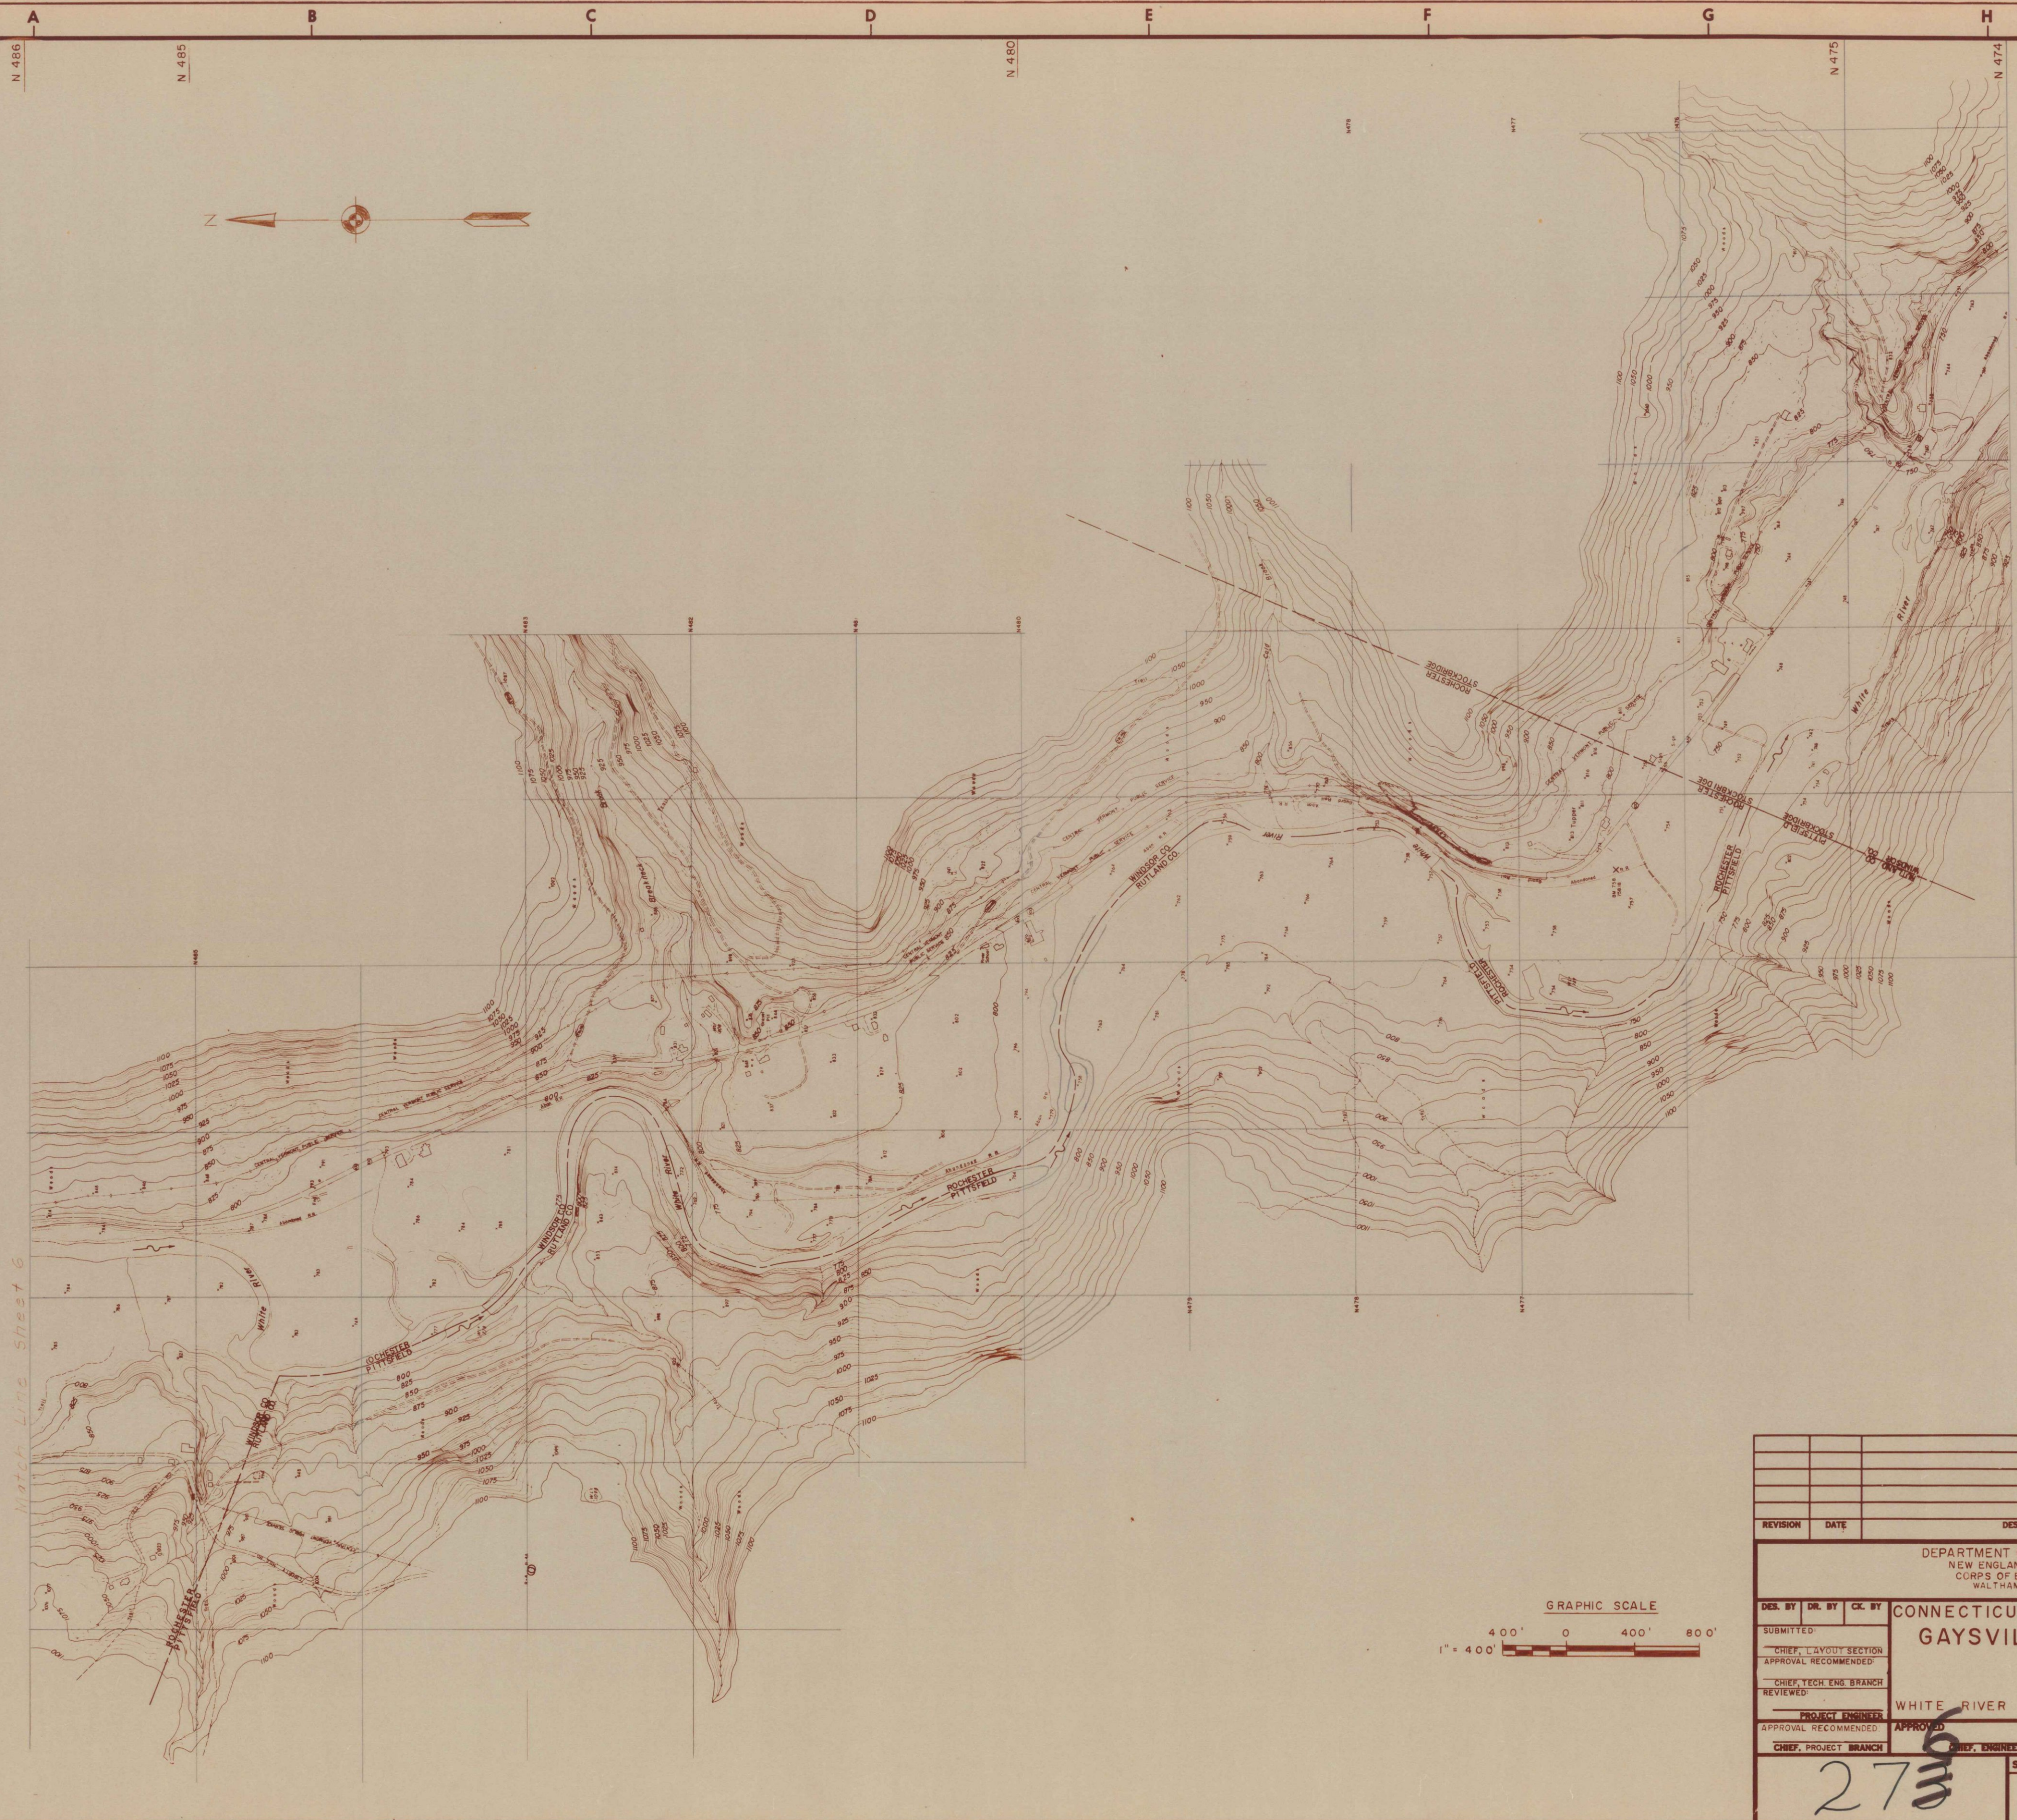

REVISION	DATE	DESCRIPTION	BY

DEPARTMENT OF THE ARMY
NEW ENGLAND DIVISION
CORPS OF ENGINEERS
WALTHAM, MASS.

DES. BY DR. BY CK. BY
SUBMITTED: CHIEF, LAYOUT SECTION
APPROVAL RECOMMENDED: CHIEF, TECH. ENG. BRANCH
REVIEWED: PROJECT ENGINEER
APPROVED: CHIEF, PROJECT BRANCH

CONNECTICUT RIVER FLOOD CONTROL
GAYVILLE RESERVOIR

WHITE RIVER VERMONT
DATE JUNE 1969

SCALE: 1" = 400' SPEC. NO.
DRAWING NUMBER
SUR-95 SHEET 5

273

E 442

N 455

N 460

Match Line Sheet 2

N 465

N 468

E 445

E 450

NOTES

CONTOUR INTERVAL 5 FEET.

GRAPHIC SCALE

1" = 400'

REVISION	DATE	DESCRIPTION	BY
DEPARTMENT OF THE ARMY NEW ENGLAND DIVISION CORPS OF ENGINEERS WALTHAM, MASS.			
CONNECTICUT RIVER FLOOD CONTROL GAYSVILLE RESERVOIR			
DES. BY	DR. BY	CK. BY	
SUBMITTED:			
CHIEF, LAYOUT SECTION			
APPROVAL RECOMMENDED:			
CHIEF, TECH. ENG. BRANCH			
REVIEWED:			
PROJECT ENGINEER			
APPROVAL RECOMMENDED:			
CHIEF PROJECT BRANCH			
WHITE RIVER VERMONT			
DATE JUNE 1969			
SCALE: 1" = 400' SPEC. NO.			
DRAWING NUMBER			
SUR - 95			
SHEET 1			

27



DESIGN	DATE	DESCRIPTION		BY
DEPARTMENT OF THE ARMY NEW ENGLAND DIVISION CORPS OF ENGINEERS WALTHAM, MASS.				
DES. BY	DR. BY	CK. BY	CONNECTICUT RIVER FLOOD CONTROL GAYSVILLE RESERVOIR	
SUBMITTED:				
CHIEF, LAYOUT SECTION				
APPROVAL RECOMMENDED:				
CHIEF, TECH. ENG. BRANCH				
REVIEWED:			VERMONT	
PROJECT ENGINEER				
APPROVAL RECOMMENDED:			DATE	
CHIEF, P.P. BRANCH			JUNE 1969	
CHIEF, ENGINEERING DIVISION				
273			SCALE 1"=400' SPEC. NO. DRAWING NUMBER SUR - 95	
			SHEET 2	

1

2

3

4

5

6

7

8



1

2

3



4

5

6

7

8

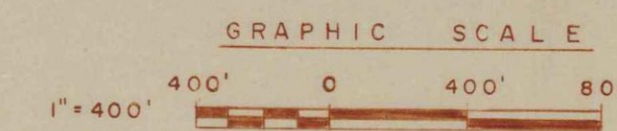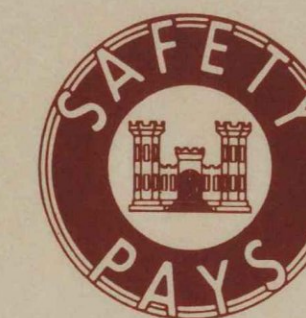

REVISION	DATE	DESCRIPTION	BY

DEPARTMENT OF THE ARMY
NEW ENGLAND DIVISION
CORPS OF ENGINEERS
WALTHAM, MASS.

**CONNECTICUT RIVER FLOOD CONTROL
GAYVILLE RESERVOIR**

DES. BY	DR. BY	CK. BY	
SUBMITTED:			
CHIEF, LAYOUT SECTION			
APPROVAL RECOMMENDED:			
CHIEF, TECH. ENG. BRANCH			
REVIEWED:			
PROJECT ENGINEER			
APPROVAL RECOMMENDED:			
CHIEF, PROJECT BRANCH			

WHITE RIVER VERMONT

DATE JUNE 1969

SCALE 1" = 400' SPEC. NO.

DRAWING NUMBER

27

SUR-95

SHEET 3


Match Line Sheet 5

Match Line Sheet 2

Match Line Sheet 2

Match Line Sheet 3

Match Line Sheet 3

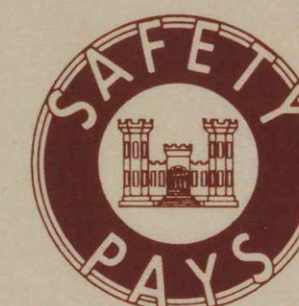

GRAPHIC SCALE

400' 0 400' 800'
1" = 400'

REVISION	DATE	DESCRIPTION	BY

DEPARTMENT OF THE ARMY
NEW ENGLAND DIVISION
CORPS OF ENGINEERS
WALTHAM, MASS.




**CONNECTICUT RIVER FLOOD CONTROL
GAYSVILLE RESERVOIR**

DES. BY	DR. BY	CK. BY
SUBMITTED:		
CHIEF, LAYOUT SECTION		
APPROVAL RECOMMENDED:		
CHIEF, TECH. ENG. BRANCH		
REVIEWED:		
PROJECT ENGINEER		
APPROVAL RECOMMENDED:		
CHIEF, PROJECT BRANCH		

WHITE RIVER VERMONT
DATE JUNE 1969

275

SCALE: 1" = 400' SPEC. NO. DACA 33-69-B-0
DRAWING NUMBER
SUR - 95 SHEET 4

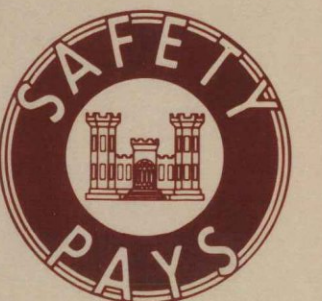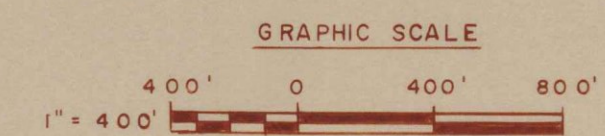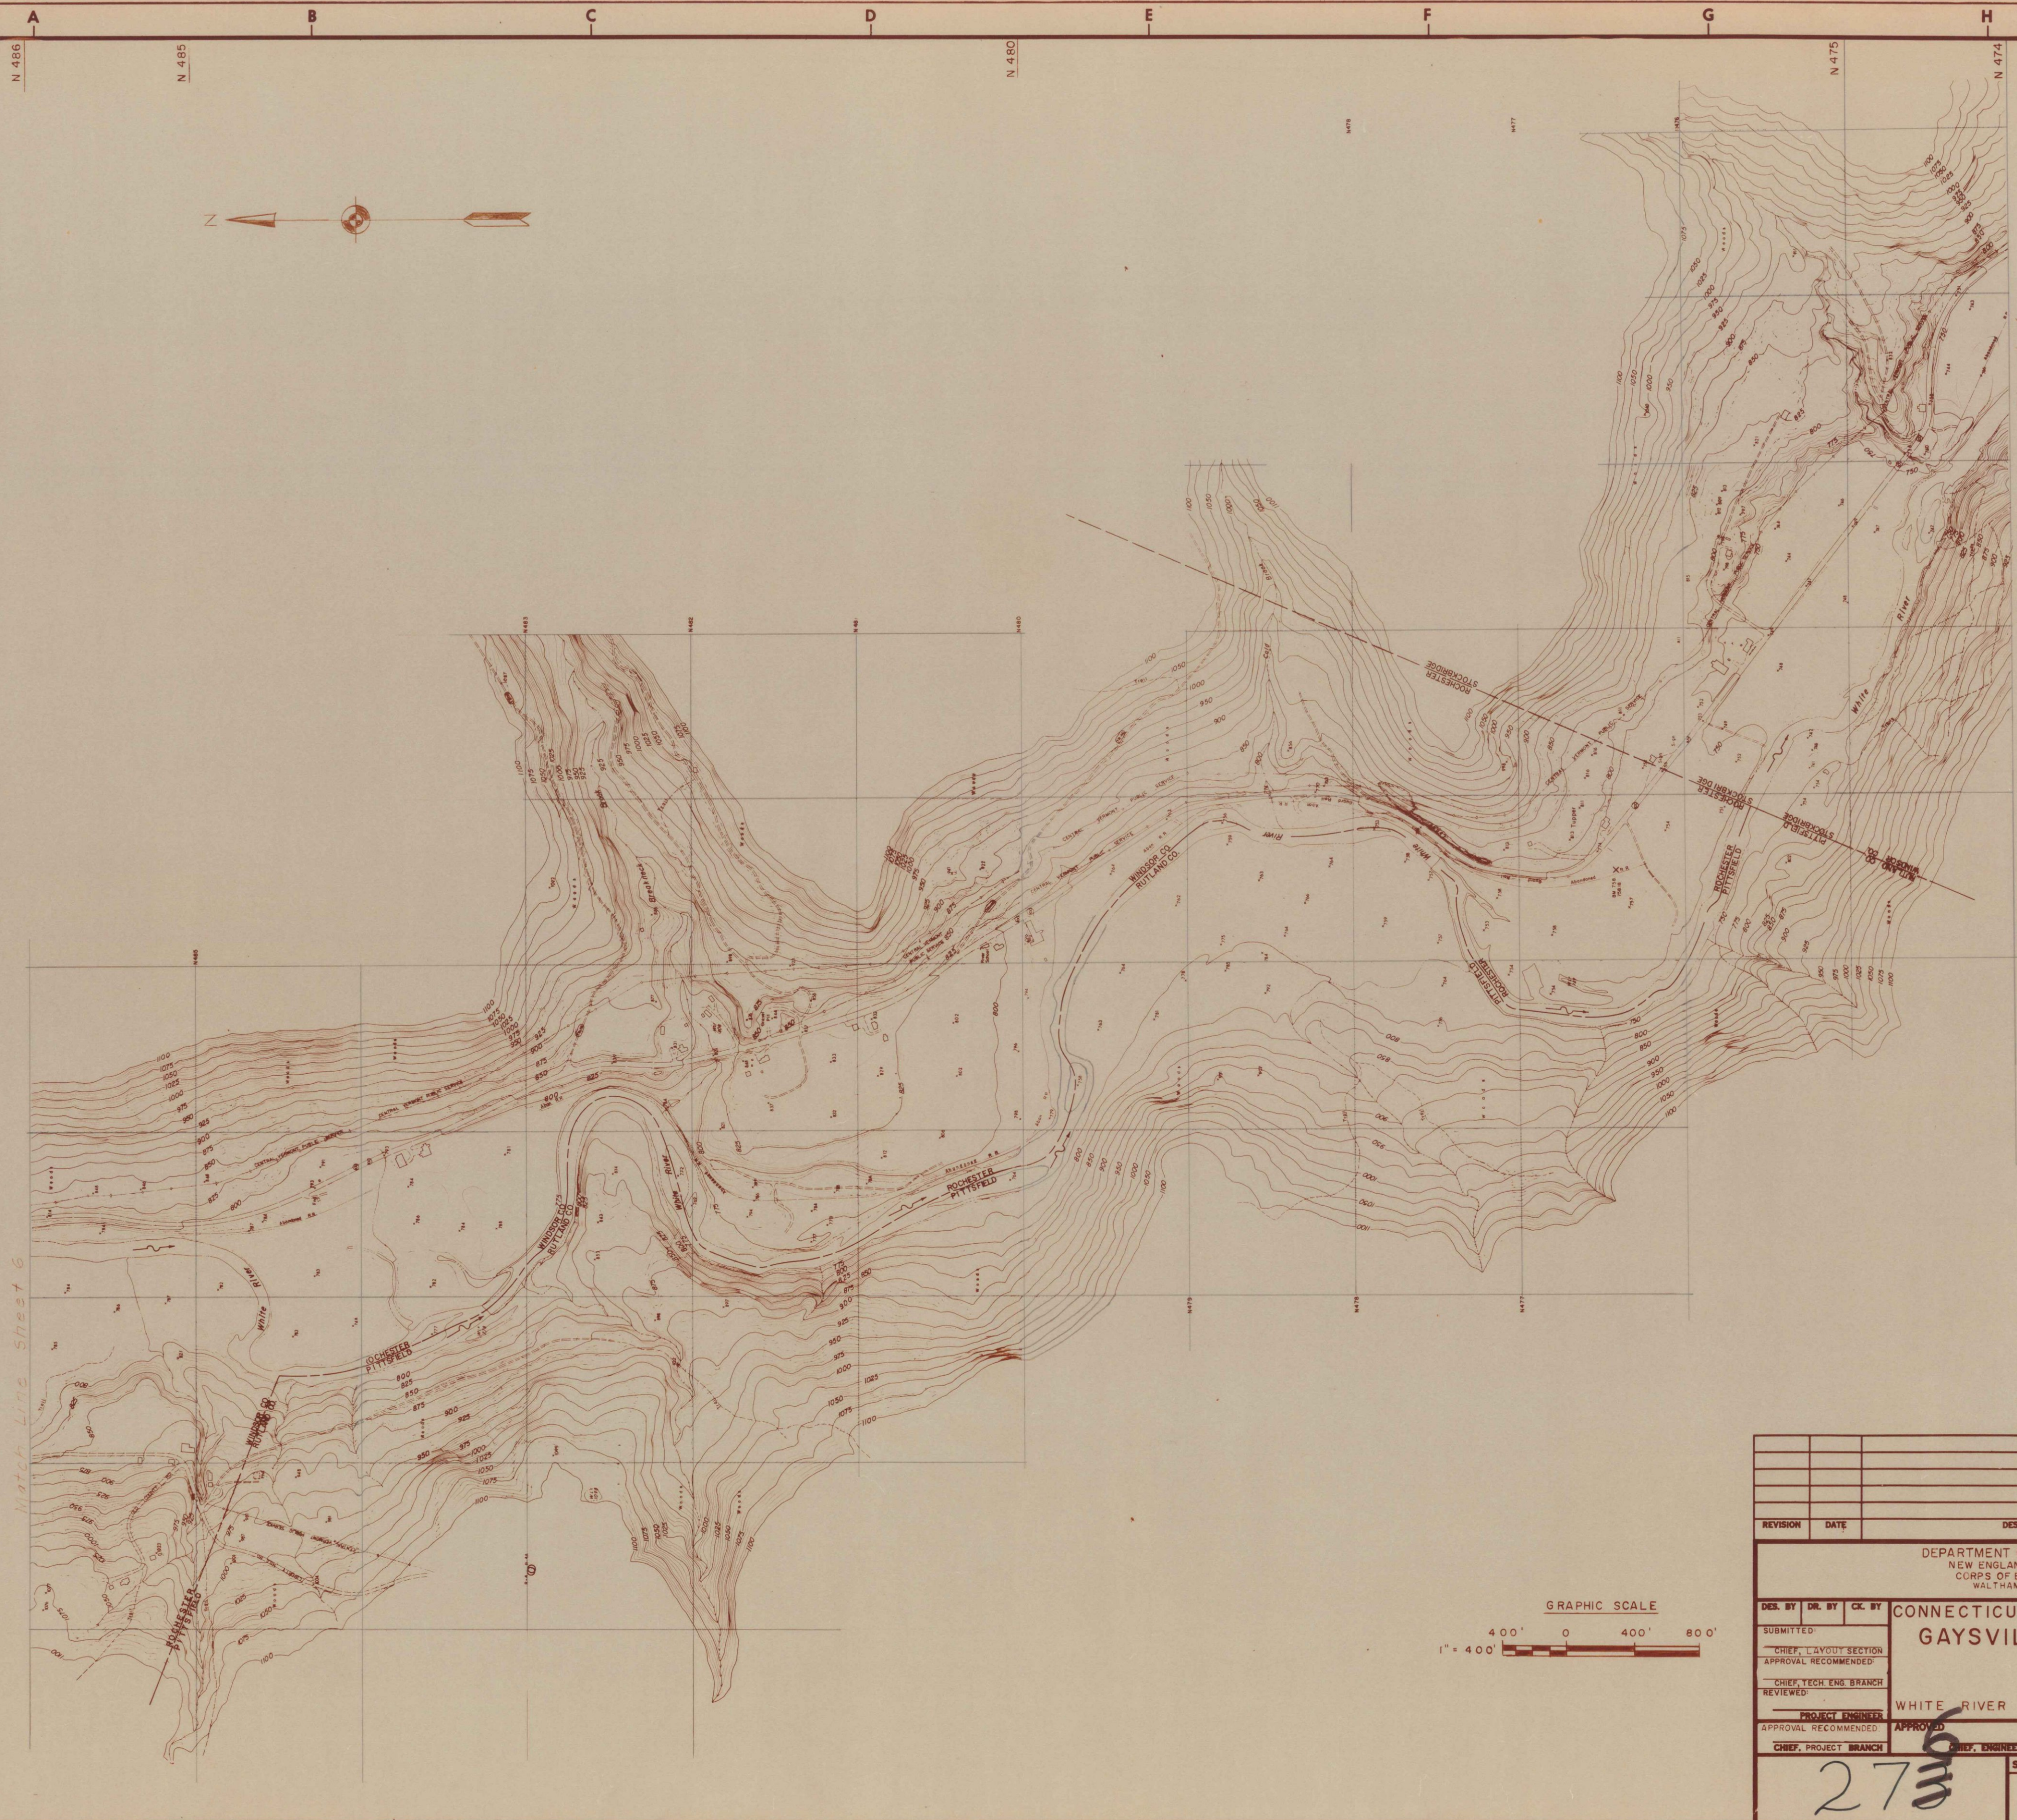

REVISION	DATE	DESCRIPTION	BY

DEPARTMENT OF THE ARMY
NEW ENGLAND DIVISION
CORPS OF ENGINEERS
WALTHAM, MASS.

DES. BY DR. BY CK. BY
SUBMITTED: CHIEF, LAYOUT SECTION
APPROVAL RECOMMENDED: CHIEF, TECH. ENG. BRANCH
REVIEWED: PROJECT ENGINEER
APPROVED: CHIEF, PROJECT BRANCH

CONNECTICUT RIVER FLOOD CONTROL
GAYVILLE RESERVOIR

WHITE RIVER VERMONT
DATE JUNE 1969

SCALE: 1" = 400' SPEC. NO.
DRAWING NUMBER
SUR-95 SHEET 5

273

E 424

N 500

N 495

N 490

N 485

N 480

1

2

3

4

5

6

7

8

E 420

E 415



GRAPHIC SCALE

1" = 400'

REVISION	DATE	DESCRIPTION	BY

DEPARTMENT OF THE ARMY NEW ENGLAND DIVISION CORPS OF ENGINEERS WALTHAM, MASS				
DES. BY	DR. BY	CK. BY	CONNECTICUT RIVER FLOOD CONTROL GAYSVILLE RESERVOIR	
SUBMITTED				
APPROVAL RECOMMENDED				
REVIEWED				
PROJECT ENGINEER			WHITE RIVER	VERMONT
APPROVAL RECOMMENDED			APPROVED	DATE JUNE 1969
CHIEF, PROJECT BRANCH			CHIEF, ENGINEERING DIVISION	
SCALE 1" = 400' SPEC. NO.				
DRAWING NUMBER				
SUR-95				
SHEET 6				

27