


MATCH SHEET 16

MATCH SHEET 23

MATCH SHEET 18

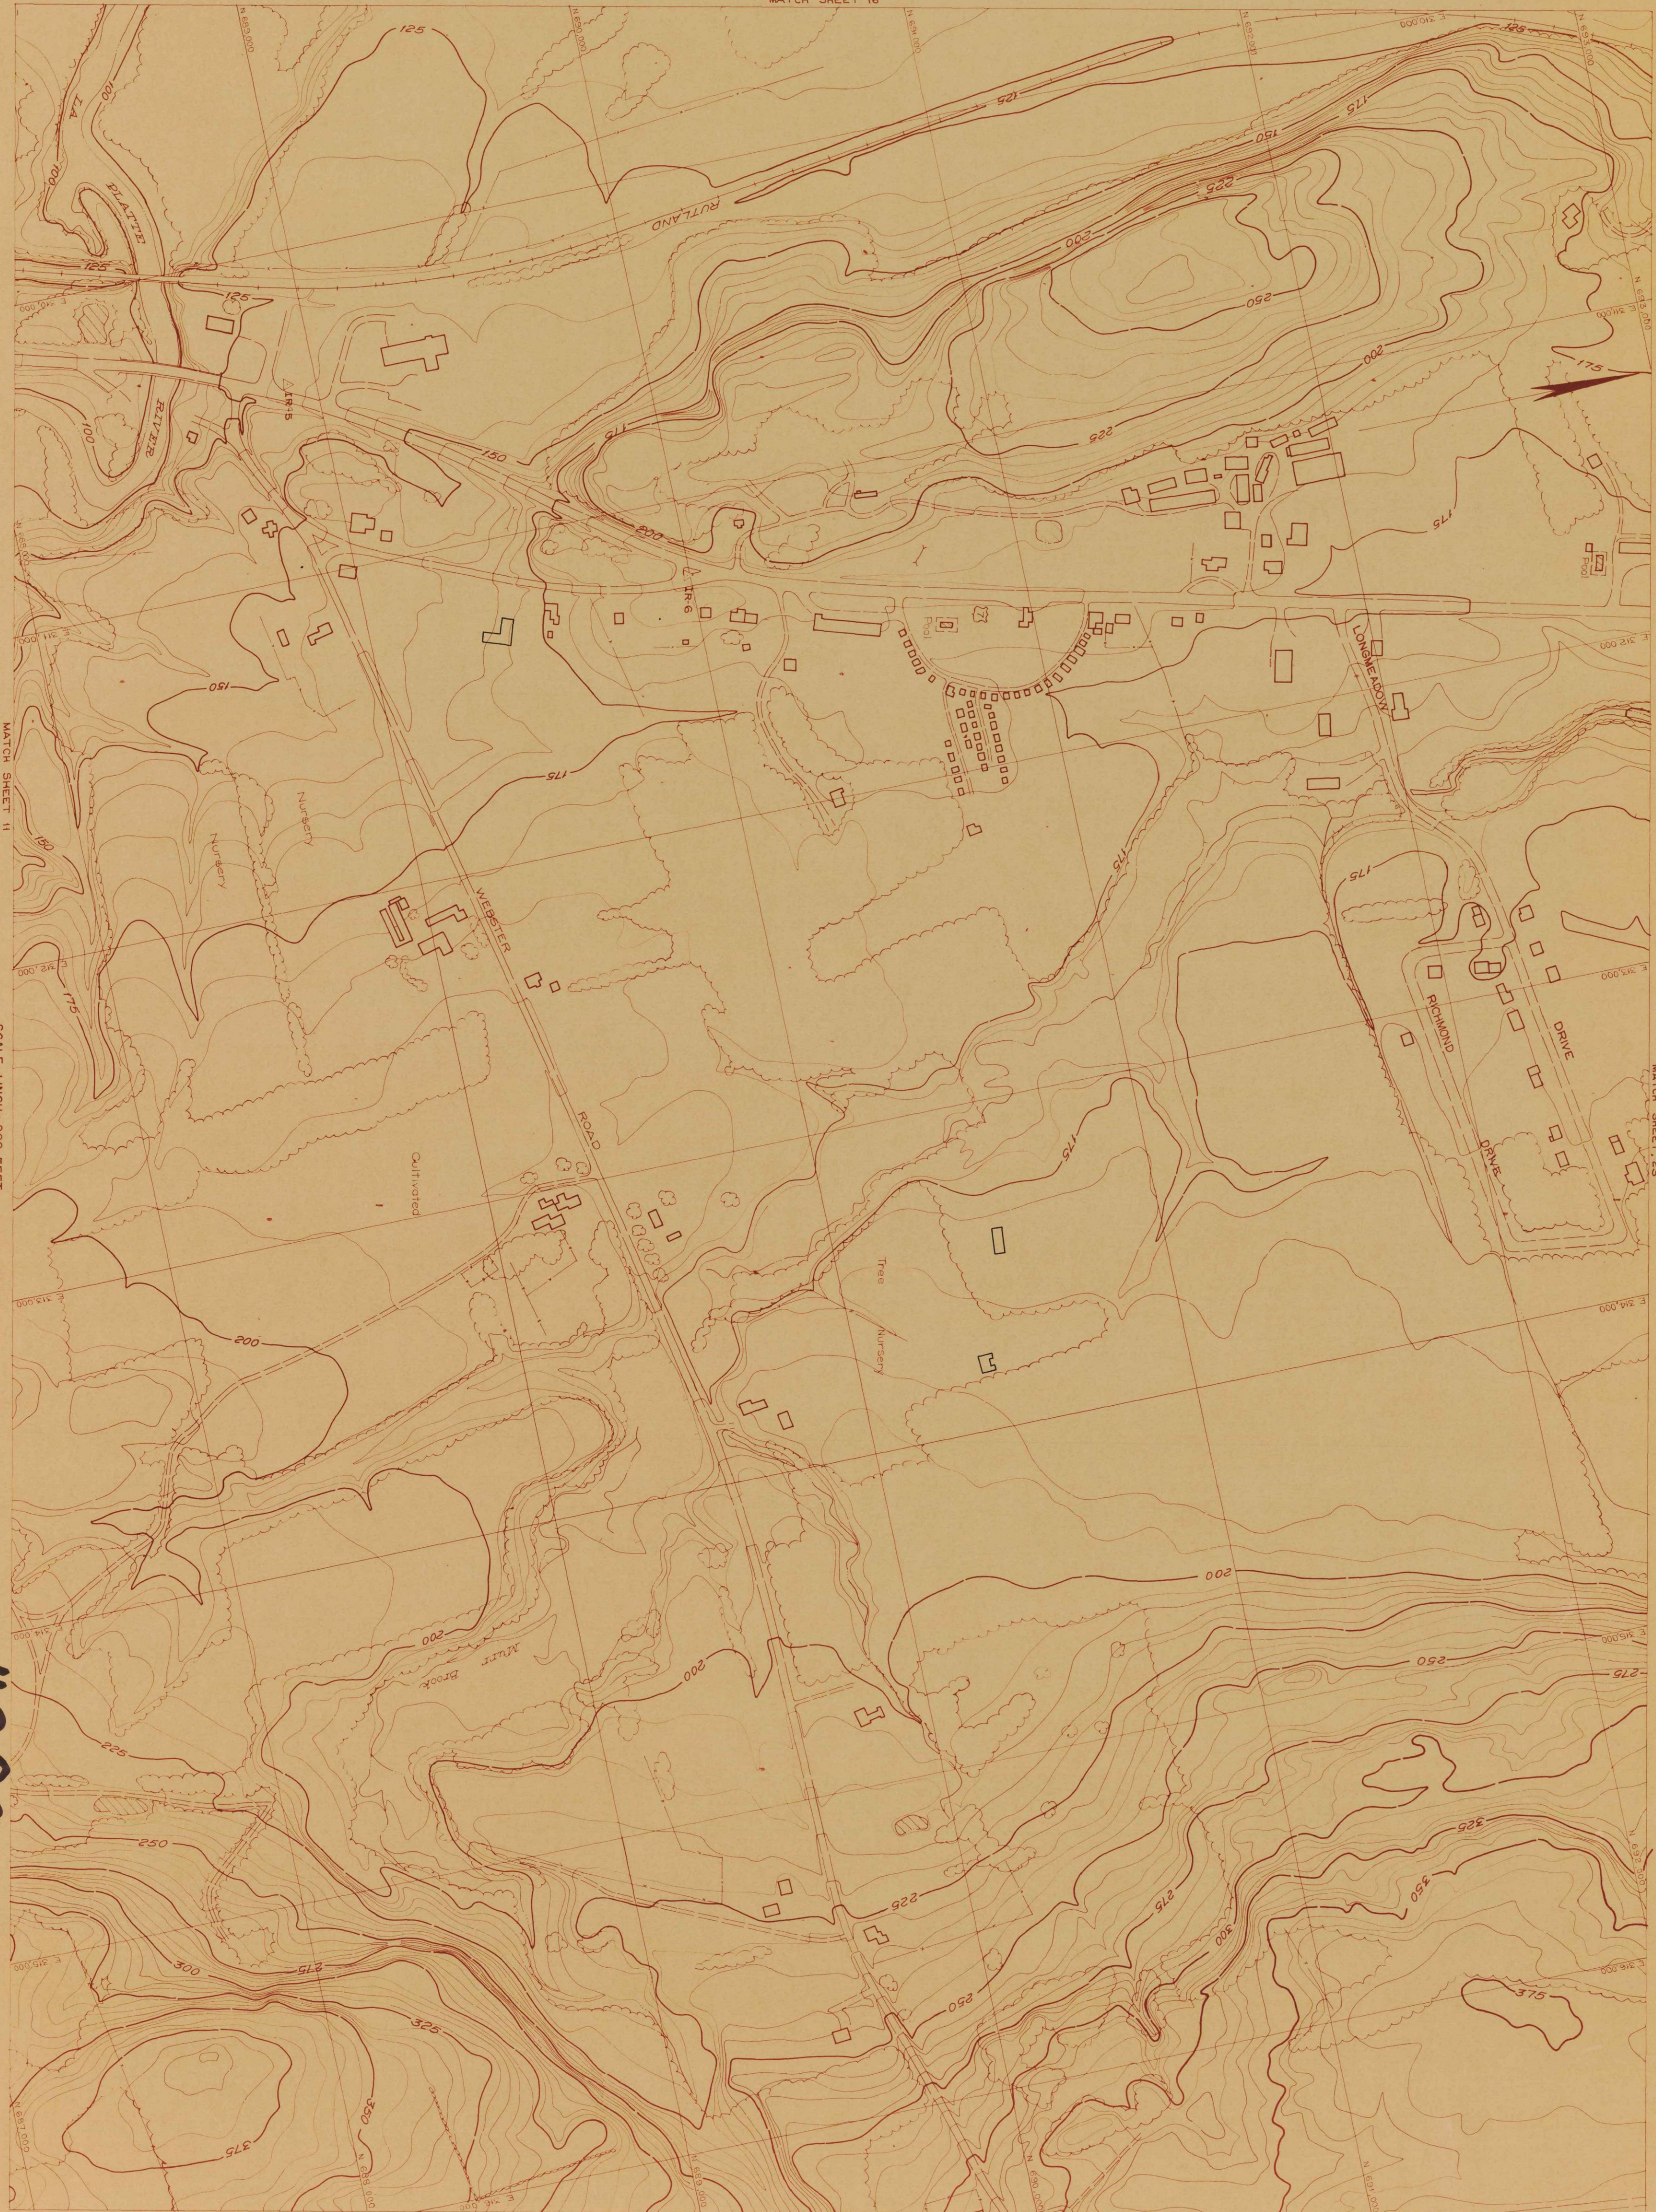

COMPILED AND CONTROLLED BY JAMES W. SEWALL COMPANY OLD TOWN, MAINE
BY PHOTOGRAMMETRIC METHODS
FROM AERIAL PHOTOGRAPHS DATED 4-14-69
PROPERTY OF THE TOWN OF SHELBOURNE, VERMONT. NOT TO BE REPRODUCED WITHOUT EXPRESS PERMISSION.

SCALE: 1 INCH = 200 FEET
CONTOUR INTERVAL IS 5 FEET
DATUM IS MEAN SEA LEVEL
1000-FOOT GRID BASED ON VERMONT COORDINATE SYSTEM

#292

TOPOGRAPHIC SURVEY
SHELBOURNE, VERMONT
1969
SHEET 17 OF 32