

1091-J-1
So. end Strip 7
1"=20'
Scale: 1"=50'



1091-J-1
So. end Strip 7
1"=20'
Scale: 1"=50'

1061-5-17

STRIP 2. SHOT 1 NO. END

BASE CIL 1-320



7

BARK 60 SCALE SHOT #1 S. END

MOBILE 2-03/04 - 04/05 - 05/06

1061-5 - 03/04 - 04/05 - 05/06

1061-5-17

1-5-1901

1-2-11901

Maple Ave (Y14) - Pleasant

STRIP 3. NO. END. SHEET #3

-2- 1001


04/03 - 03/02 - 02/01

BARRE 50 SCALE

-2- 1001

BUCKE 1001-3-T

2

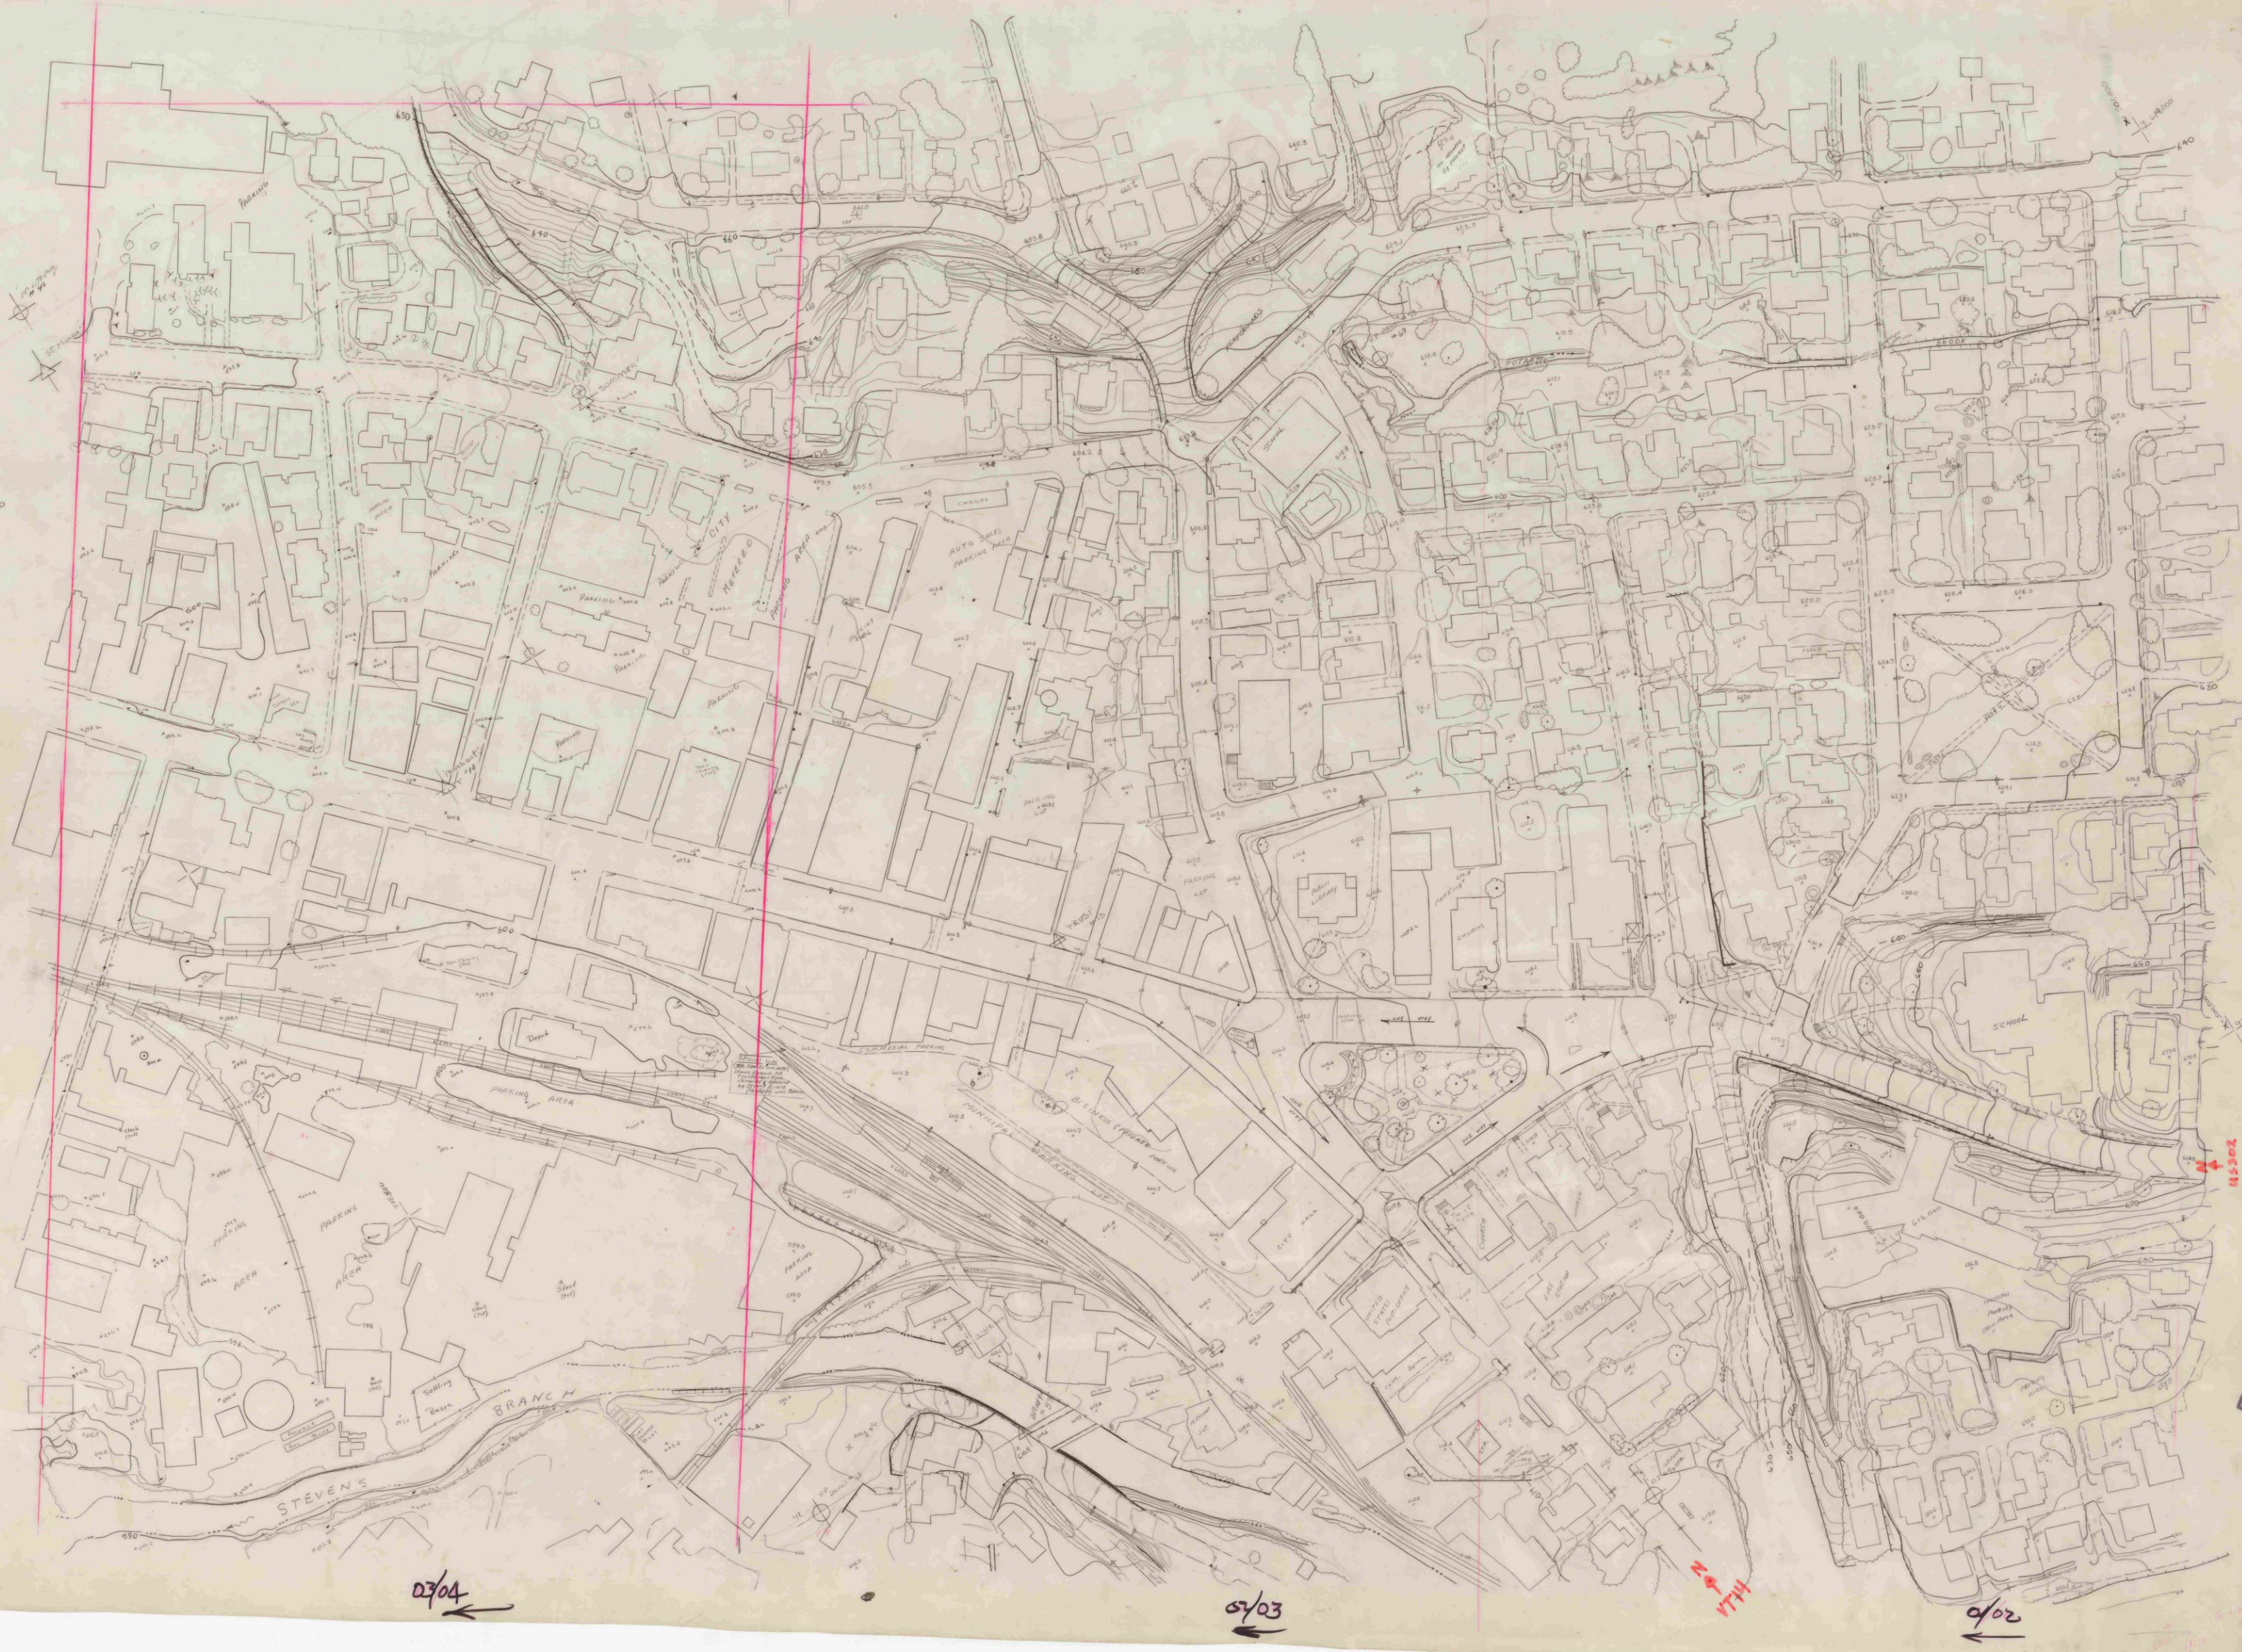


STRIP 3 SHEET 3 BARRE 50 SCALE

BUCKE 1001-3-T
2
04/03 - 03/02 - 02/01

1001

BARRE 1"=50 FT. STRIP B (PROSPECT ST) MUDAS-02/03-05/06 1967 PHOTOGRAPH PROJECT #1001- WEST END OF SHT.
BAUSE 1001-8-1 1"=20' Prospect St - Cam Bieu

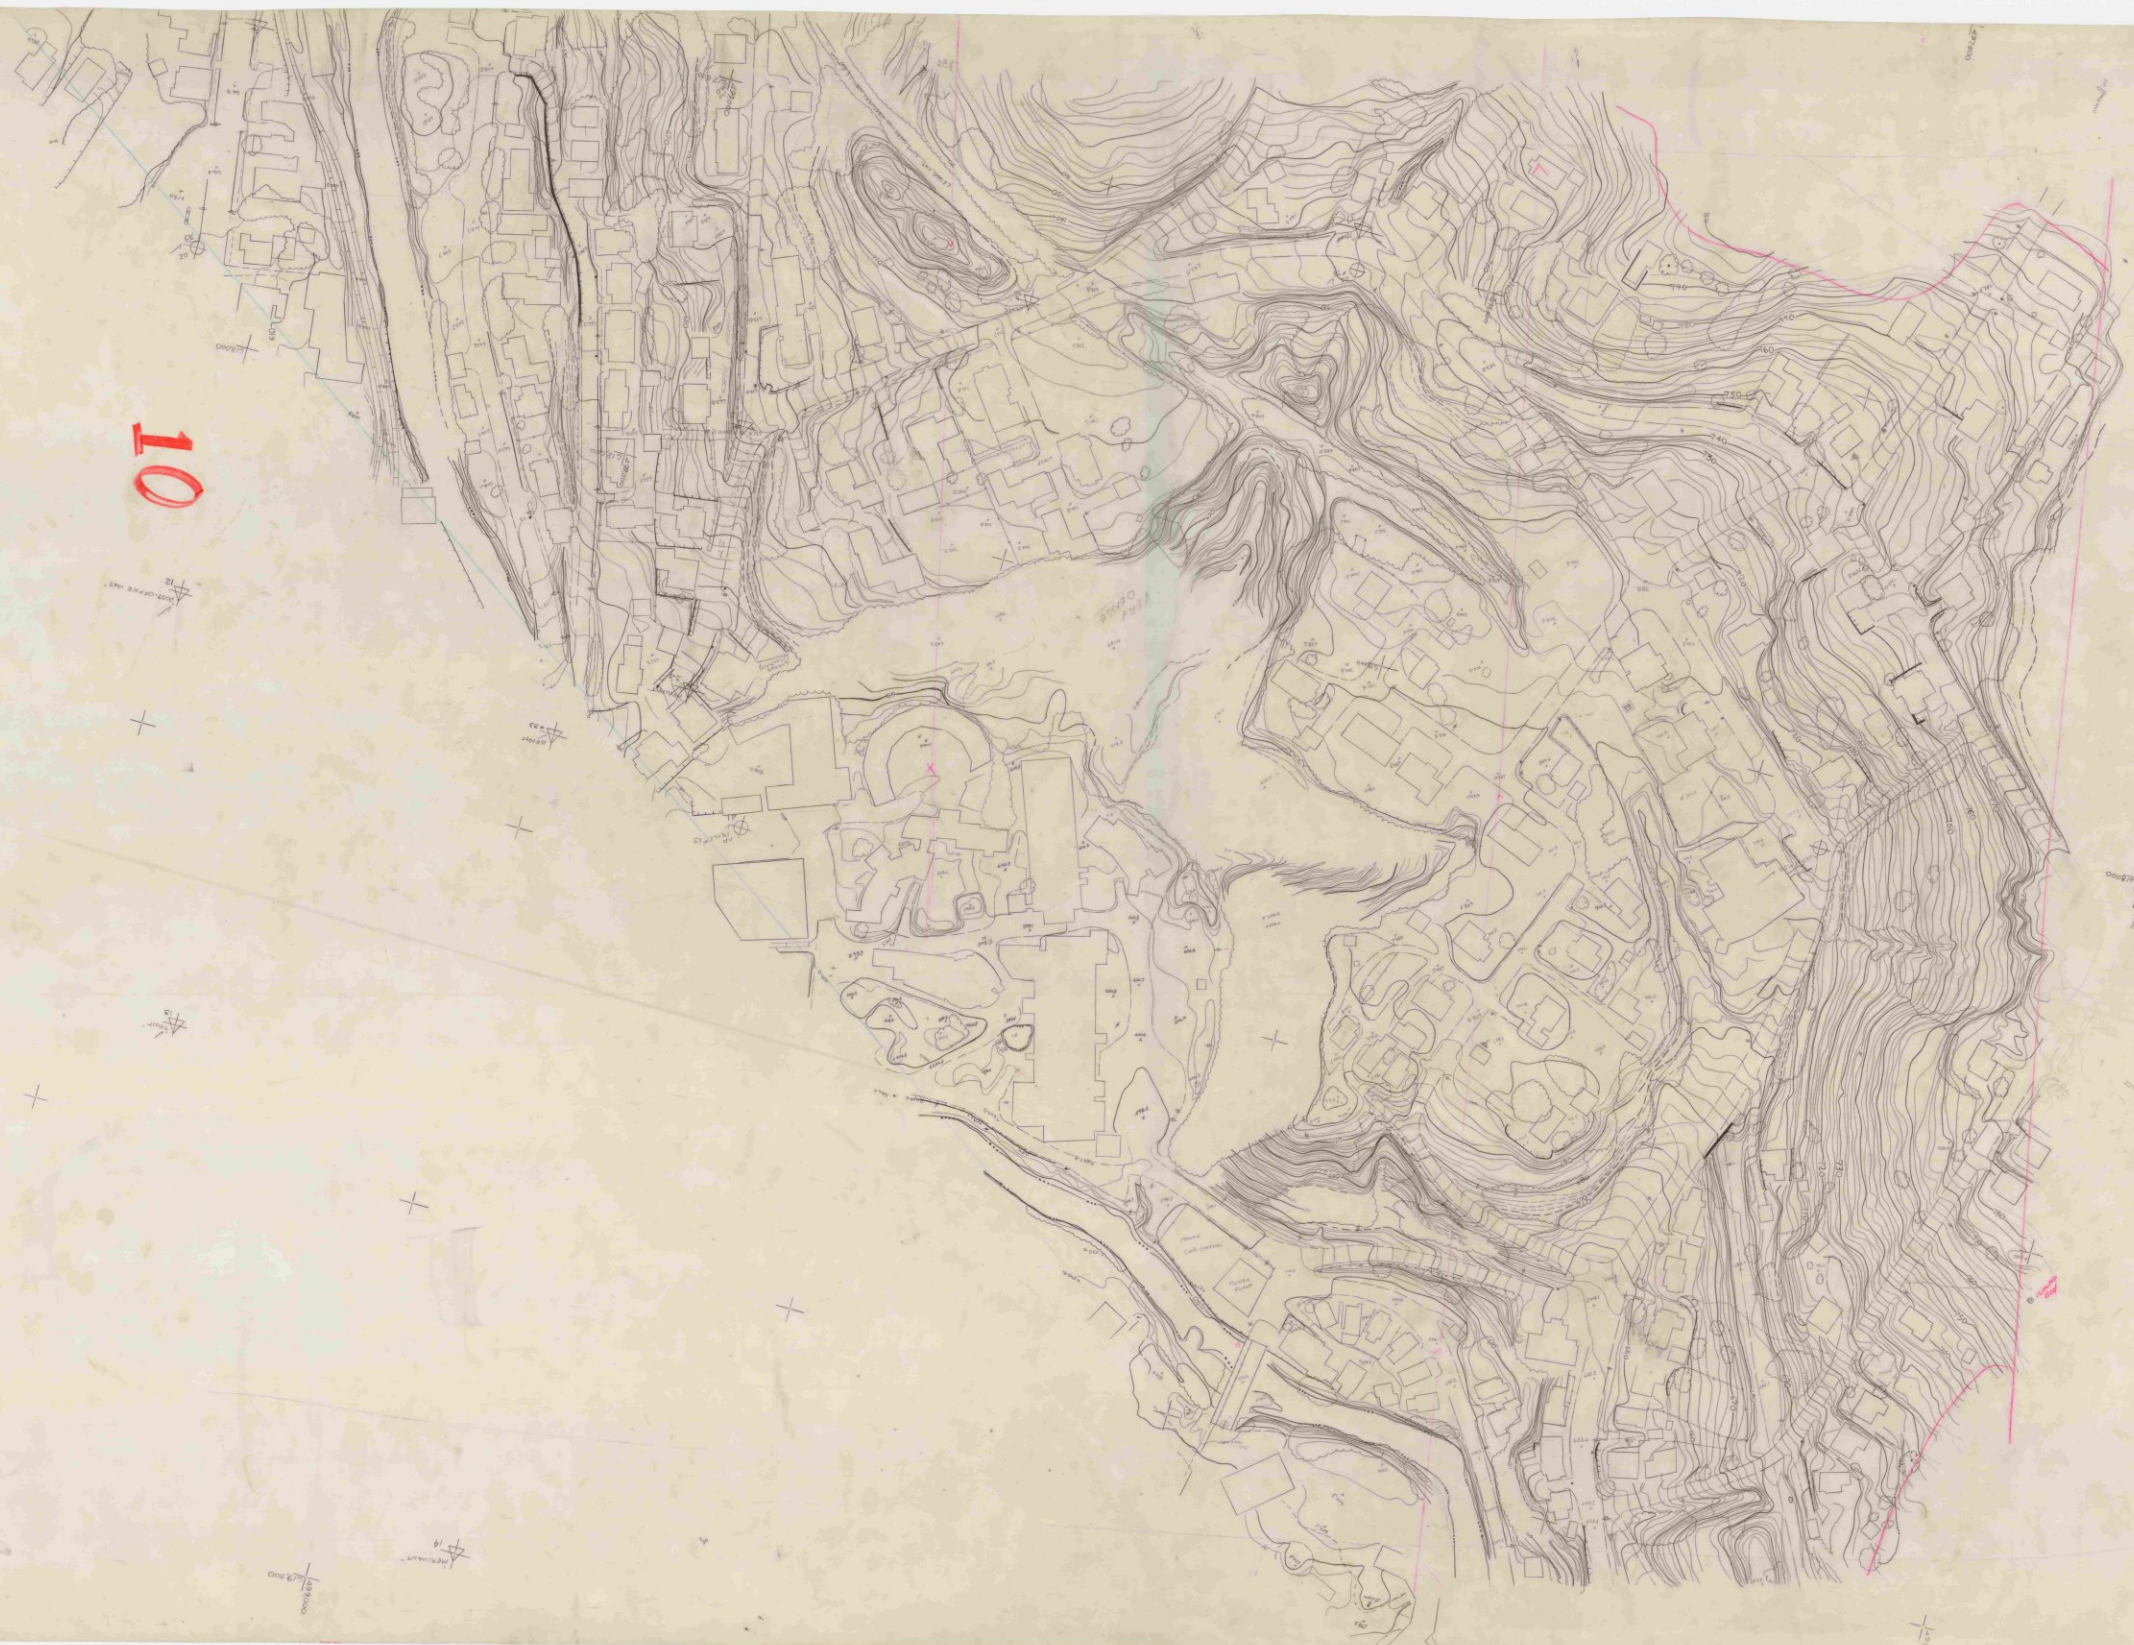

10

10

BARRE CITY 1"=20'

1"=20' 1001

BARRE STRIP 1 1"=50 FT 1967 PHOTOS MODELS 1-2/1971 W 05/16 N. END PROJECT 1061

1061-1-1 BARRE C12

1"=20'
T



BARRE 1061-1-1 SOUTH MAIN STREET 1"=20'



1001-3-5

N → H14

1001-3-5
BACKSIDE
GRANITE ST - MAIN ST - MAPLE AVE

1001-3-5

1001-3-5

10011-1-5

1:20

10011-1-5



10011-1-5

1:20

10011-1-5

N. END.

BARR

1" 50 FT

STRIP 2

MOODELS

2-06/07 - 07/08

1064-2-2

80/10-10/10 - S-1061

3902-1

1061-5-5

Beckley Hill to Willey Street

80/10

10/10



S. END SHT. 2 STRIP 2 1" 50 FT 2-06/07 - 07/08

Bein St-Blackwell St-Mon St E-E-1101 1402"1 0000

H

05/06

06/07

07/08



11013-2-1101
BASE AREA

H

1402

11013-2-1101
BASE AREA

1001-1-3

1"=20'

1001-1-3



1001-1-3

1"=20'

1001-1-3

✓✓✓✓

E-5 - 10611* 1099 .2570W4 S9P1
10611-2-3 10611-5-3

Tenets Bonniers

'52:1 • 11/01-01/8-10/50 ZJUSCH AND IN S. 9172 • 399A8

16

60/80


01-50

11/01

1001-3-A 1"=20'
BACK E C 11

5

SOUTH END - WILLEY ST GRANITE SHEDS

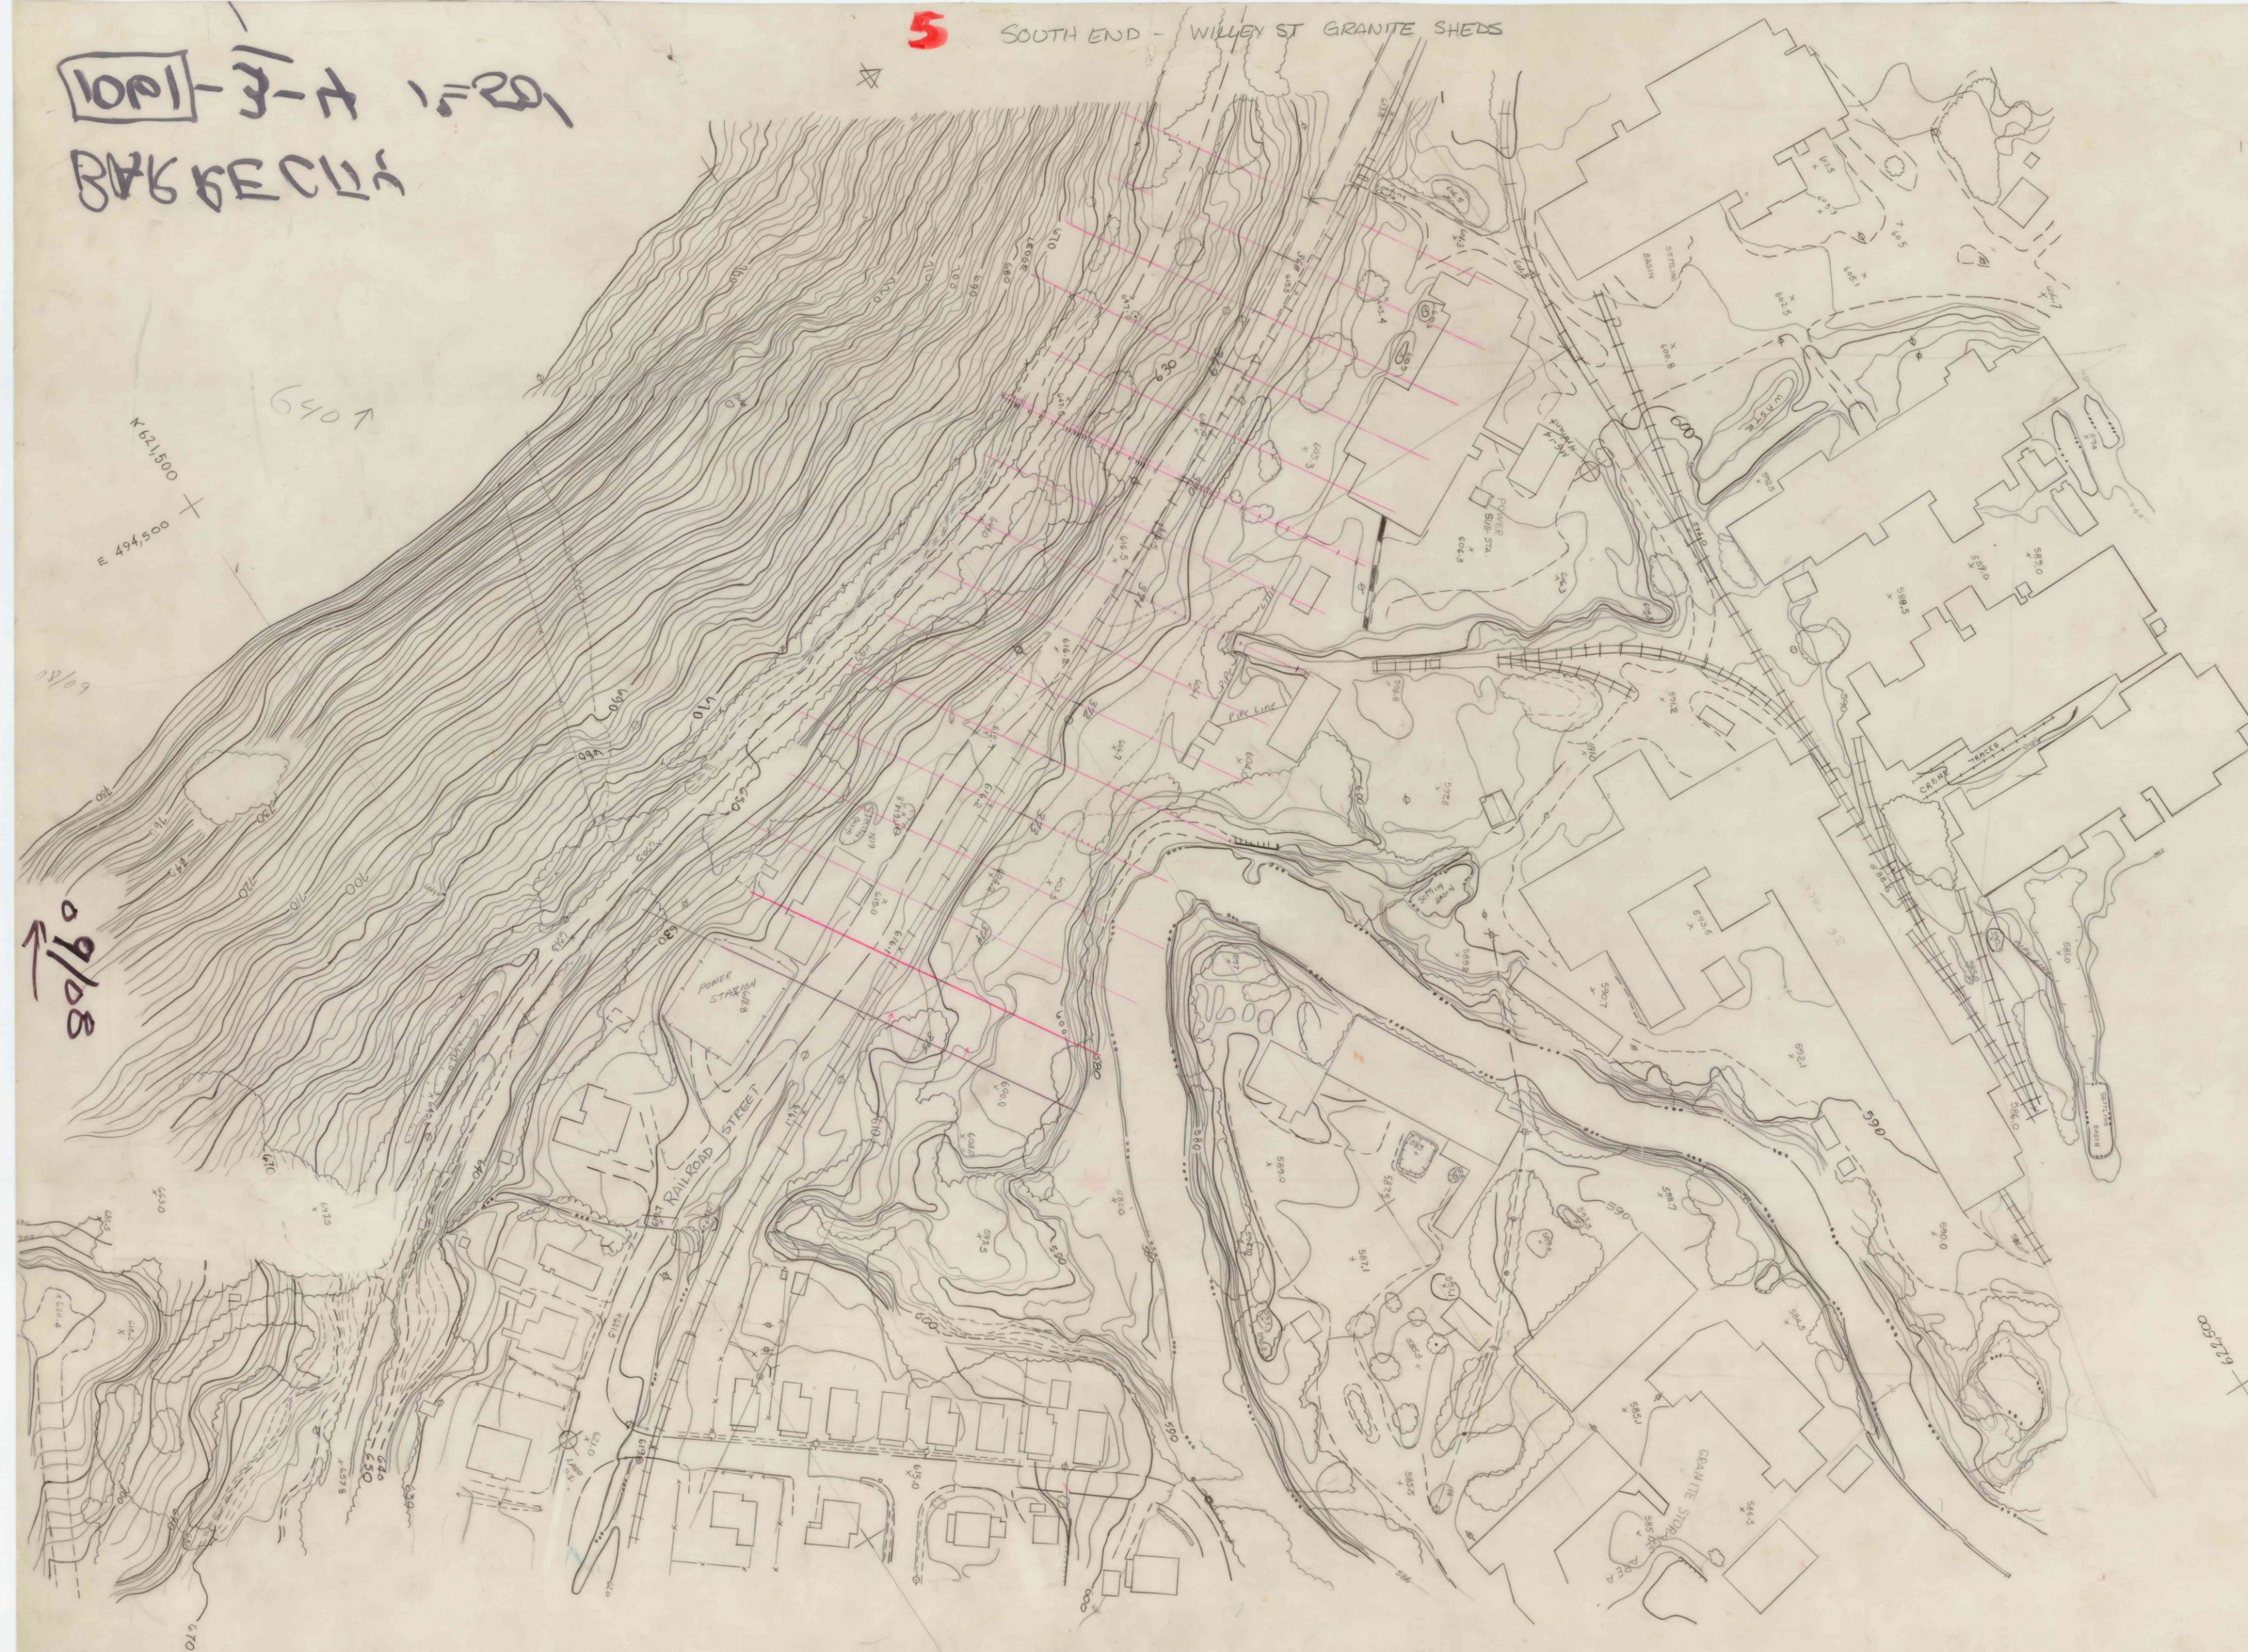

495,500
623,000

622,500
196,000

5

BACK E C 11 1001-3-A 1"=20.

1001-3-A 1"=20 ft.

2-02/3-06

1001-3 11-20-54

SEWAGE TREATMENT - SKYLINE

1001-3-2
BASIN



Plot River Strip on

1001-3-2
BASIN

1001-3-2
BASIN

09/10

11/01/11