


1111

E-4

Bennington

20-20a

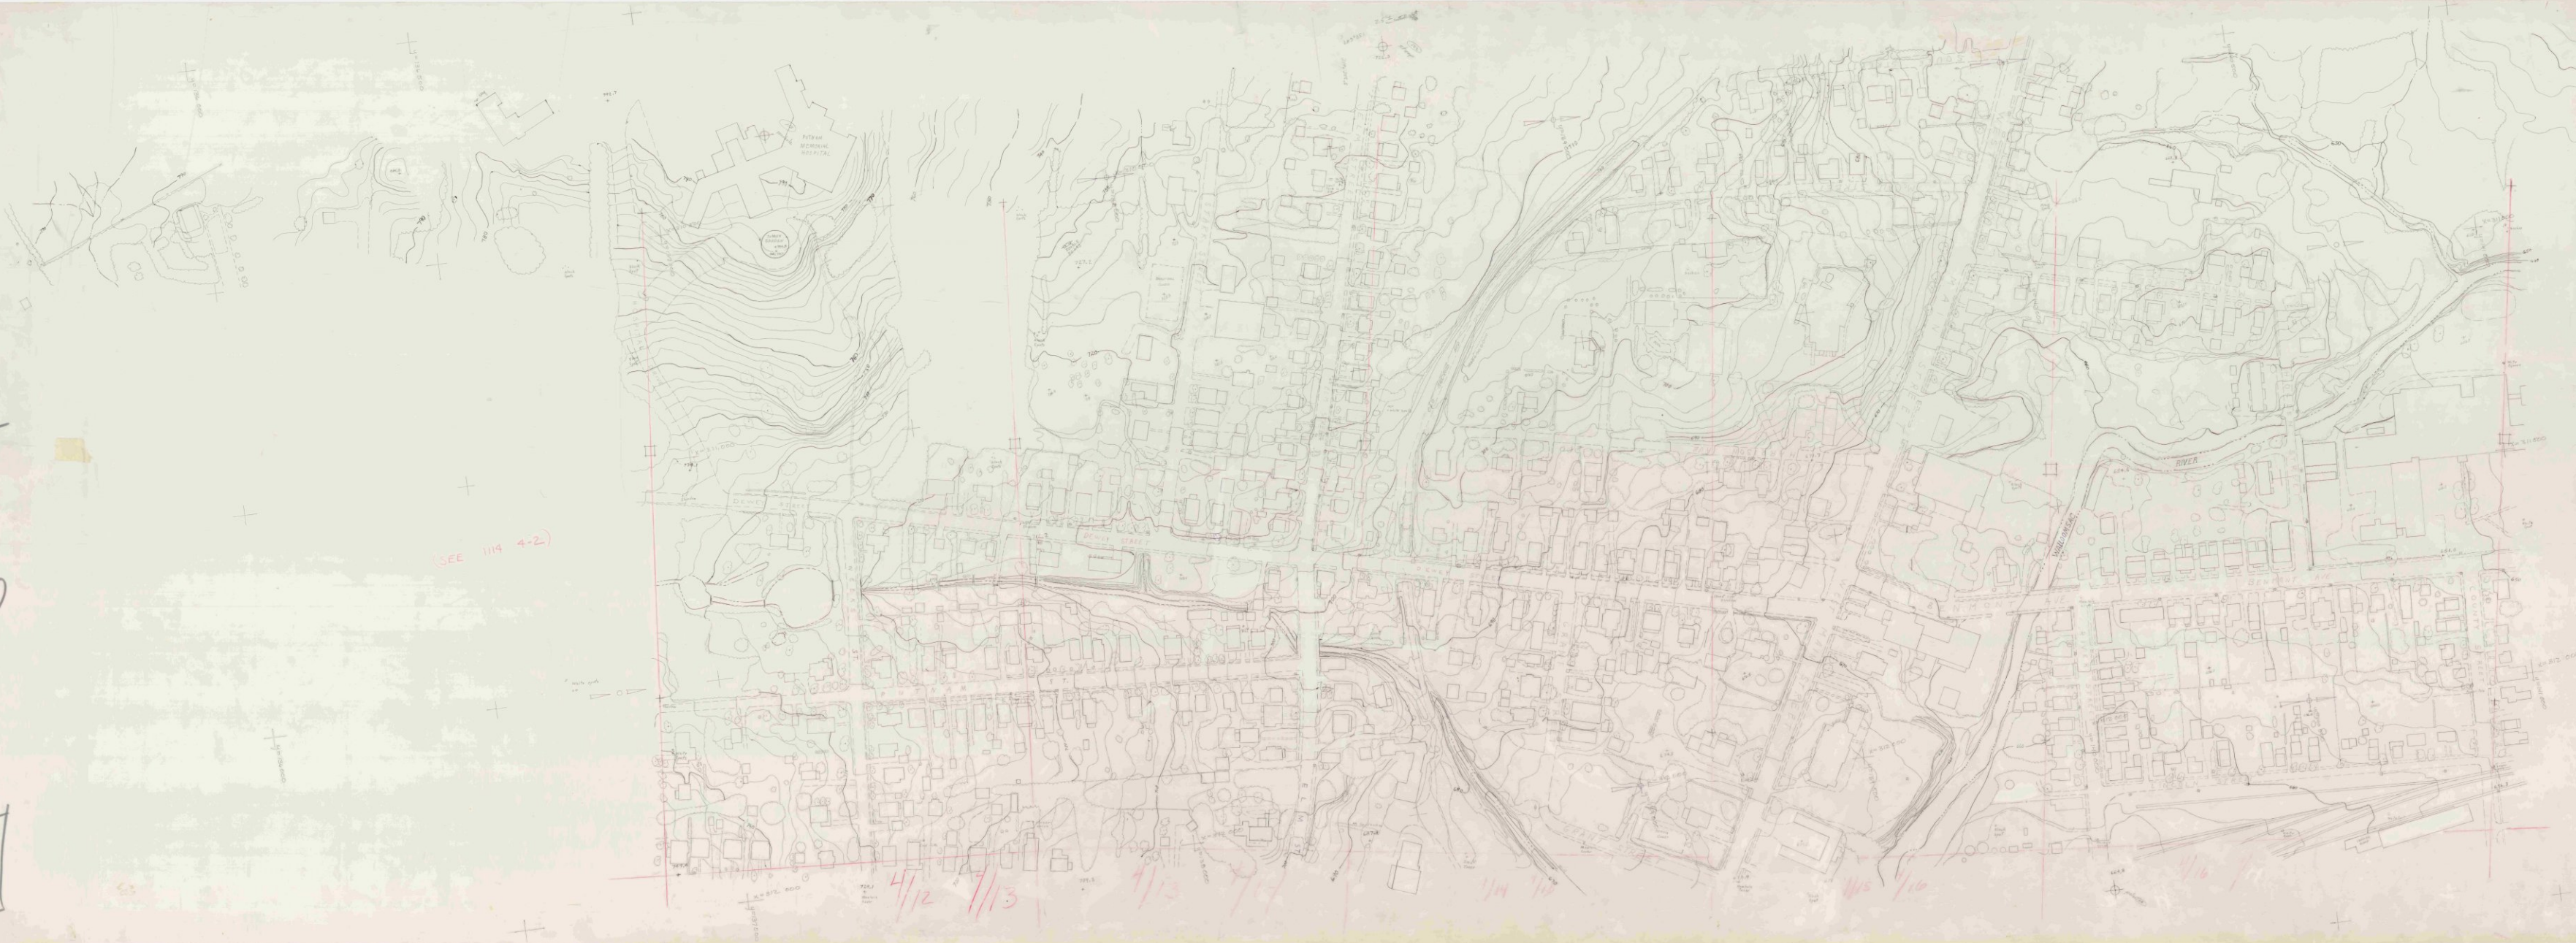

(SEE 1114 4-2)

4/12 1/13

4/13 4/14

4/14 1/15

4/15 1/16

4/16 1/17

1114

4-3

Bennington

20-20a