


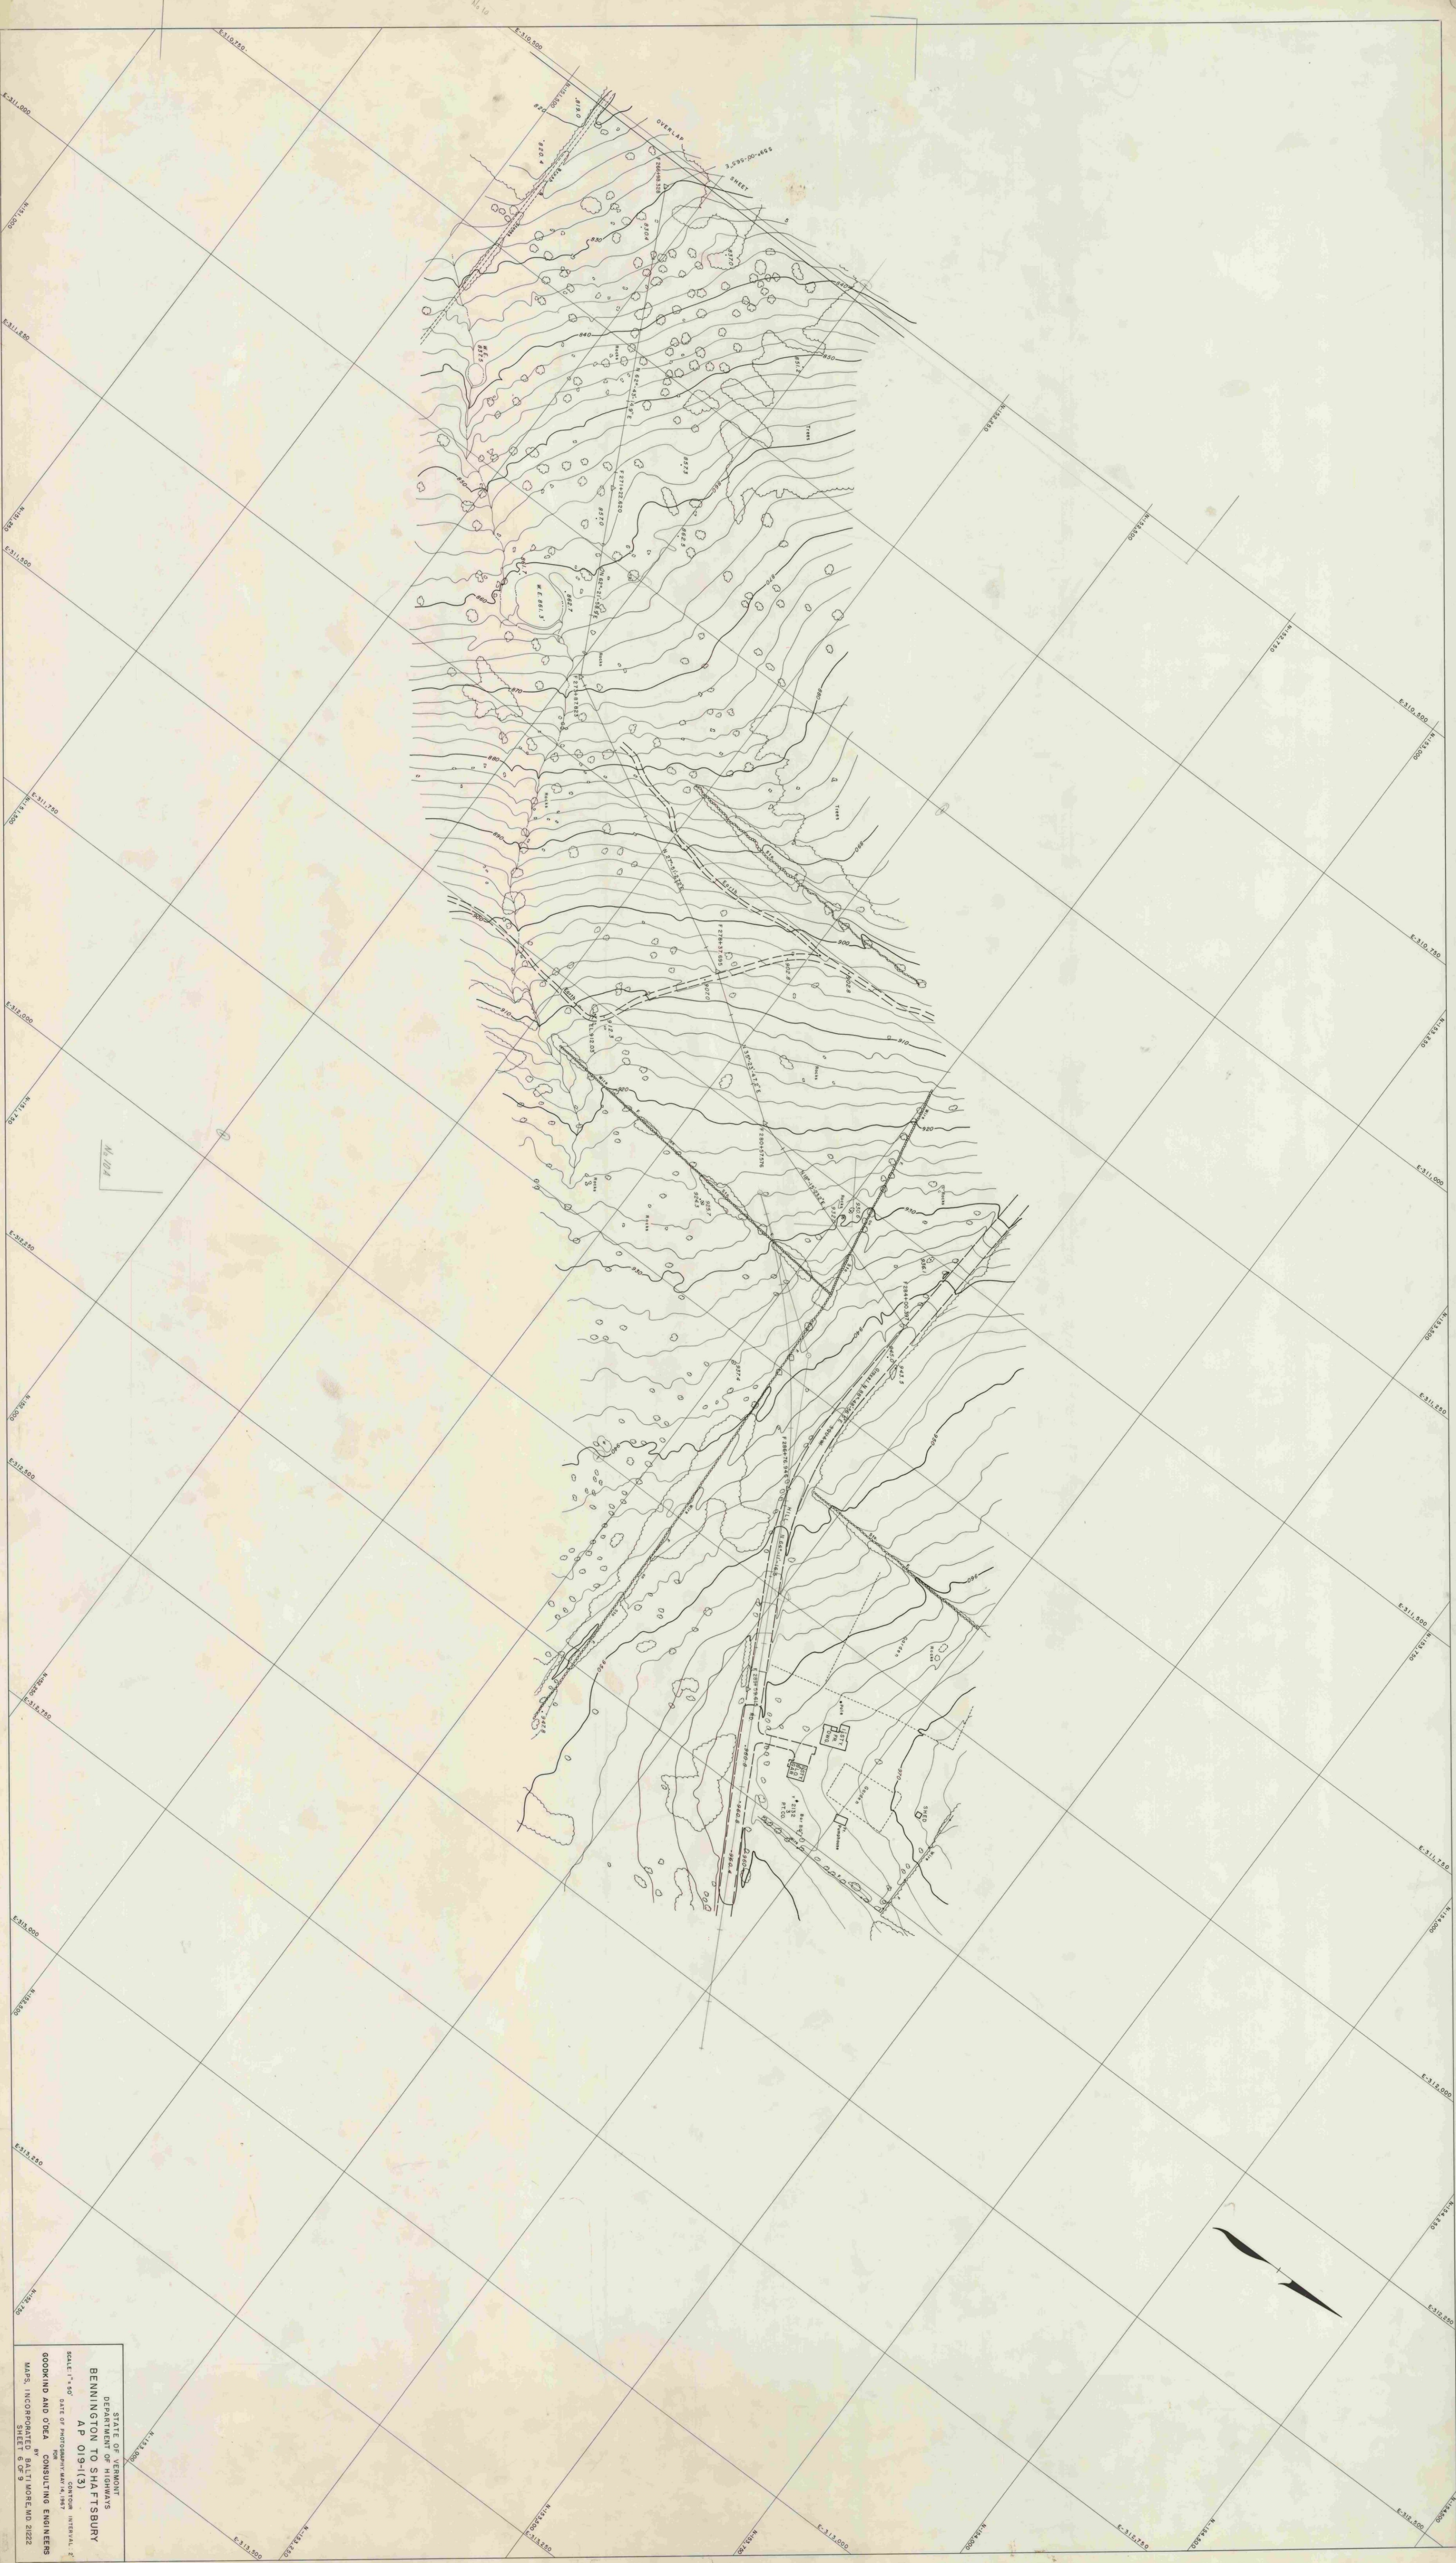

STATE OF VERMONT
DEPARTMENT OF HIGHWAYS
BENNINGTON TO SHAFTSBURY
A.P. 019-1(3)
SCALE: 1" = 50'
DATE OF PHOTOGRAPHY: APR. 14, 1939
CONTOUR INTERVAL: 20'
GODDARD AND ODEA CONSULTING ENGINEERS
MAPS INCORPORATED BALTIMORE, MD. 2122
SHEET 6 OF 9