


1086

1-2

Charlotte Burlington

AP019-4(2) #297

10

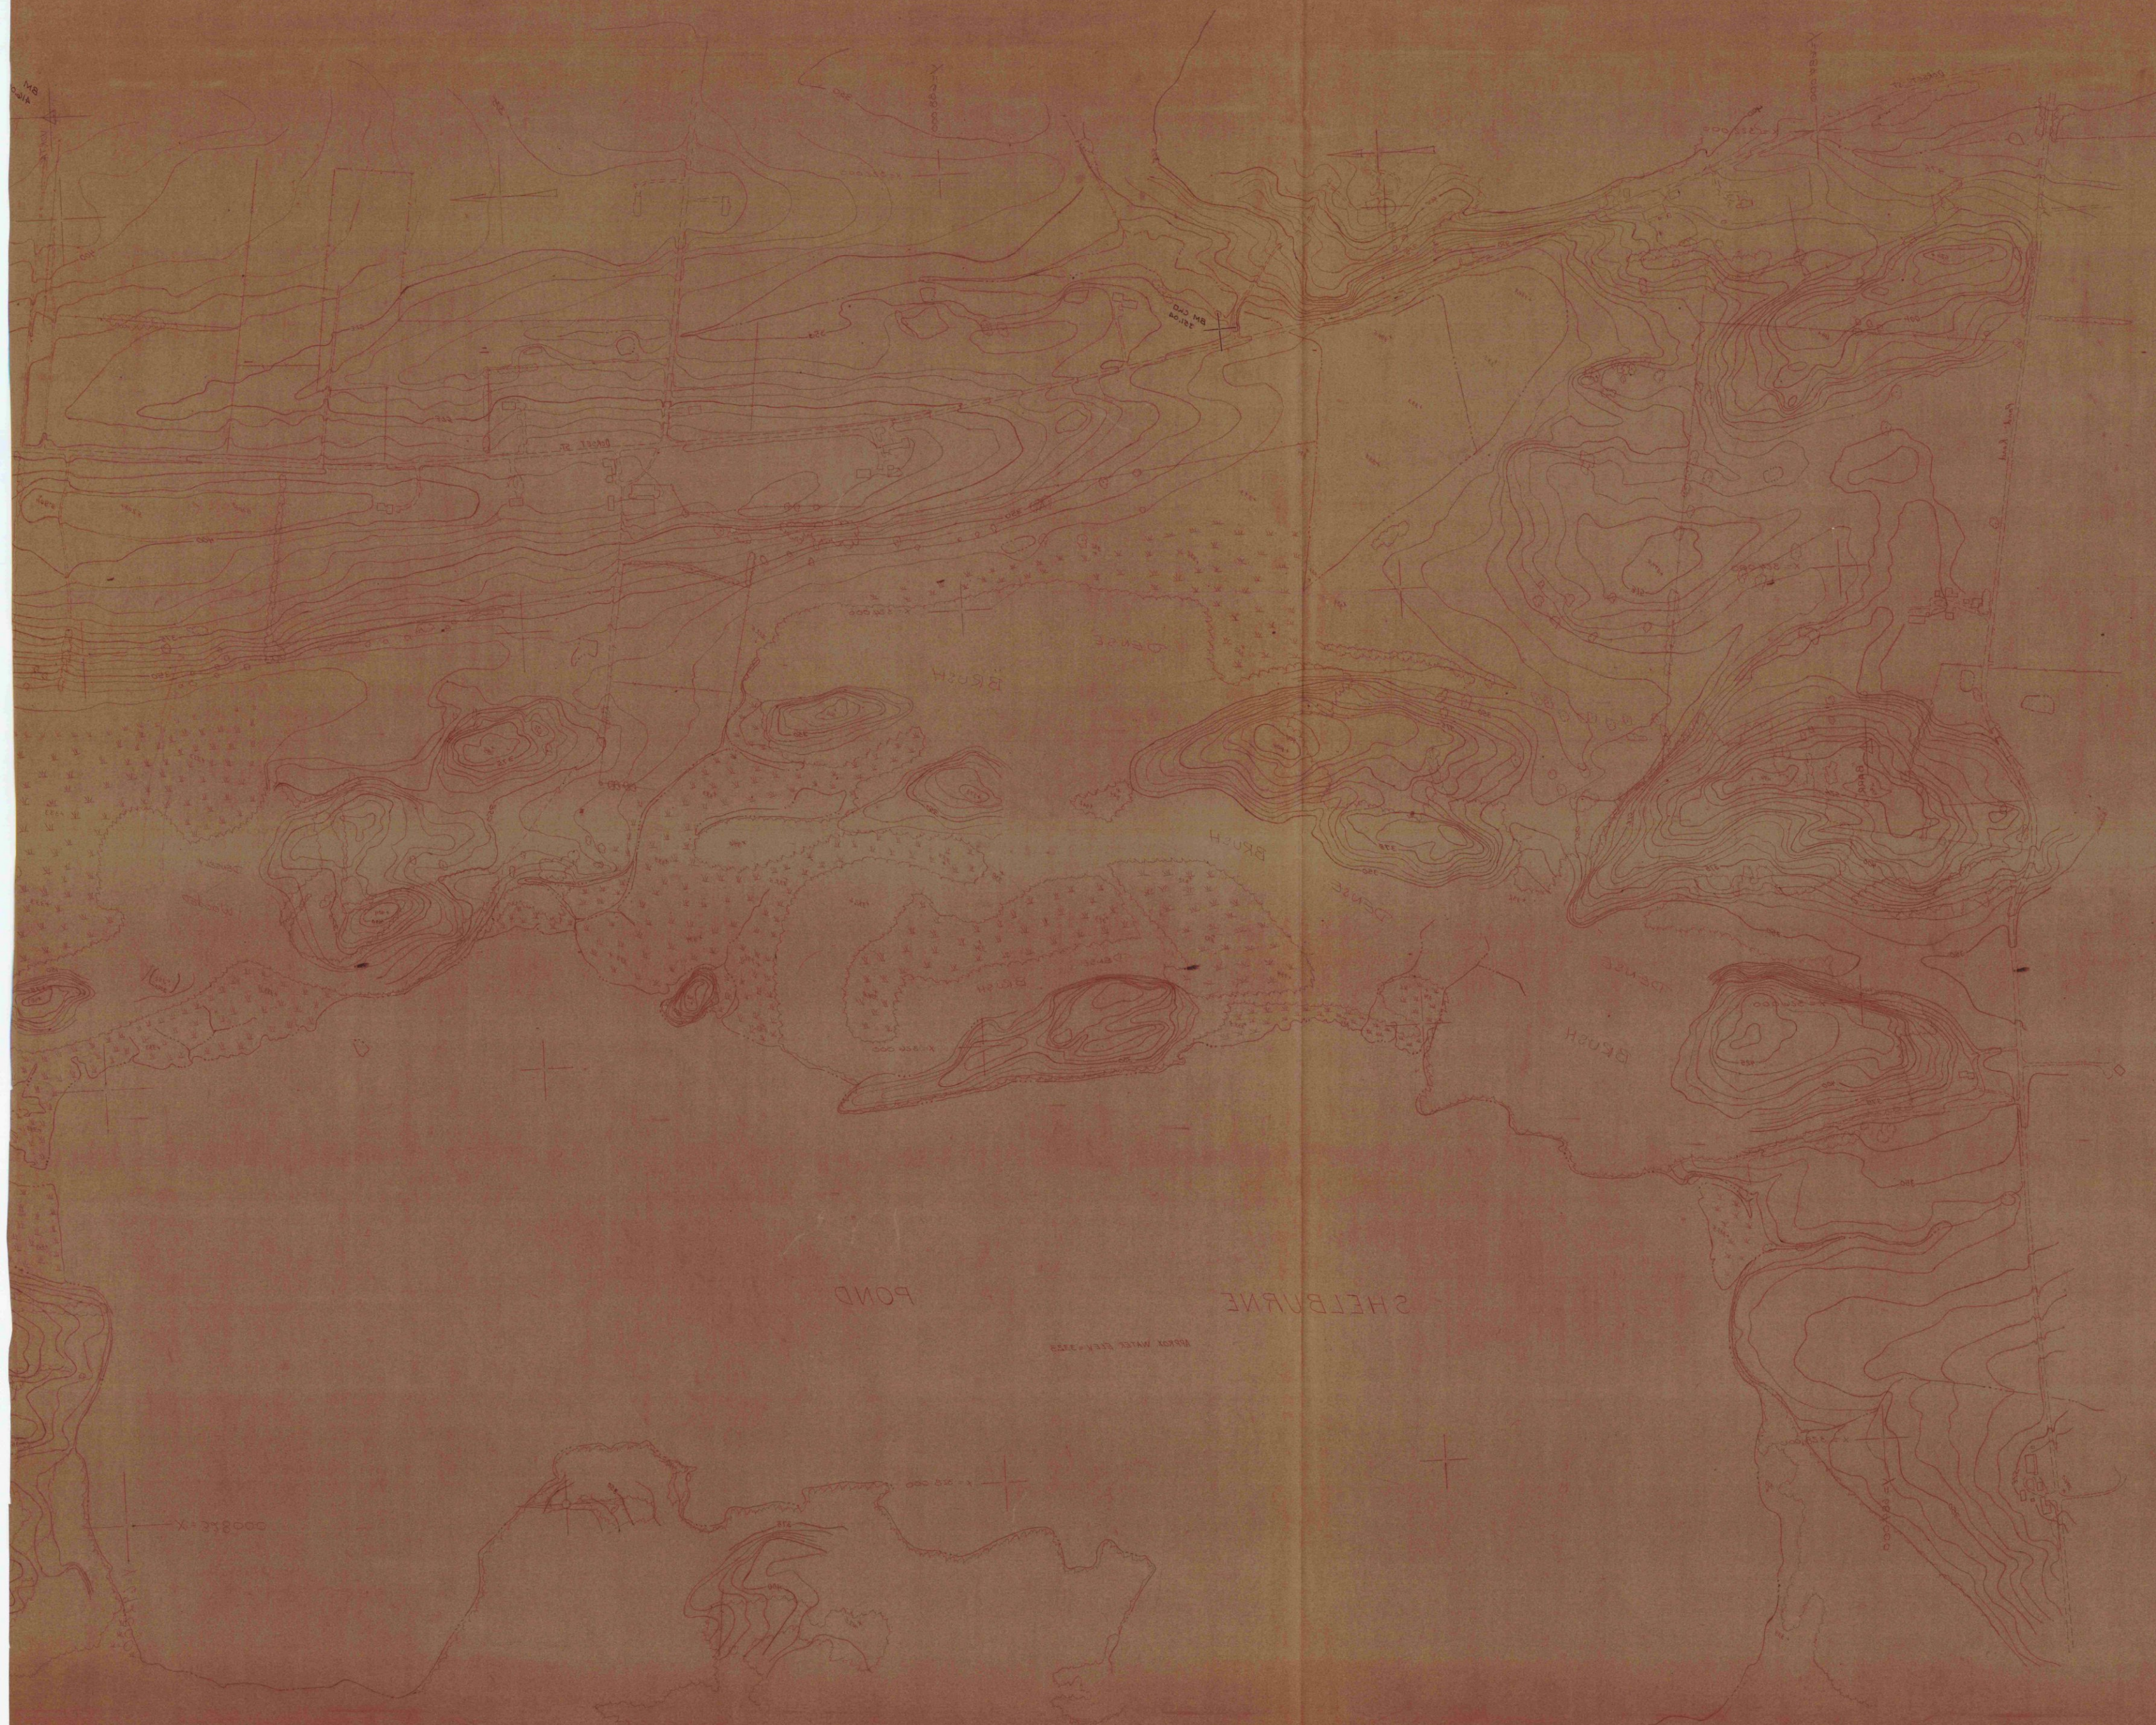

TEIGELER-2412306X-246168-5

1000


see prev. mapping $\rightarrow$
16 photog. $\rightarrow$

20.02
5-8
1000

1086

7-1

Charlotte Burlington AP019-4(2) #297

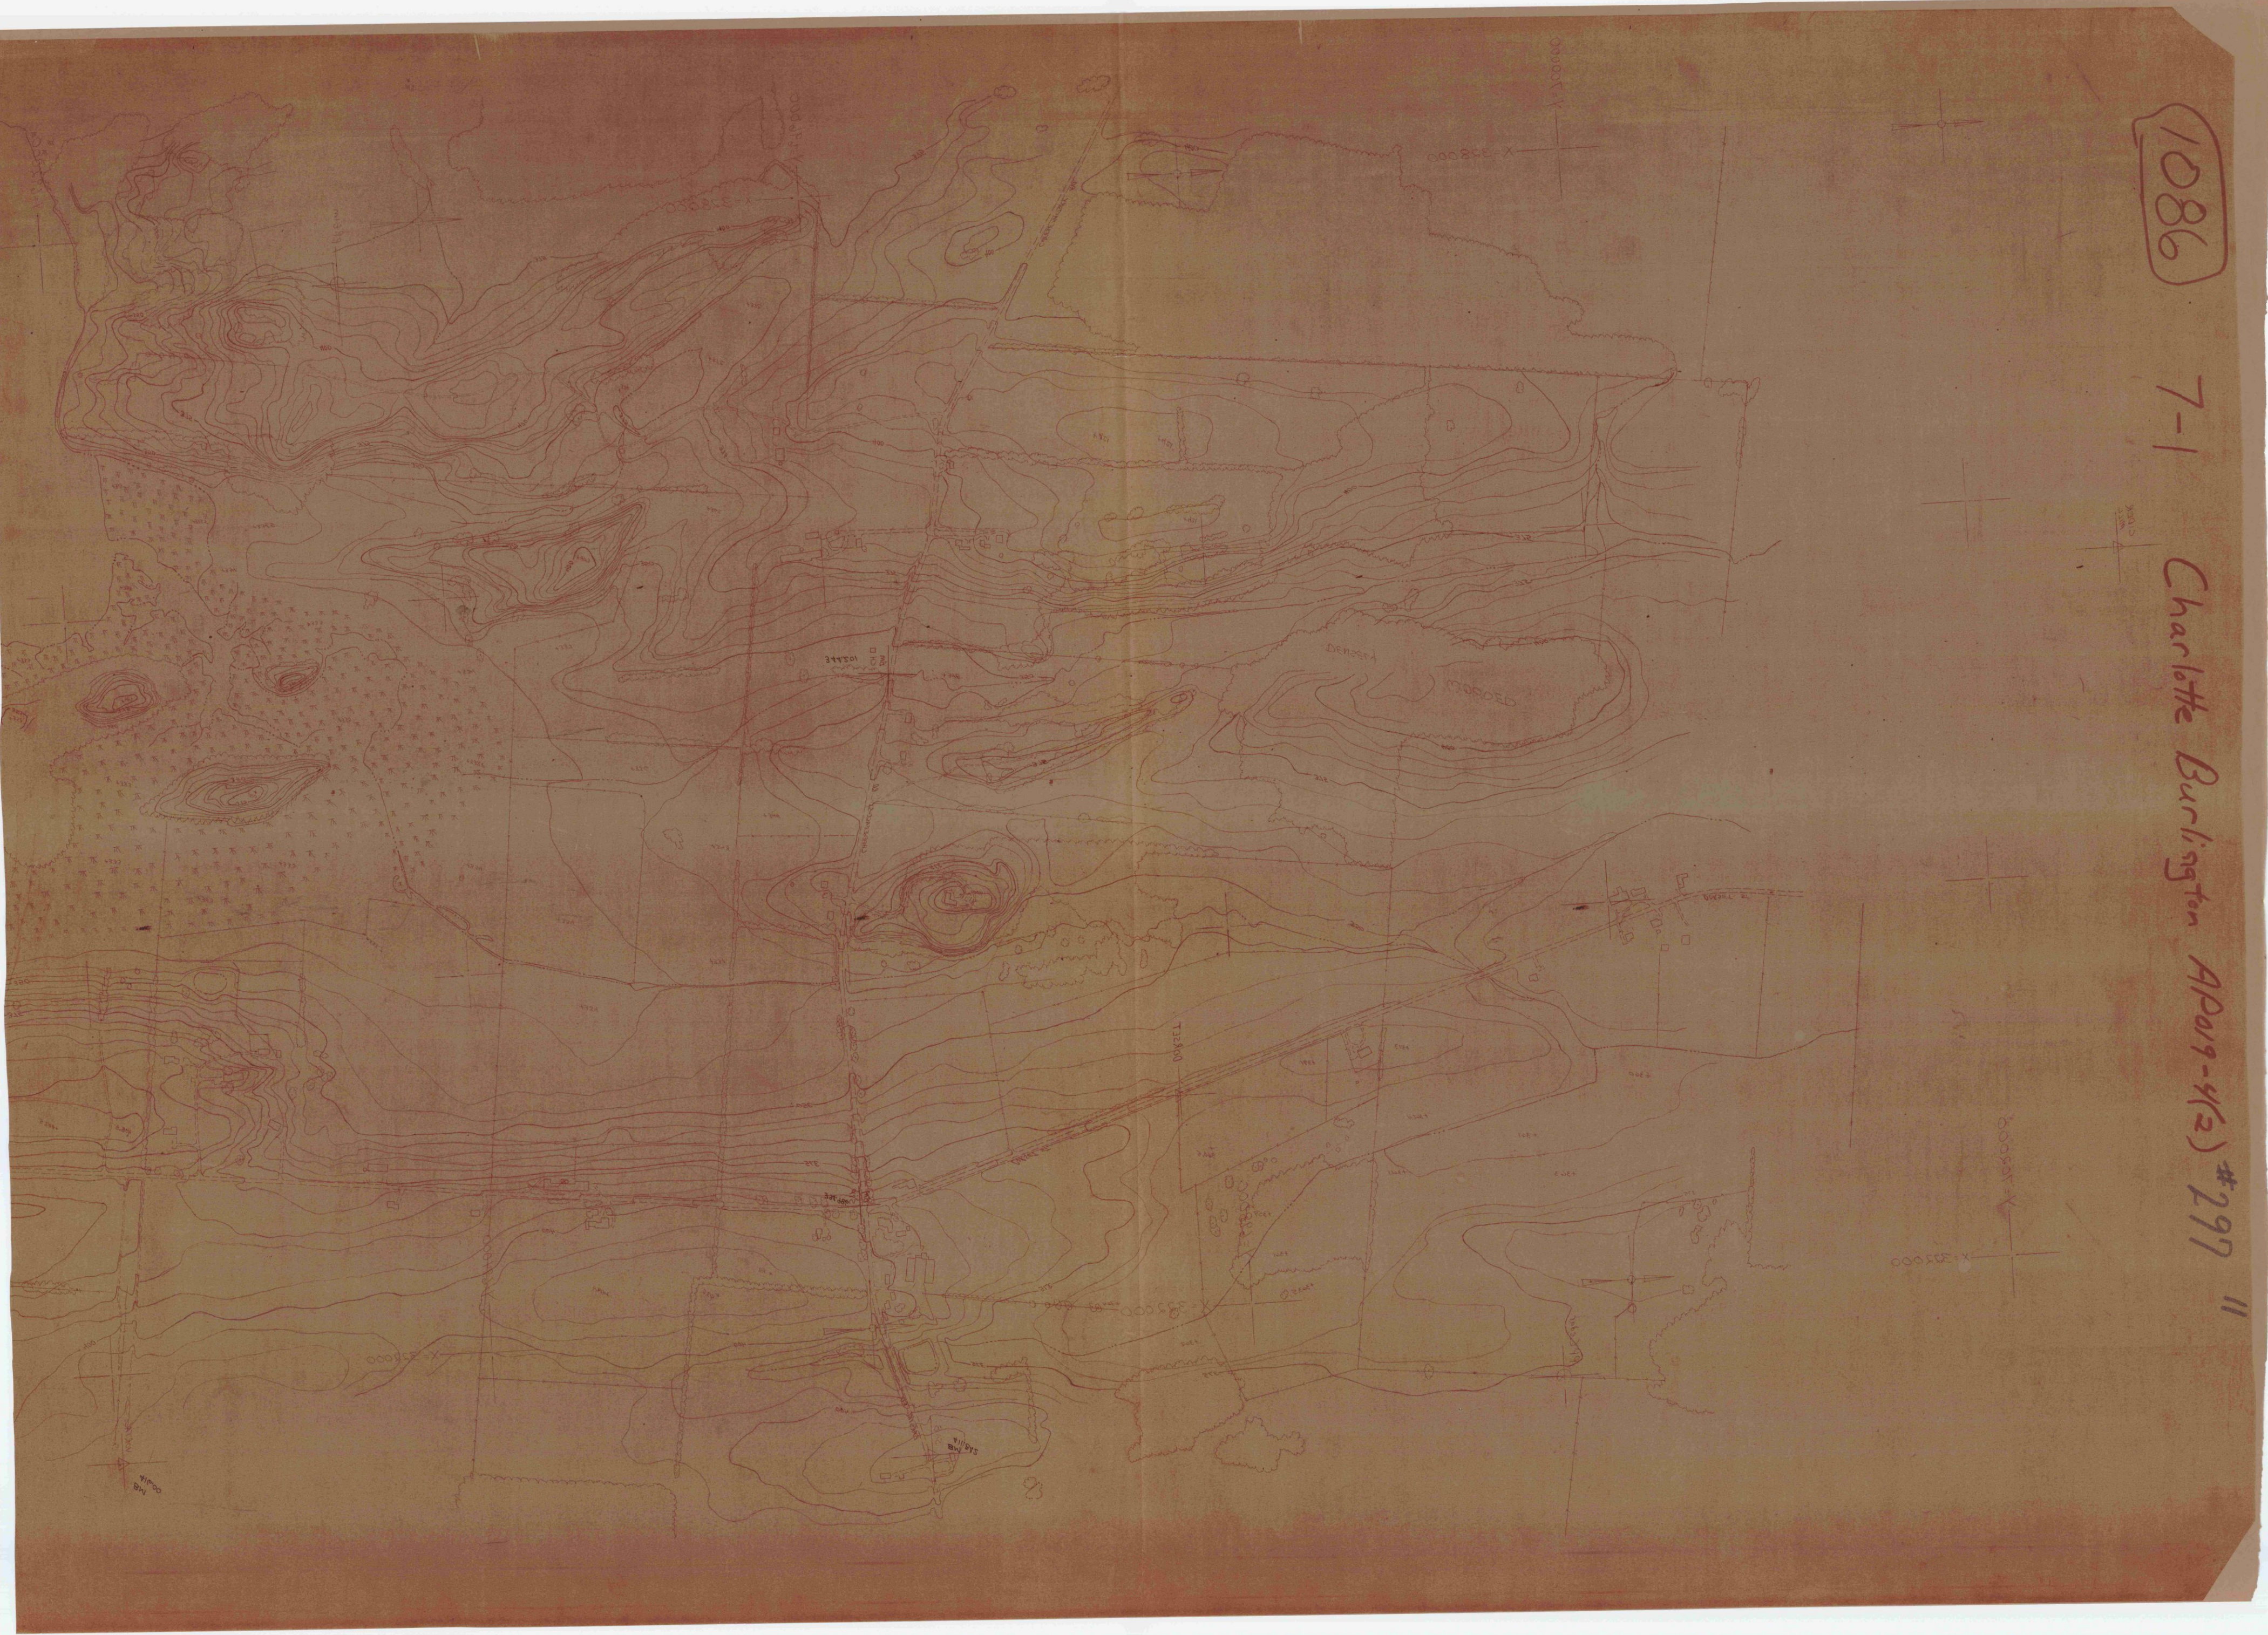


'005 = '1

2000 (4th at 2000)

5-4

10801

X=302 000
Y=674 000

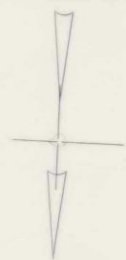

X=306 000
Y=678 000

Inter Mapped before BP
(by Shoreline)

X=308 000
Y=676 000

10800

7-5

Ch 10

5-1

over

1:500

1080

7-5

1080

(2) 4-1109A Noting # 10106 Burlington April 4 (2)
#5256-7
15



1080

2-1

New Haven - Louisiana

Map 15-100



~~1080~~

2-2

1-2

1081



Charlotte, Burlington 46012-113

J-2

10801

10801

13

CHARLOTTE - BURLINGTON 1086] e-2 1"=500'



1086] e-4 1"=200'
CHARLOTTE - BURLINGTON 1086]

NEW HAVEN - FERRISBURG
1086 5-2 1"=200' (1973 photo)

AP0 19-4(1)

1086 STR. 5-2




NEW HAVEN - FERRISBURG
1086 5-2 1"=200' (1973 photo)

AP0 19-4(1)

1086

STR. 5-2

CHARLOTTE - BURLINGTON 8-5 11086 1"

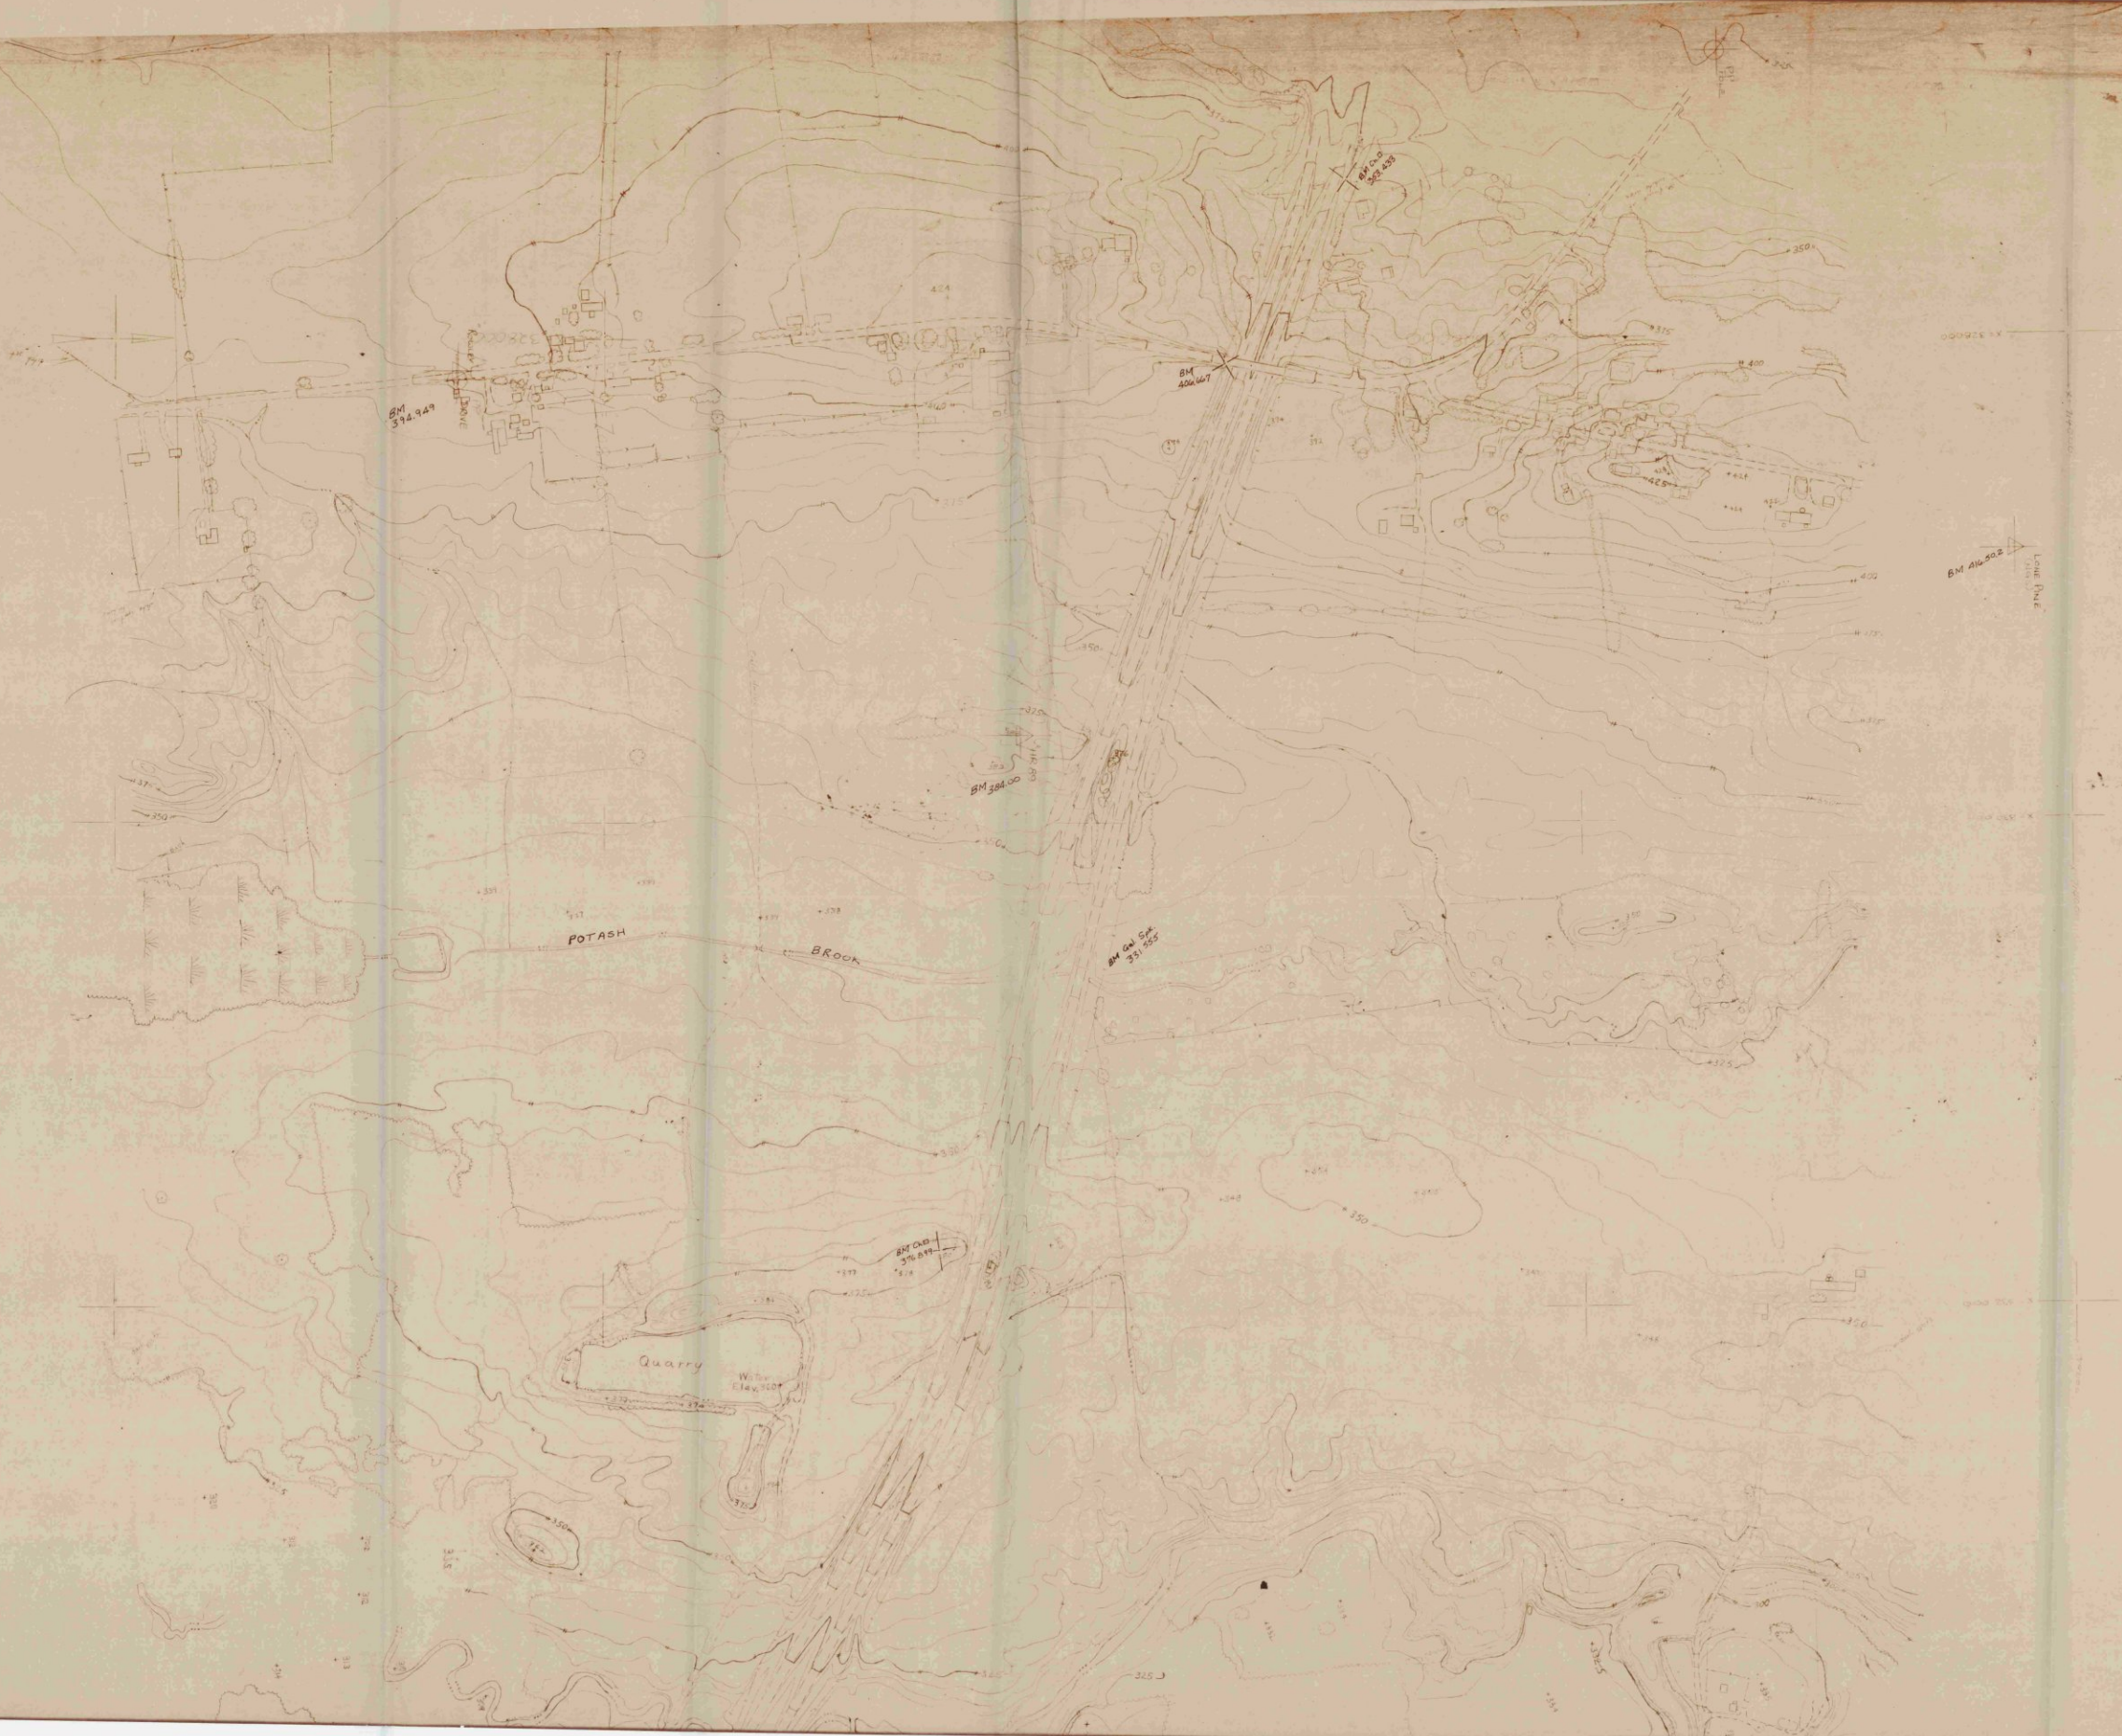

X=328,000
Y=74,000

21

TPS CHARLOTTE - BURLINGTON 8-2 11086

CHARTERLOTTE - BURLINGTON

8-5

11086

1"=500'



CHARTERLOTTE - BURLINGTON


8-2

11086

1"=200'

108C


e-2 1:500

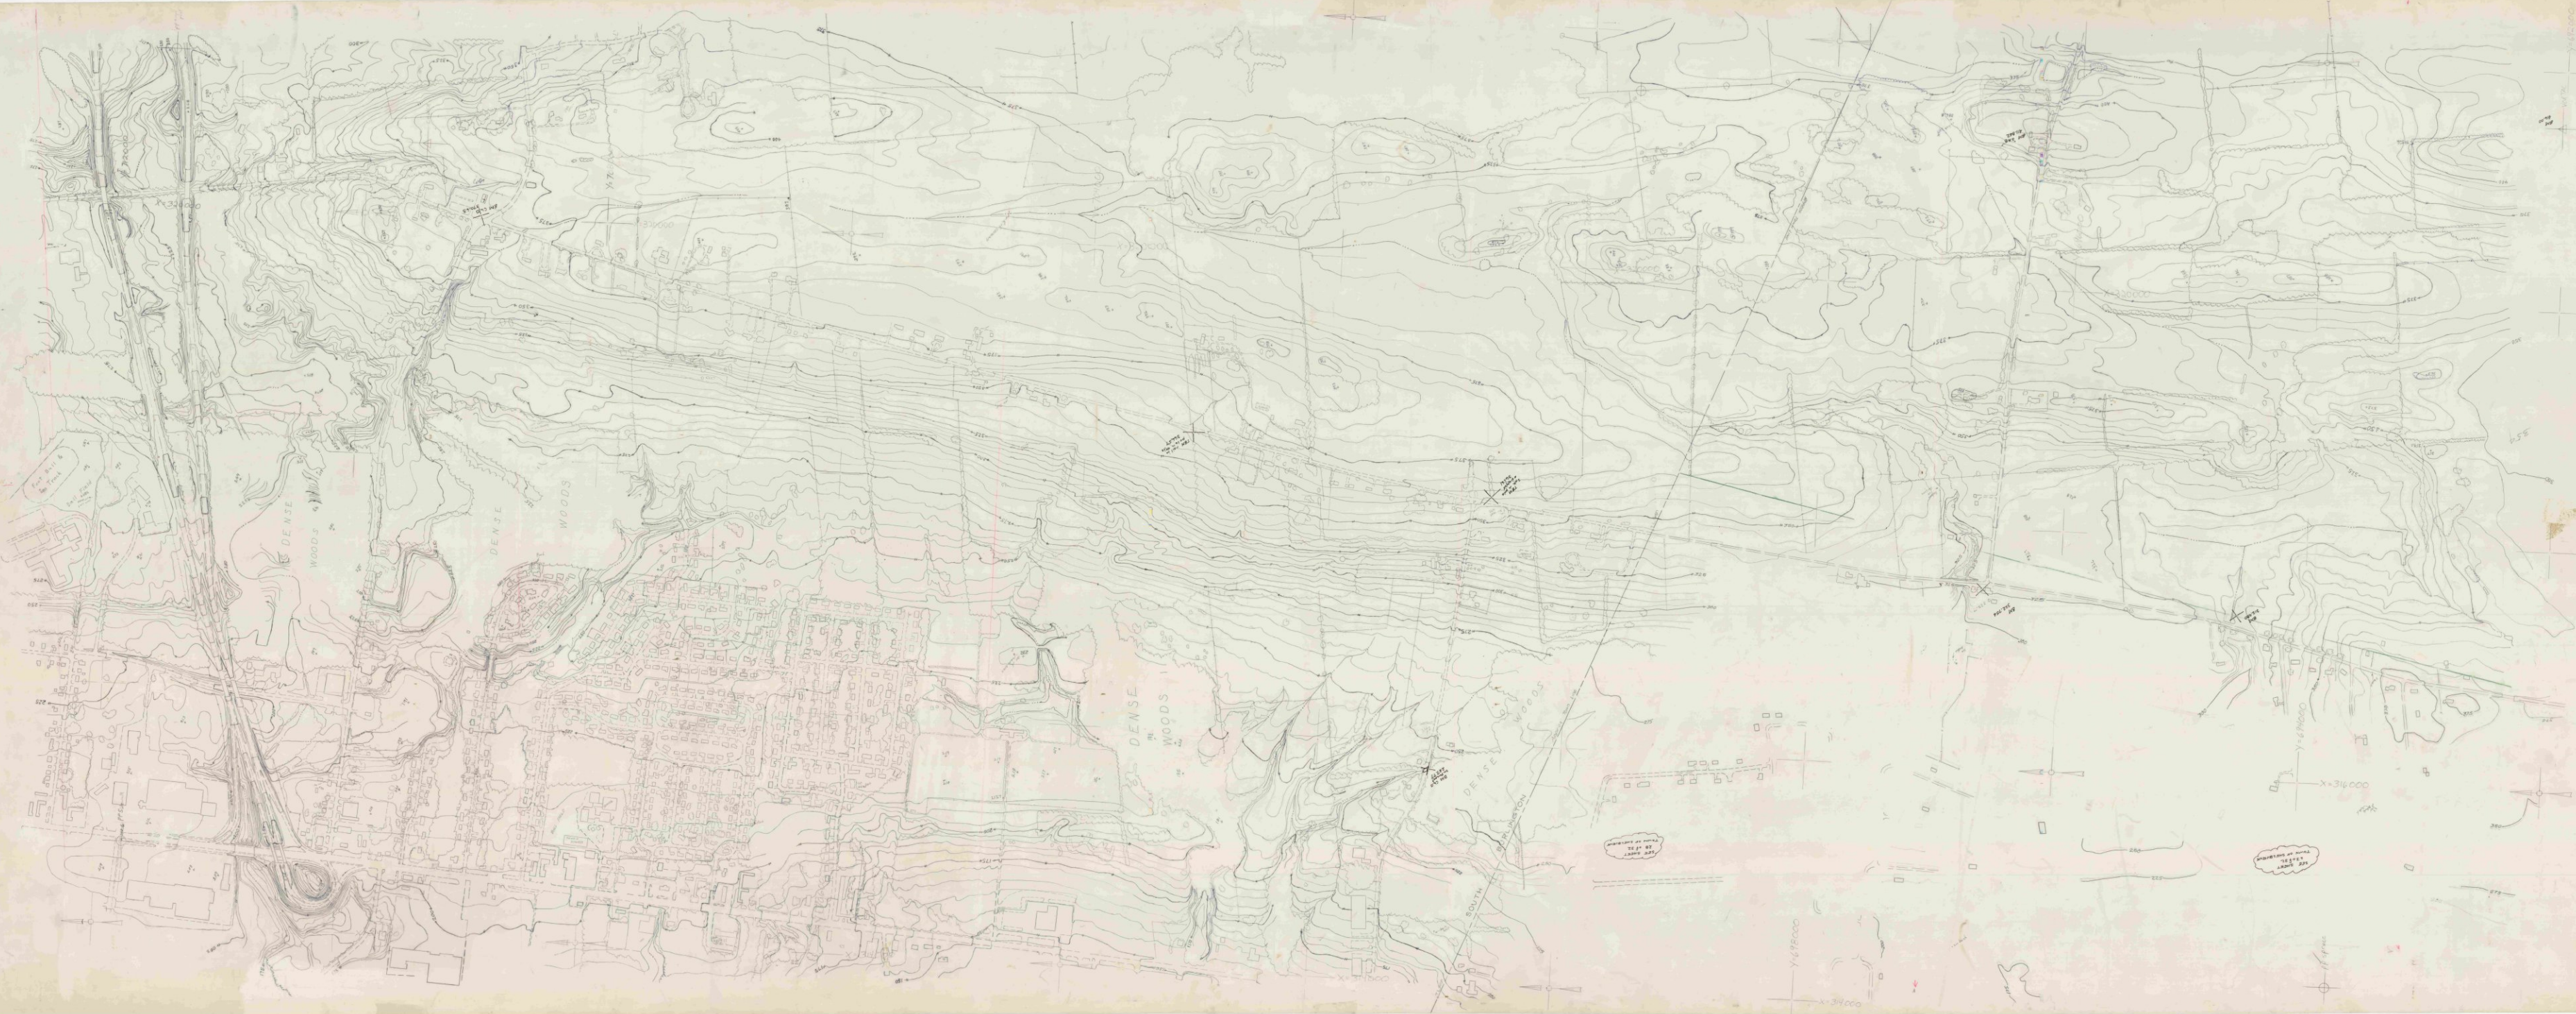

108C

e-2

1:500

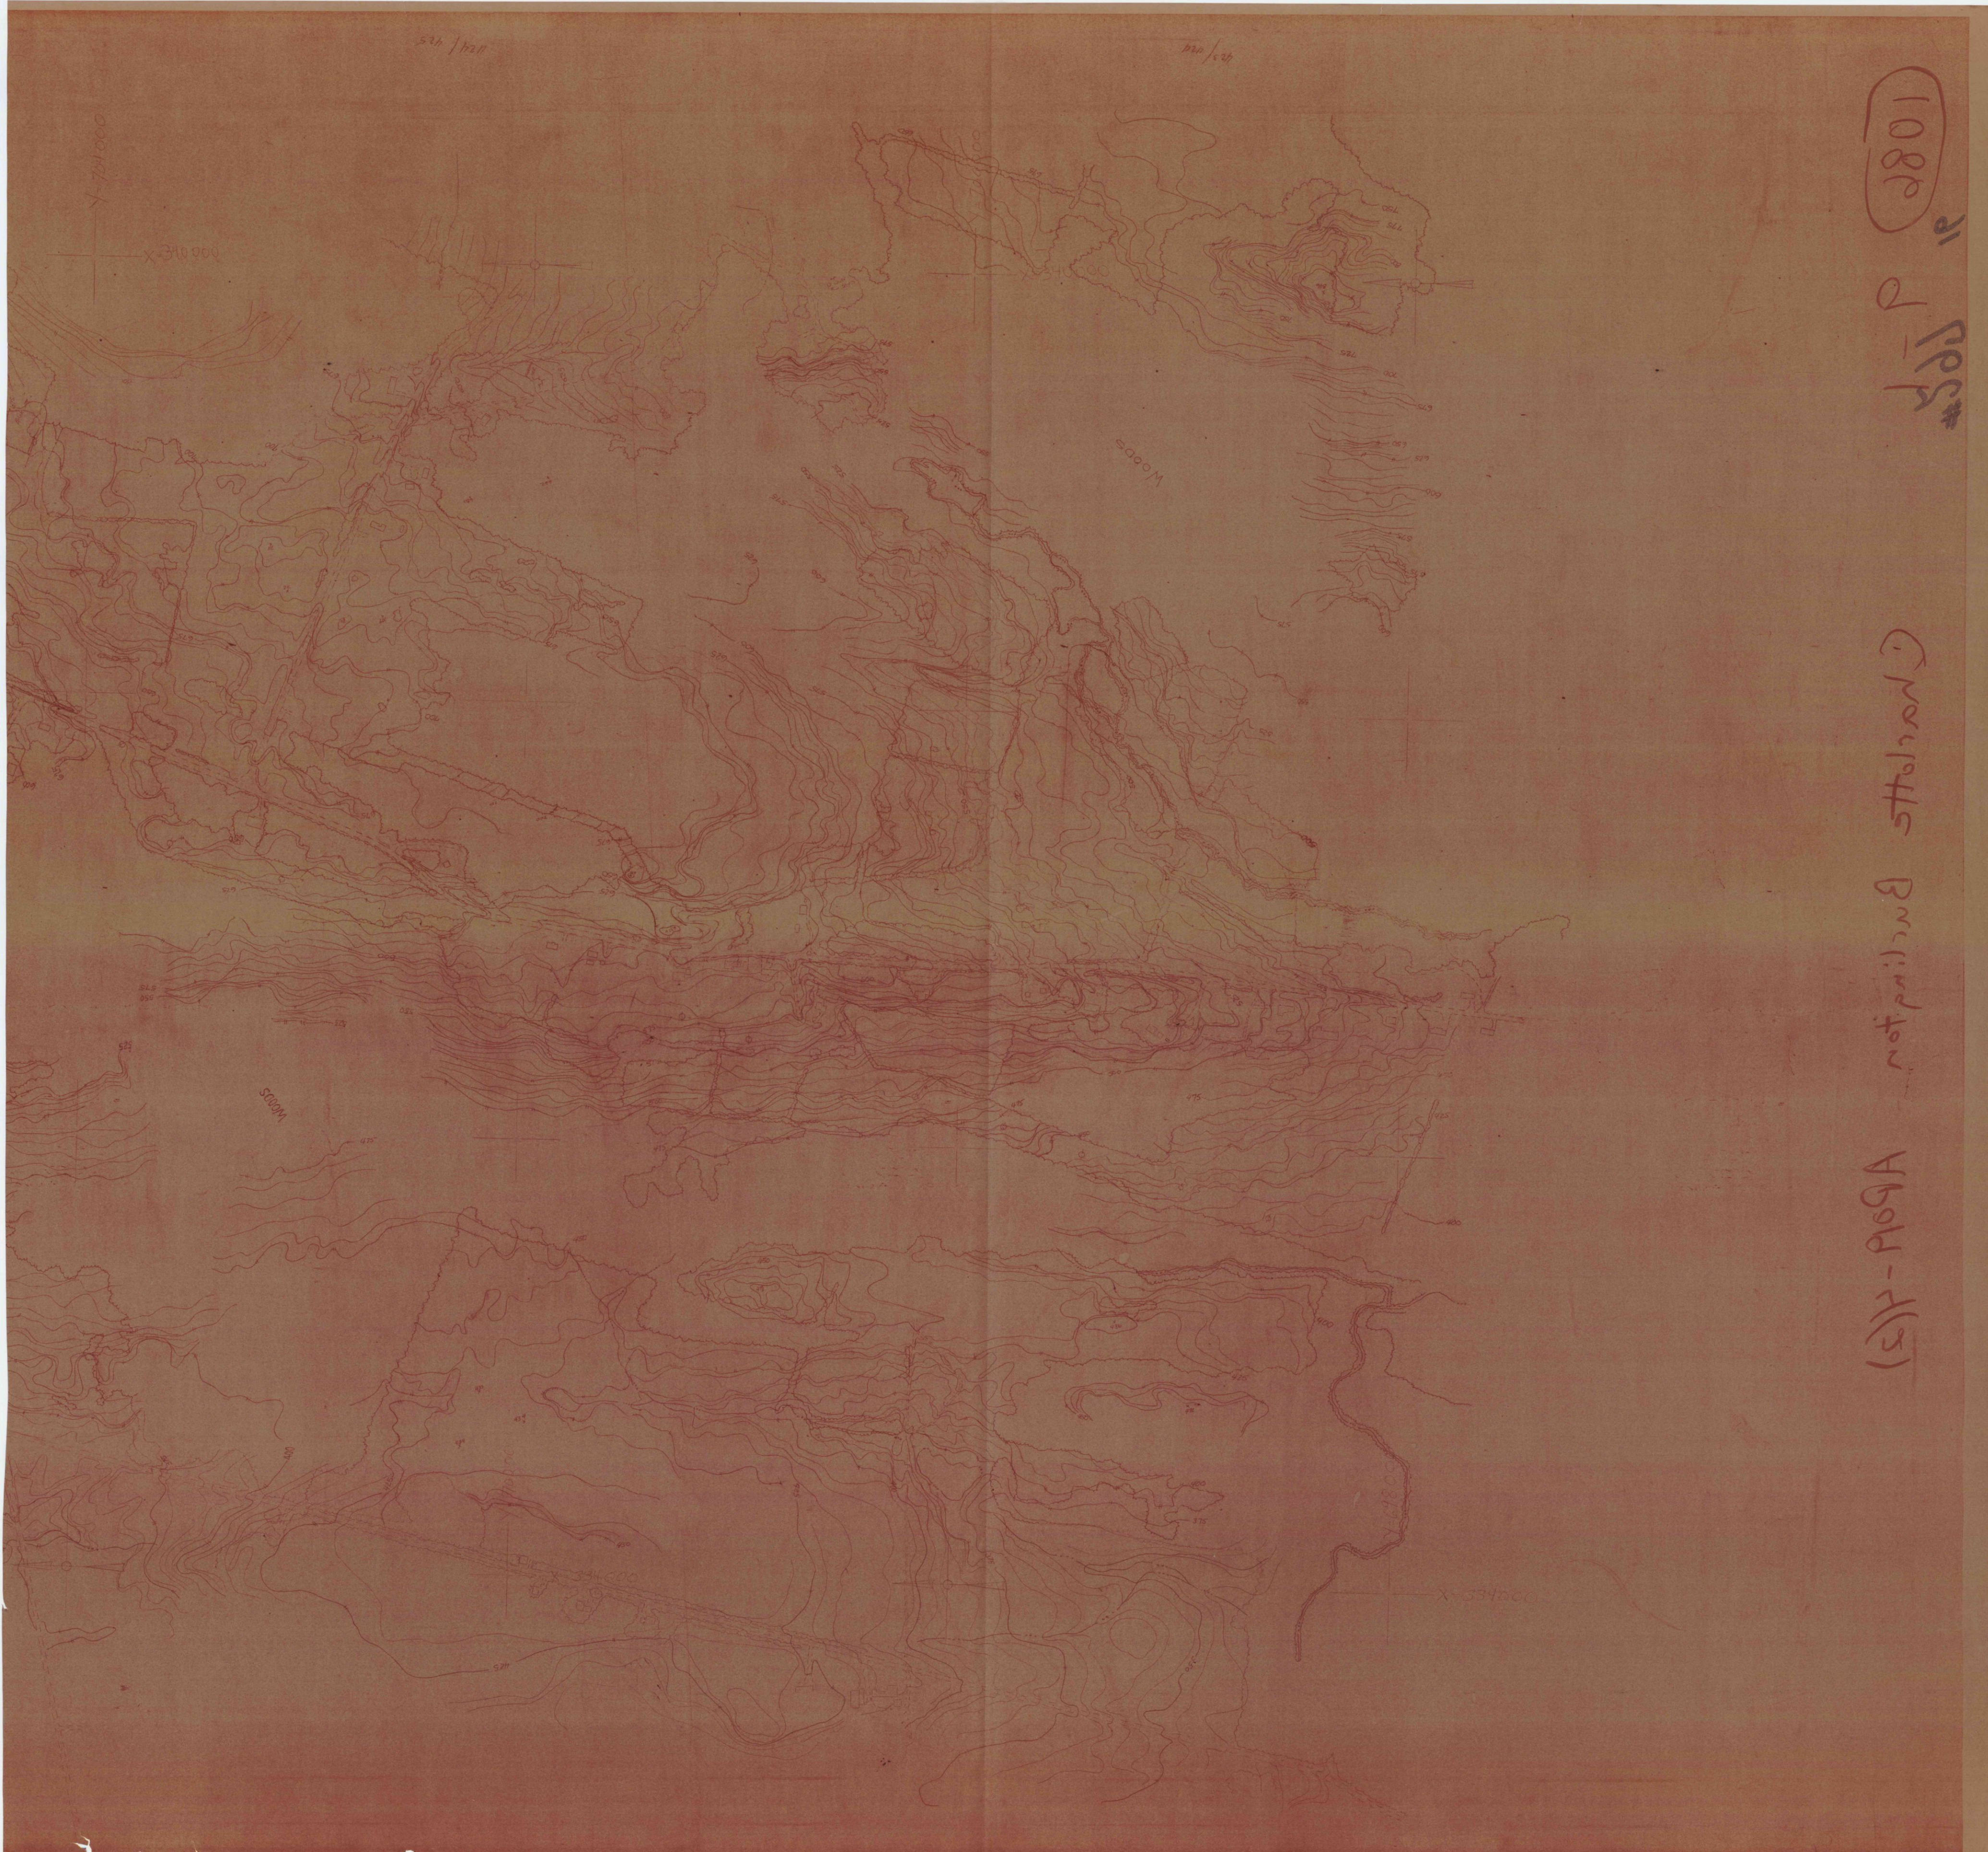


(5) 11-1909A

not printed

1080
P
1000

1" = 200'

1086

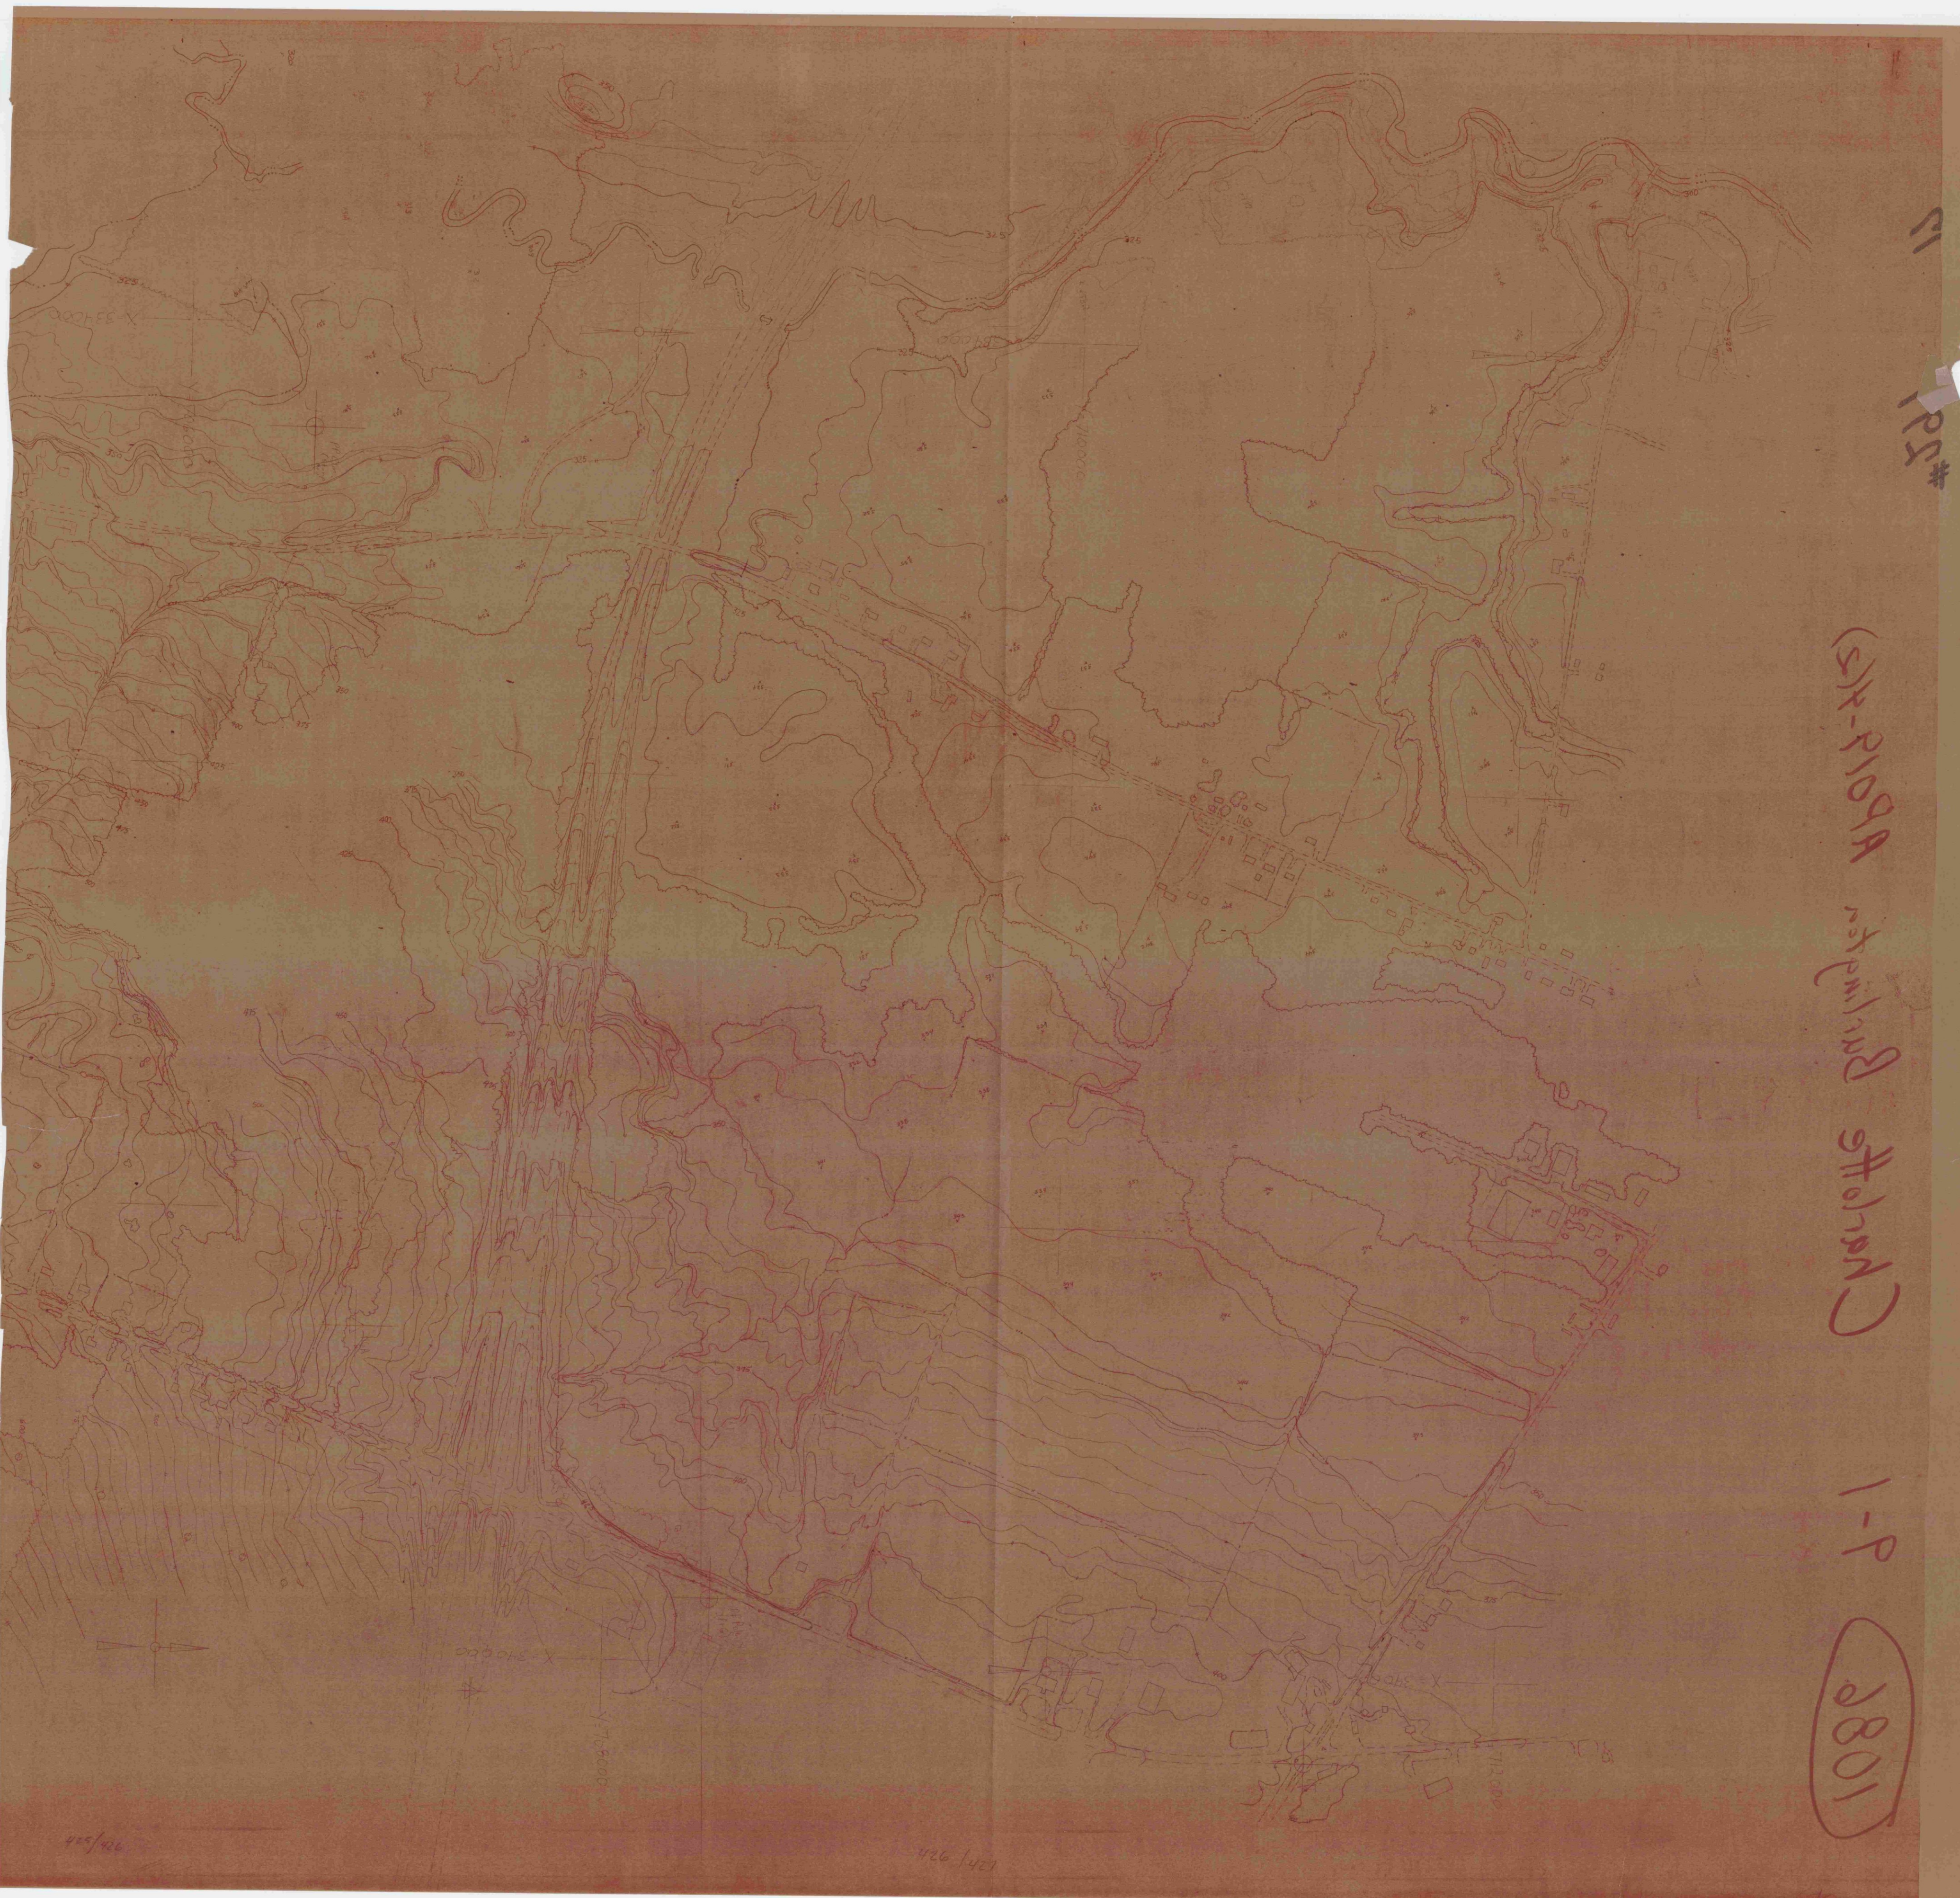

195
#

(5) R-8109A
not published
Charlotte Building

1-P

10801

1080 e-1

1"=500'

NTAM. TOL 8372331



174/175

175/176

176/177

177/178

178/179

10801 18 0801 1-01525



NEW HAVEN - FERRISBURG APO 19-4(1)

1086

5-2


1"=200' (1973 photog.)

STRIP 5-2

1086

19-4(1)

STRIP 5-2

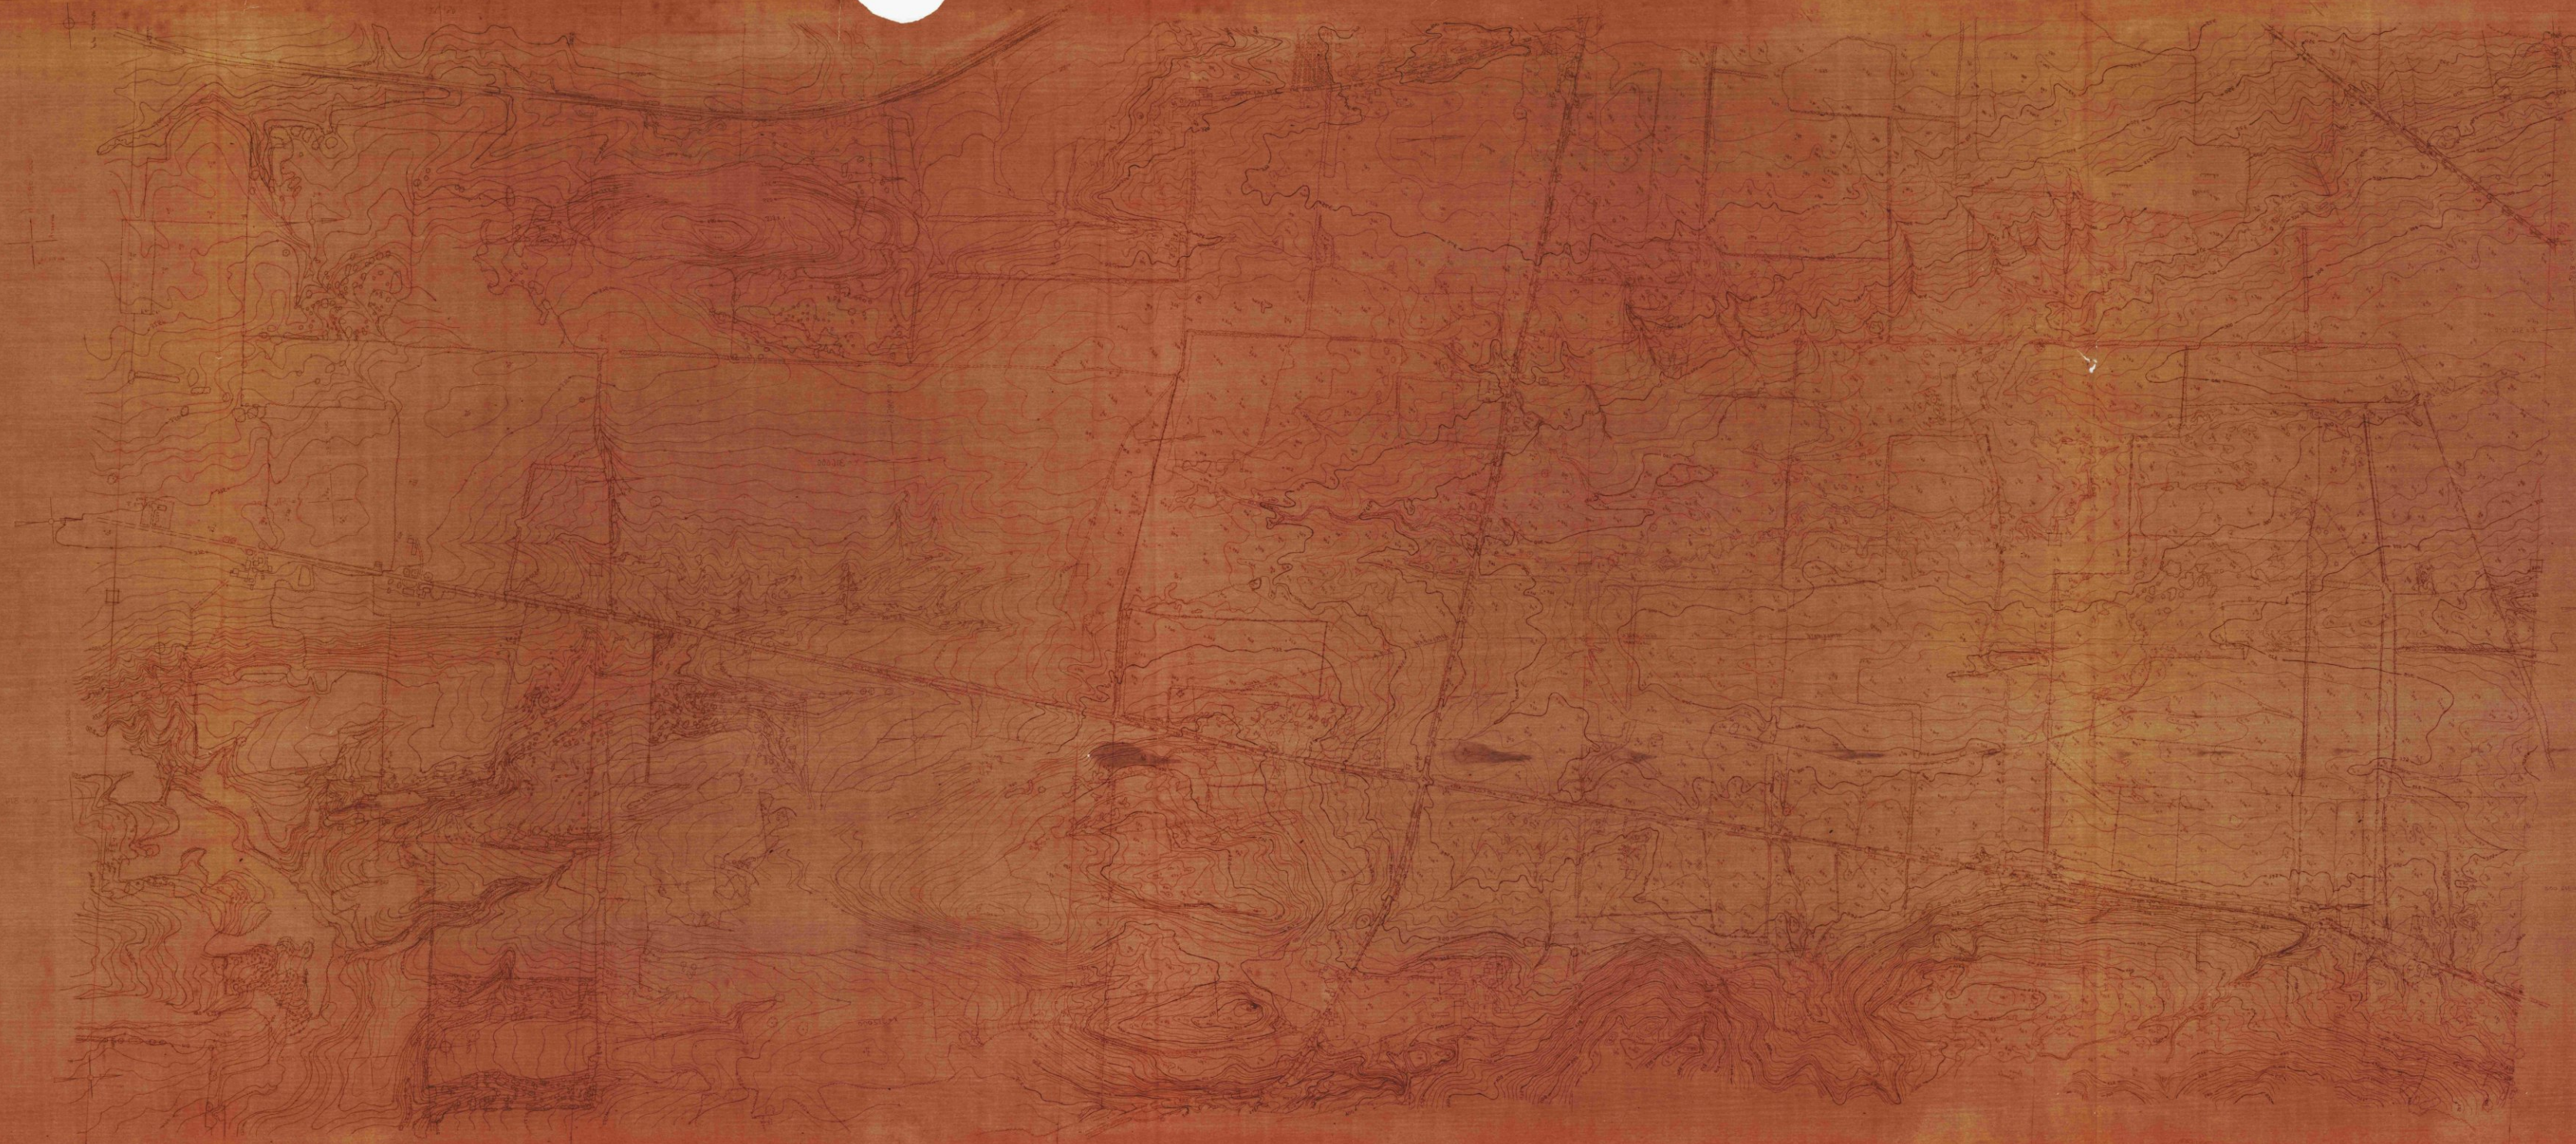

1086 STRIP 5-2


APO 19-4(1)

NEW HAVEN - FERRISBURG
1086 5-2 1"=200' (1973 photog.)

5 pages 40C

12811

New Haven Township April 8-96. S-3 S-2

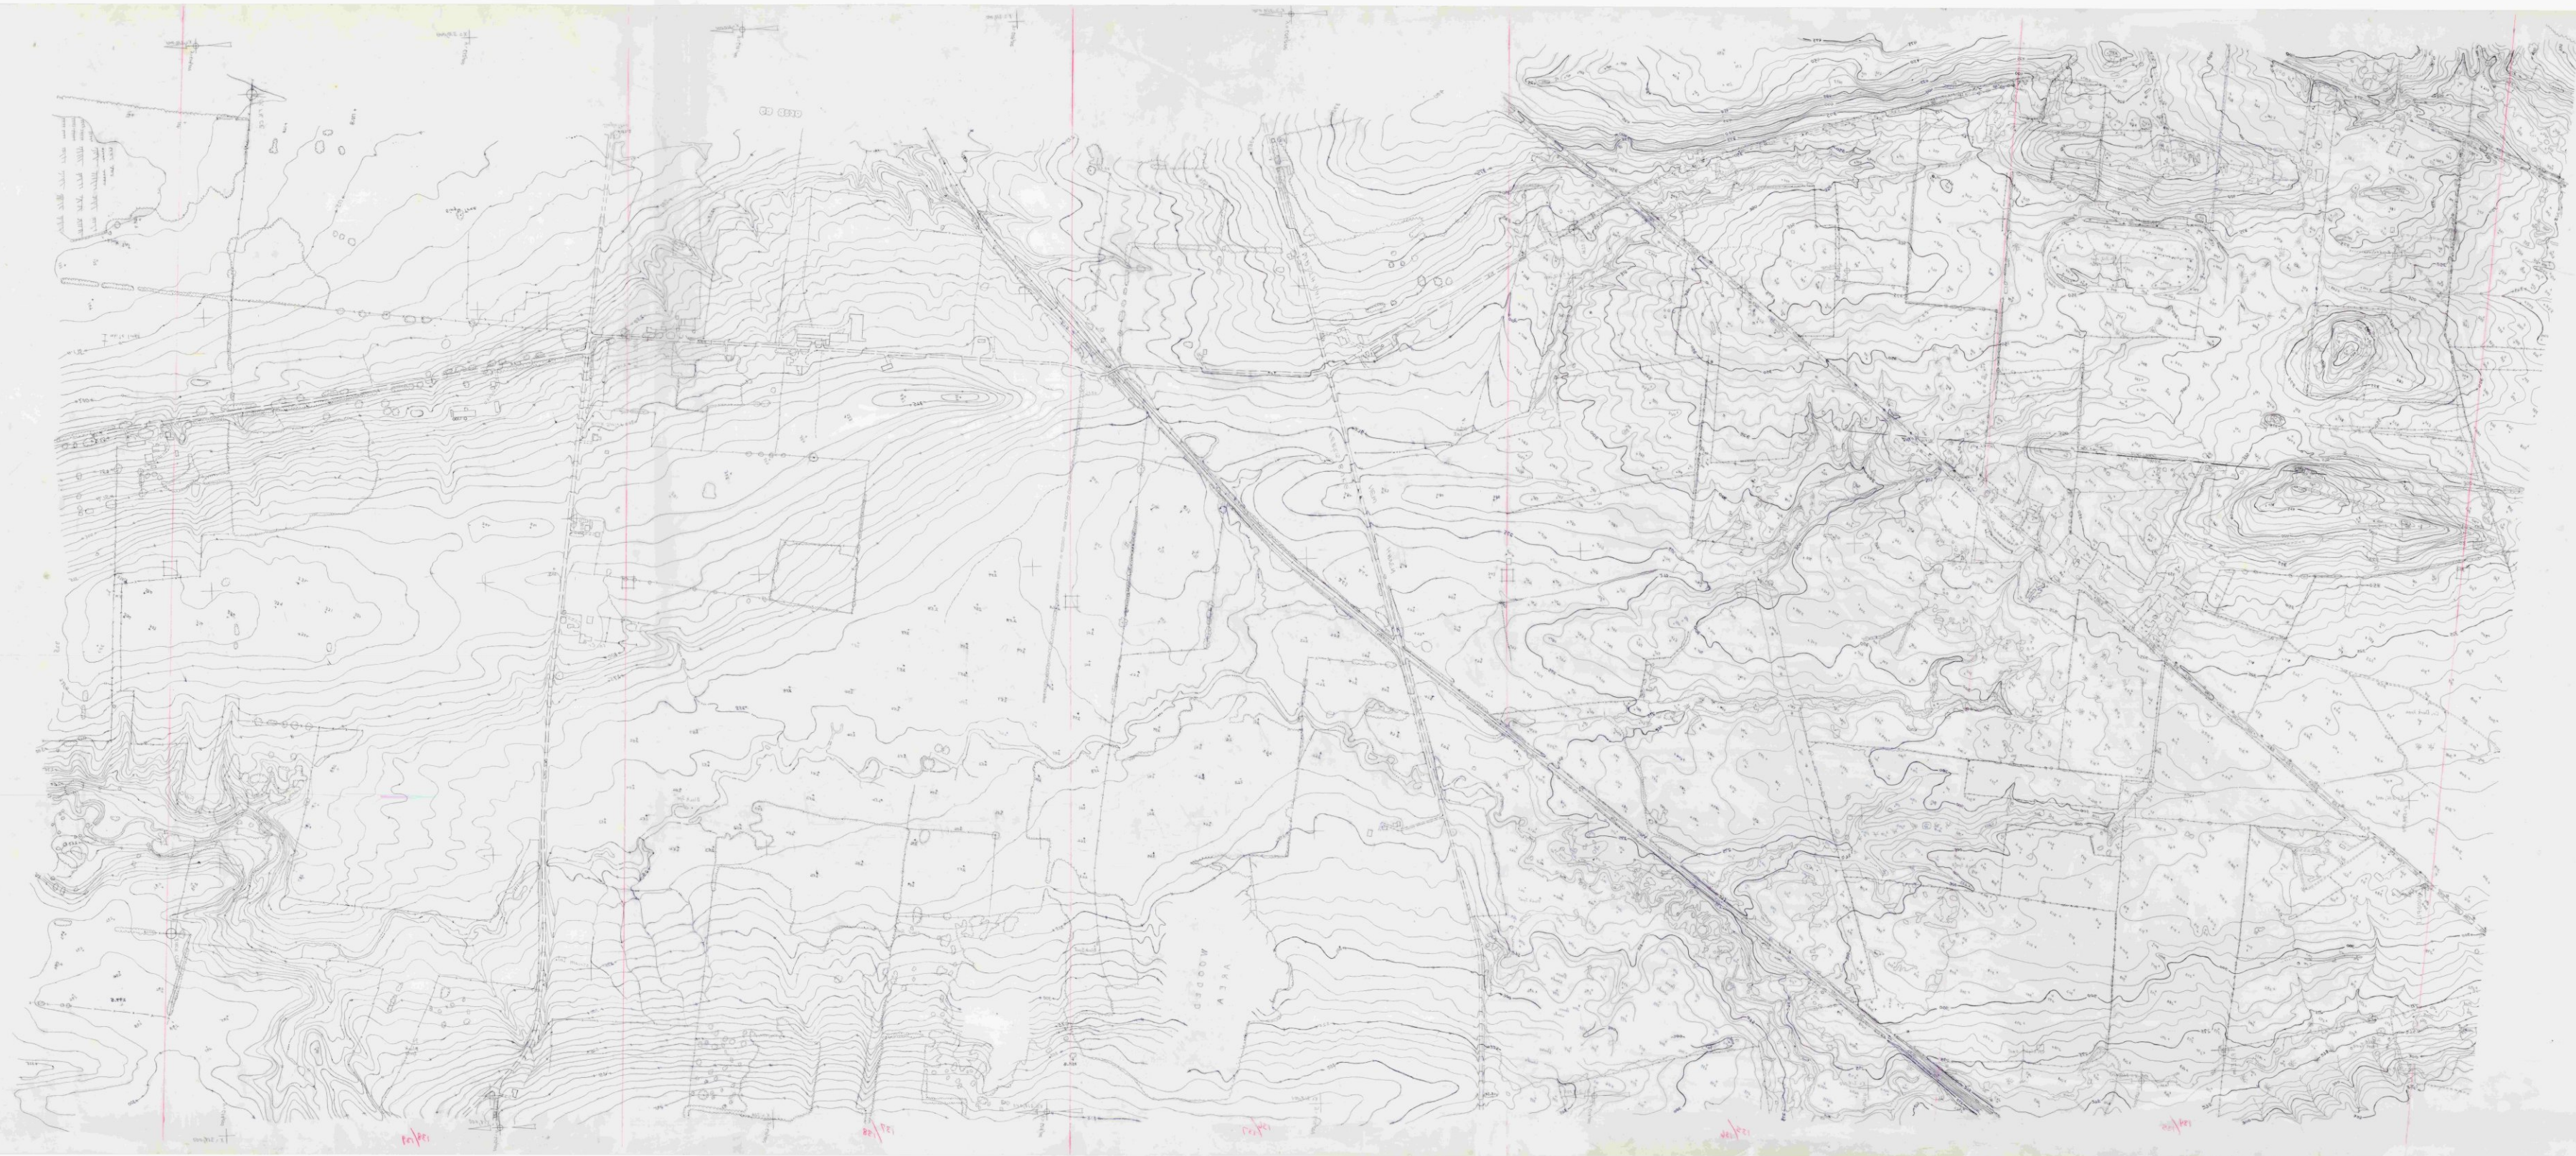

New Haven Township S-3 S-2

1086

PHOTO MAY 1981
X. KAVEN (N11) E. 101 TO B. 12101 (N11) N. 14. 15
1" = 500'

00001E-X

00001E-X

Y=596000
X=338000

FIELD LANE
CR.

Y=596000
X=342000

Y=596000
X=342000

Y=596000
X=338000

X=332000

Y=592000

Y=592000
X=338000

2801


605="1 FI. 4V JOTRI B-KAVEN N. 14. 15



NEW HAVEN - FERRISBURG AP 019-4(1) [1086] STRIP 5 - 4
4-2 2801
(potong ECP1) '005=11



New Haven - Ferrisburg ~~AP 019-4(1)~~ [1086] Strip 5 - 4
(potong ECP1) '005=11 4-2 2801

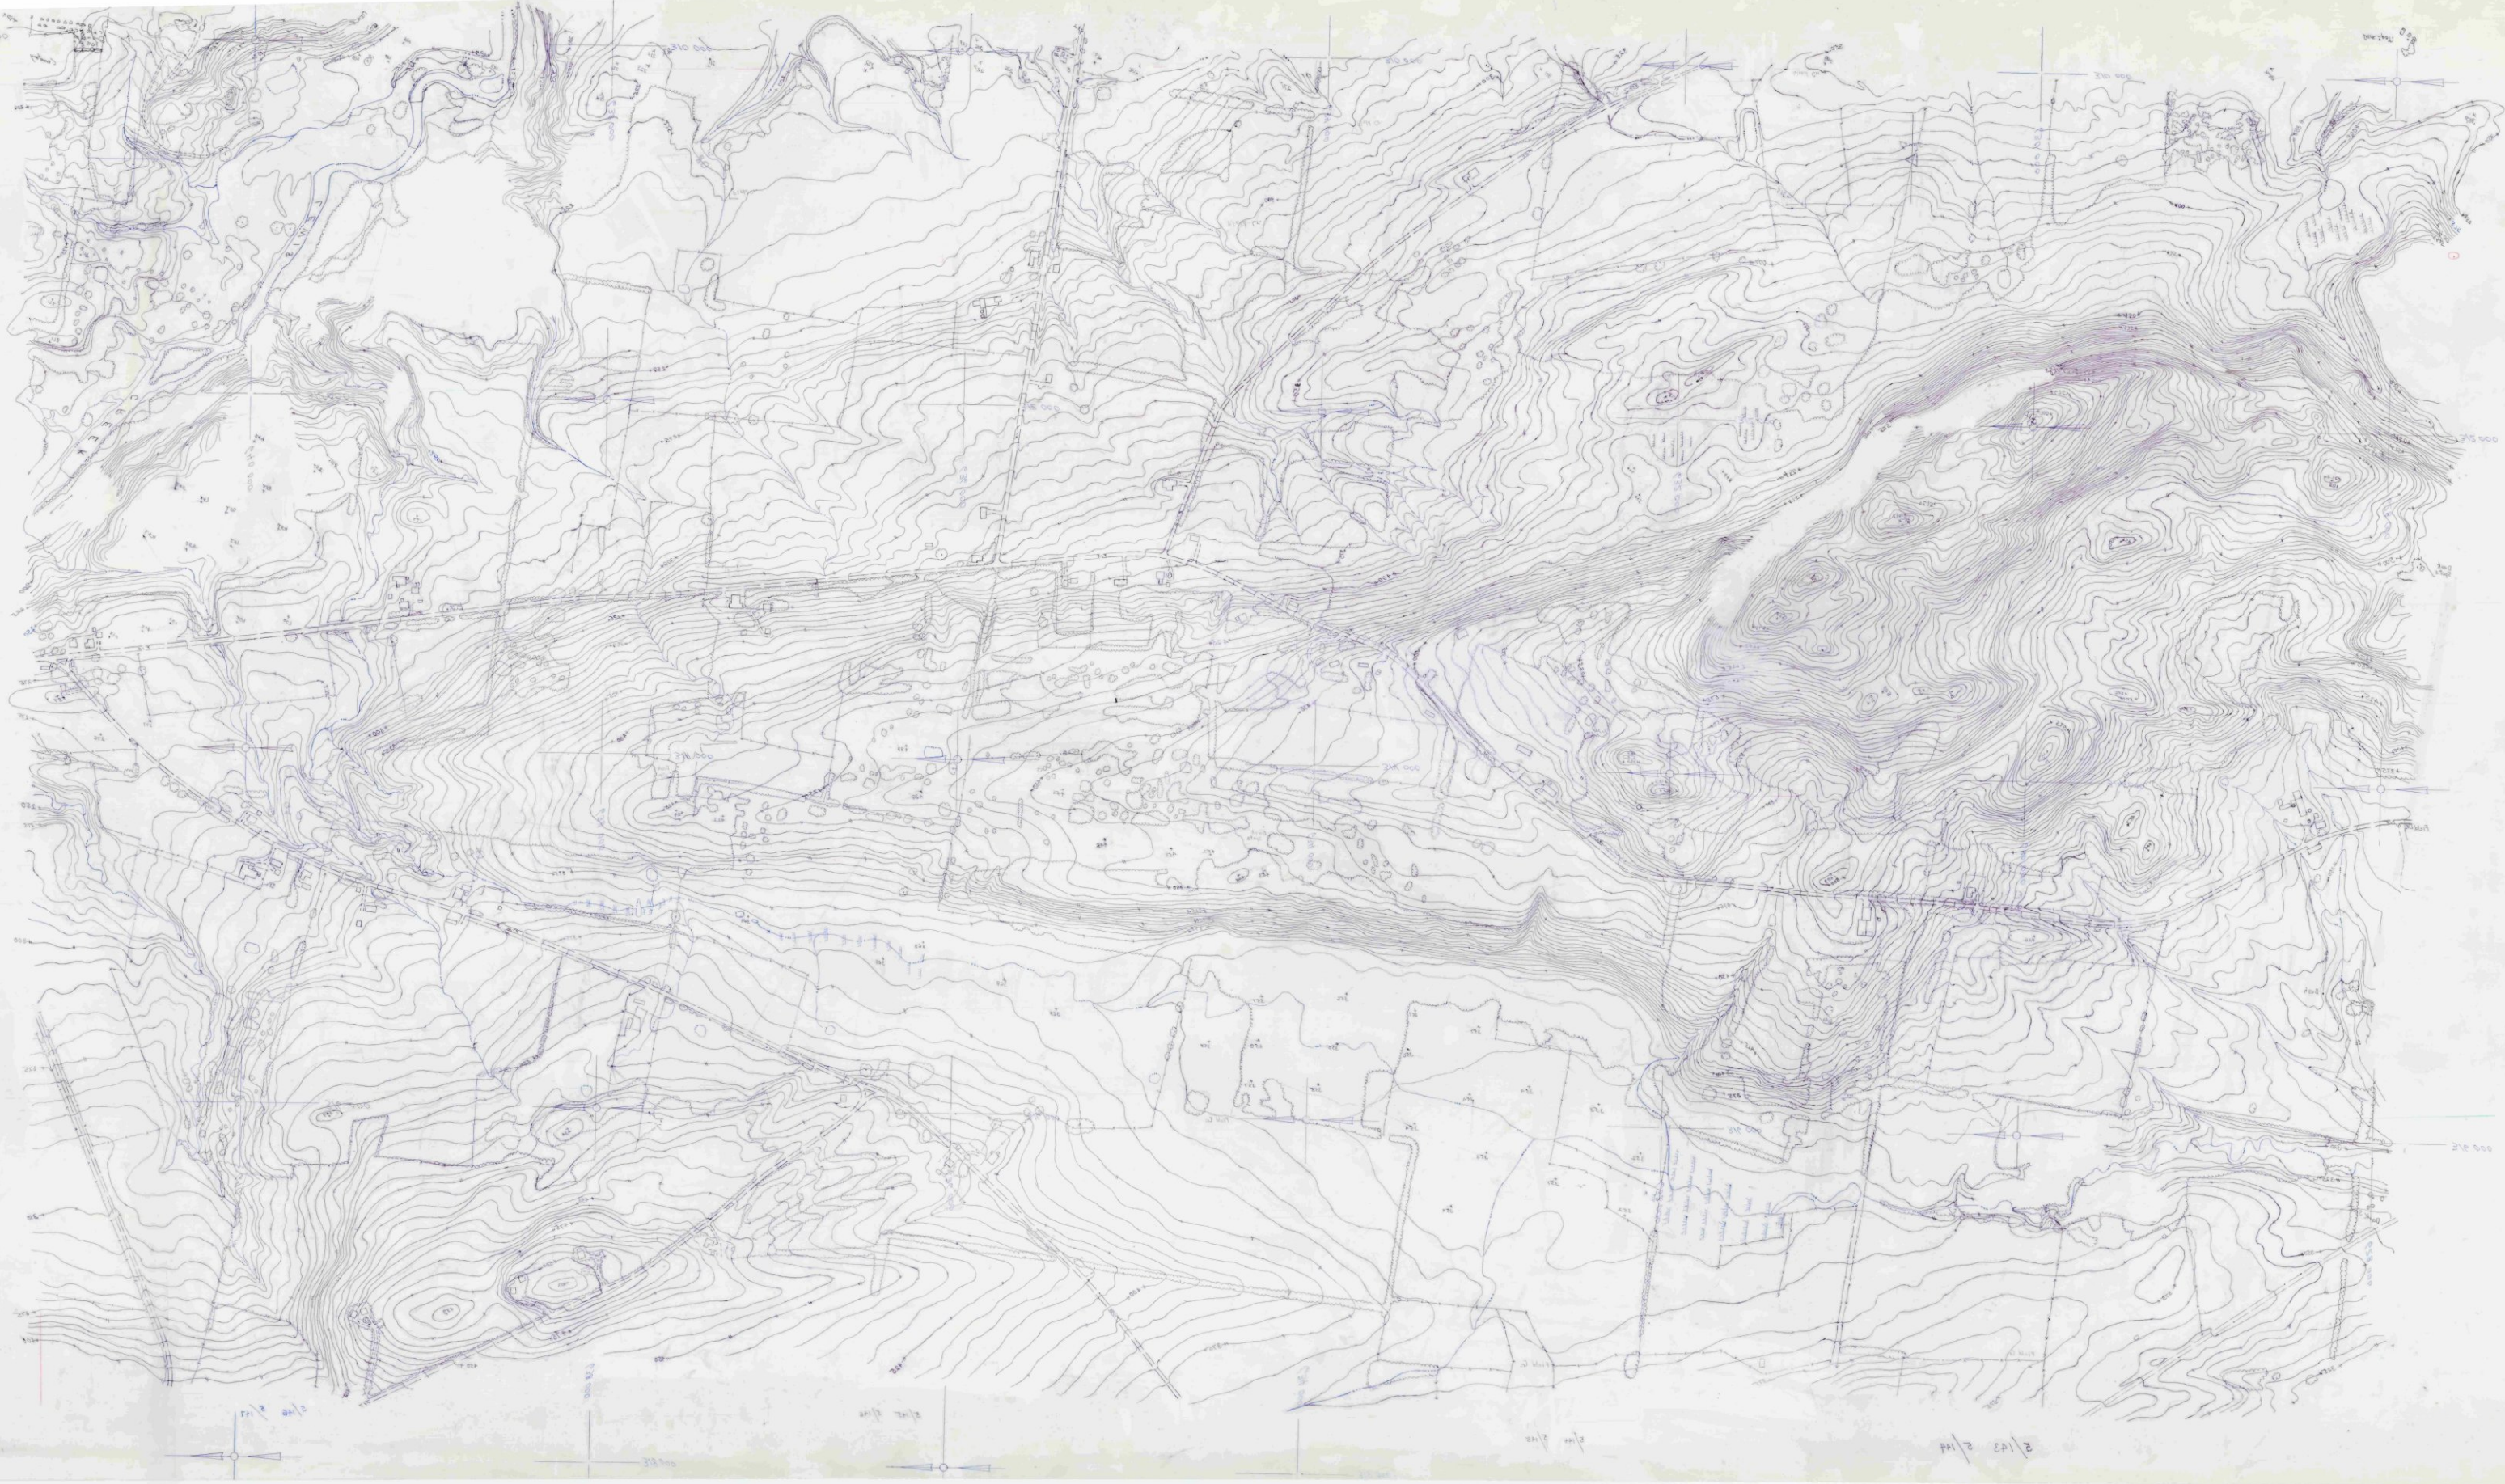

1086 6-1 New Haven - Ferrisburg APO 19-4(1)



1086 6-1 New Haven - Ferrisburg APO 19-4(1)

1001 C-2 Hassen Ferrisburg April 4/61



1001 Hassen Ferrisburg C-2

NEW HAVEN - FEB 29 1968


280

21/11/12

1086 strip 4-2

NEW HAVEN FERRISBURG

1086 4-2 1"=200'

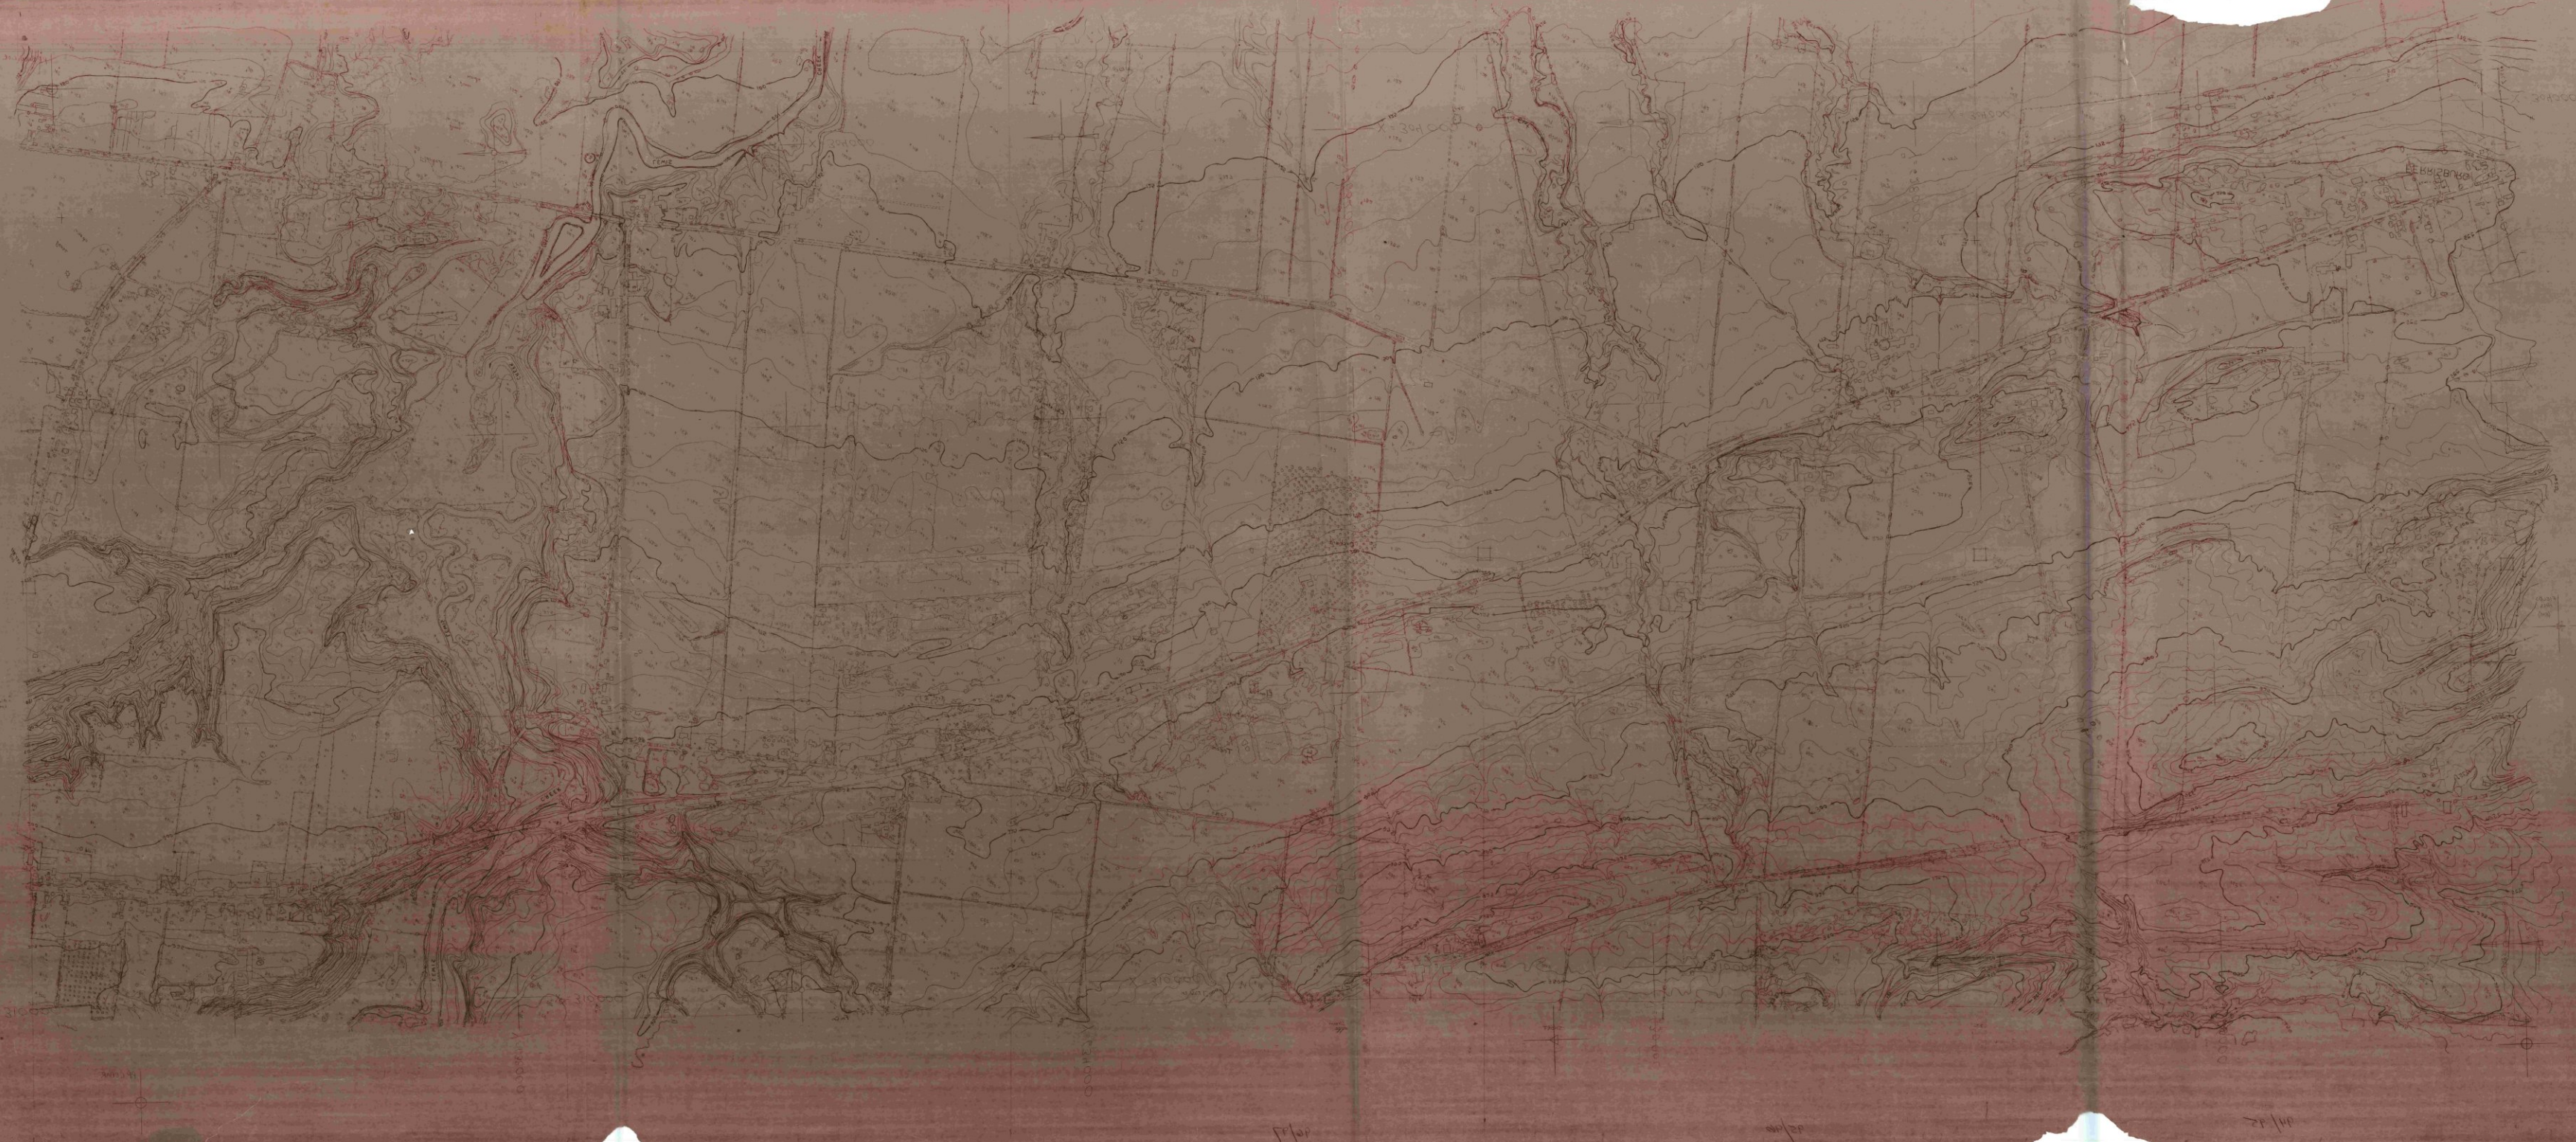

NEW HAVEN FERRISBURG APO 19-46
1086 4-2 1"=200'

1086 strip 4-2

← 243/244

→ 442/542


see 8-11

Leicester - Sausbury

Strip 7-1

1086

122

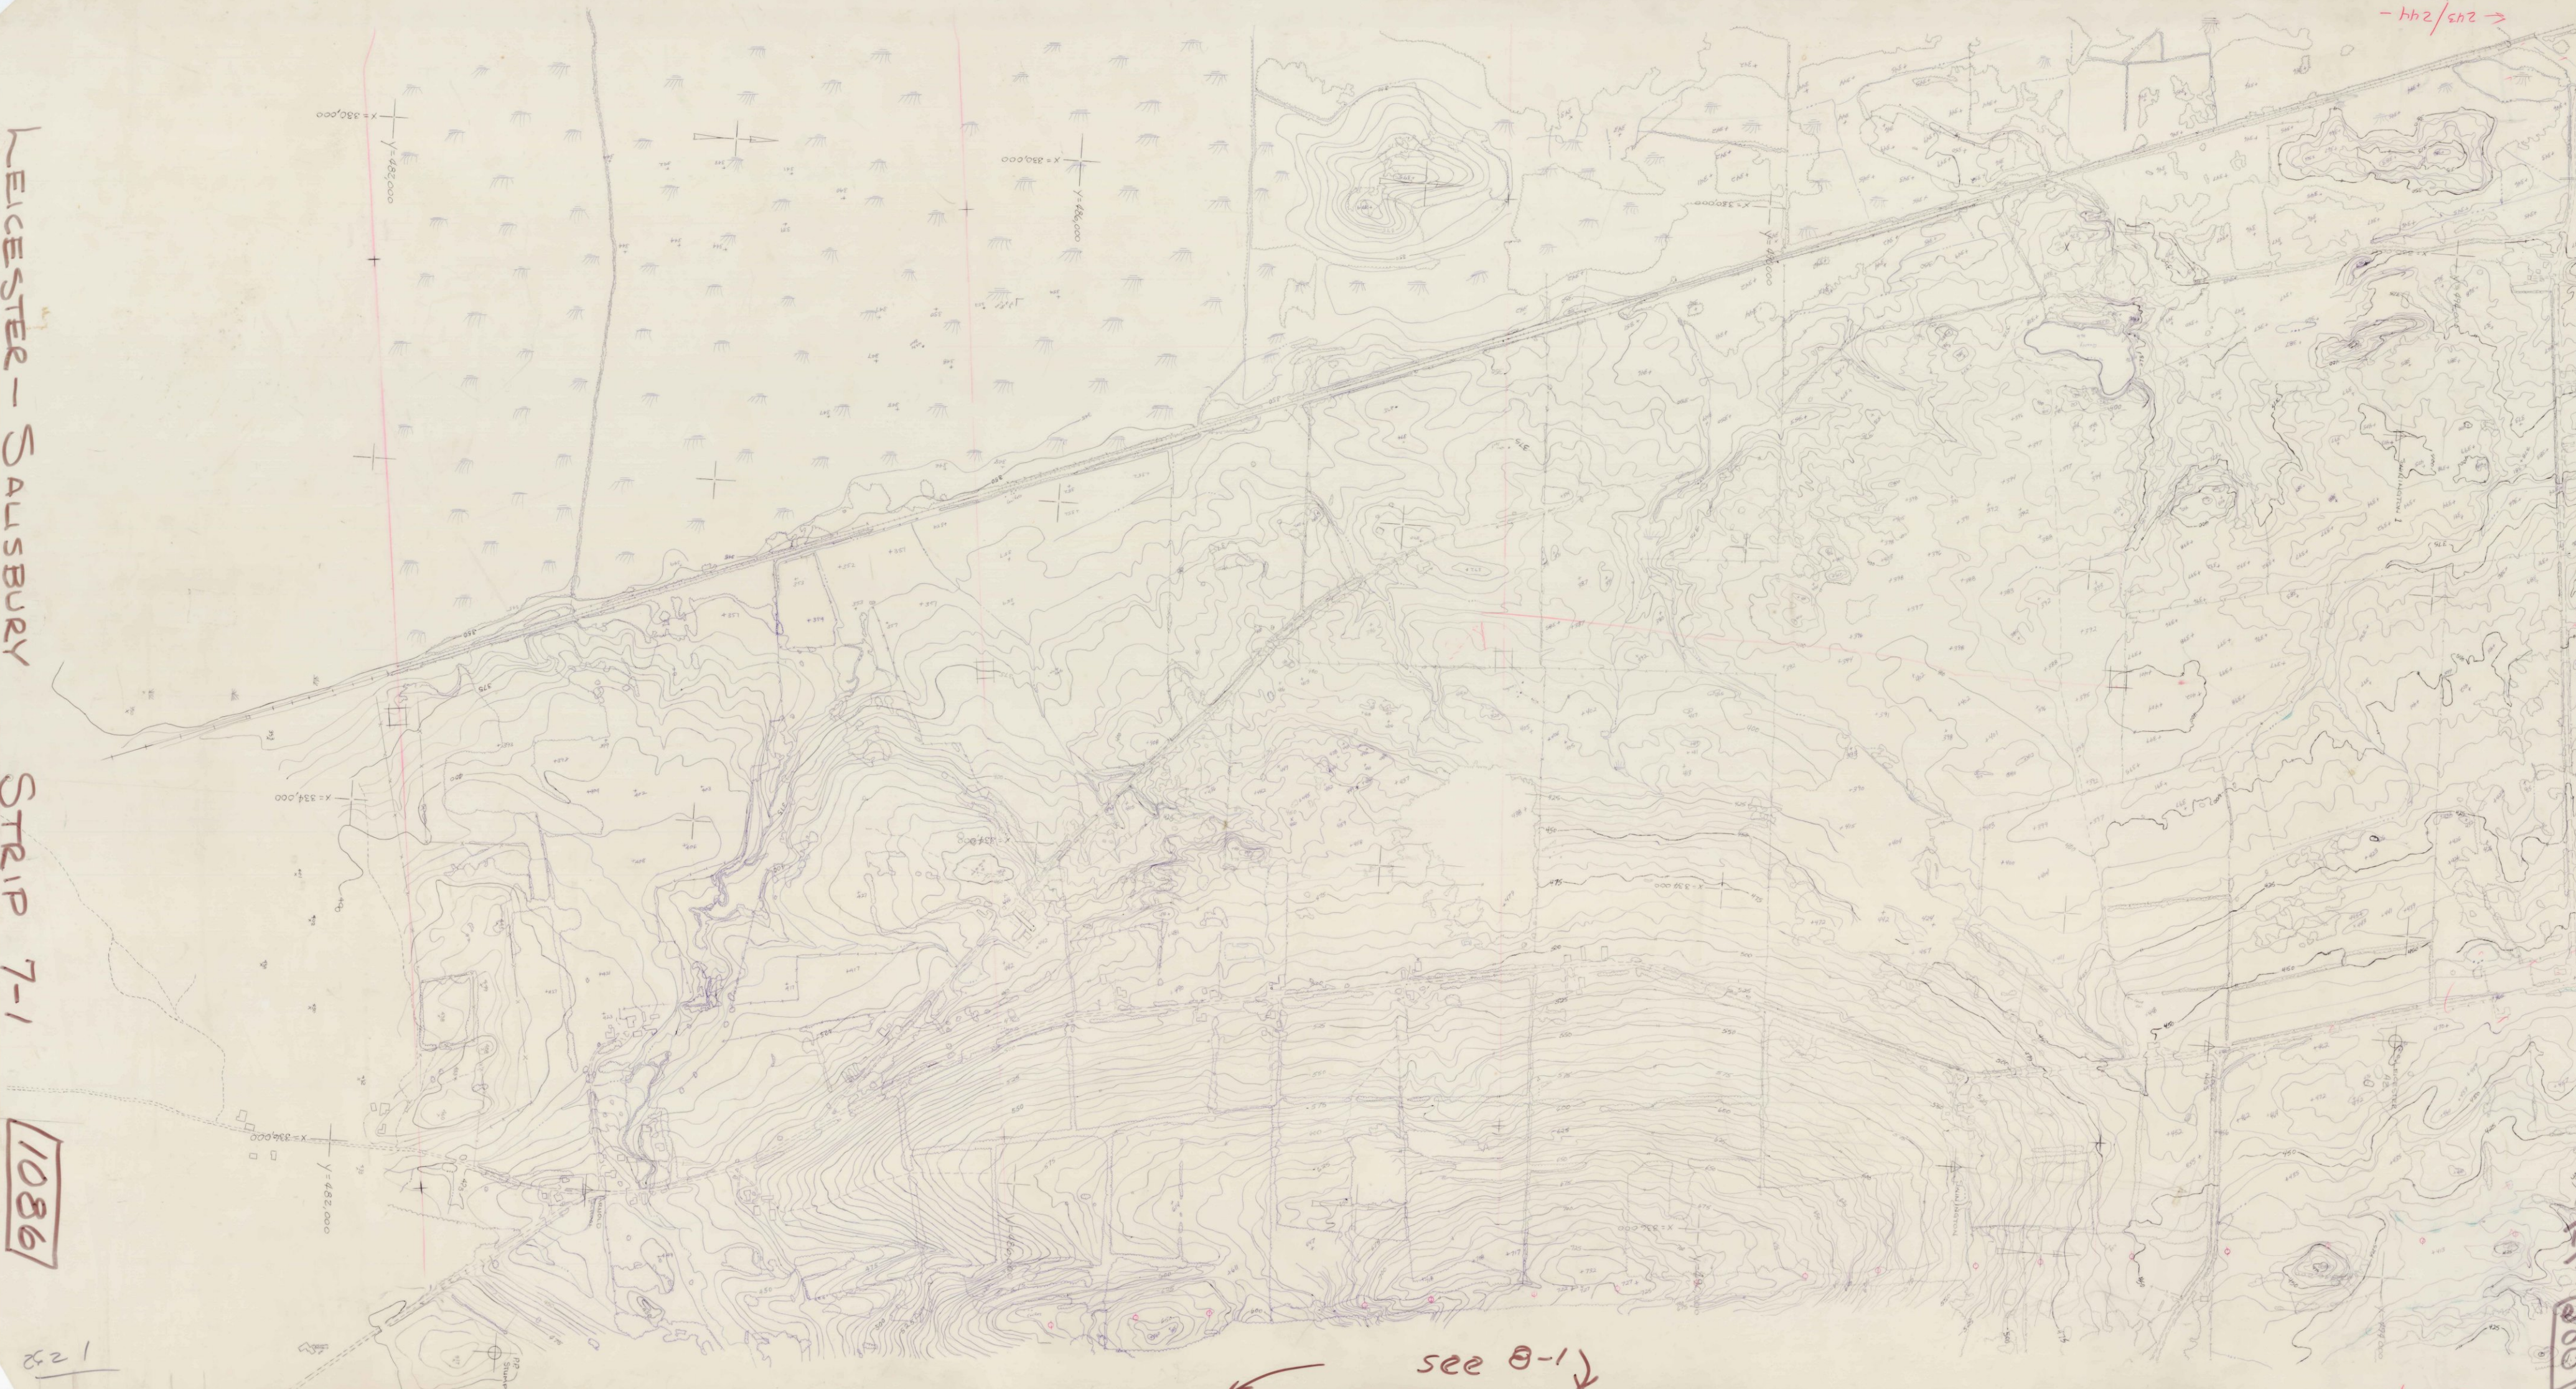

LEICESTER. SALISBURY
STRIP 7-2 110867

See 7-3

→ 500 6-1 →

→ See 6-1 →

↘ see 6-1 ↗

1-8 225

$$\boxed{1080} \div 5.5$$

98017


LEICESTER-SALISBURY STRIP 7-2

LEICESTER - 24112B06X

24112B 1-3

108C

1"=500'

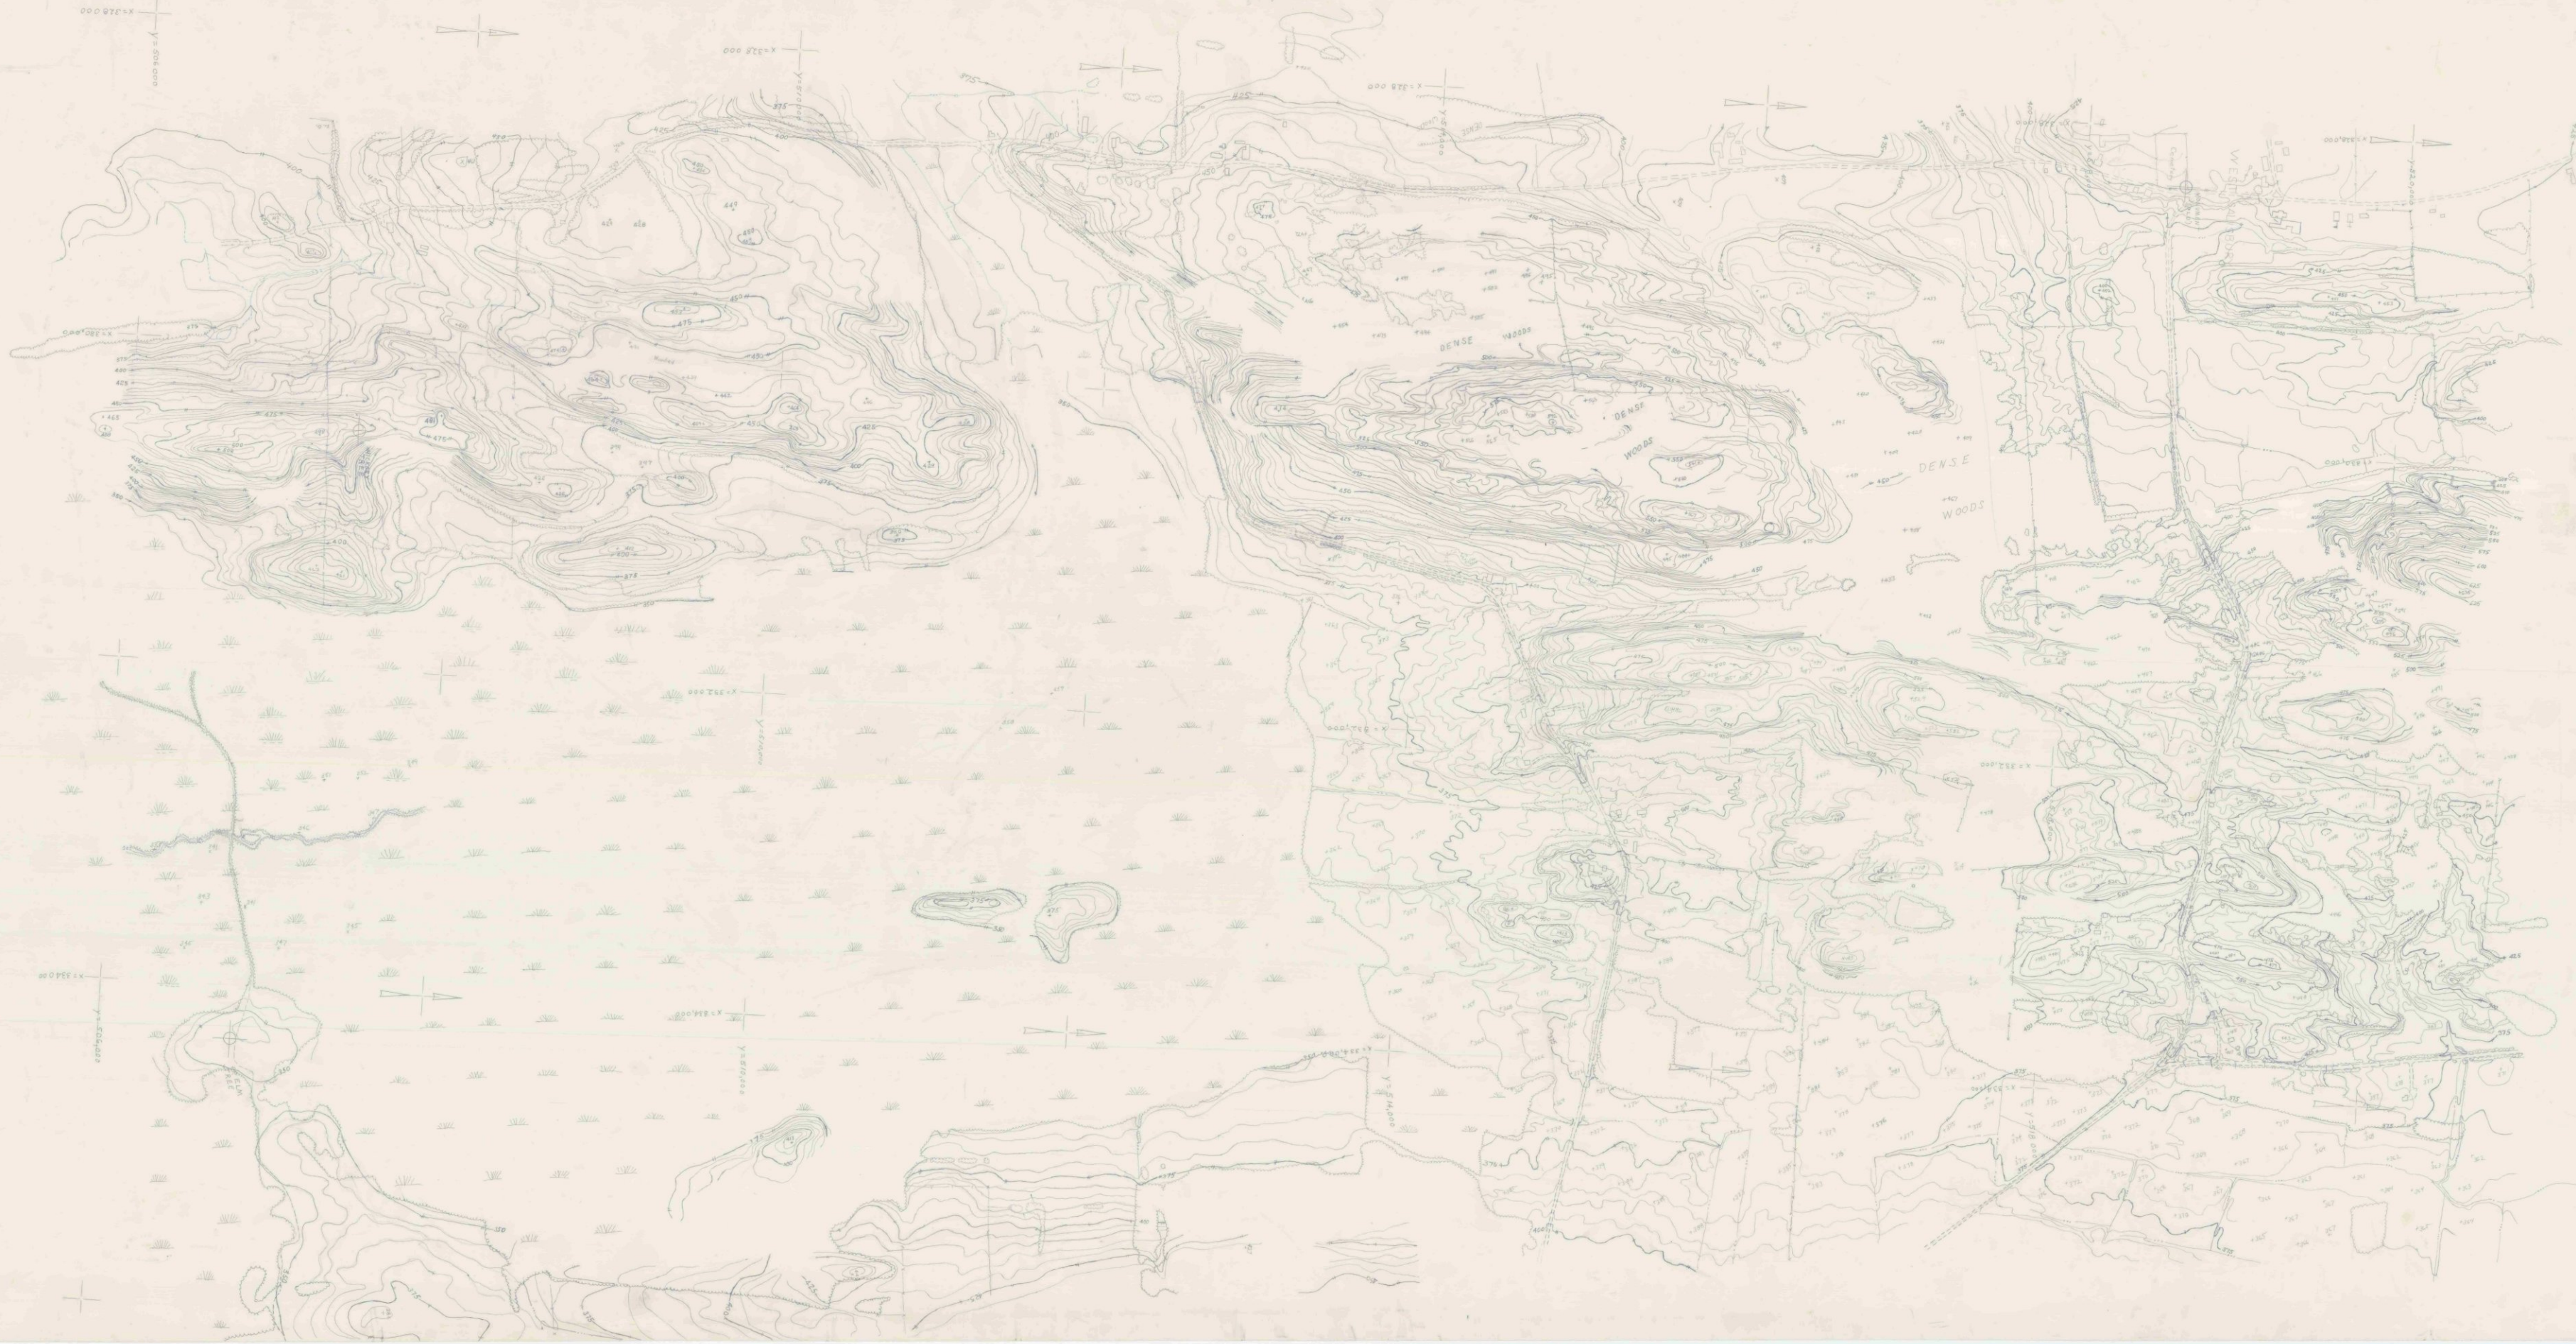

1"=500'

108C

24112B 1-3

LEICESTER - 24112B06X

AOI 412-403

1088 H-5

1"=500'

MEMPHIS

FEK 612806

~~FEK 612806~~


1088 214-2



NEW HAVEN - FERRISBURG

[1086]-7-1 1"=200' (1973 photog.)

[1086] STRIP 7

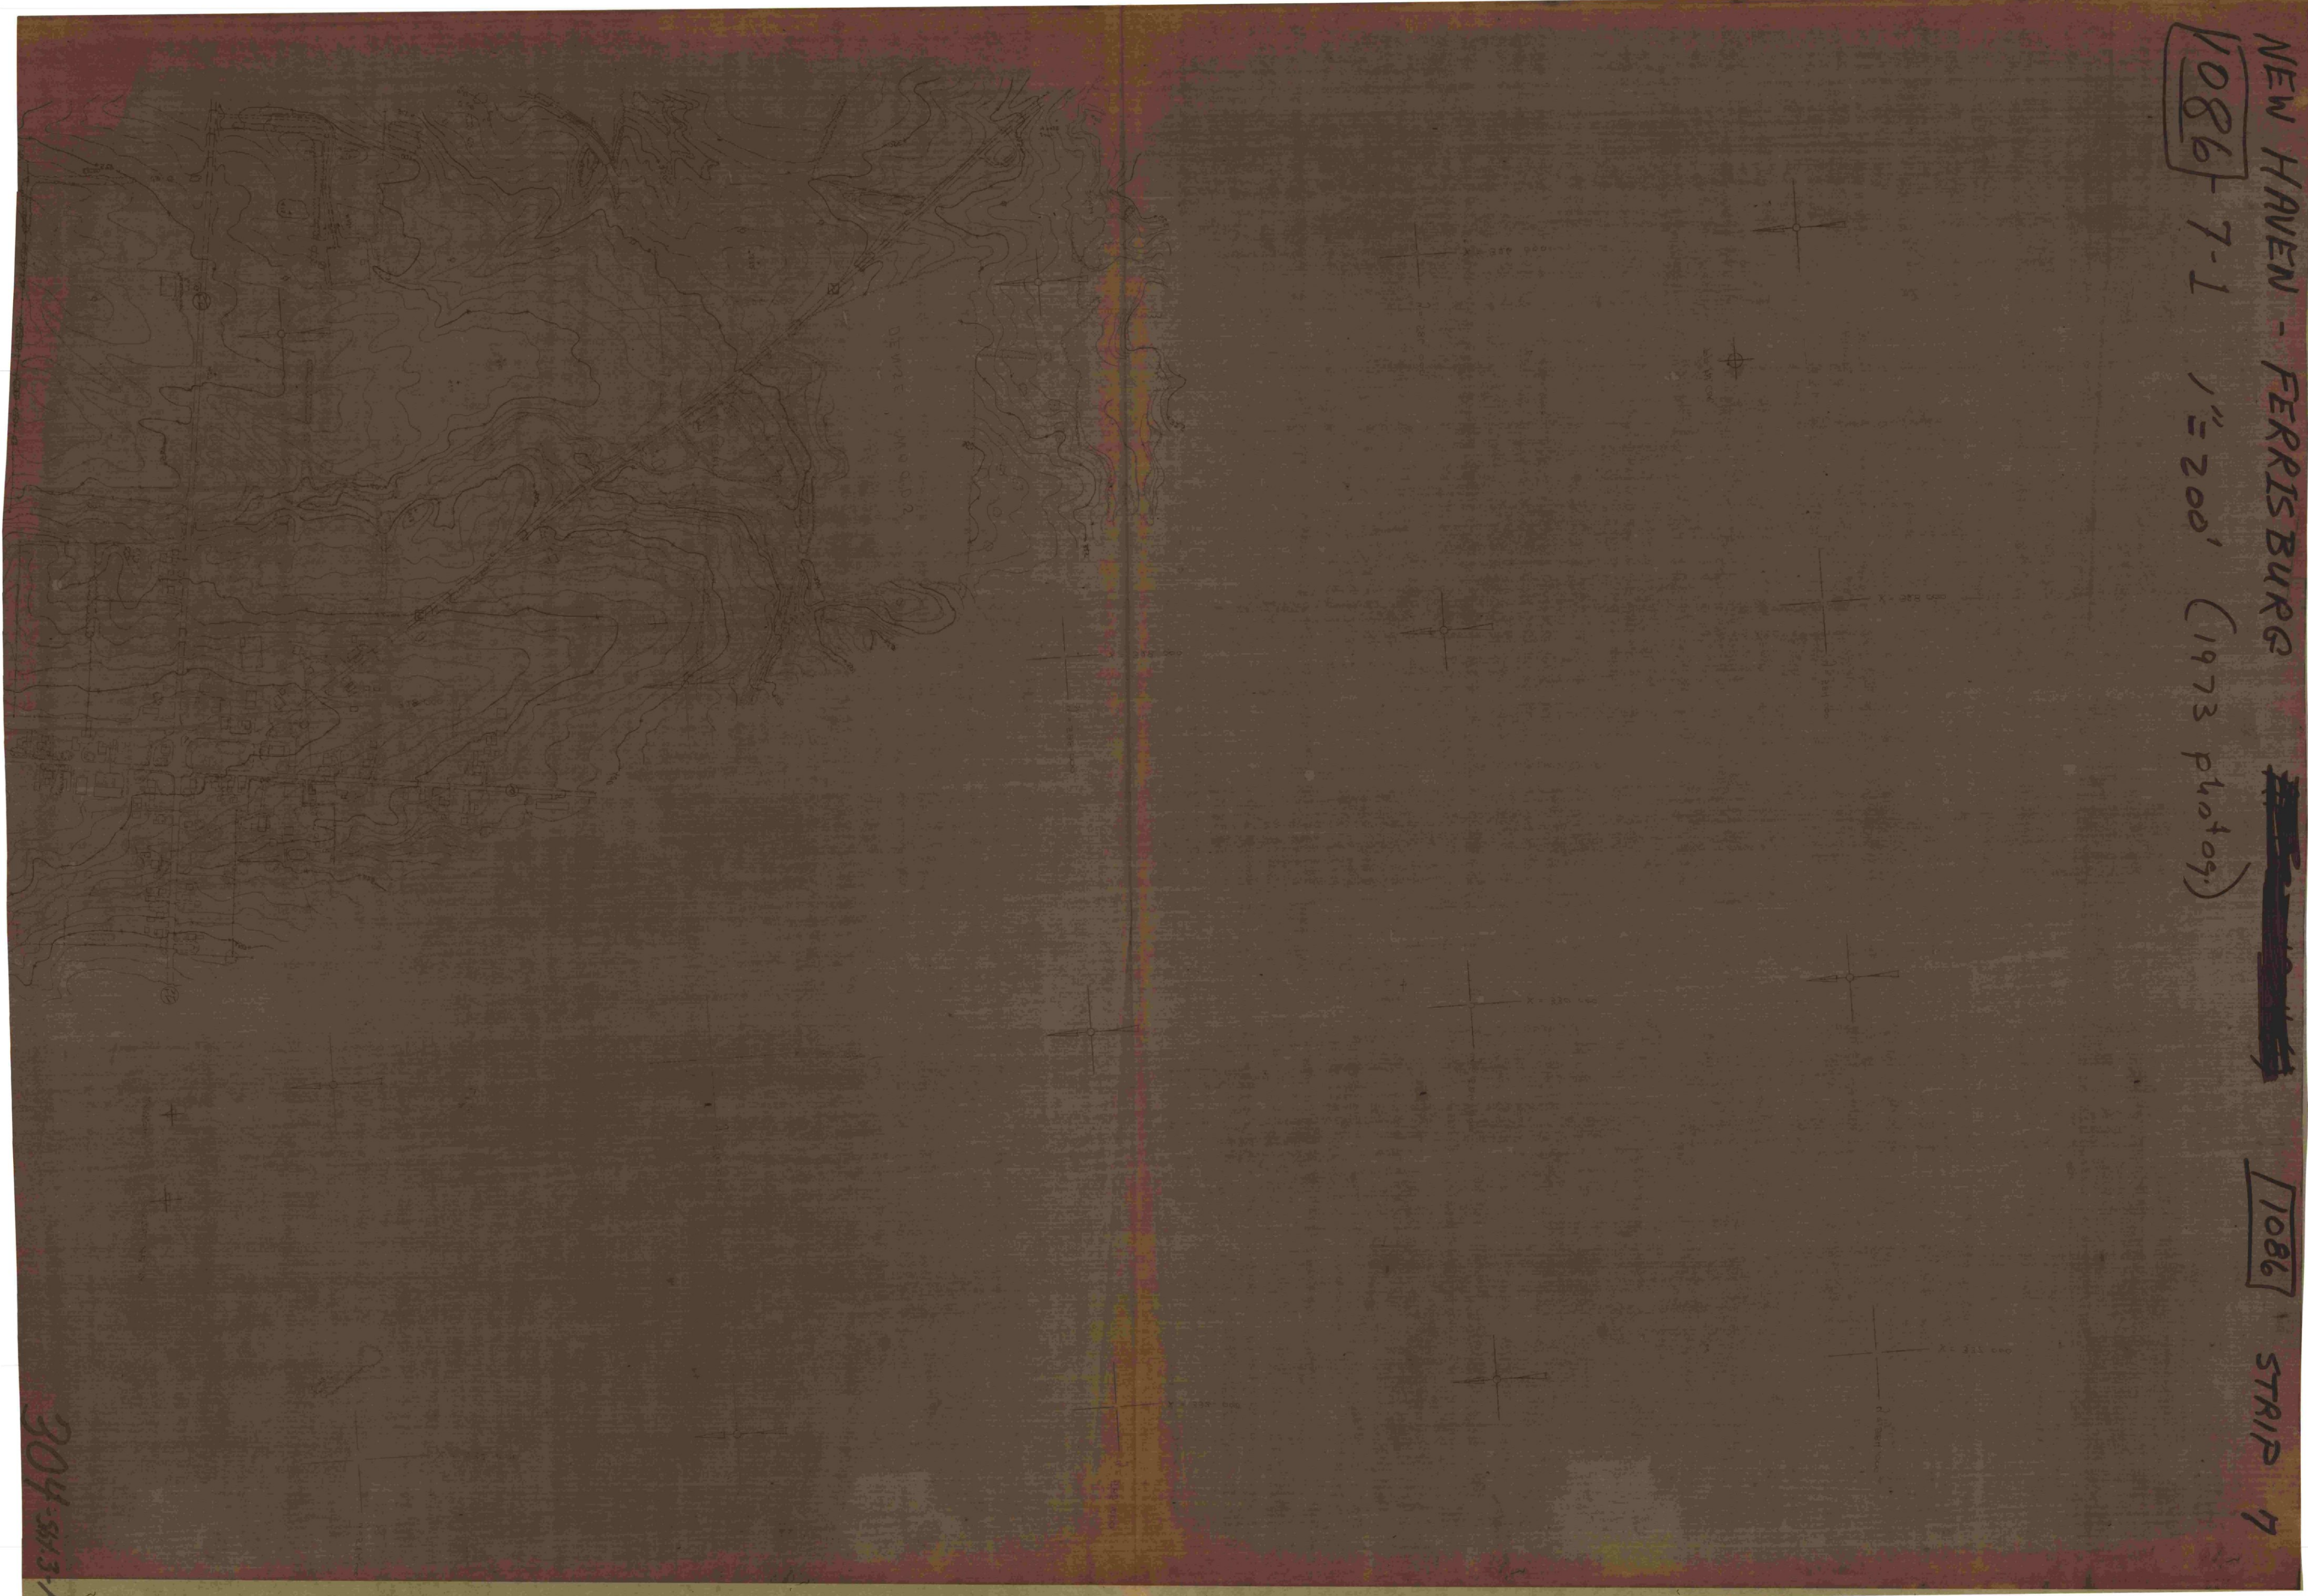

304-5613-1



304-11

304-11
1142
1080

ИЗДАНИЕ - ПЕРВОЕ




2186 4-3

10801

4-1 Charlotte R.T. 7 area

1:500

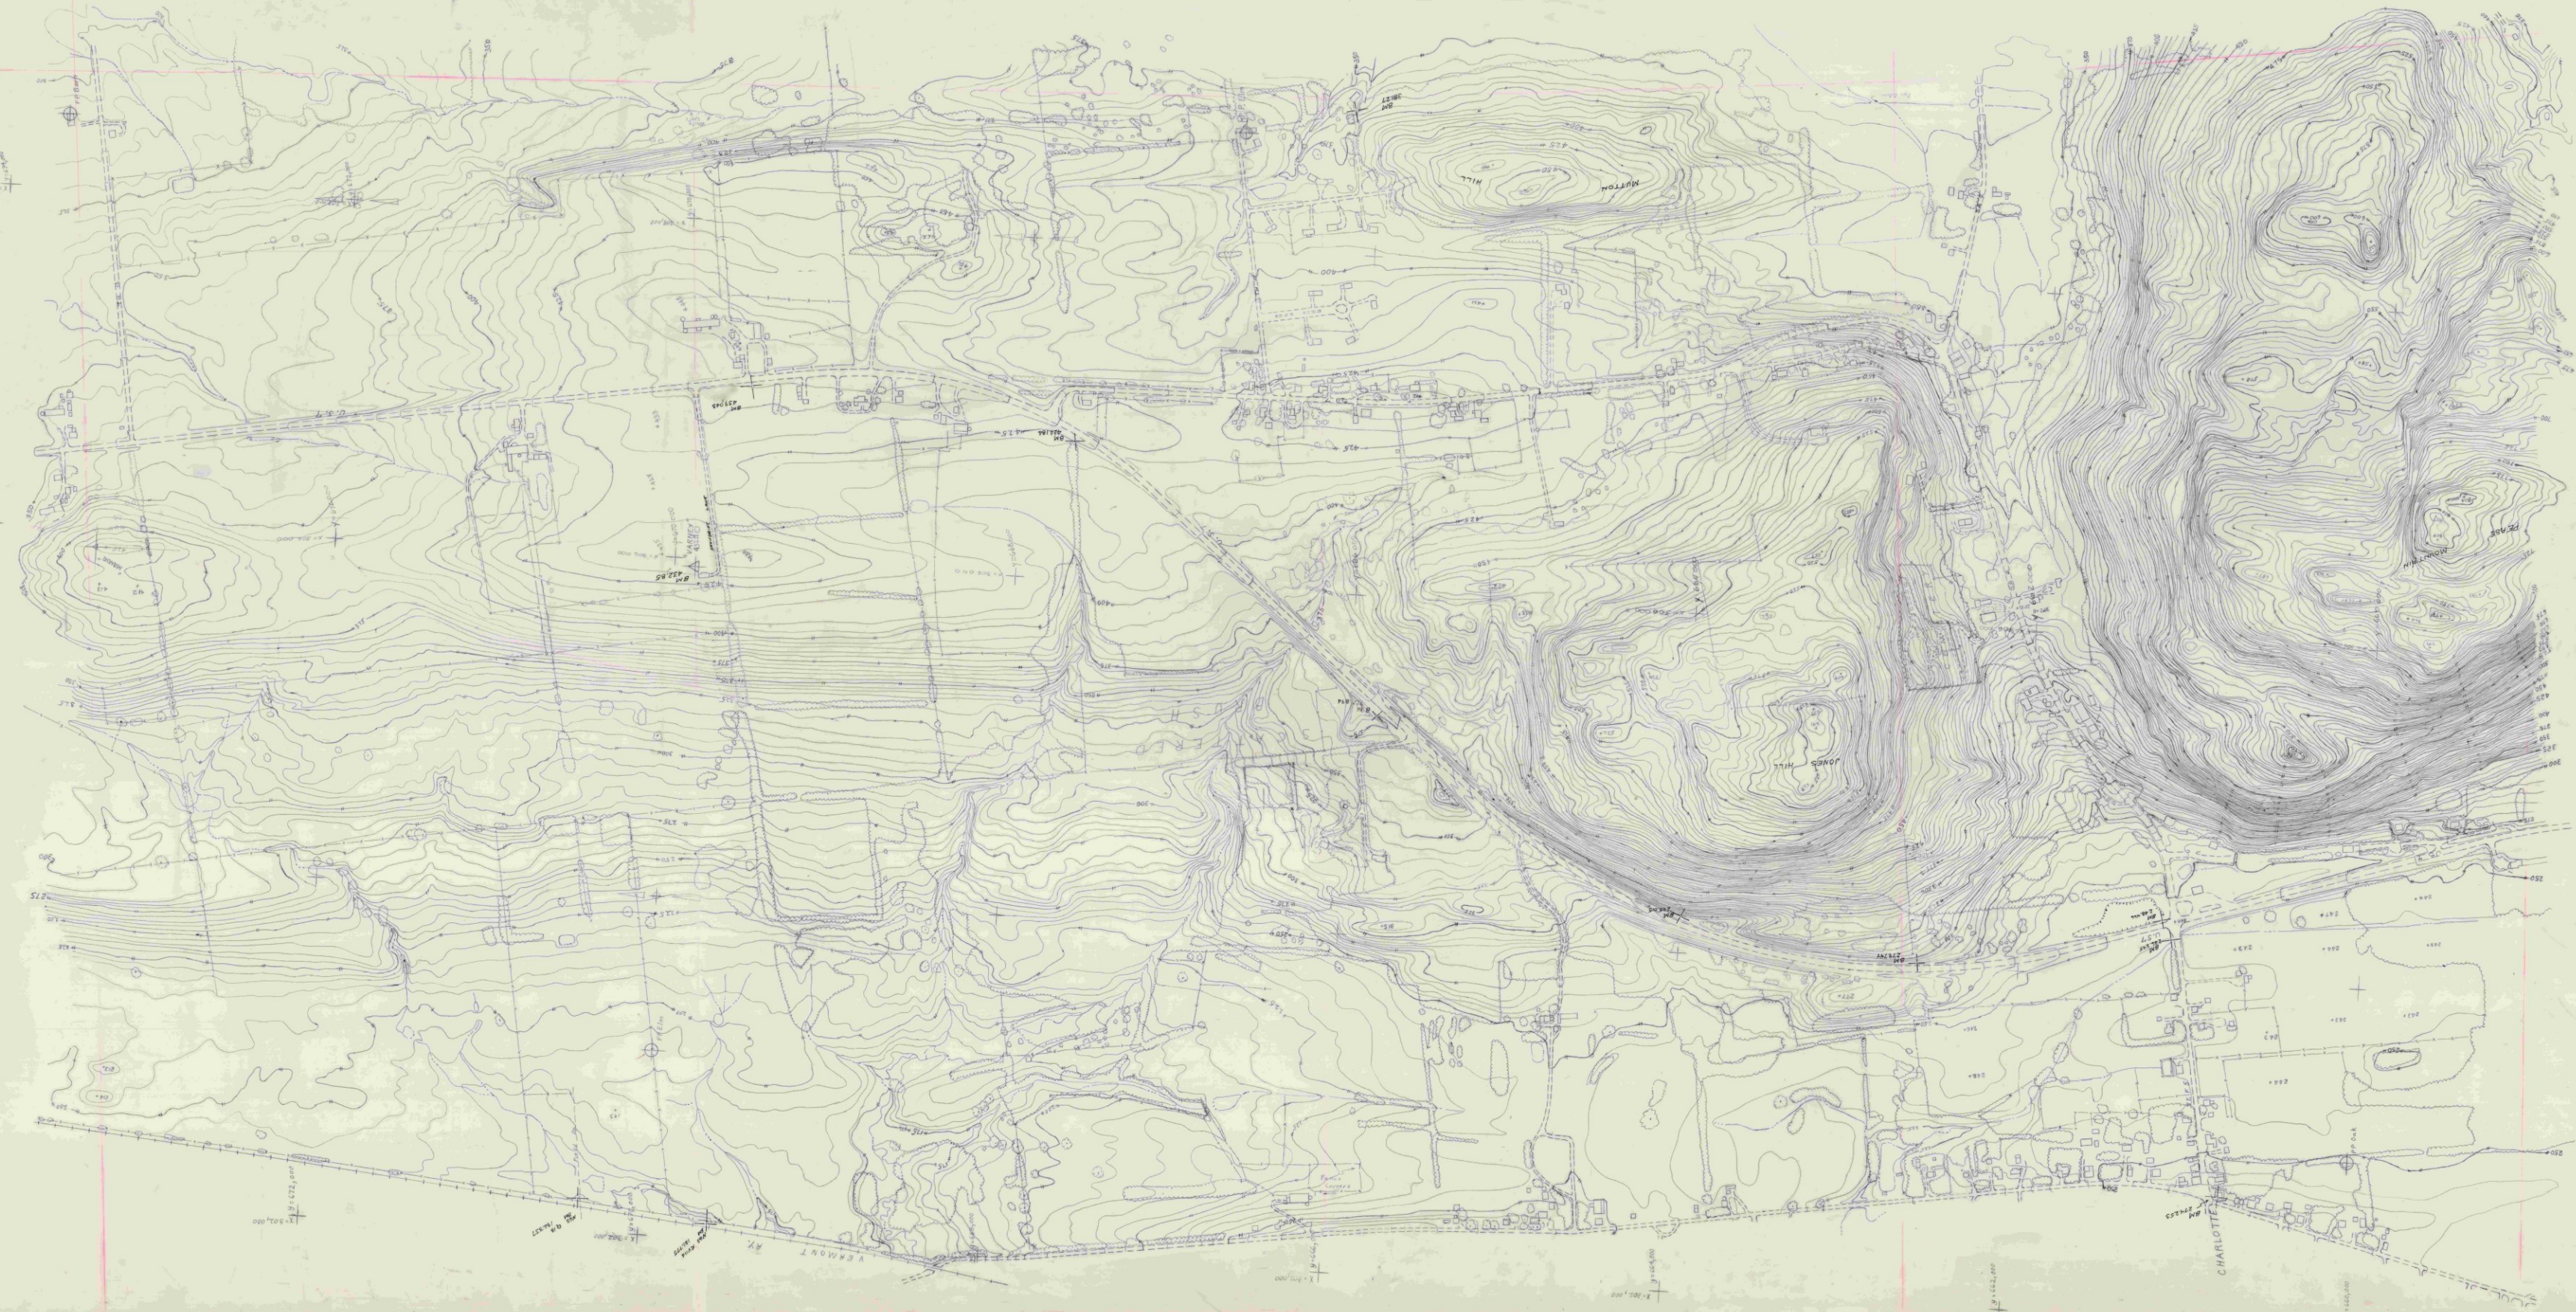

10801

4-1 Charlotte R.T. 7 area

1:500

1005-01 044

1005-01 044
offshore of the beach




NEW HAVEN - FERRIS BLVD

2010 1-3

NEW HAVEN - FERRISBURG

[1086]-7-1 1"=200' (1973 photog.)


[1086] STRIP 7

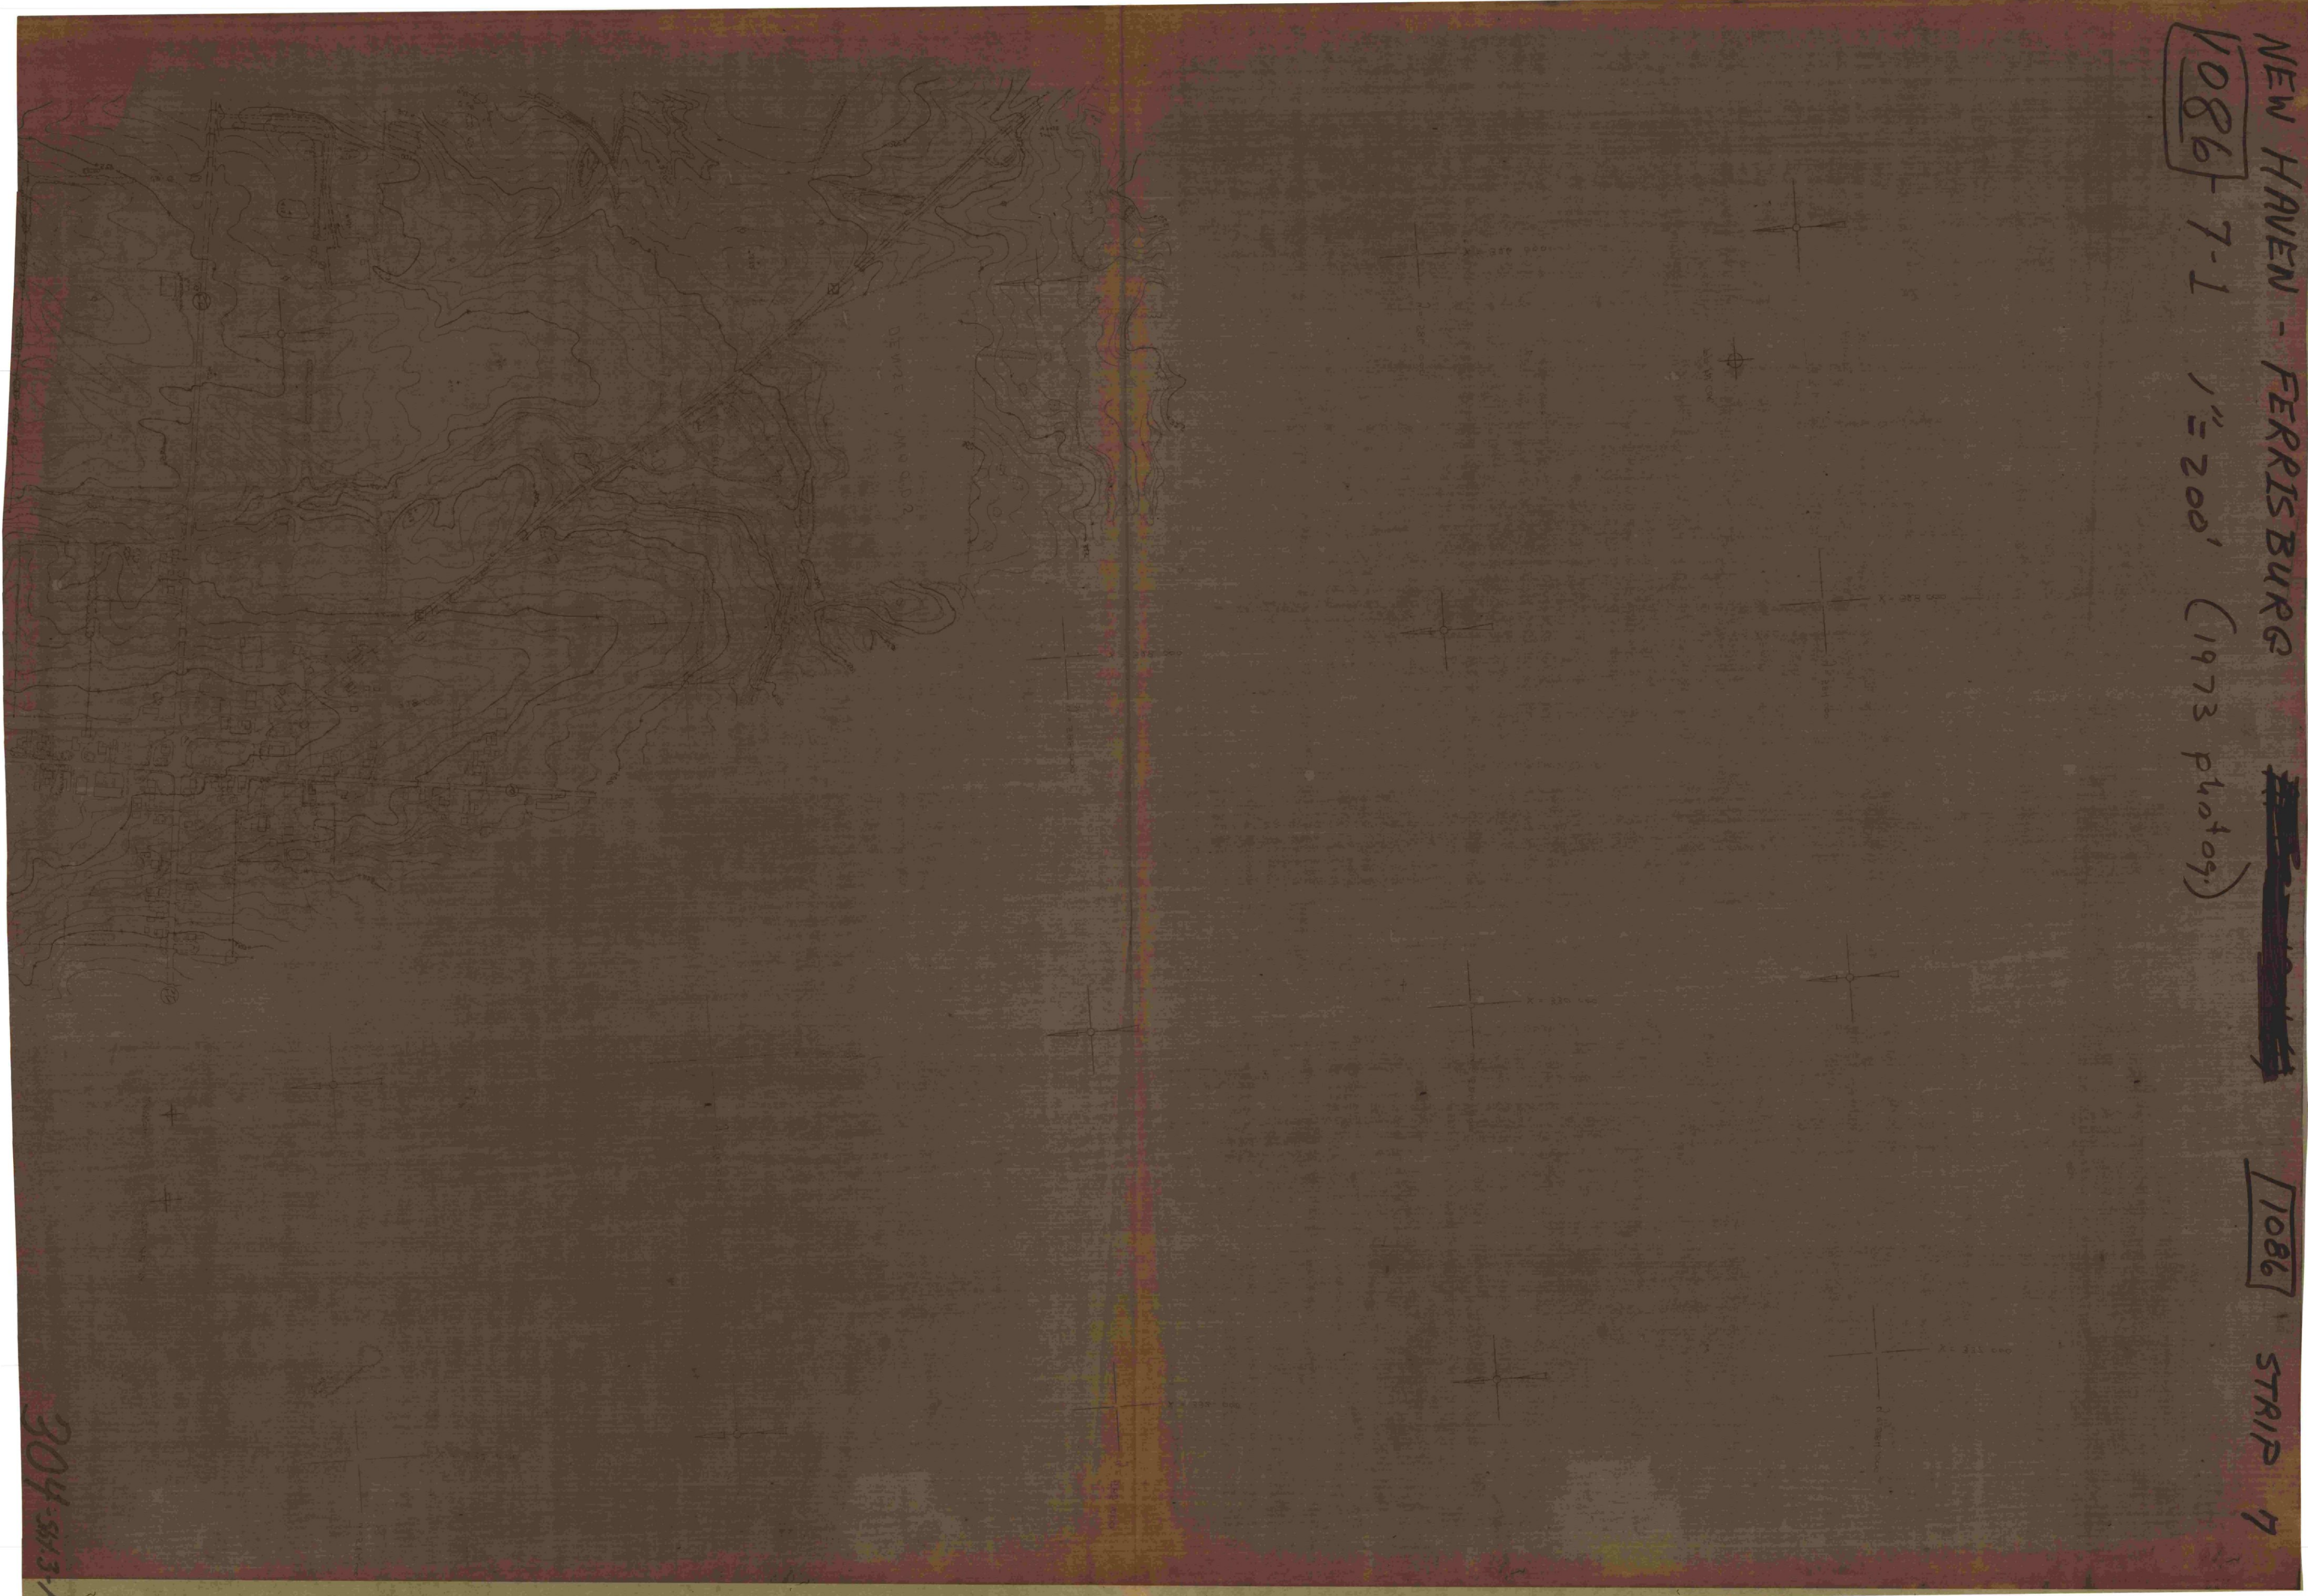

304-5613-1

1080

10-1

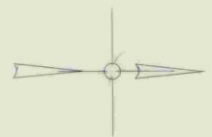


X=346,000
Y=70,000

X=346,000
Y=70,000

X=346,000
Y=70,000

10801

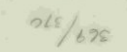

10861